


This drawing is not to be scaled for anything other than planning purposes only. It is not to be used for building regulations or construction purposes. All dimensions are to be confirmed on site. Architect to be informed of any discrepancies before any action is taken. This drawing is copyright © Smith & Newton Architects Ltd.

REV	DATE	BY	CK	ISSUED
01	20.06.22	JC	CS	Updated Issue
02	28.07.22	JC	CS	Updated Issue
03	25.09.23	JC	CS	Updated Issue
04	15.11.23	CG	CS	Updated Issue
05	22.11.23	CG	CS	Updated Issue
06	23.11.23	CG	CS	Updated Issue

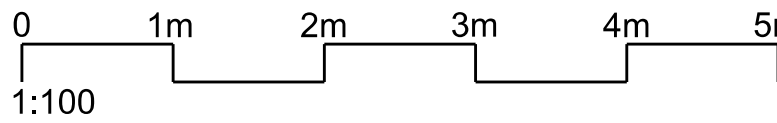

NOTES

DRAWING KEY

- Site Application Boundary
- Building(s)
- Reduced Headroom < 1500mm
- Circulation
- Reception Rooms / Bedrooms
- Kitchen / Dining
- Utility / Bathrooms
- Storage
- Roof Area (Flat/Pitched)
- Basement
- Access / Egress Points

SMITH & NEWTON ARCHITECTS
RIBA CHARTERED PRACTICE
A 9 Shepherd's Lane, Homerton, London E9 6JJ
T +44 (0)20 8520 3867
E info@smith-newton.com W www.smith-newton.com

Project
62 Tetherdown

Site Address
62 Tetherdown,
Muswell Hill,
London
N10 1NG


Drawing Title
Ground Floor & First Floor
Plans Proposed

Status
Planning


Scale(s) at A3
1:100

DRAWING
0658-03-0210

REVISION
06

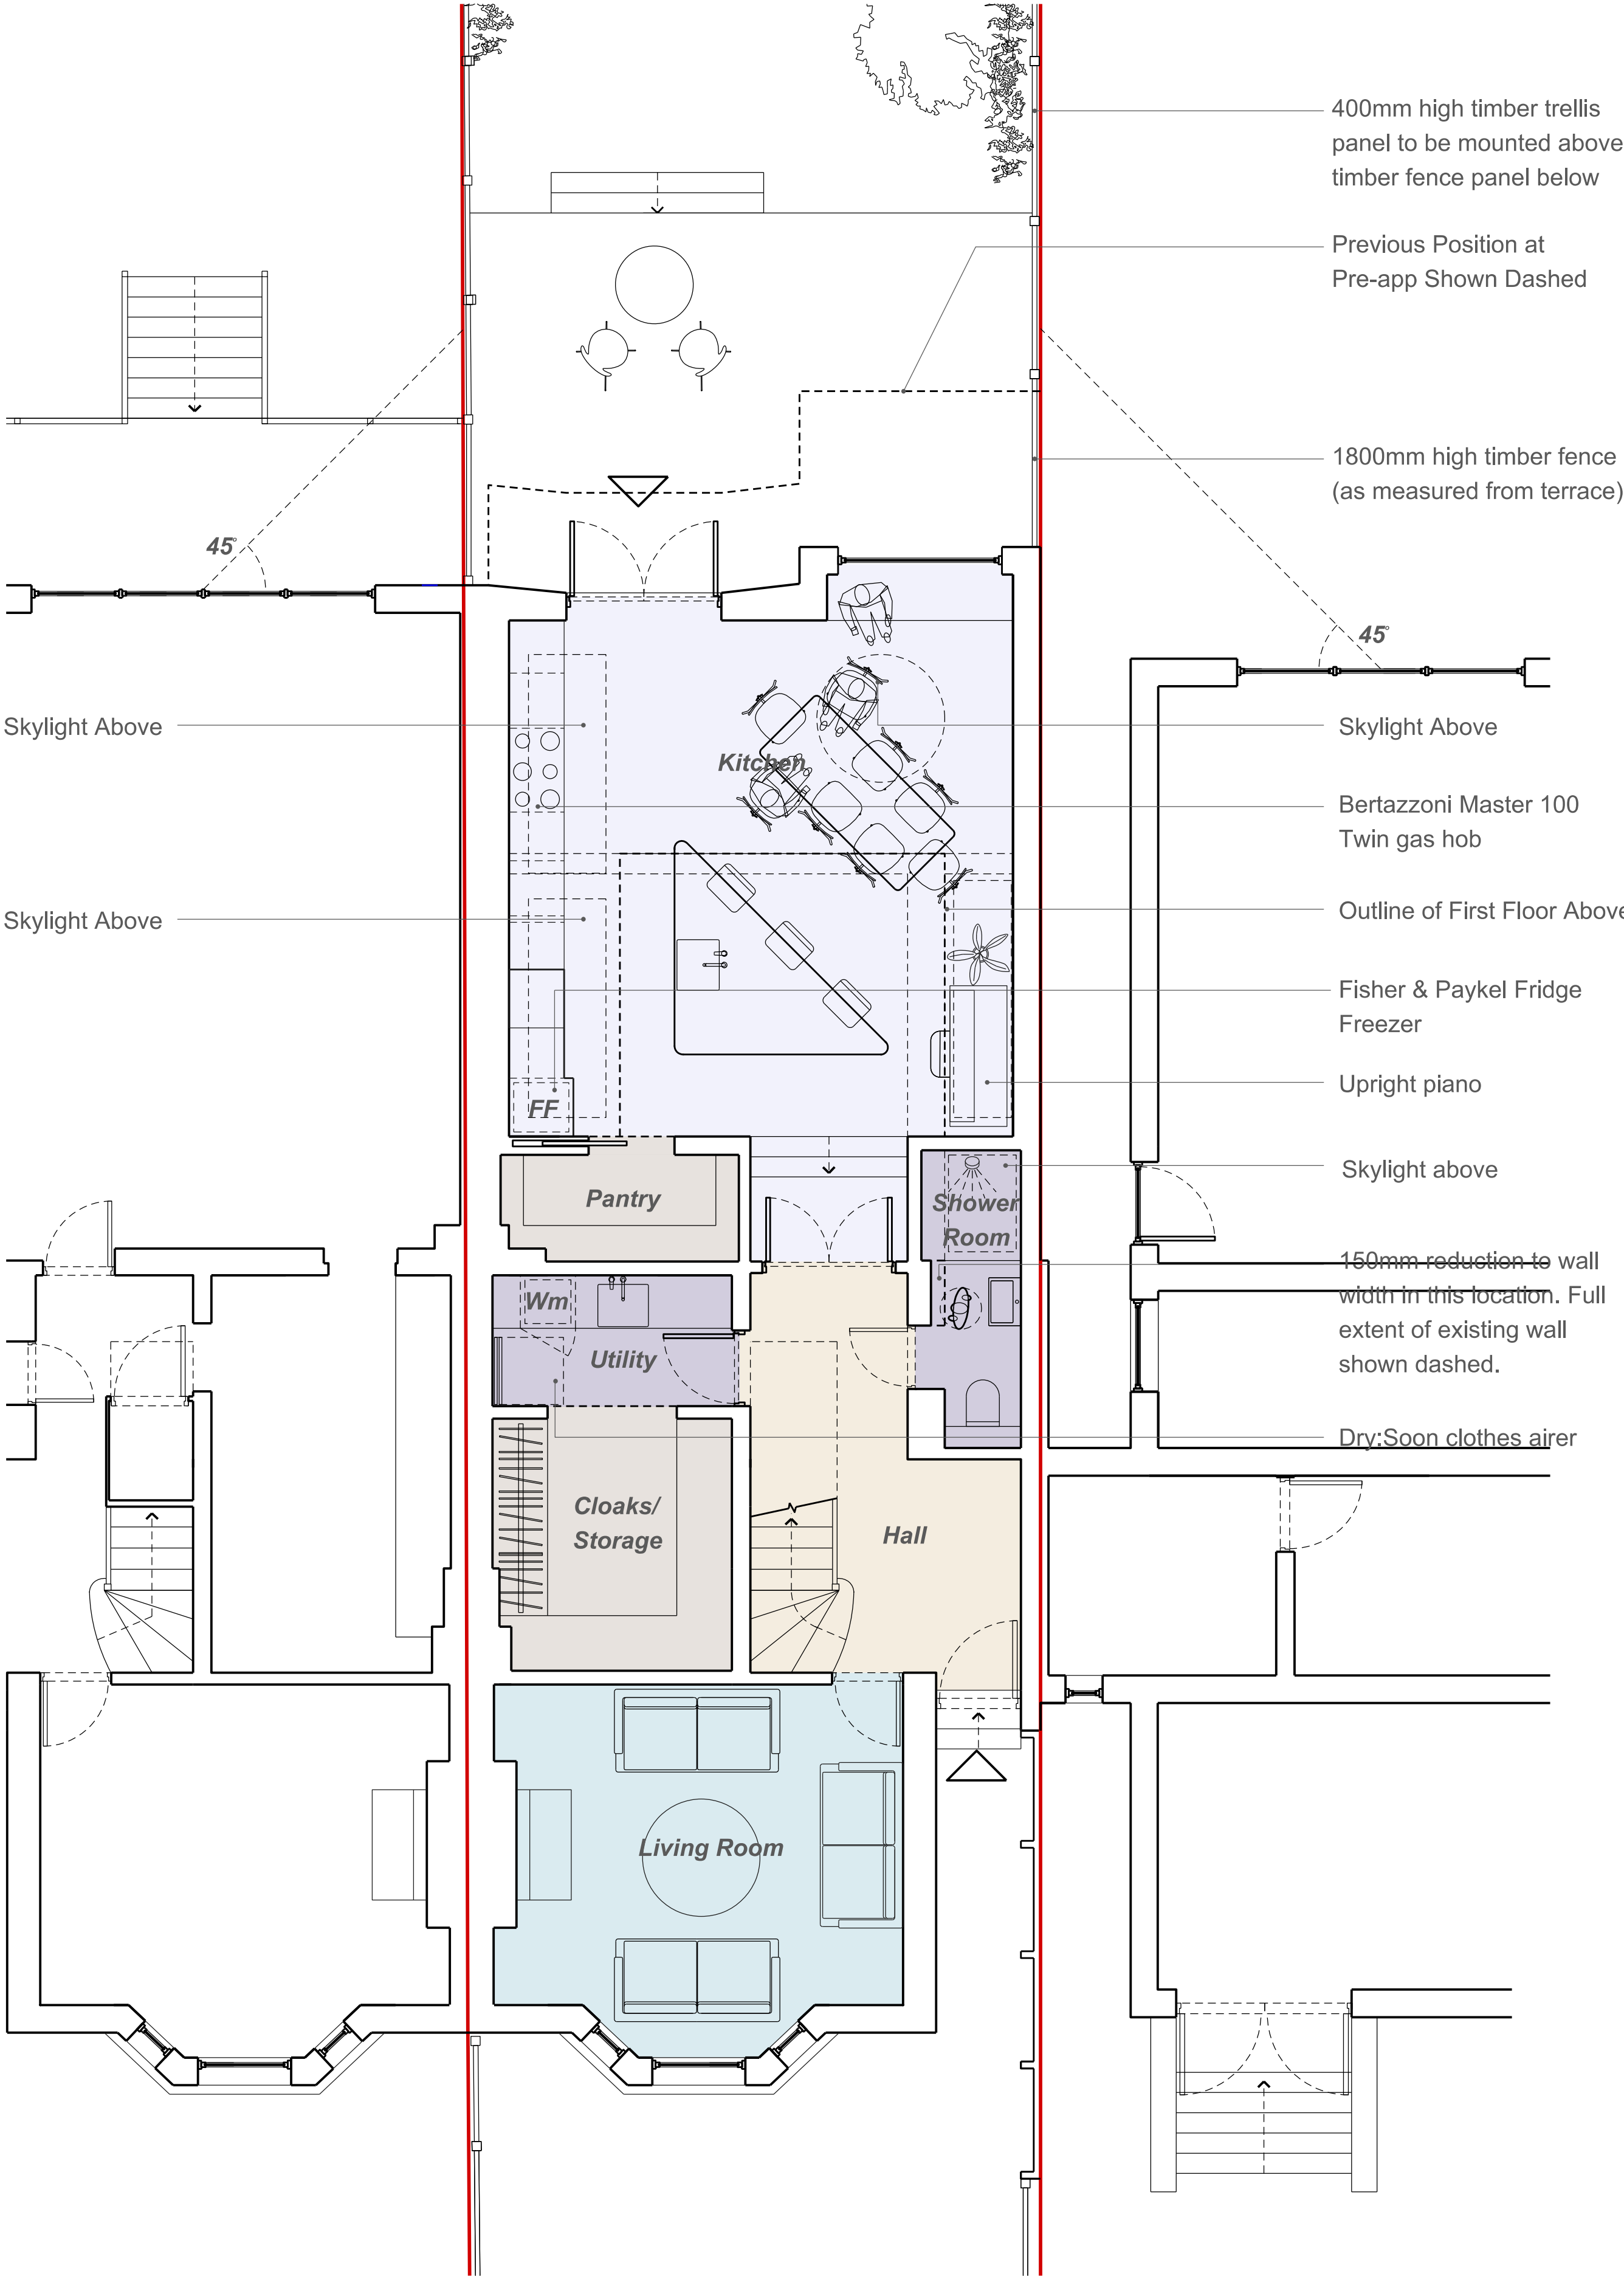

Ground Floor Plan
Proposed

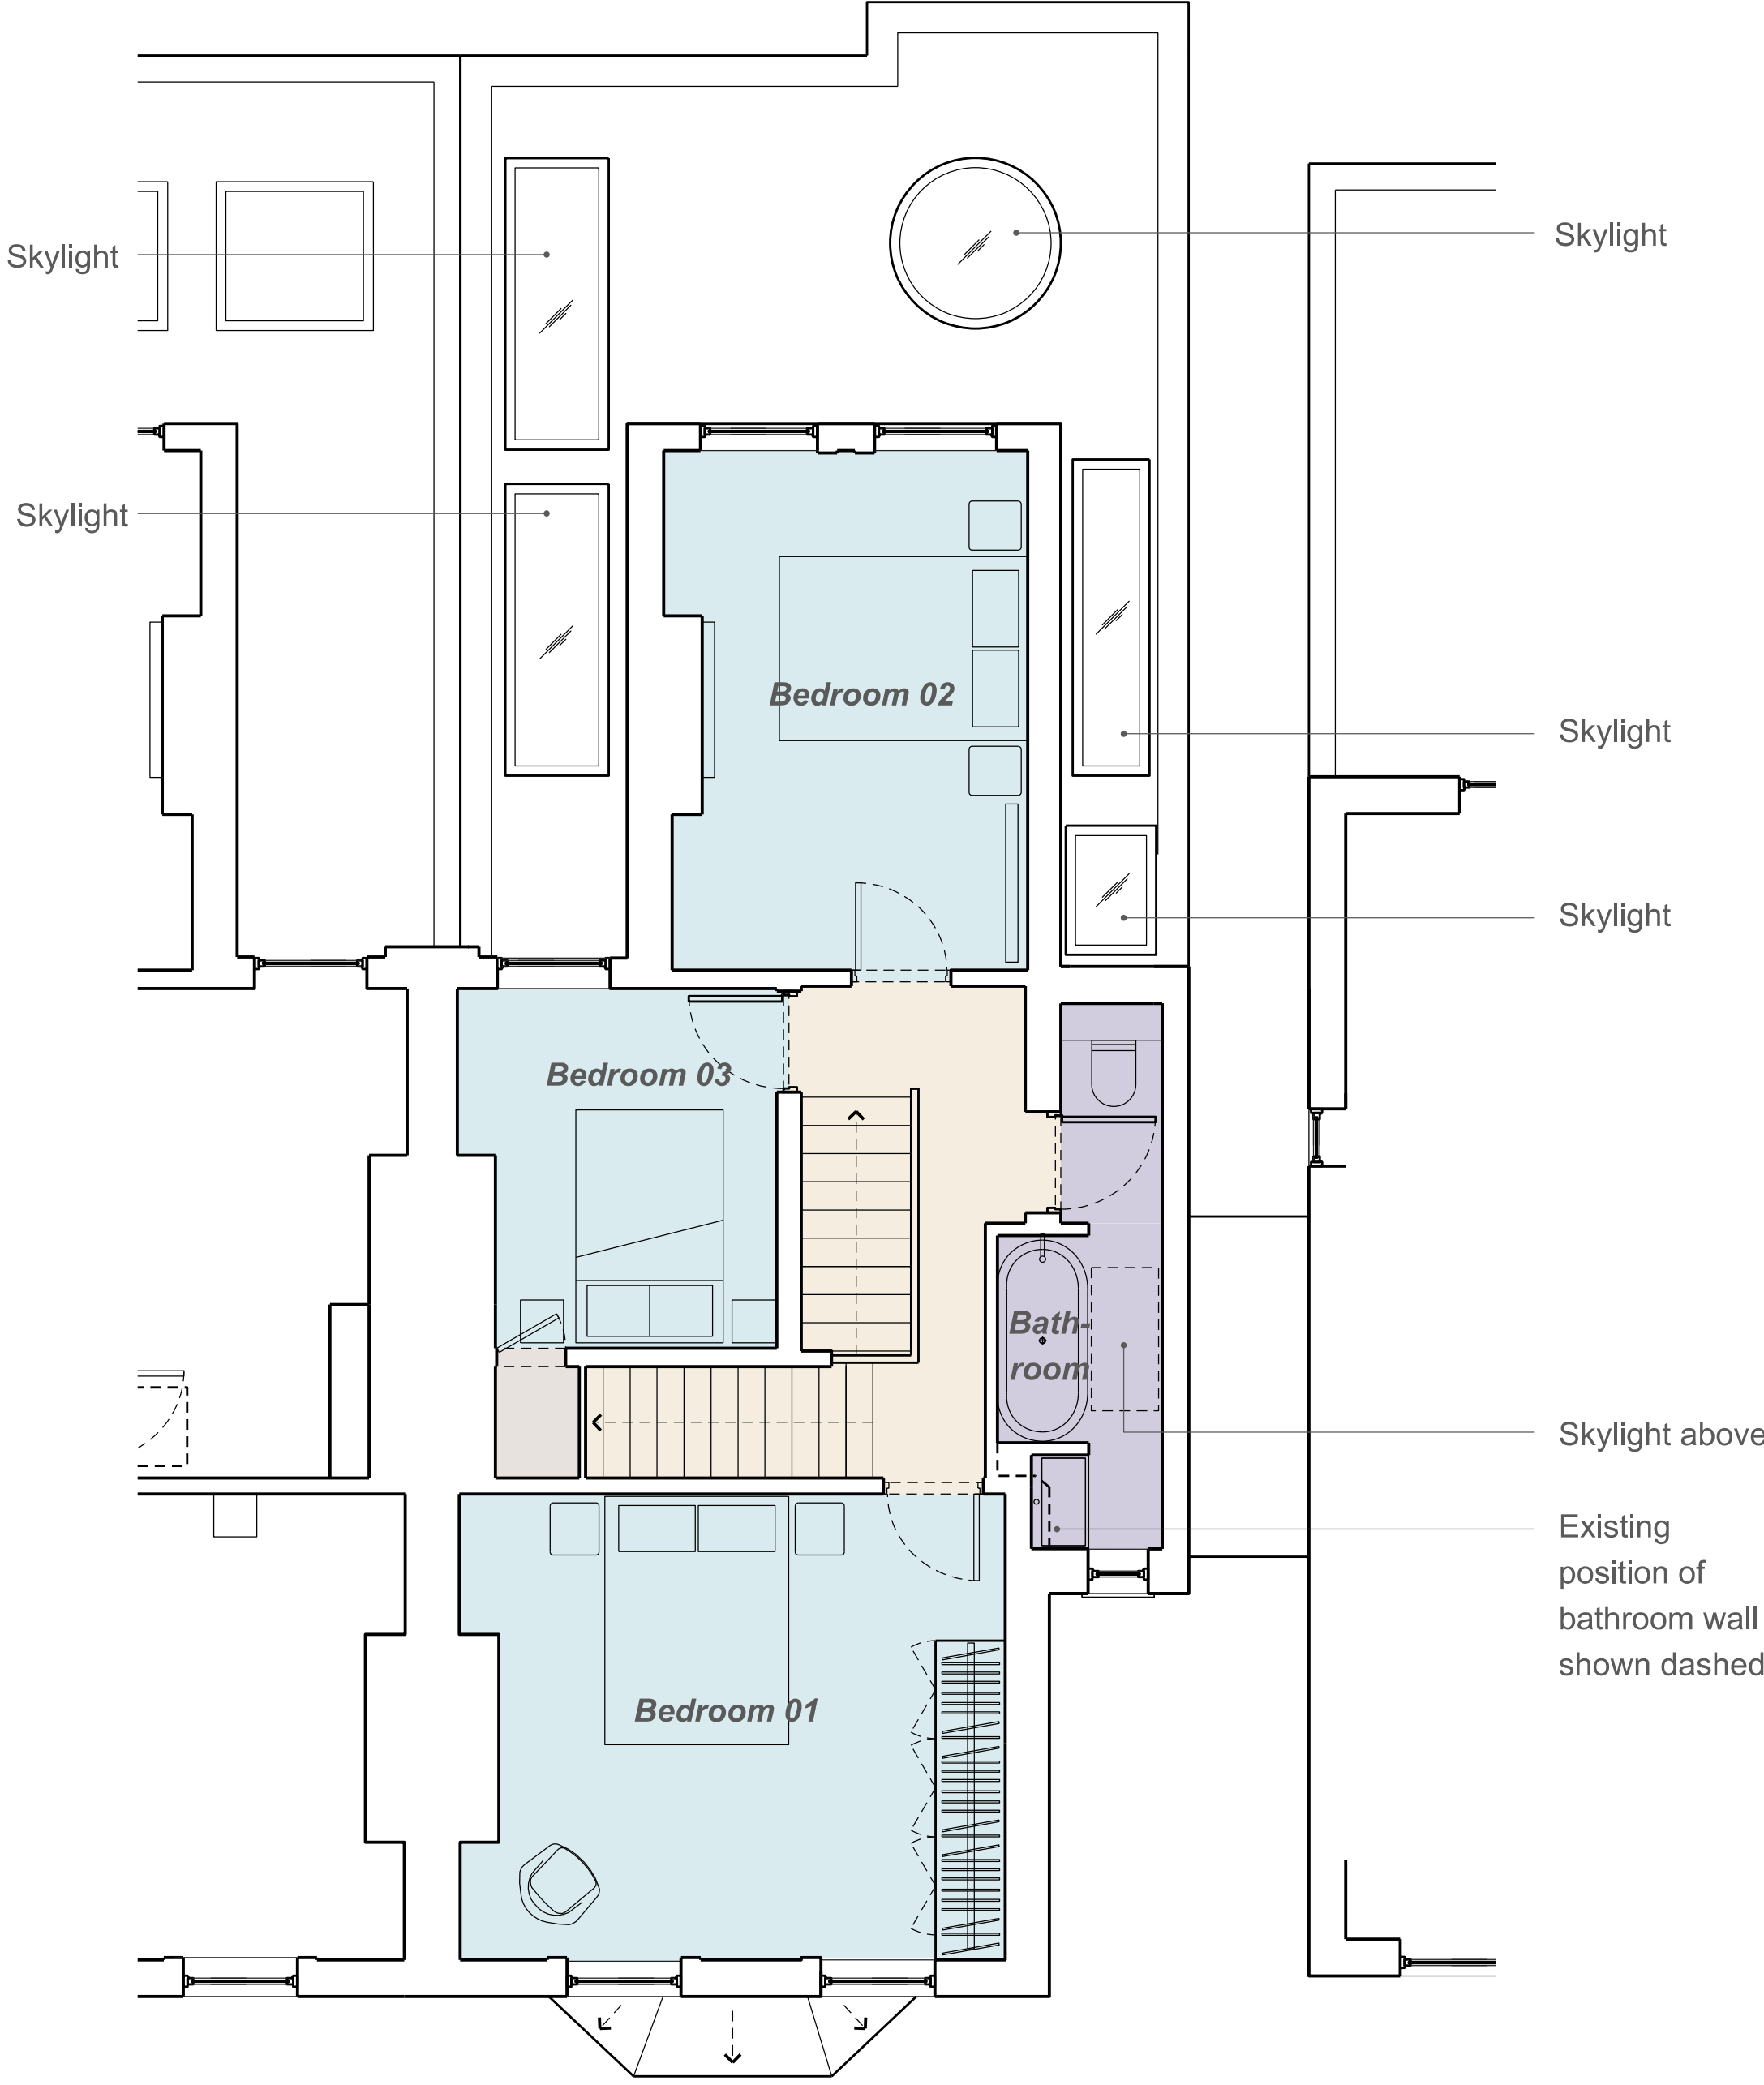

1st Floor Plan
Proposed