

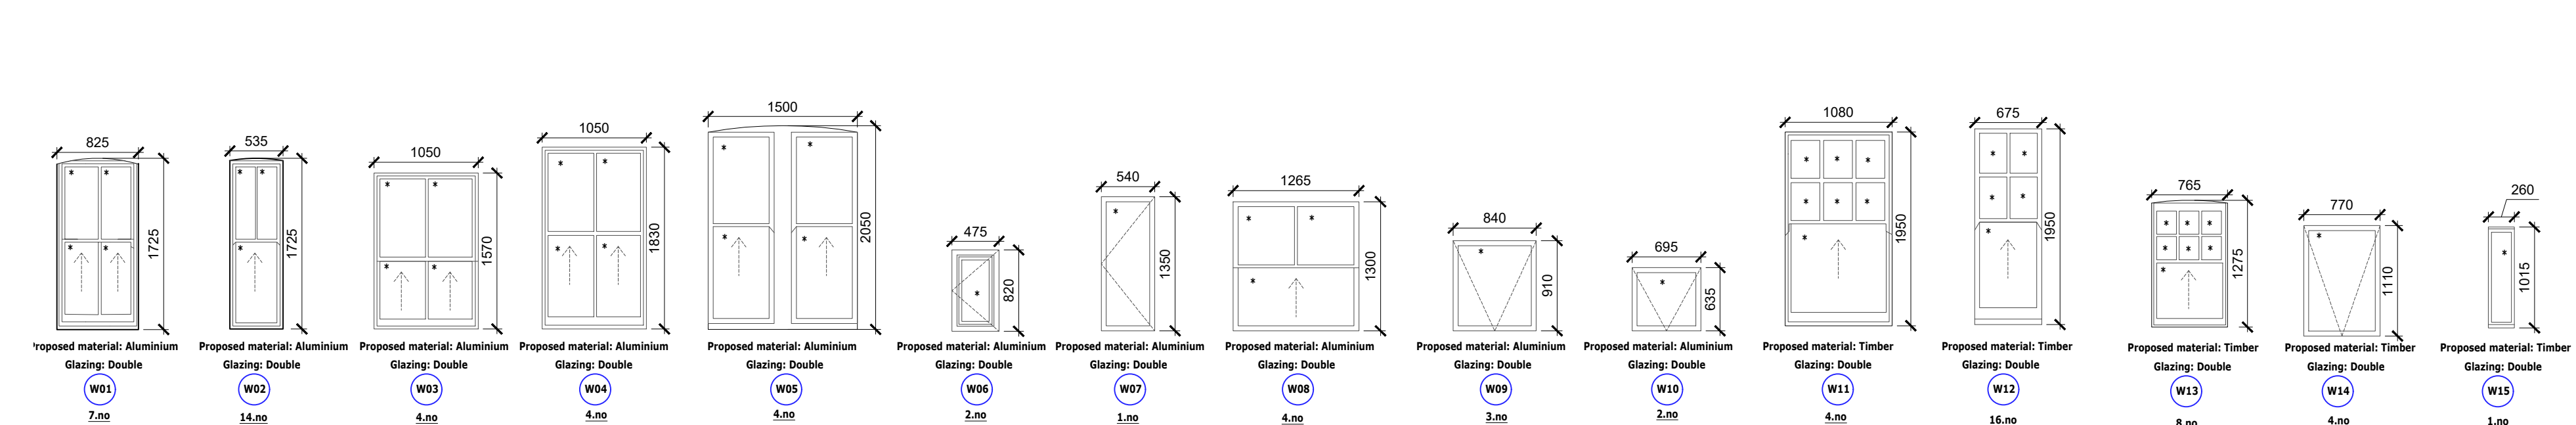


1 Existing Door Schedule

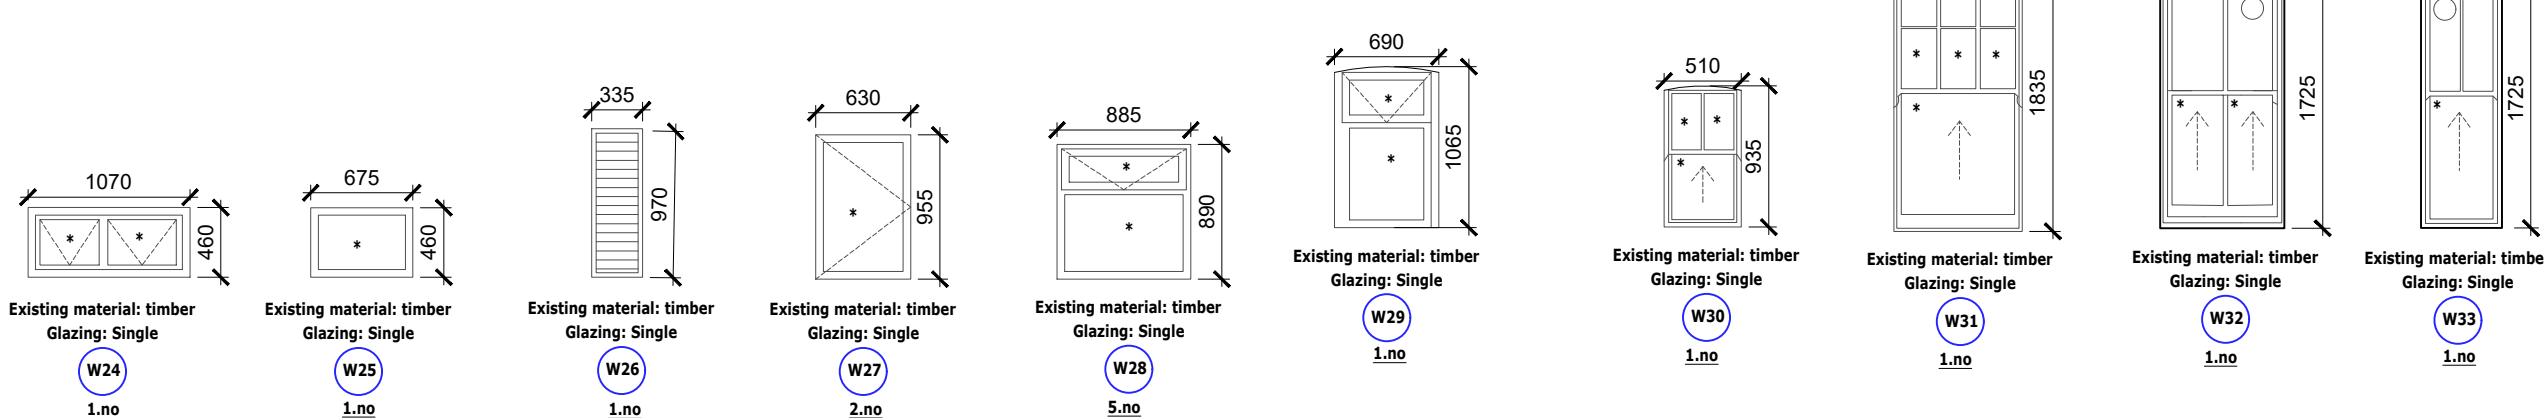

1 Proposed Door Schedule

2 Proposed Window Schedule

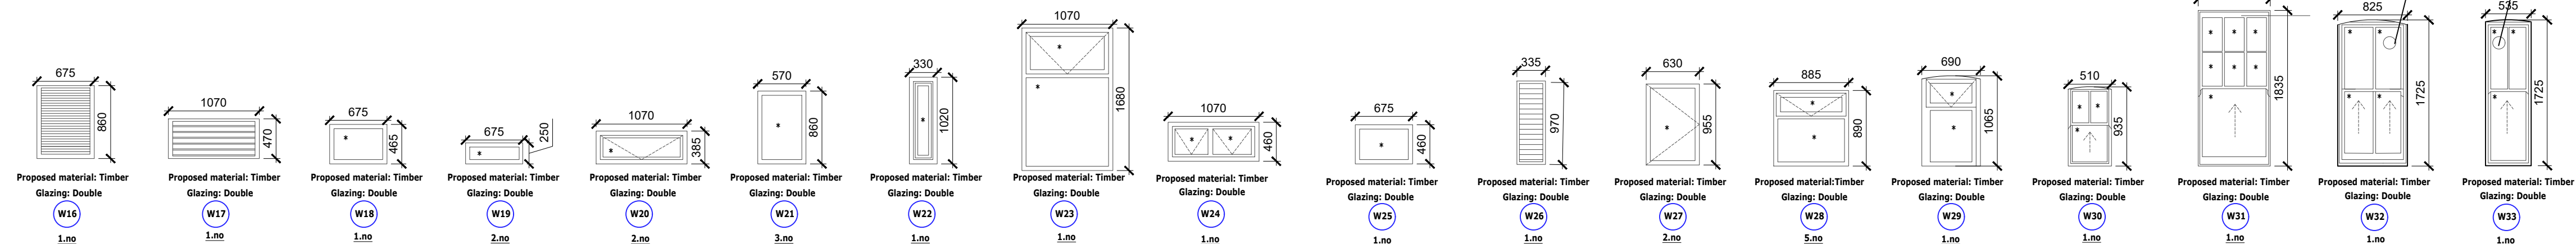

Key:
* Glass

[illegible]

P1	Planning	AP	AS	22/09/2023
Rev	Description	By	QA	DD.MM.YY

© This drawing and any design hereon is the copyright of Potter Raper and must not be reproduced without their written consent. All drawings remain the property of Potter Raper. Figured dimension only to be taken from this drawing. All dimensions to be checked on site. Please inform Potter Raper immediately of any discrepancies before work proceeds.

[illegible]

Hornsey House Trust
Project Name

Capital Works Scheme

Project Location

72, 74 & 78 Cecile Park
London

N8 9AU

Sheet Name

Existing & Proposed Door/M

Existing & Proposed Door/W	Schedule
----------------------------	----------

Project Status

Planning

Drawing Nr.
10853-PR-CP-ZZ-DR-A-PL401

Scale	As indicated @ A
-------	------------------

BETTER

Duncan House
1A Burnhill Road

Beckenham
Kent

BR3 3LA

Tel. 020 8656 3536

Scale Bar 1:50