


Rev:	Date:	By:	Check:	Appr:	Description:
-	-	-	-	-	-



Existing Front Elevation



Existing Rear Elevation

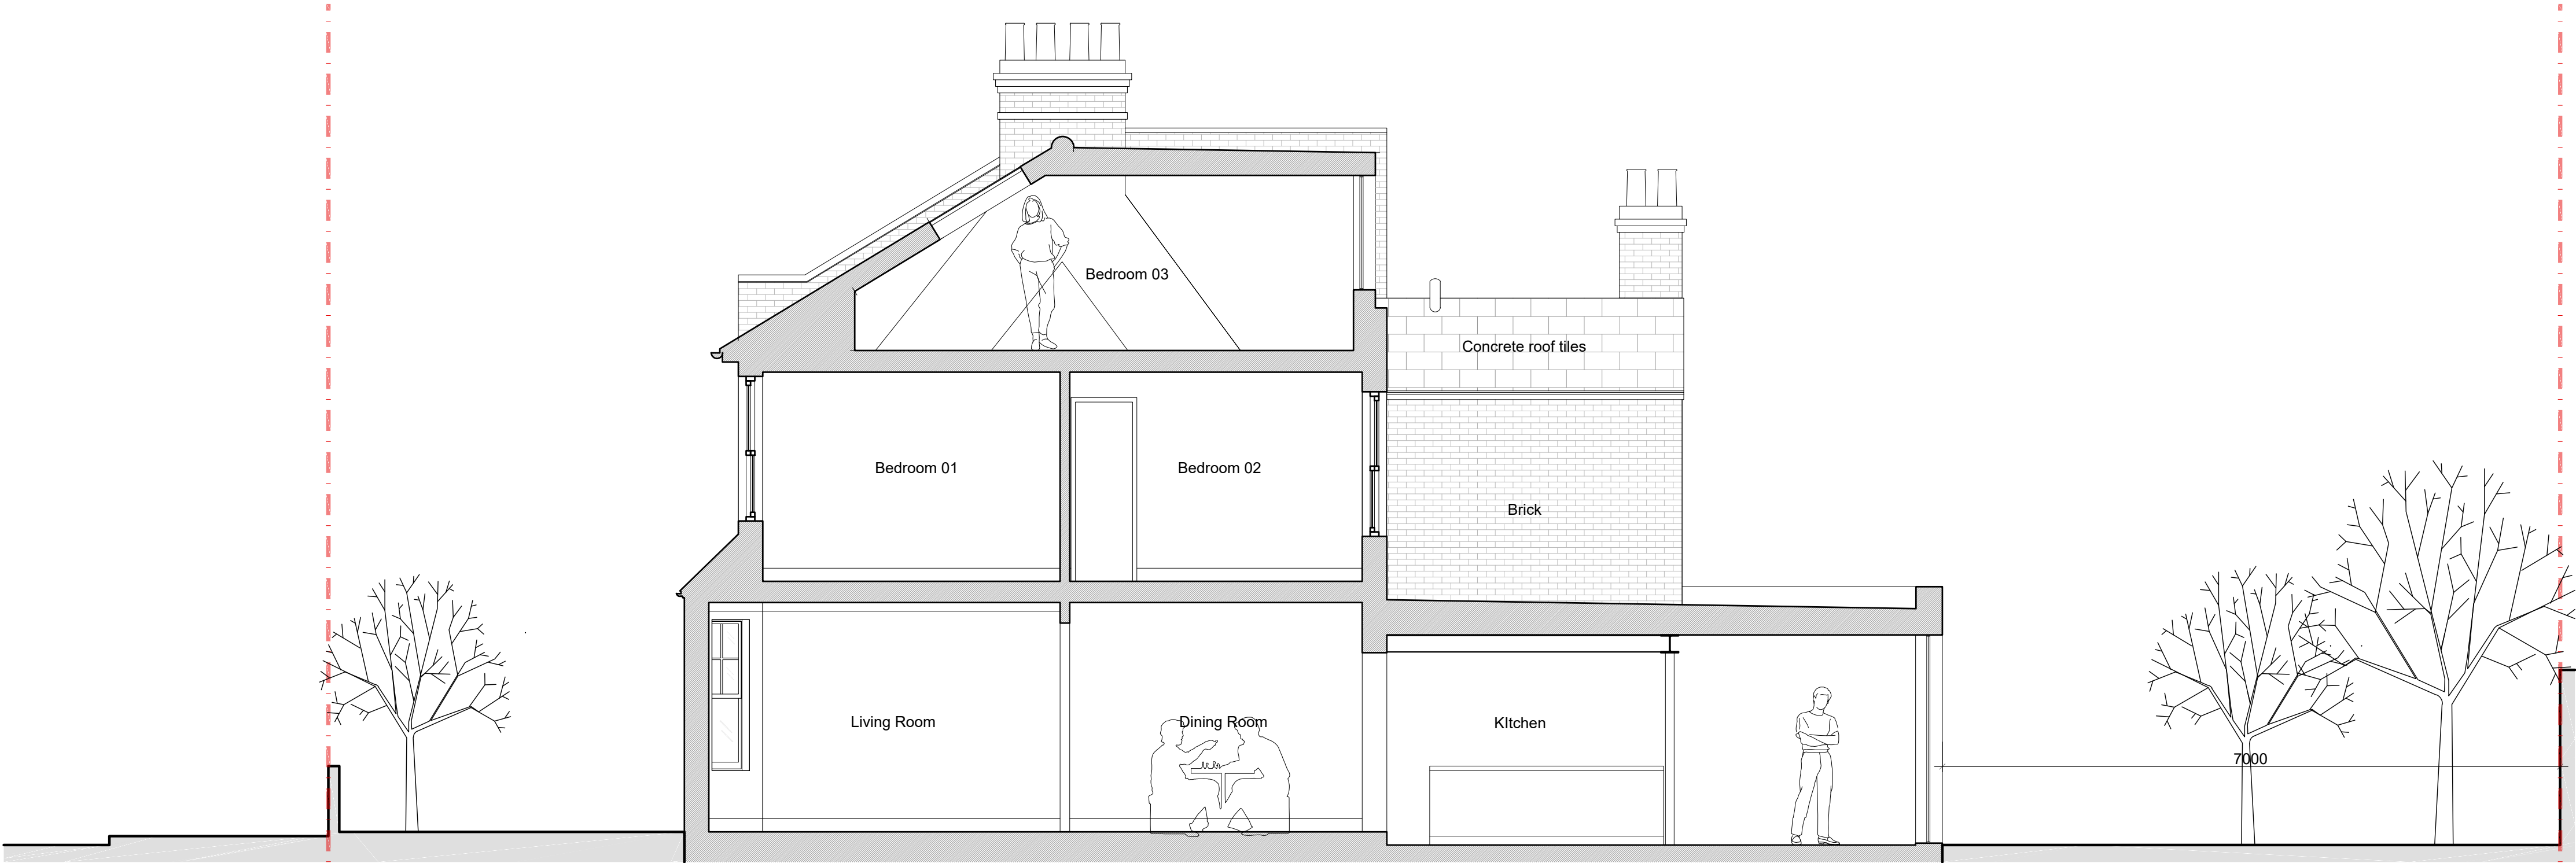


Existing Long Section and Side Elevation

Notes:

Previous alternations to the existing Dwellinghouse undertaken with the following permissions:

Single Storey Extension - HGY/2017/1360
Loft Conversion - HGY/2017/2112

 

YORK + KANE ARCHITECTS

Client:
J Allen & S Burbridge

Job Title:
160 Cornwall Road

Drawing Title:
Existing Elevations
Loft Extension

Job/Dwg No/Rev:
160_N15 0020 -

Drawn:	Checked:	APPR:	Date:
SK	LY	XX	16.09.2023

Drawing status: Preliminary
Do not scale from this drawing. Check all dimensions on site before ordering.

Scale:
1:50@A1 / 1:100@A3