




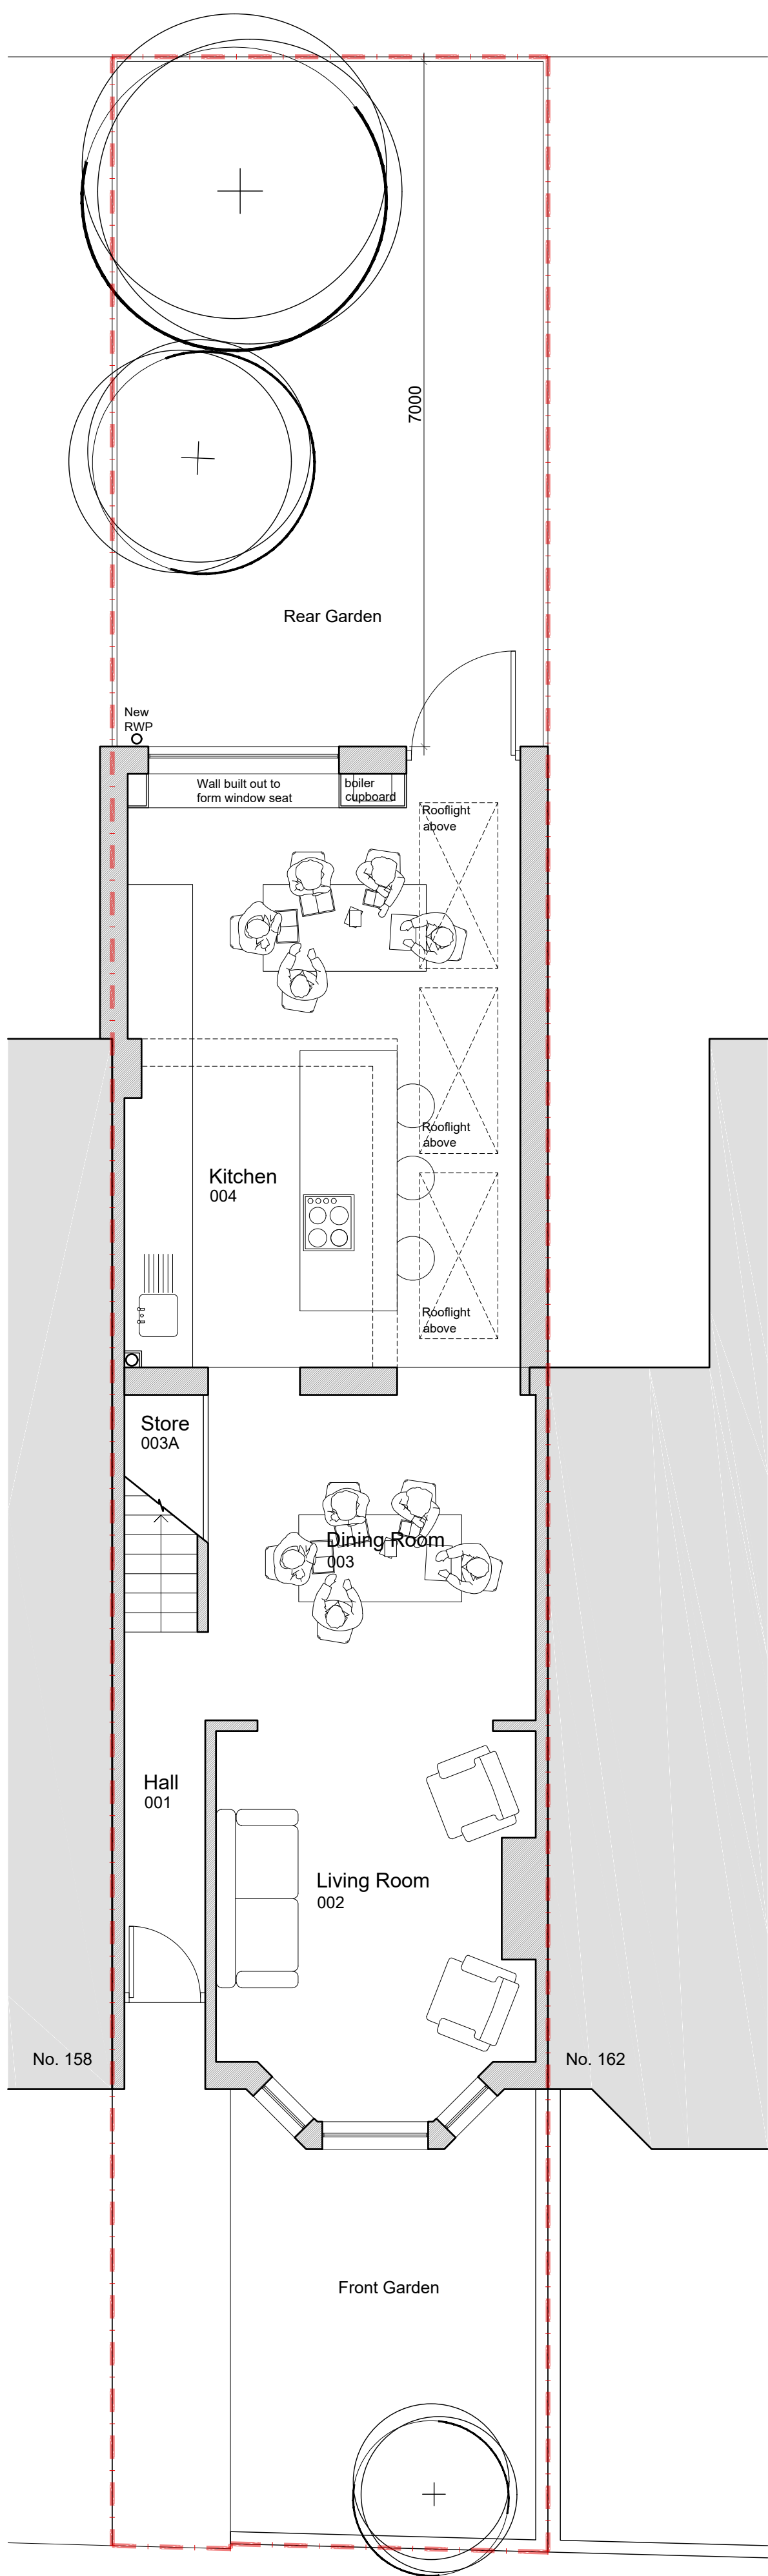


Proposed Ground Floor Plan

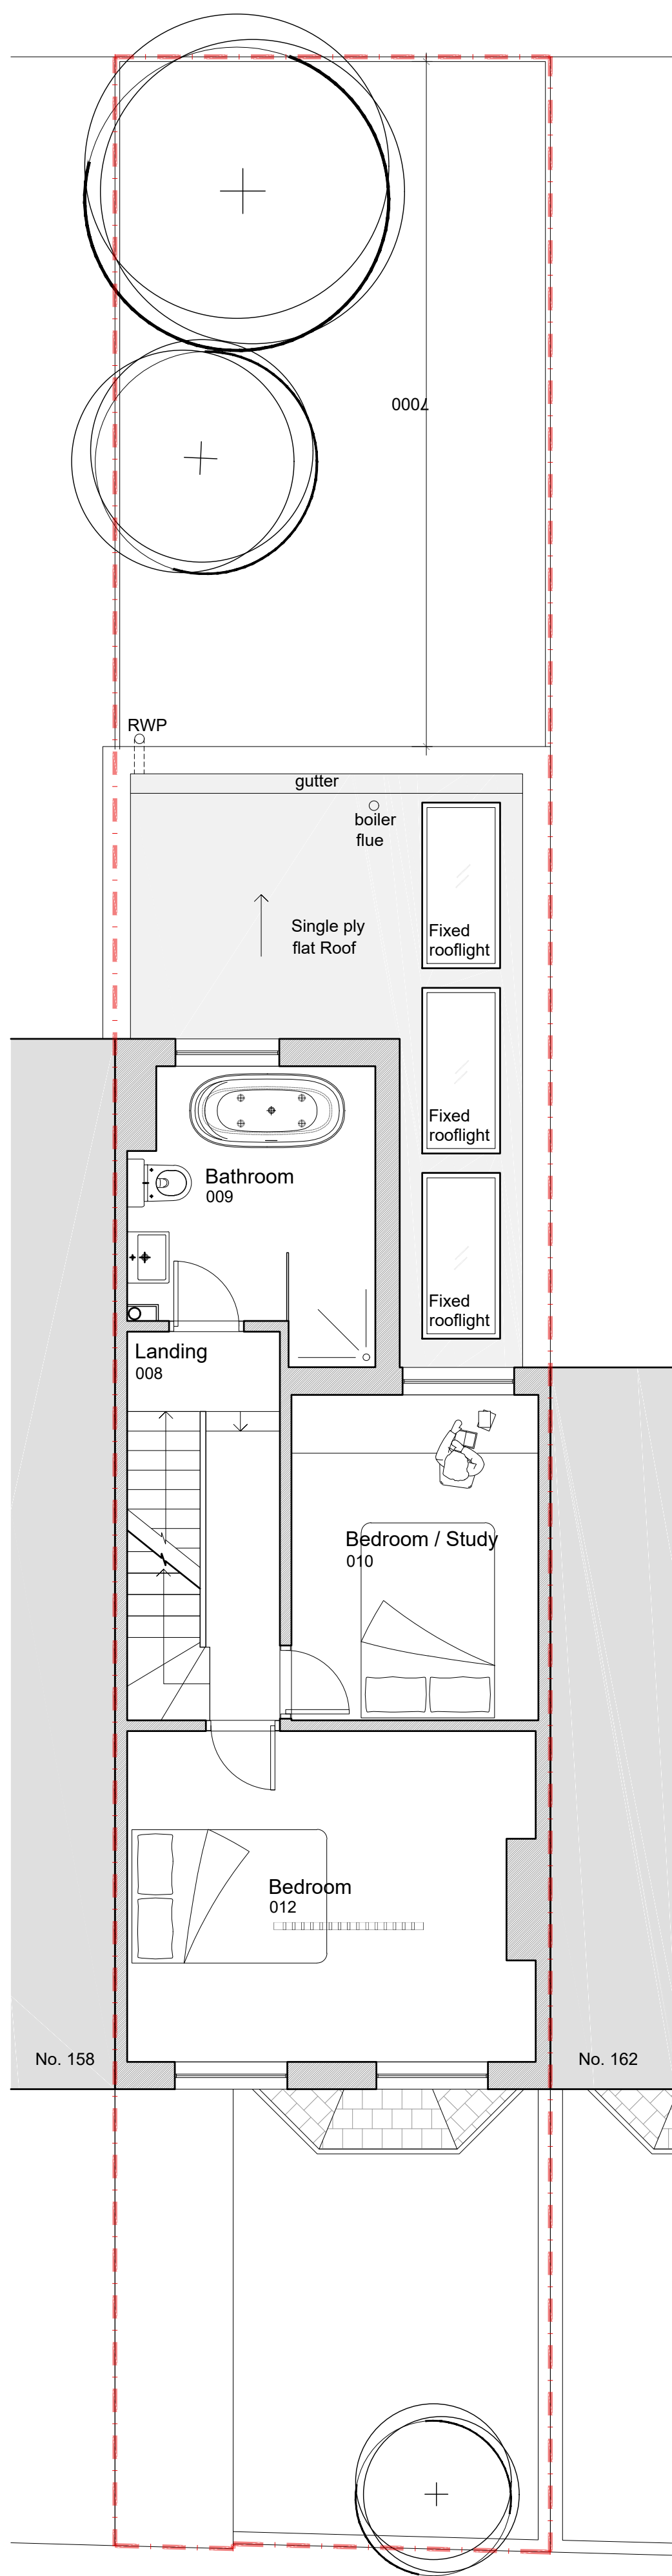

Proposed First Floor Plan

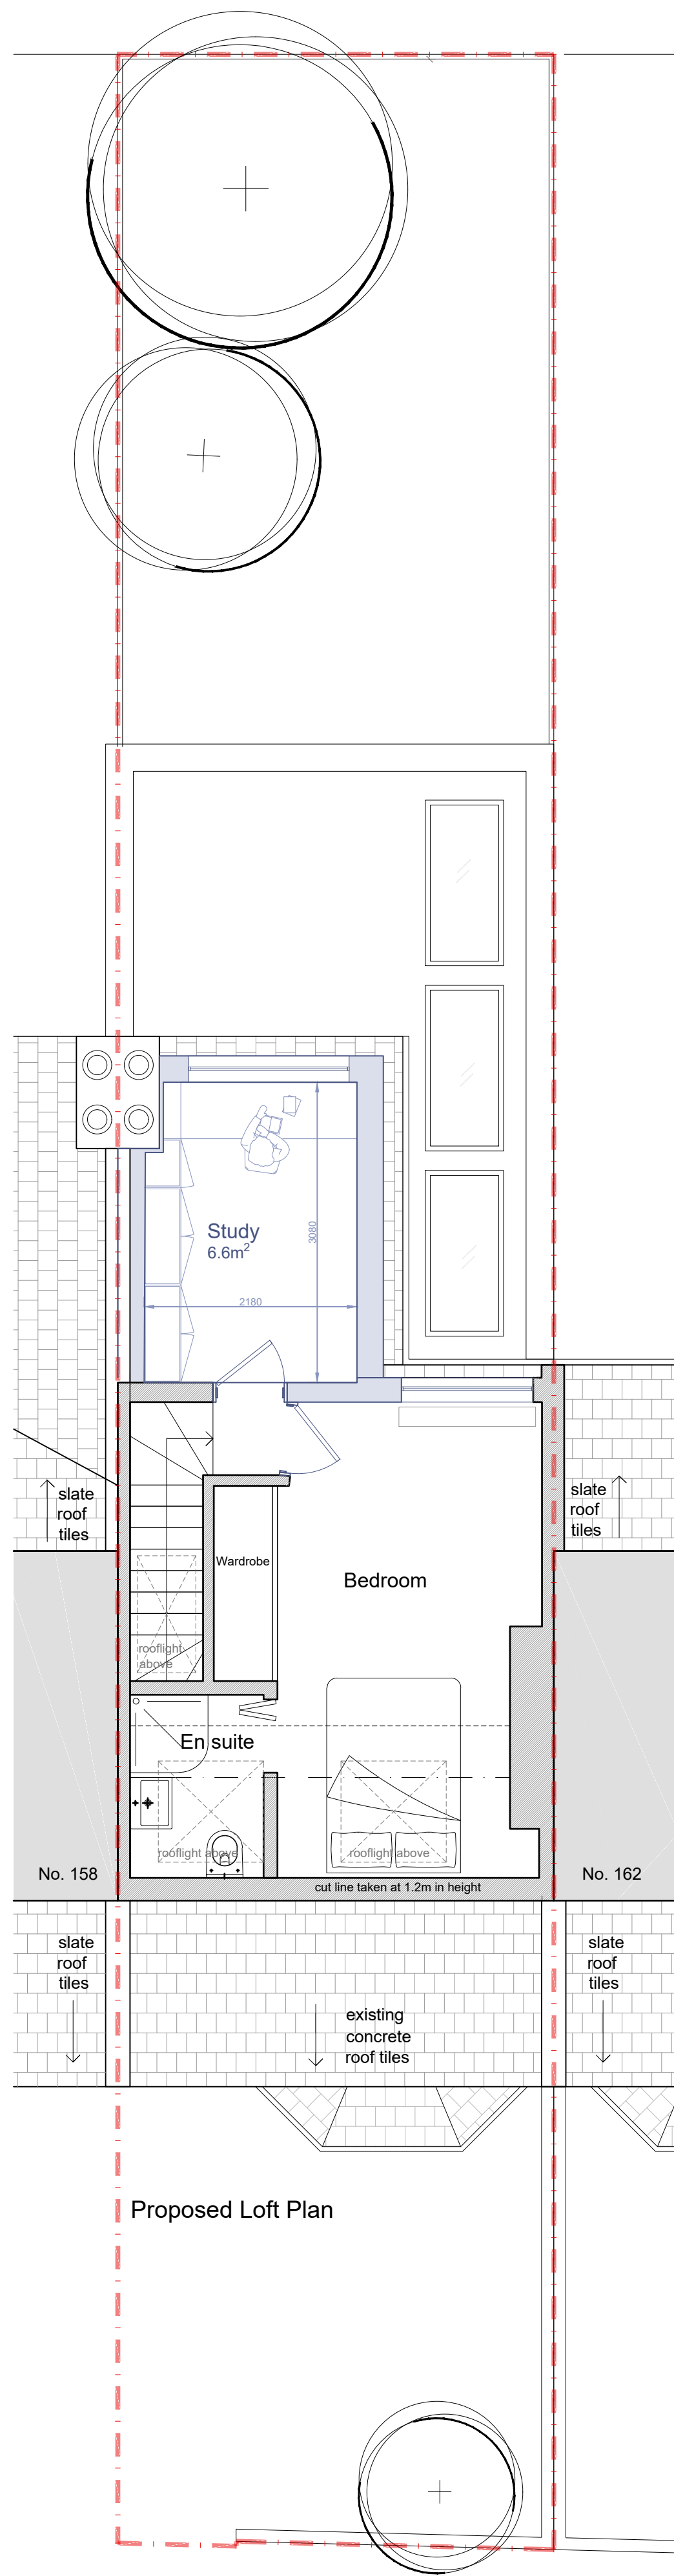

Proposed Attic Plan

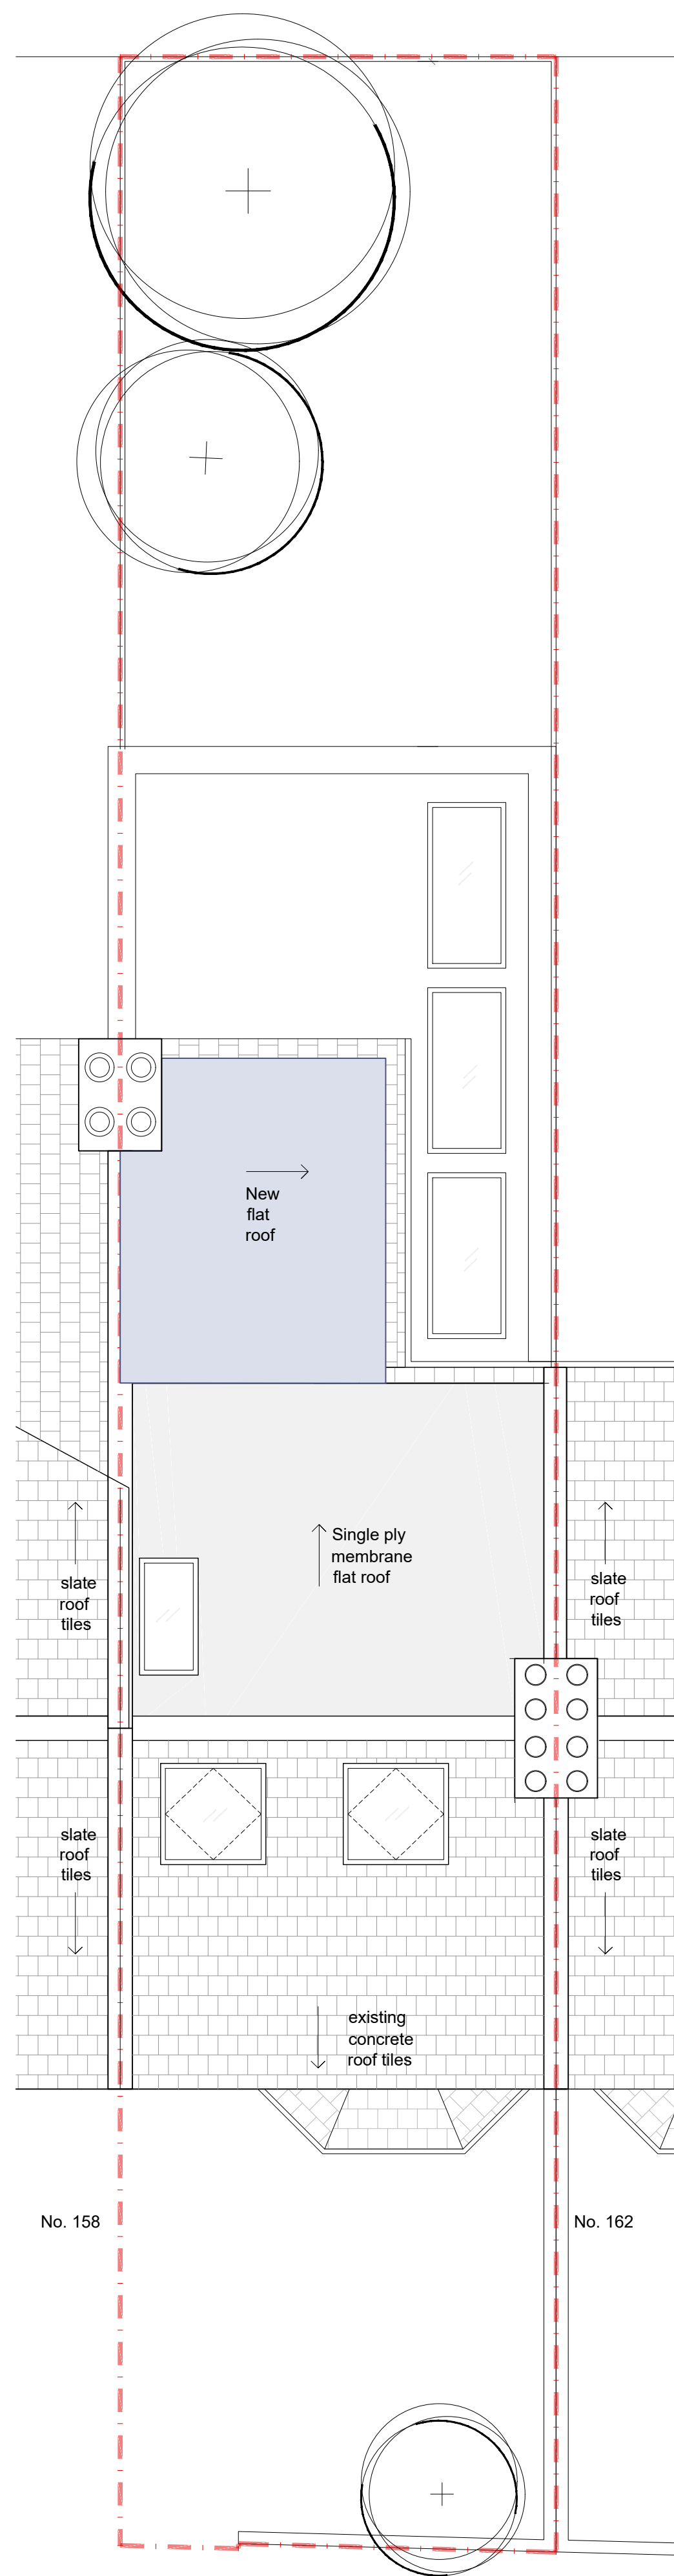

Proposed Roof Plan

Rev:	Date:	By:	Check:	Appr:	Description:
-	-	-	-	-	-
-	-	-	-	-	-
-	-	-	-	-	-
-	-	-	-	-	-
-	-	-	-	-	-


Key:

Blue lines and hatch indicates new works

Notes:

Previous alternations to the existing Dwellinghouse undertaken with the following permissions:

Single Storey Extension - HGY/2017/1360
Loft Conversion - HGY/2017/2112

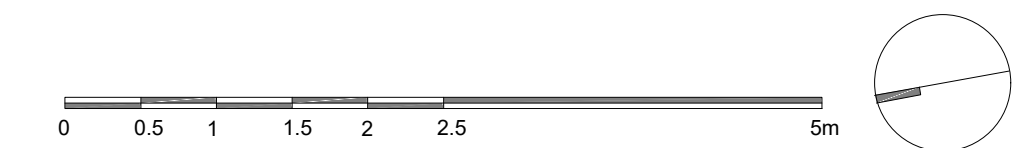

YORK + KANE ARCHITECTS

Client:
J Allen & S Burbridge

Job Title:
160 Cornwall Road

Drawing Title:
Proposed Plans
Loft Extension

Job/Dwg No/Rev:
160_N15 0011 -

Drawn: SK	Checked: LY	APPR: XX	Date: 24.11.2023
---------------------	-----------------------	--------------------	----------------------------

Drawing status: Preliminary
Do not scale from this drawing. Check all dimensions on site before ordering.

Scale:
1:50@A1 / 1:100@A3