


Rev:	Date:	By:	Check:	Appr:	Description:
-	-	-	-	-	-



Proposed Front Elevation



Proposed Rear Elevation

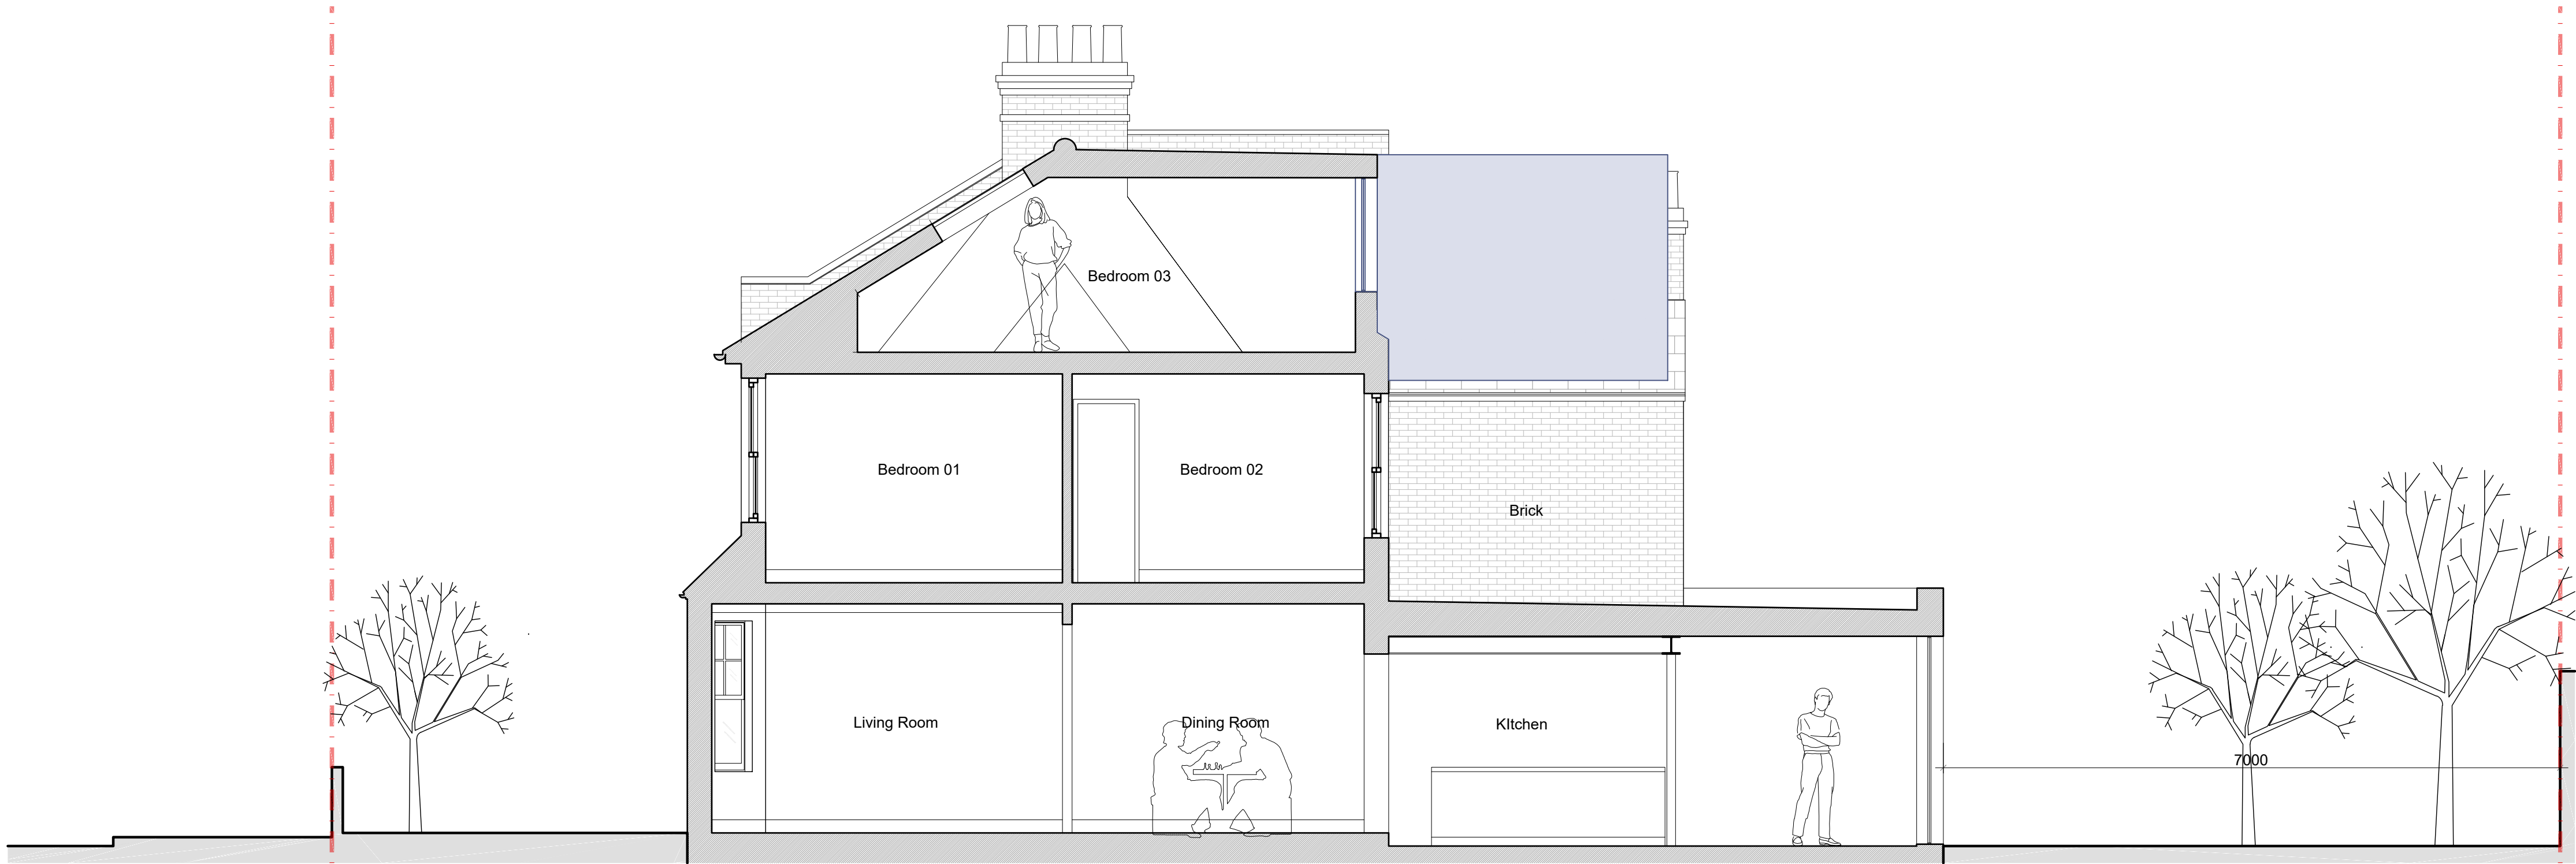

Proposed Long Section and Side Elevation

Key:

Blue lines and hatch indicates new works

0 0.5 1 1.5 2 2.5 5m

YORK + KANE ARCHITECTS

Client:
J Allen & S Burbridge

Job Title:
160 Cornwall Road

Drawing Title:
Proposed Elevations
Loft Extension

Job/Dwg No/Rev:
160_N15 0021 -

Drawn: SK	Checked: LY	APPR: XX	Date: 16.09.2023
---------------------	-----------------------	--------------------	----------------------------

Drawing status: Preliminary
Do not scale from this drawing. Check all dimensions on site before ordering.

Scale:
1:50@A1 / 1:100@A3