



EXISTING FRONT ELEVATION




EXISTING REAR ELEVATION



EXISTING SIDE ELEVATION



PROPOSED FRONT ELEVATION

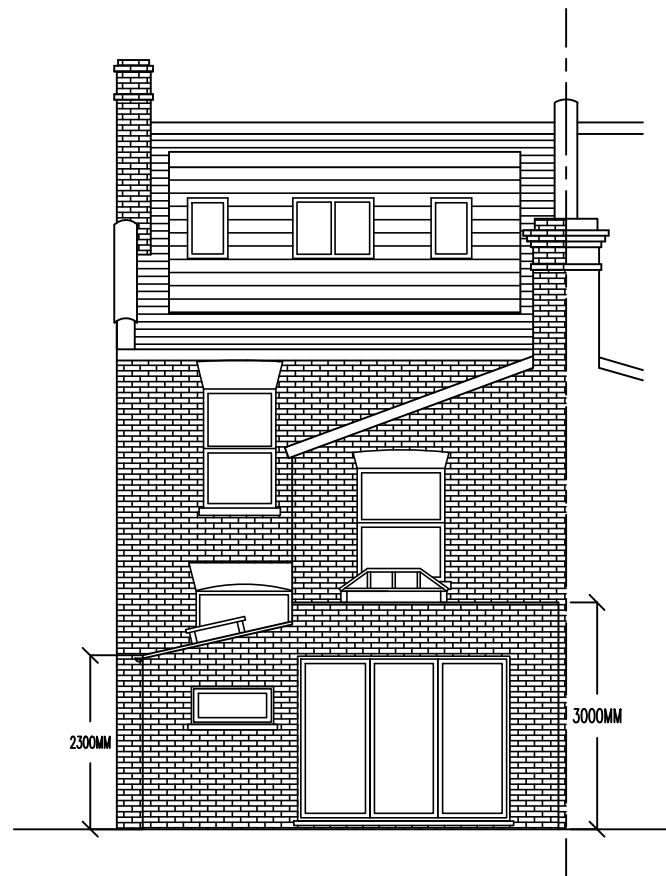


PROPOSED REAR ELEVATION



PROPOSED SIDE ELEVATION

ALL MATERIALS ARE TO MATCH THE EXISTING.
THE WINDOWS TO THE SIDE ELEVATION TO BE
FIXED (NOT OPENABLE) AND IN FROSTED GLASS.

 

ISSUED FOR PLANNING PERMISSION ONLY

CONVERSION INTO TWO FLATS

THE COPYRIGHT OF THIS DRAWING BELONGS TO THE ARCHITECT AND MAY NOT BE ALTERED WITHOUT THE ARCHITECT'S WRITTEN CONSENT	BUILDING REGULATION APPROVAL IS REQUIRED PRIOR TO CONSTRUCTION COMMENCING THE CONTRACTOR IS TO CHECK ALL DIMENSIONS ON SITE PRIOR TO CONSTRUCTION COMMENCING AND REPORT ANY DISCREPANCIES TO THE ARCHITECT	REV	DATE	DESCRIPTION	WWW.IBIDESIGN.COM IBI DESIGN ASSOCIATES CHARTERED ARCHITECTS AND DESIGNERS 59 CHELMSFORD ROAD, LONDON N14 5PY T: 020 8447 8434 F: 020 8447 8448 e-mail: ibides@aol.com	PROJECT 26 RAVENSTONE ROAD, LONDON, N8 0JP	
						DRAWING TITLE	
						EXISTING AND PROPOSED ELEVATIONS	
						SCALE 1:100 @ A2	DATE SEPTEMBER 2023
						PROJECT No.	HM/26/PL12