




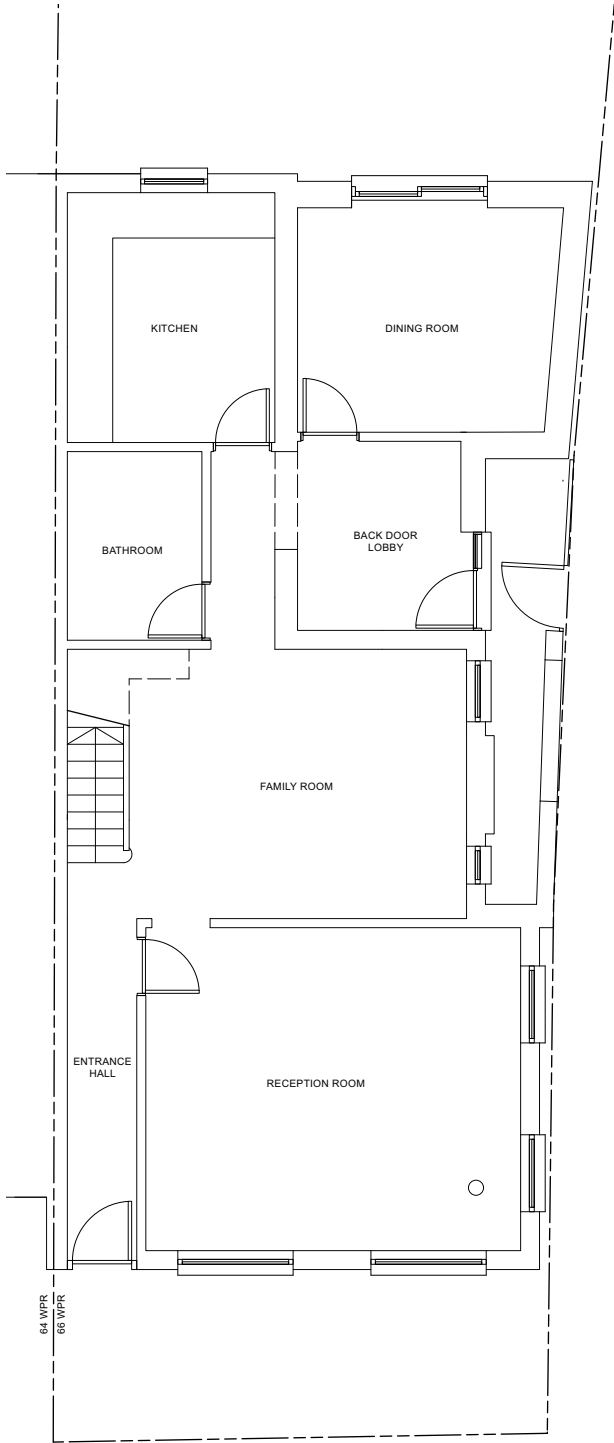


GROUND FLOOR

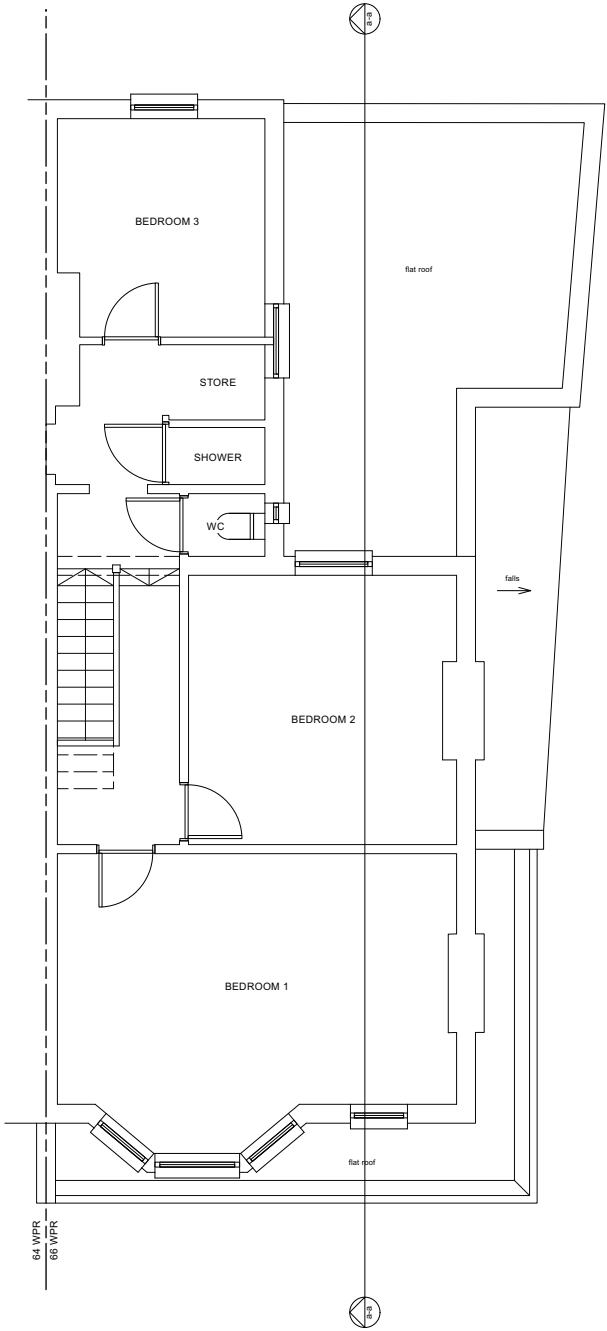


FIRST FLOOR

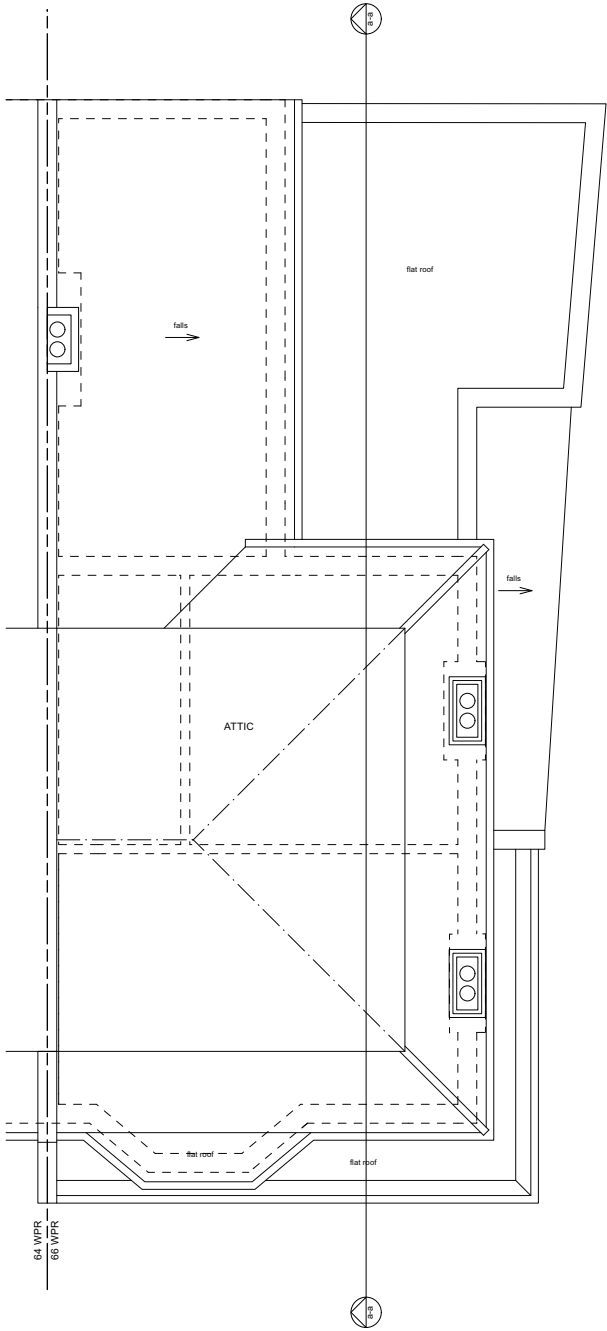

ATTIC FLOOR

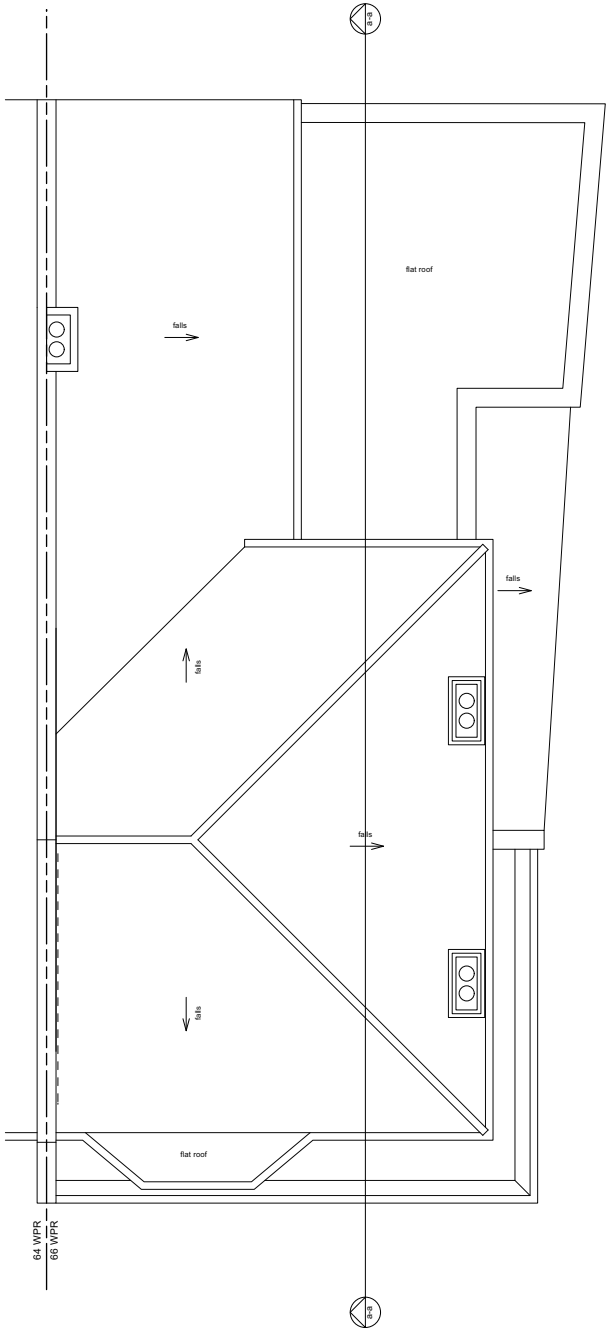


ROOF

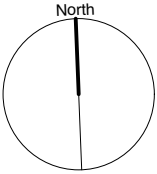

FOR PLANNING




Revisions A 26/11/2023 GD Revised following planning feedback.		Project Title 66 Woodlands Park Road N15 3RX		Drawn By GD	Date Sep 2023	Drawing Number 162 EX101 -
		Drawing Title EXISTING PLANS		Checked By	Scale 1:100 @ A3	
PLEASE NOTE --- Do not scale, use figured dimensions only. --- All dimensions to be verified on site prior to the commencement of any work or the production of any shop drawing. --- This drawing to be read in conjunction with all related Architect's and Engineer's drawings and any other relevant information. --- No liability will be accepted for any errors or omissions in the content of this drawing, which arise as a result of faulty transmission or reproduction when issued in an electronic format. No alterations or amendments are permitted to this drawing other than by Guy Stansfield Architects Ltd.		07412 602183 info@augment-architecture.com				

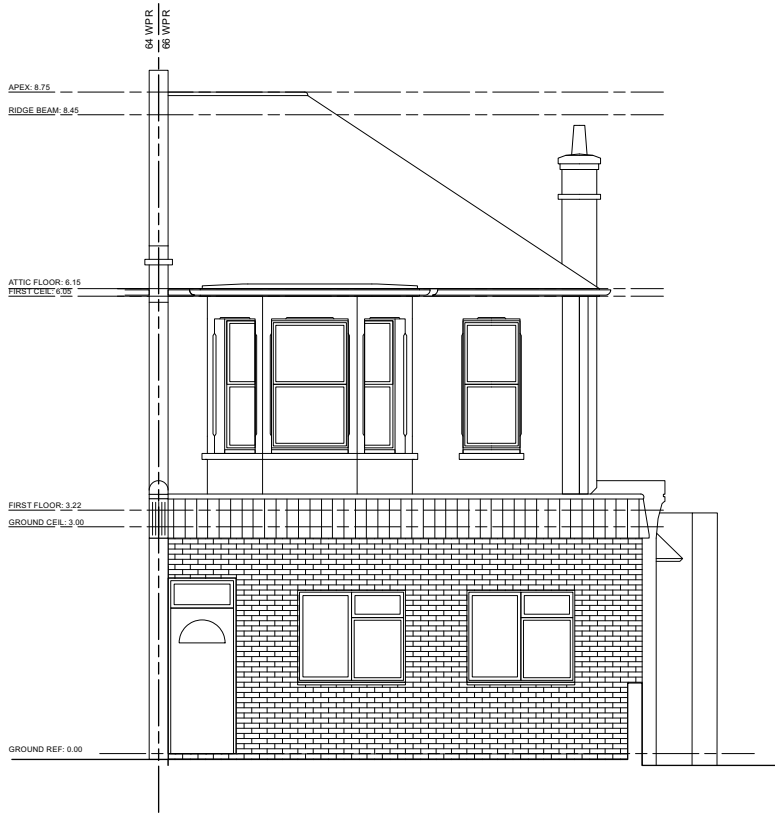


FRONT ELEVATION



SIDE ELEVATION

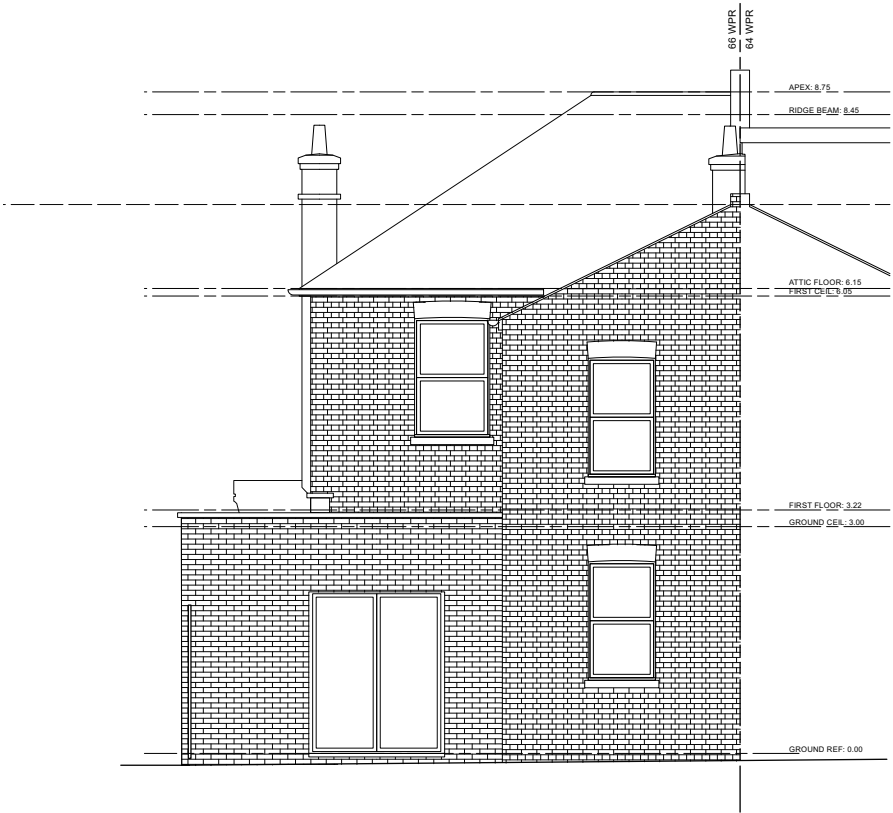

REAR ELEVATION

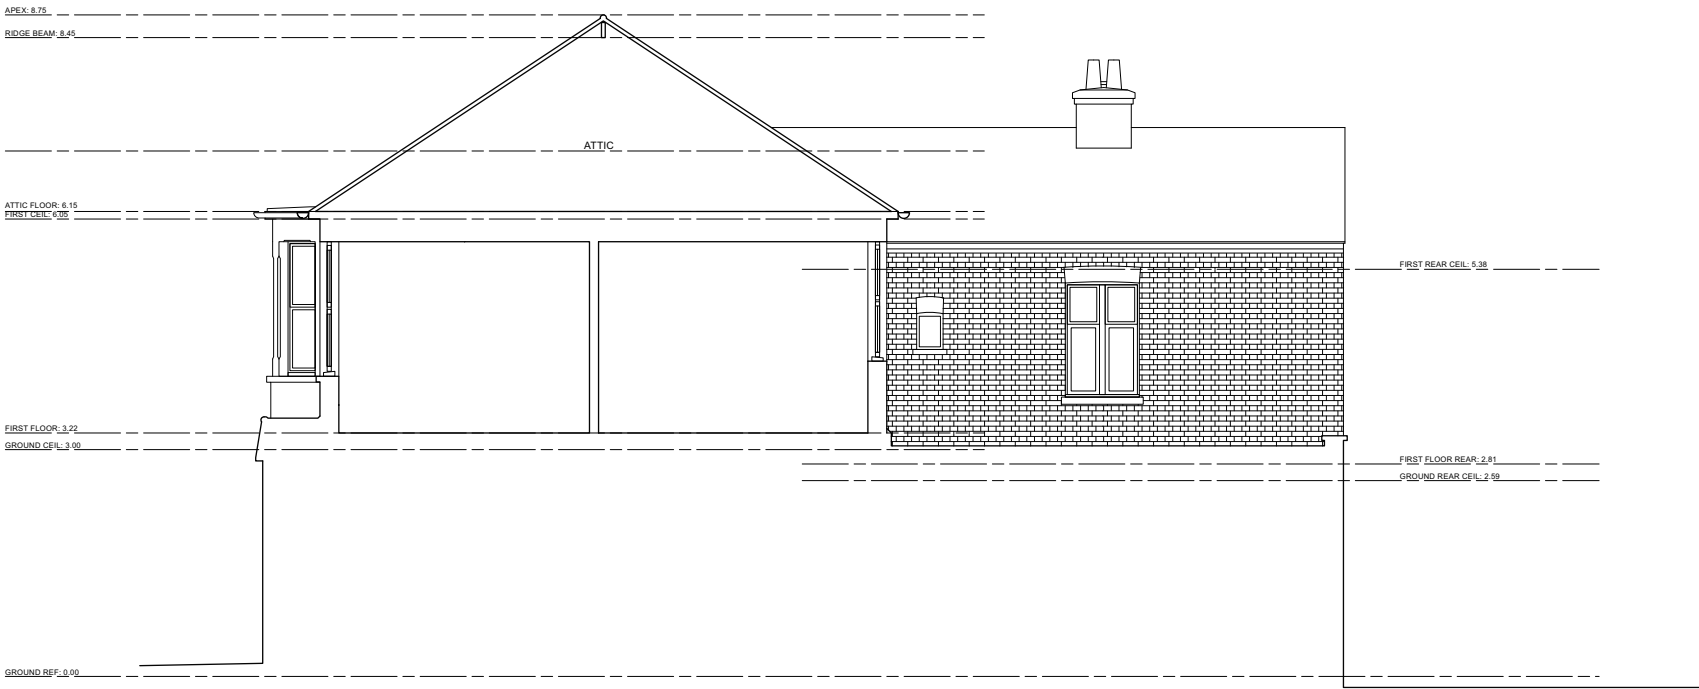


SECTION A-A




FOR PLANNING


Revisions A 26/11/2023 GD Revised following planning feedback.		Project Title 66 Woodlands Park Road N15 3RX	Drawn By GD	Date Sep 2023	Drawing Number 162 EX102 -
		Drawing Title EXISTING ELEVATIONS & SECTION	Checked By	Scale 1:100 @ A3	
PLEASE NOTE	--- Do not scale, use figured dimensions only. --- All dimensions to be verified on site prior to the commencement of any work or the production of any shop drawing. --- This drawing to be read in conjunction with all related Architect's and Engineer's drawings and any other relevant information. --- No liability will be accepted for any errors or omissions in the content of this drawing, which arise as a result of faulty transmission or reproduction when issued in an electronic format. No alterations or amendments are permitted to this drawing other than by Guy Stansfield Architects Ltd.			07412 602183 info@augment-architecture.com	

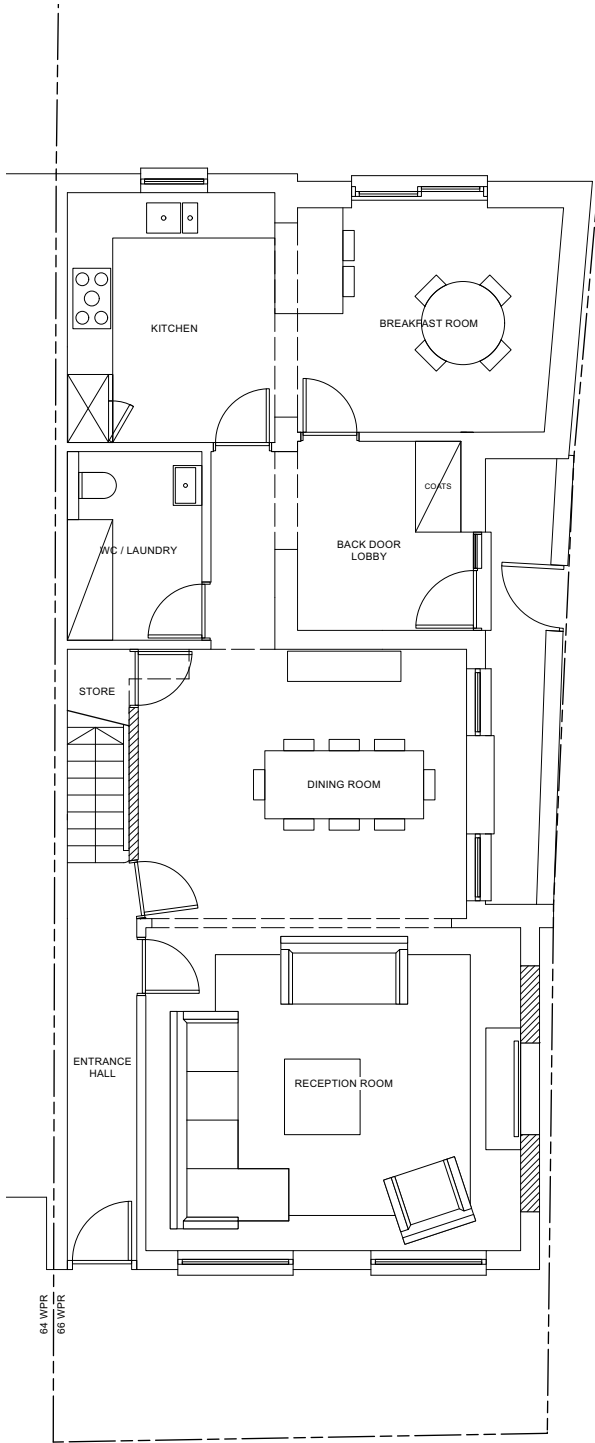


GROUND FLOOR

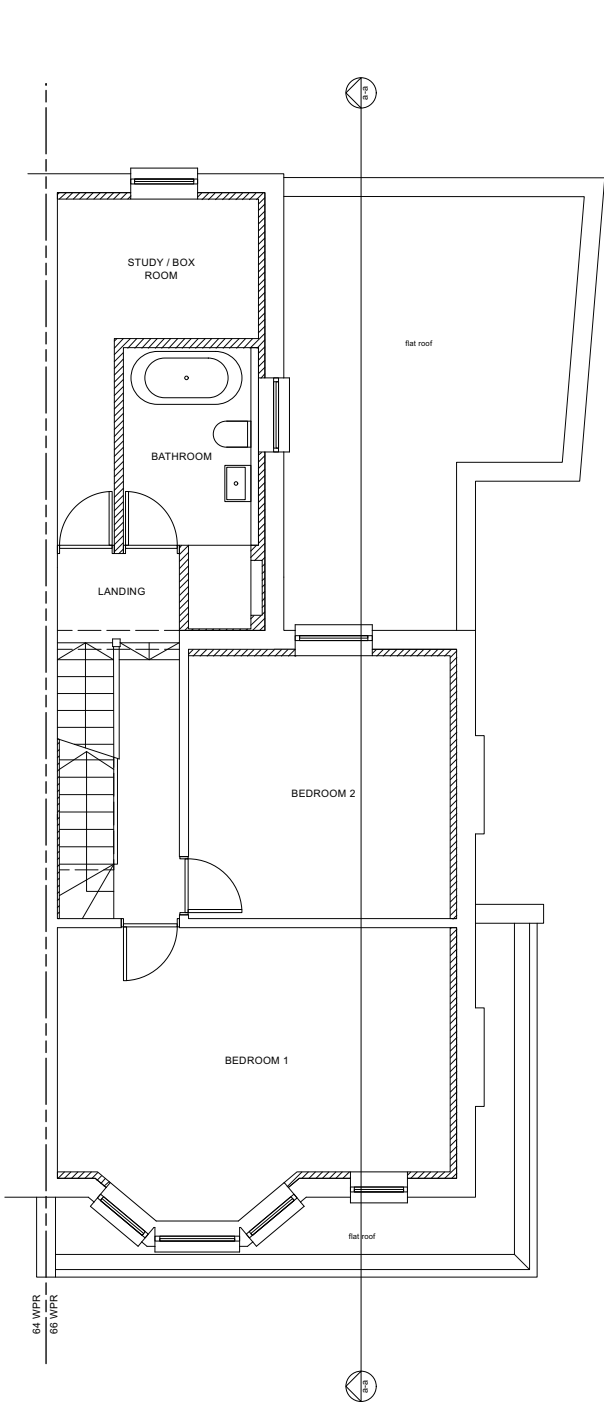


FIRST FLOOR

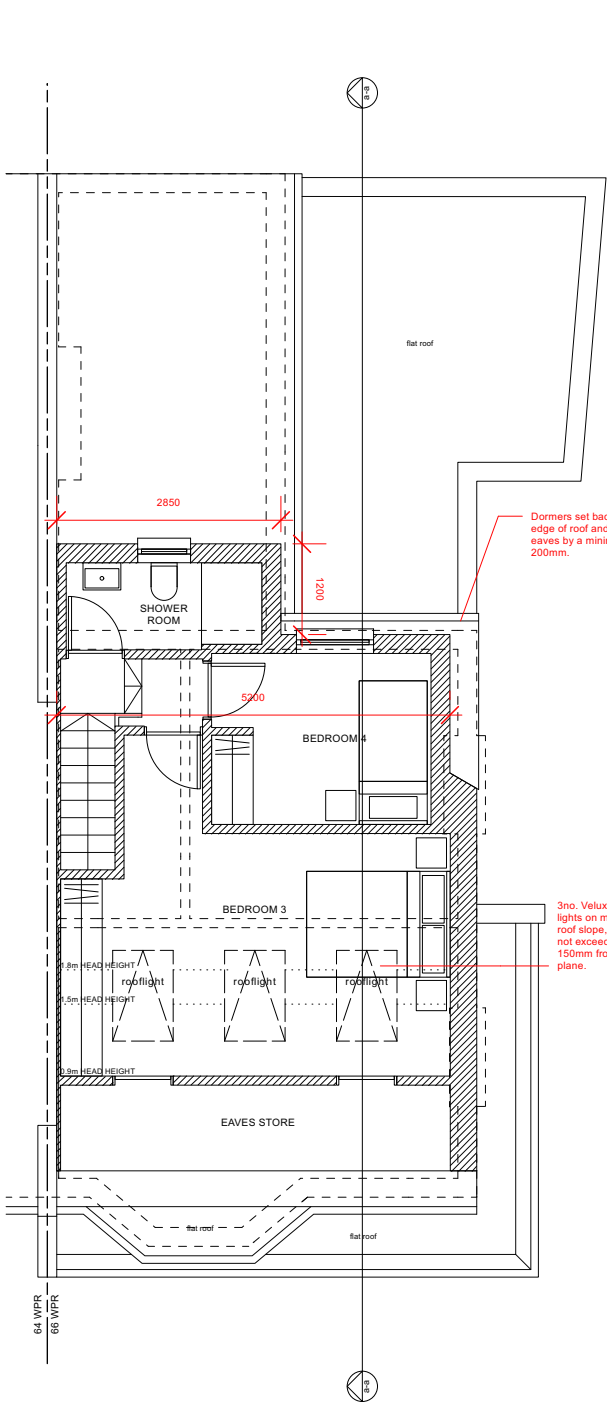


ATTIC FLOOR

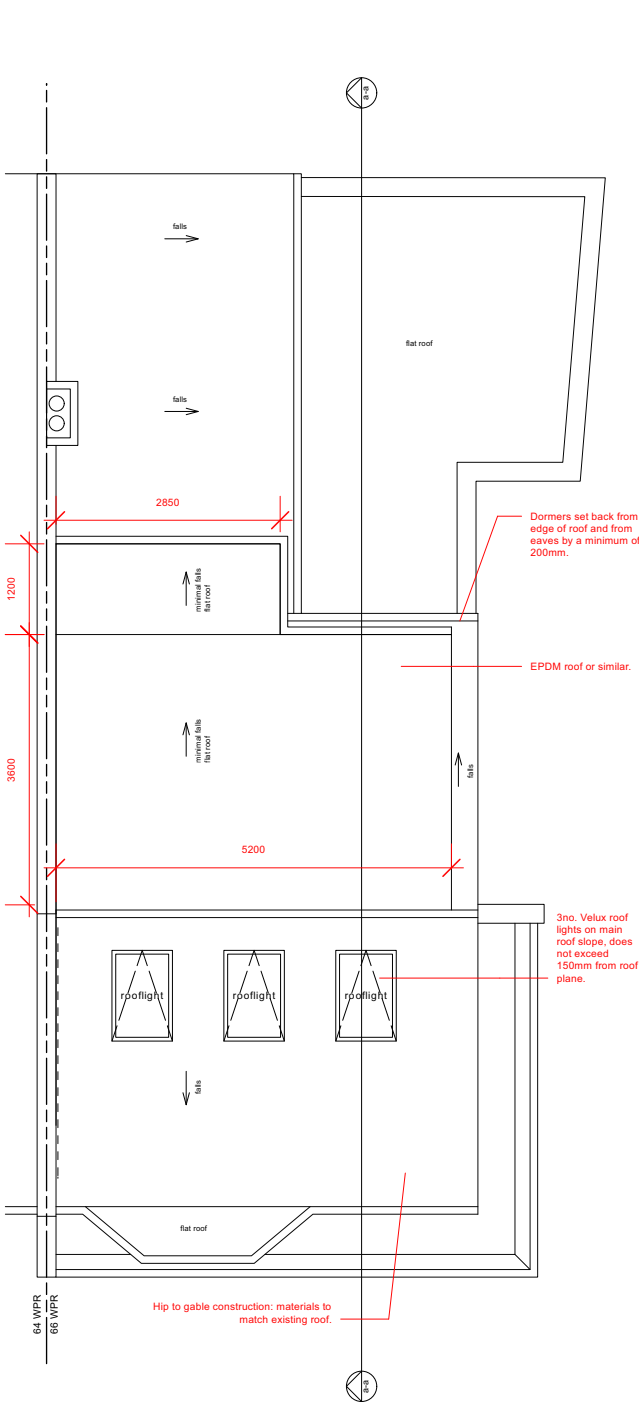


ROOF

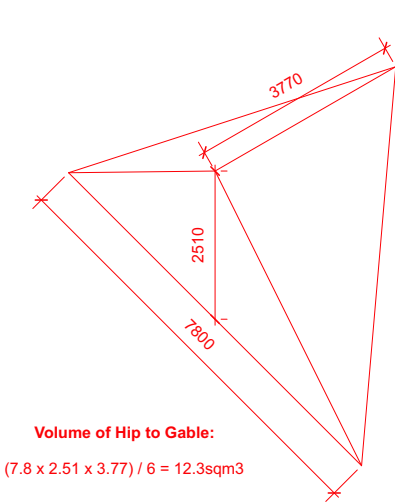

Volume of Hip to Gable:
 $(7.8 \times 2.51 \times 3.77) / 6 = 12.3\text{sqm}3$

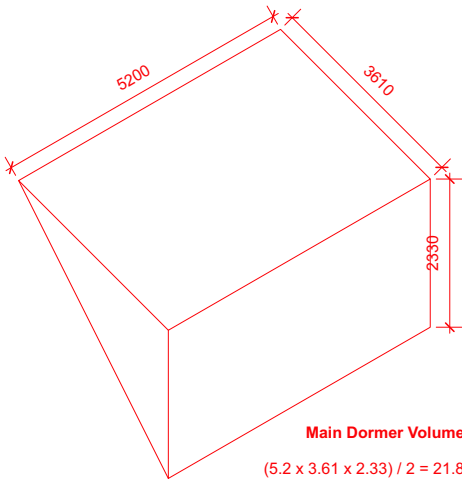


Main Dormer Volume:
 $(5.2 \times 3.61 \times 2.33) / 2 = 21.87\text{sqm}3$

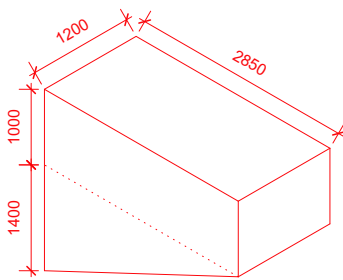


Outrigger Dormer Volume:
 $(2.85 \times 1.2 \times 1.4) / 2 + (2.85 \times 1.2) = 5.814\text{sqm}3$

Total Volume:
 $12.3 + 21.87 + 5.814 = 39.98\text{sq}$

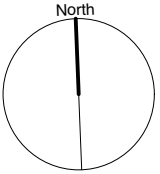


FOR PLANNING


Revisions A 26/11/2023 GD Revised following planning feedback.		Project Title 66 Woodlands Park Road N15 3RX	Drawn By GD	Date Sep 2023	Drawing Number 162 PR101 -
		Drawing Title PROPOSED PLANS	Checked By	Scale 1:100 @ A3	
PLEASE NOTE --- Do not scale, use figured dimensions only. --- All dimensions to be verified on site prior to the commencement of any work or the production of any shop drawing. --- This drawing to be read in conjunction with all related Architect's and Engineer's drawings and any other relevant information. --- No liability will be accepted for any errors or omissions in the content of this drawing, which arise as a result of faulty transmission or reproduction when issued in an electronic format. No alterations or amendments are permitted to this drawing other than by Guy Stansfield Architects Ltd.		07412 602183 info@augment-architecture.com			

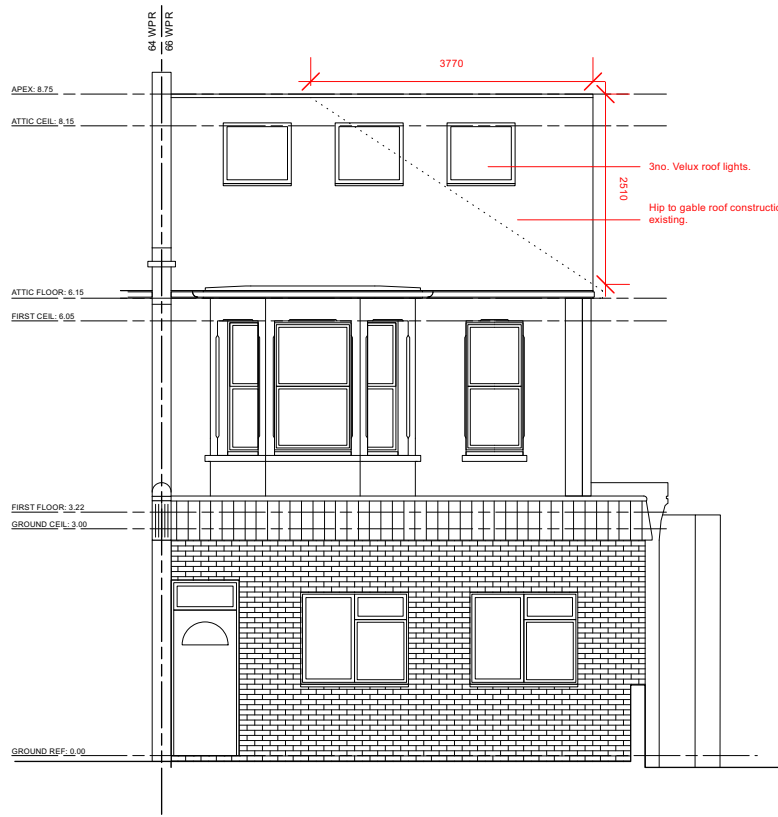


FRONT ELEVATION

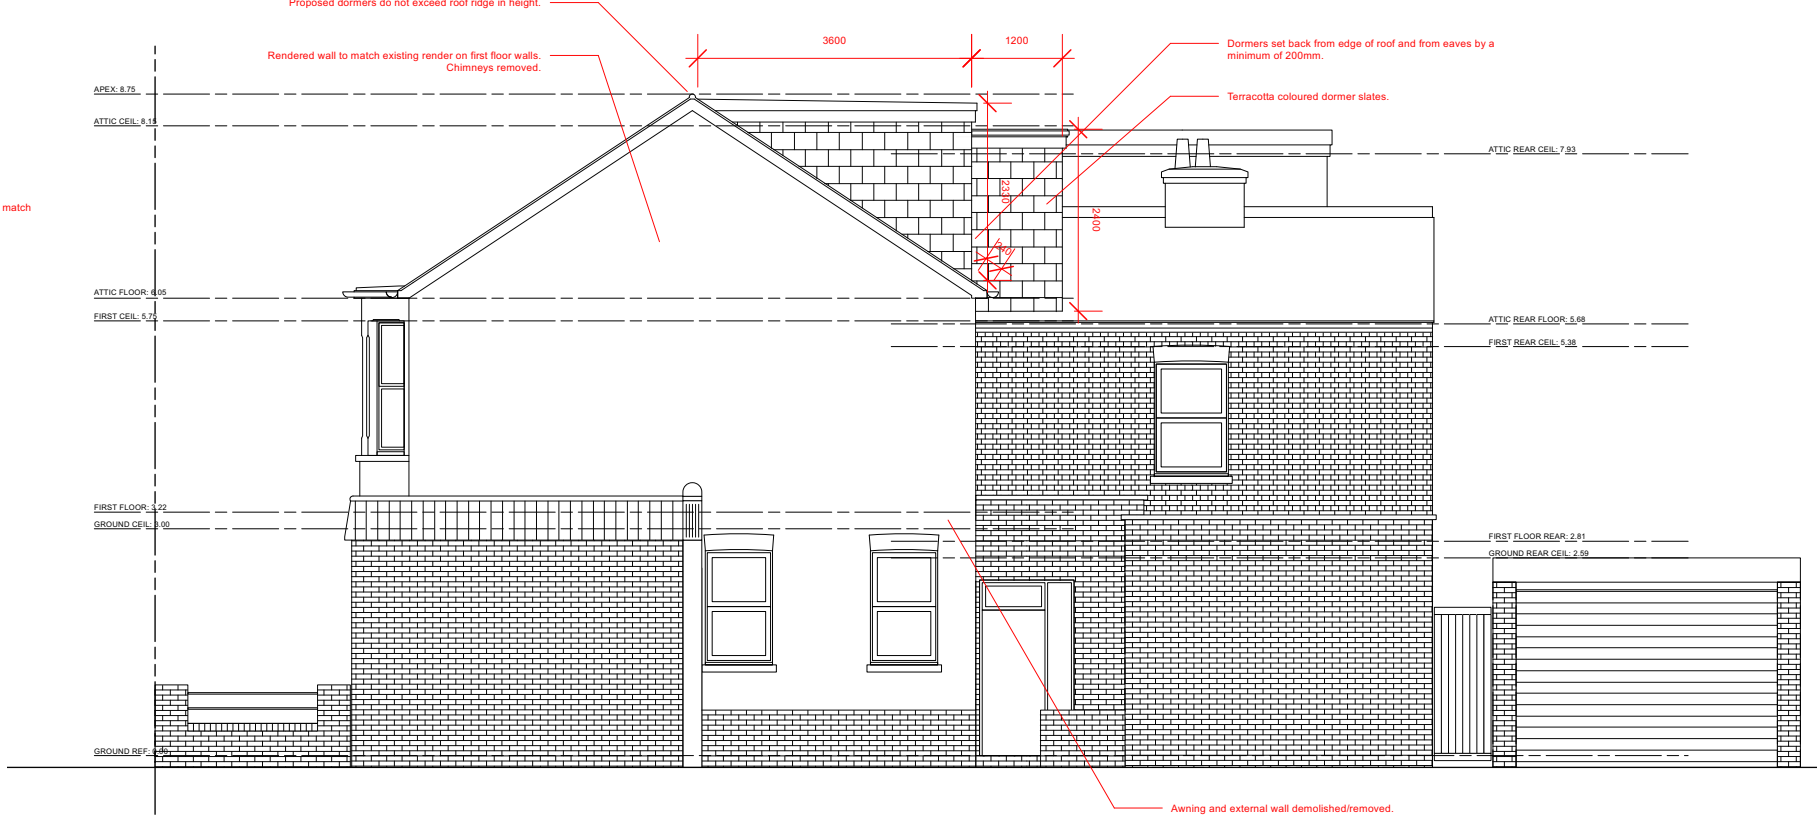

SIDE ELEVATION

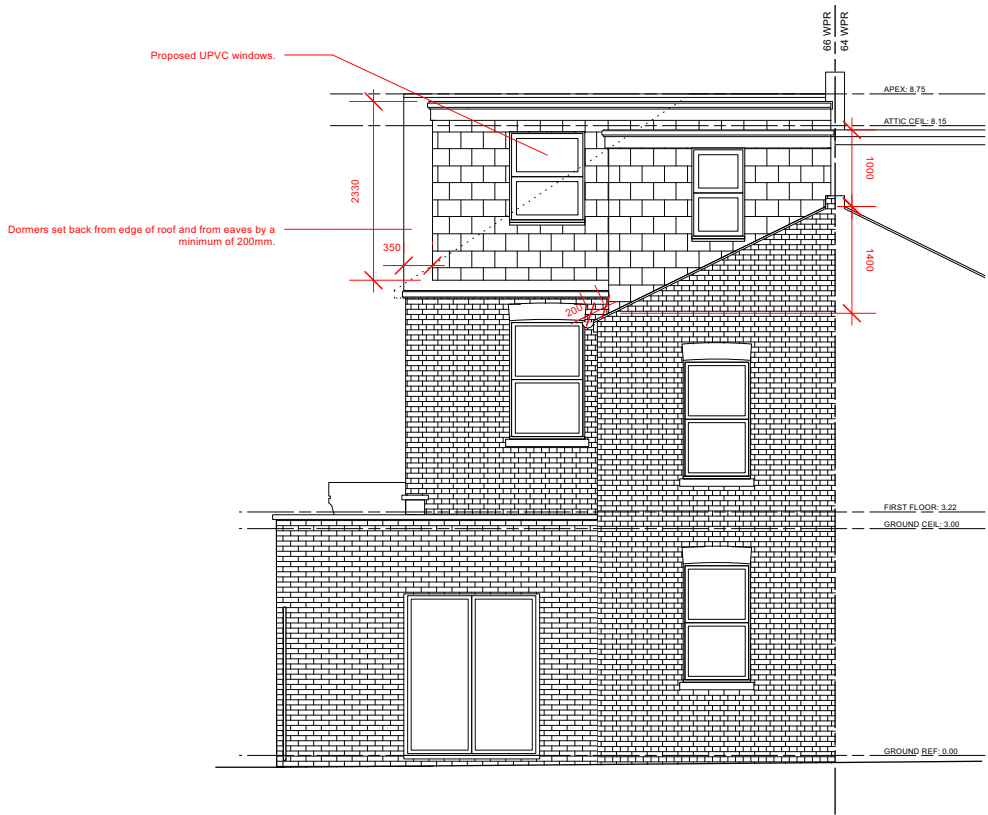

REAR ELEVATION

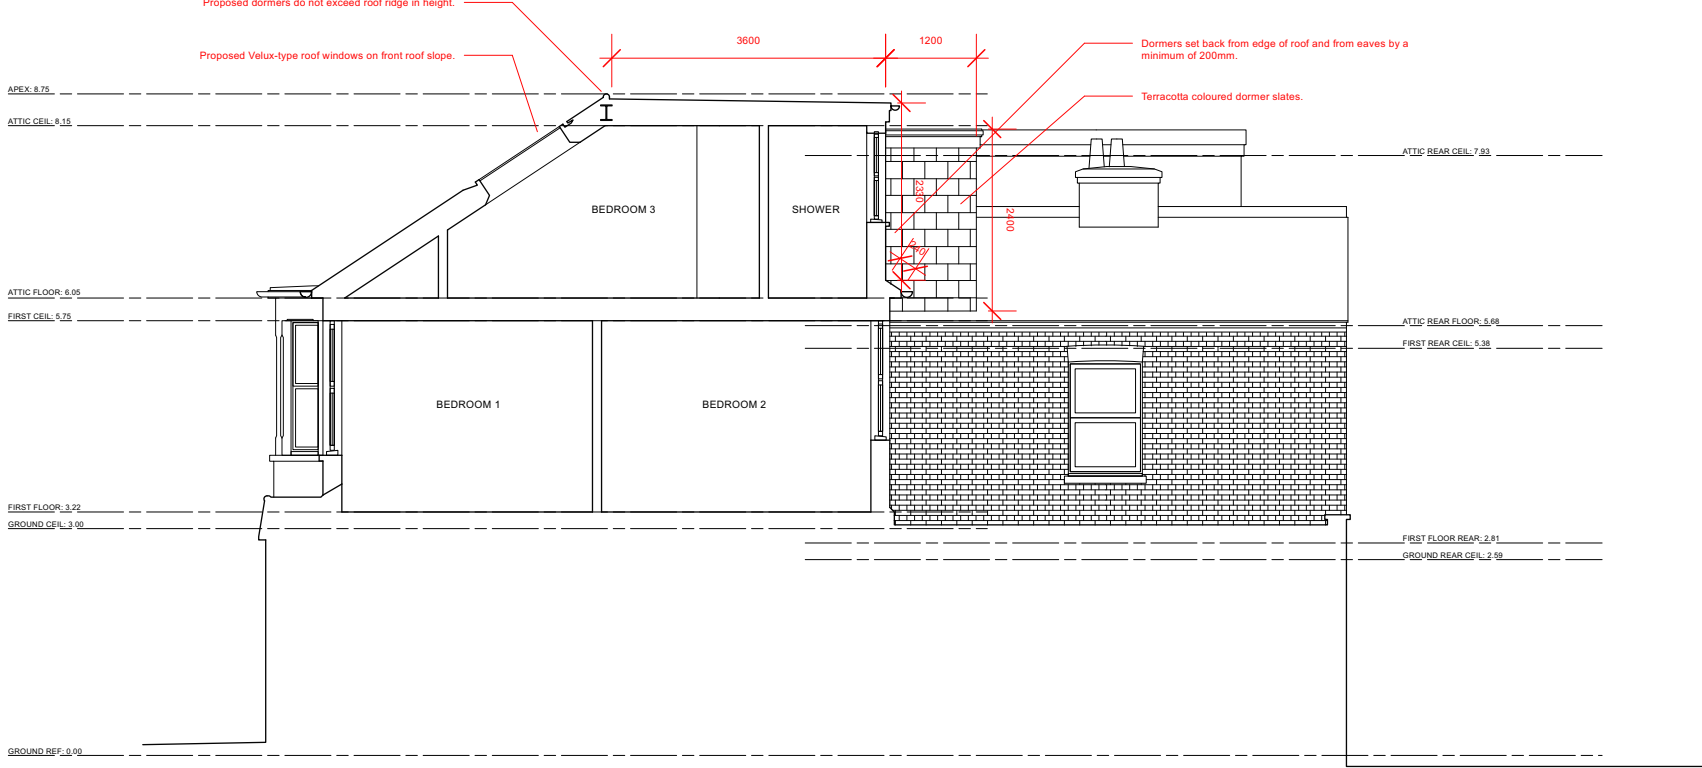

SECTION A-A

FOR PLANNING



Augment Architecture									
Revisions A 26/11/2023 GD Revised following planning feedback.		Project Title 66 Woodlands Park Road N15 3RX				Drawn By GD	Date Sep 2023	Drawing Number 162 PL102 -	
		Drawing Title PROPOSED ELEVATIONS & SECTION				Checked By	Scale 1:100 @ A3		
PLEASE NOTE		--- Do not scale, use figured dimensions only. --- All dimensions to be verified on site prior to the commencement of any work or the production of any shop drawing. --- This drawing to be read in conjunction with all related Architect's and Engineer's drawings and any other relevant information. --- No liability will be accepted for any errors or omissions in the content of this drawing, which arise as a result of faulty transmission or reproduction when issued in an electronic format. No alterations or amendments are permitted to this drawing other than by Guy Stansfield Architects Ltd.						07412 602183 info@augment-architecture.com	