


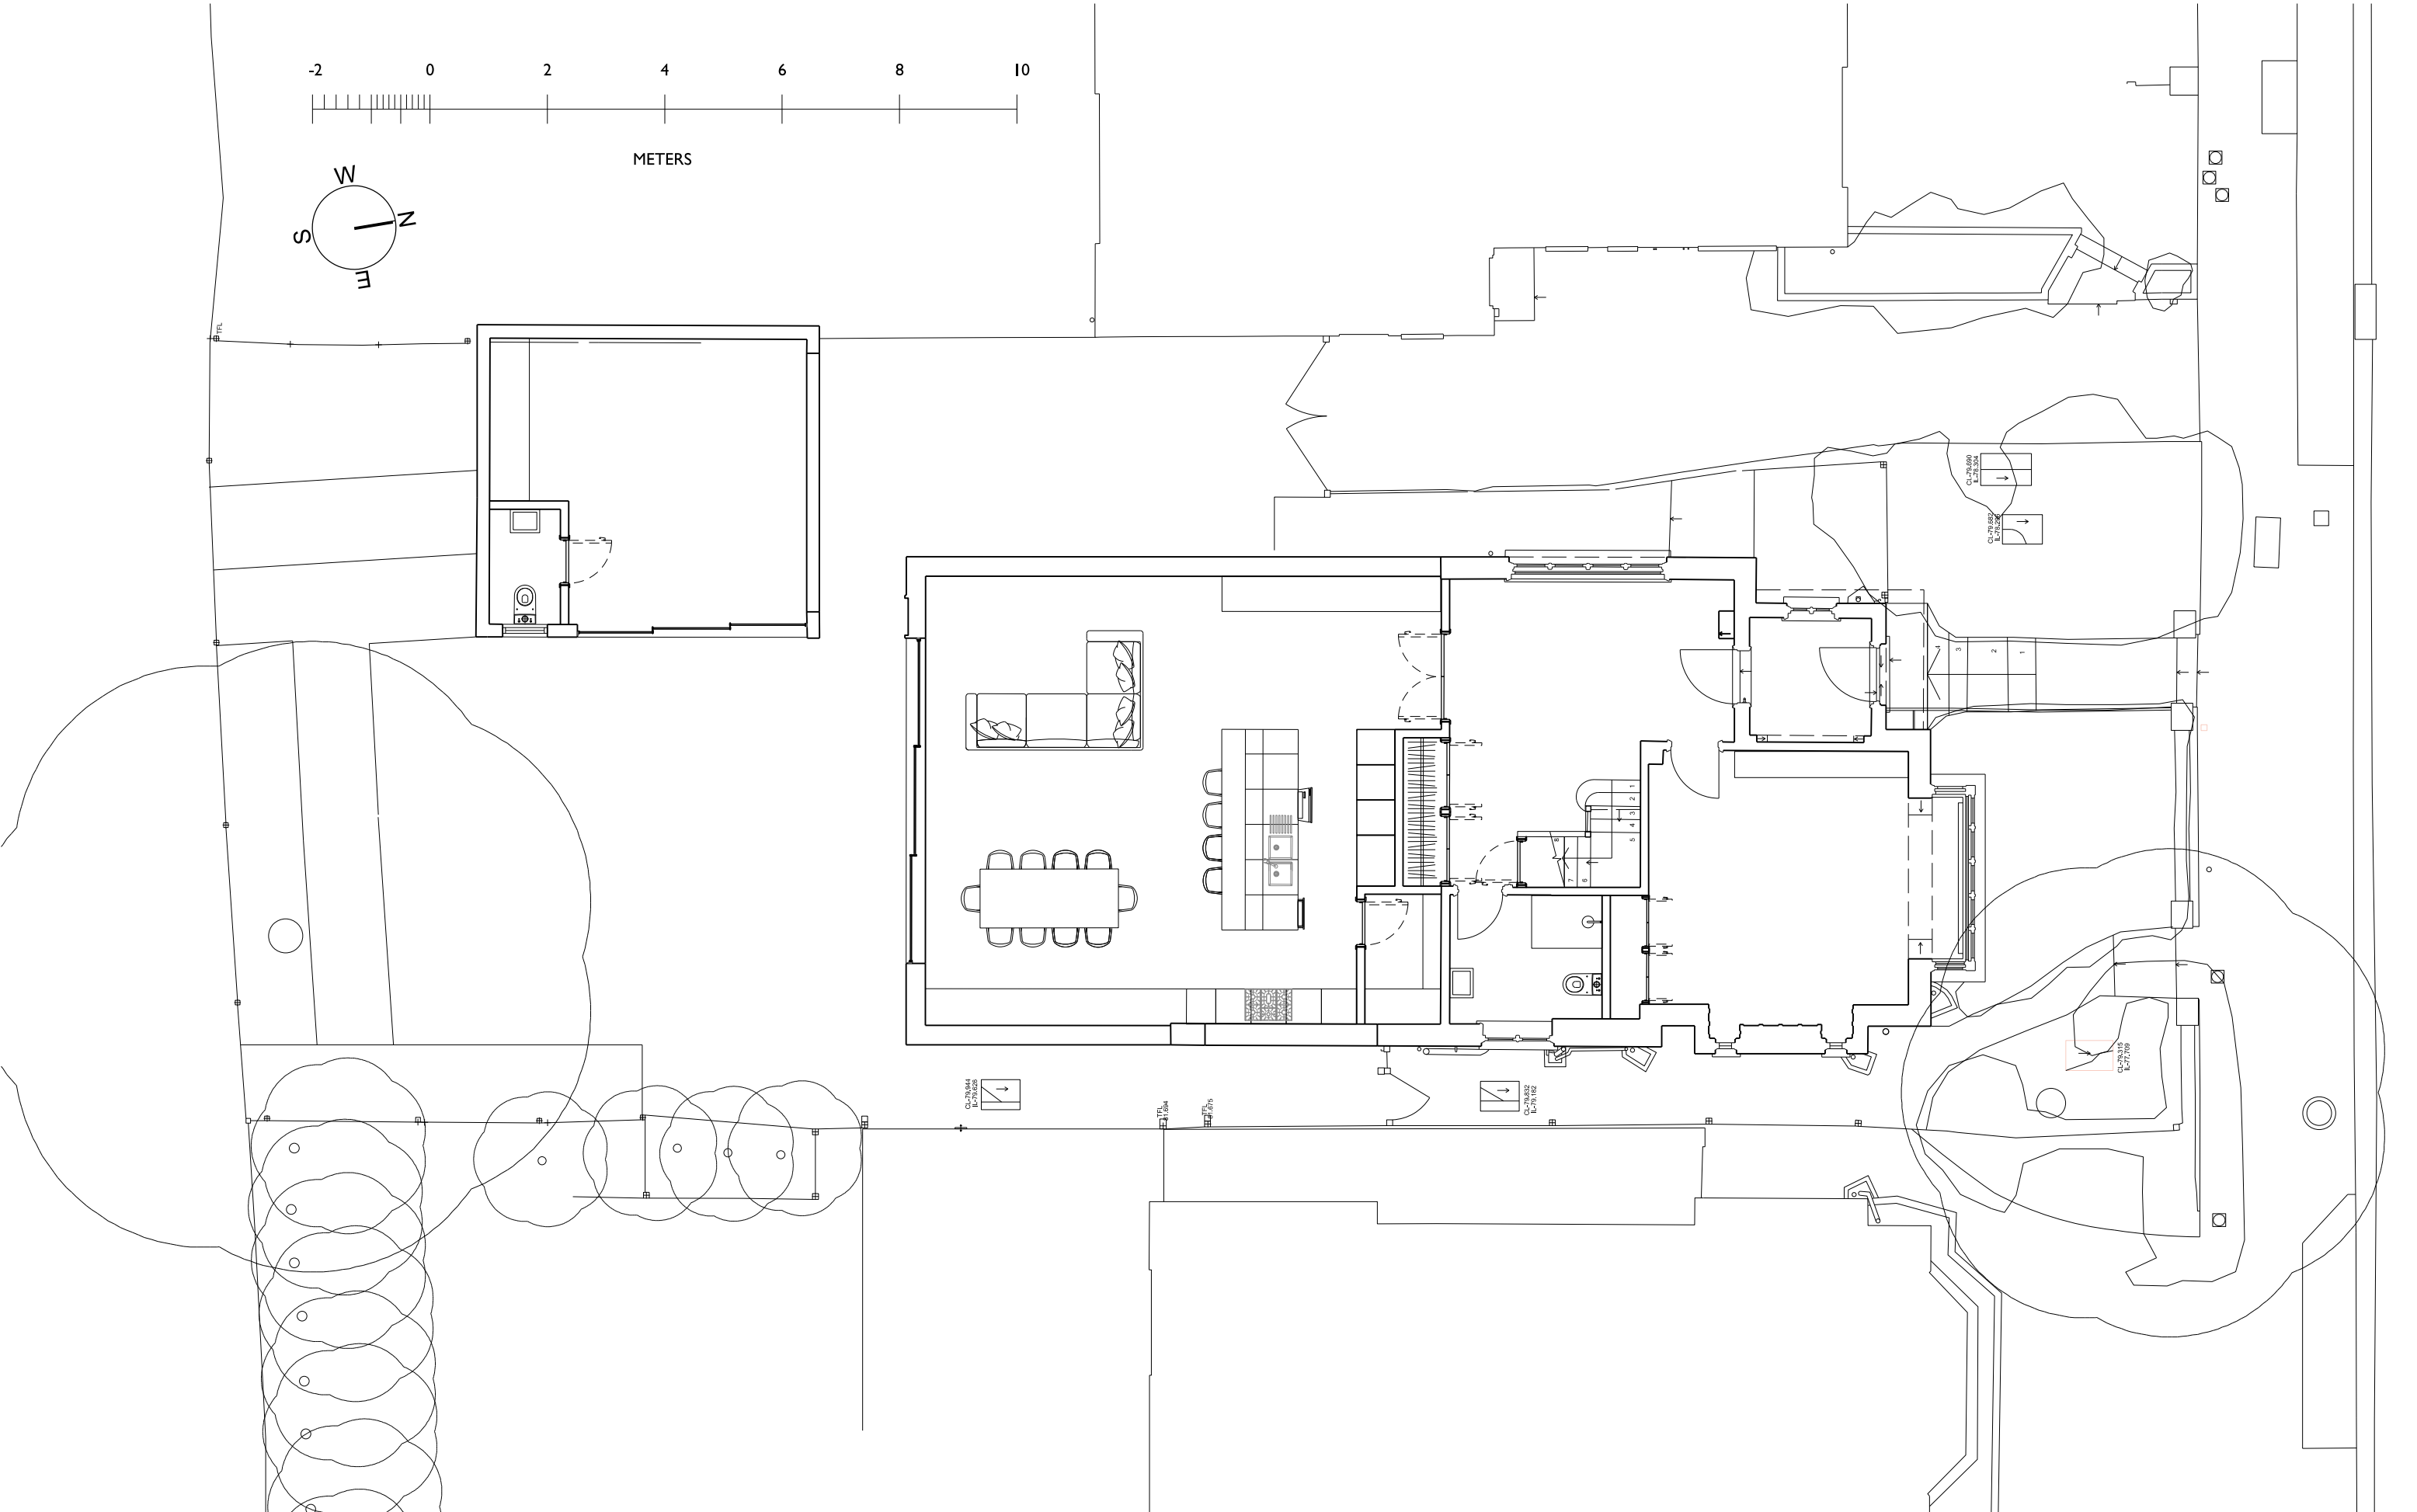



SIMON WHITEHEAD ARCHITECTS LIMITED

WWW.SIMONWHITEHEAD.COM
OFFICE@SIMONWHITEHEAD.COM

LONDON OFFICE
UNIT 8,
16-18 MARSHALSEA ROAD,
LONDON
SE1 1HL
TEL: +44 (0)207 183 1063
FAX: +44 (0)207 691 7242

TUNBRIDGE WELLS OFFICE
STUDIO ONE,
PANTILES CHAMBERS,
85 HIGH STREET,
TUNBRIDGE WELLS TN11 3XP
TEL: +44 (0)1892 800 456
FAX: +44 (0)207 691 7242

ALL DIMENSIONS & CONDITIONS ARE TO BE CHECKED ON SITE PRIOR TO PREPARING DRAWINGS OR COMMENCING ANY WORK.

Do not scale for building control or construction purposes. May be scaled for planning purposes.

Any variations or supplementary drawings are to be approved by the Architect








© 2013, Simon Whitehead Architects Limited

Client MR & MRS DASANI	Date	Revision
Status PLANNING		
Local Authority LONDON BOROUGH OF HARINGEY		
CAD Drawn MS	Checked SW	



Project 17 PRIORY GARDENS, LONDON, N6 5QY	1:100@A3
Job Number 23-011	Drawing Number PL-001
Scale 1:100@A3	Date AUGUST 2023

Drawing Description
**PROPOSED SITE PLAN
GROUND FLOOR PLAN
IN CONTEXT**


Revision	A	B							
----------	---	---	--	--	--	--	--	--	--

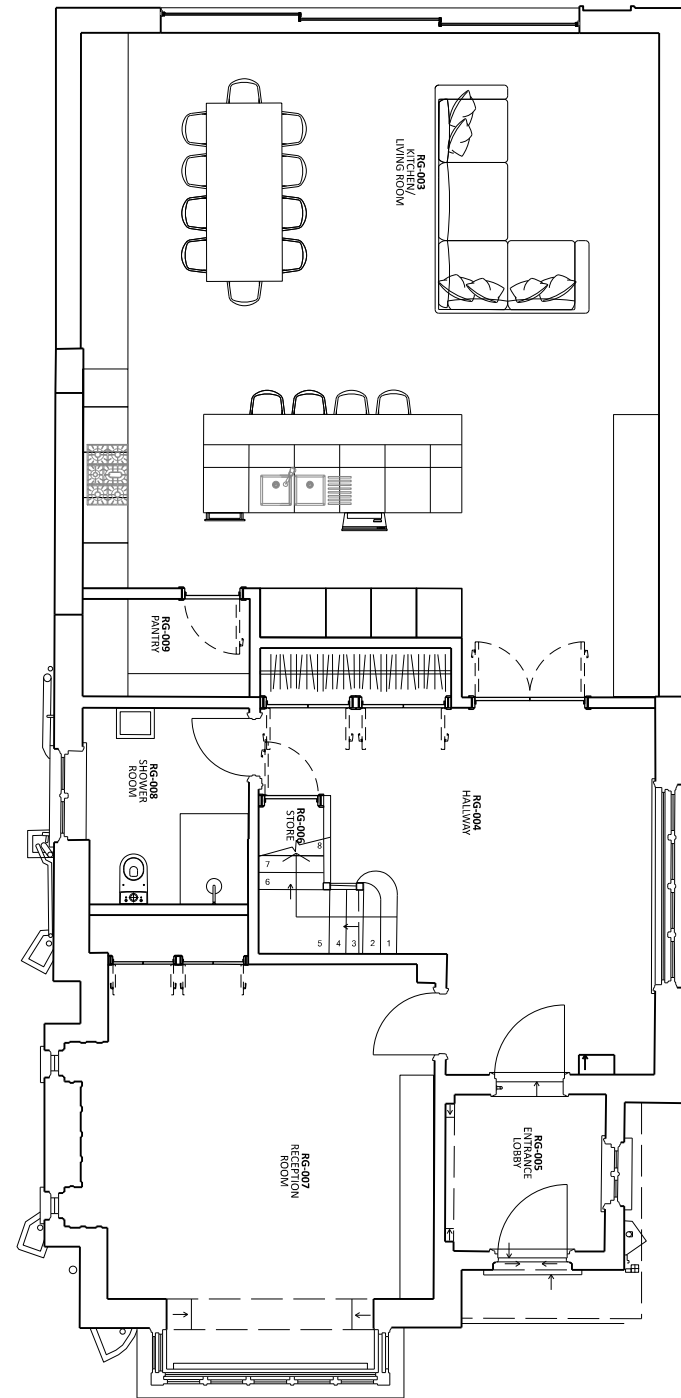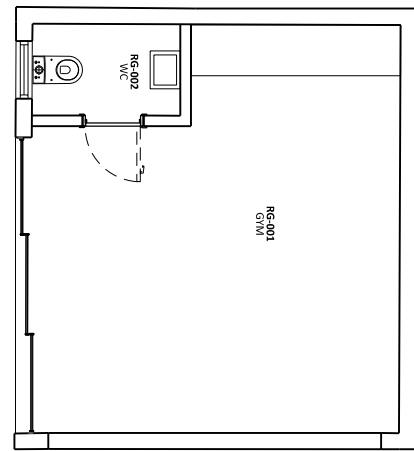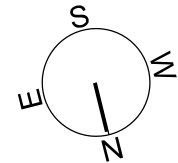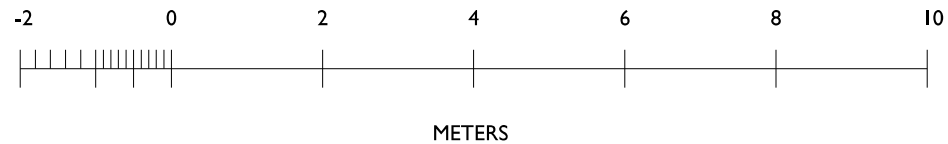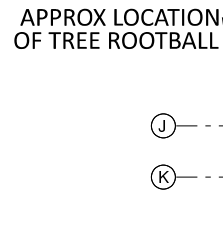

02: GROUND FLOOR PLAN

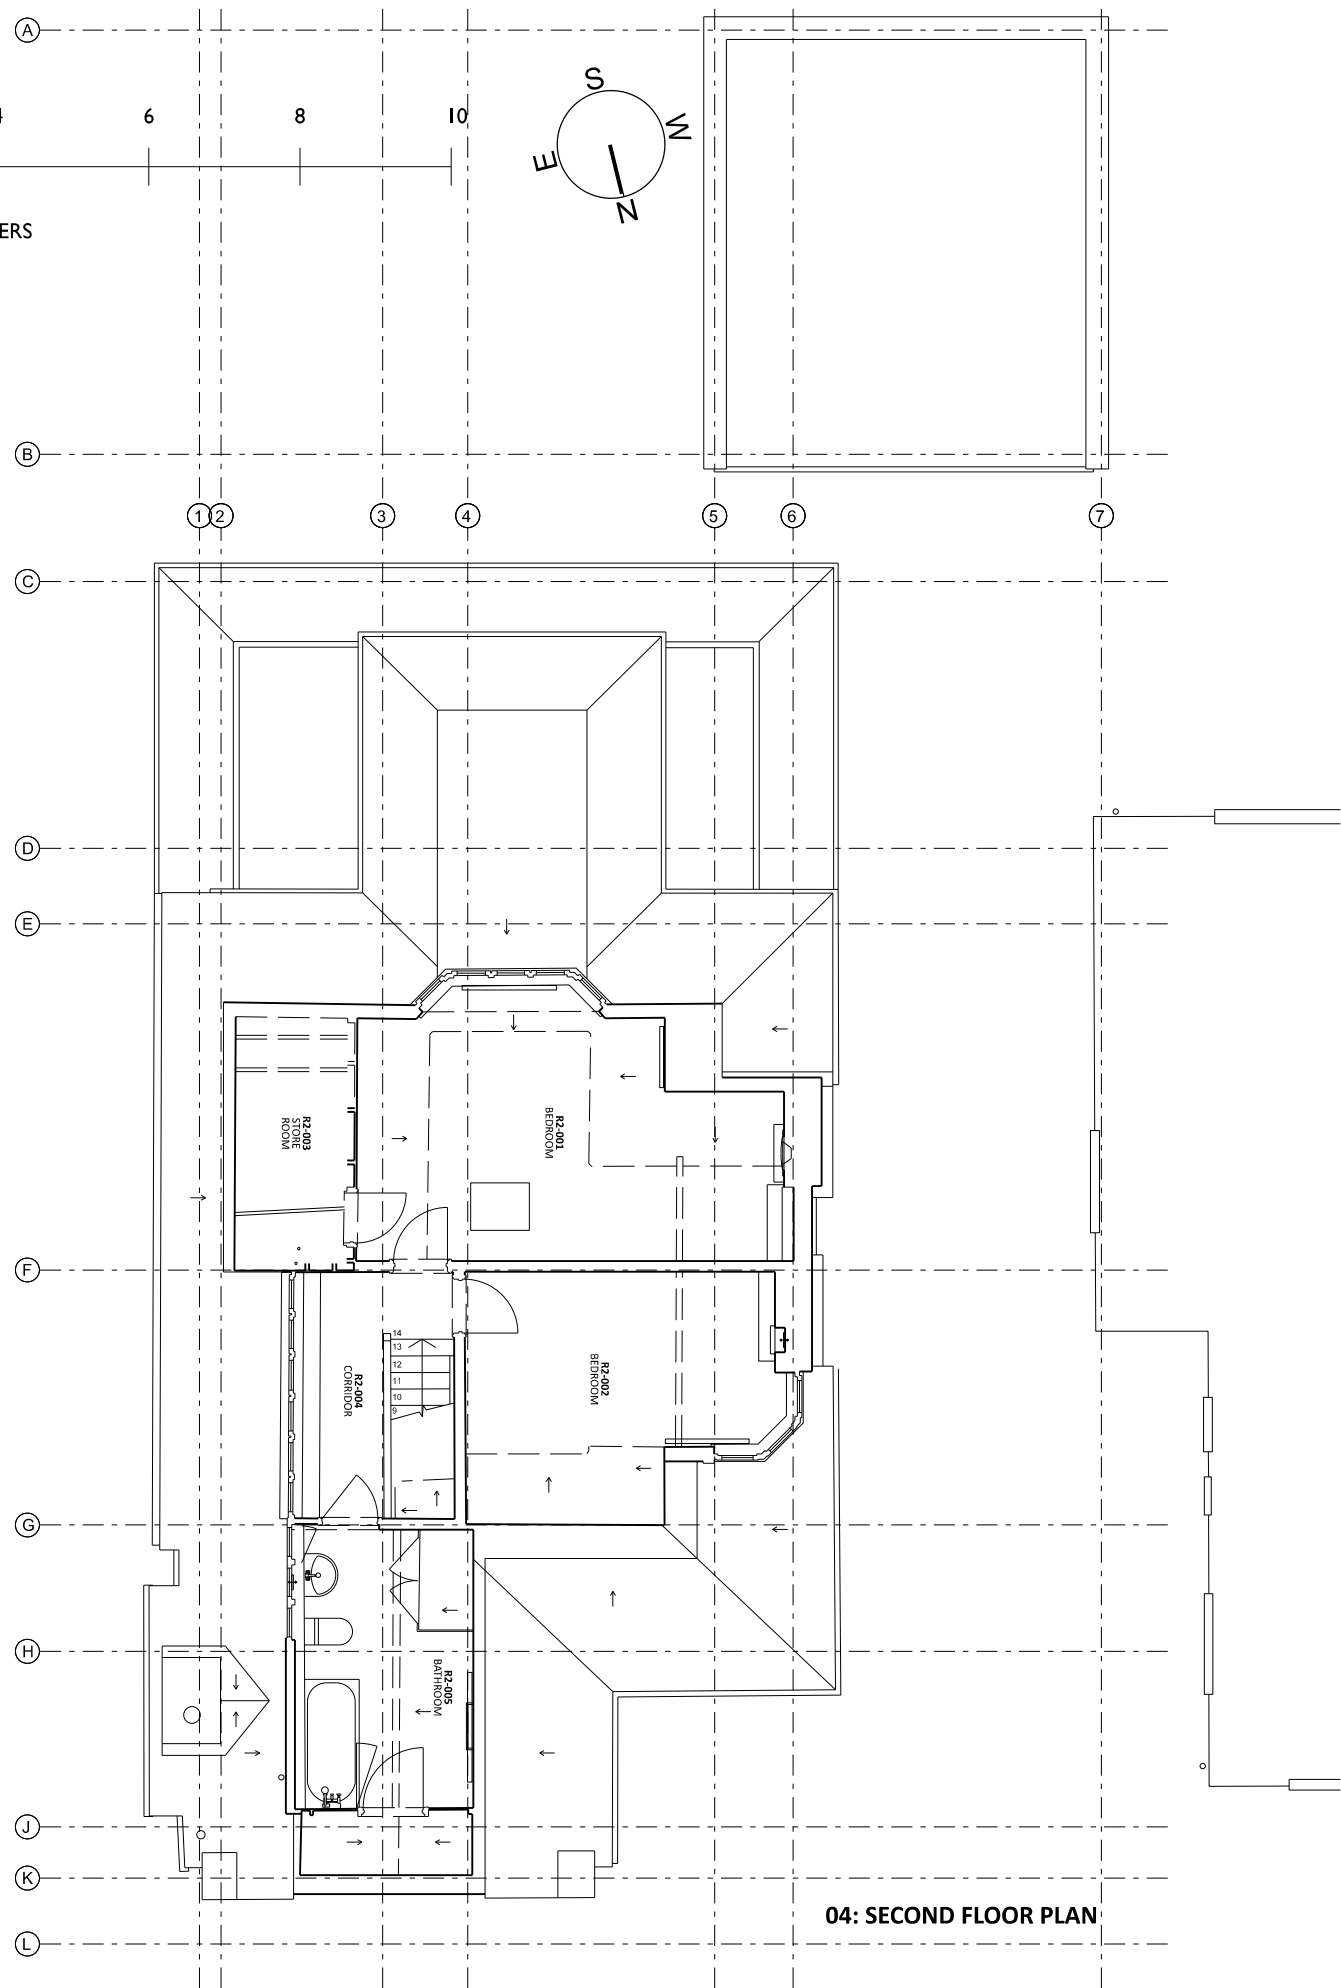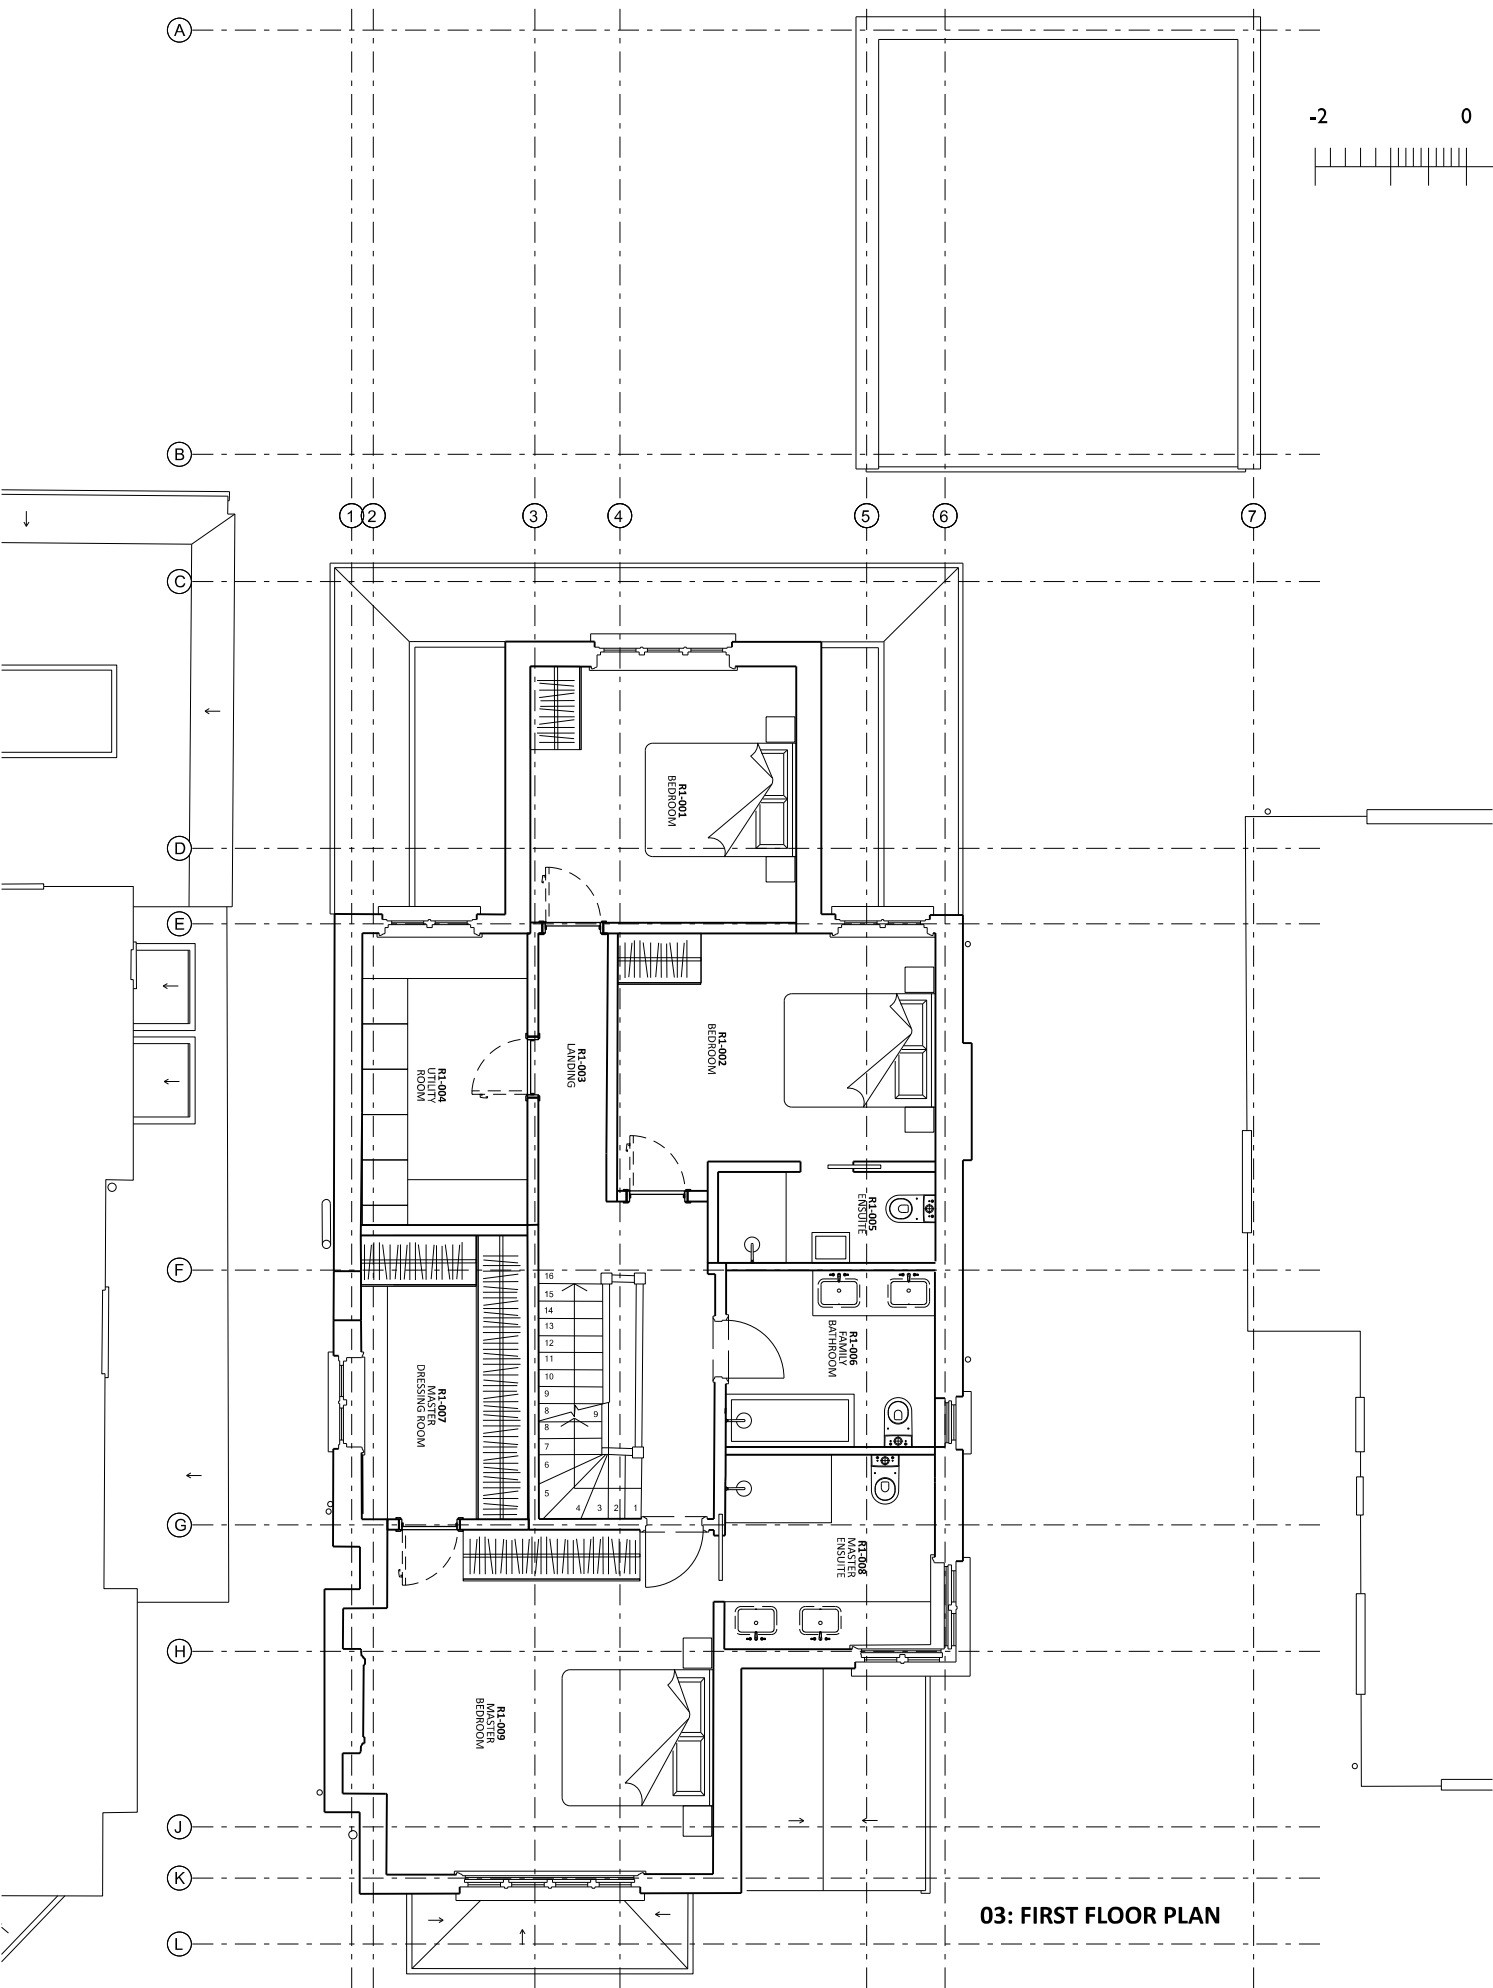

 ARCHITECTS	SIMON WHITEHEAD ARCHITECTS LIMITED WWW.SIMONWHITEHEAD.COM OFFICE@SIMONWHITEHEAD.COM	ALL DIMENSIONS & CONDITIONS ARE TO BE CHECKED ON SITE PRIOR TO PREPARING DRAWINGS OR COMMENCING ANY WORK Do not scale for building control or construction purposes. May be scaled for planning purposes. All dimensions in millimetres unless otherwise stated. Any variations or supplementary drawings are to be approved by the Architect	Magnetic media does not constitute contract documentation and update of this data will occur. These files are current as of the date of issue. Your use of the content of these files is at your own risk. Reference should always be made to the hard copy which is superior to the digital format. Any documents produced by yourselves which contain part or all of this data remains your responsibility and is attributed to yourselves. Whilst every effort has been made to ensure that this file has been scanned for viruses, we cannot ensure that it does not contain any.	Client MR & MRS DASANI	Date	Revision	Project 17 PRIORY GARDENS, LONDON, N6 5QY	Drawing Description PROPOSED PLANS: FIRST AND SECOND FLOOR	
	LONDON OFFICE UNIT 8, 16-18 MARSHALLSEA ROAD, LONDON SE1 1HL TEL: +44 (0)207 183 1063 FAX: +44 (0)207 691 7242	TUNBRIDGE WELLS OFFICE STUDIO ONE, PANTILES CHAMBERS, 85 HIGH STREET TUNBRIDGE WELLS TN11 3XP TEL: +44 (0)1892 800 456 FAX: +44 (0)207 691 7242	 Chartered Practice	 Architects Registration Board	Status PLANNING			Job Number 23-011	Revision
					Local Authority LONDON BOROUGH OF HARINGEY			Drawing Number PL-003	
					CAD Drawn MS	Checked SW		Scale 1:100@A3	Date AUGUST 2023

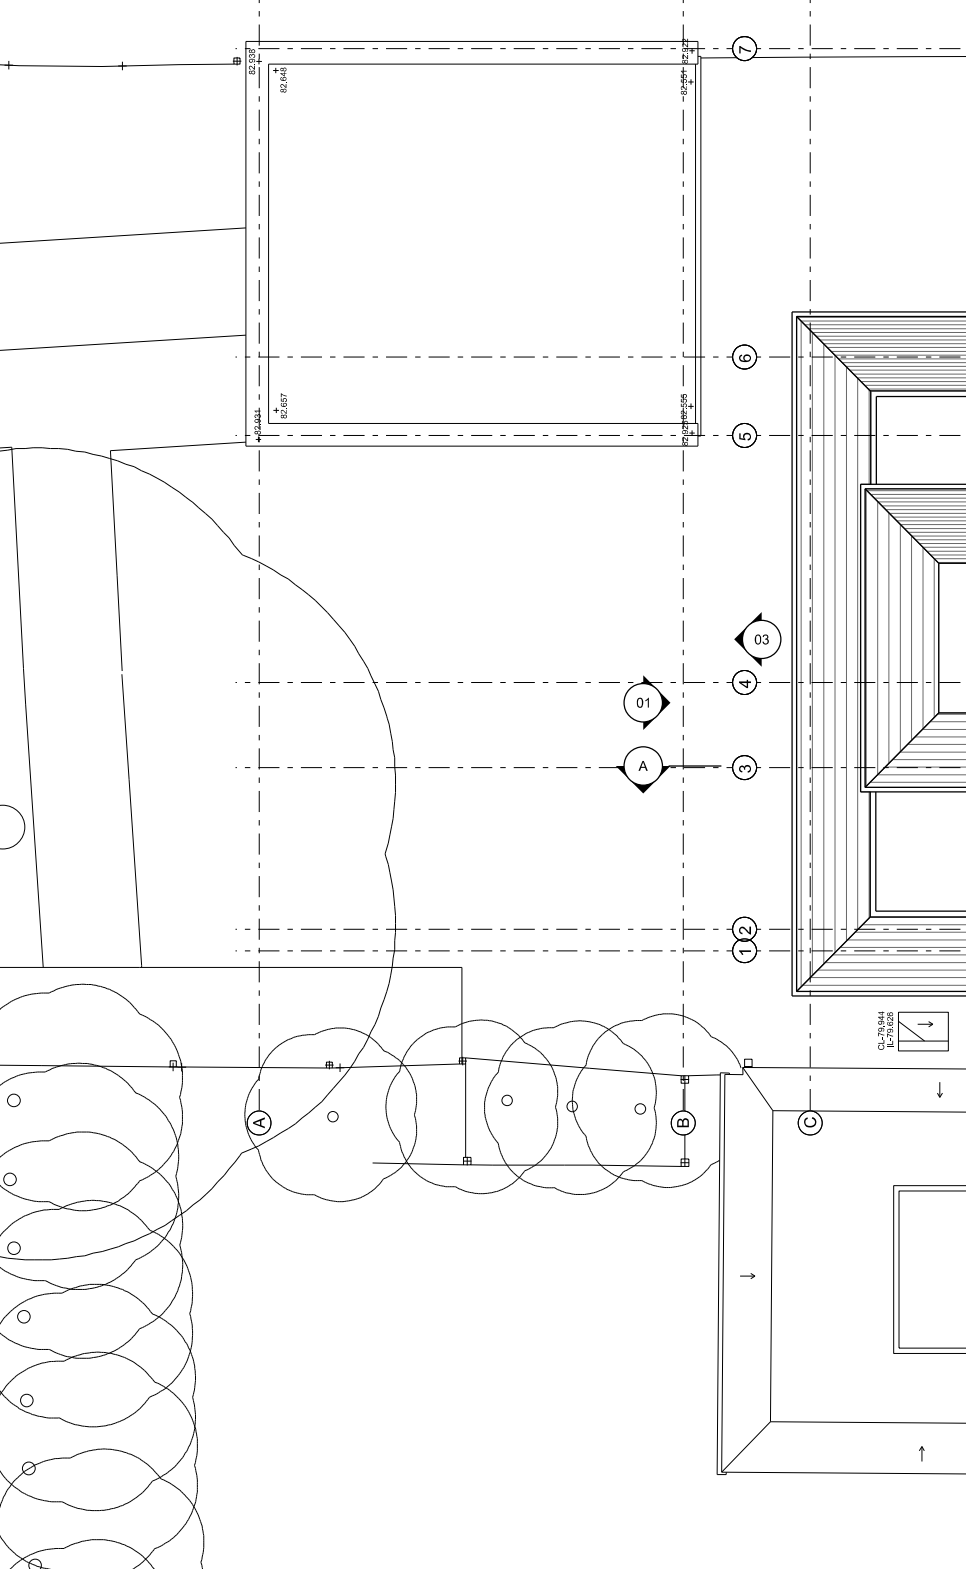

 ARCHITECTS	SIMON WHITEHEAD ARCHITECTS LIMITED WWW.SIMONWHITEHEAD.COM OFFICE@SIMONWHITEHEAD.COM		ALL DIMENSIONS & CONDITIONS ARE TO BE CHECKED ON SITE PRIOR TO PREPARING DRAWINGS OR COMMENCING ANY WORK Do not scale for building control or construction purposes. May be scaled for planning purposes. All dimensions in millimetres unless otherwise stated. Any variations or supplementary drawings are to be approved by the Architect  Chartered Practice  Architects Registration Board © 2013, Simon Whitehead Architects Limited		Magnetic media does not constitute contract documentation and update of this data will occur, These files are current as of the date of issue. Your use of the content of these files is at your own risk. Reference should always be made to the hard copy which is superior to the digital format. Any documents produced by yourselves which contain part or all of this data remains your responsibility and is attributed to yourselves. Whilst every effort has been made to ensure that this file has been scanned for viruses, we cannot ensure that it does not contain any.		Client MR & MRS DASANI		Date	Revision	Project 1:100@A3 17 PRIORY GARDENS, LONDON, N6 5QY		Drawing Description PROPOSED SITE PLAN ROOF PLAN IN CONTEXT									
					Status PLANNING				Job Number 23-011		Drawing Number PL-004		Revision A B 									
					Local Authority LONDON BOROUGH OF HARINGEY				Scale 1:100@A3		Date AUGUST 2023											
					CAD Drawn MS		Checked SW															

10
8
6
4
2
0
-2

METERS



01. FRONT ELEVATION



02. REAR ELEVATION

Simon Whitehead
ARCHITECTS

SIMON WHITEHEAD ARCHITECTS LIMITED
WWW.SIMONWHITEHEAD.COM
OFFICE@SIMONWHITEHEAD.COM

LONDON OFFICE
UNIT 8,
16-18 MARSHALSEA ROAD,
LONDON
SE1 1HL
TEL: +44 (0)207 183 1063
FAX: +44 (0)207 691 7242

TUNBRIDGE WELLS OFFICE
STUDIO ONE,
PANTILES CHAMBERS,
85 HIGH STREET
TUNBRIDGE WELLS TN11 3XP
TEL: +44 (0)1892 800 456
FAX: +44 (0)207 691 7242

ALL DIMENSIONS & CONDITIONS ARE TO BE CHECKED ON SITE
PRIOR TO PREPARING DRAWINGS OR COMMENCING ANY WORK

Do not scale for building control or construction purposes.
Any variations or supplementary drawings are to be
approved by the Architect

All dimensions in millimetres unless otherwise stated.

RIBA
Chartered Practice

arb
Architects Registration Board

Magnetic media does not constitute contract documentation and
update of this data will occur, These files are current as of the date
of issue. Your use of the content of these files is at your own risk.
Reference should always be made to the hard copy which is
superior to the digital format.
Any documents produced by yourselves which contain part or all of
this data remains your responsibility and is attributed to yourselves.
Whilst every effort has been made to ensure that this file has been
scanned for viruses, we cannot ensure that it does not contain any.

© 2013, Simon Whitehead Architects Limited

Client
MR & MRS DASANI

Status
PLANNING

Local Authority
LONDON BOROUGH OF HARINGEY

CAD Drawn
MS

Checked
SW

Date Revision

Project 1:100@A3
17 PRIORY GARDENS,
LONDON, N6 5QY

Job Number
23-011

Drawing Number
PL-005


Scale
1:100@A3

Date
AUGUST 2023

Drawing Description
PROPOSED FRONT AND
REAR ELEVATIONS

Revision


A

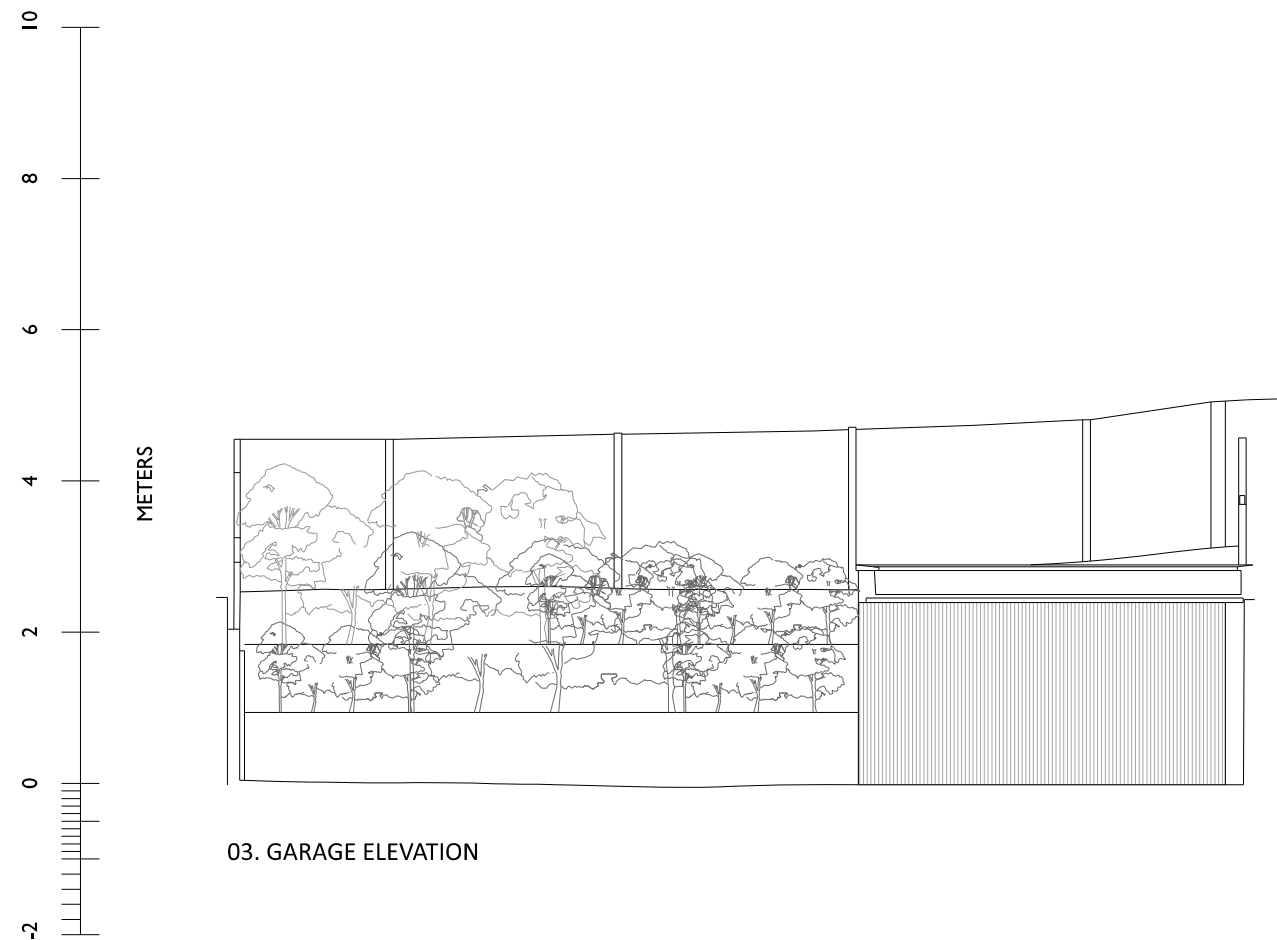

03. GARAGE ELEVATION




04. SIDE ELEVATION

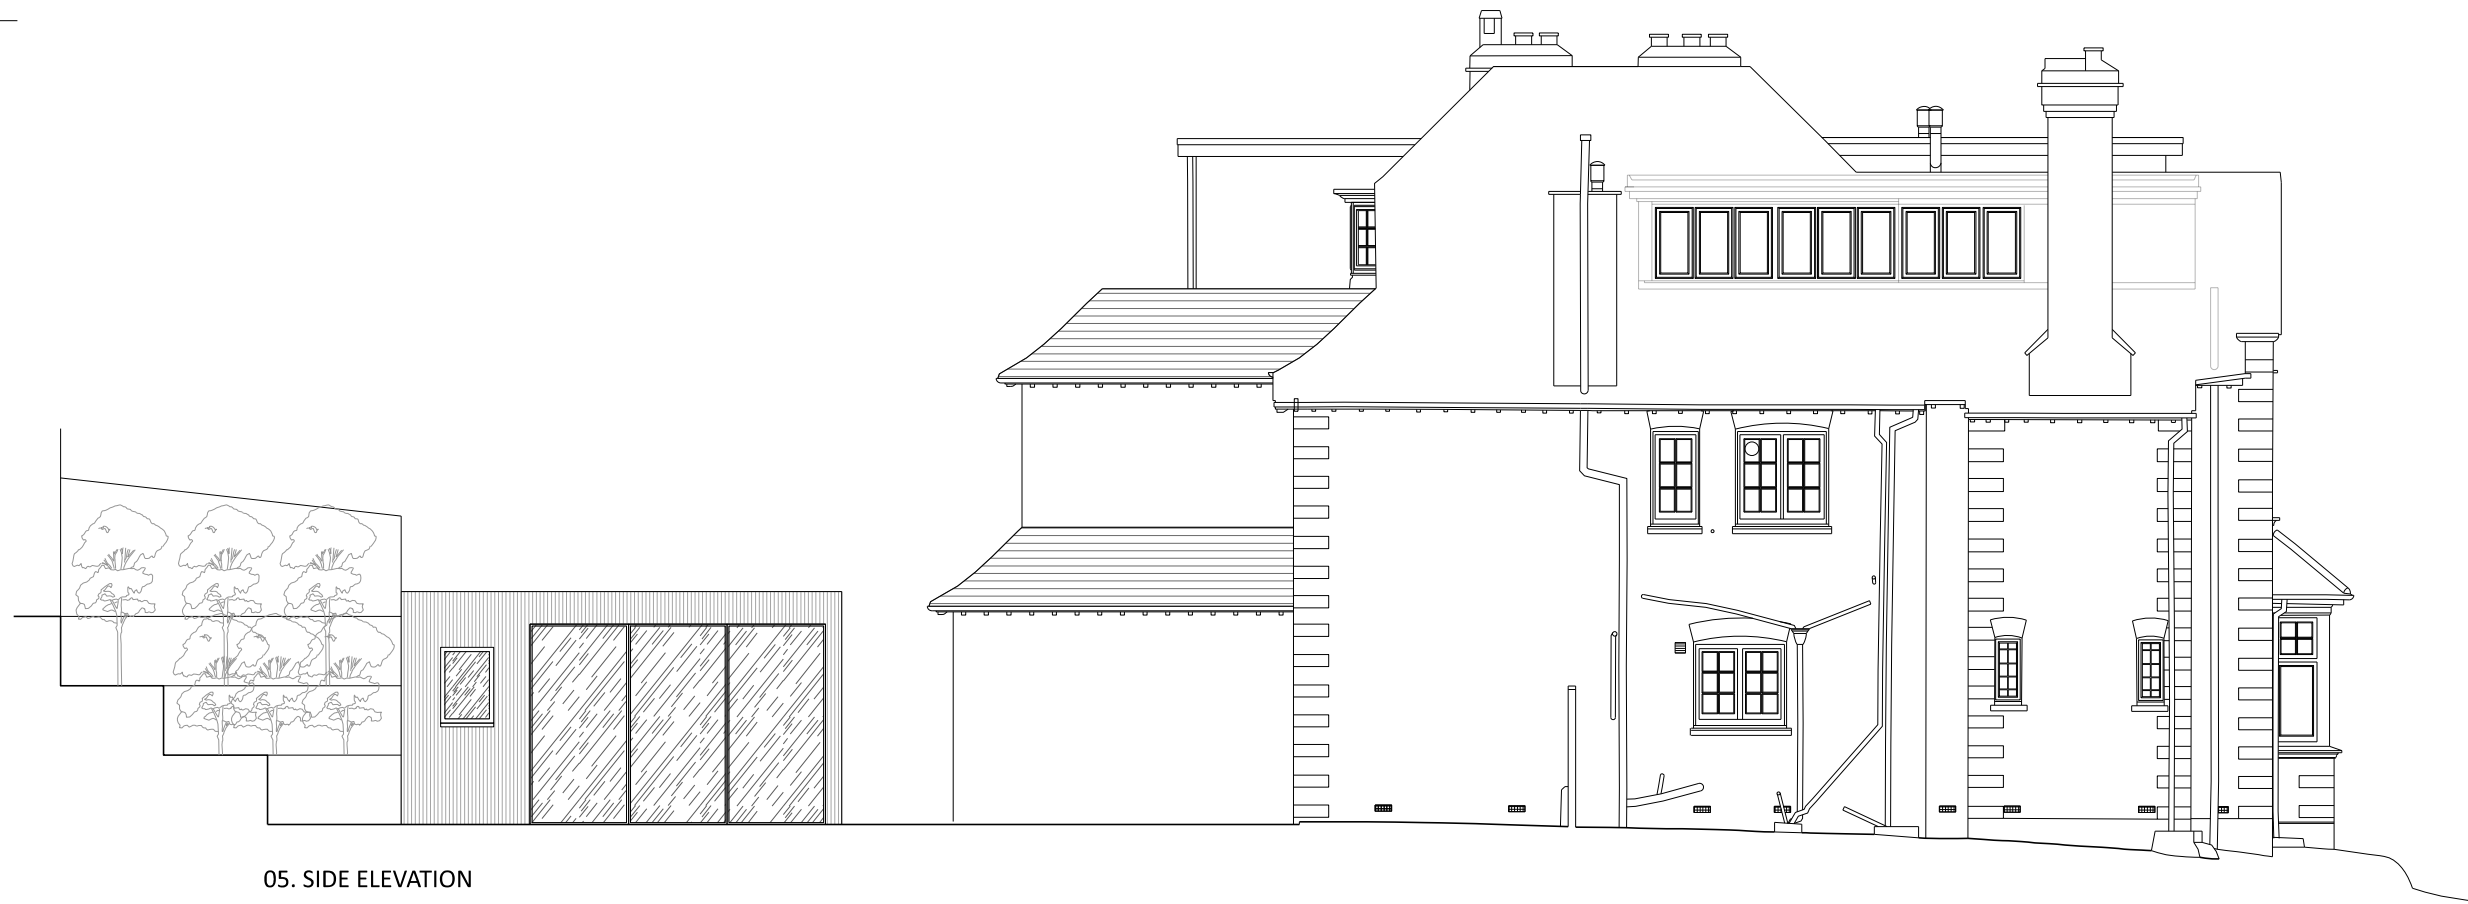

05. SIDE ELEVATION



SECTION AA

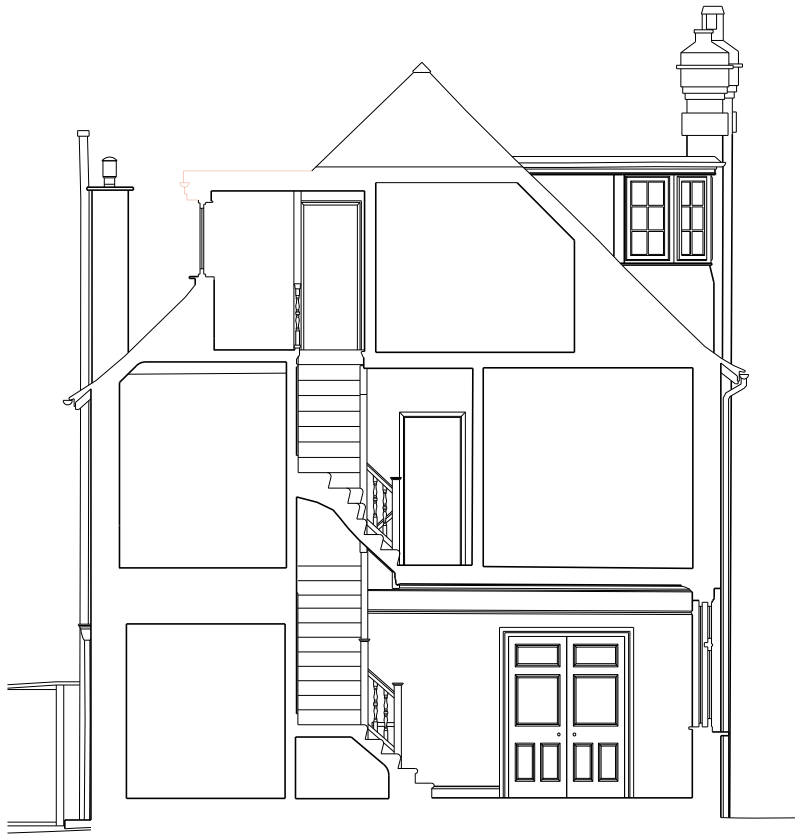

SECTION BB