


23165.884mm



EXISTING SOUTH EAST SIDE ELEVATION TO ALEXANDRA GARDENS
SCALE 1:100



7115.446mm

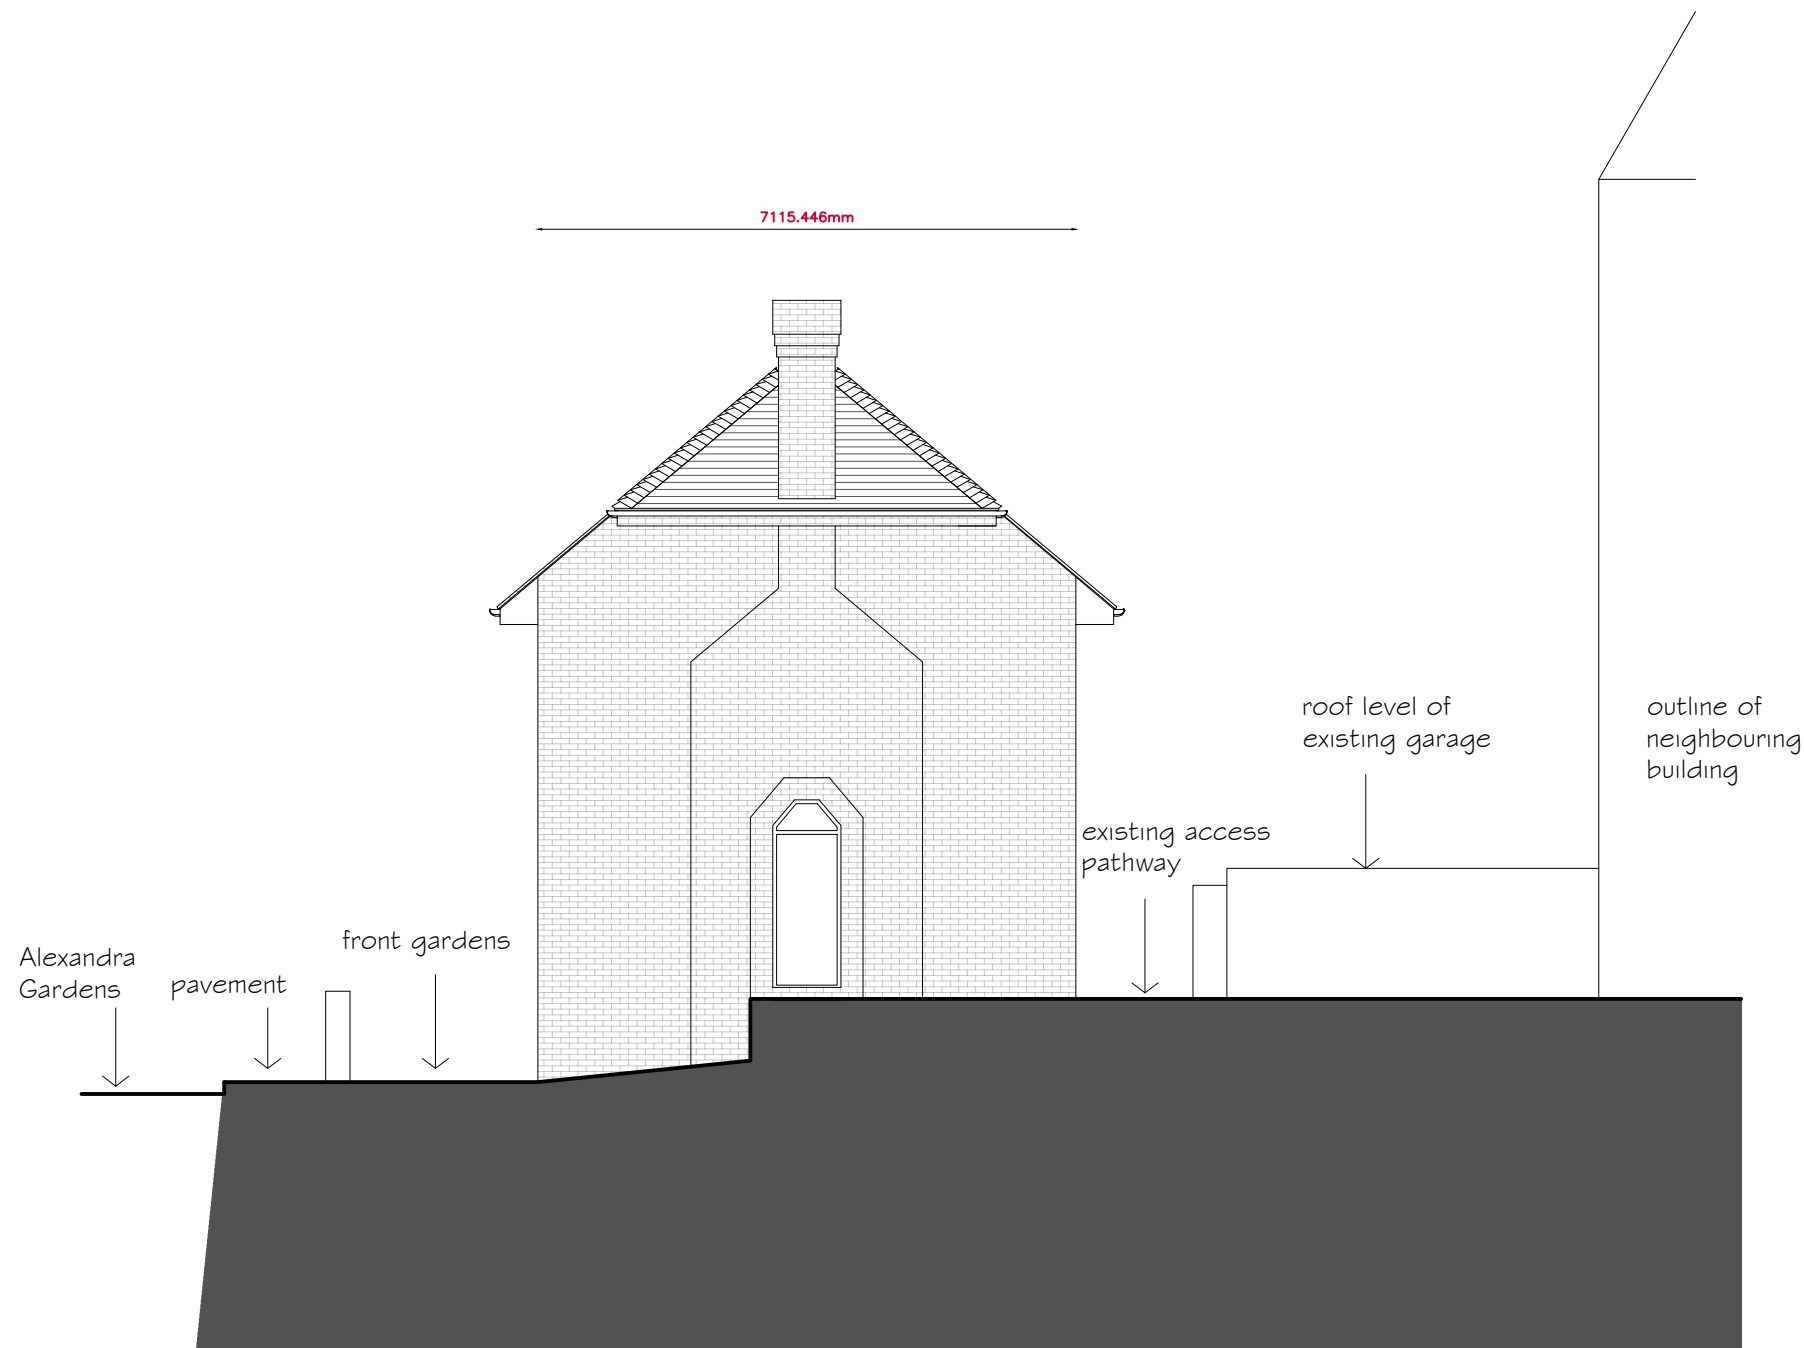


EXISTING NORTH EAST (FRONT) ELEVATION TO MUSWELL HILL
SCALE 1:100



PROPOSED SOUTH EAST ELEVATION TO ALEXANDRA GARDENS
SCALE 1:100



7115.446mm

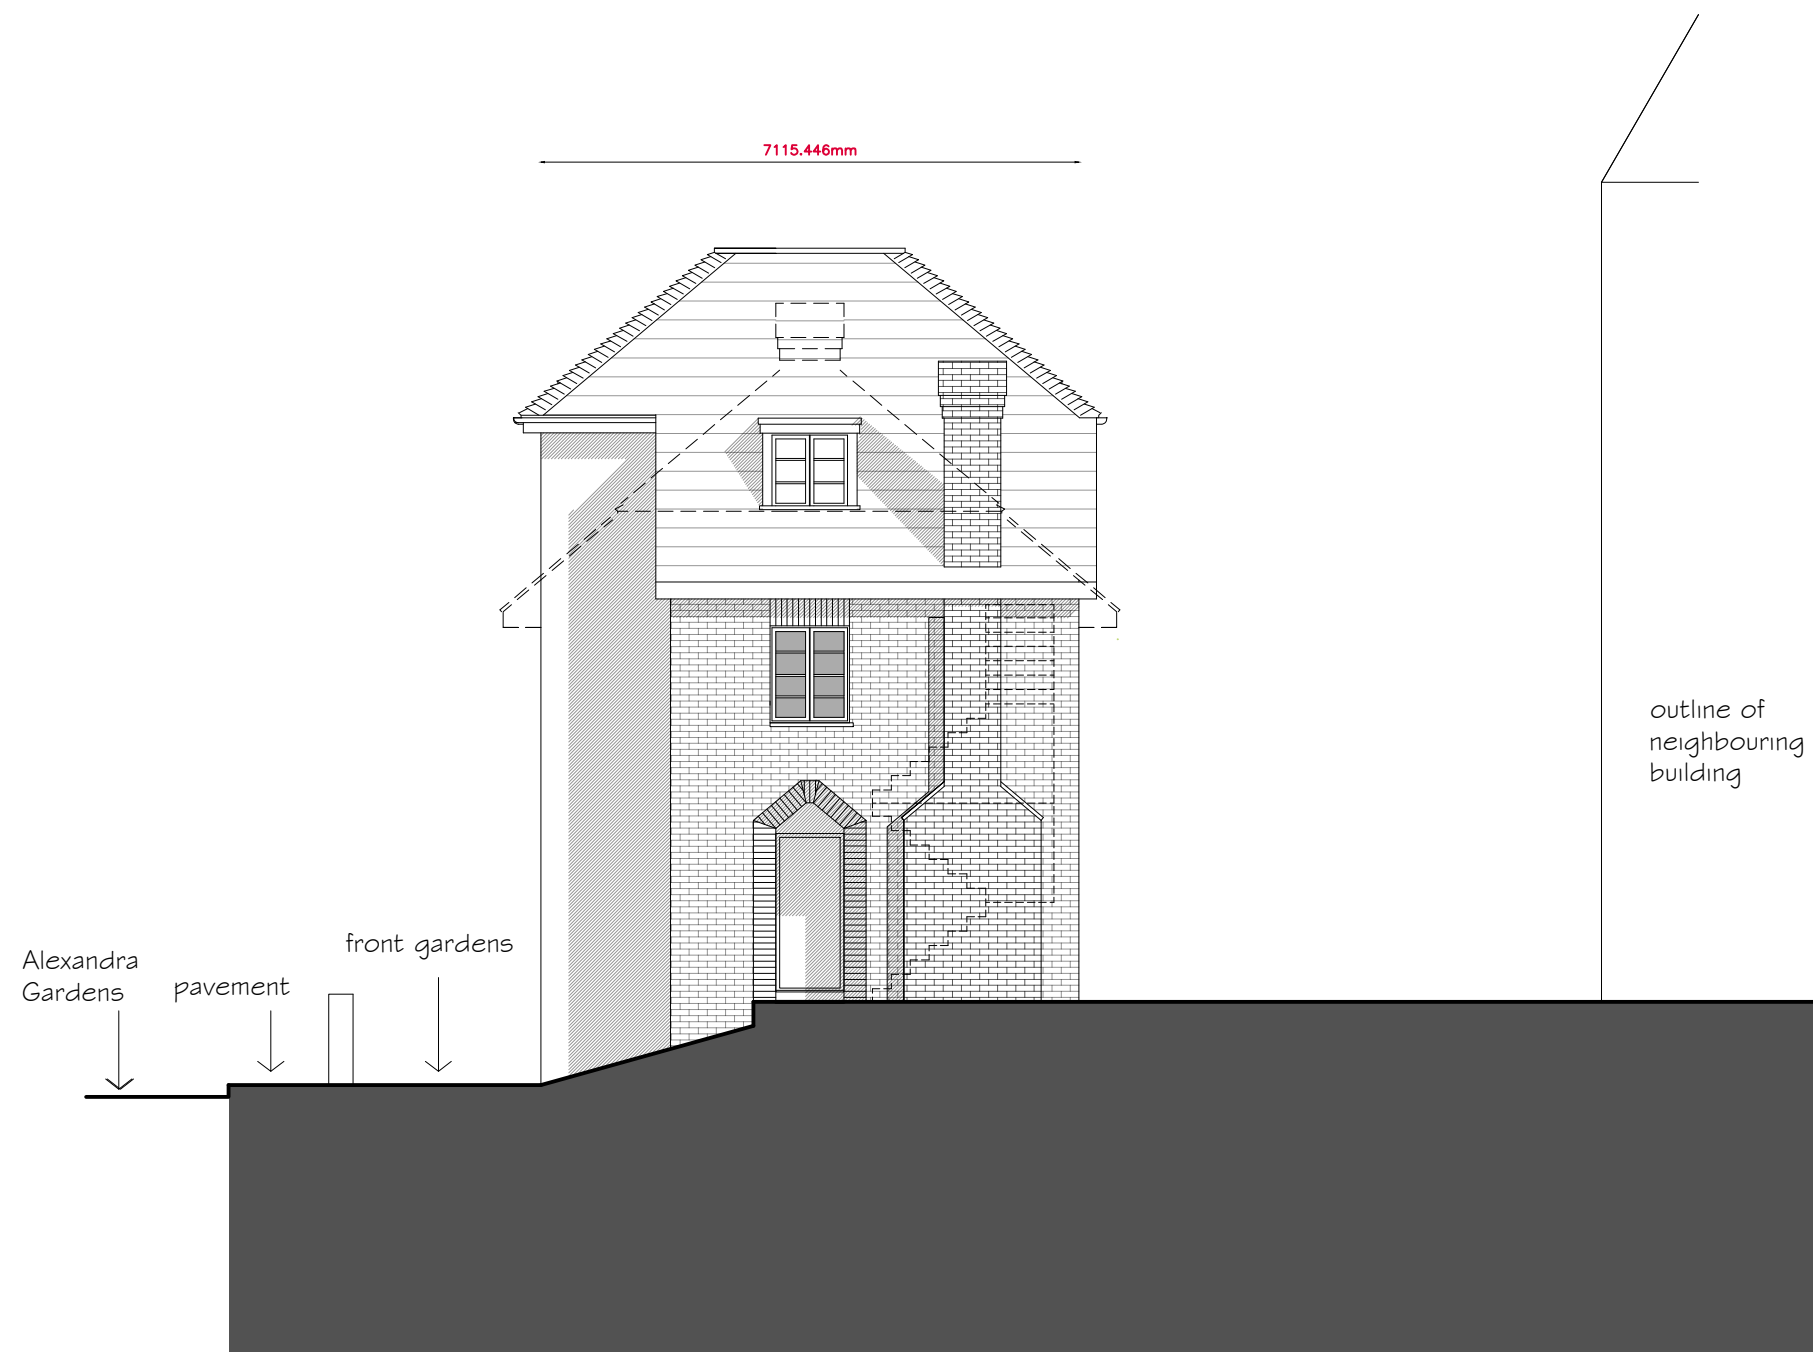

PROPOSED NORTH EAST ELEVATION TO MUSWELL HILL
SCALE 1:100



Rev: B SHP PLANS AMALGAMATED
Rev: A SHP SCHEME AMENDMENTS



6 Wrotham Business Park
Barnet, Herts
EN5 4SZ

t: 0208 275 1080
e: enquiries@planningconsent.com
w: www.planningconsent.com

Drawing Title:
Existing & Proposed SE
& NE elevations

Project:
Proposed Extensions and
Alterations to existing block
of flats

Location:
Risborough Court,
Muswell Hill N10 3PP

Scale: 1:100@A1

Drwn: srt

Date: December 2021

Drawing No:

5343 PA 06B

Copyright and design right held by Stuart Henley & Partners Ltd. No unauthorised reproduction permitted.