




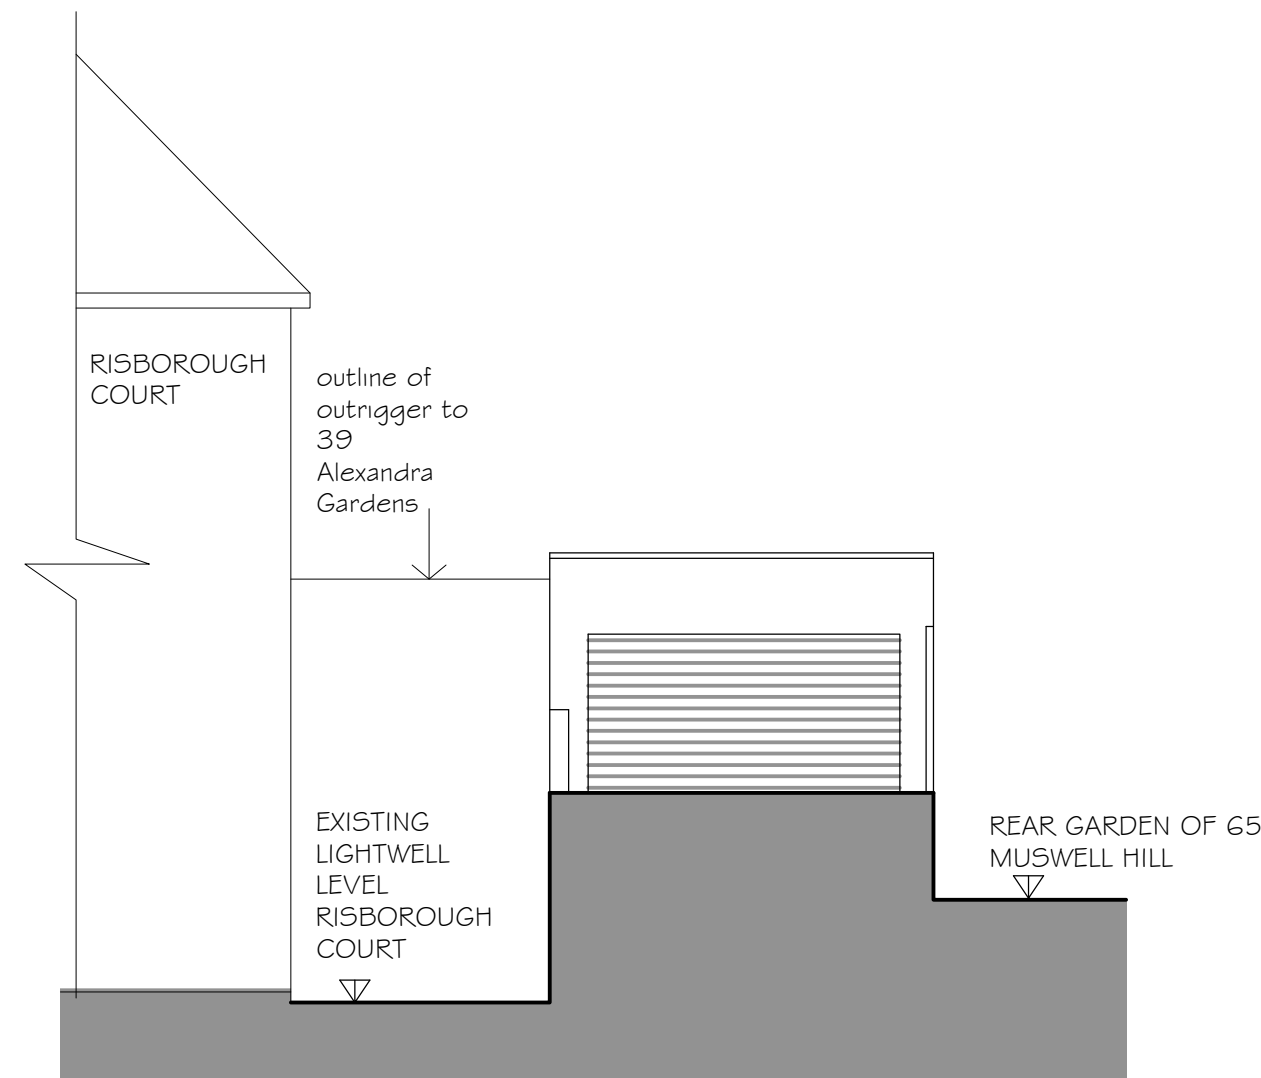


EXISTING GARAGE FRONT ELEVATION
SCALE 1:100

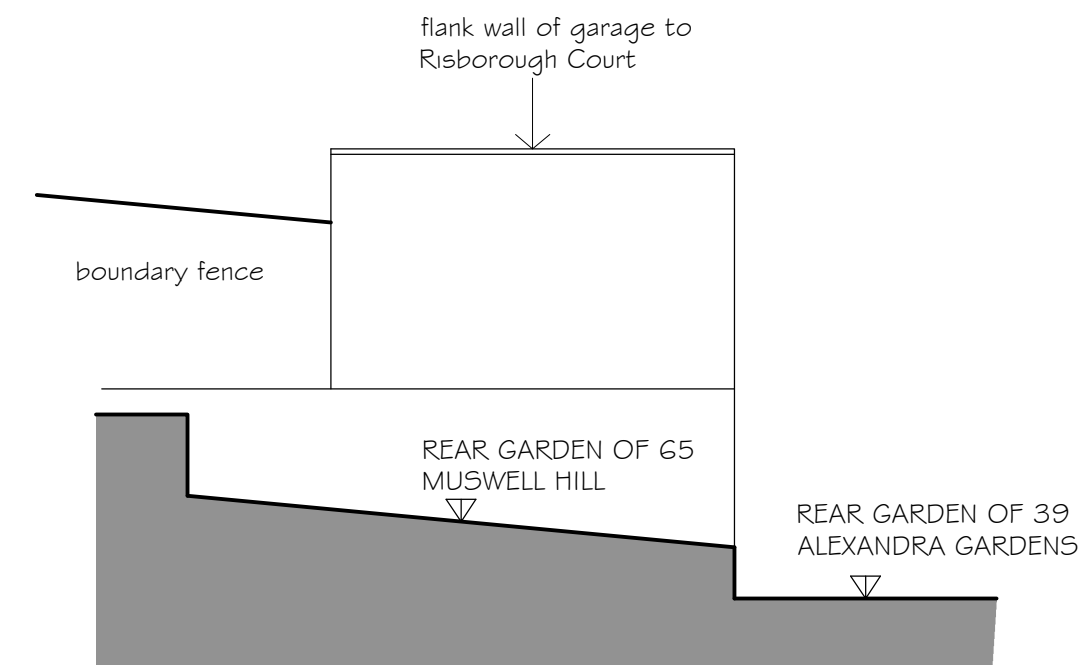


EXISTING GARAGE SIDE ELEVATION FACING 65 MUSWELL HILL GARDEN
SCALE 1:100

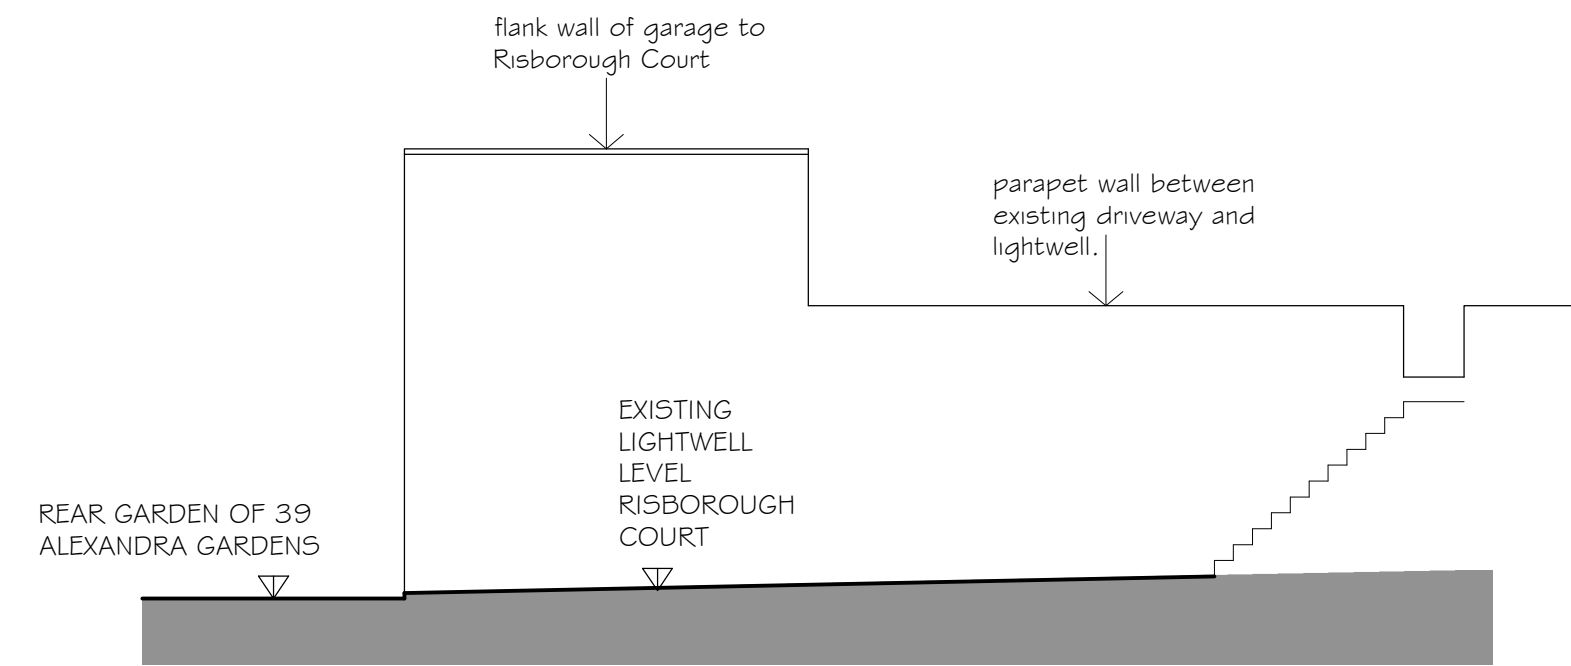


EXISTING GARAGESIDE ELEVATION FACING LIGHTWELL OF RISBOROUGH COURT
SCALE 1:100

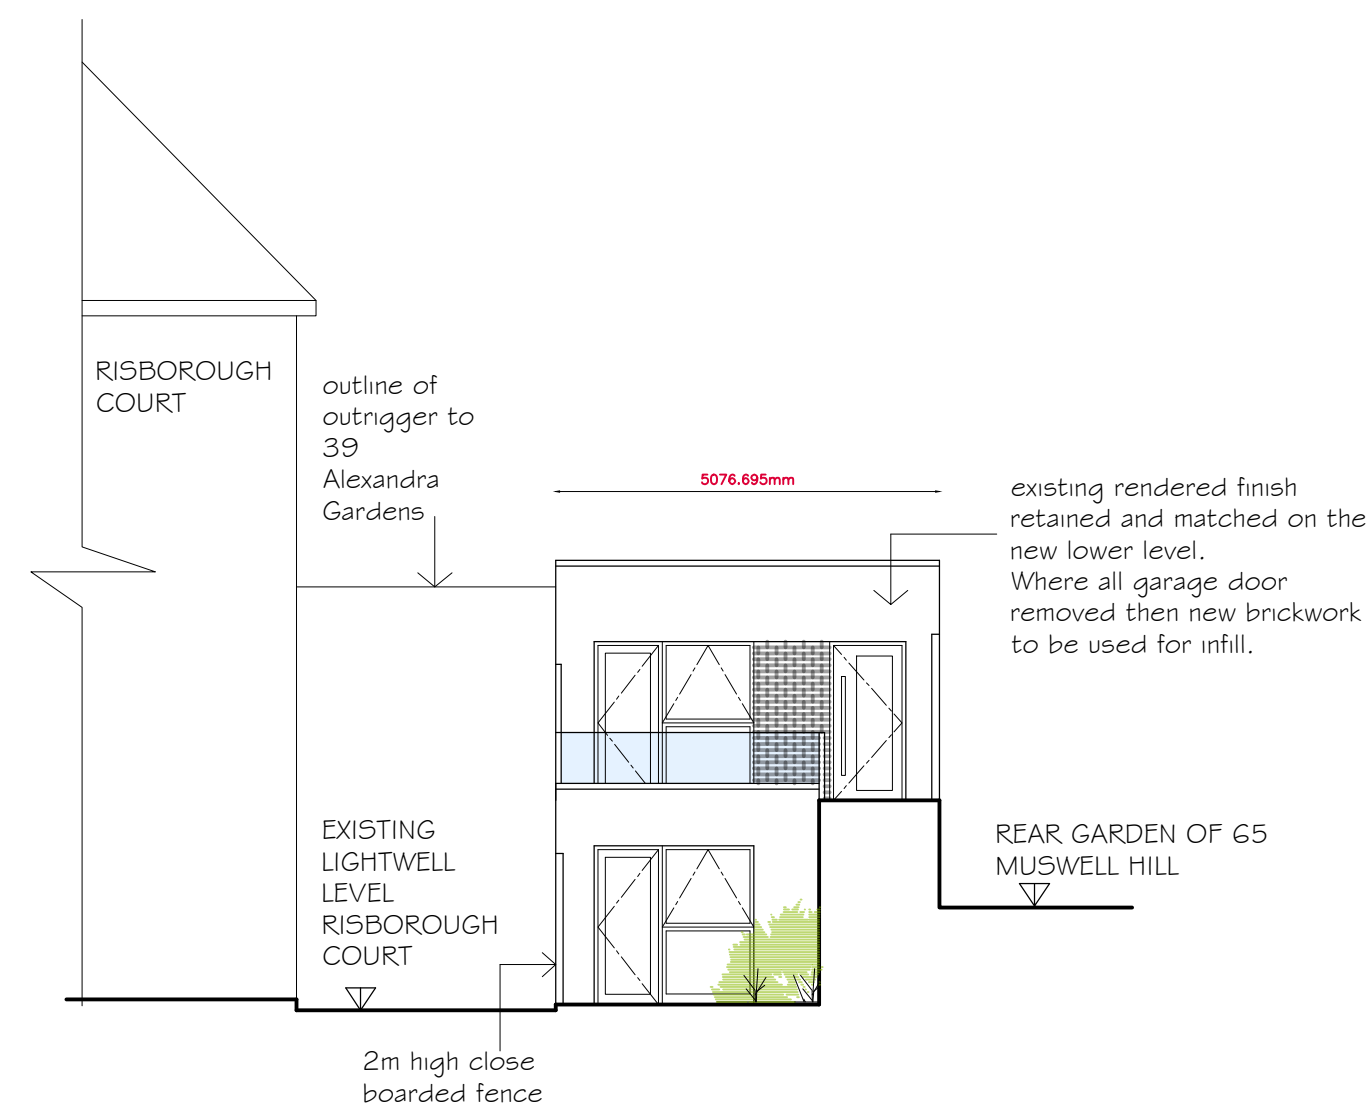

PROPOSED GARAGE FRONT ELEVATION
SCALE 1:100

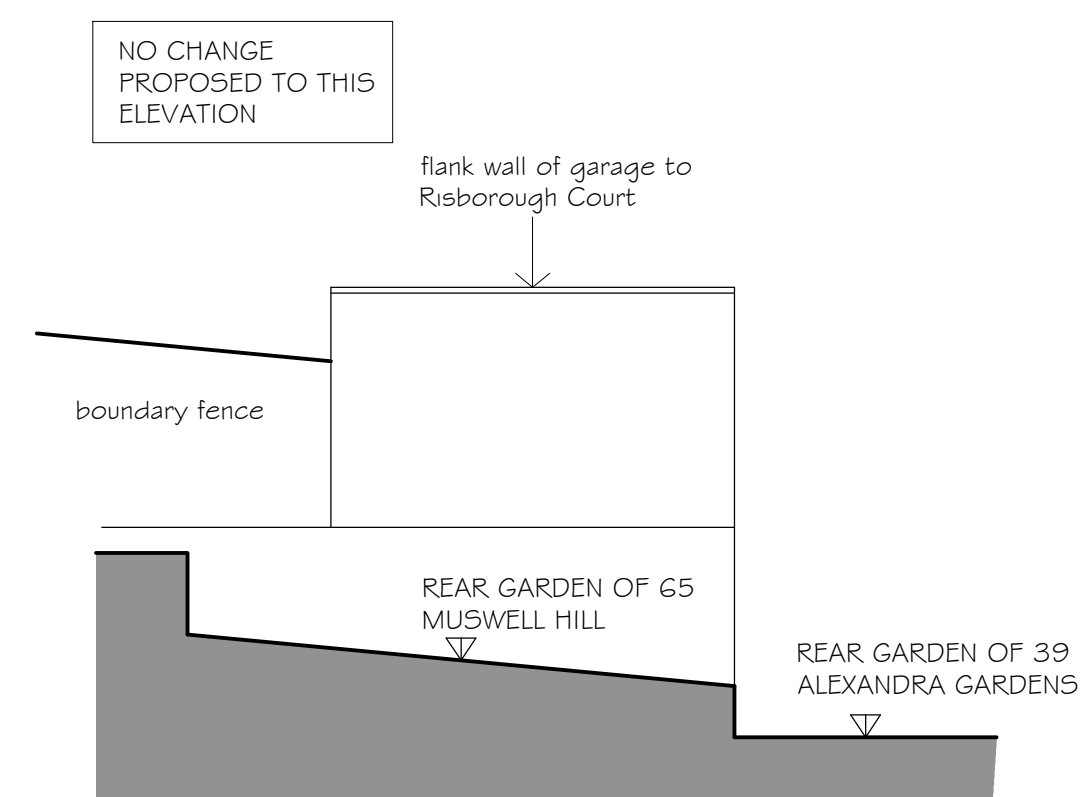

PROPOSED GARAGE SIDE ELEVATION FACING 65 MUSWELL HILL GARDEN
SCALE 1:100

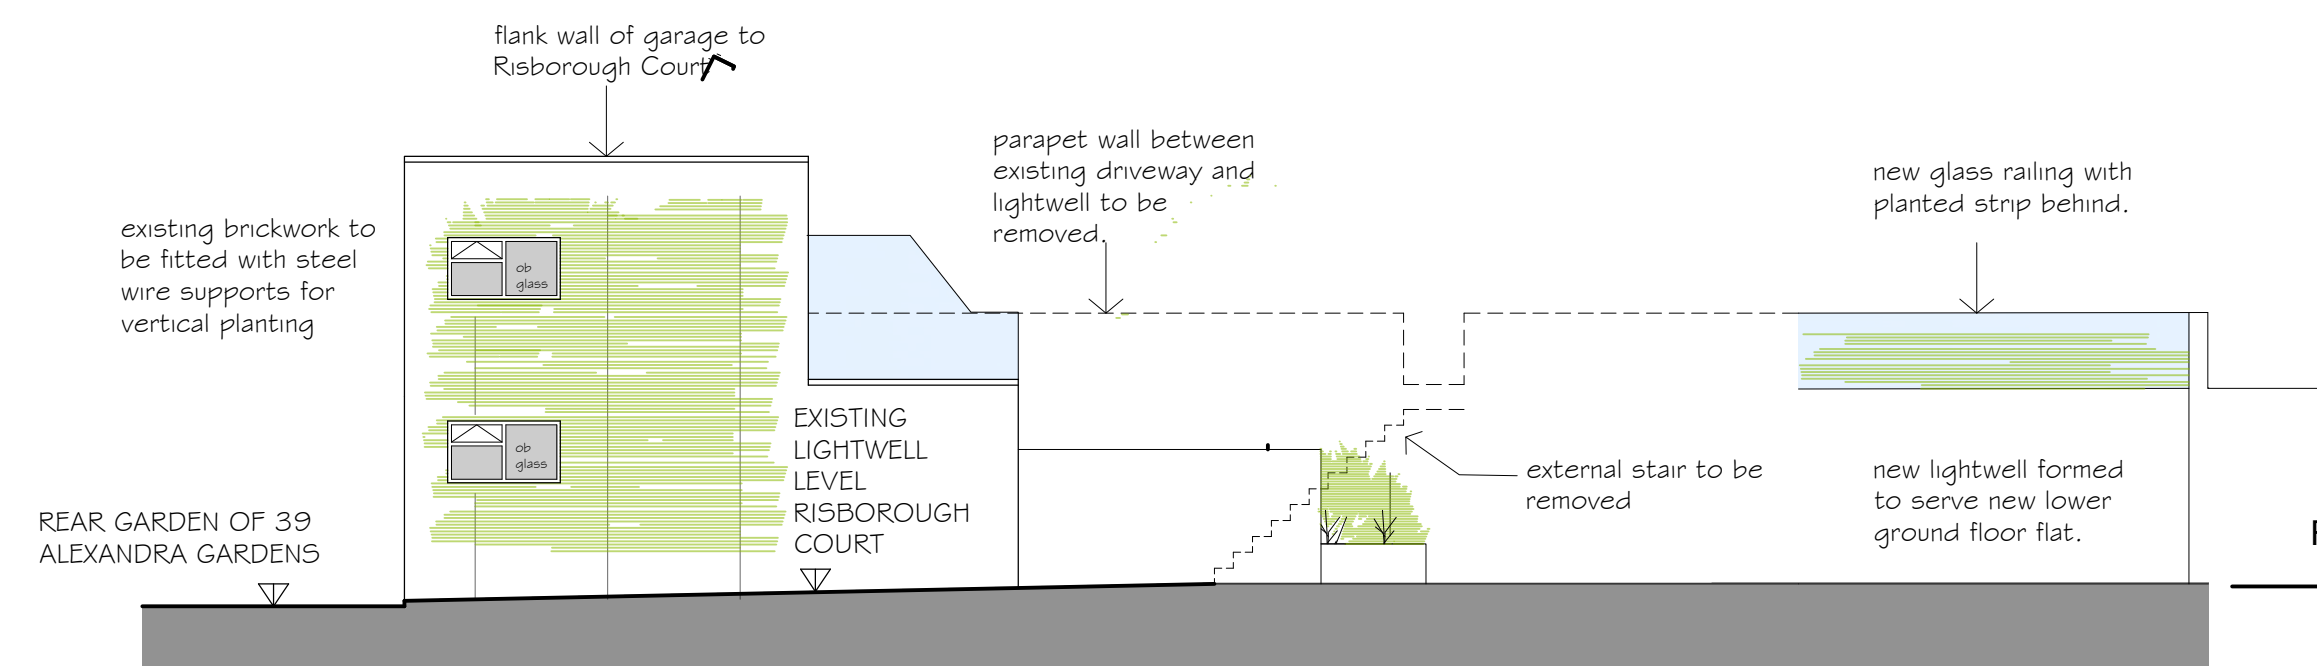

PROPOSED GARAGE SIDE ELEVATION FACING LIGHTWELL OF RISBOROUGH COURT
SCALE 1:100

Rev: A TREE REMOVED



6 Wrotham Business Park
Barnet, Herts
EN5 4SZ

t: 0208 275 1080
e: enquiries@planningconsent.com
w: www.planningconsent.com

Drawing Title:
**Existing & proposed
garage elevations**
Project:
Proposed Extensions and
Alterations to existing block
of flats
Location:
Risborough Court,
Muswell Hill N10 3PP

Scale: 1:100@A1

Drwn: srt

Date: October 2022

Drawing No:

5343 PA 11 A

Copyright and design right held by Stuart Henley & Partners Ltd. No unauthorised reproduction permitted.