






PROPOSED REAR ELEVATION  
scale 1:100

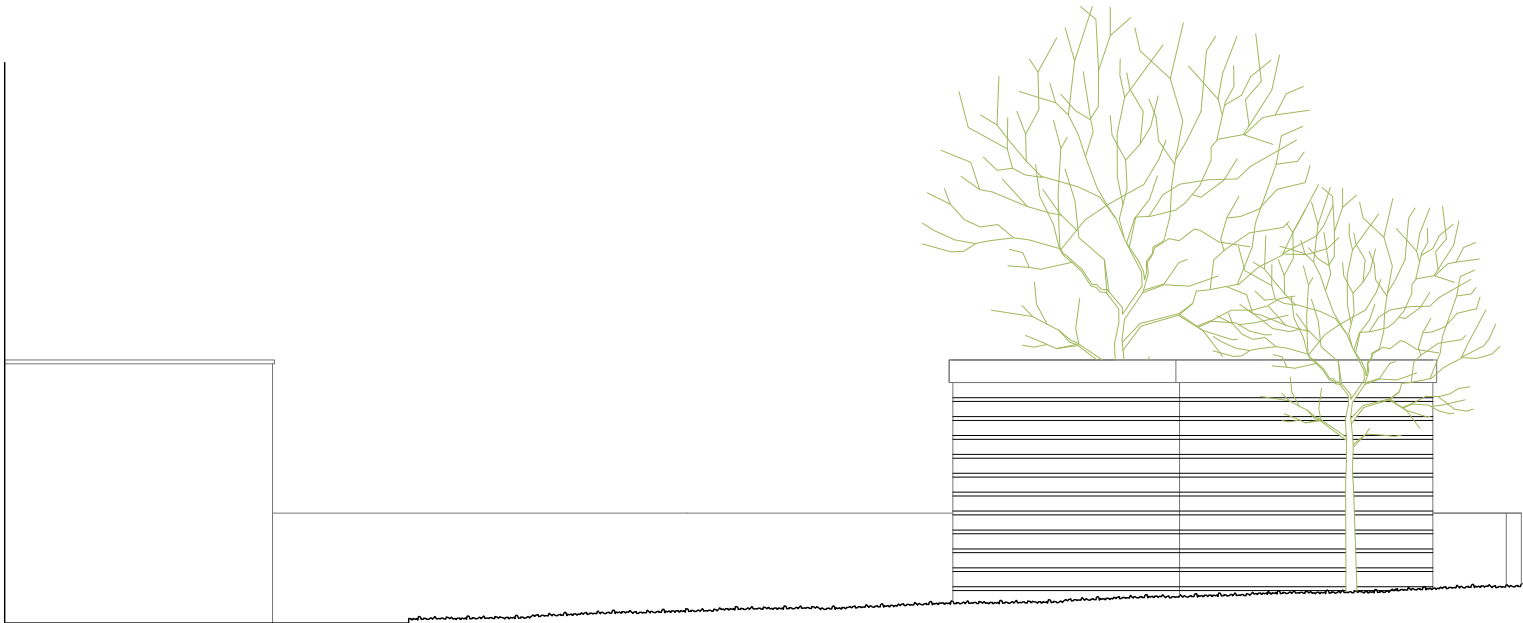

PROPOSED ELEVATION FROM CHURCH  
scale 1:100

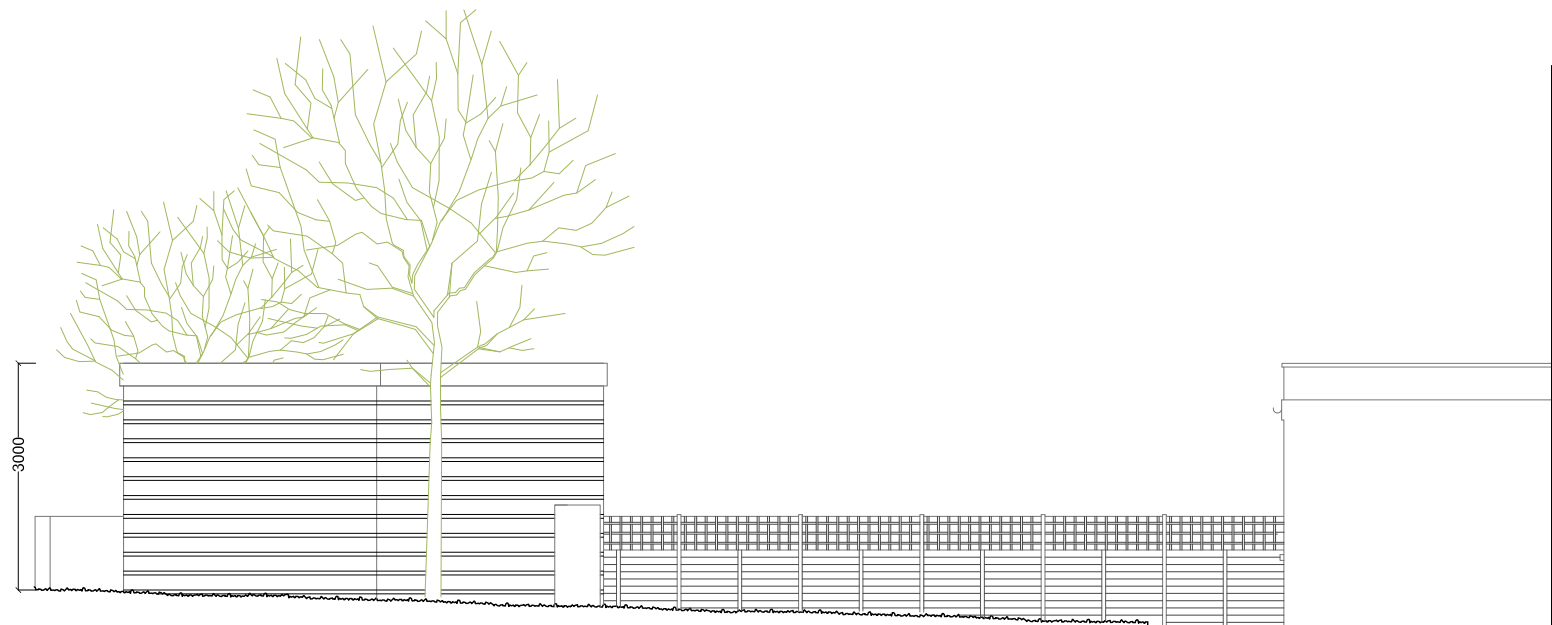

PROPOSED ELEVATION FROM N. 104 PRIORY ROAD  
scale 1:100

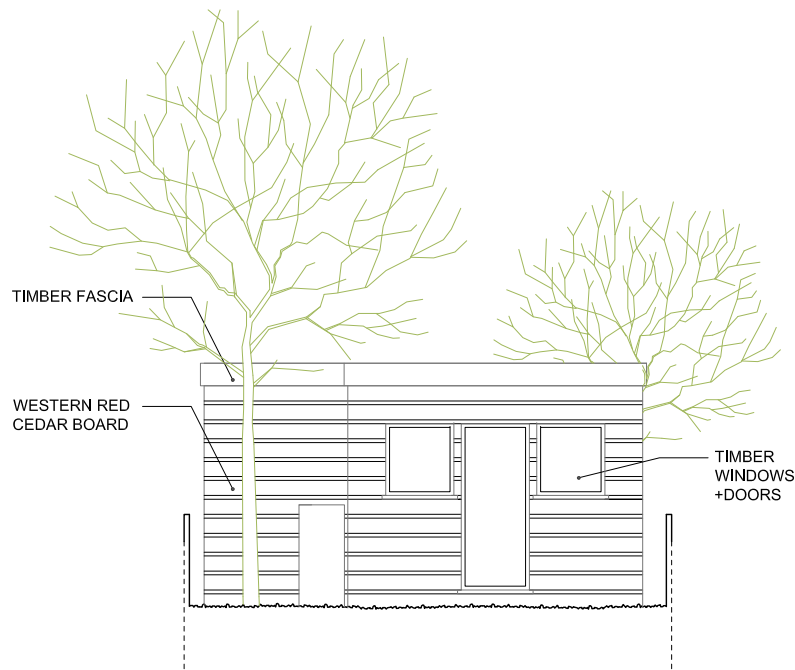

PROPOSED ELEVATION FROM N. 102 PRIORY ROAD  
scale 1:100



Carolyn Squire Architect take no responsibility for any dimensions obtained by scaling from this drawing. If no dimension is shown the recipient must ascertain the dimension specifically from the Architect or by site measurement. Supplying this drawing in digital form is solely for convenience and no reliance may be placed on digital data. All data must be checked against hard copy. Dimensions must be checked on site. Any discrepancies must be reported to the Architect immediately. This drawing is copyright of Carolyn Squire Architect.

Job title  
**FLAT B**  
**102 PRIORY ROAD**  
**LONDON**  
**N8 7HR**

Drawing title  
**PROPOSED**  
**ELEVATIONS**

**CAROLYN SQUIRE**  
**DIP ARCH RIBA**  
122 Church Walk, London N16 8QW  
Tel: 020 7254 0624 Fax: 020 75039769  
Email : mail@carolynsquire.co.uk

Drawing No.      Revision  
**2318/04**

Date      Scale  
**/11/23**      **1:100 @ A3**