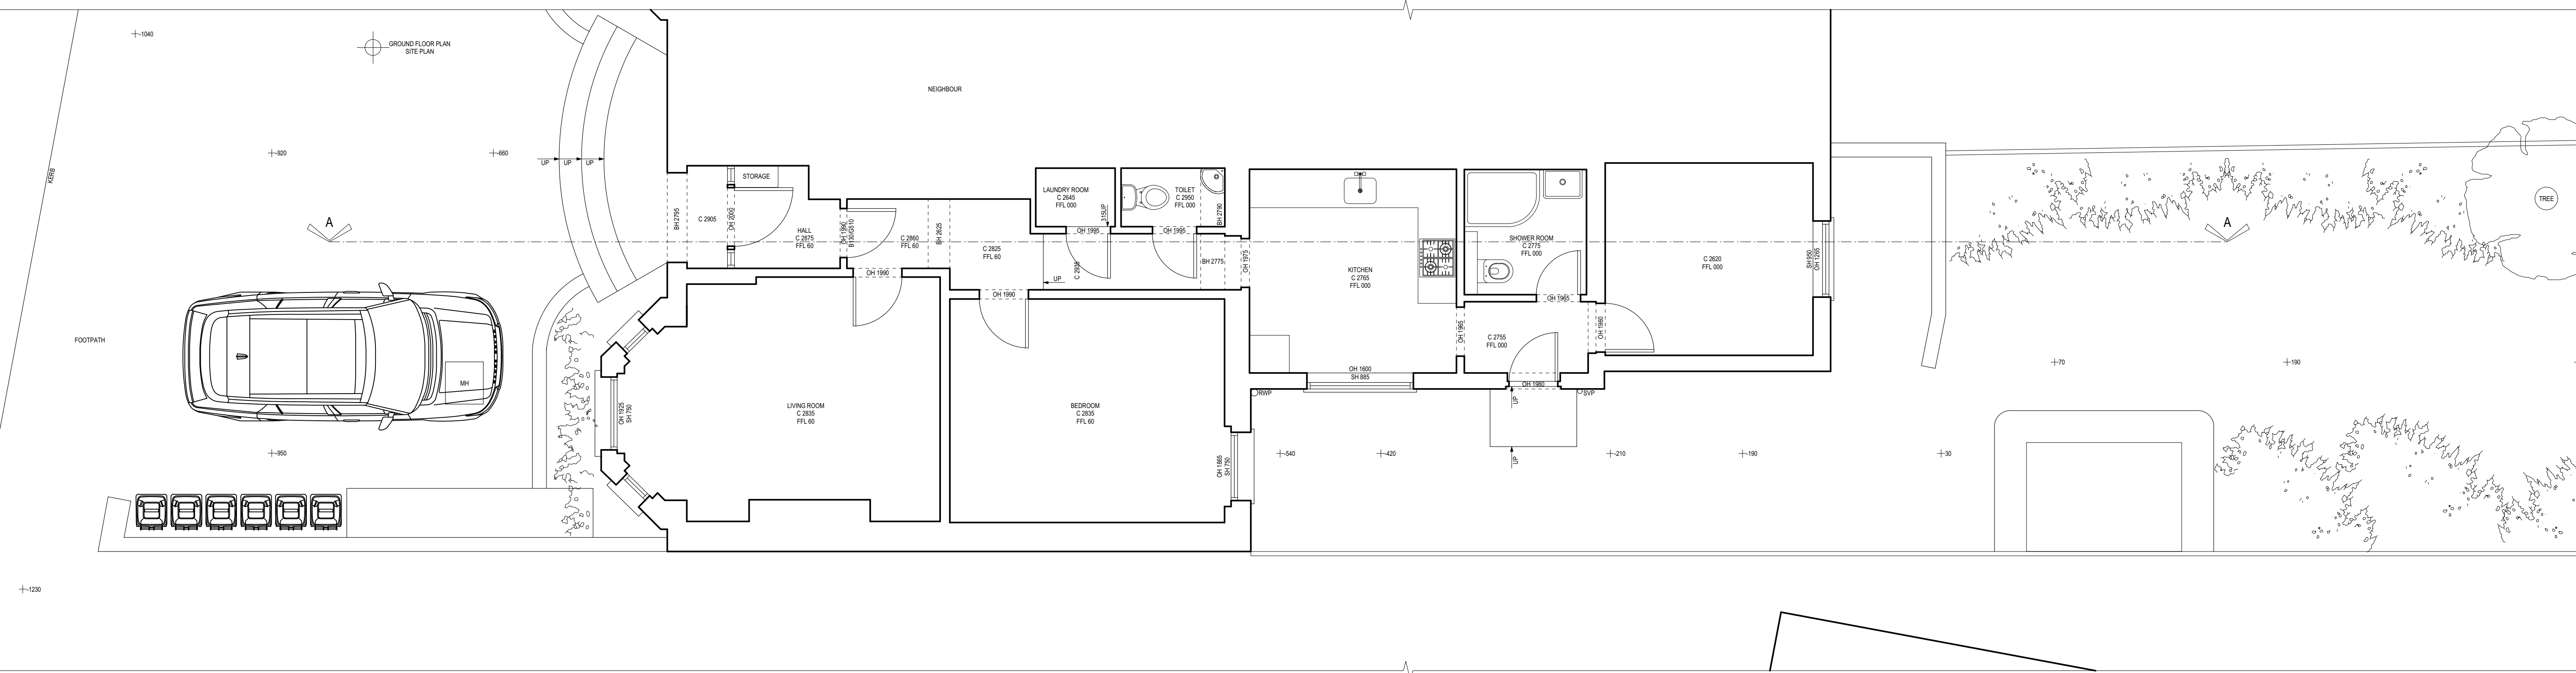


Note: Every effort is made to identify all visible above ground features, however it should be borne in mind that there may be items obscured at the time of survey  BASE POINT	LEGEND - SH Sight Height - OP Opening Height - C Ceiling Height - BH Beam Height - S Surface Fall - R Roof Fall - FPL Finished Floor Level - RWP Rain Water Pipe - EVP Elevation Height - CL DATUM LEVEL - X - COVER LEVEL	Step UP10% Staircase / Stairwell UP Ceiling Fall FALL 3% Beam Height BH FALL 3% Surface Fall FALL 3% Roof Fall FALL 3% Elevation Height ± 0.00m DATUM LEVEL X	Drawing name: EXISTING FLOOR PLANS Date: NOVEMBER 23 Job no: 5072-23 Drawing no: D 01 Scale: 1:50 @ A1 Lay out by: LLYWYD Checked by: BB Project name: 102 Priory Road London NW 9TH	 Surveys & Civil Engineering Solutions 14 Woodbury Gardens SE12 0ED Tel: 020 3624 3574 078 4884 4588 www.geotop.co.uk
--	---	---	--	--