


SCHEDULE OF EXISTING ACCOMMODATION

BEDROOM 1	10.8 SQ.M	1 PERSONS
BEDROOM 2	20.1 SQ.M	2 PERSONS
BEDROOM 3	10.8 SQ.M	1 PERSON
BEDROOM 4	12.3 SQ.M	2 PERSONS
BEDROOM 5	16.1SQ.M	2 PERSONS
BEDROOM 6	9.0 SQ.M	1 PERSON
TOTAL	9 PERSONS	



SCHEDULE OF PROPOSED ACCOMMODATION

BEDROOM 1	15.7 SQ.M	1 PERSON
BEDROOM 2	10.8 SQ.M	1 PERSON
BEDROOM 3	16.1 SQ.M	1 PERSON
BEDROOM 4	10.8 SQ.M	1 PERSON
BEDROOM 5	12.3 SQ.M	1 PERSON
BEDROOM 6	16.1 SQ.M	1 PERSON
TOTAL	6 PERSONS	



NOTES
THIS DRAWING IS THE SUBJECT OF
COPYRIGHT AND DESIGN RIGHTS
AND SHALL NOT BE REPRODUCED,
LOANED, COPIED OR SUBMITTED
TO ANY OTHER PARTY WITHOUT
CONSENT.

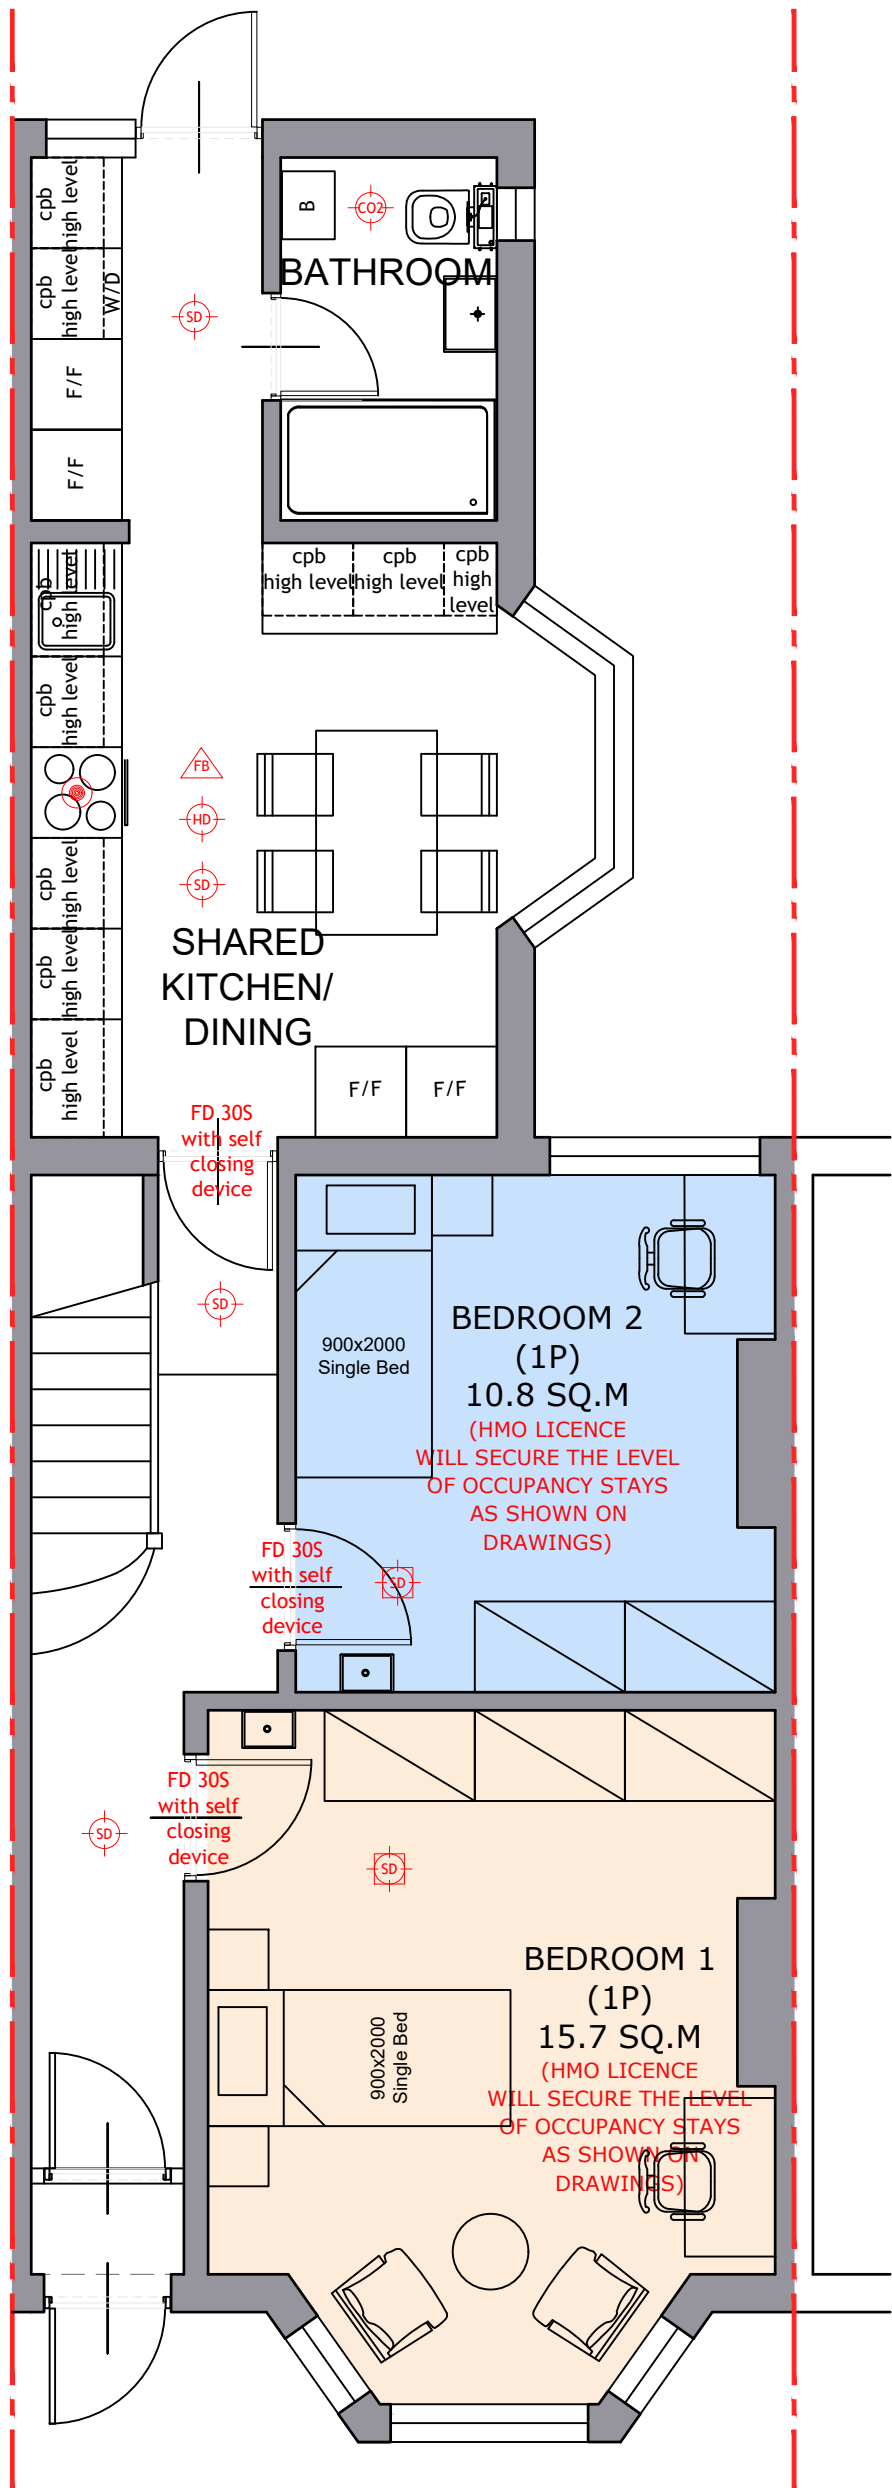



PROPOSED
GROUND FLOOR PLAN
SCALE 1:50

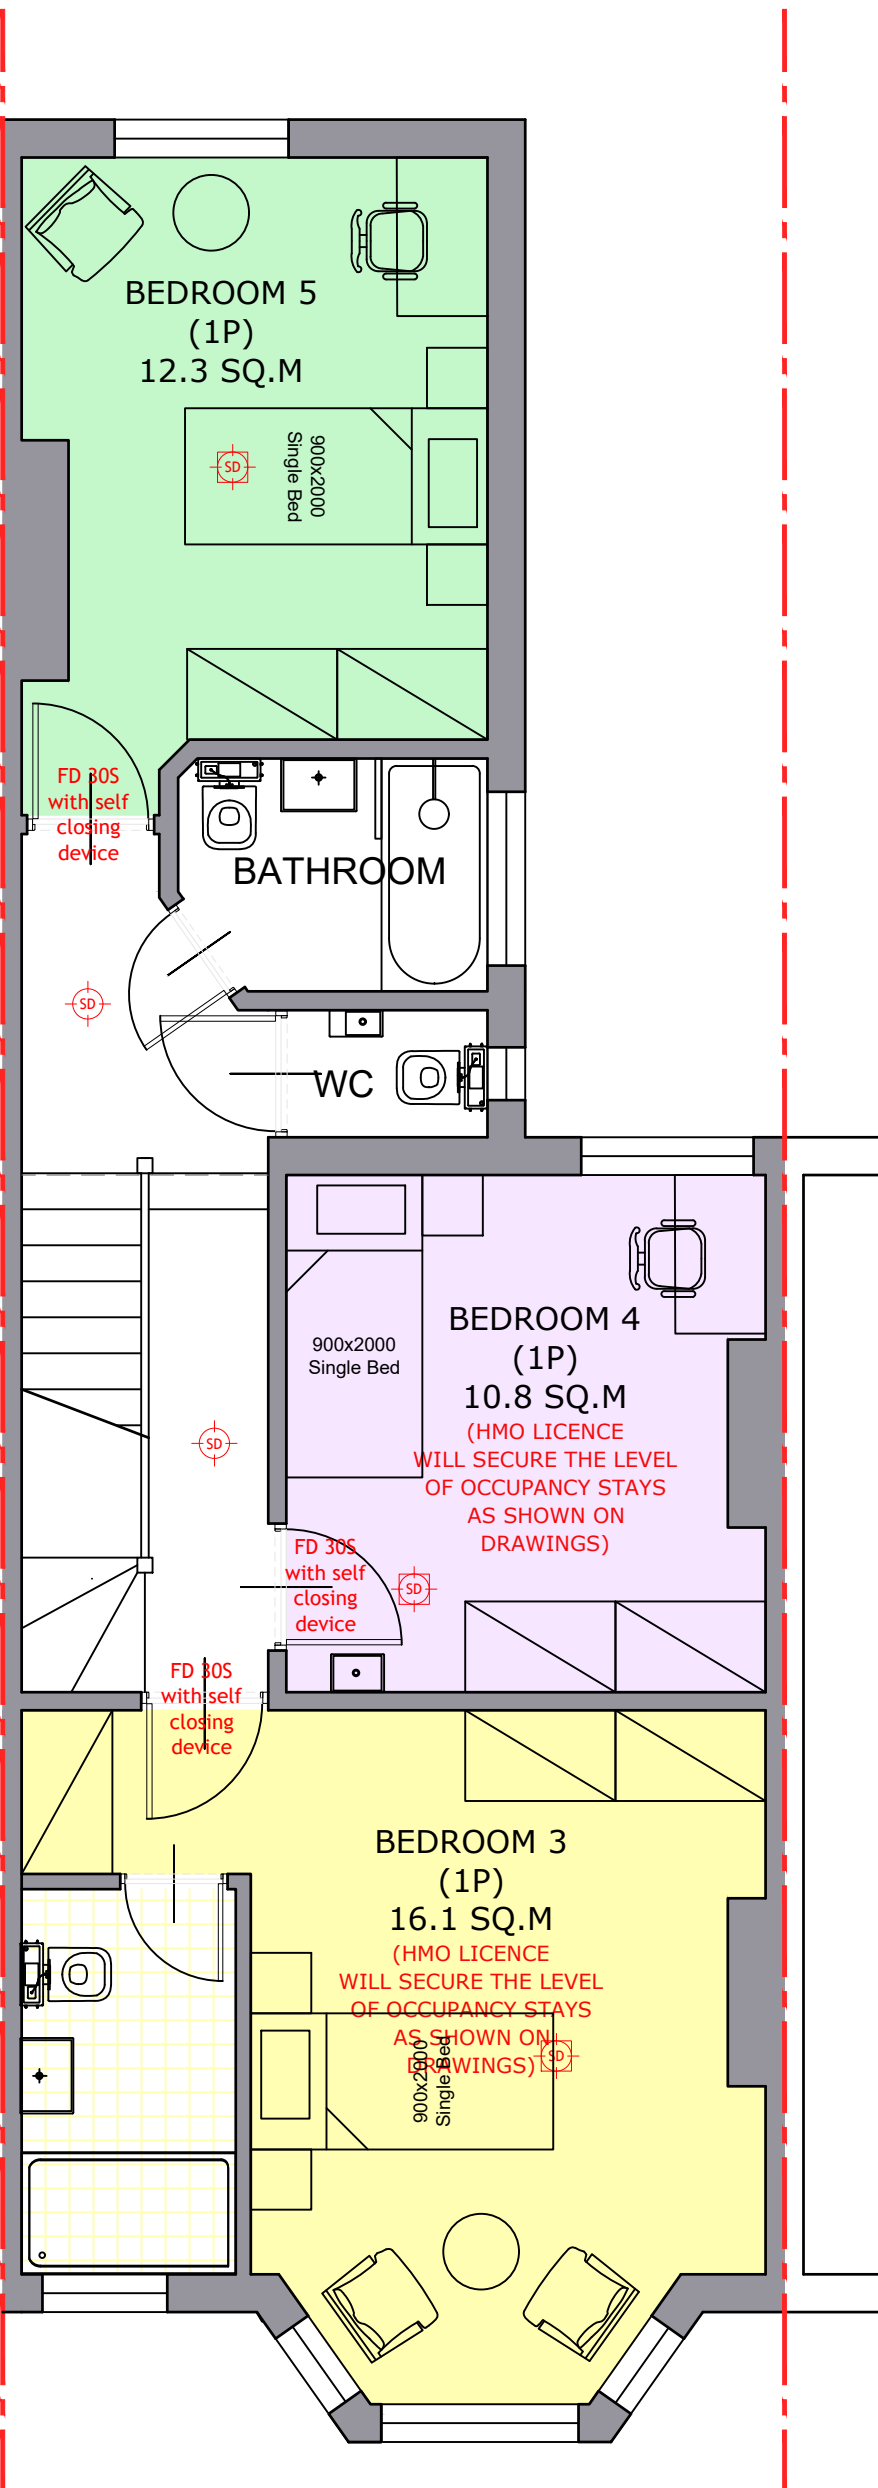 


PROPOSED
FIRST FLOOR PLAN
SCALE 1:50

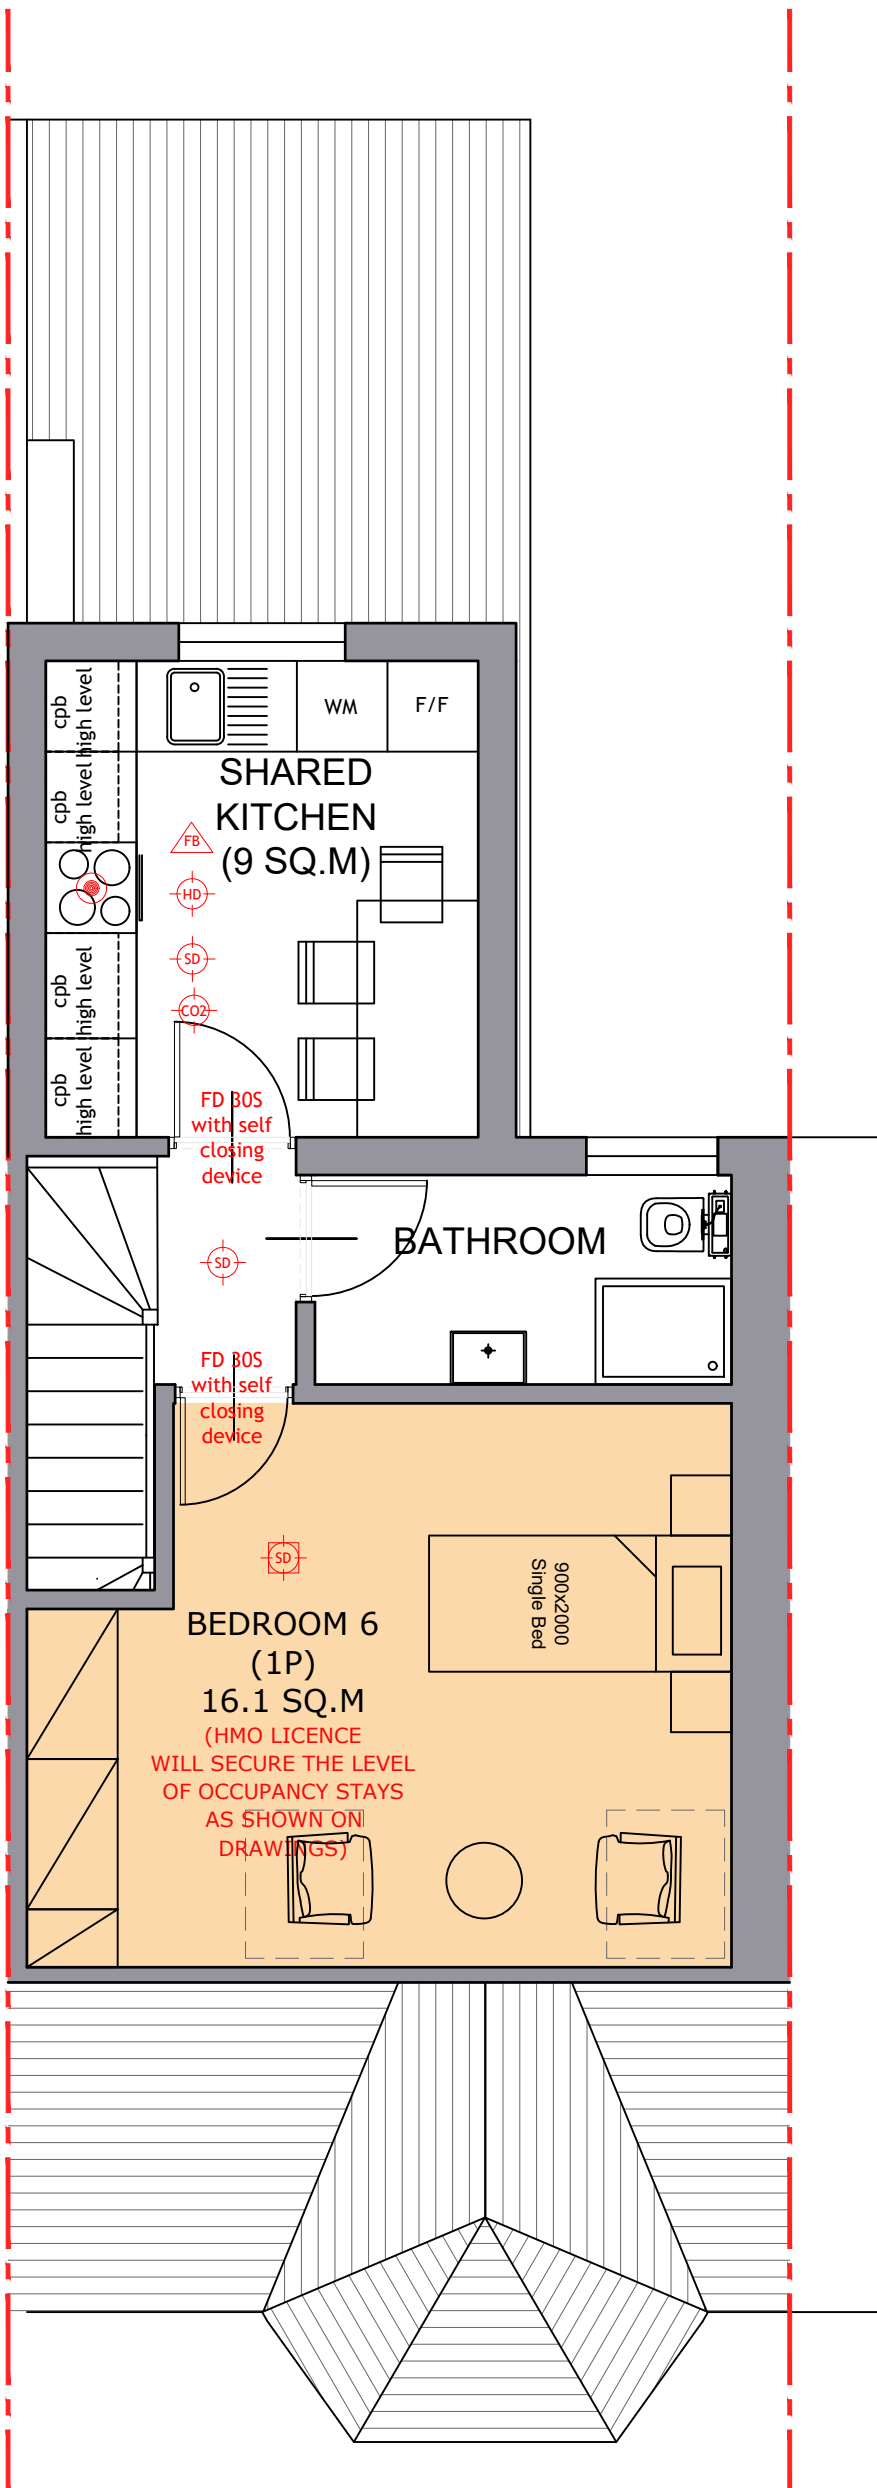 

PROPOSED
LOFT PLAN
SCALE 1:50

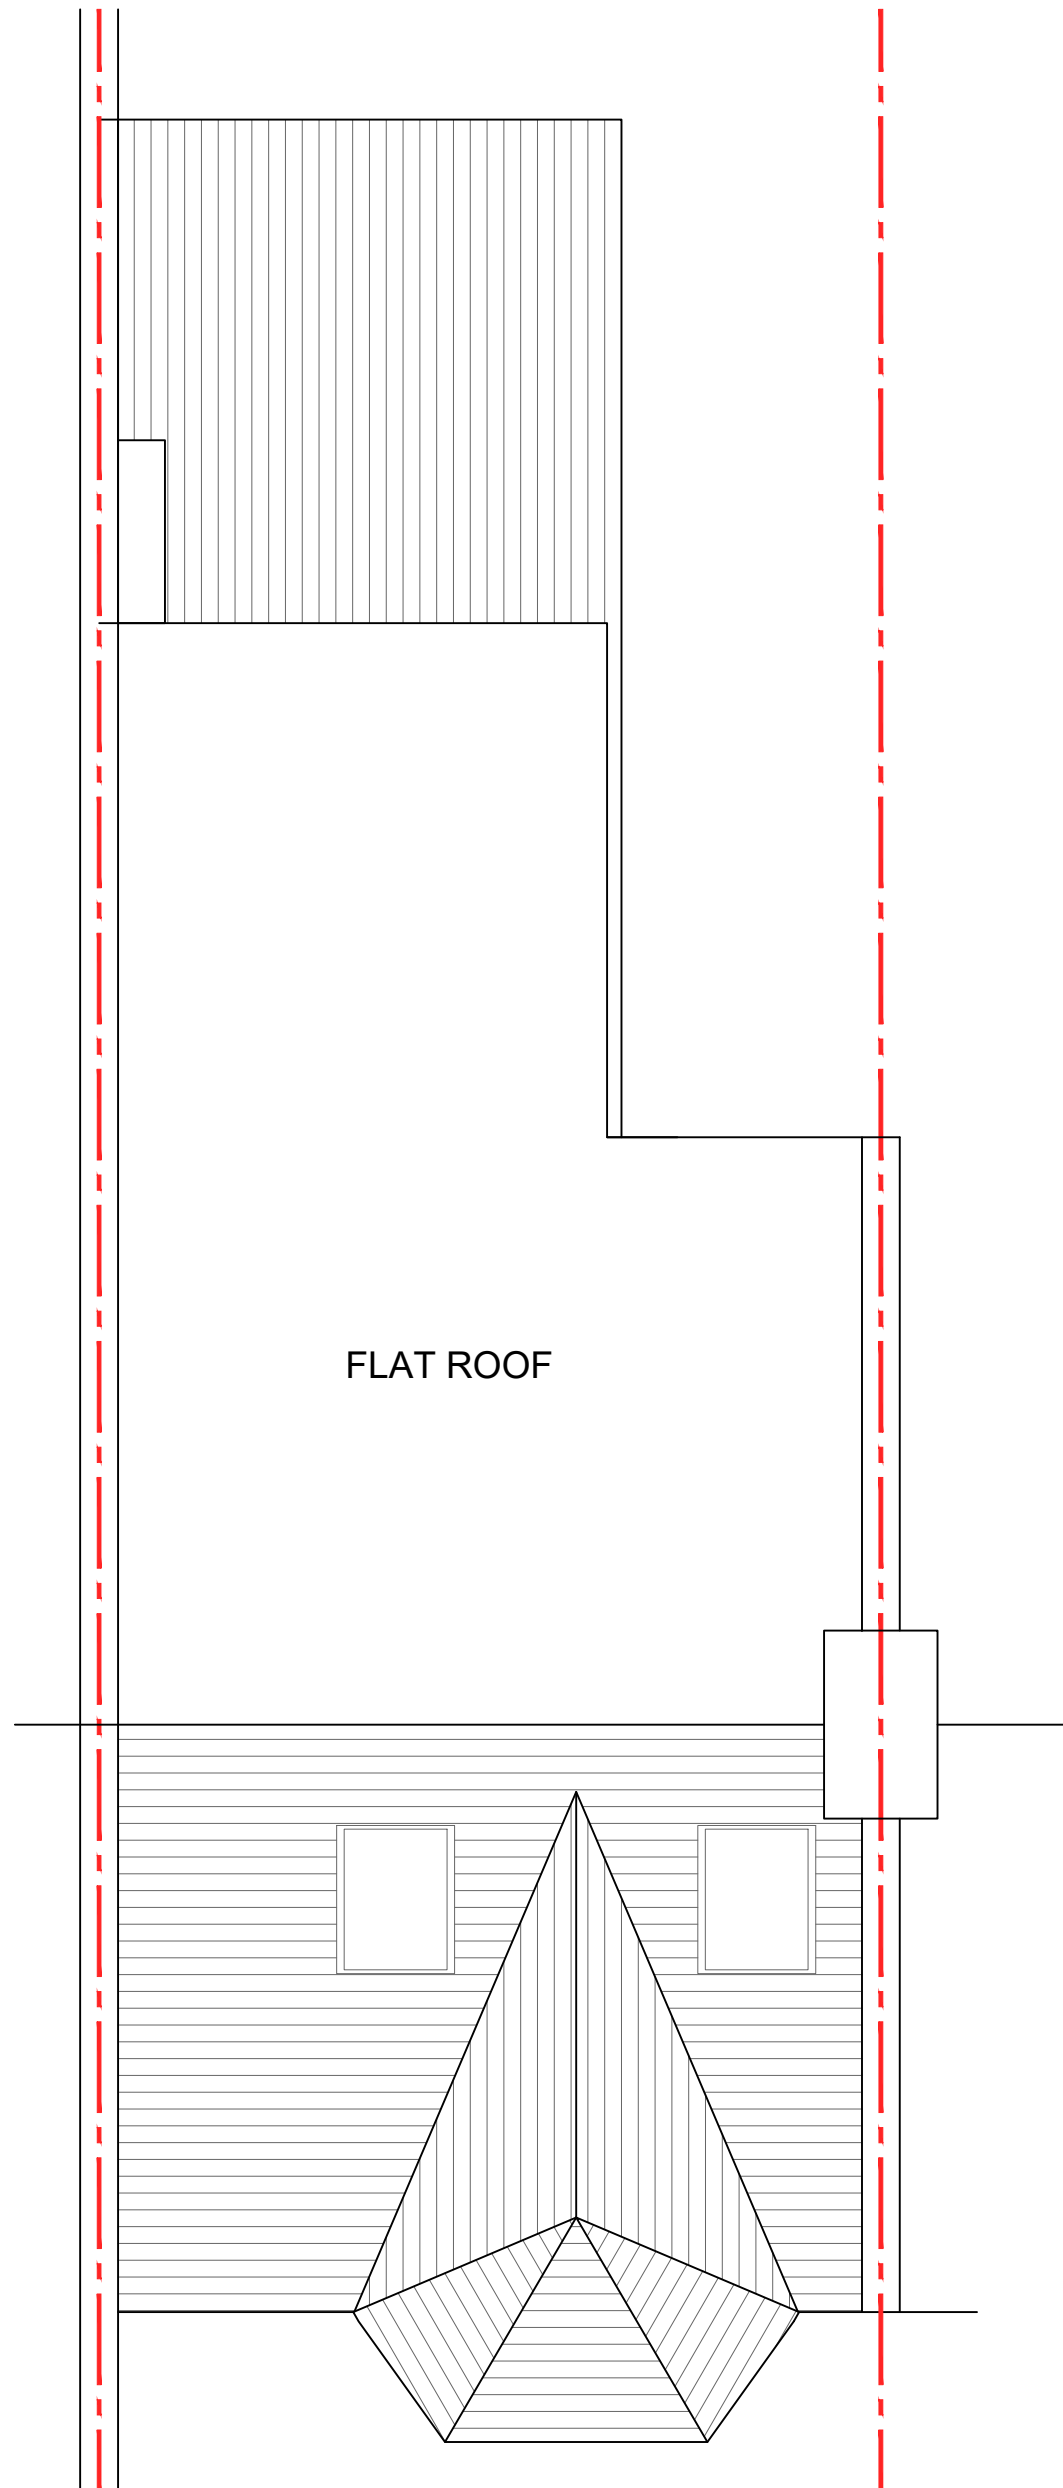 

PROPOSED
ROOF PLAN
SCALE 1:50

 

NO. DR. INFO
DATE

REVISION

PROJECT
201 WESTBURY AVENUE,
LONDON,
N22 6RX
CLIENT

DRAWING TITLE
PROPOSED
FLOOR PLANS

SCALE 1:50 1:100
SIZE A1 A3
JOB NO. 2023104
STAGE PLANNING
DWG NO. 2023104.P.1102
REVISION
DATE NOVEMBER 2023
DRAWN MB
CHECKED MB

ATELIER.⁴¹

ARCHITECTS
1 Manor Drive, London, N20 0DZ
michael@atelier41.co.uk
www.atelier41architects.co.uk
phone: 0 7399 409 190