




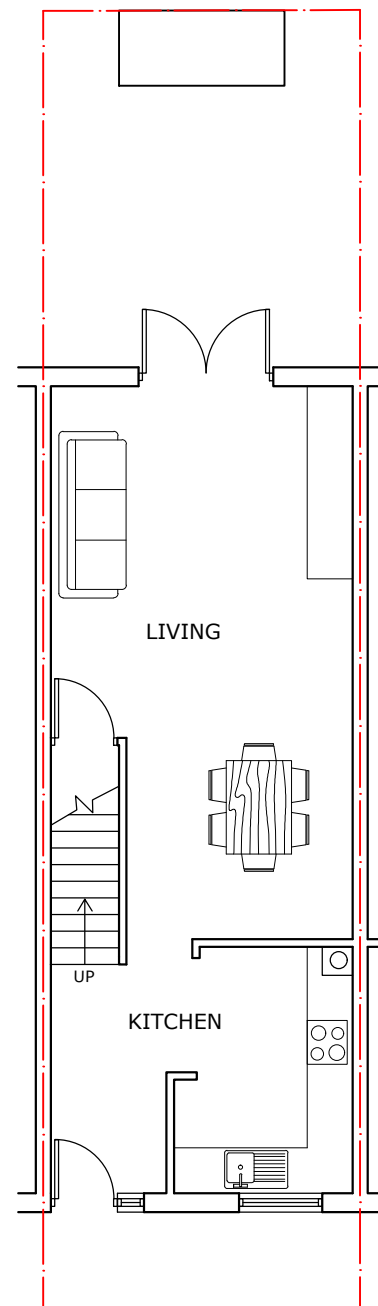

GROUND FLOOR

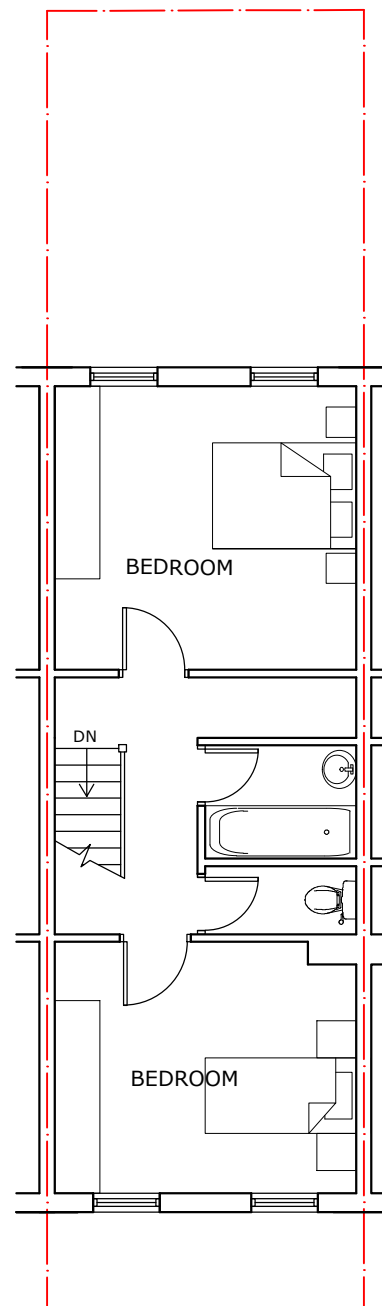


FIRST FLOOR

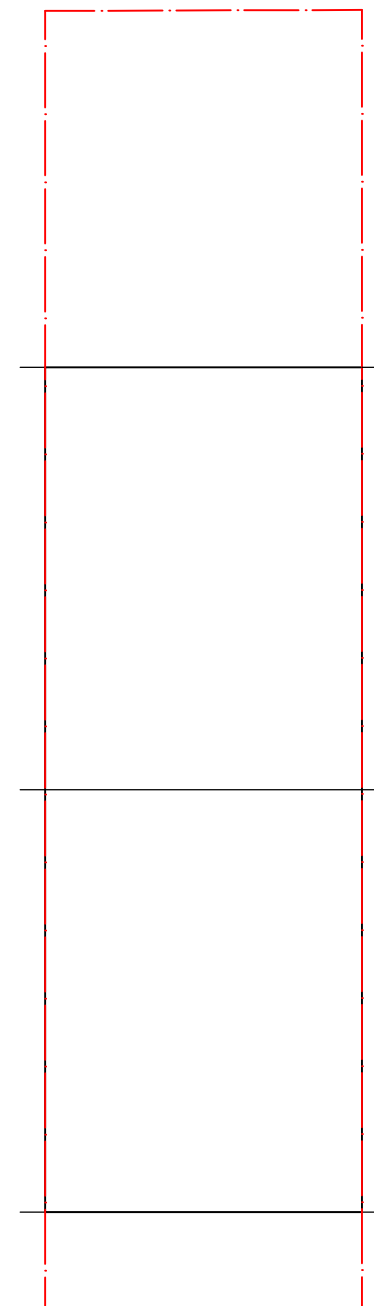


ROOF


EXISTING FLOOR PLANS

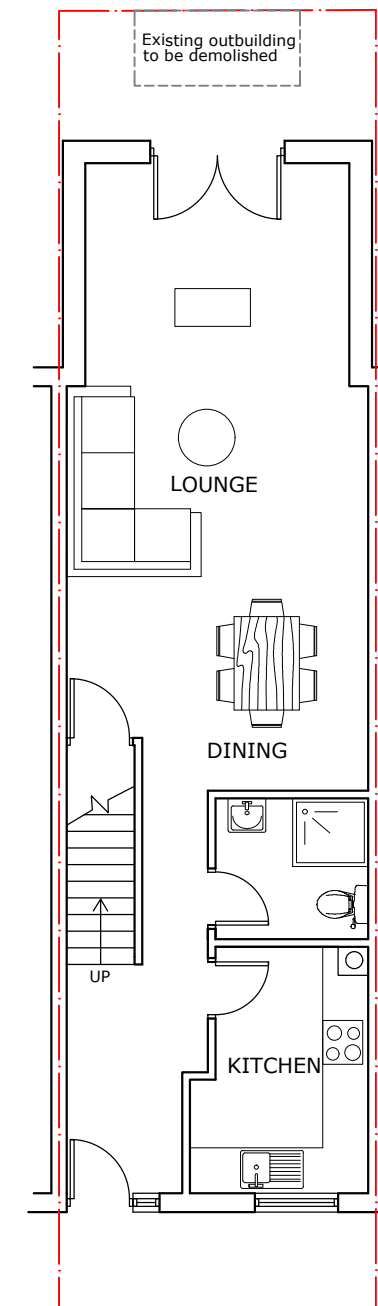

GROUND FLOOR

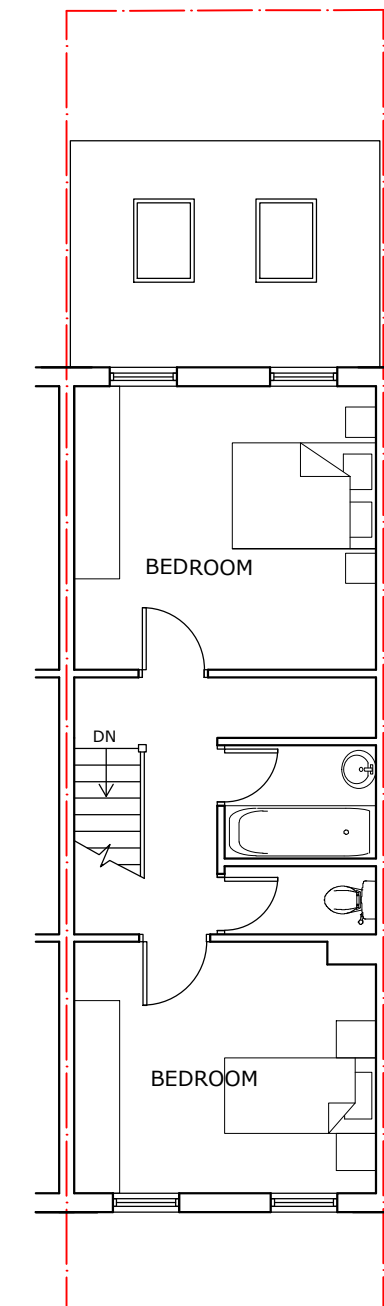


FIRST FLOOR

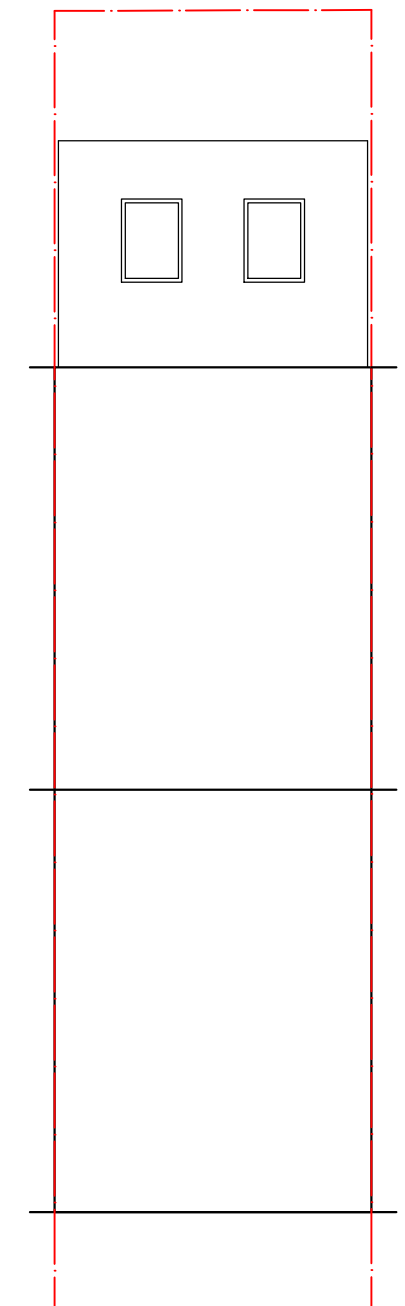

ROOF

PROPOSED FLOOR PLANS

39 Bracknell Close, London, N22 5RE

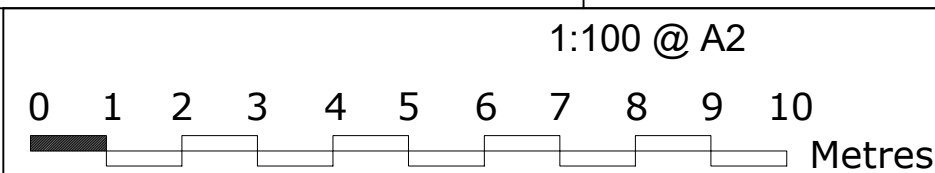

THE GILLETT MACLEOD PARTNERSHIP
Chartered Architects & Town Planning Consultants
1 High Road Old Eastcote Pinner Middlesex HA5 2EW tel. 0208 868 1333

Drg. No. 22/3543/34^A
Scale 1:100
Date 27/11/22
Drawn by KH

REVISION
A
C drawer