



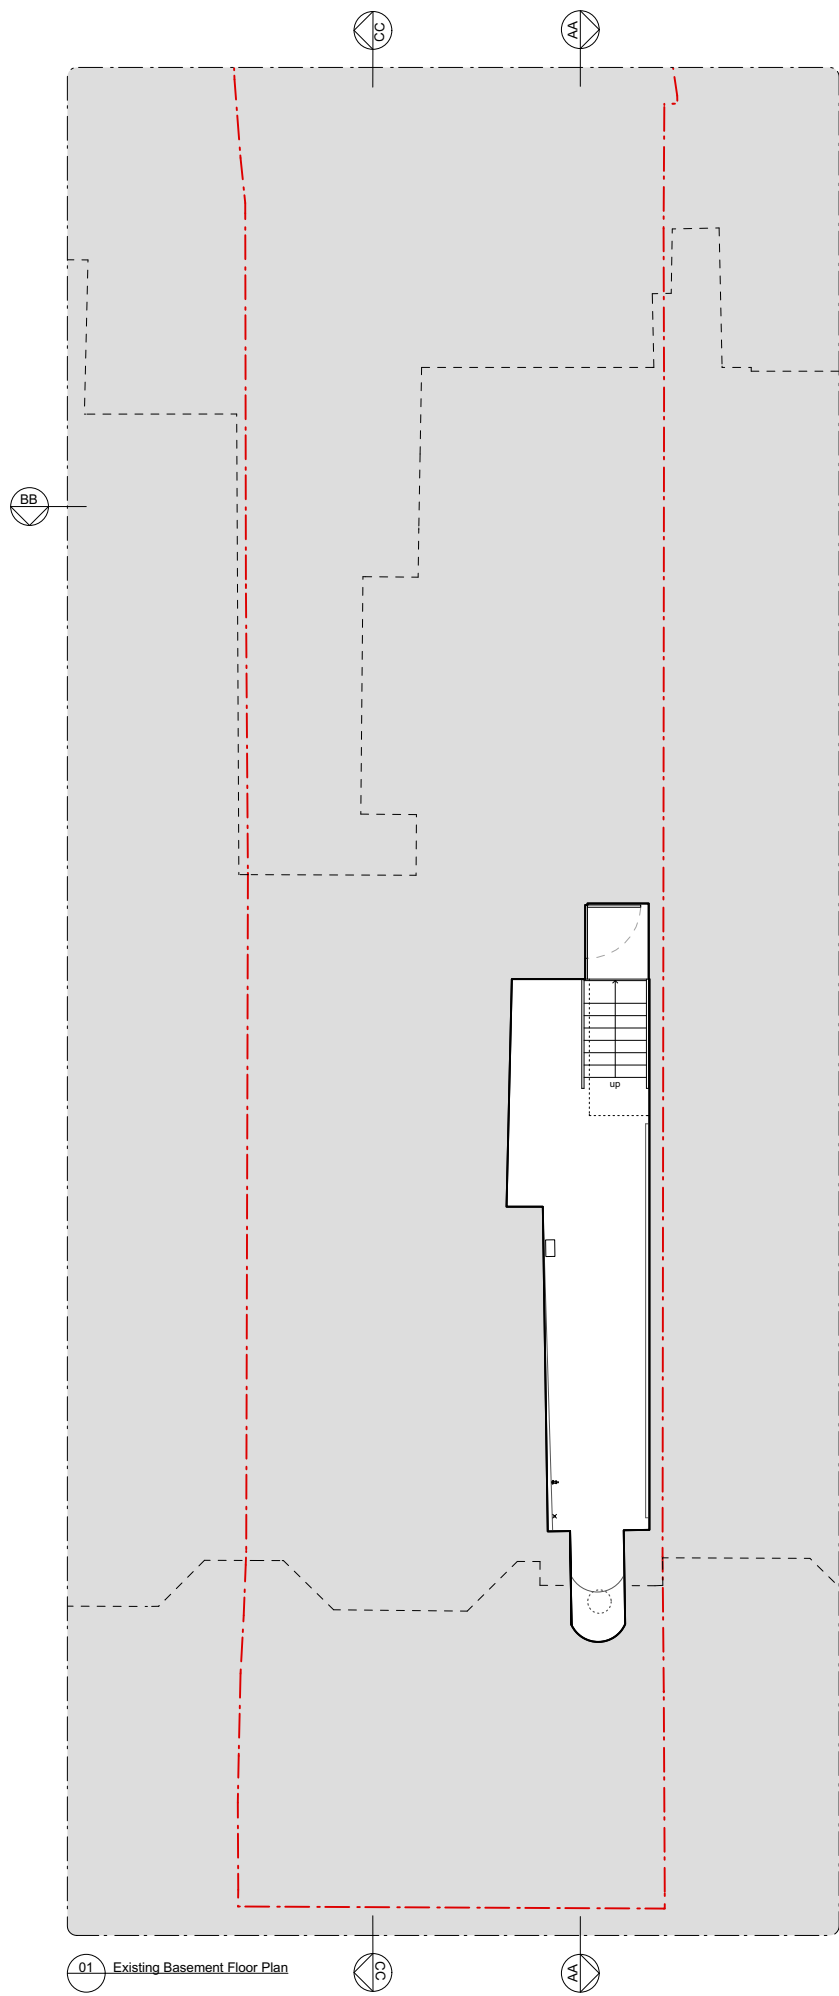

01 Existing Basement Floor Plan

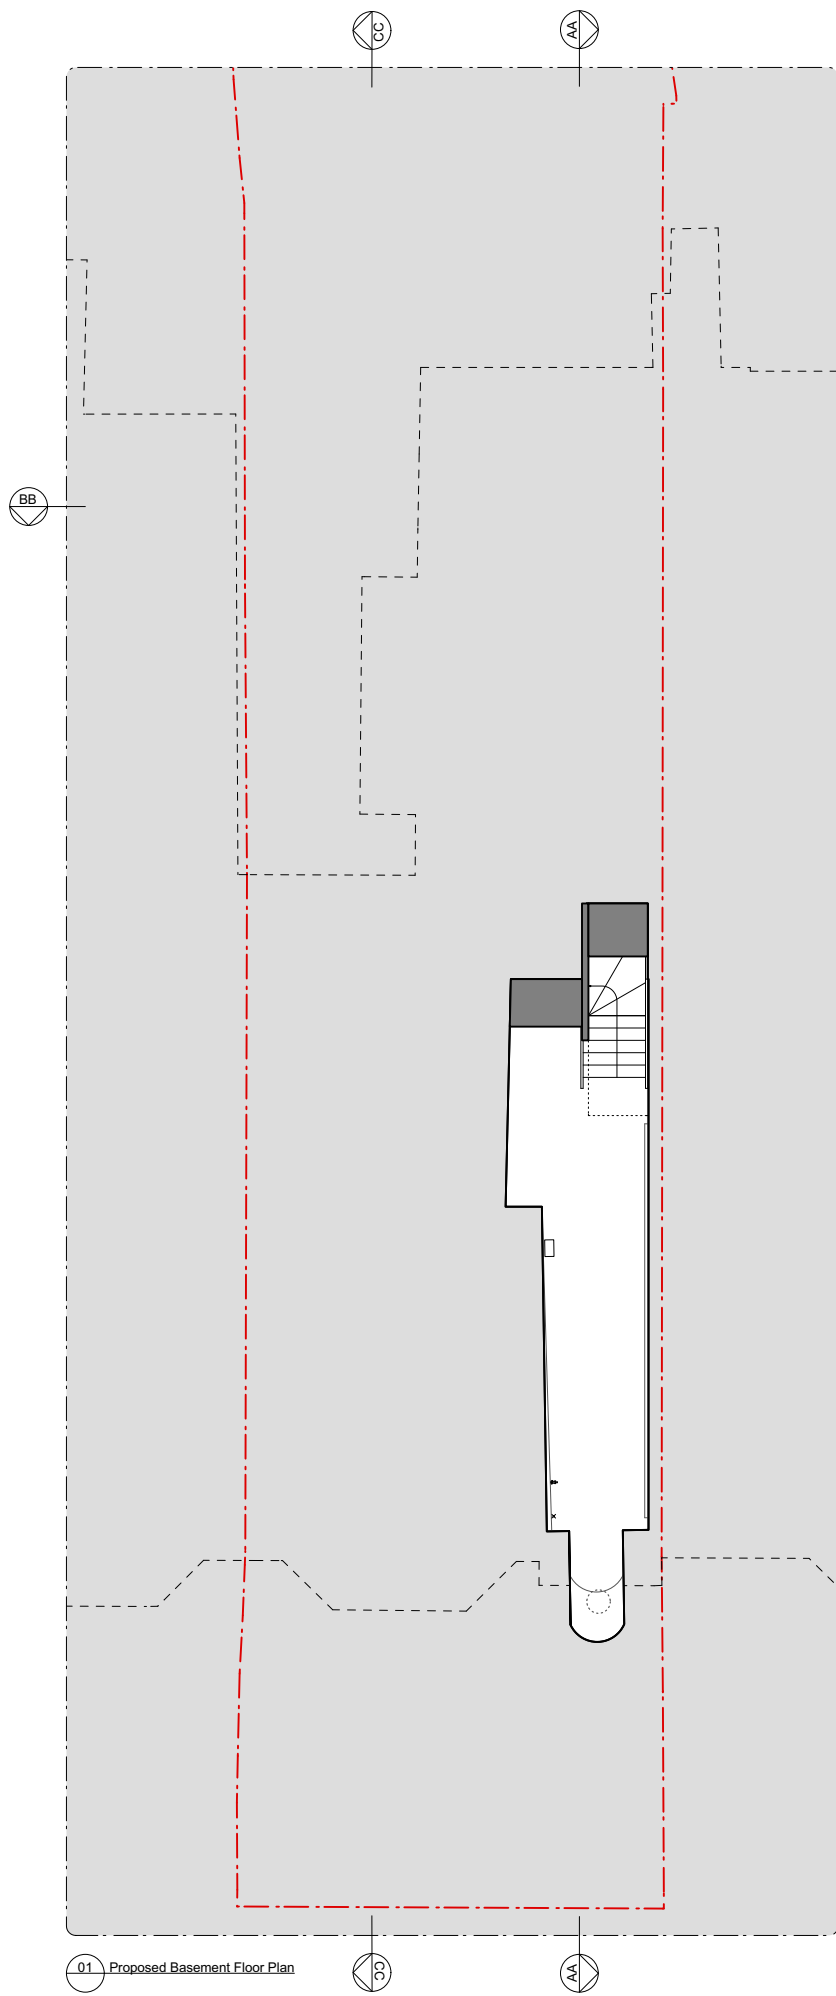

01 Proposed Basement Floor Plan



Existing structure
Site Boundary

Rev	Issued	Status & Description	Drawn / Checked
-	28.11.23	Planning	NR/ TB

Notes:

All dimensions to be checked on site prior to construction or fabrication of any element. Any discrepancies between figure dimensions reported to Architect for clarification prior to commencing work.

This drawing is to be read in conjunction with all consultants information.

Elements of services are indicated for coordination purposes. For full services layouts refer to Services Engineer's drawings and specification.

Elements of stucture are indicated for coordination purposes. For full structural layouts refer to Structural Engineer's drawings and specification.

(C) Trevor Brown Architect Ltd. All rights desccribed in chapter IV of the Copyright Designs and Patents Act 1988 have been asserted.

tba

Job
Mount Pleasant Villas

Address
37 Mount Pleasant Villas, N4 4HA

Status
Planning



Drawing title
Existing & Proposed Basement

Scale
1:100@A3

Drawing number
183_0003

Revision
-

Trevor Brown Architect Ltd.
www.trevorbrownarchitect.co.uk
+44 (0) 20 8826 1486
Suite 315, Ashley House, 235-239 High Road, London. N22 8HF

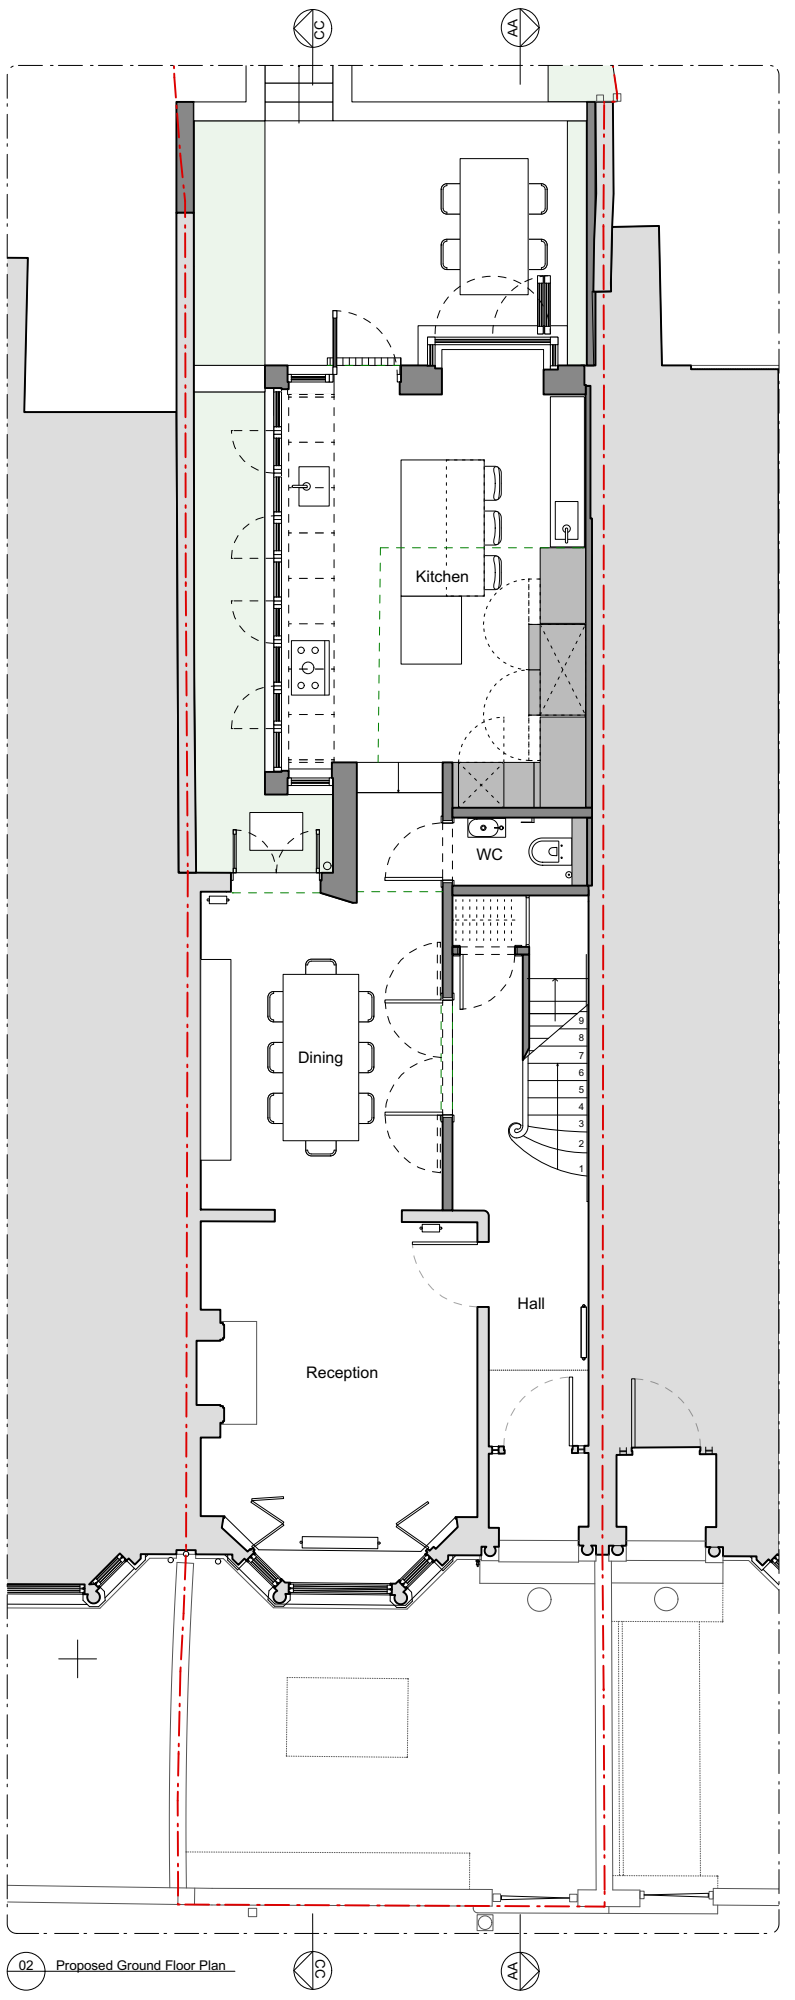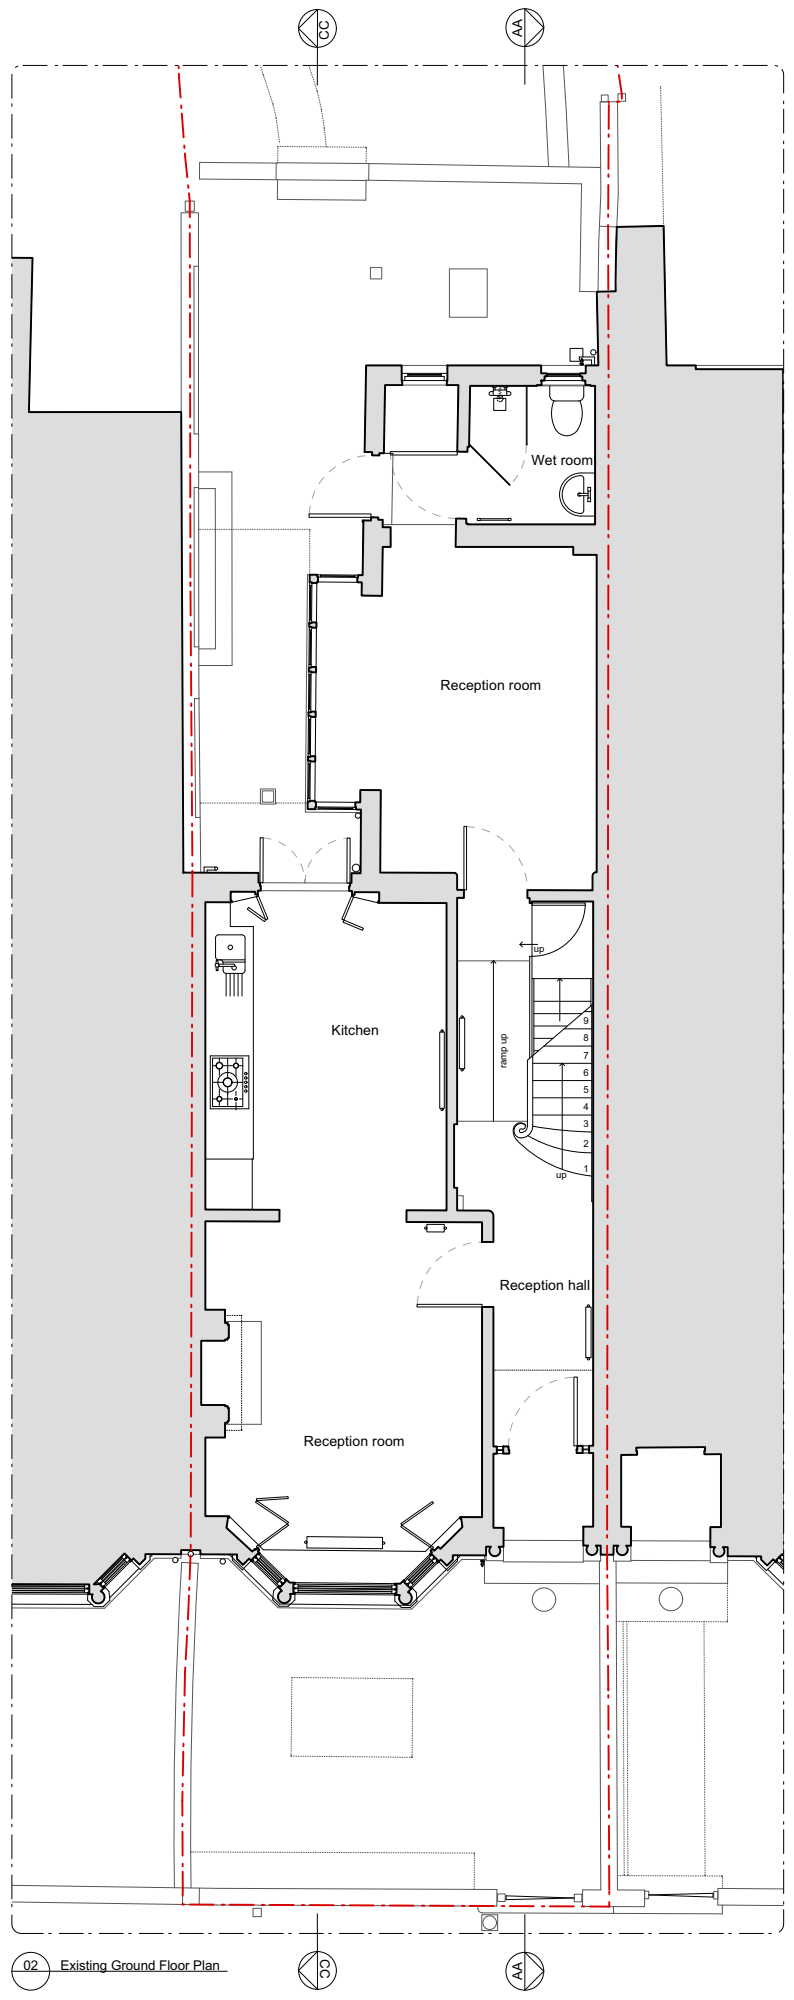

SCALE BAR
0 1 2 5m

N

- Existing structure
- Site Boundary
- Proposed structure
- Proposed built in furniture
- Roof lights and ceiling lines above

-	28.11.23	Planning	NR/ TB
Rev	Issued	Status & Description	Drawn / Checked

Notes:

All dimensions to be checked on site prior to construction or fabrication of any element. Any discrepancies between figure dimensions reported to Architect for clarification prior to commencing work.

This drawing is to be read in conjunction with all consultants information.

Elements of services are indicated for coordination purposes. For full services layouts refer to Services Engineer's drawings and specification.

Elements of stucture are indicated for coordination purposes. For full structural layouts refer to Structural Engineer's drawings and specification.

(C) Trevor Brown Architect Ltd. All rights described in chapter IV of the Copyright Designs and Patents Act 1988 have been asserted.

tba

Job
Mount Pleasant Villas

Address
37 Mount Pleasant Villas, N4 4HA



Status
Planning

Drawing title
Existing & Proposed Ground Floor Plans

Scale
1:100@A3

Drawing number
183_0004

Revision
-

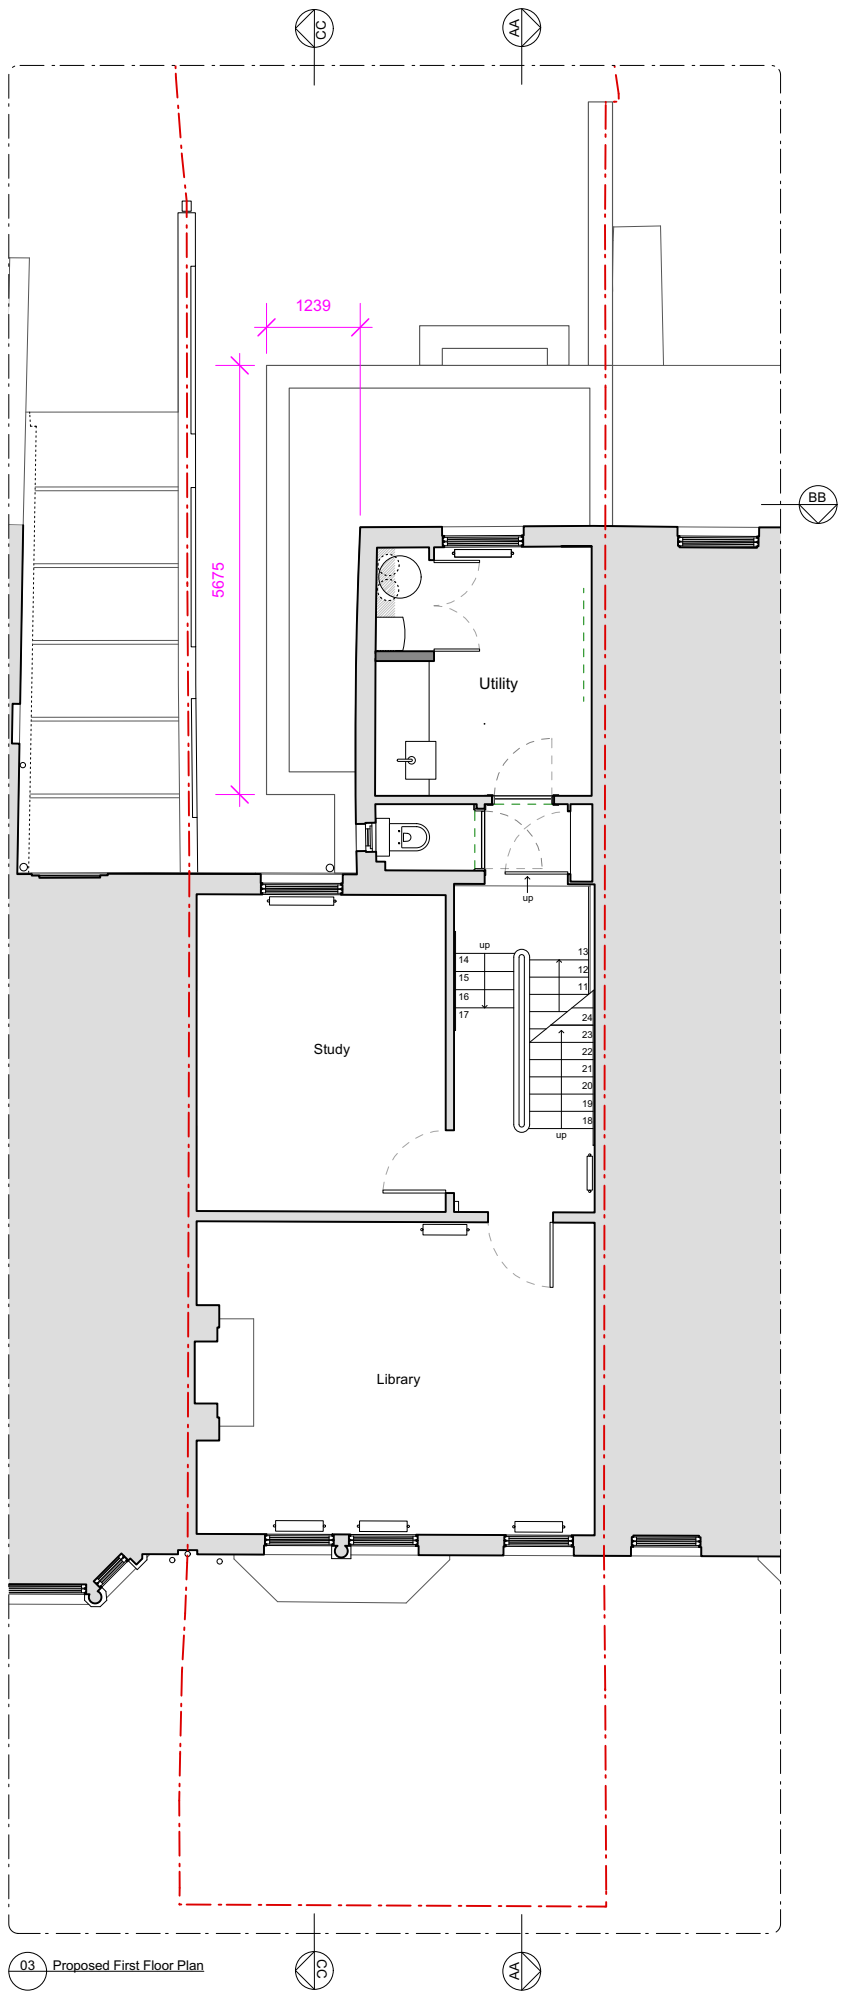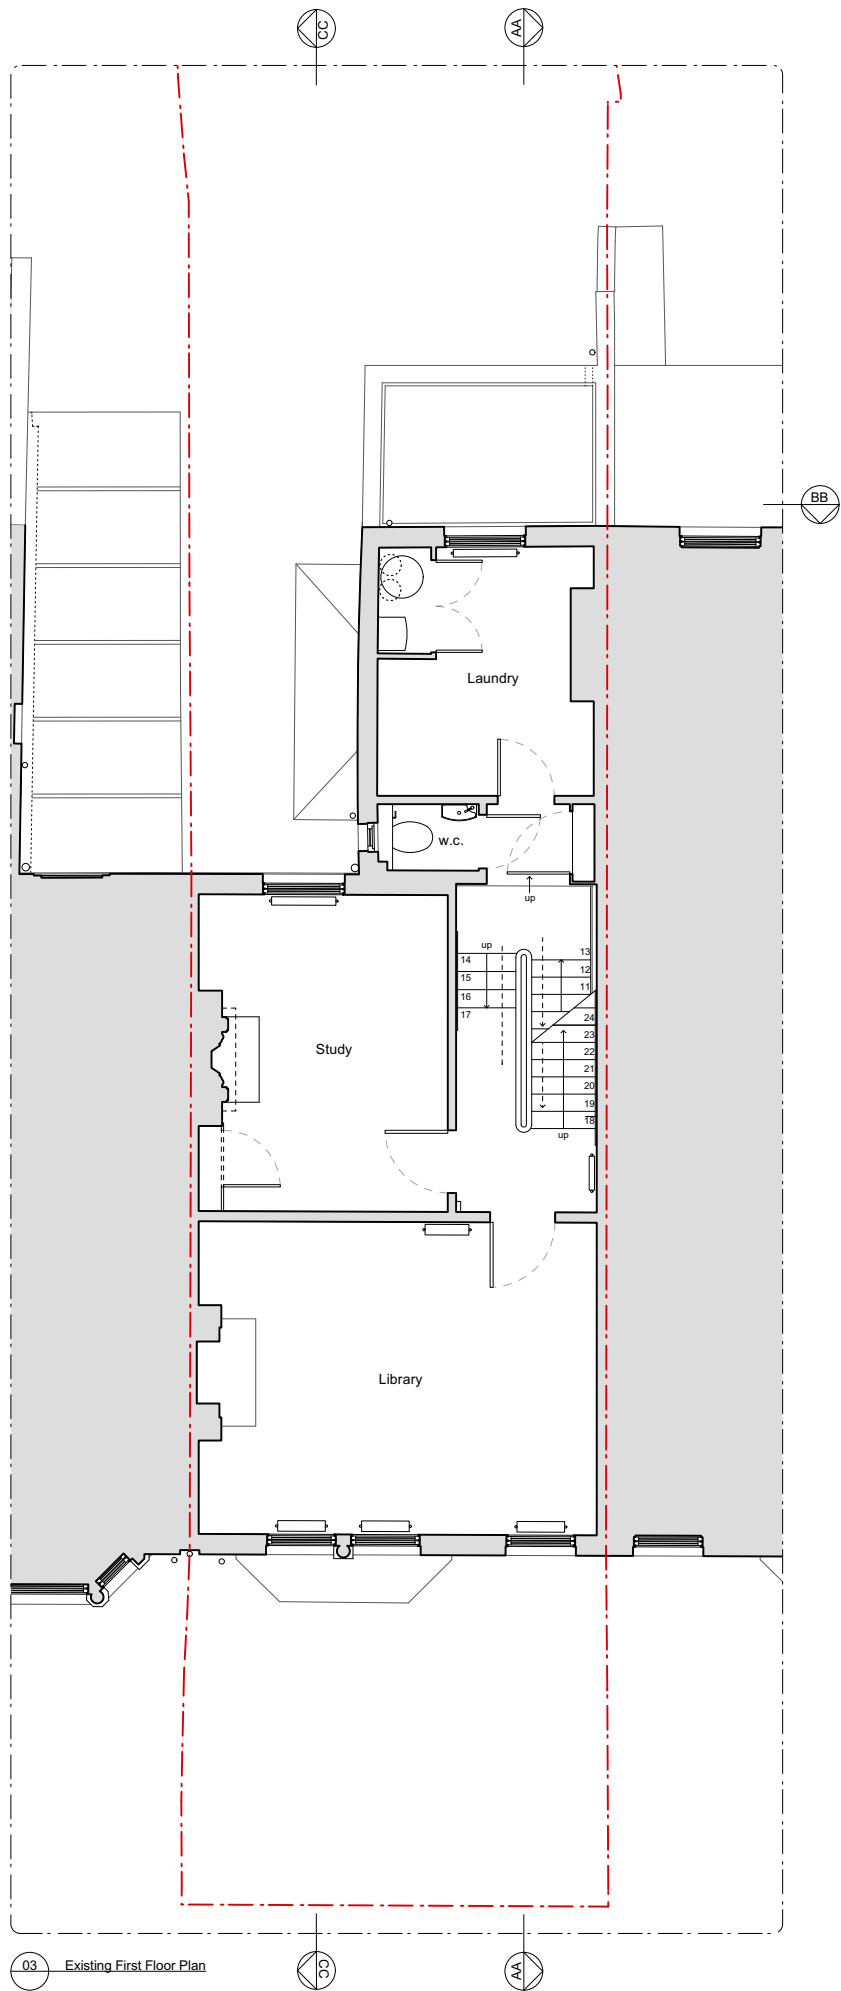

SCALE BAR
0 1 2 5m

N

- Existing structure
- Site Boundary
- Proposed structure
- Proposed built in furniture
- Roof lights and ceiling lines above

-	28.11.23	Planning	NR/ TB
Rev	Issued	Status & Description	Drawn / Checked

Notes:

All dimensions to be checked on site prior to construction or fabrication of any element. Any discrepancies between figure dimensions reported to Architect for clarification prior to commencing work.

This drawing is to be read in conjunction with all consultants information.

Elements of services are indicated for coordination purposes. For full services layouts refer to Services Engineer's drawings and specification.

Elements of stucture are indicated for coordination purposes. For full structural layouts refer to Structural Engineer's drawings and specification.

(C) Trevor Brown Architect Ltd. All rights desccribed in chapter IV of the Copyright Designs and Patents Act 1988 have been asserted.

tba

Job
Mount Pleasant Villas

Address
37 Mount Pleasant Villas, N4 4HA



Status
Planning

Drawing title
Existing & Proposed First Floor Plans

Scale
1:100@A3

Drawing number
183_0005

Revision
-

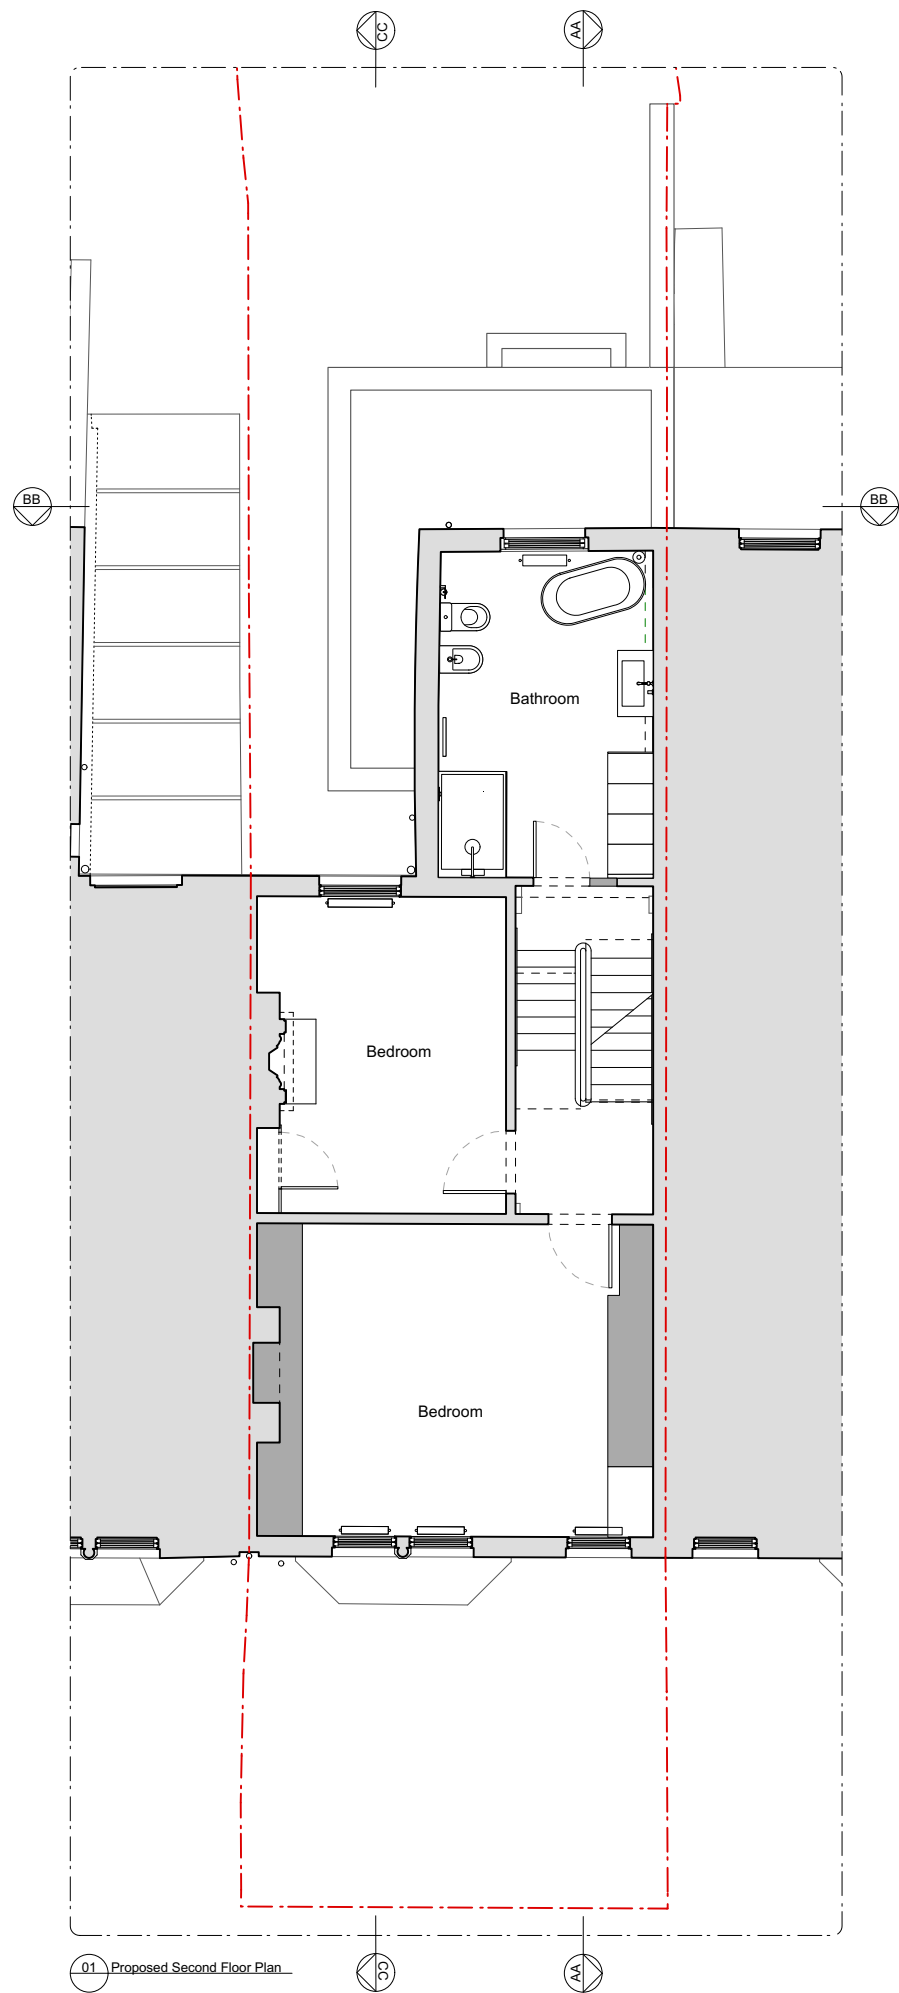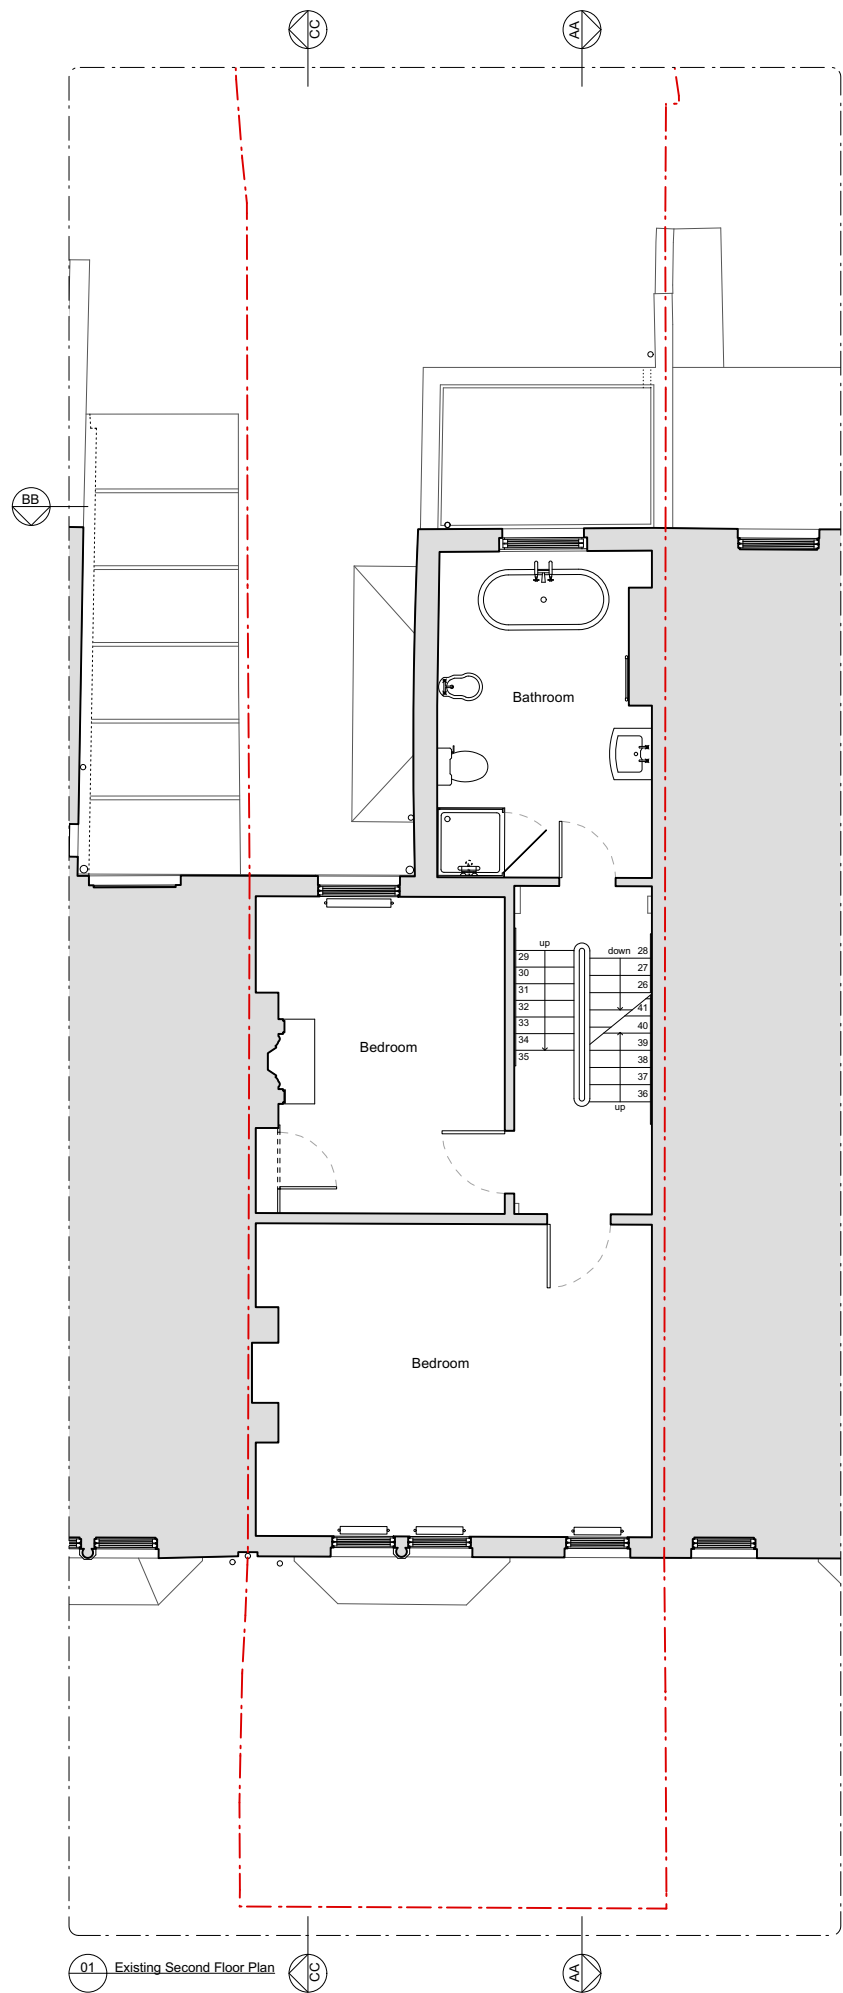

SCALE BAR
0 1 2 5m

N

Existing structure
Site Boundary
Proposed structure
Proposed built in furniture
Roof lights and ceiling lines above

-	28.11.23	Planning	NR/ TB
Rev	Issued	Status & Description	Drawn / Checked

Notes:

All dimensions to be checked on site prior to construction or fabrication of any element. Any discrepancies between figure dimensions reported to Architect for clarification prior to commencing work.

This drawing is to be read in conjunction with all consultants information.

Elements of services are indicated for coordination purposes. For full services layouts refer to Services Engineer's drawings and specification.

Elements of stucture are indicated for coordination purposes. For full structural layouts refer to Structural Engineer's drawings and specification.

(C) Trevor Brown Architect Ltd. All rights desccribed in chapter IV of the Copyright Designs and Patents Act 1988 have been asserted.

tba

Job
Mount Pleasant Villas

Address
37 Mount Pleasant Villas, N4 4HA



Status
Planning

Drawing title
Existing & Proposed Second Floor Plans

Scale
1:100@A3

Drawing number
183_0006

Revision
-

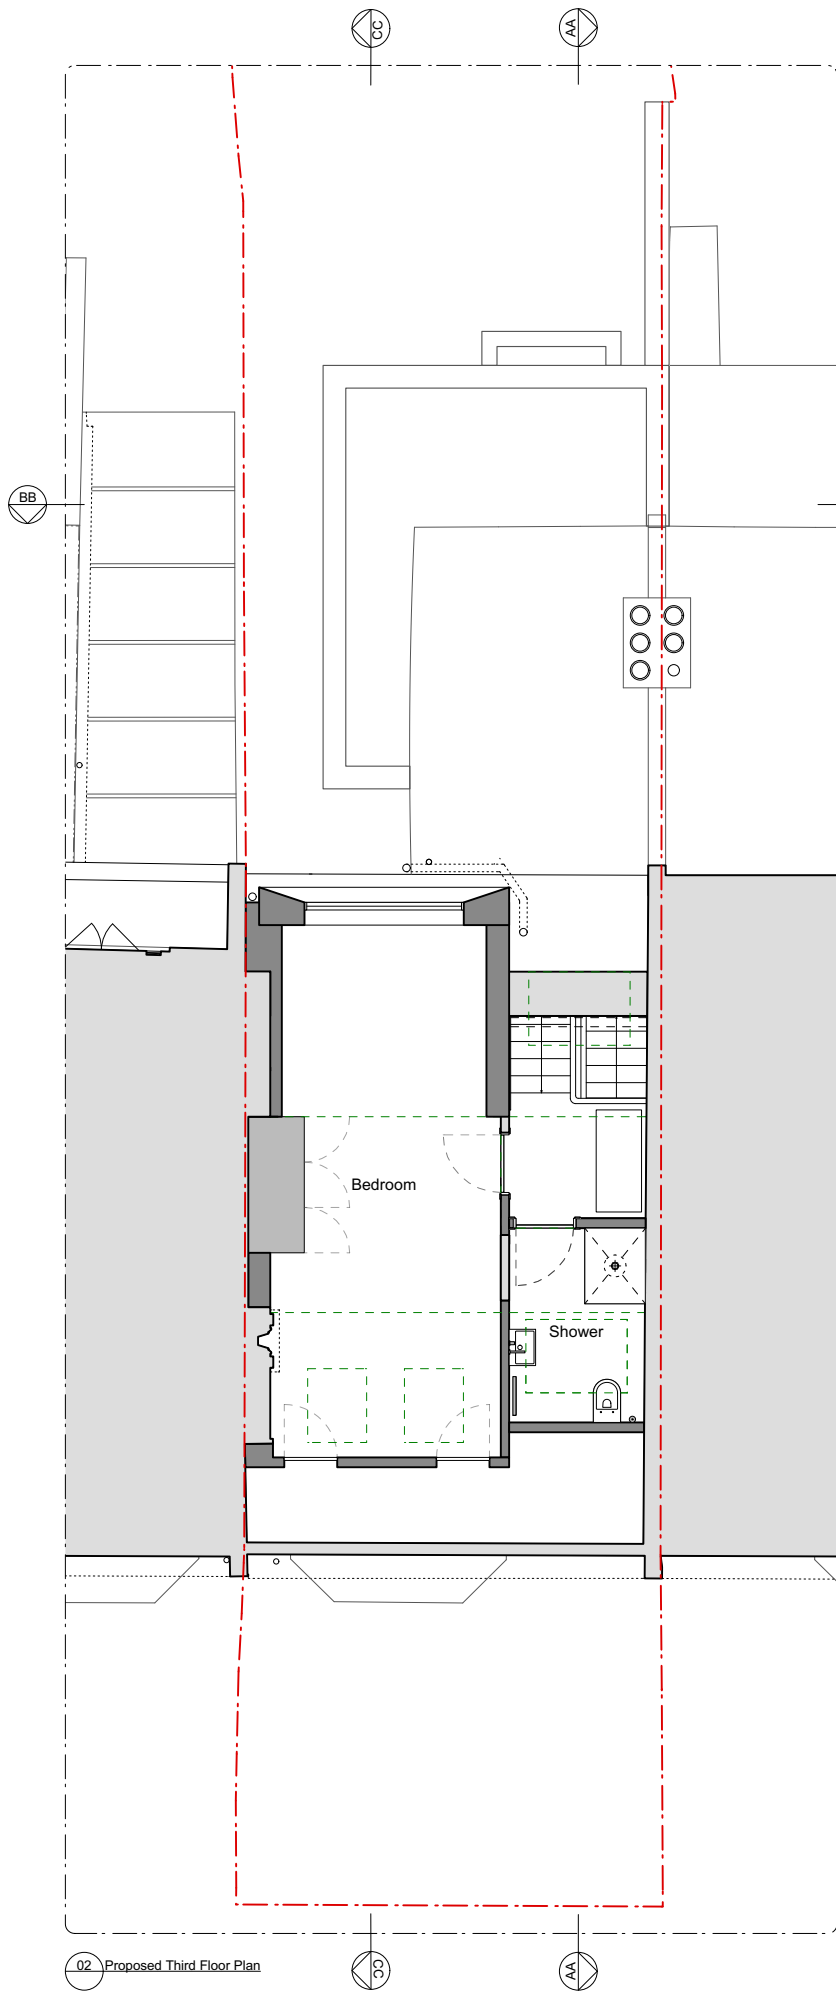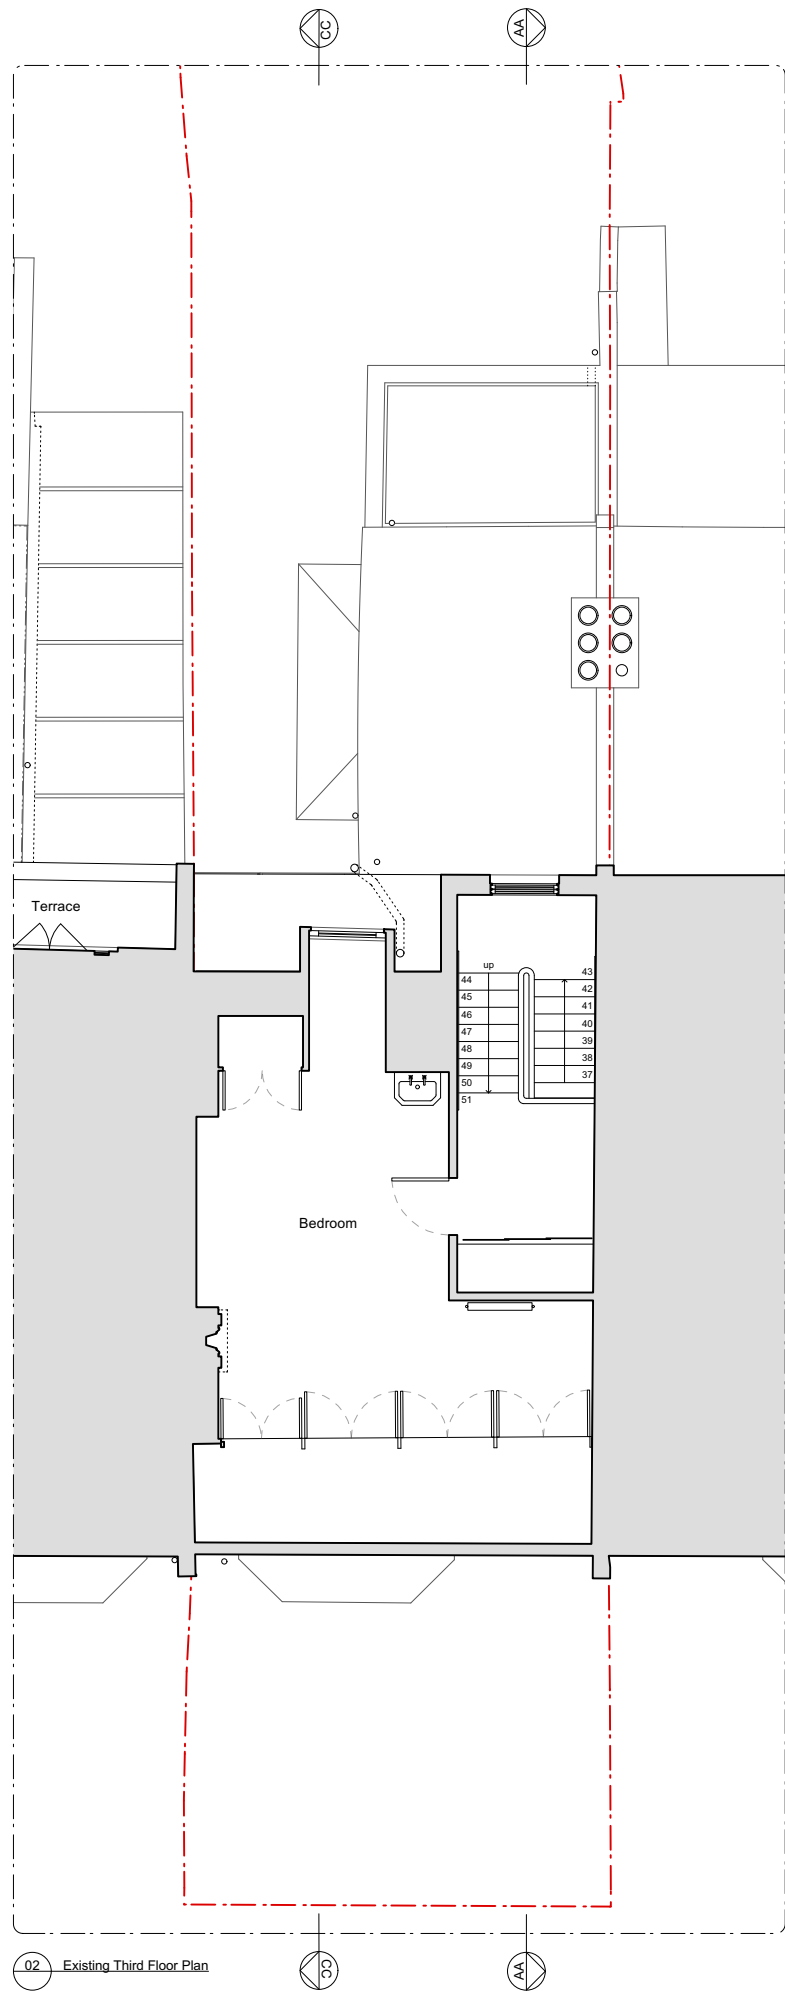

SCALE BAR
0 1 2 5m

N

- Existing structure
- Site Boundary
- Proposed structure
- Proposed built in furniture
- Roof lights and ceiling lines above

Rev	Issued	Status & Description	Drawn / Checked
-	28.11.23	Planning	NR/ TB

Notes:

All dimensions to be checked on site prior to construction or fabrication of any element. Any discrepancies between figure dimensions reported to Architect for clarification prior to commencing work.

This drawing is to be read in conjunction with all consultants information.

Elements of services are indicated for coordination purposes. For full services layouts refer to Services Engineer's drawings and specification.

Elements of stucture are indicated for coordination purposes. For full structural layouts refer to Structural Engineer's drawings and specification.

(C) Trevor Brown Architect Ltd. All rights desccribed in chapter IV of the Copyright Designs and Patents Act 1988 have been asserted.

tba

Job
Mount Pleasant Villas

Address
37 Mount Pleasant Villas, N4 4HA



Status
Planning

Drawing title
Existing & Proposed Third Floor Plans

Scale
1:100@A3

Drawing number
183_0007

Revision
-

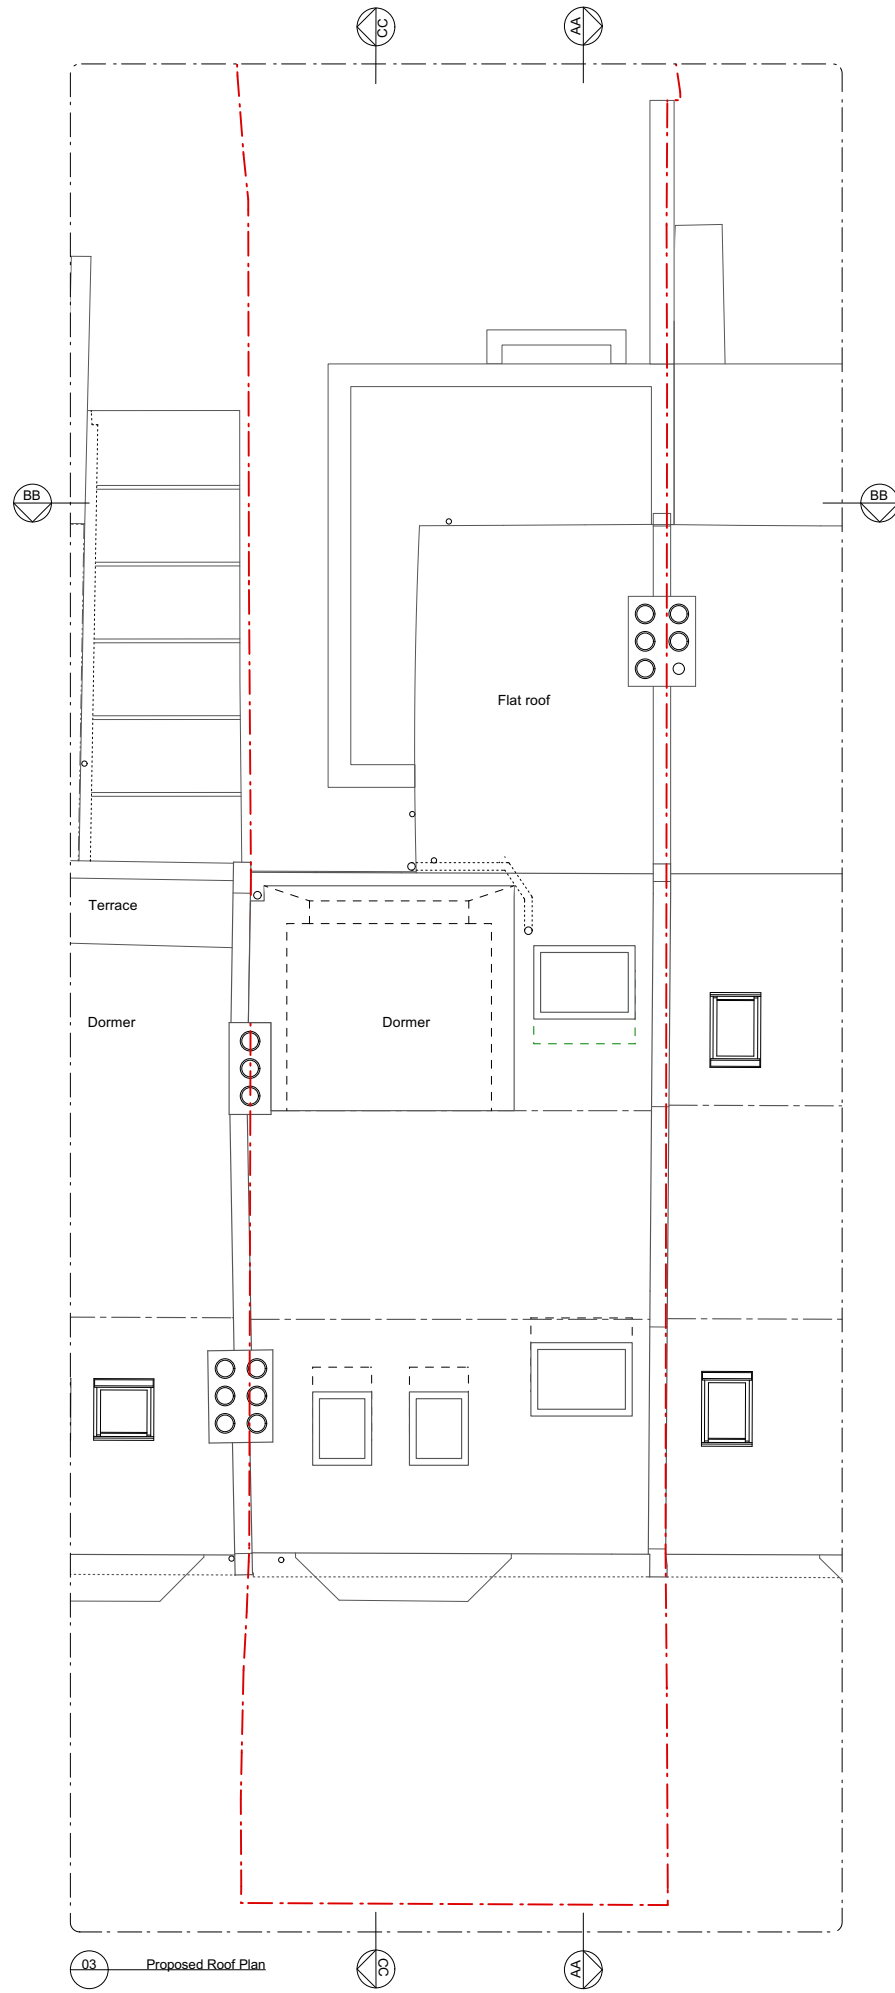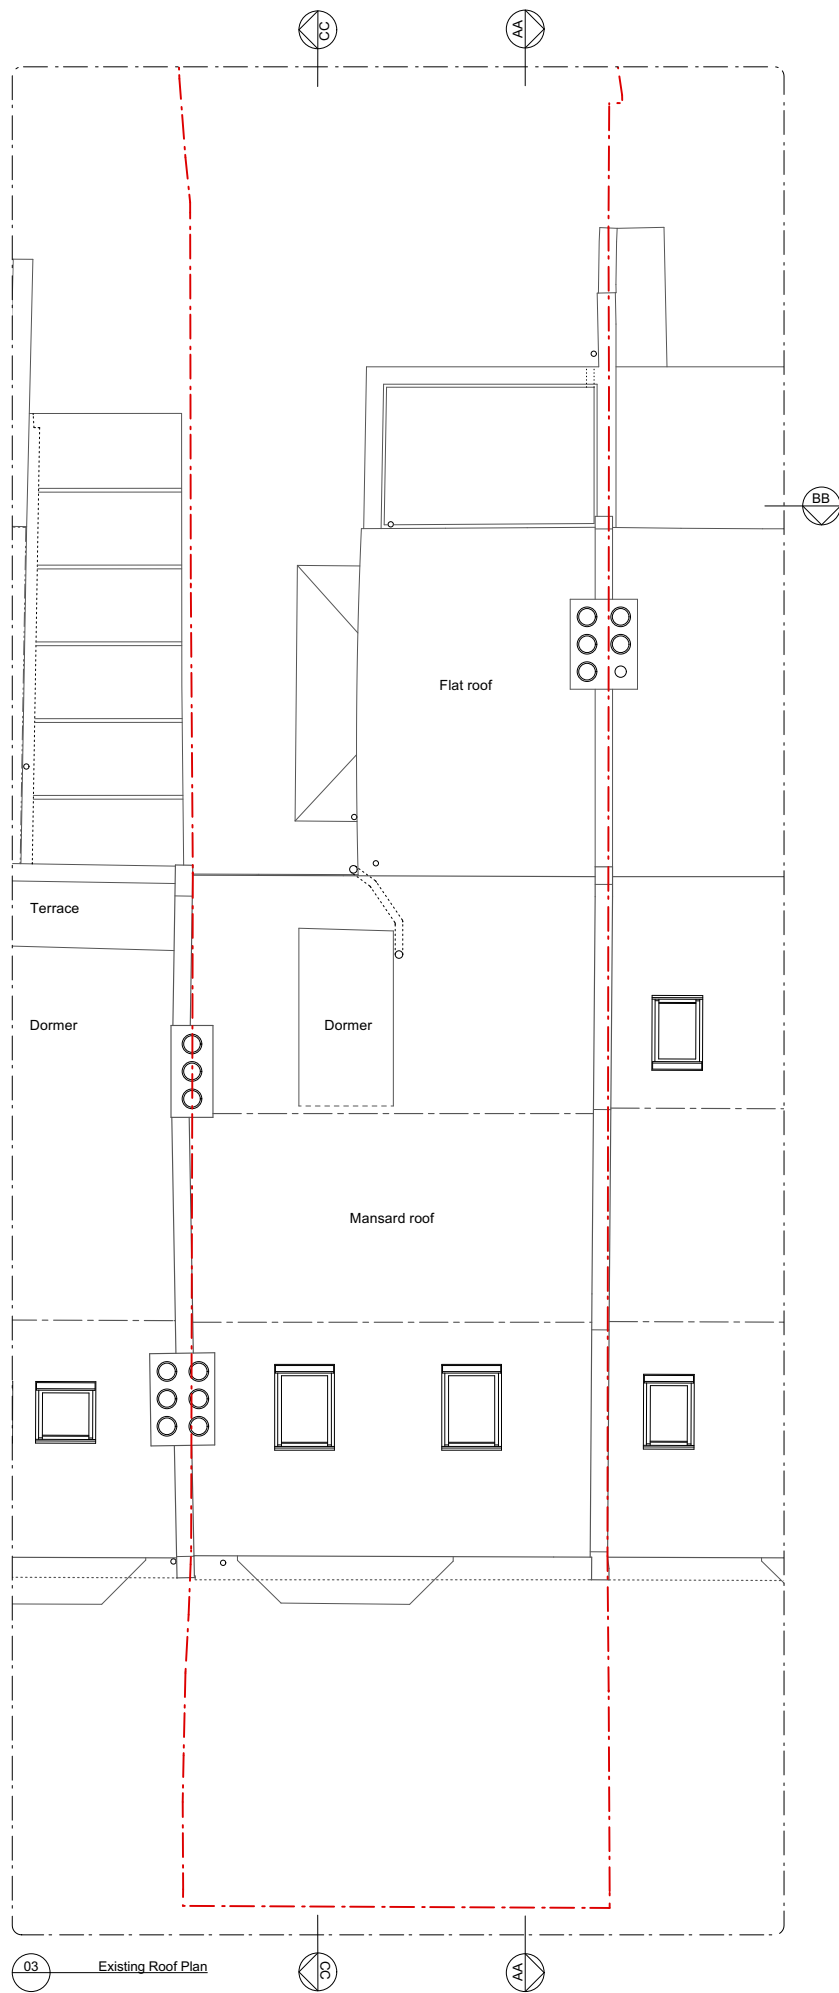

SCALE BAR

0 1 2 5m

N

- Existing structure
- Site Boundary
- Proposed structure
- Proposed built in furniture
- Roof lights and ceiling lines above

-	28.11.23	Planning	NR/ TB
Rev	Issued	Status & Description	Drawn / Checked

Notes:

All dimensions to be checked on site prior to construction or fabrication of any element. Any discrepancies between figure dimensions reported to Architect for clarification prior to commencing work.

This drawing is to be read in conjunction with all consultants information.

Elements of services are indicated for coordination purposes. For full services layouts refer to Services Engineer's drawings and specification.

Elements of stucture are indicated for coordination purposes. For full structural layouts refer to Structural Engineer's drawings and specification.

(C) Trevor Brown Architect Ltd. All rights desccribed in chapter IV of the Copyright Designs and Patents Act 1988 have been asserted.

tba

Job
Mount Pleasant Villas

Address
37 Mount Pleasant Villas, N4 4HA

Status
Planning

Drawing title
Existing & Proposed Roof

Scale
1:100@A3

Drawing number
183_0008

Revision
-