



NOTE
This drawing is copyright. Do not scale off dimensions. All dimensions are to be checked on site by contractor. Contractor to report any dimensional discrepancies, errors or omissions prior to commencing on site.

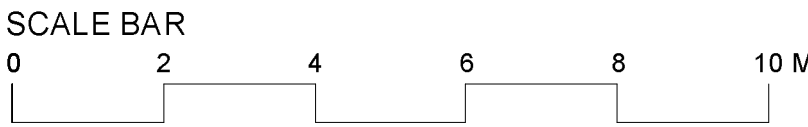

- KEY
- Indicates new space to be provided to the church
 - Indicates new trees to be planted

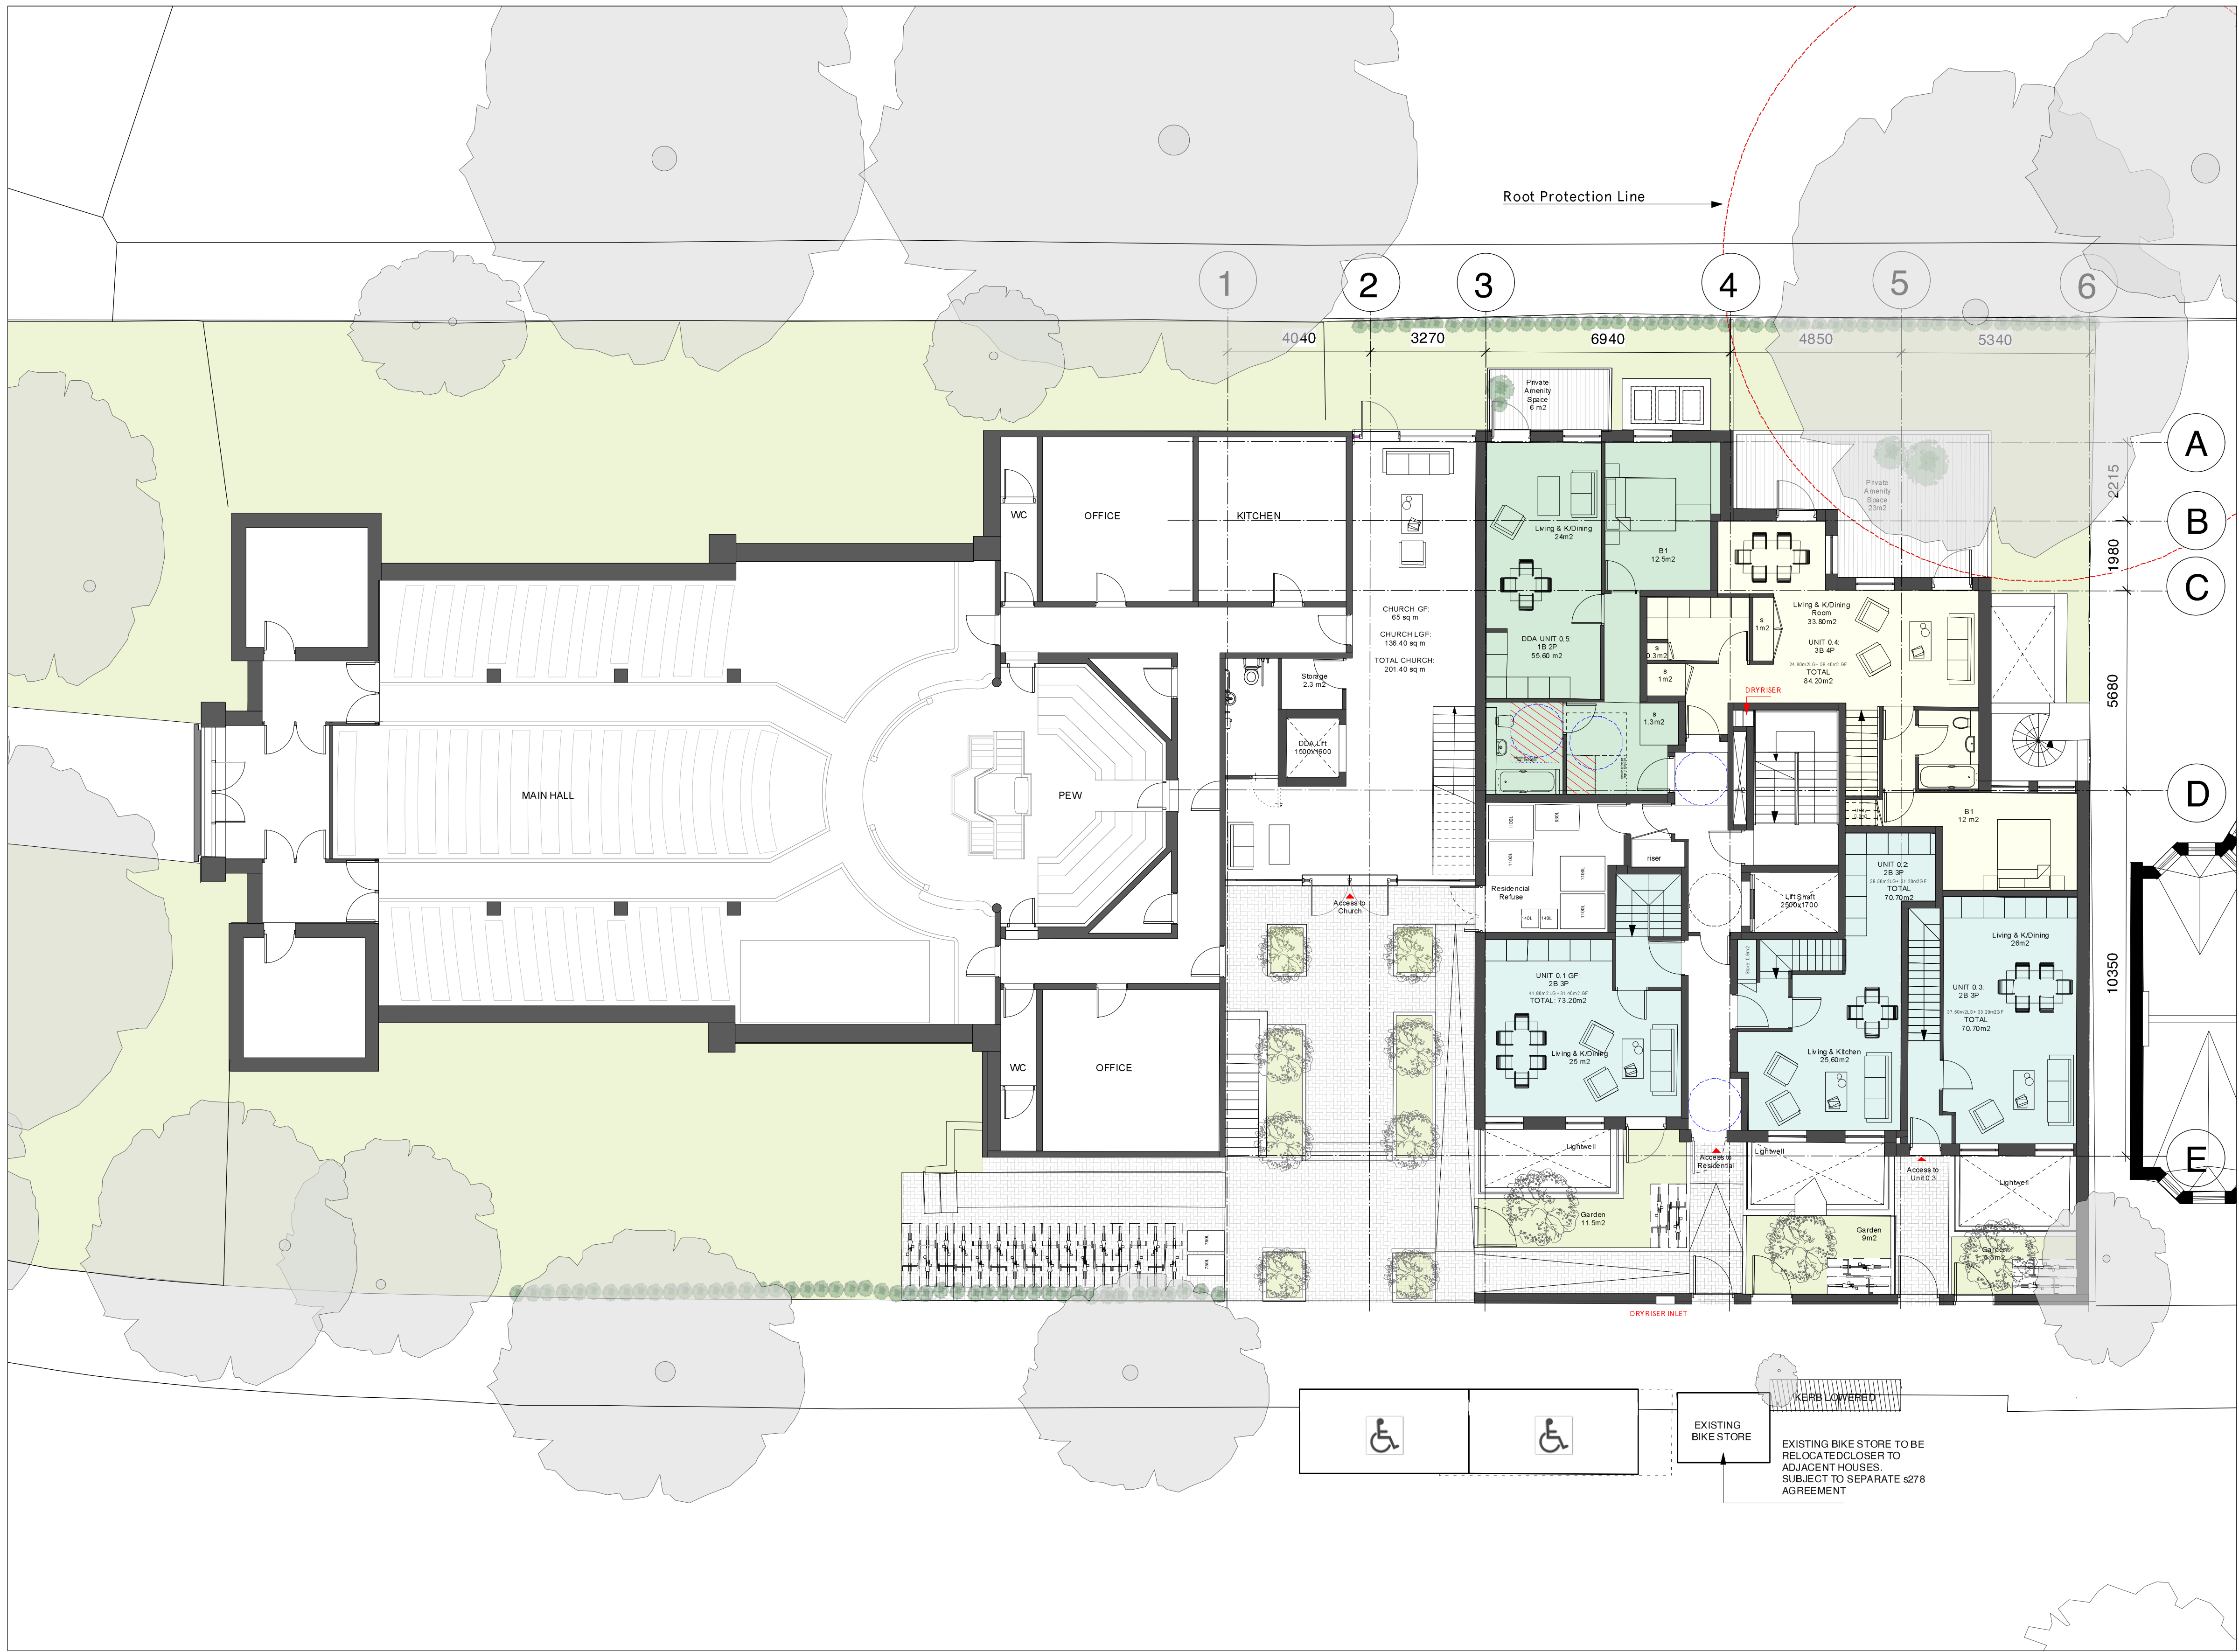

REV	DATE	DETAILS	BY
I			
H			
G			
F			
E	27.10.23	Entrance doors flipped to extension and flat entrances	
D	26.10.23	Unit layouts amended	NA
C	25.13.23	Disabled bay added	NA
B	18.10.23	Amendments to bike/bin and gardens	NA
A	03.02.23	660L bin added	NA
REV	DATE	DETAILS	BY

CLIENT SIGNATURE
CLIENT
-

PROJECT
Braemar Avenue, Wood Green

DRAWING TITLE
Proposed Plans - Ground Floor Plan

STATUS
Planning Application

DATE
May 2022

SCALE
1:100@A1;1:200@A3

JOB NO	TYPE	DRAWING NO	REVISION
1802	GA	036	E

spacelab

18 Wenlock Road London N1 7TA
+44 (0)20 7033 3450 www.spacelab.co.uk