



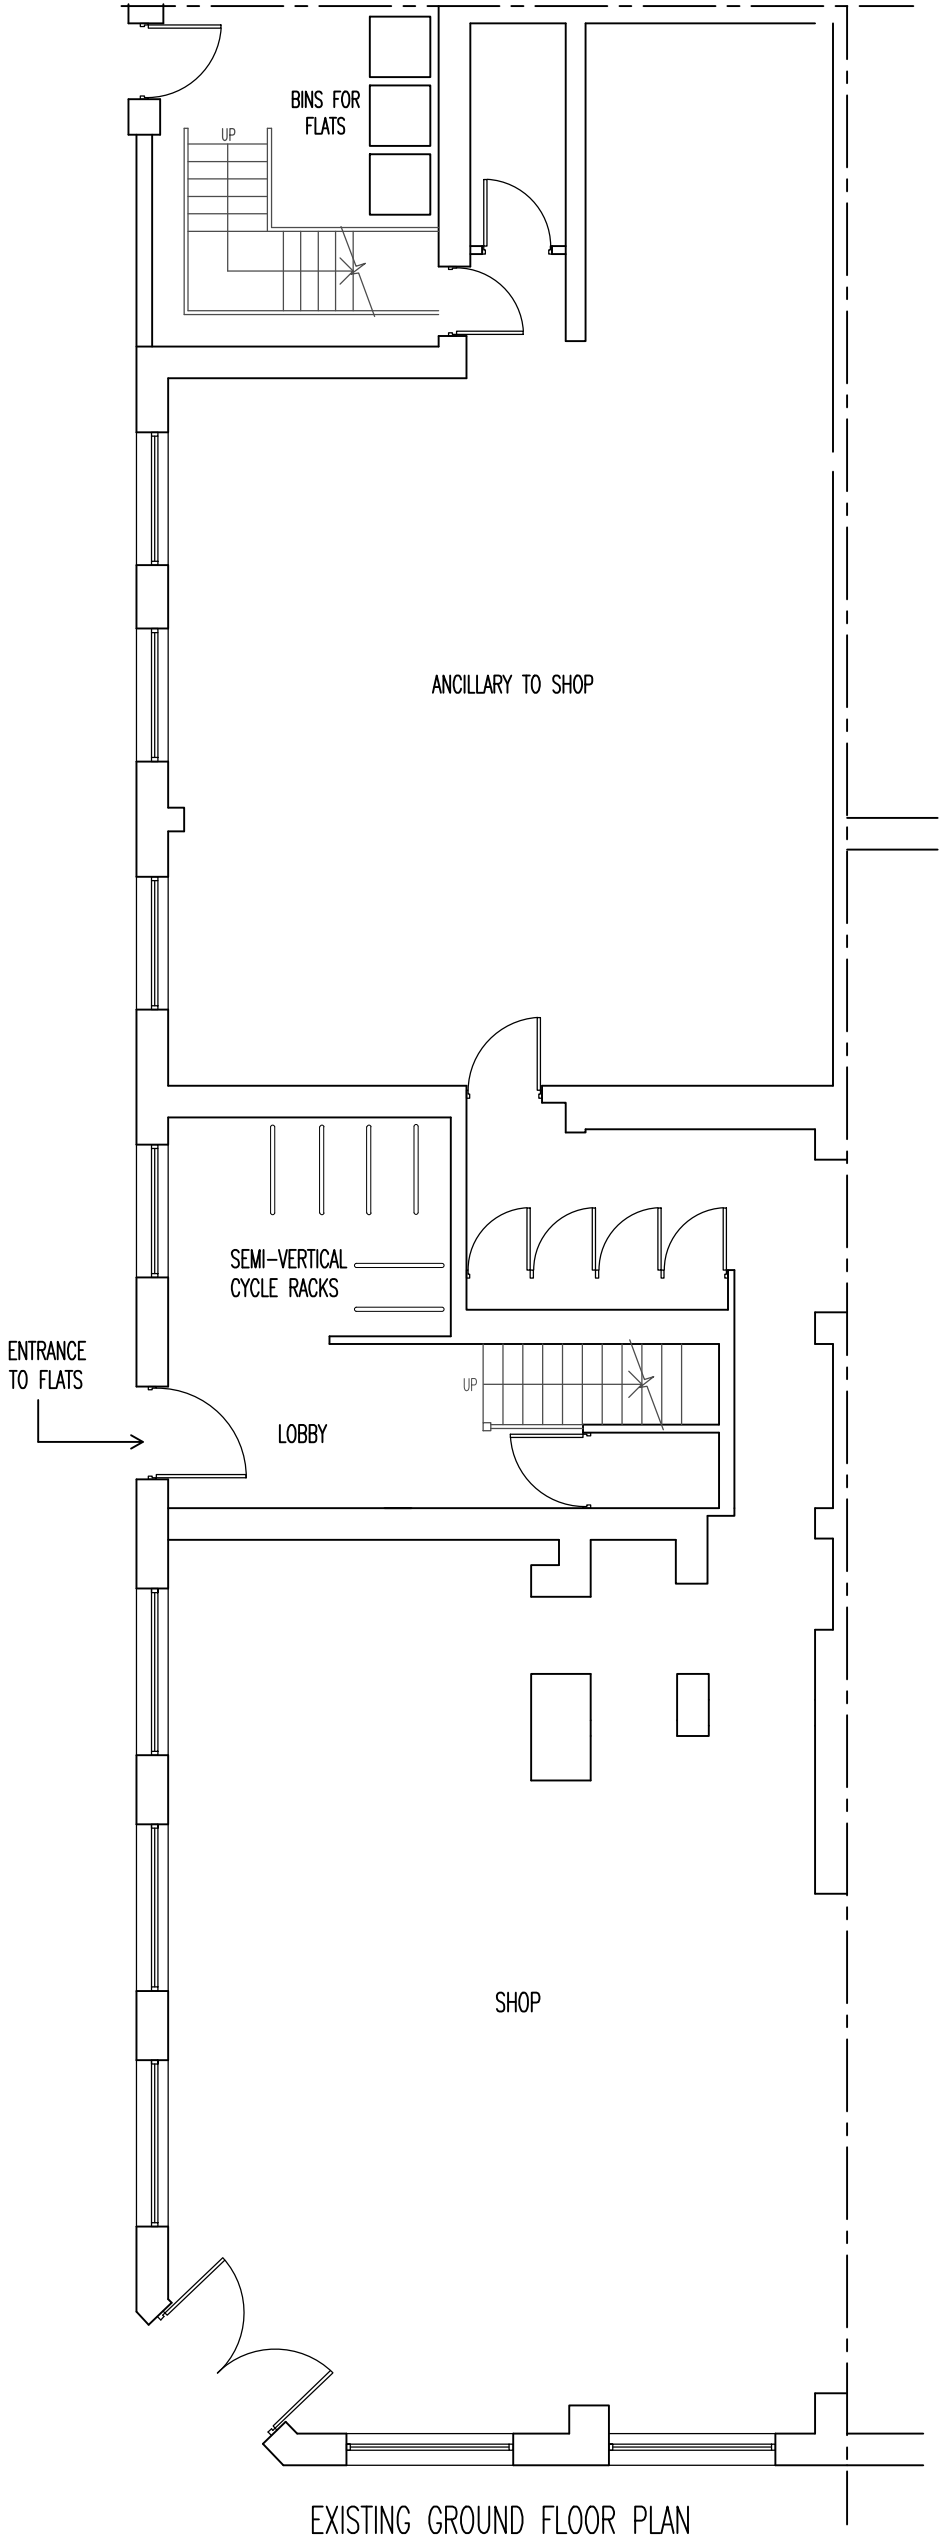

EXISTING GROUND FLOOR PLAN

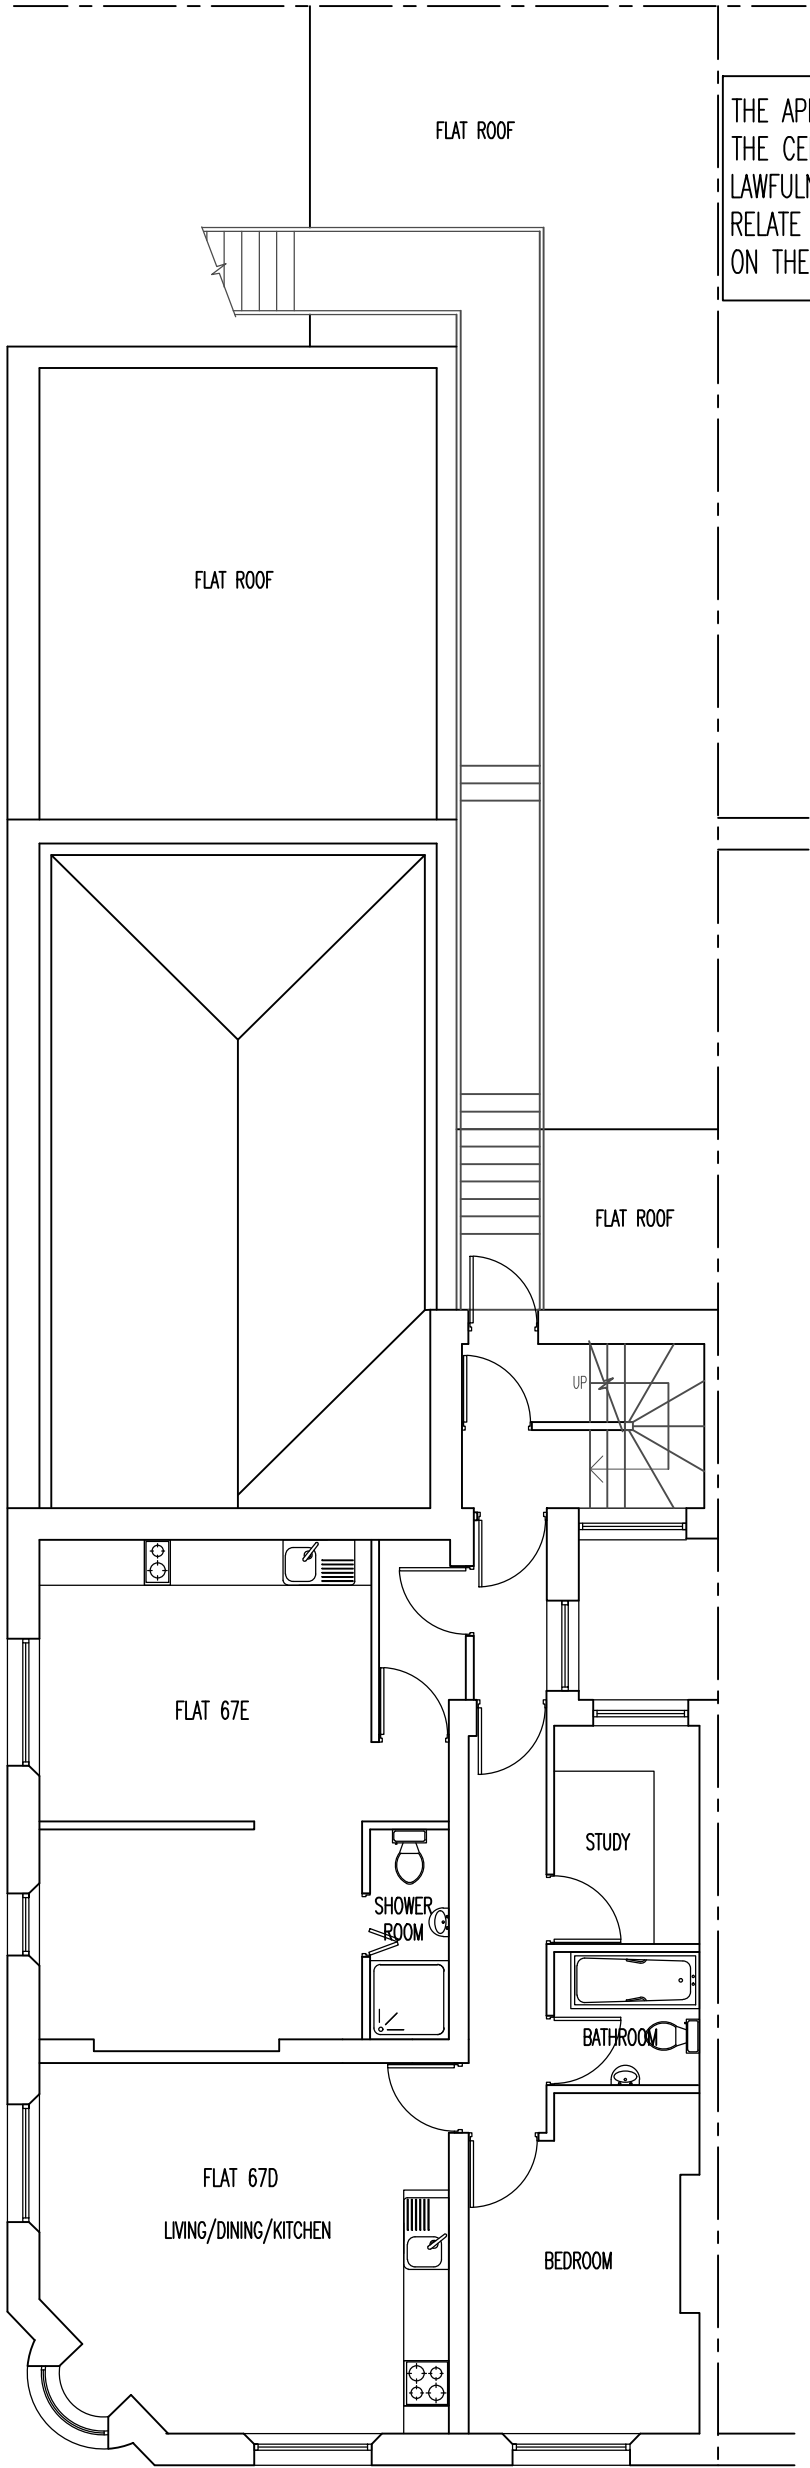


EXISTING FIRST FLOOR PLAN

THE APPLICATION FOR THE CERTIFICATE OF LAWFULNESS DOES NOT RELATE TO THE FLATS ON THE FIRST FLOOR

LAWFUL CERTIFICATE FOR FLATS LOCATED IN SECOND FLOOR AND LOFT

ISSUED FOR PLANNING PERMISSION ONLY

 

THE COPYRIGHT OF THIS DRAWING BELONGS TO THE ARCHITECT AND MAY NOT BE ALTERED WITHOUT THE ARCHITECT'S WRITTEN CONSENT

BUILDING REGULATION APPROVAL IS REQUIRED PRIOR TO CONSTRUCTION COMMENCING THE CONTRACTOR IS TO CHECK ALL DIMENSIONS ON SITE PRIOR TO CONSTRUCTION COMMENCING AND REPORT ANY DISCREPANCIES TO THE ARCHITECT

REV	DATE	DESCRIPTION

WWW.IBIDESIGN.COM

IBI DESIGN ASSOCIATES

CHARTERED ARCHITECTS AND DESIGNERS
59 CHELMSFORD ROAD, LONDON N14 5PY
T: 020 8447 8434 F: 020 8447 8448
e-mail: ibides@aol.com

PROJECT 67 GRAND PARADE, LONDON, N4 1EB

DRAWING TITLE
EXISTING GROUND AND FIRST FLOOR PLANS

SCALE 1:100 @ A3
PROJECT No. HA/67/PNN/01

DATE NOV 2023