

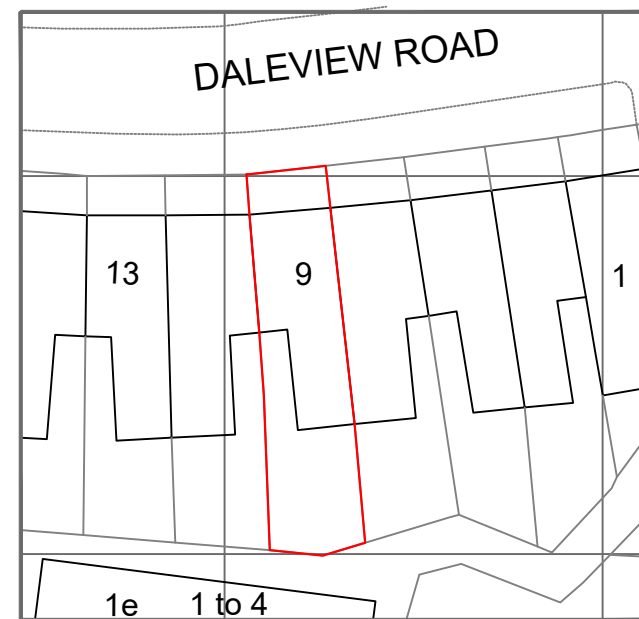
 


 

© Crown copyright 2020 Ordnance Survey 100053143

 

Address - Unit 4, Grosvenor Way, London E5 9ND
Phone - 020 3781 8008
E-mail - office@redwoodsprojects.co.uk
Web - www.redwoodsprojects.co.uk

Any errors on Dimensions to be reported to the Architect prior to commencement of Works.
Dimensions and areas are based on survey information.
This drawing is copyright © Redwoods Projects.
All dimensions to be checked on site Prior work.

REFERENCE: 9 Daleview Road, London N15 6PL, UK

TITLE: EXISTING DRAWINGS
LOCATION & BLOCK PLAN

PROJECT No

404

DATE:

27-11-2023

SHEET No




E 00


NOTES:

DRAWN BY


MCDC

EDITED BY

 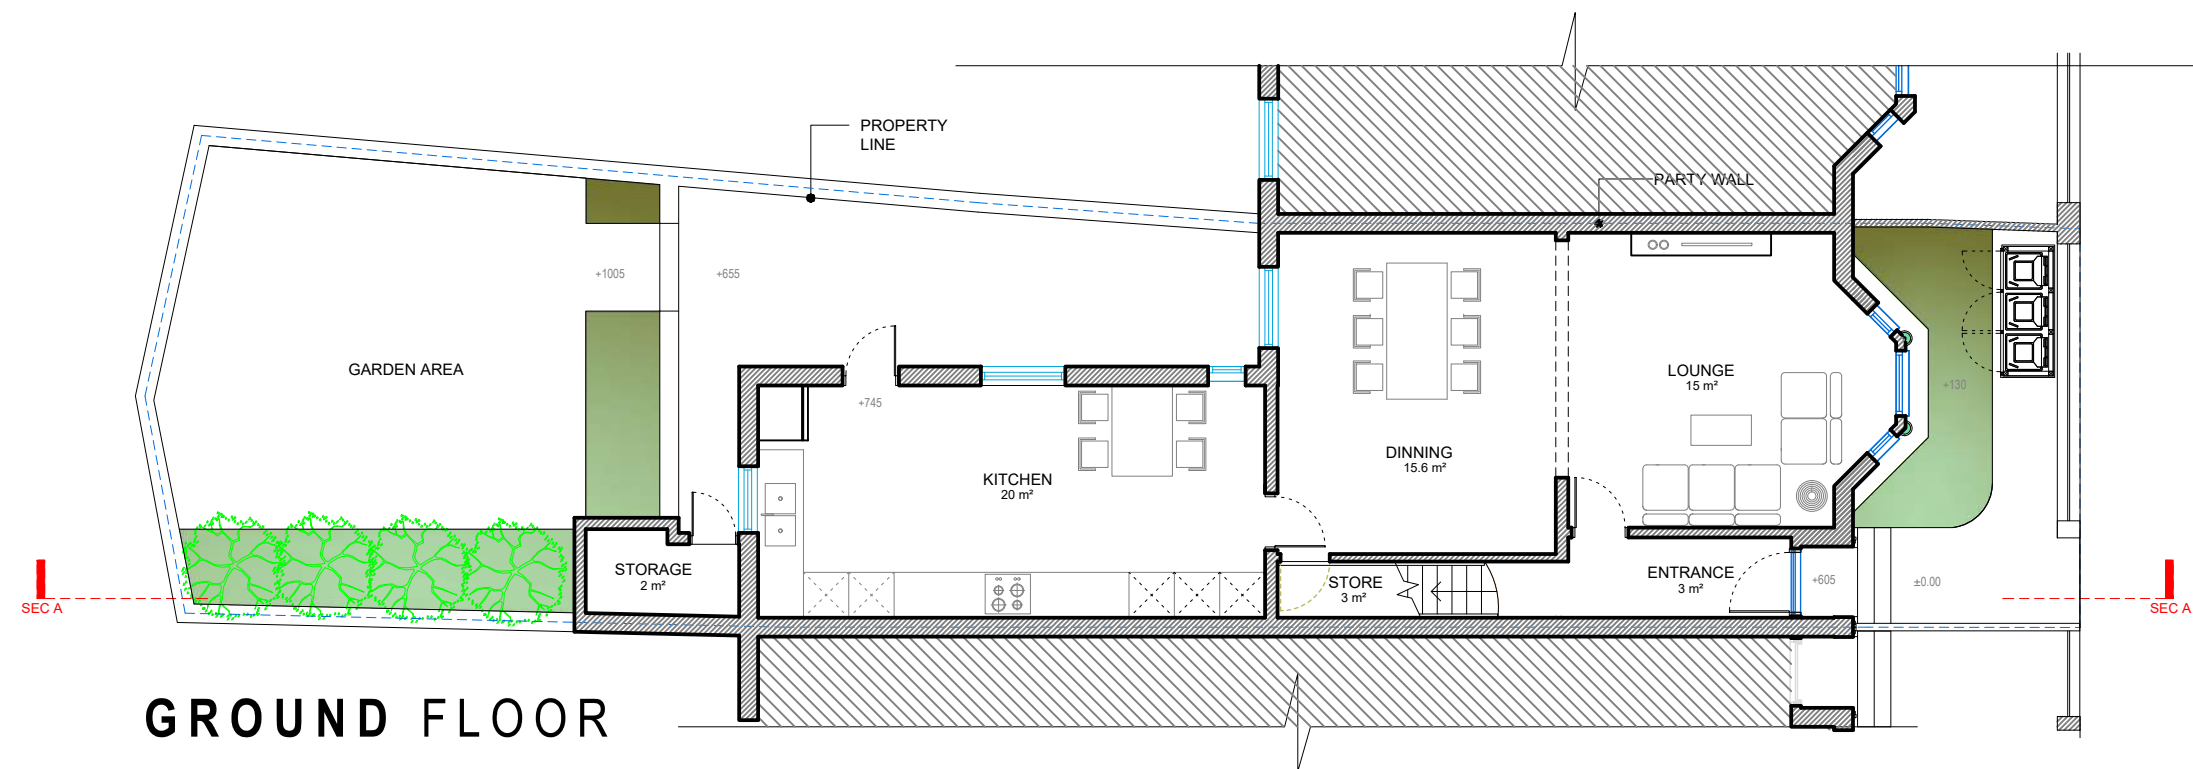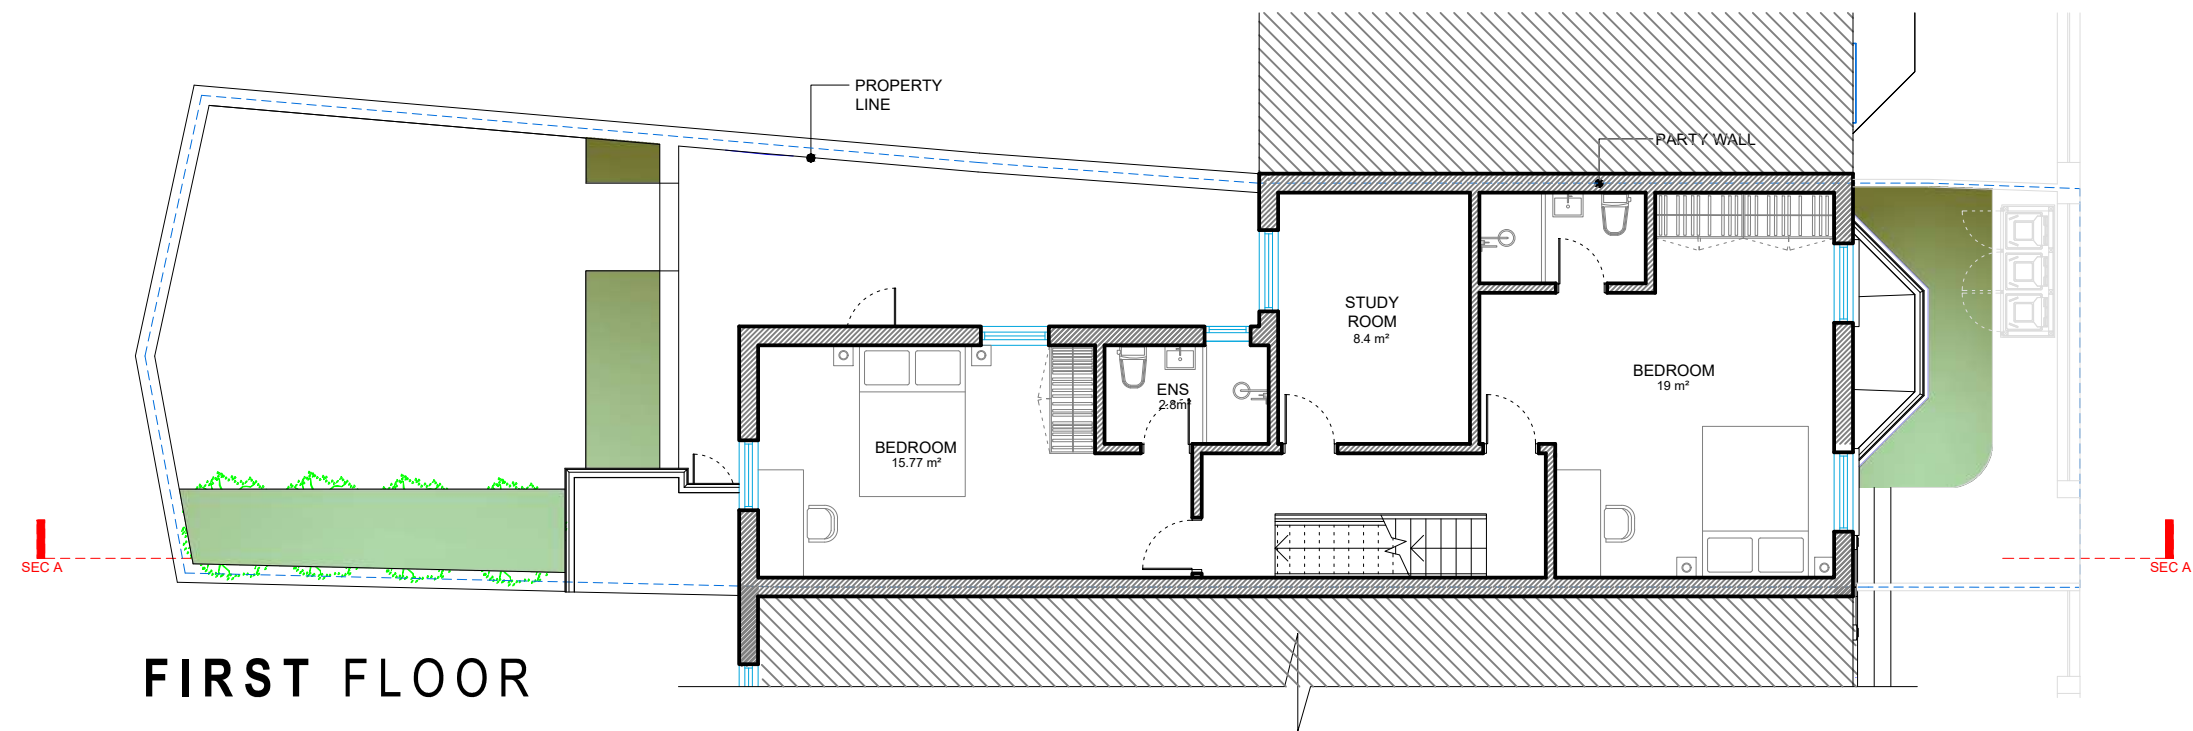


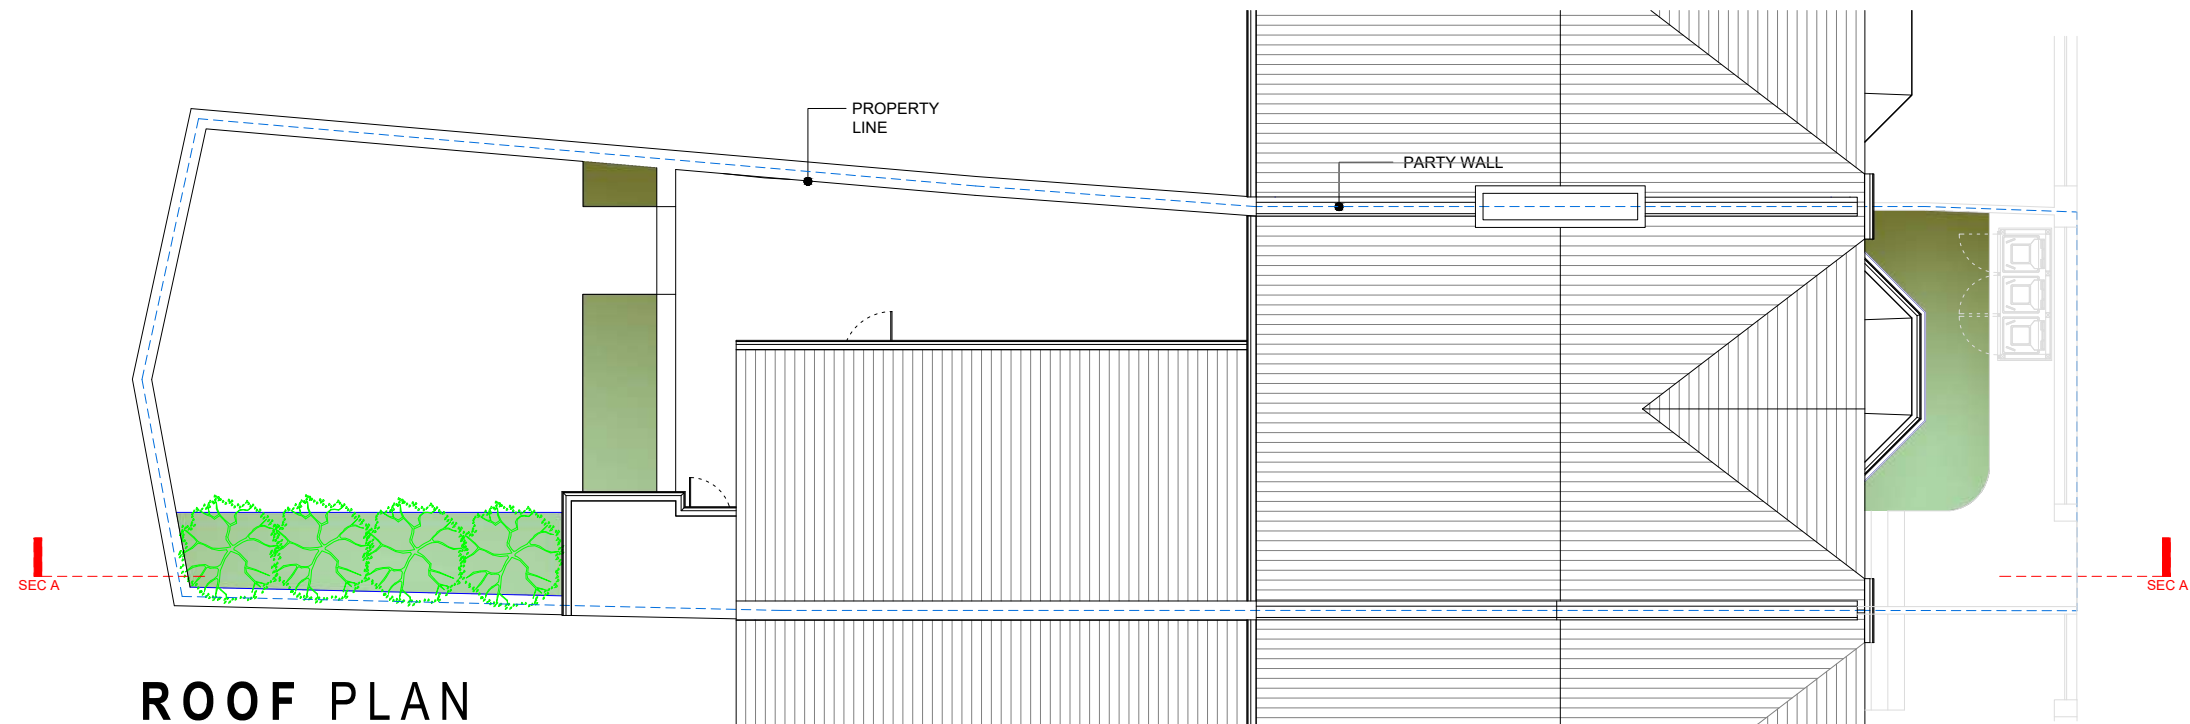

ROOF PLAN

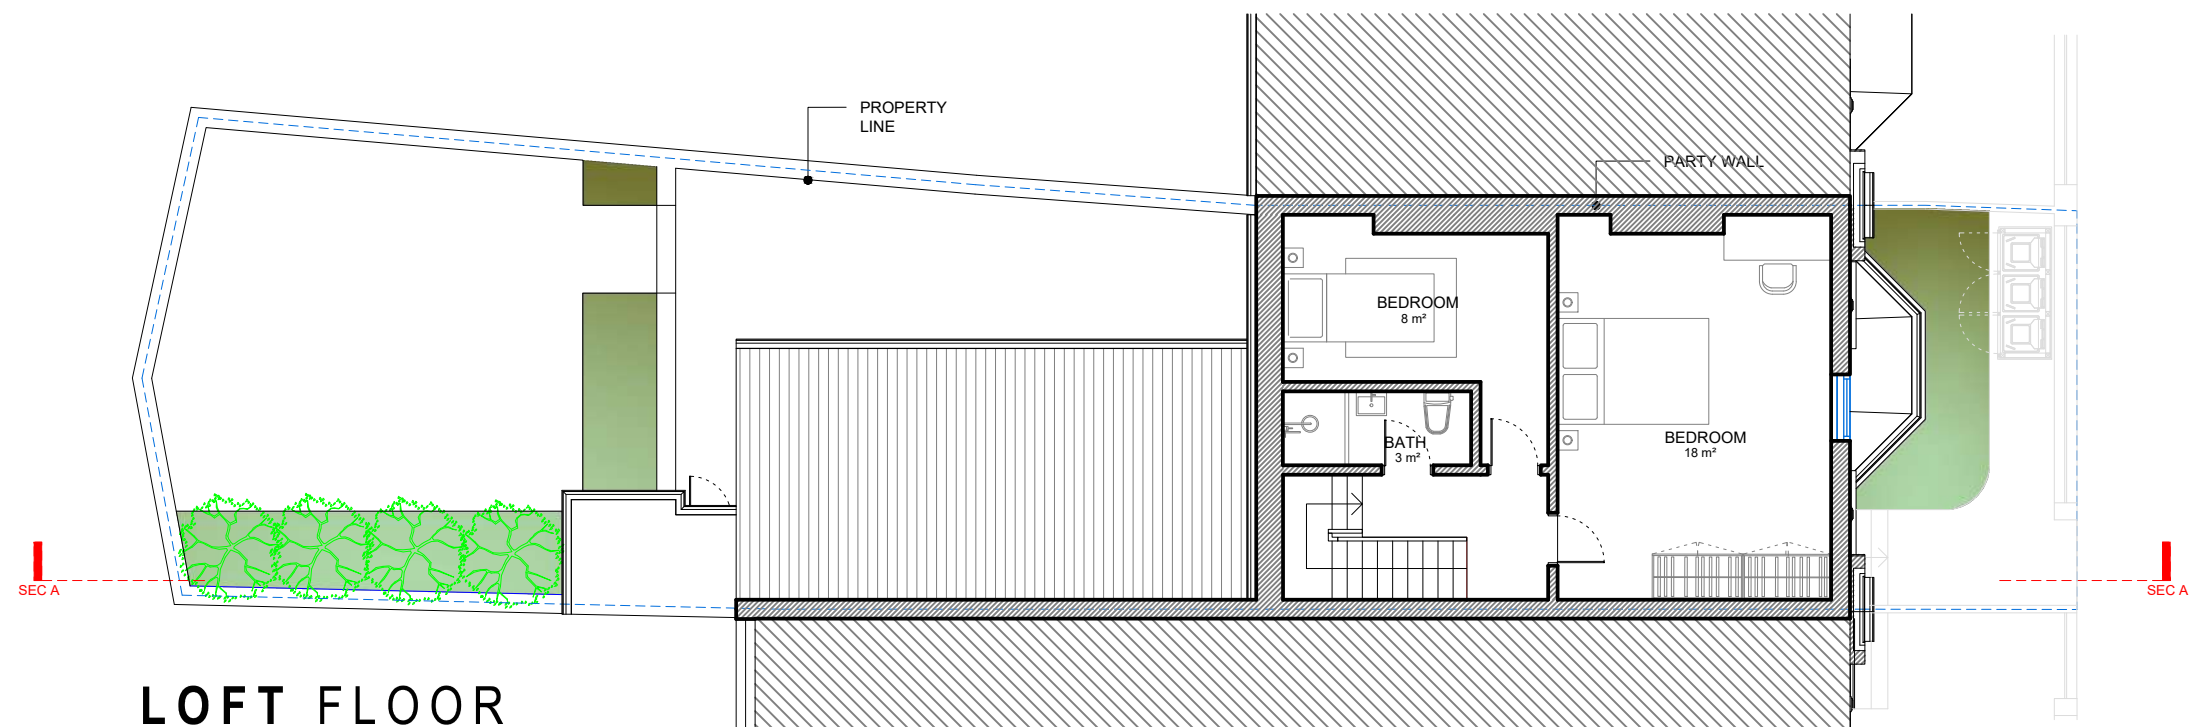


LOFT FLOOR

 



FRONT ELEVATION

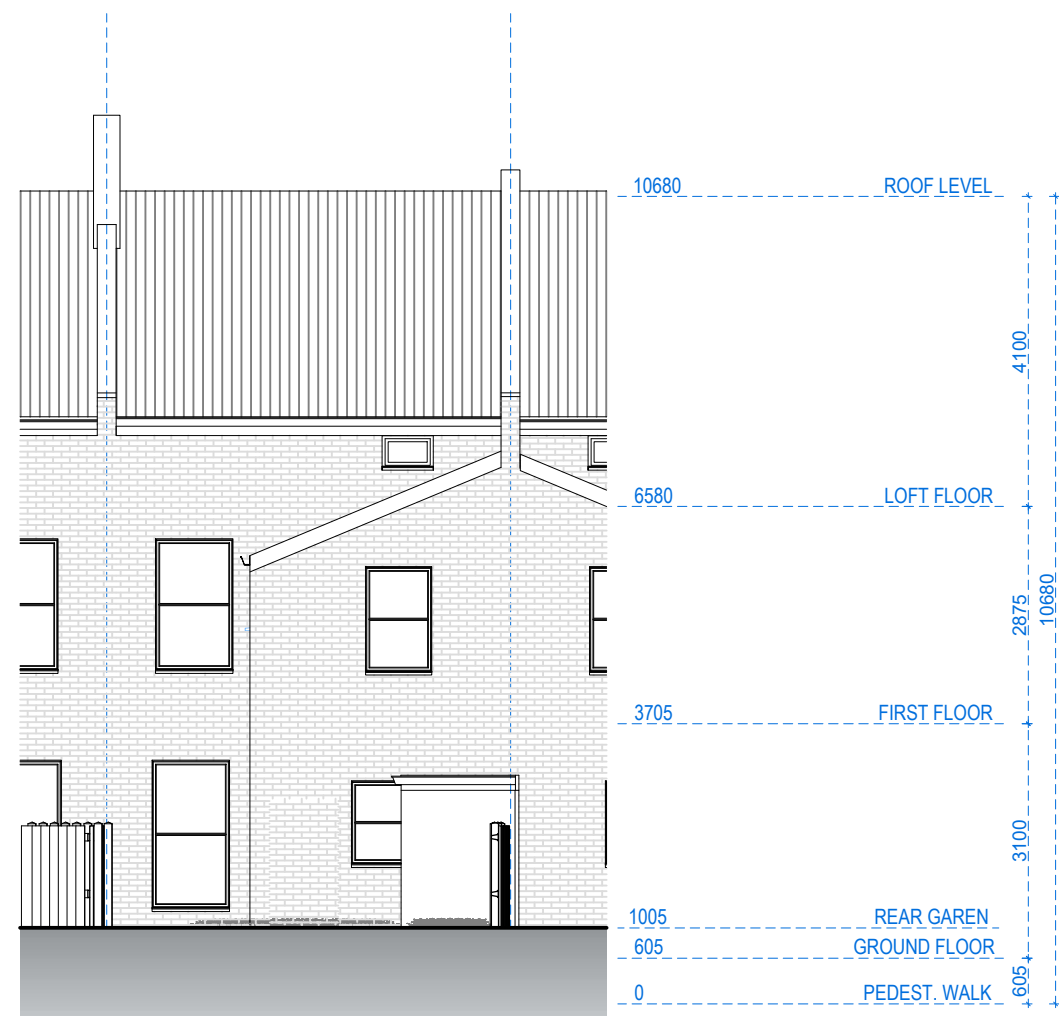

REAR ELEVATION



Address - Unit 4, Grosvenor Way, London E5 9ND
Phone - 020 3781 8008
E-mail - office@redwoodsprojects.co.uk
Web - www.redwoodsprojects.co.uk

Any errors on Dimensions to be reported to the Architect prior to commencement of Works.
Dimensions and areas are based on survey information.
This drawing is copyright © Redwoods Projects.
All dimensions to be checked on site Prior work.

REFERENCE: 9 Daleview Road, London N15 6PL, UK

TITLE: EXISTING DRAWINGS
ELEVATIONS

PROJECT No 404 DATE: 27-11-2023


SHEET No E 03

0 1 2 5m scale 1:100 @A3

NOTES:

DRAWN BY MCDC

EDITED BY

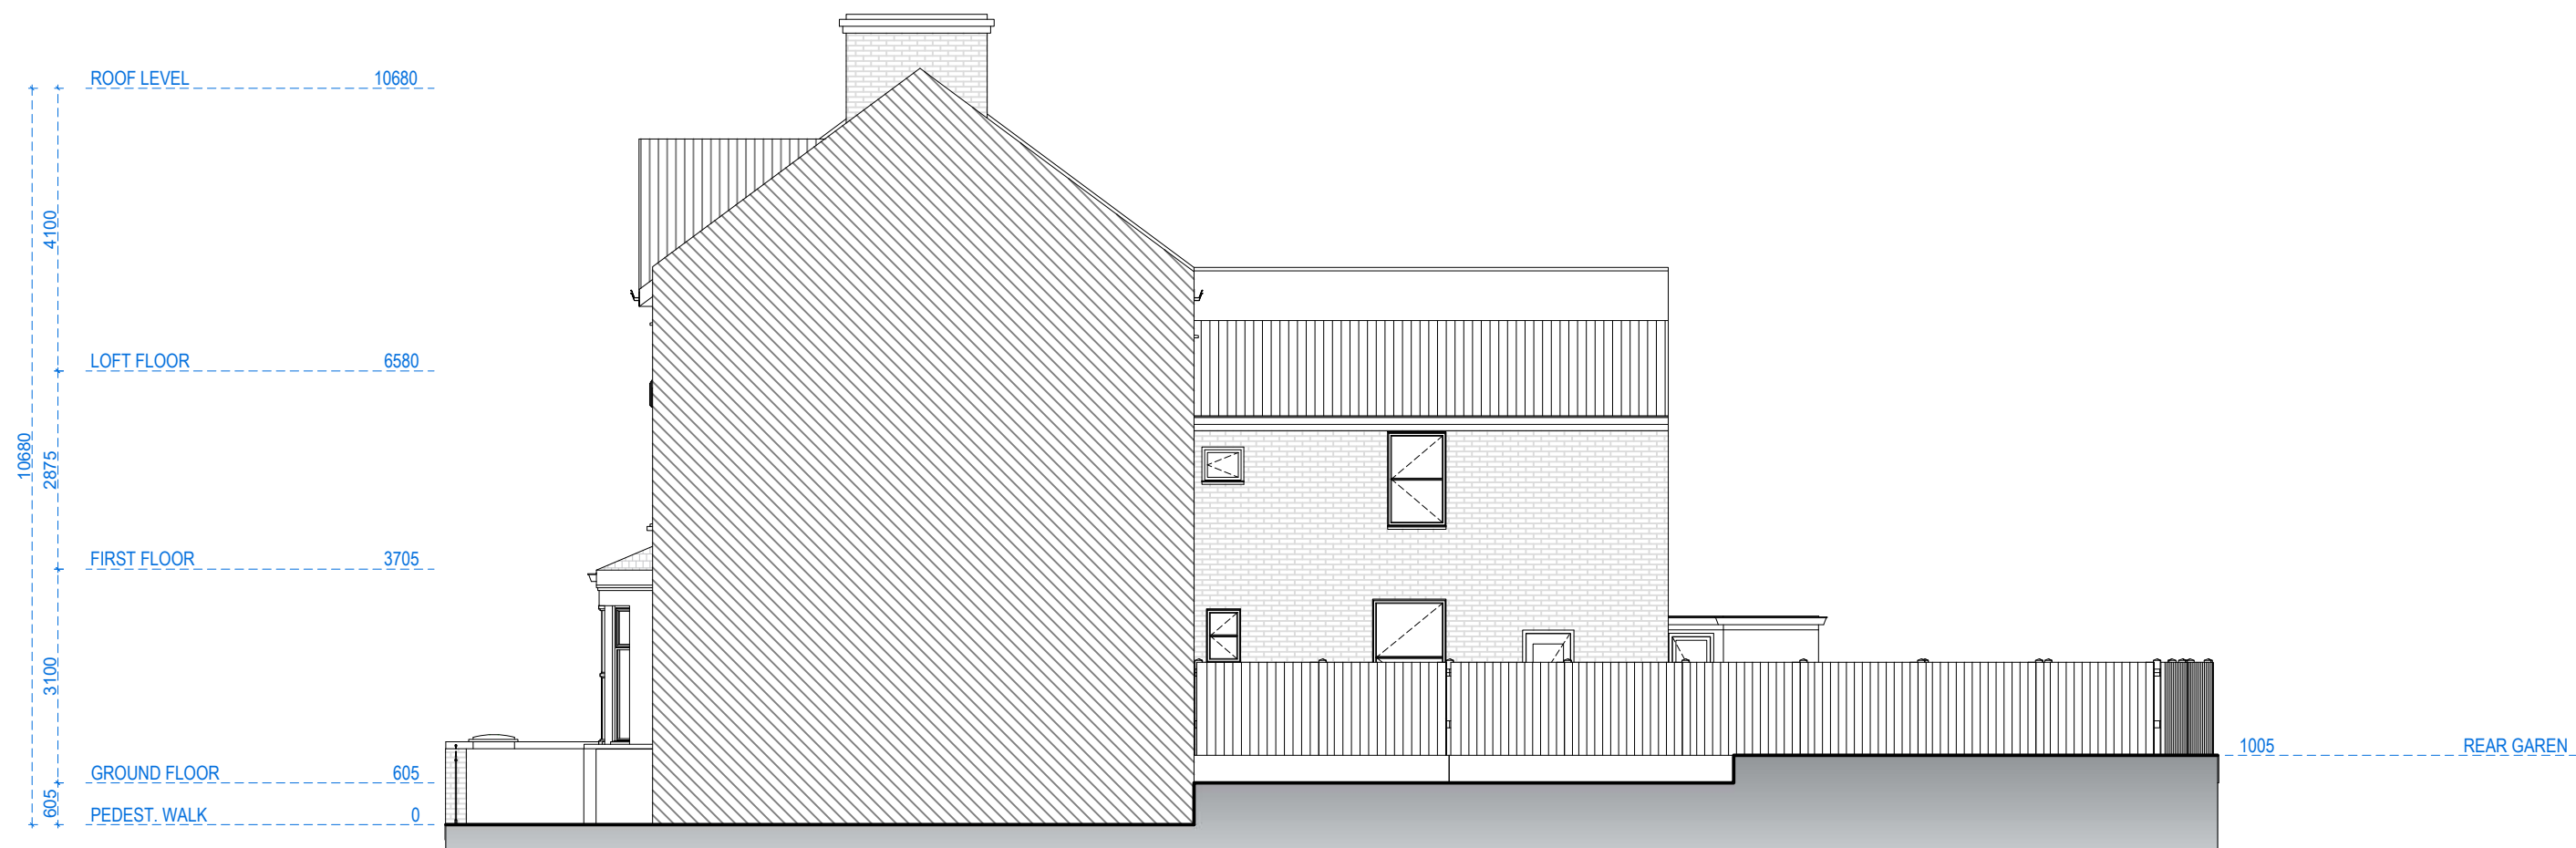

RIGHT SIDE ELEVATION



Address - Unit 4, Grosvenor Way, London E5 9ND
Phone - 020 3781 8008
E-mail - office@redwoodsprojects.co.uk
Web - www.redwoodsprojects.co.uk

Any errors on Dimensions to be reported to the
Architect prior to commencement of Works.
Dimensions and areas are based on survey information.
This drawing is copyright © Redwoods Projects.
All dimensions to be checked on site Prior work.

REFERENCE: 9 Daleview Road, London N15 6PL, UK

TITLE: EXISTING DRAWINGS
ELEVATIONS

PROJECT No 404 DATE: 27-11-2023


SHEET No E 04

0 1 2 5m scale 1:100 @A3

NOTES:

DRAWN BY MCDC

EDITED BY

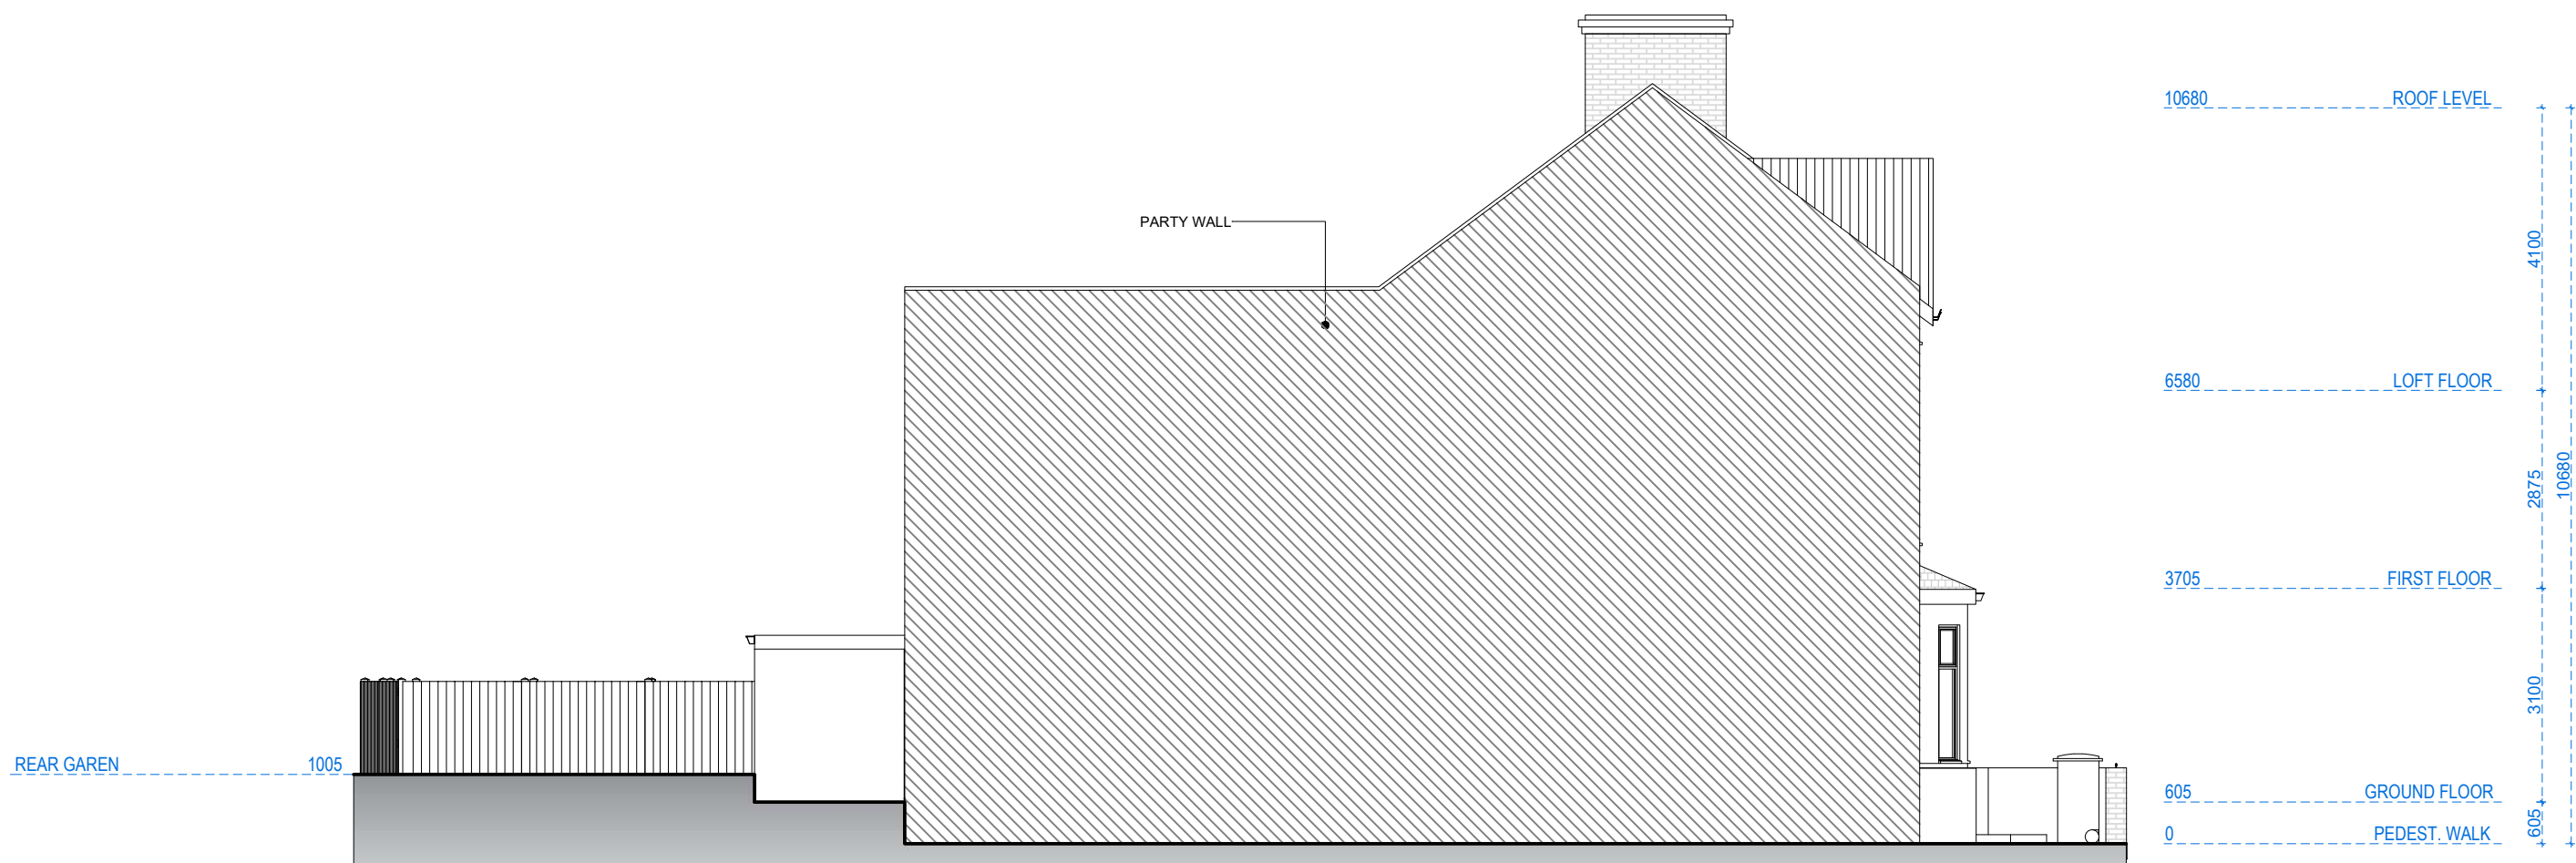

LEFT SIDE ELEVATION



Address - Unit 4, Grosvenor Way, London E5 9ND
Phone - 020 3781 8008
E-mail - office@redwoodsprojects.co.uk
Web - www.redwoodsprojects.co.uk

Any errors on Dimensions to be reported to the Architect prior to commencement of Works.
Dimensions and areas are based on survey information.
This drawing is copyright © Redwoods Projects.
All dimensions to be checked on site Prior work.

REFERENCE: 9 Daleview Road, London N15 6PL, UK

TITLE: EXISTING DRAWINGS
ELEVATIONS

PROJECT No 404 DATE: 27-11-2023

SHEET No E 05

0 1 2 5m scale 1:100 @A3

NOTES:

DRAWN BY MCDC

EDITED BY



SECTION AA



Address - Unit 4, Grosvenor Way, London E5 9ND
Phone - 020 3781 8008
E-mail - office@redwoodsprojects.co.uk
Web - www.redwoodsprojects.co.uk
Any errors on Dimensions to be reported to the Architect prior to commencement of Works.
Dimensions and areas are based on survey information.
This drawing is copyright © Redwoods Projects.
All dimensions to be checked on site Prior work.

REFERENCE: 9 Daleview Road, London N15 6PL, UK

TITLE: EXISTING DRAWINGS
SECTIONS

PROJECT No 404 DATE: 27-11-2023




SHEET No E 06


0 1 2 5m scale 1:100 @A3

NOTES:


DRAWN BY MCDC

EDITED BY

 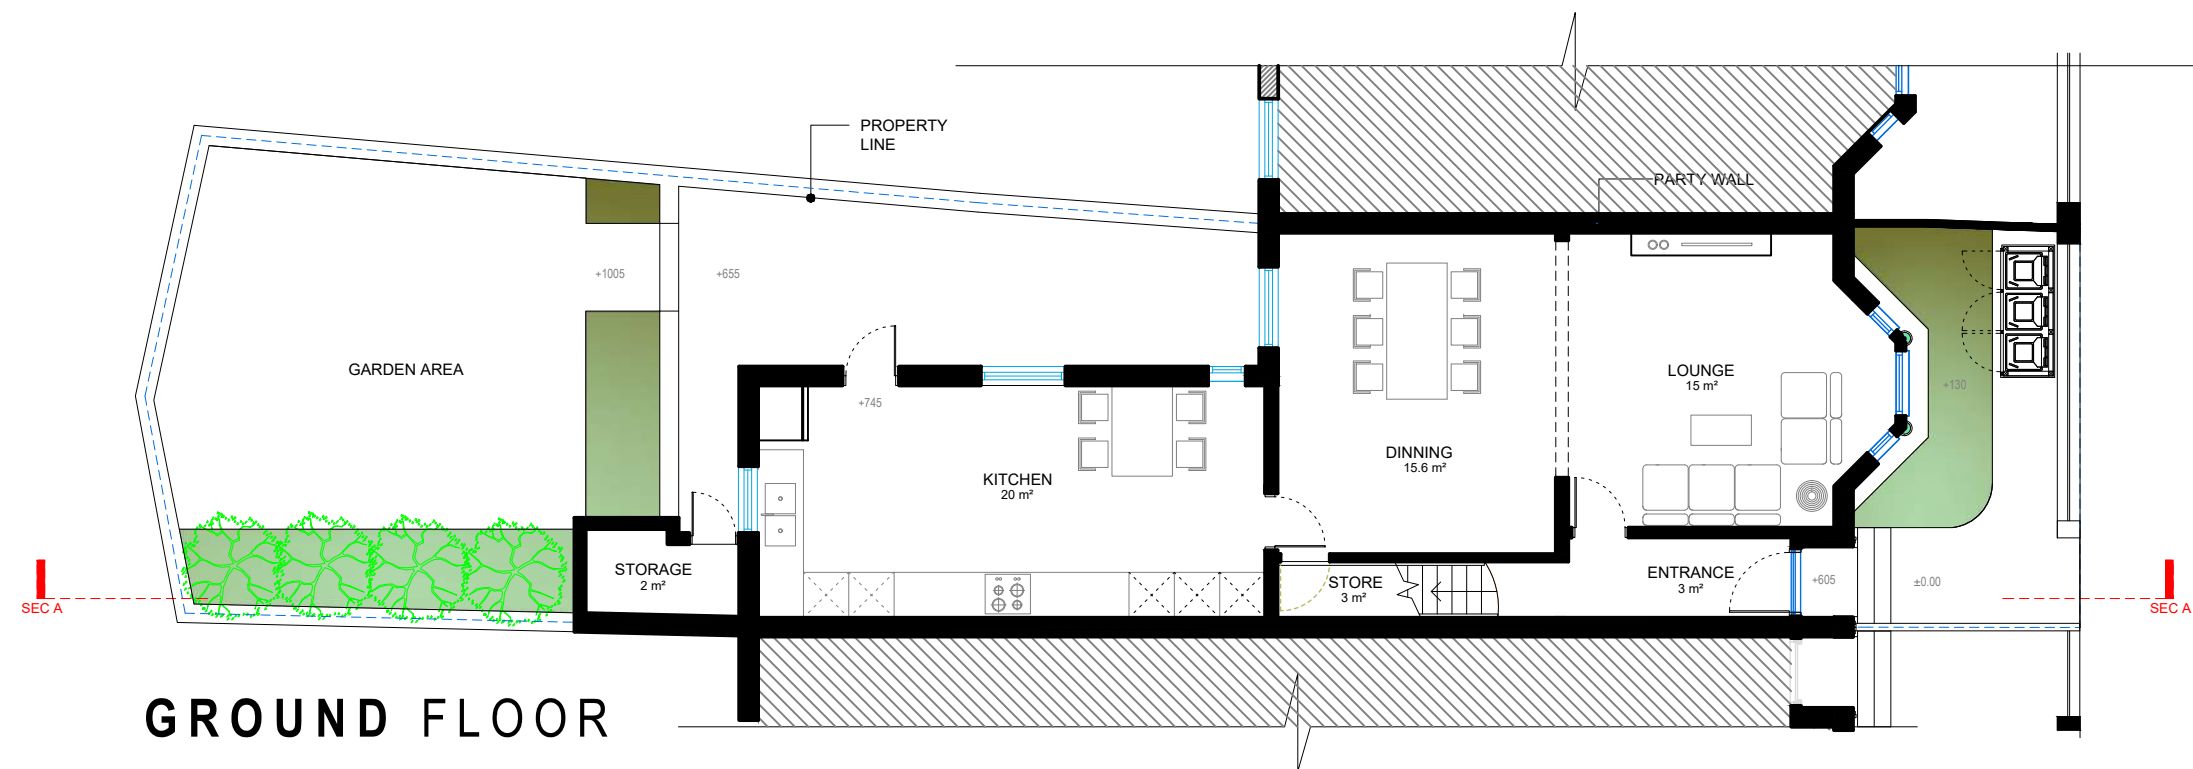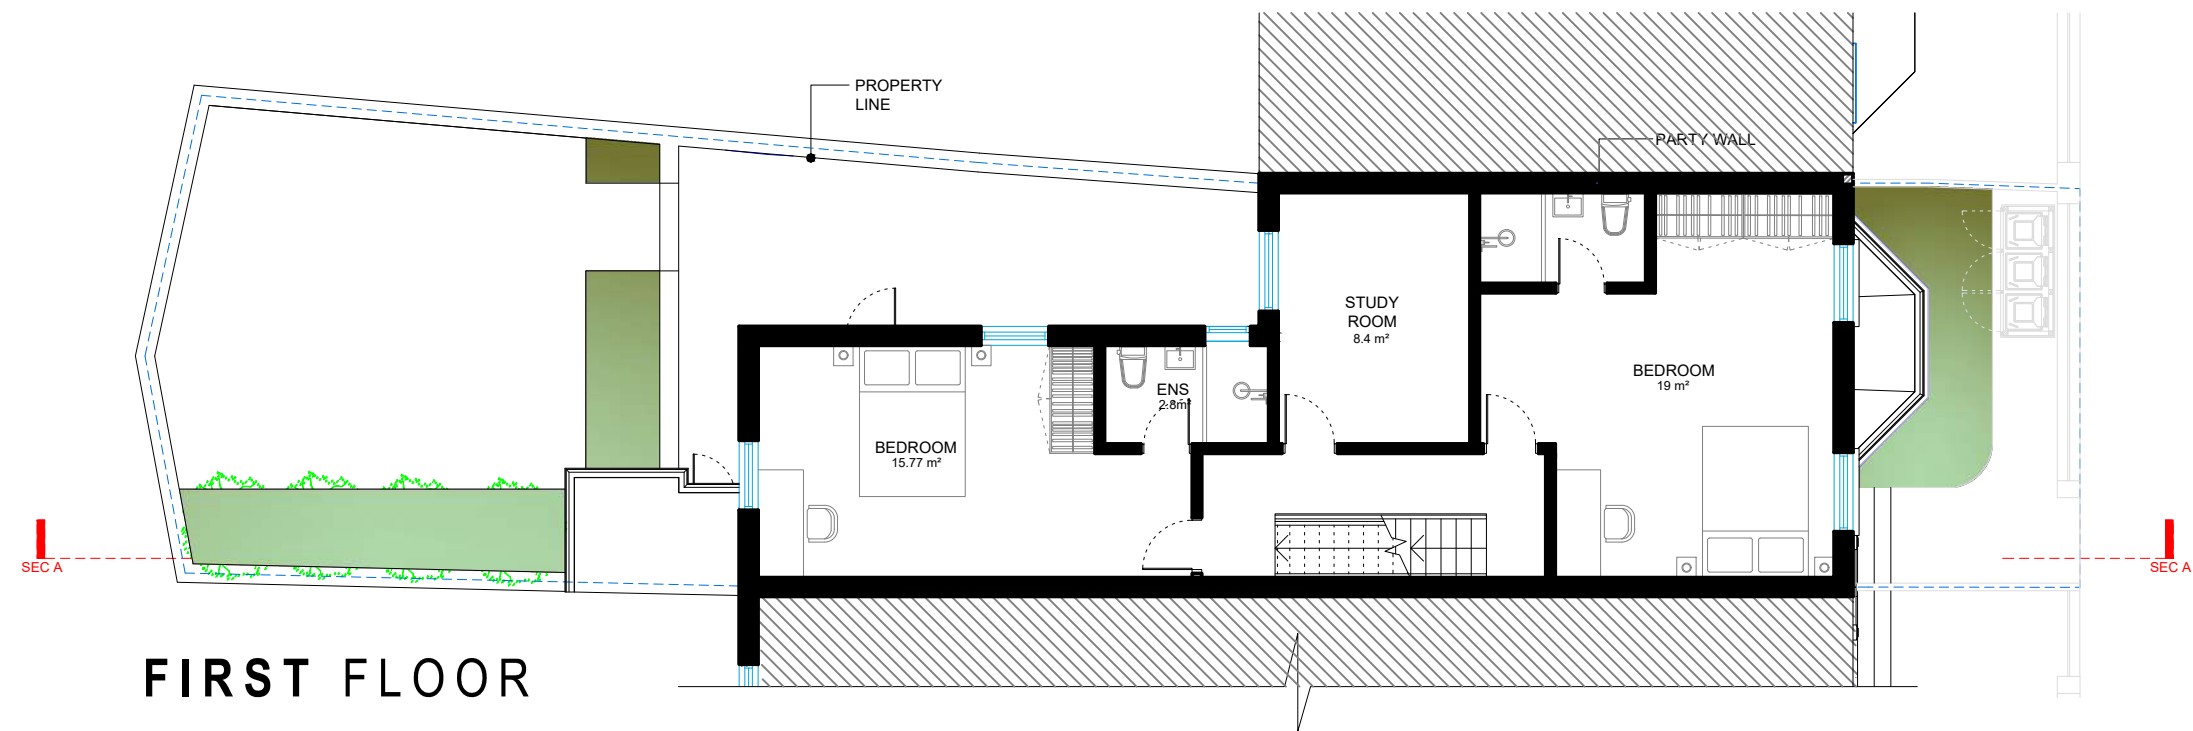

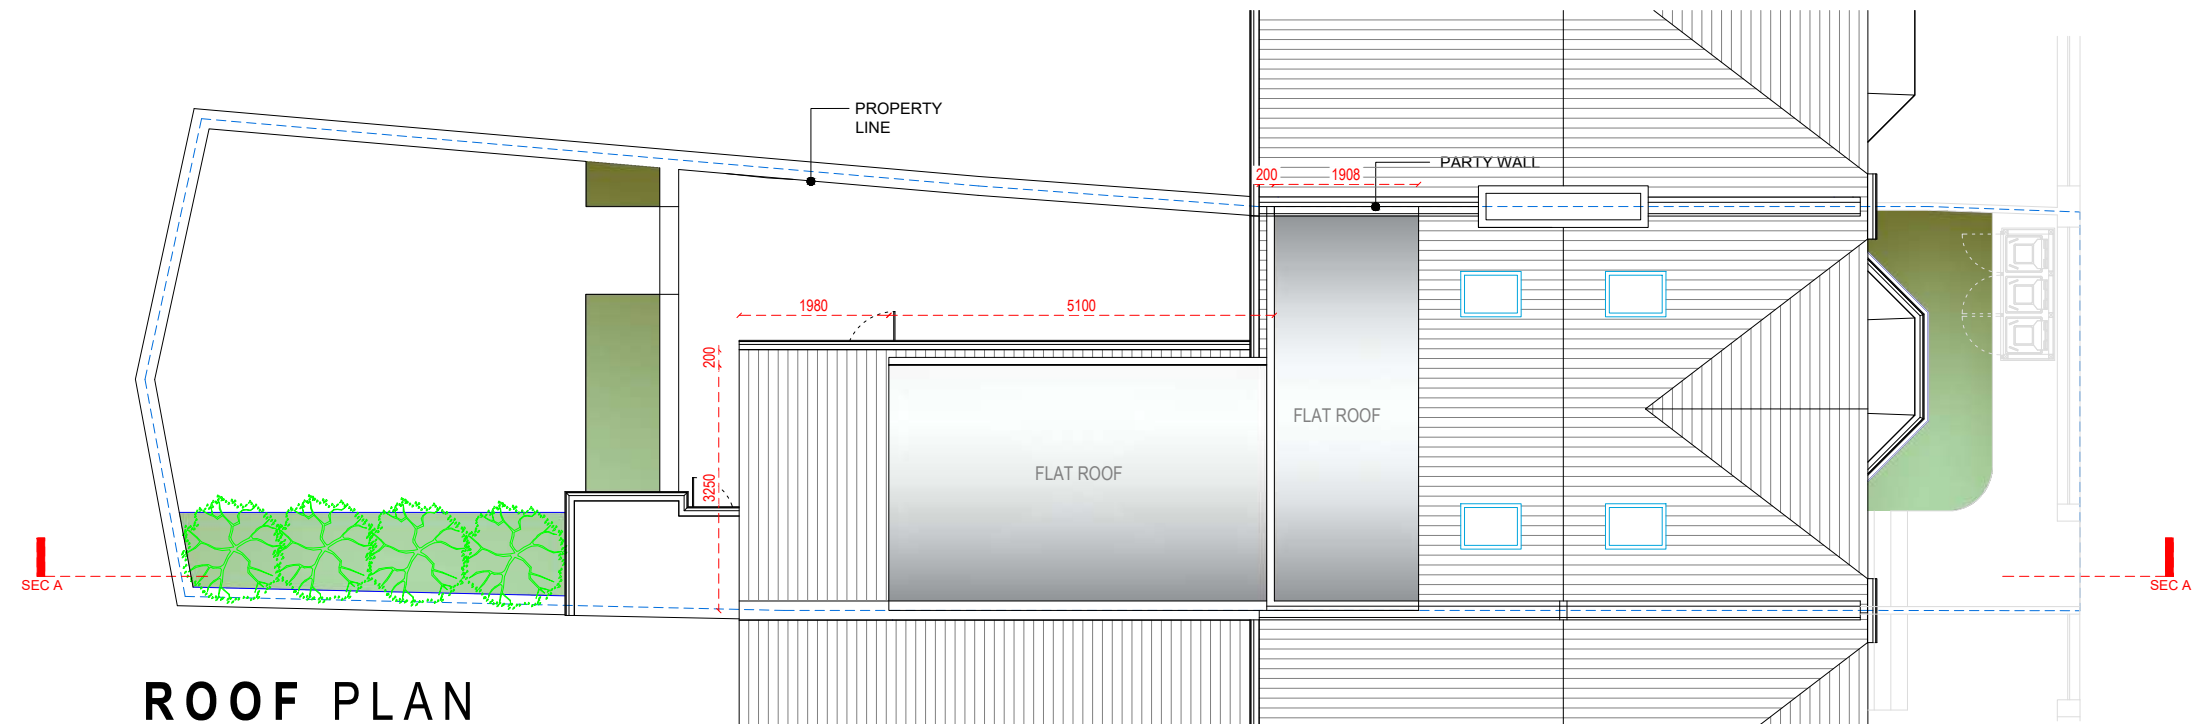

ROOF PLAN

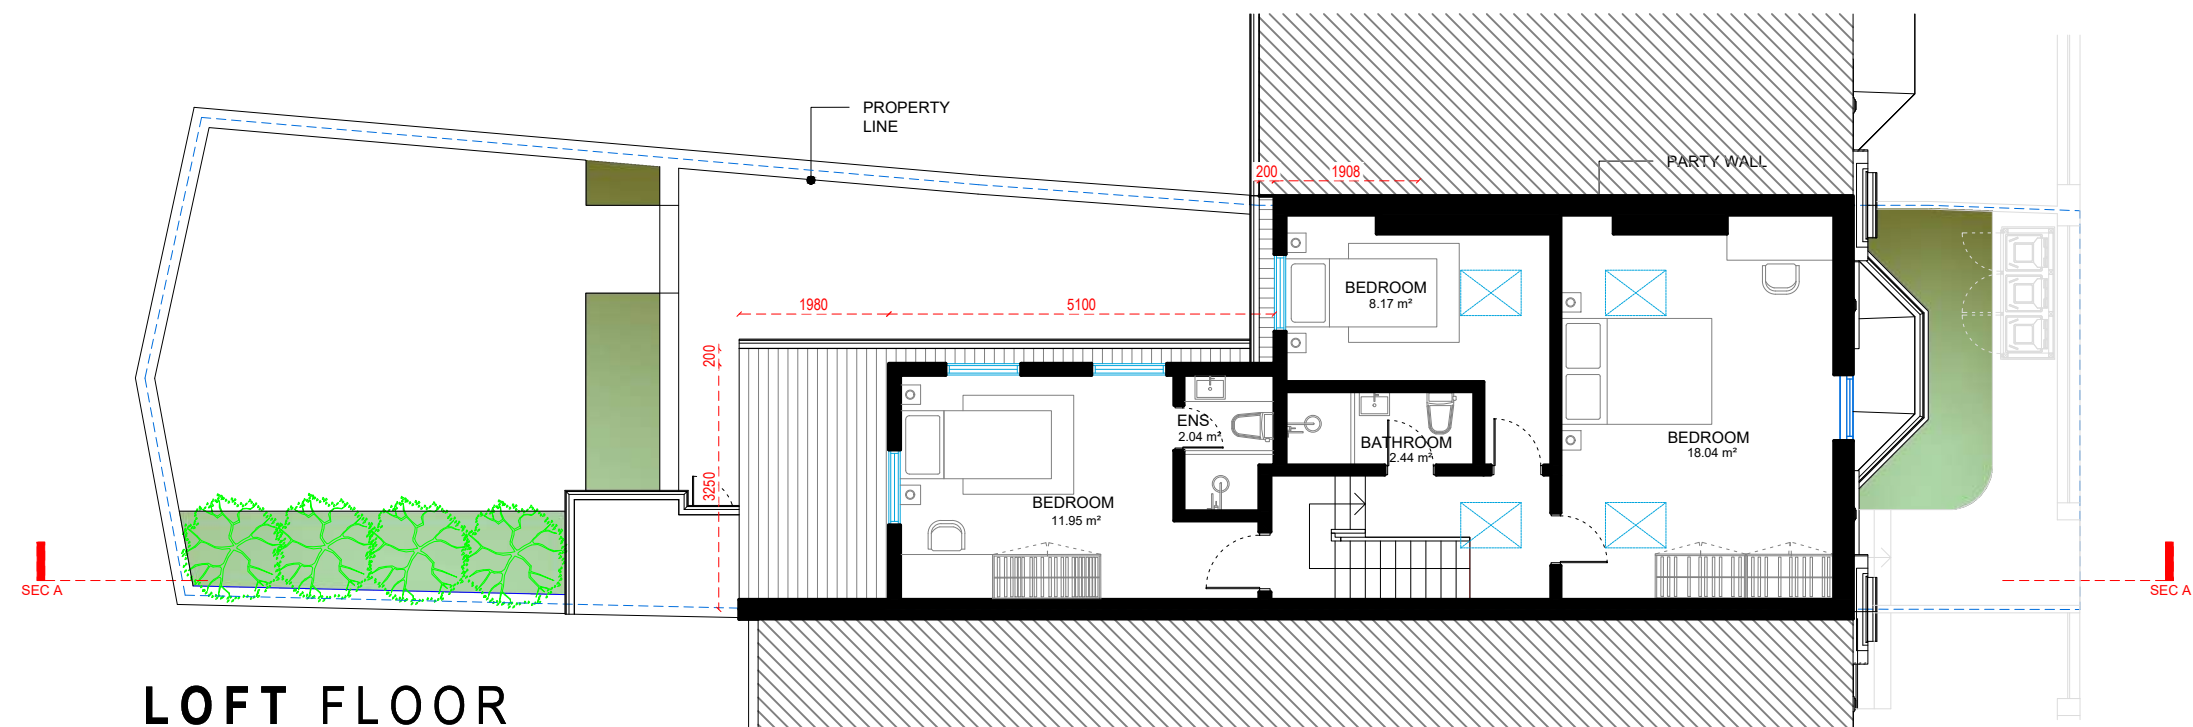


LOFT FLOOR



FRONT ELEVATION

PARTY WALL

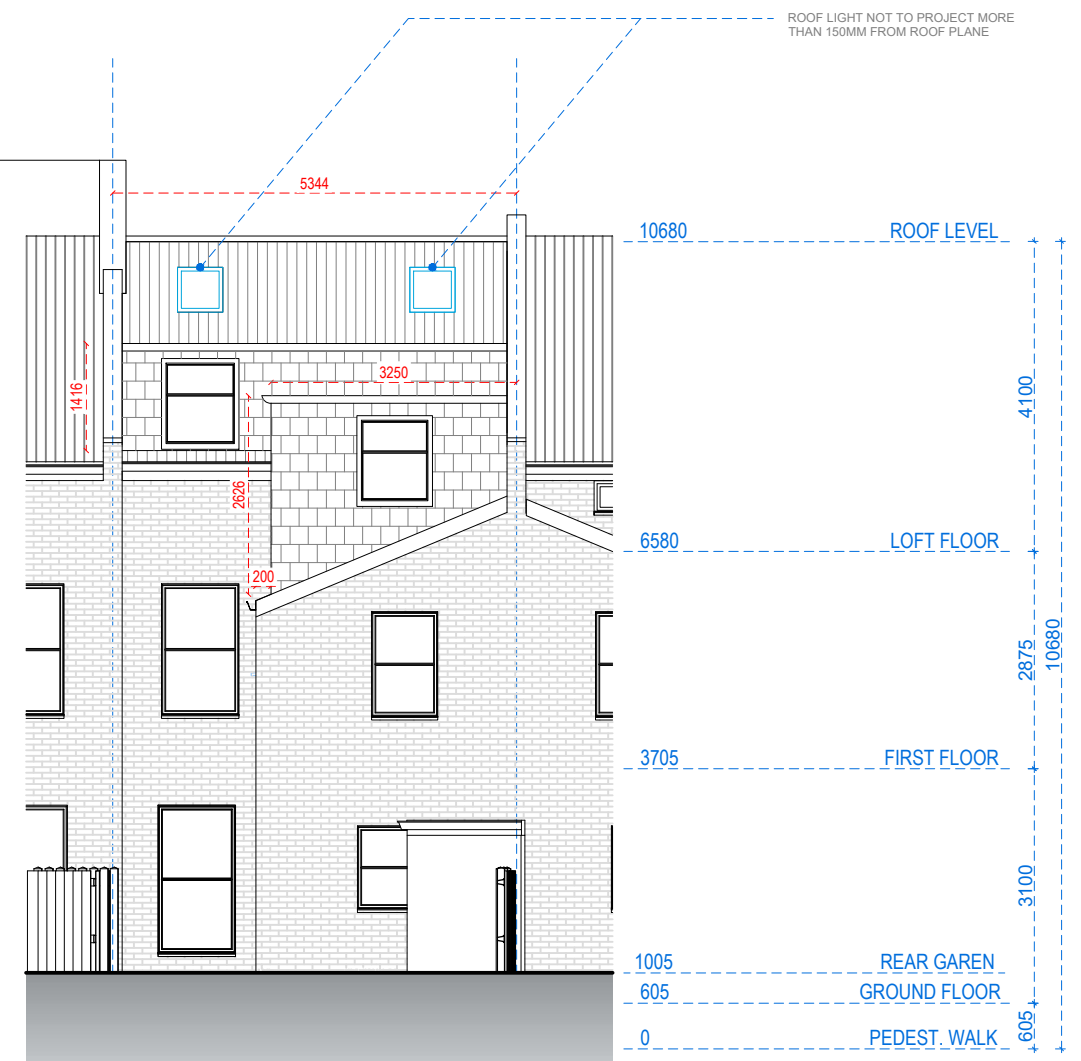

REAR ELEVATION



Address - Unit 4, Grosvenor Way, London E5 9ND
Phone - 020 3781 8008
E-mail - office@redwoodsprojects.co.uk
Web - www.redwoodsprojects.co.uk

Any errors on Dimensions to be reported to the Architect prior to commencement of Works.
Dimensions and areas are based on survey information.
This drawing is copyright © Redwoods Projects.
All dimensions to be checked on site Prior work.

REFERENCE: 9 Daleview Road, London N15 6PL, UK

TITLE: PROPOSED DRAWINGS
ELEVATIONS

PROJECT No 404 DATE: 27-11-2023


SHEET No P 03

0 1 2 5m scale 1:100 @A3

NOTES:

DRAWN BY MCDC

EDITED BY

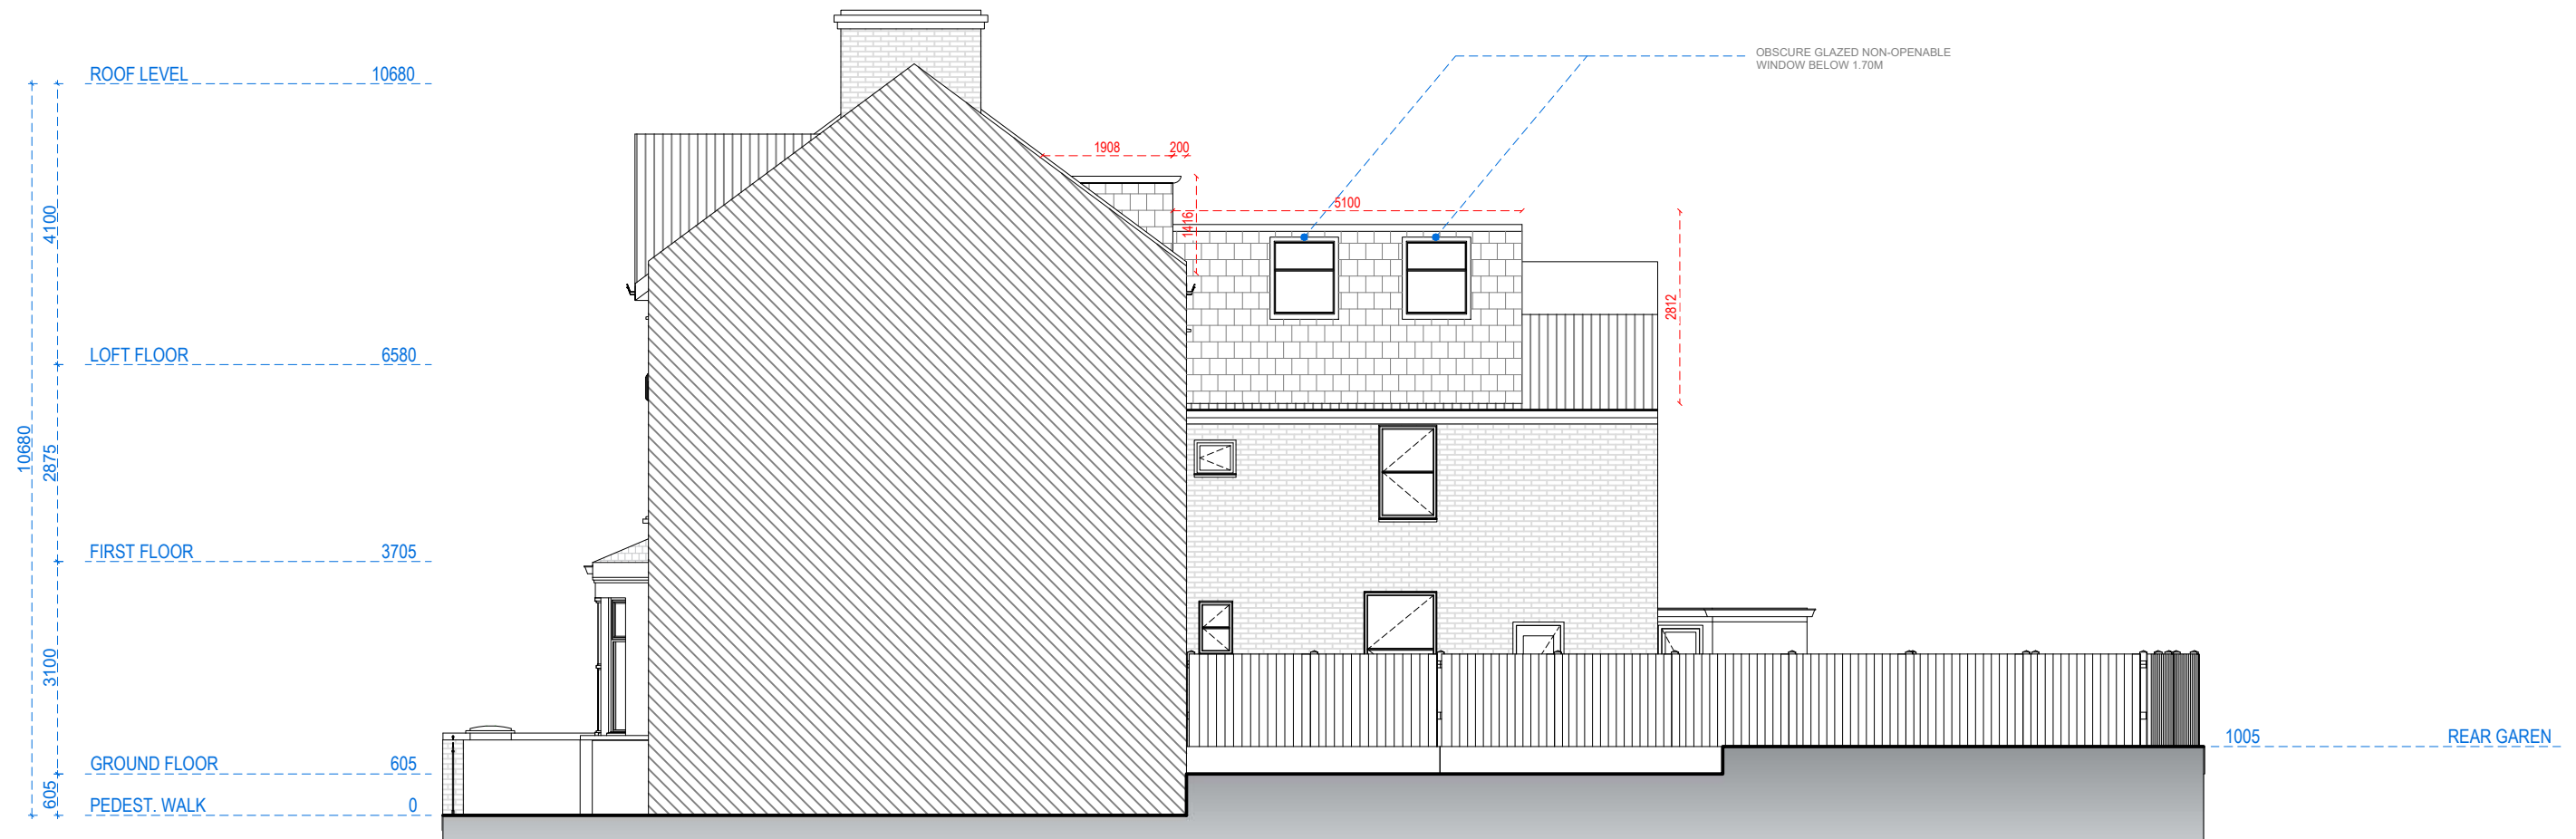

RIGHT SIDE ELEVATION



Address - Unit 4, Grosvenor Way, London E5 9ND
Phone - 020 3781 8008
E-mail - office@redwoodsprojects.co.uk
Web - www.redwoodsprojects.co.uk

Any errors on Dimensions to be reported to the Architect prior to commencement of Works.
Dimensions and areas are based on survey information.
This drawing is copyright © Redwoods Projects.
All dimensions to be checked on site Prior work.

REFERENCE: 9 Daleview Road, London N15 6PL, UK

TITLE: PROPOSED DRAWINGS
ELEVATIONS

PROJECT No 404 DATE: 27-11-2023


SHEET No P 04

0 1 2 5m scale 1:100 @A3

NOTES:

DRAWN BY MCDC

EDITED BY

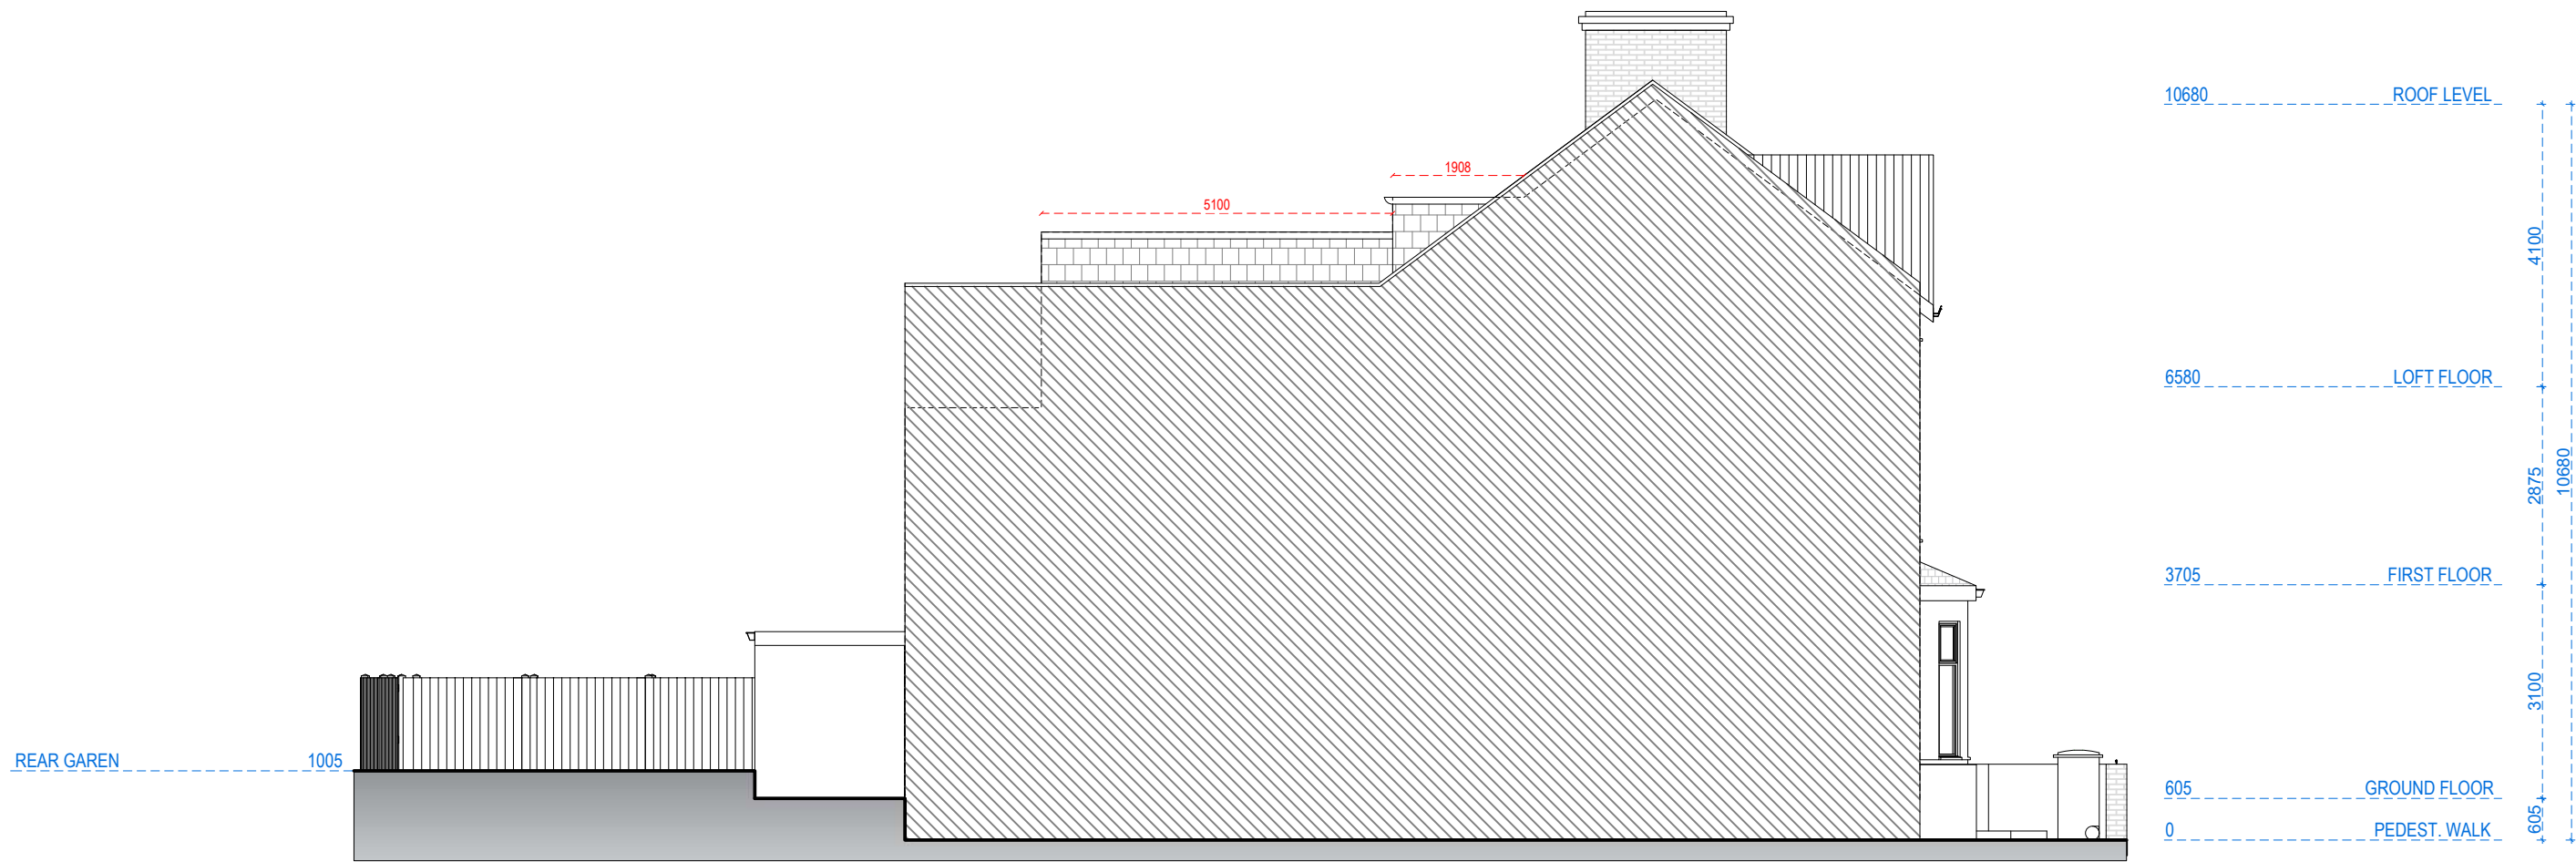


LEFT SIDE ELEVATION





Address - Unit 4, Grosvenor Way, London E5 9ND
Phone - 020 3781 8008
E-mail - office@redwoodsprojects.co.uk
Web - www.redwoodsprojects.co.uk
Any errors on Dimensions to be reported to the Architect prior to commencement of Works.
Dimensions and areas are based on survey information.
This drawing is copyright © Redwoods Projects.
All dimensions to be checked on site Prior work.

REFERENCE: 9 Daleview Road, London N15 6PL, UK	
TITLE: PROPOSED DRAWINGS ELEVATIONS	
PROJECT No 404	DATE: 27-11-2023
SHEET No P 05	

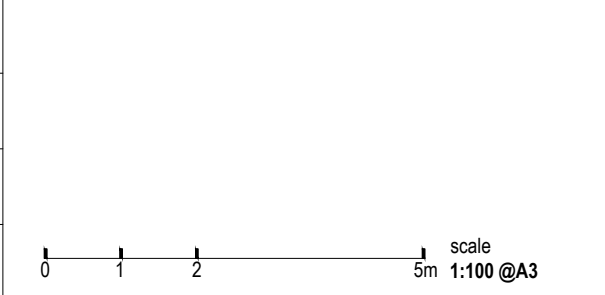

NOTES:	
DRAWN BY MCDC	EDITED BY

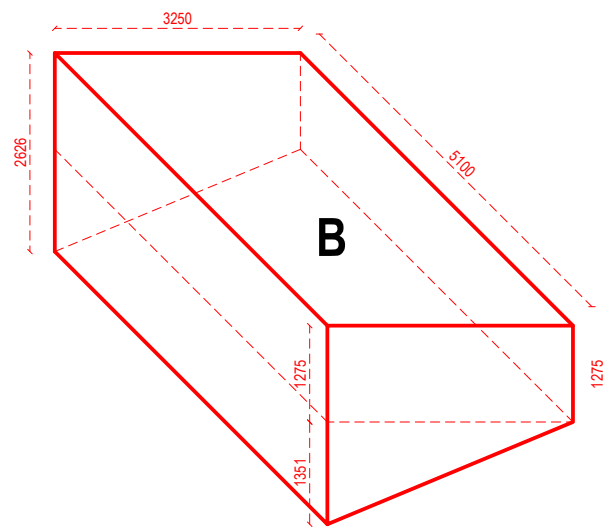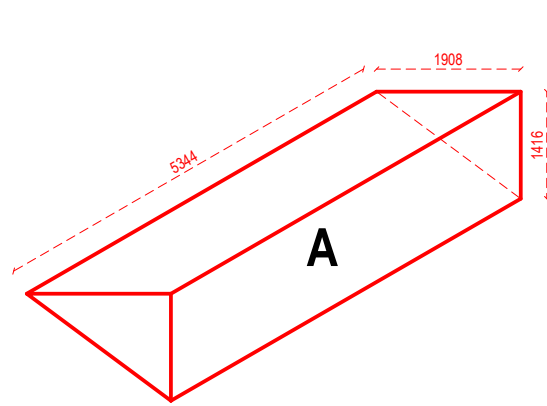

REAR DORMER EXTENSION

VOLUME CALCULATION
 $V_a = ((1.908 \times 1.416) / 2) \times 5.344$


TOTAL VOLUME = 7.22 m³

OUTRIGGER DORMER EXTENSION

VOLUME CALCULATION
 $V_b = (((1.351 \times 3.25) / 2) \times 5.10) + (5.10 \times 3.25 \times 1.275)$
 $V_b = 11.196 \text{ m}^3 + 21.133 \text{ m}^3$

TOTAL VOLUME = 32.33 m³

TOTAL VOLUME CALCULATION = 39.55 m³

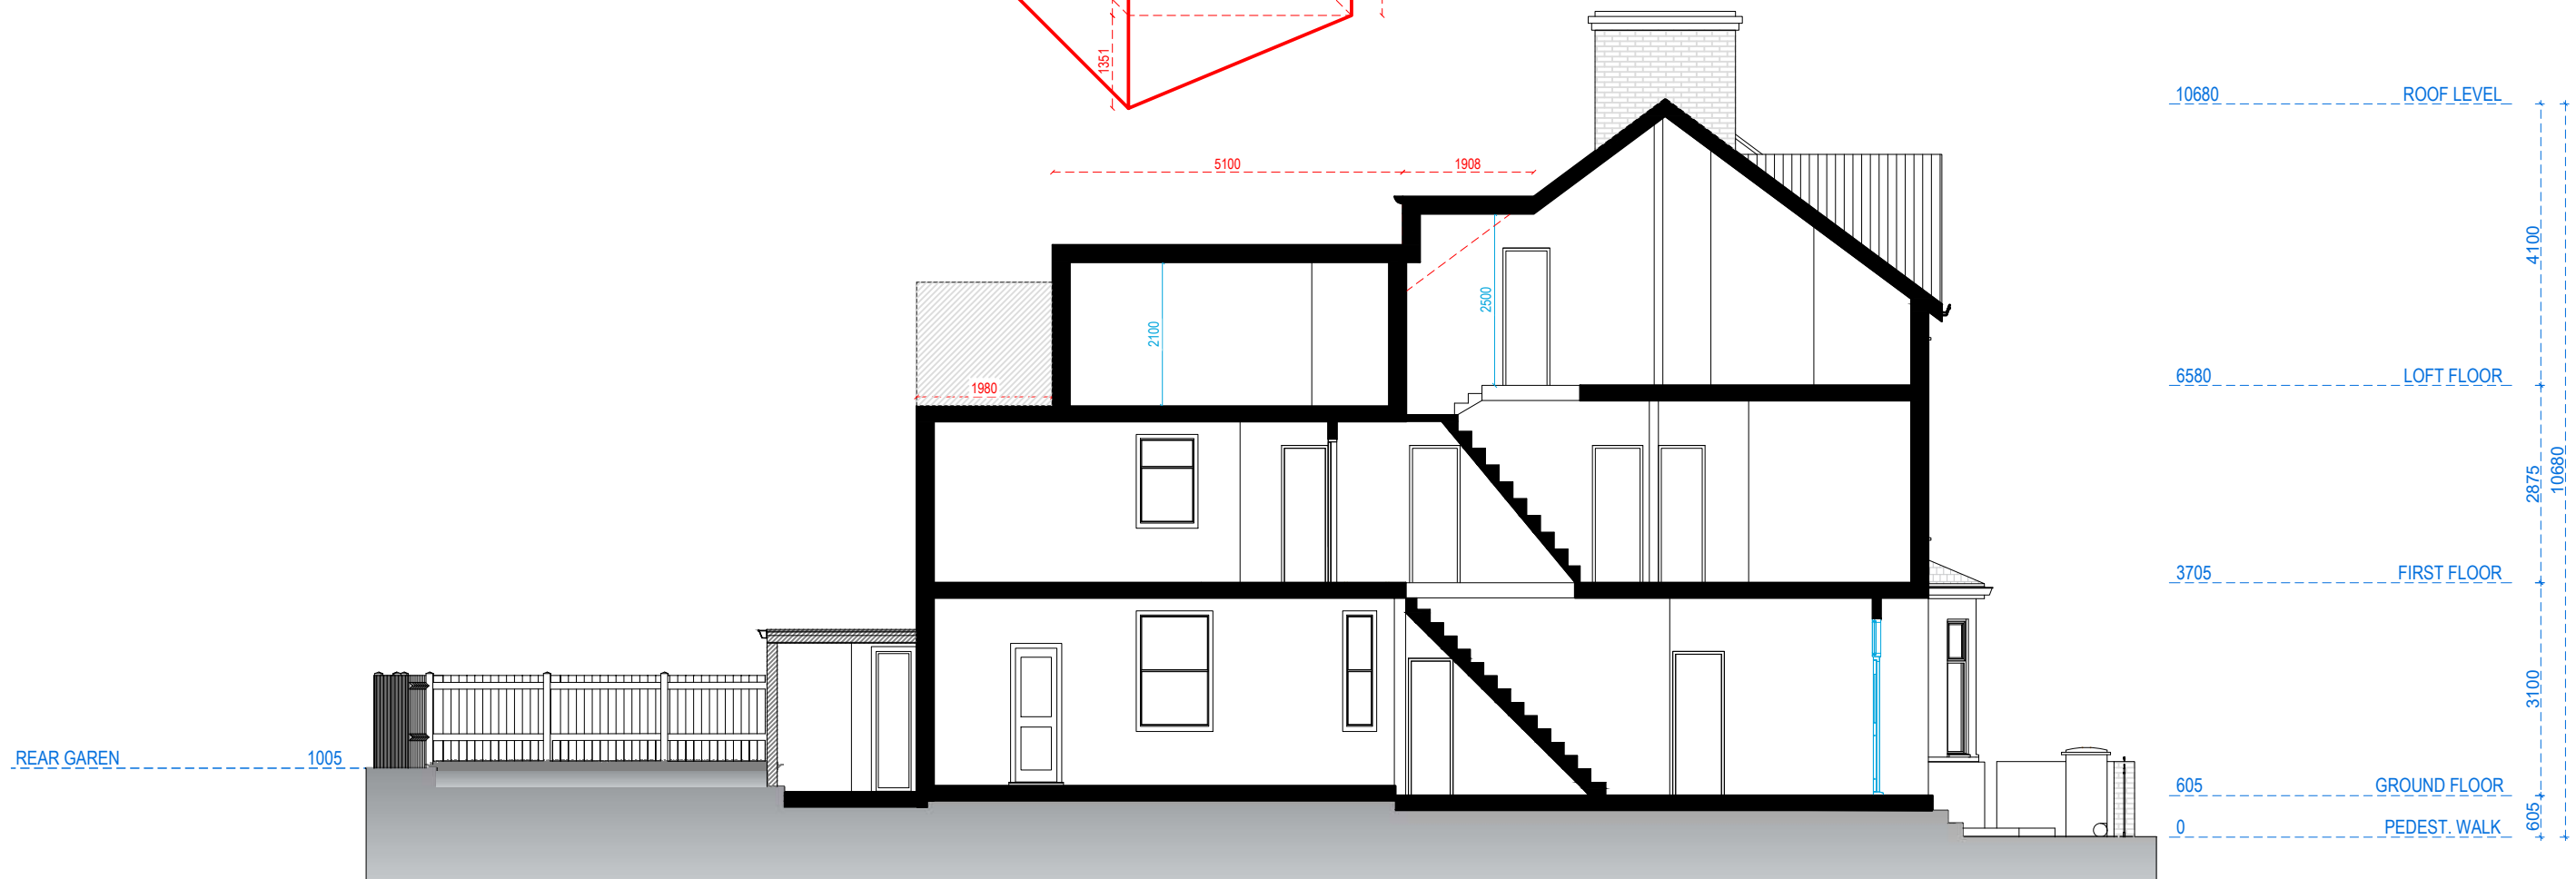

SECTION AA



Address - Unit 4, Grosvenor Way, London E5 9ND
Phone - 020 3781 8008
E-mail - office@redwoodsprojects.co.uk
Web - www.redwoodsprojects.co.uk

Any errors on Dimensions to be reported to the Architect prior to commencement of Works.
Dimensions and areas are based on survey information.
This drawing is copyright © Redwoods Projects.
All dimensions to be checked on site Prior work.

REFERENCE: 9 Daleview Road, London N15 6PL, UK

TITLE: PROPOSED DRAWINGS
SECTIONS

PROJECT No 404 DATE: 27-11-2023

SHEET No **P 06**

0 1 2 5m scale 1:100 @A3

NOTES:

DRAWN BY **MCDC**

EDITED BY