


All work must be carried out in accordance with the Building Regulations and to the satisfaction of the Local Authority.

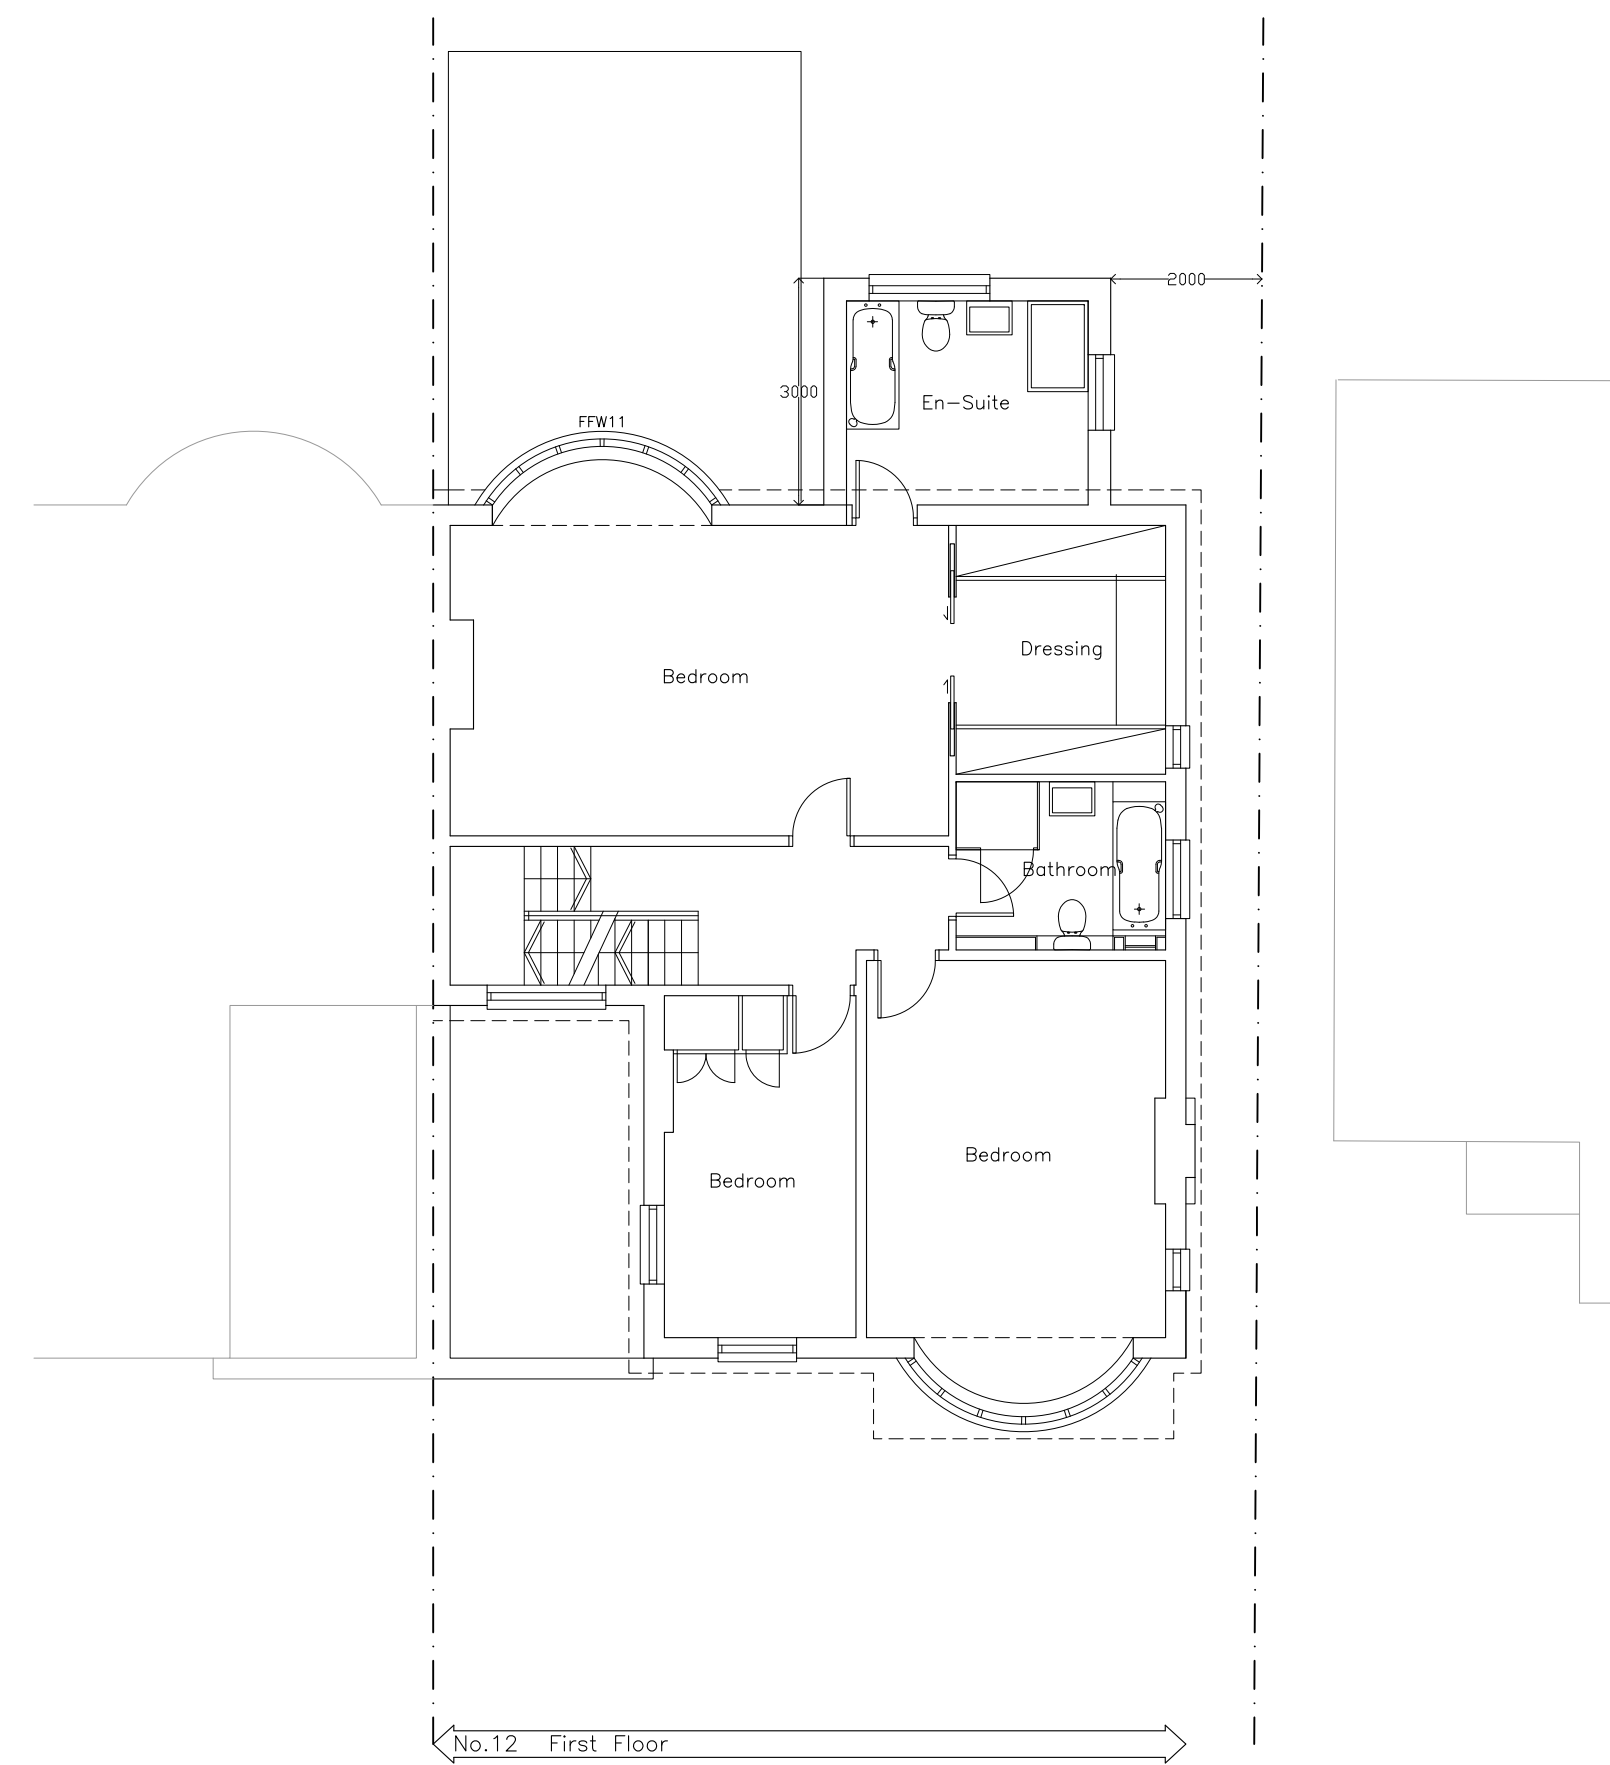

Client: _____

Project Title:
12 Bancroft Avenue
East Finchley
London
N2 0AS

Drawing Title:
Existing Floor Plans and Elevations

Date: 24.11.2023

Drawn: _____

Scale: 1:100 @ A1

Dwg.No.: BA.03.01 A

HARTLEYS PROJECTS LTD
PO BOX 43391, LONDON
N5 1SZ 07919 893380