
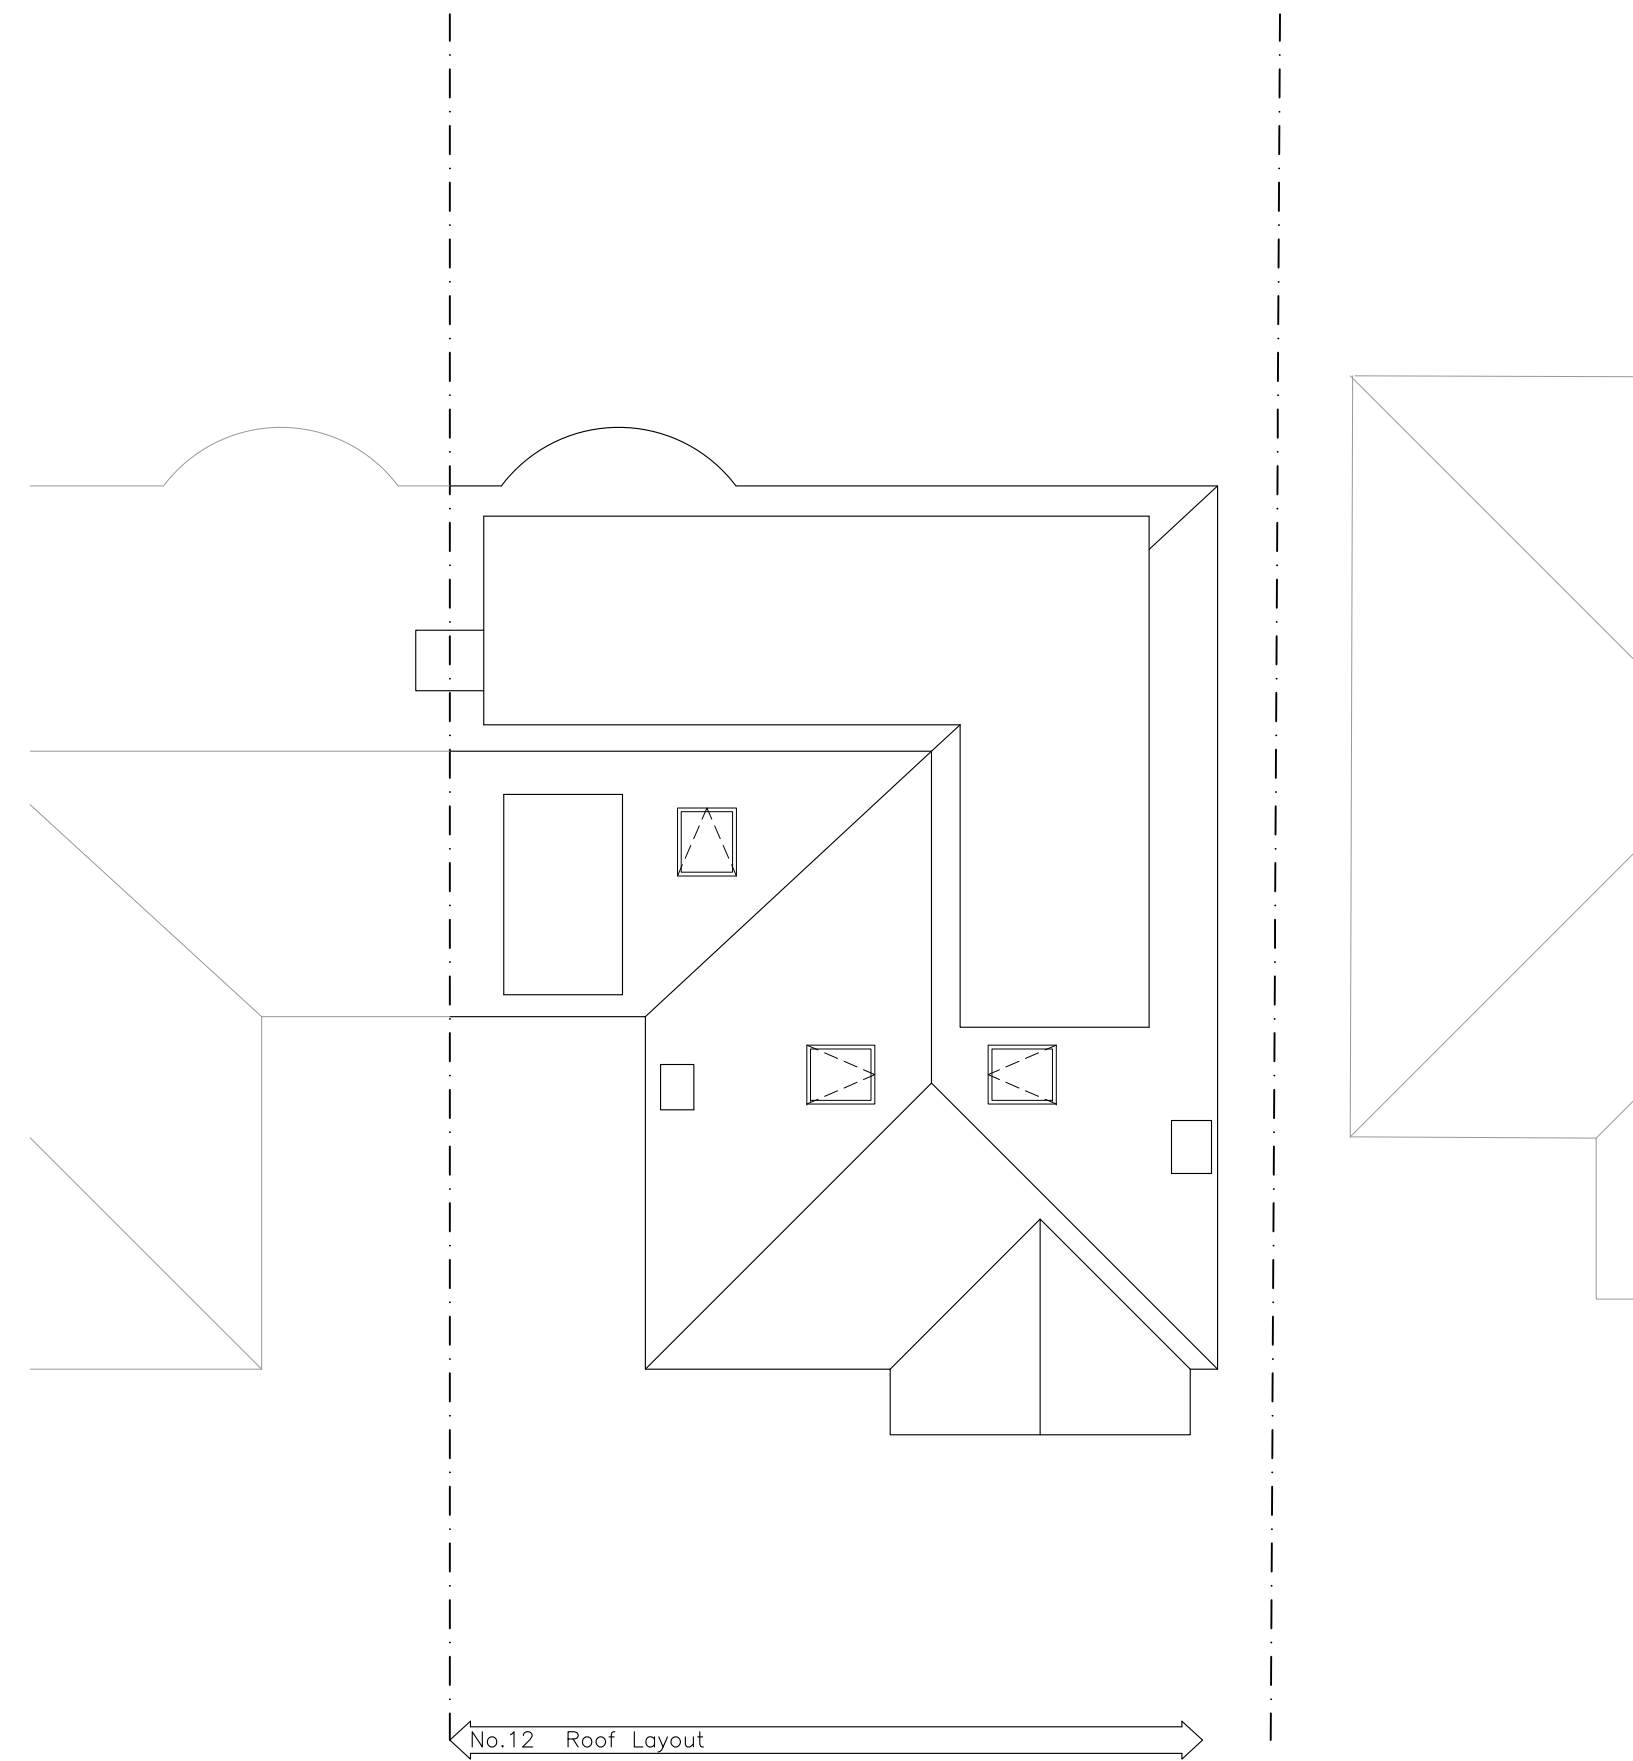
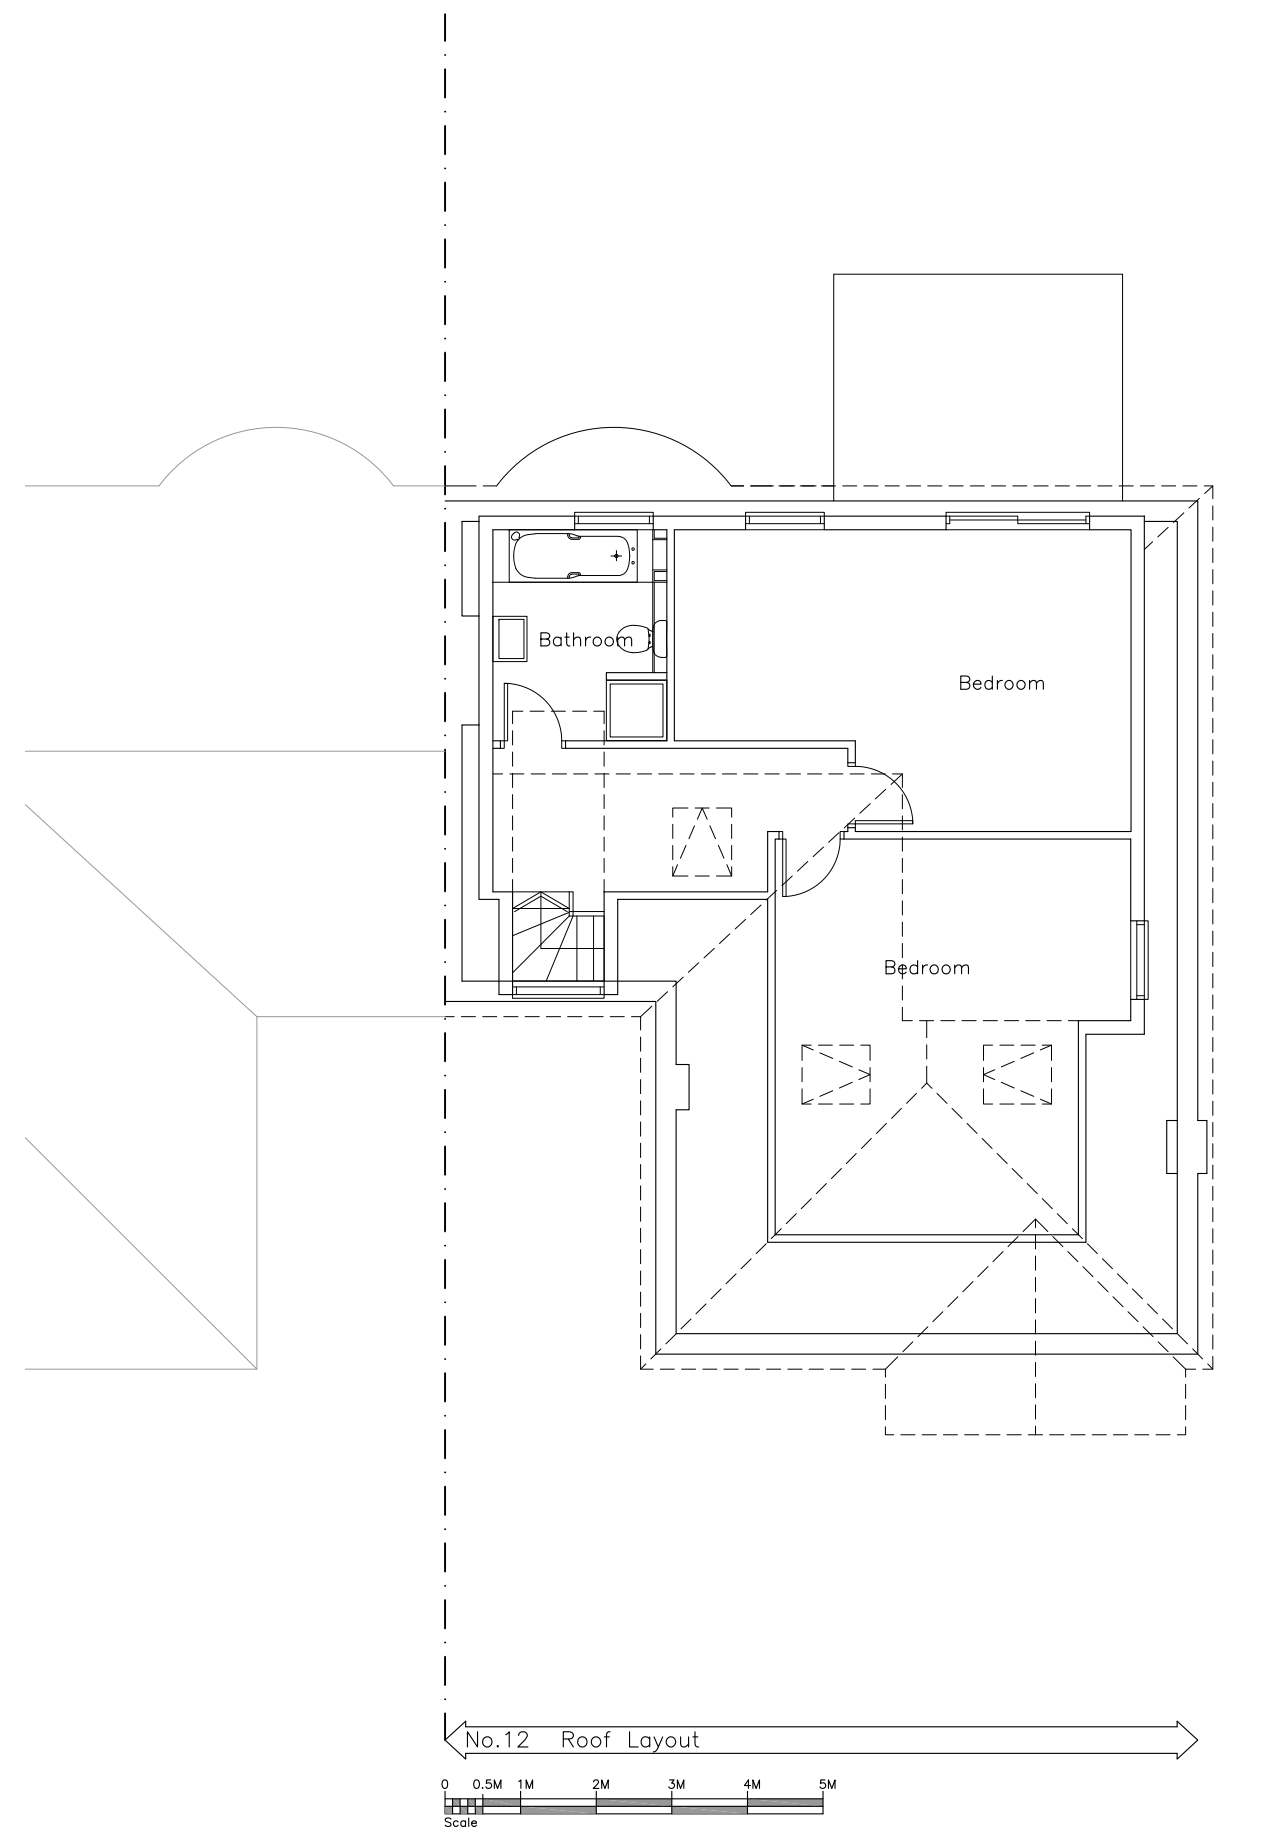


All work must be carried out in accordance with the Building Regulations and to the satisfaction of the Local Authority.

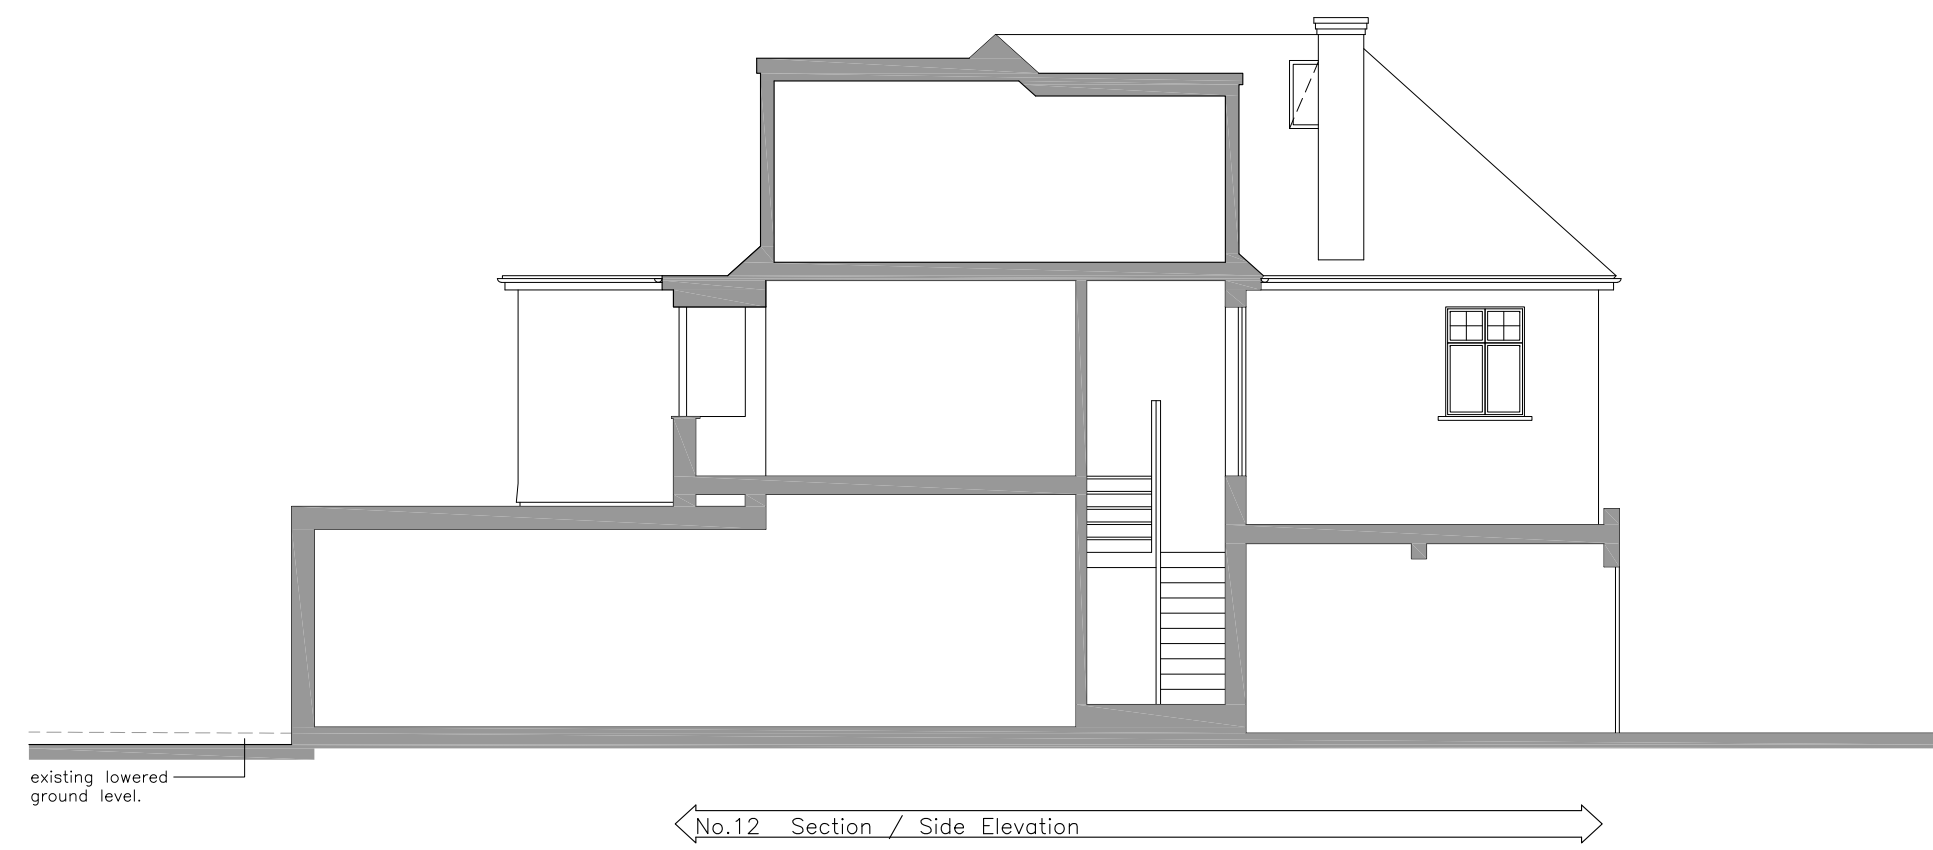

Client:

Project Title:
12 Bancroft Avenue
East Finchley
London
N2 0AS

Drawing Title:
Existing Floor Plans and Section

Drawn: Date: 24.11.2023

Scale: 1:100 @ A1

Dwg.No.: BA.03.02

HARTLEYS PROJECTS LTD
PO BOX 43391, LONDON
N5 1SZ 07919 893380