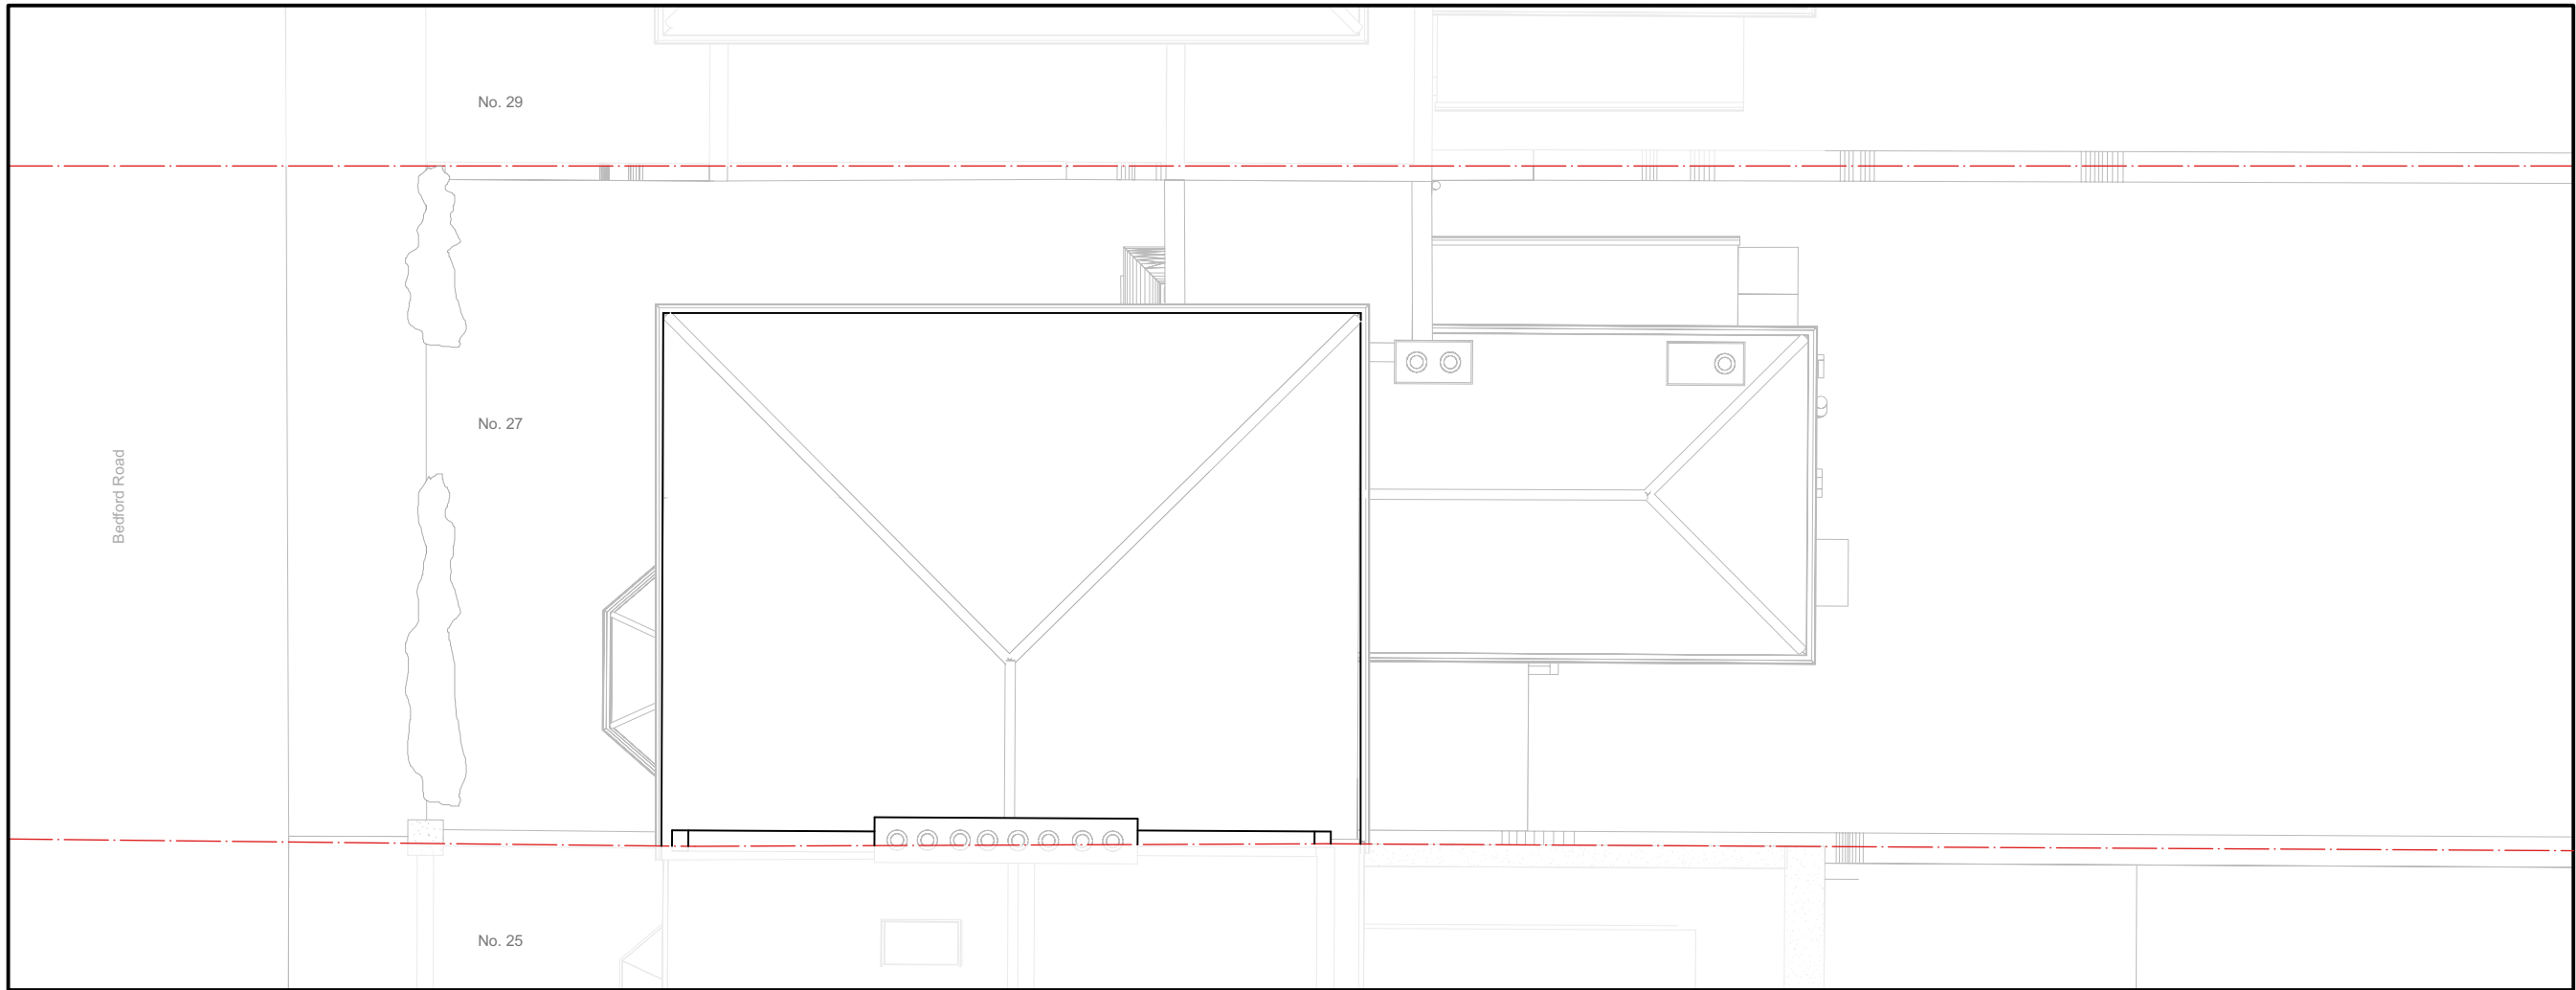
 


REV.	DATE	DESCRIPTION

NO.	DATE	ISSUE NOTE

Key Plan

Consultant

Architect
Jan Hobel Architects Ltd.
73 The Riseings
London E173PH
M: +44 (0)75 2536 9901
E: jan@janhobel.london

Project Title

27 Bedford Road
27 Bedford Road, N154HA

Roof Plan - Existing

First Issue August 2023	Drawn By JH	Reviewed By JH
Project ID 2302	Sheet Scale 1:100	
Drawing No. A3_A013		