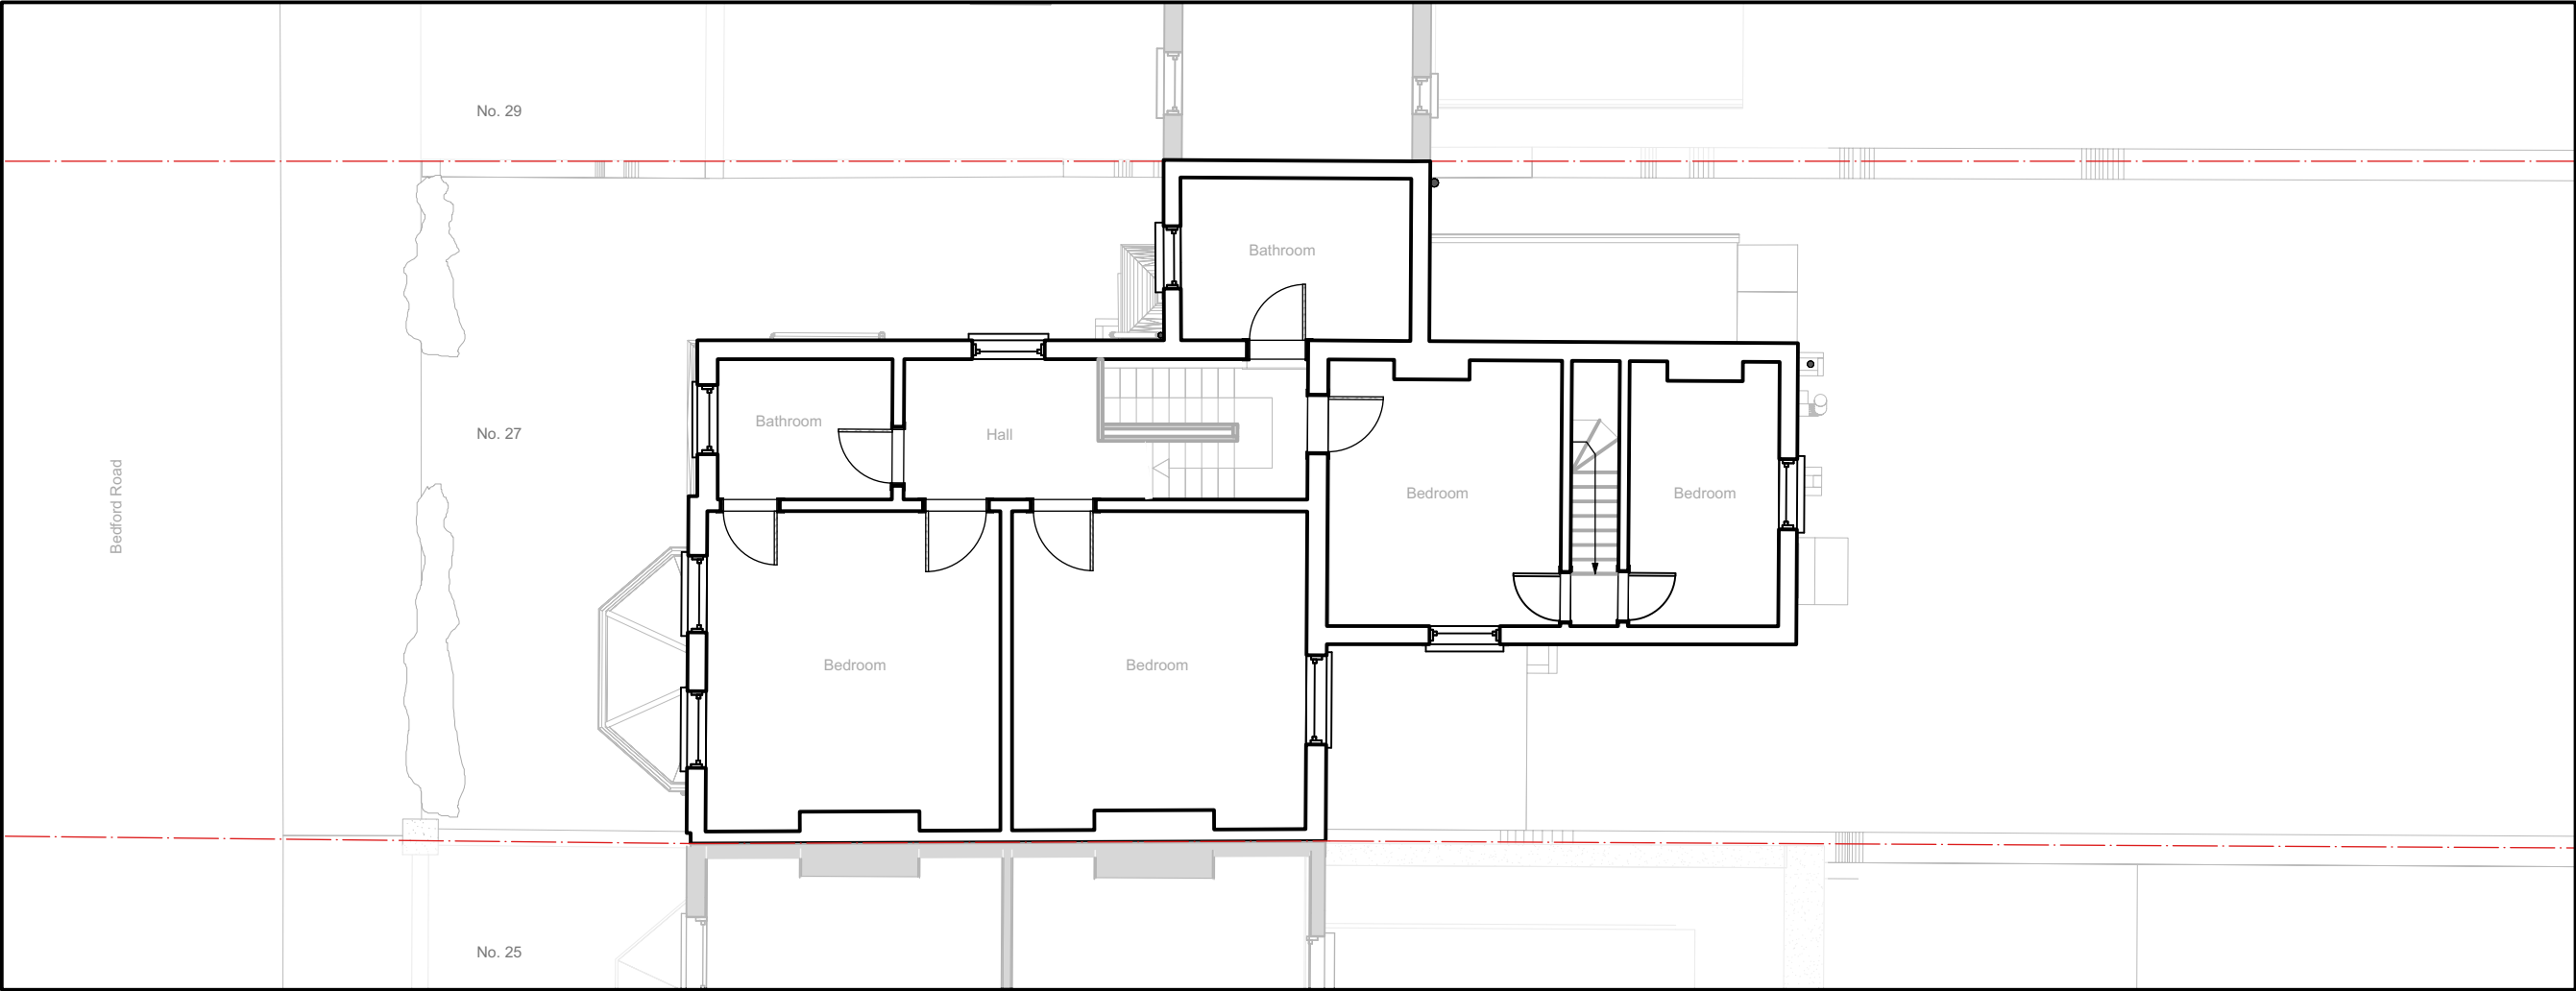
 


REV.	DATE	DESCRIPTION

NO.	DATE	ISSUE NOTE

Key Plan

Consultant

Architect
Jan Hobel Architects Ltd.
73 The Riseings
London E173PH
M: +44 (0)75 2536 9901
E: jan@janhobel.london

Project Title

27 Bedford Road
27 Bedford Road, N154HA

First Floor Plan - Existing		
First Issue	Drawn By	Reviewed By
August 2023	JH	JH
Project ID	Sheet Scale	
2302	1:100	
Drawing No.		
A3_A012		