

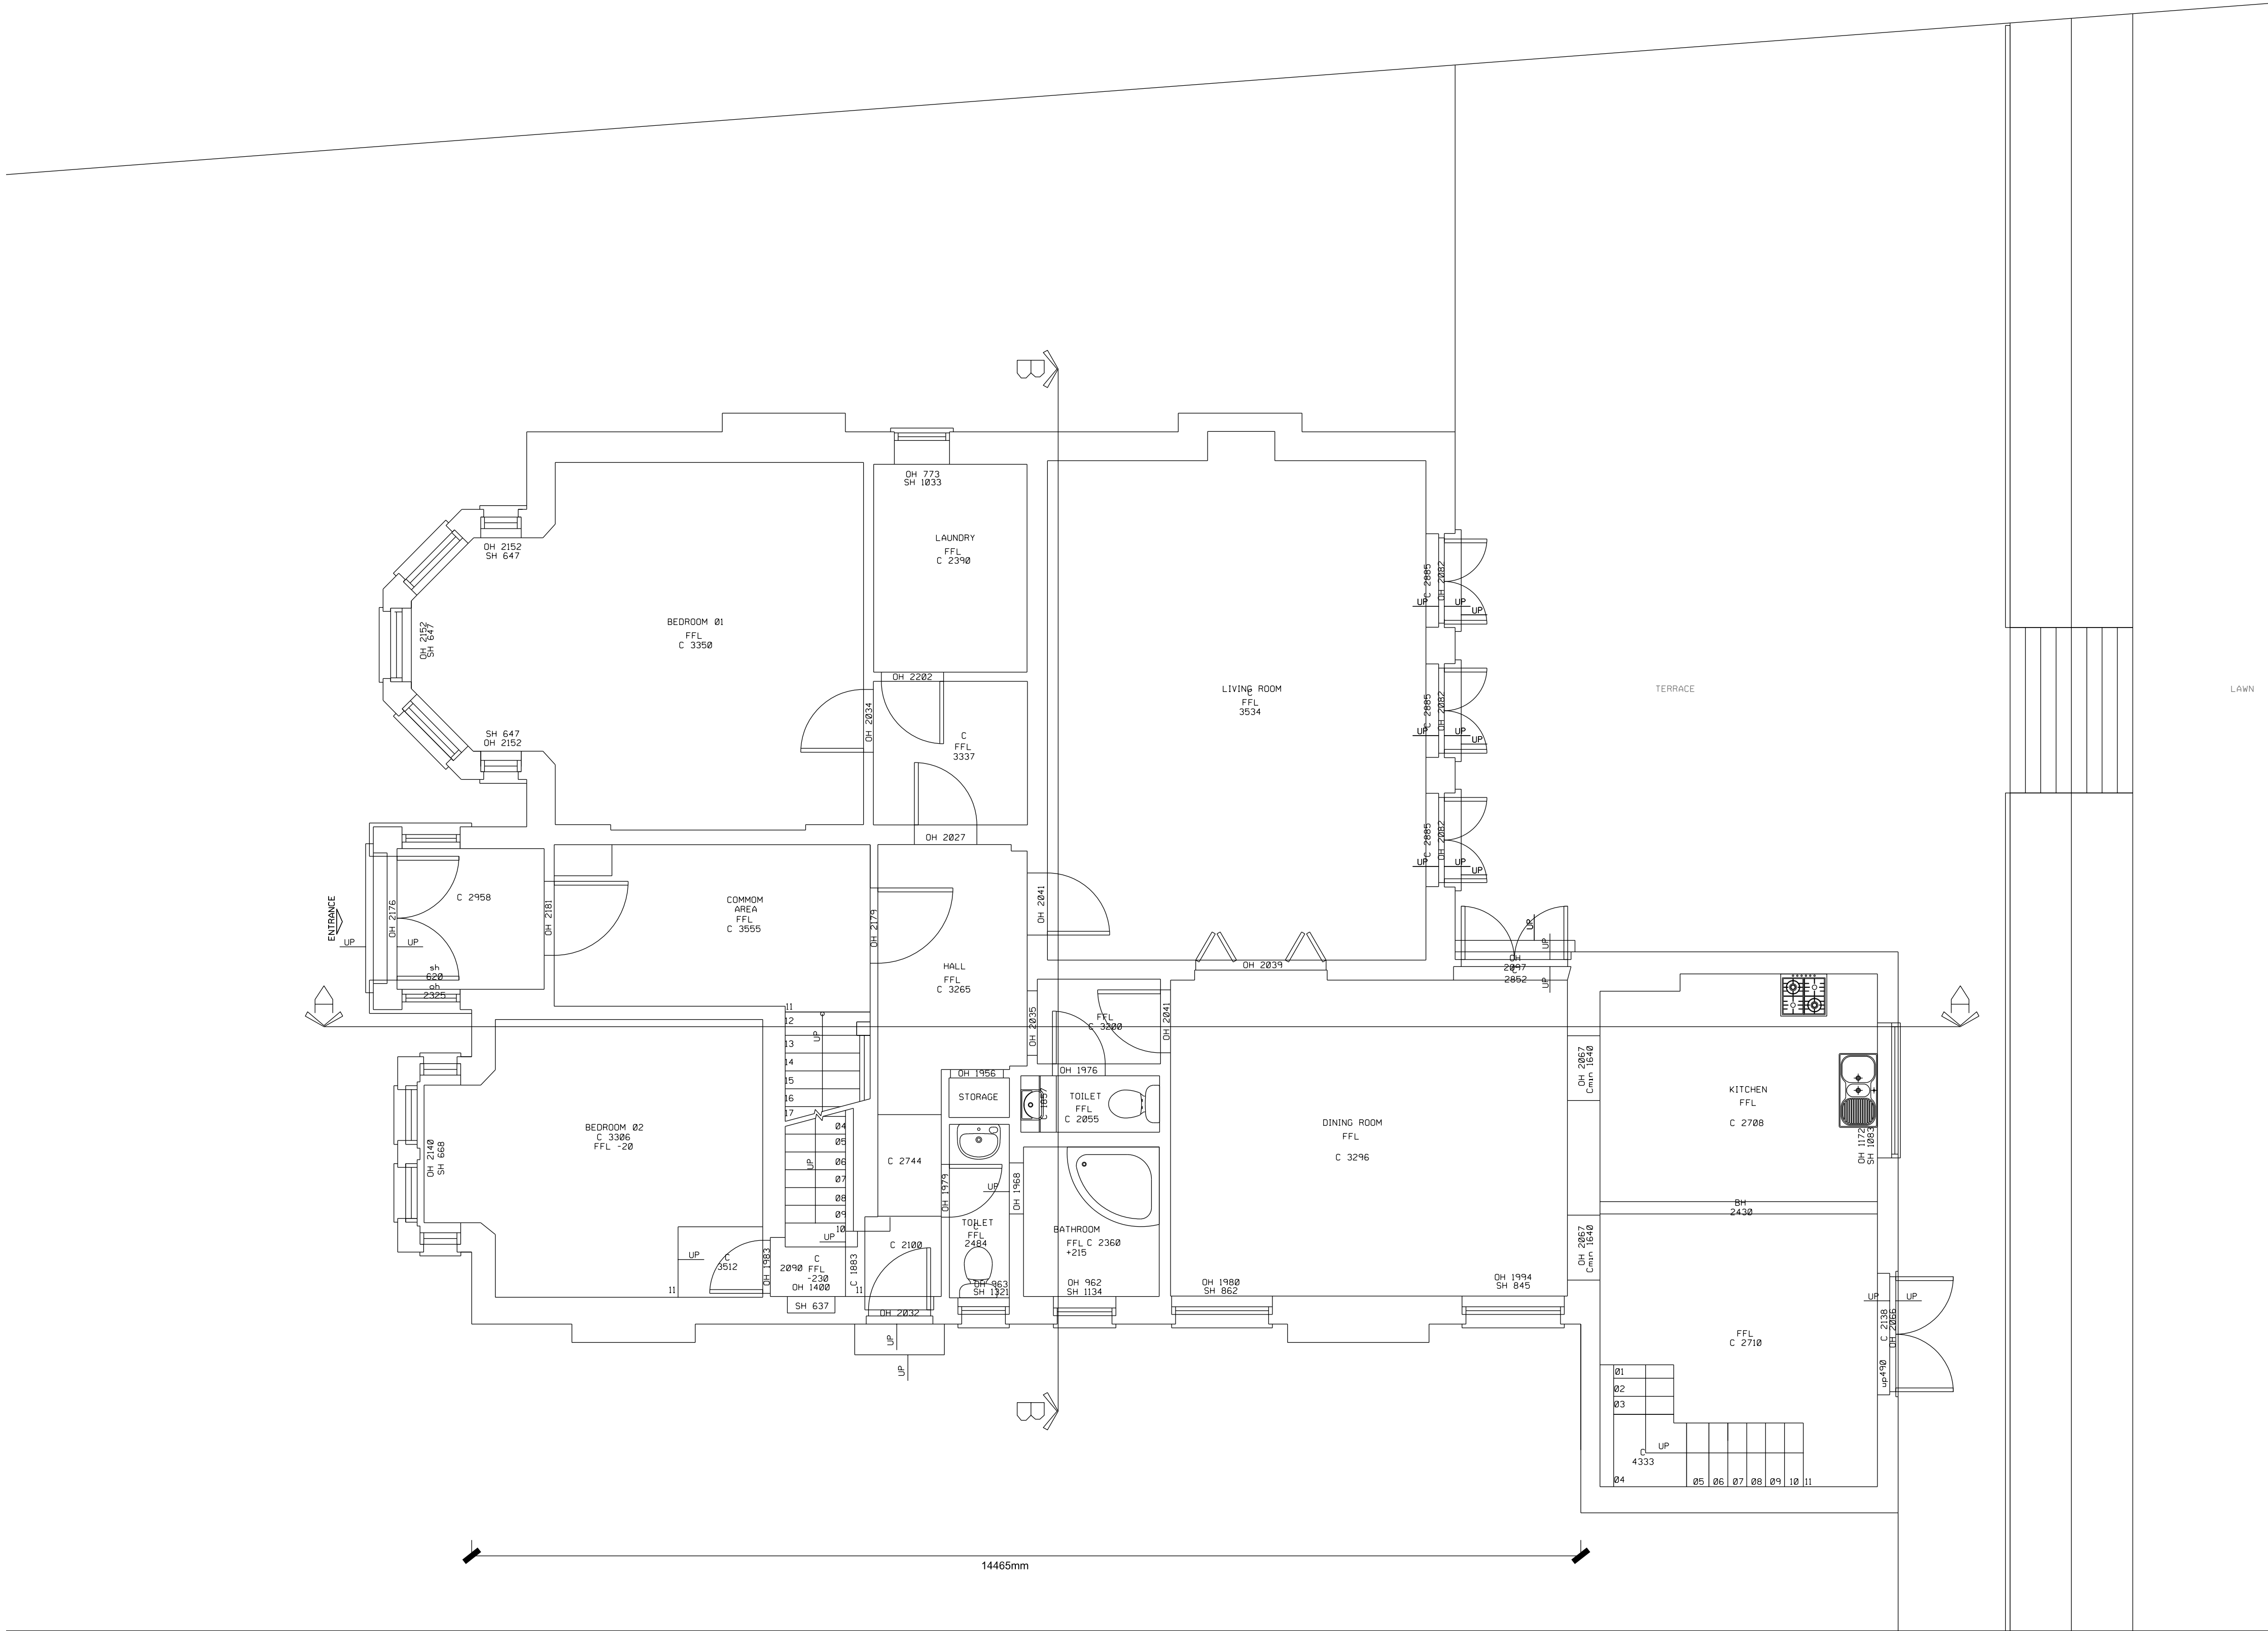


 

EXISTING GROUND FLOOR
170m2 GIA

FLAT 1

GENERAL NOTES

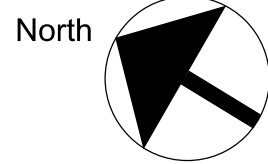

Notes

Do not scale from drawings.
Errors to be reported immediately to the Architect.
To be read in conjunction with all relevant Architects',
Services and Structural Engineers' drawings.
All existing site, tree and building information has been compiled from
different sources. All dimensions to be checked on site.

Rev.	Date	Issued For Planning
-	25.02.2014	Issued For Planning

JASON GOOD
ARCHITECTURE

The Old Stables
Danemore Lane
South Godstone
Surrey, RH9 8JF
T 07901718877
www.jasongood.uk.com

ISSUED FOR PLANNING

Project	42 Shepherds Hill London, N6 5RR	Project No.	SH
Client	-		
Date	15/10/2013	Drawn	-
Scale / Format	1:50/A1_1:100/A3	Checked	-
CAD Reference	-	Approved	-
Drawing Name	General Arrangement Existing Ground Floor Plan	Drawing No.	SH_00_101