



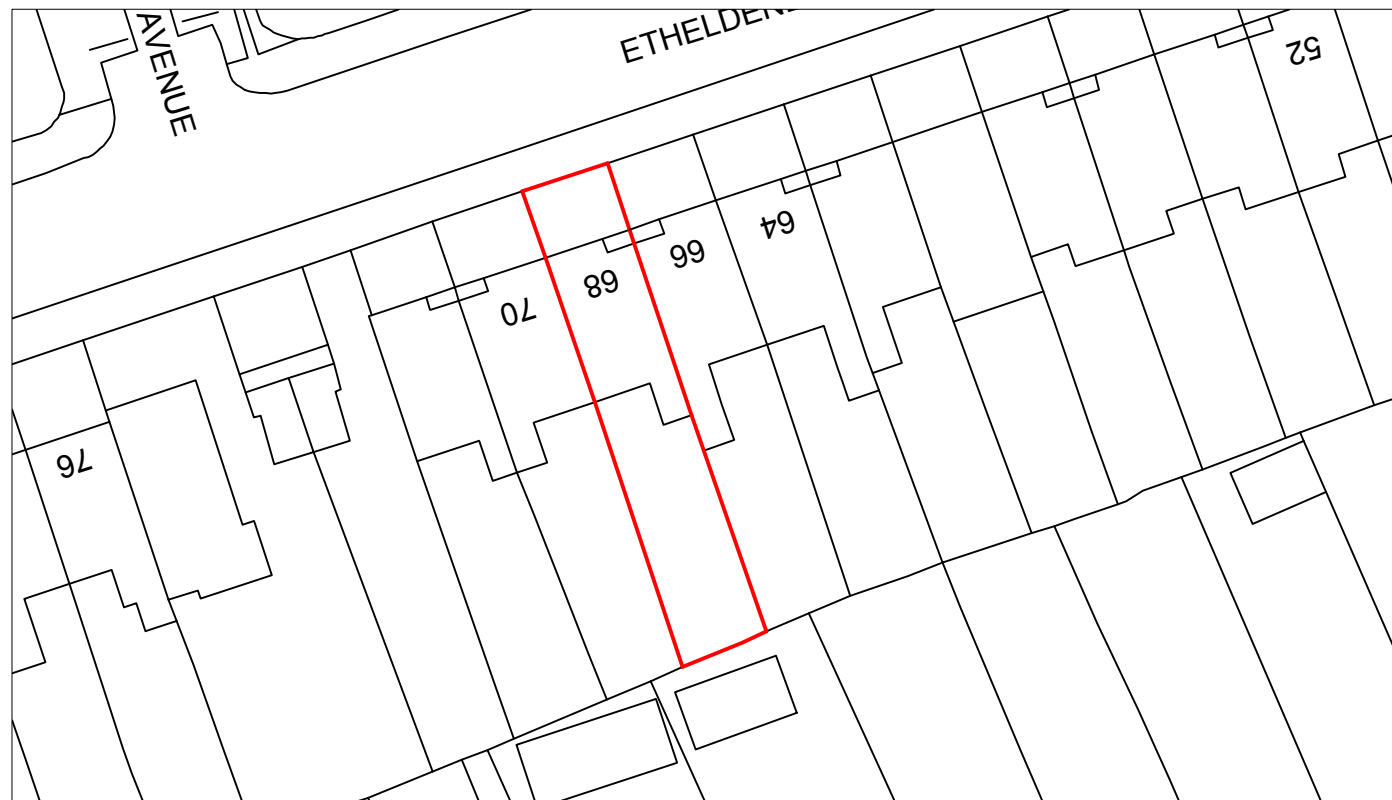



Existing Block Plan

Scale 1:500

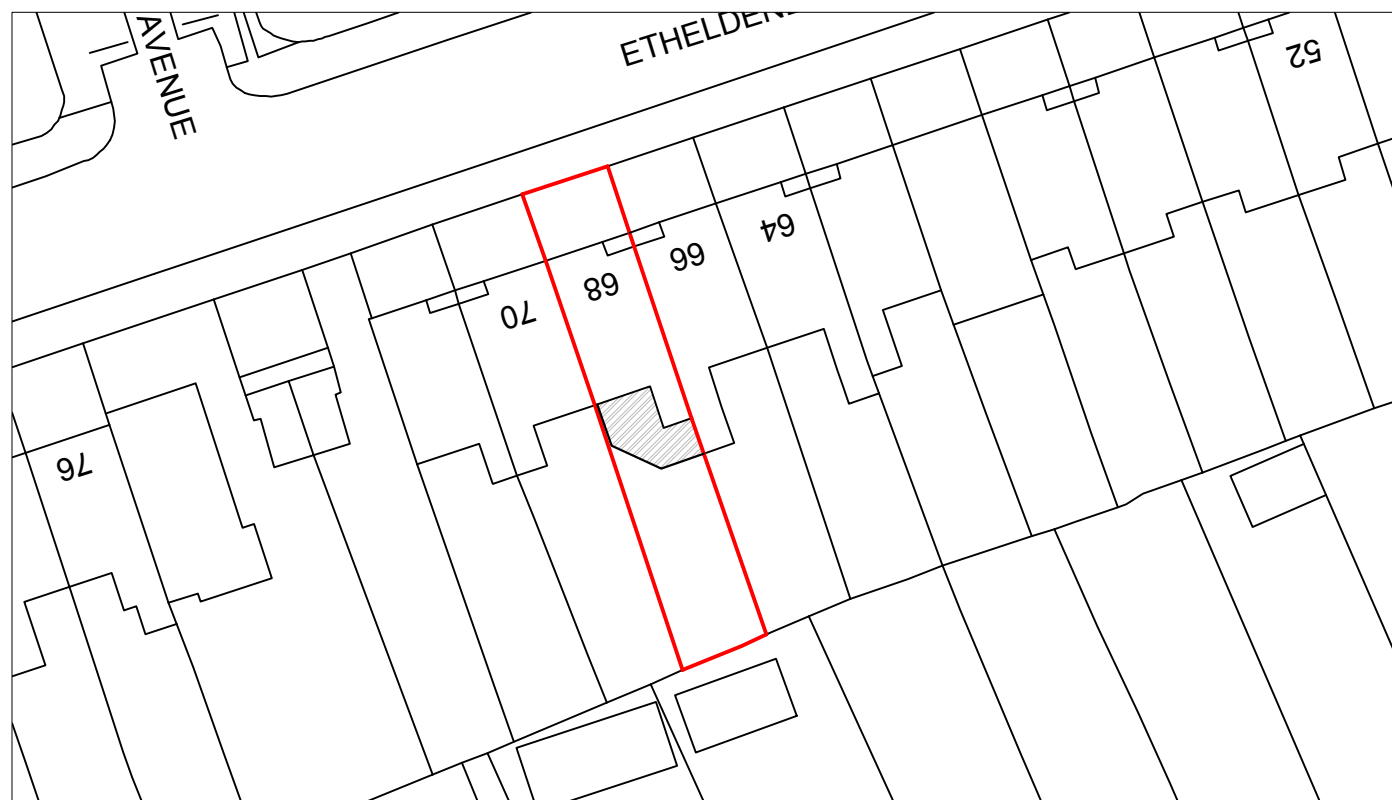

Proposed Block Plan

Scale 1:500

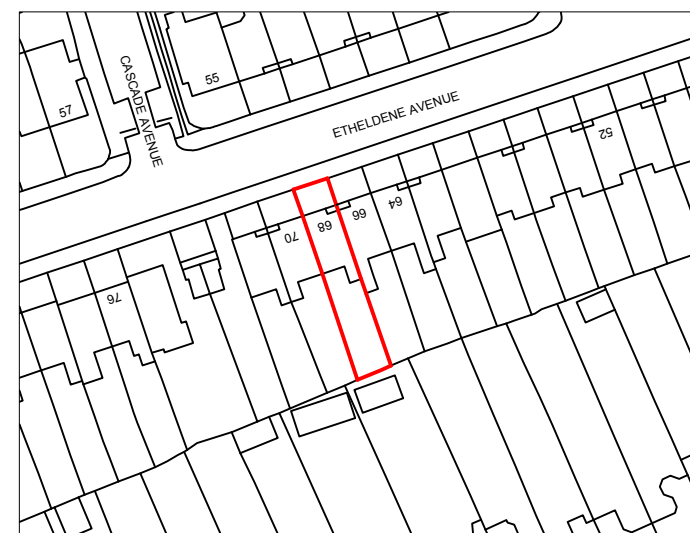 

Location Plan

Scale 1:1250



DETAILED PLANNING

GREENSIDE HOUSE
50 STATION ROAD
LONDON, N22 7DD

T 0208 1500 494
E INFO@DETAILED-PLANNING.CO.UK
WWW.DETAILED-PLANNING.CO.UK

SITE 68 Etheldene Avenue, Muswell Hill, N10 3QB



DRAWING TITLE Site Location and Existing and
Proposed Block Plan

DRAWING STATUS Planning

SCALE	DATE	DRAWN	CHECK
1:100 @ A3	Oct.2023	R.S.	P.C./E.B.

DWG NO.	REVISION
2241YB_HH1: SH1	0

© COPYRIGHT - DETAILED PLANNING LTD
Not for construction. All dimension should be checked on site prior to works commencing.

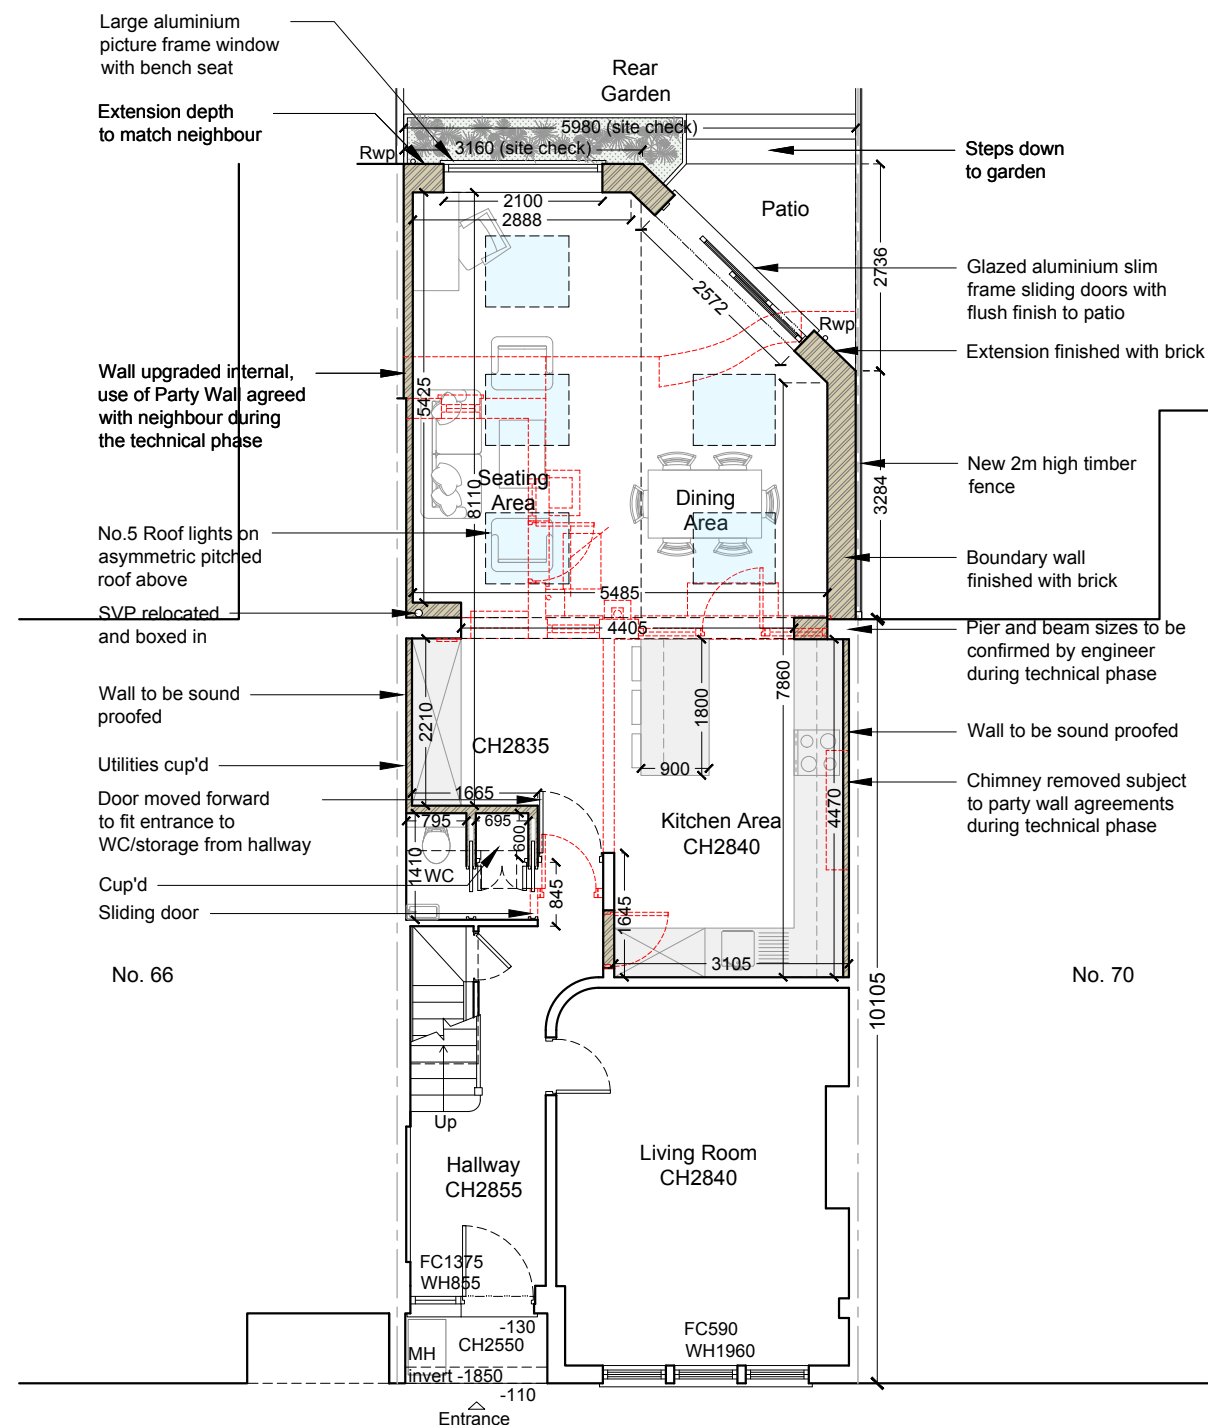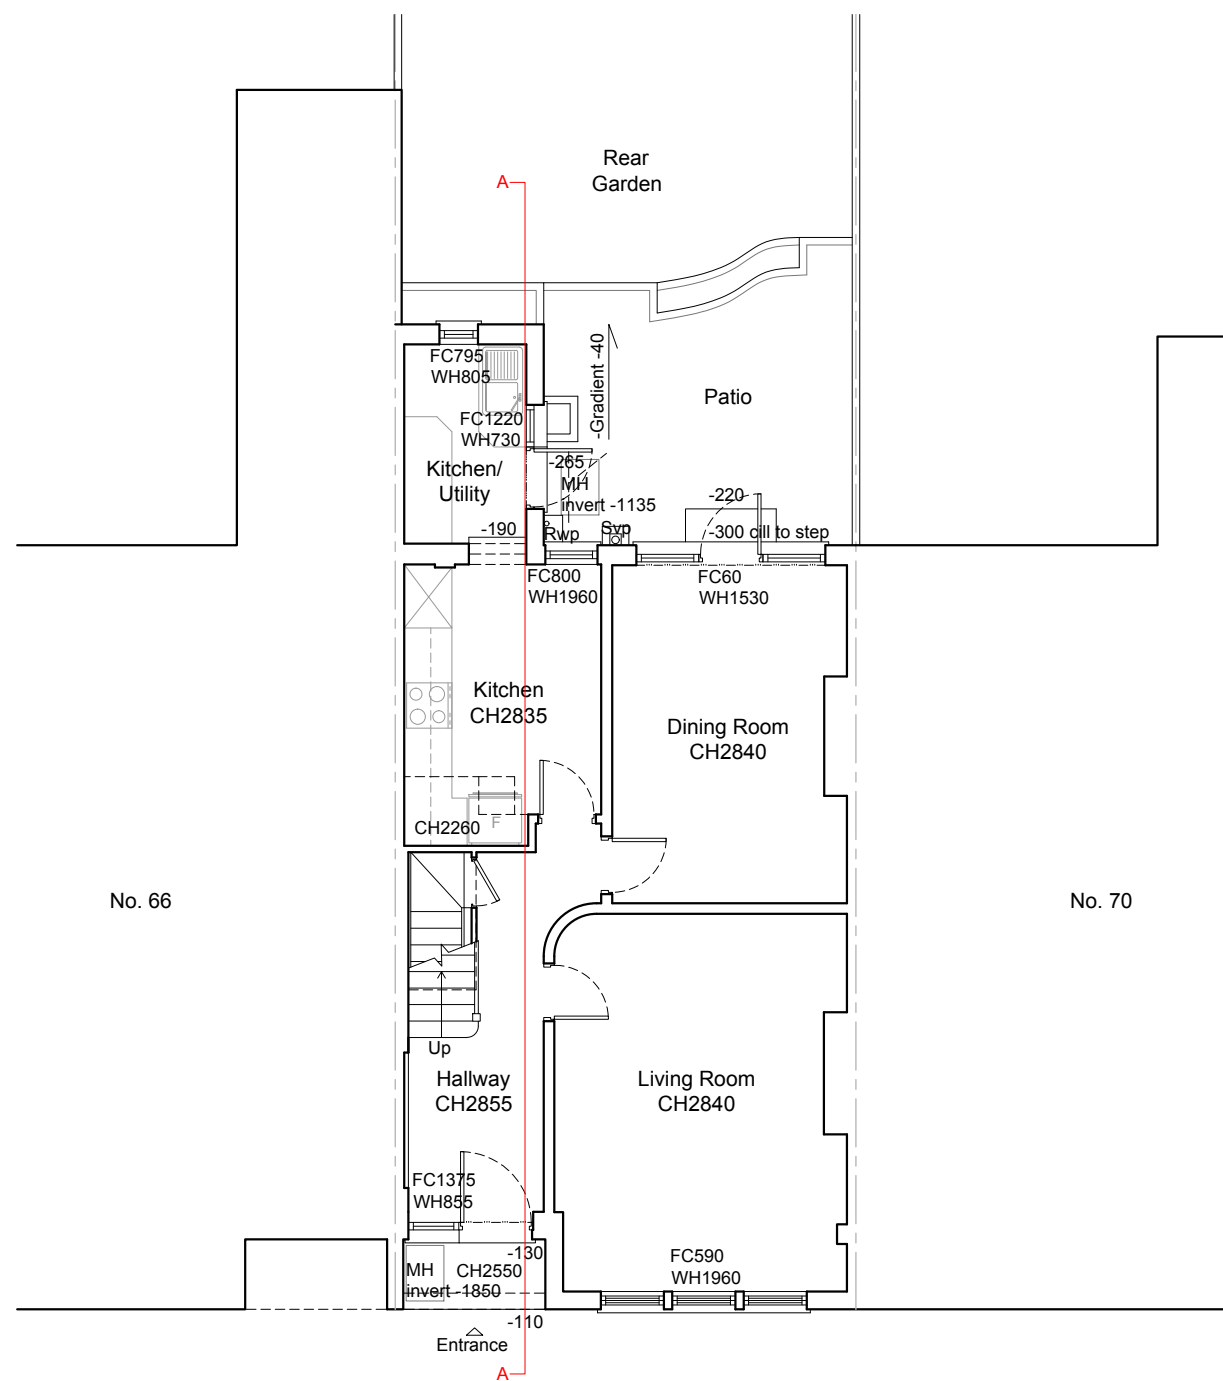

DETAILED PLANNING

GREENSIDE HOUSE
50 STATION ROAD
LONDON, N22 7DD

T 0208 1500 494
E INFO@DETAILED-PLANNING.CO.UK
WWW.DETAILED-PLANNING.CO.UK

SITE 68 Etheldene Avenue, Muswell Hill, N10 3QB


DRAWING TITLE Ground Floor Plans


DRAWING STATUS Planning

SCALE	DATE	DRAWN	CHECK
1:100 @ A3	Oct.2023	R.S.	P.C./E.B.


DWG NO.	REVISION
2241YB_HH1: SH2	0

© COPYRIGHT - DETAILED PLANNING LTD
Not for construction. All dimension should be checked on site prior to works commencing.

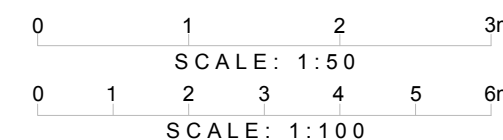

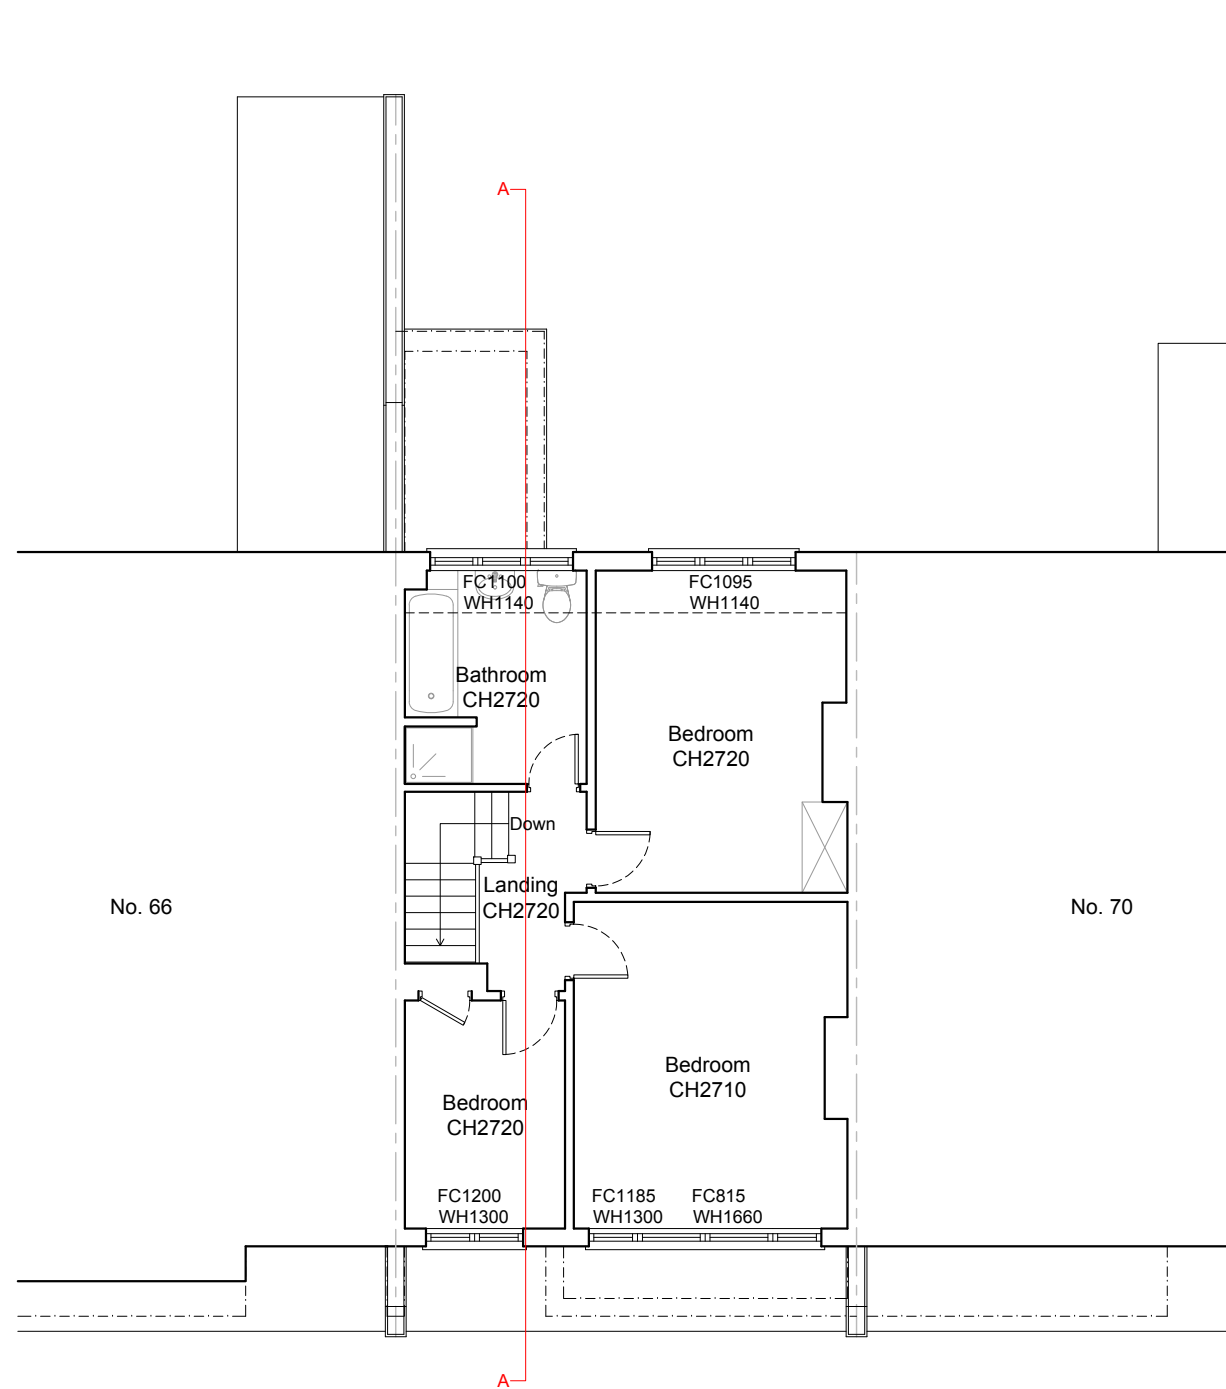

First Floor Plan
As Existing 1:100

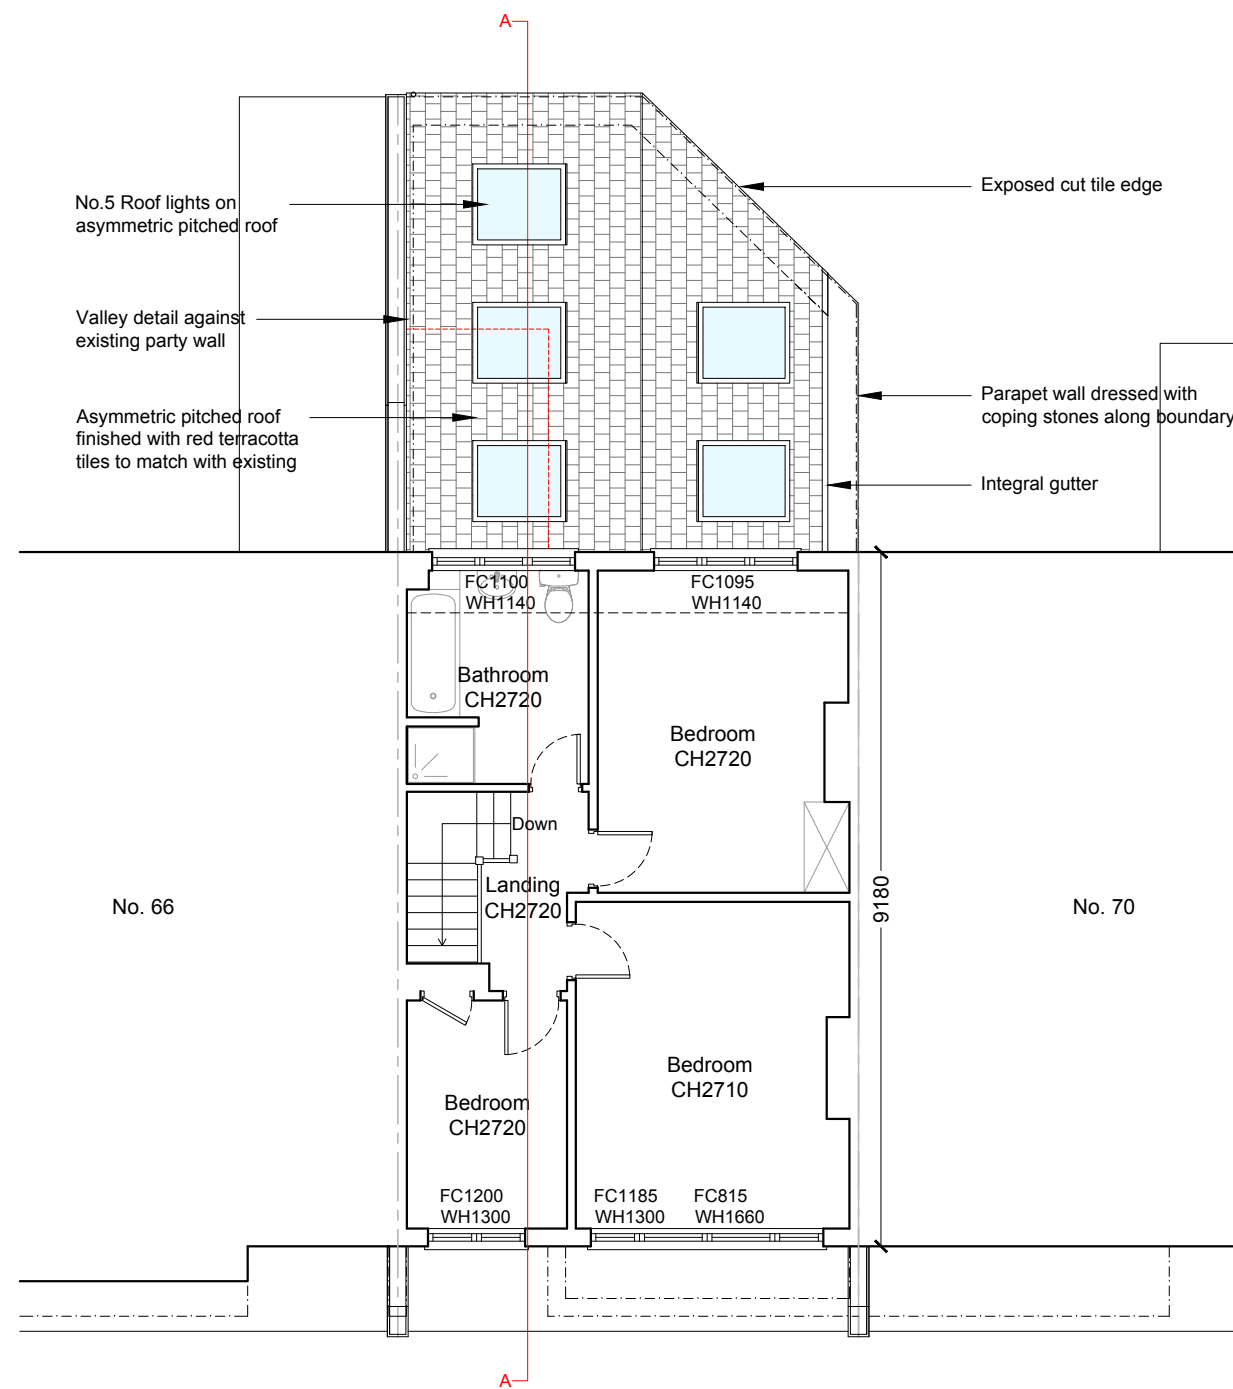

First Floor Plan
As Proposed 1:100



DETAILED PLANNING

GREENSIDE HOUSE
50 STATION ROAD
LONDON, N22 7DD

T 0208 1500 494
E INFO@DETAILED-PLANNING.CO.UK
WWW.DETAILED-PLANNING.CO.UK

SITE 68 Etheldene Avenue, Muswell Hill, N10 3QB


DRAWING TITLE First Floor Plans

DRAWING STATUS Planning

SCALE	DATE	DRAWN	CHECK
1:100 @ A3	Oct.2023	R.S.	P.C./E.B.

DWG NO. 2241YB_HH1: SH3 REVISION 0

© COPYRIGHT - DETAILED PLANNING LTD
Not for construction. All dimension should be checked on site prior to works commencing.

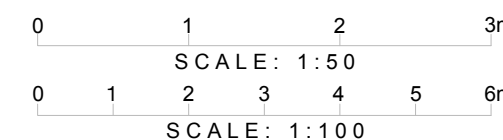




Front Elevation
As Existing 1:100



Front Elevation
No Changes
As Proposed 1:100

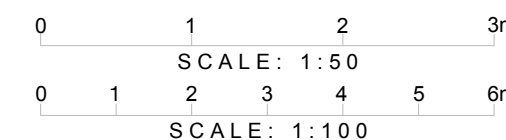

DETAILED PLANNING

GREENSIDE HOUSE
50 STATION ROAD
LONDON, N22 7DD

T 0208 1500 494
E INFO@DETAILED-PLANNING.CO.UK
WWW.DETAILED-PLANNING.CO.UK

SITE 68 Etheldene Avenue, Muswell Hill, N10 3QB

DRAWING TITLE Front Elevations

DRAWING STATUS Planning


SCALE	DATE	DRAWN	CHECK
1:100 @ A3	Oct.2023	R.S.	P.C./E.B.

DWG NO. 2241YB_HH1: SH4 REVISION 0

© COPYRIGHT - DETAILED PLANNING LTD
Not for construction. All dimension should be checked on site prior to works commencing.




Rear Elevation
As Existing 1:100

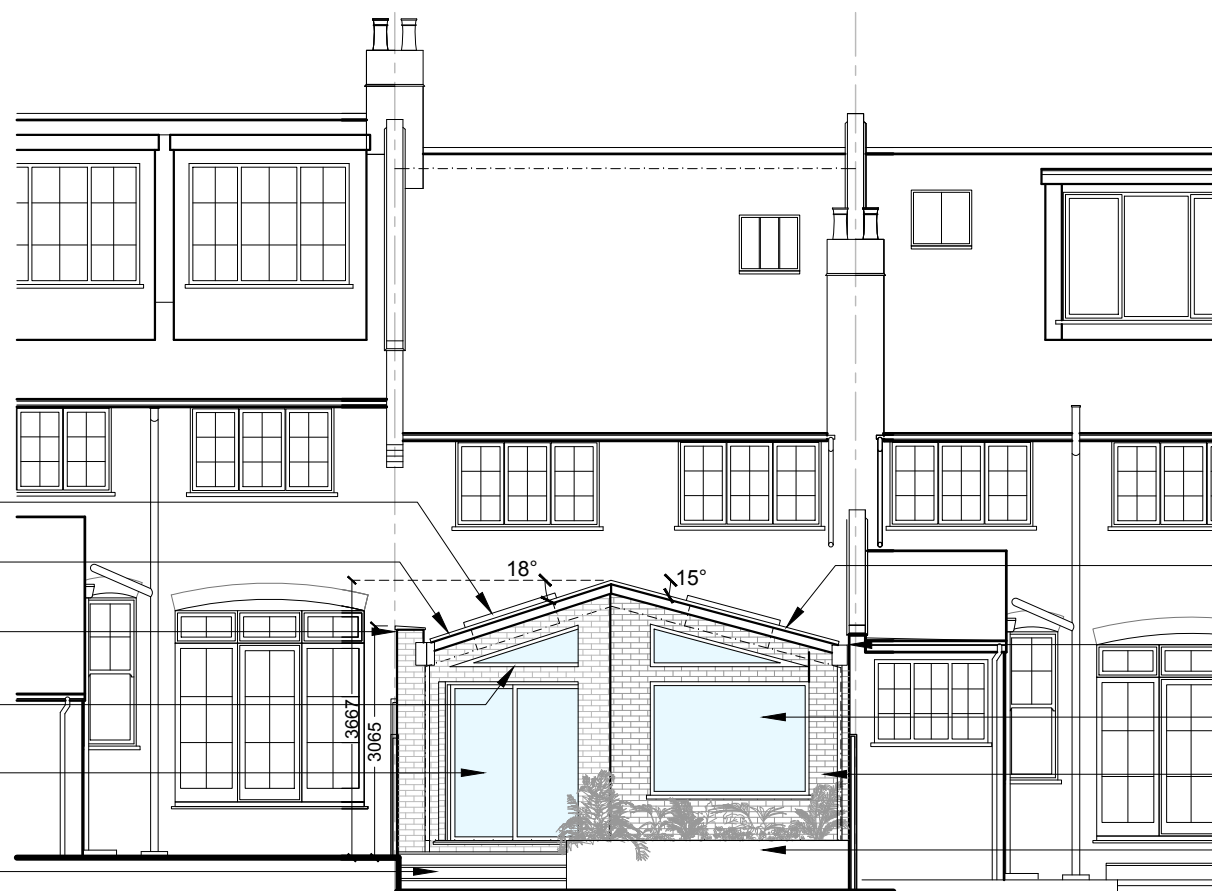

Rear Elevation
As Proposed 1:100

No.5 Roof lights on
asymmetric pitched roof
Exposed cut tile edge
Parapet wall dressed with
coping stones along boundary
Triangular glazing
above sliding patio doors
Glazed aluminium slim
frame sliding doors with
flush finish to patio
Stairs from internal finished
floor to garden level

Asymmetric pitched roof
finished red terracotta
tiles to match with existing
Valley detail against
existing party wall
Large aluminium picture frame
window with internal bench seat
Extension finished
with brick
Raised planting bed

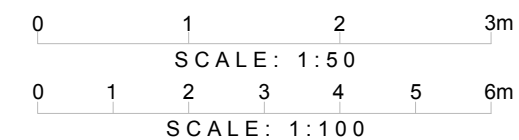

DETAILED PLANNING

GREENSIDE HOUSE
50 STATION ROAD
LONDON, N22 7DD

T 0208 1500 494
E INFO@DETAILED-PLANNING.CO.UK
WWW.DETAILED-PLANNING.CO.UK

SITE 68 Etheldene Avenue, Muswell Hill, N10 3QB


DRAWING TITLE Rear Elevations

DRAWING STATUS Planning


SCALE	DATE	DRAWN	CHECK
1:100 @ A3	Oct.2023	R.S.	P.C./E.B.

DWG NO. 2241YB_HH1: SH5 REVISION 0


© COPYRIGHT - DETAILED PLANNING LTD
Not for construction. All dimension should be checked on site prior to works commencing.

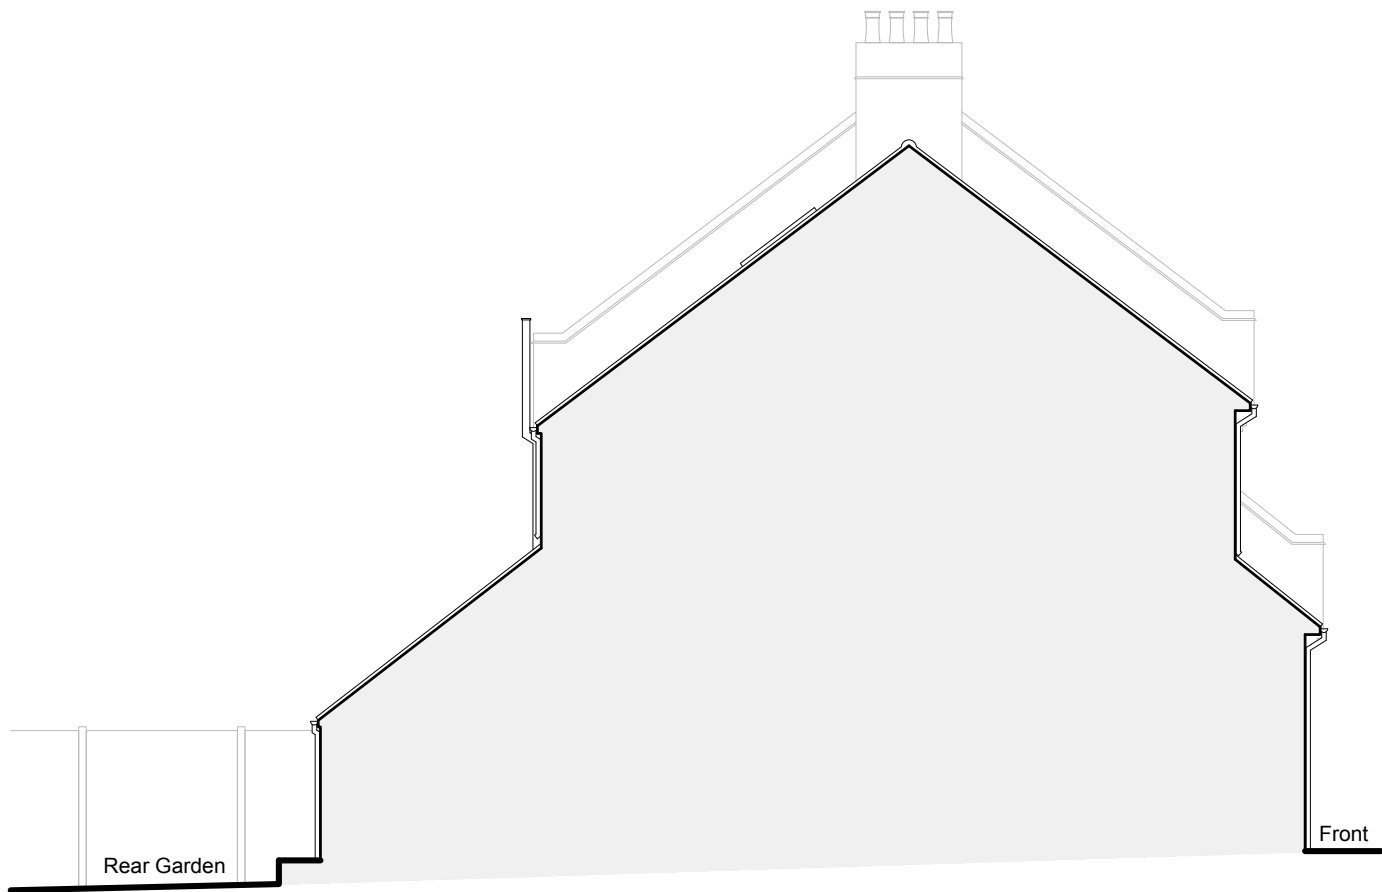

Side Elevation
As Existing 1:100

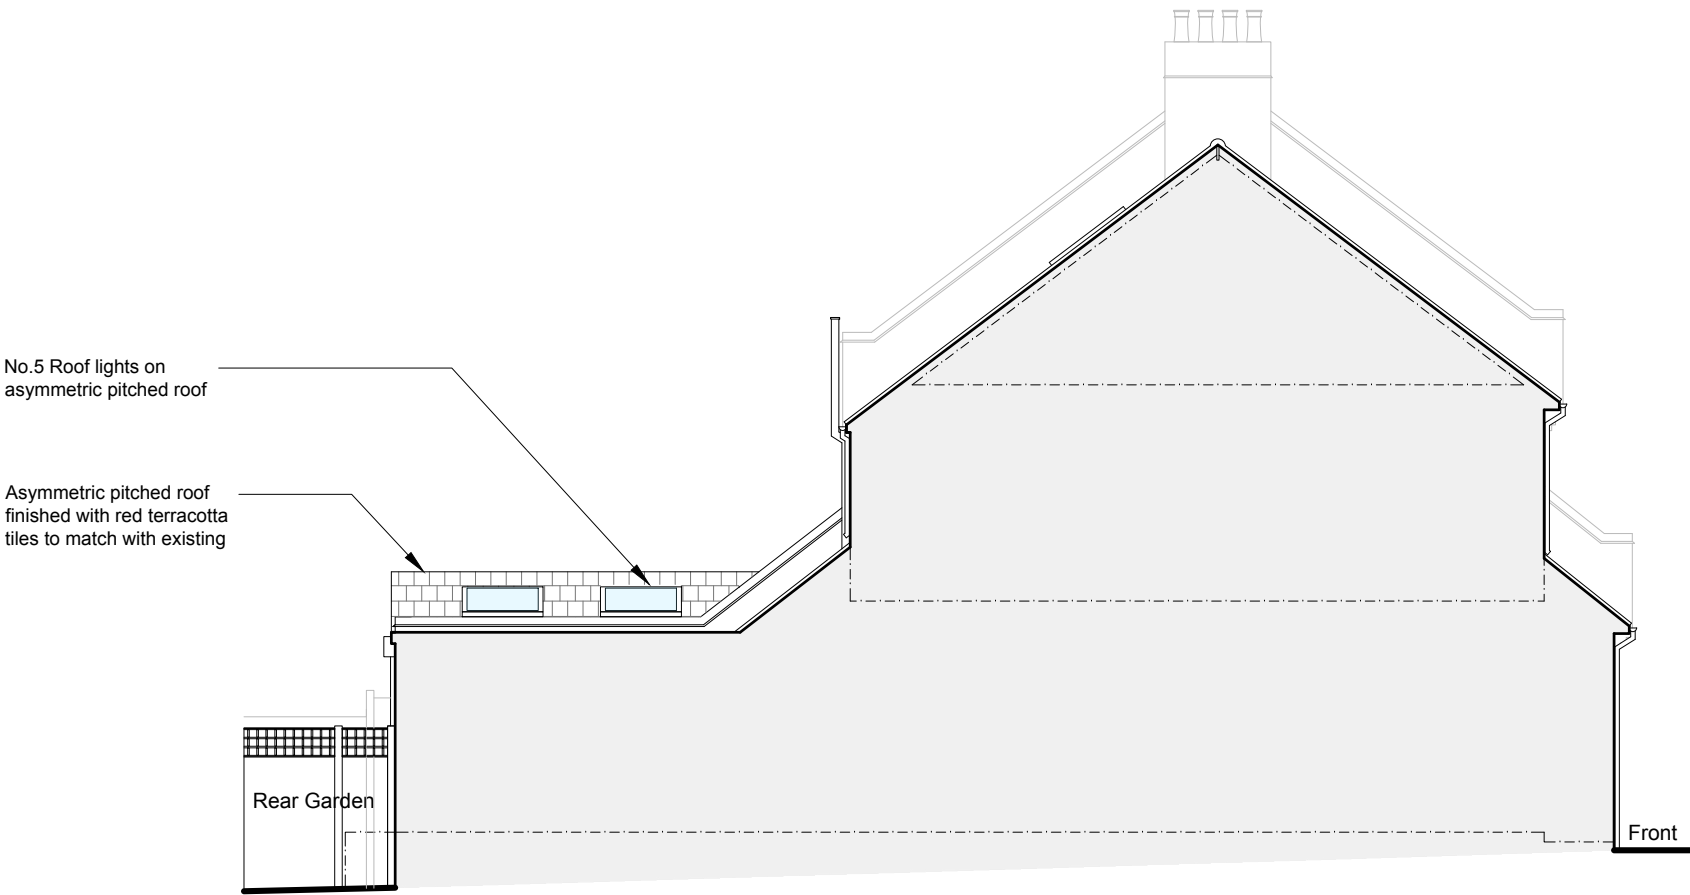

Side Elevation
As Proposed 1:100

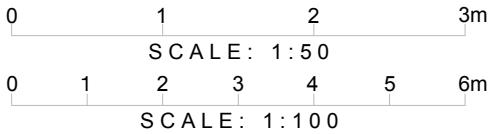

DETAILED PLANNING

GREENSIDE HOUSE
50 STATION ROAD
LONDON, N22 7DD


T 0208 1500 494
E INFO@DETAILED-PLANNING.CO.UK
WWW.DETAILED-PLANNING.CO.UK

SITE 68 Etheldene Avenue, Muswell Hill, N10 3QB			
DRAWING TITLE Side Elevations			
DRAWING STATUS Planning			
SCALE	DATE	DRAWN	CHECK
1:100 @ A3	Oct.2023	R.S.	P.C./E.B.
DWG NO.	2241YB_HH1: SH6	REVISION 0	

© COPYRIGHT - DETAILED PLANNING LTD
Not for construction. All dimension should be checked on site prior to works commencing.



Side Elevation
As Existing 1:100

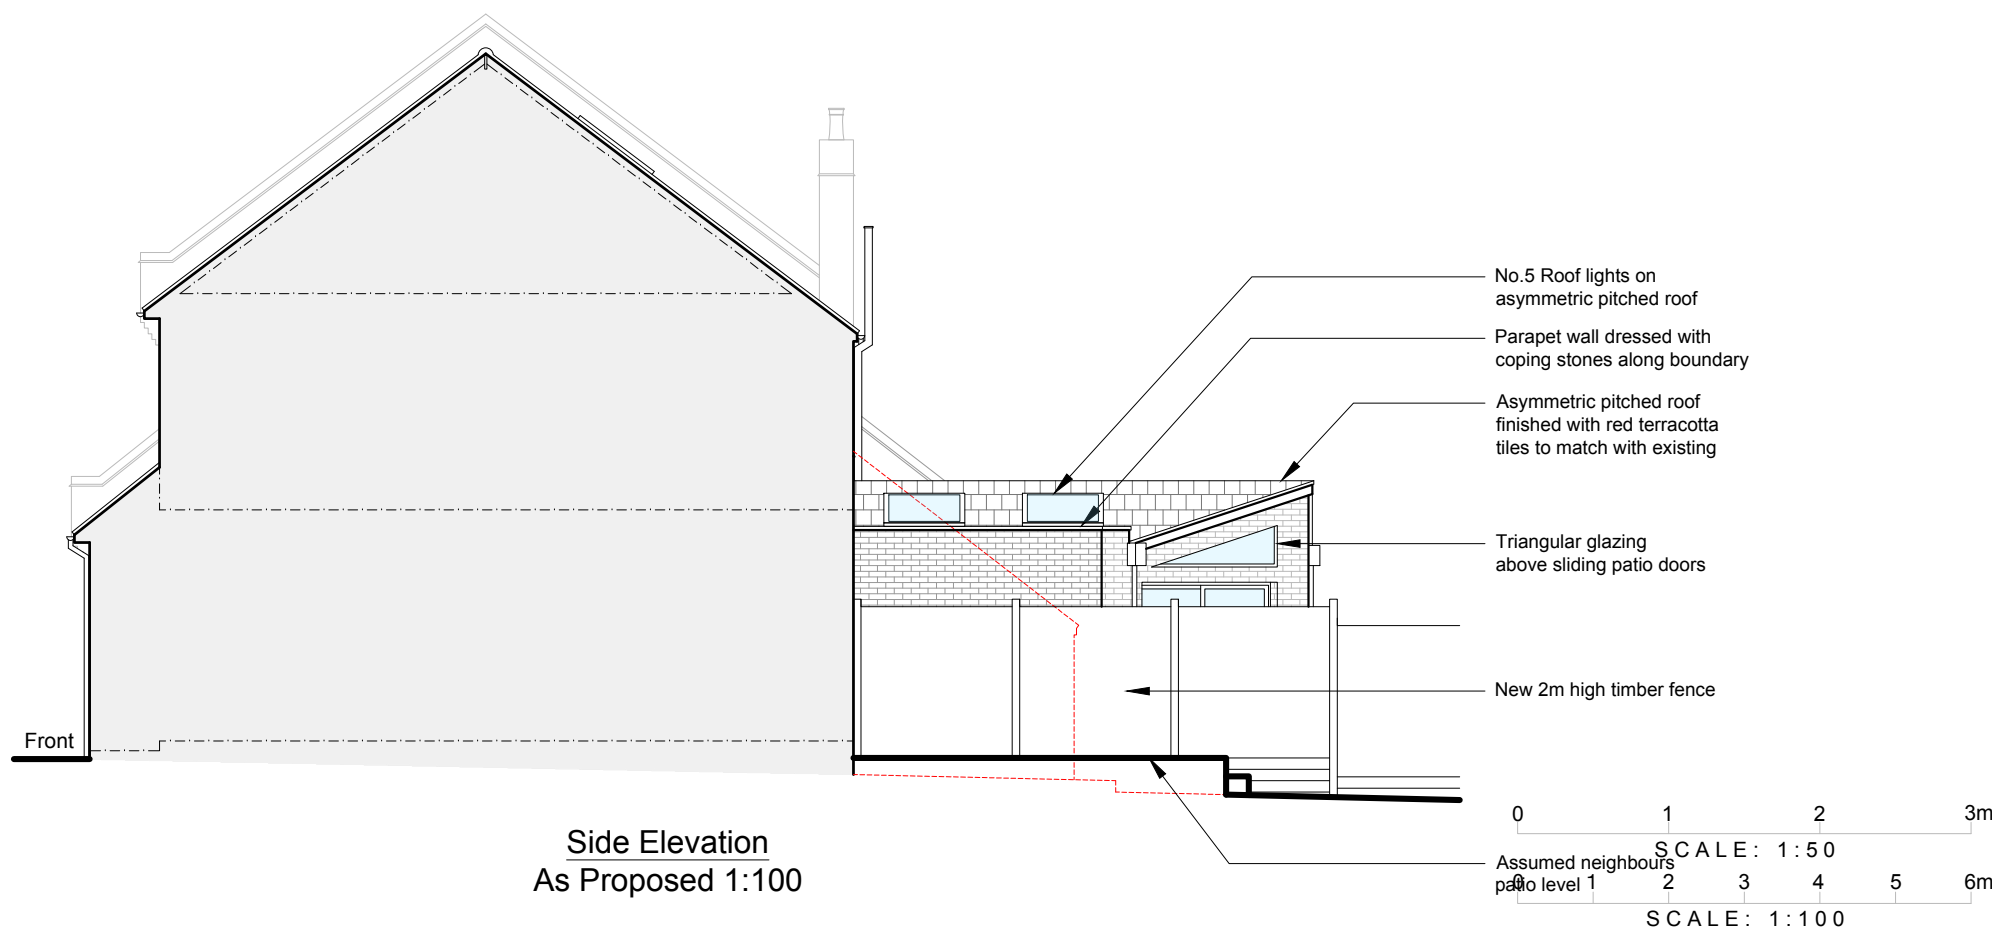

Side Elevation
As Proposed 1:100



DETAILED PLANNING

GREENSIDE HOUSE
50 STATION ROAD
LONDON, N22 7DD

T 0208 1500 494
E INFO@DETAILED-PLANNING.CO.UK
WWW.DETAILED-PLANNING.CO.UK

SITE 68 Etheldene Avenue, Muswell Hill, N10 3QB




DRAWING TITLE Side Elevations

DRAWING STATUS Planning

SCALE	DATE	DRAWN	CHECK
1:100 @ A3	Oct.2023	R.S.	P.C./E.B.

DWG NO.	REVISION
2241YB_HH1: SH7	0

© COPYRIGHT - DETAILED PLANNING LTD
Not for construction. All dimension should be checked on site prior to works commencing.

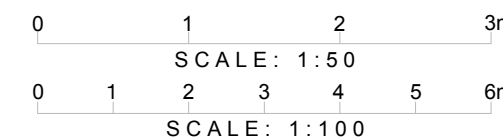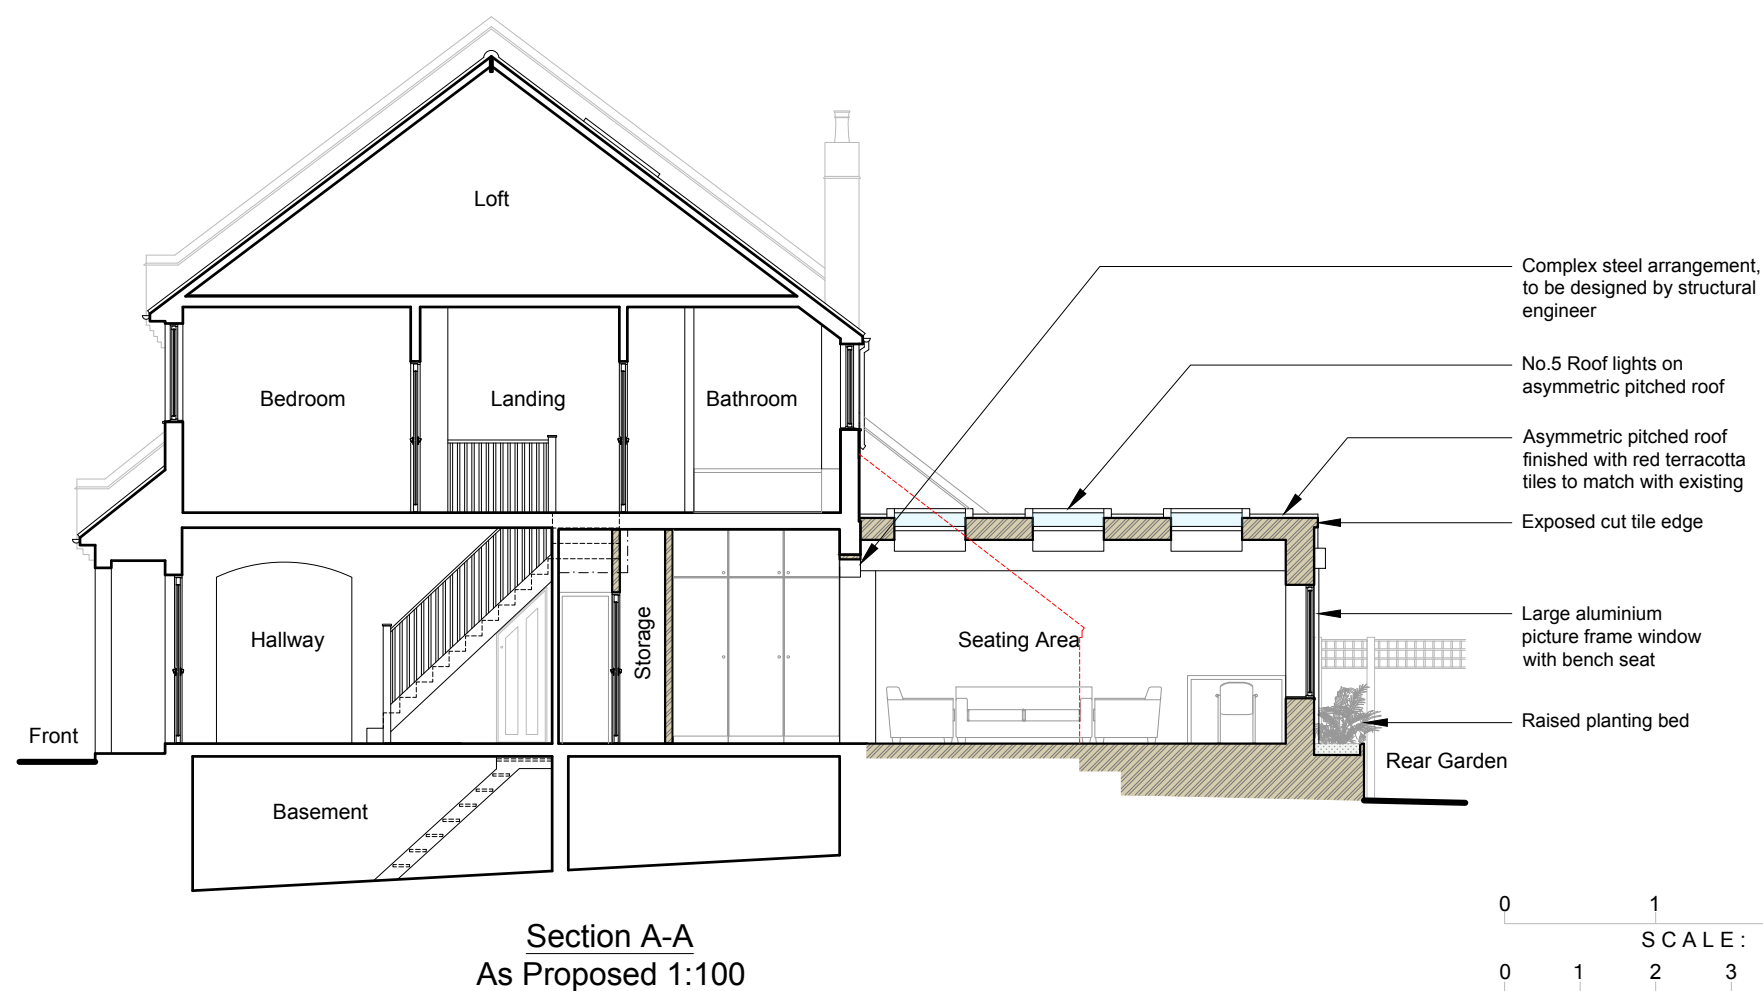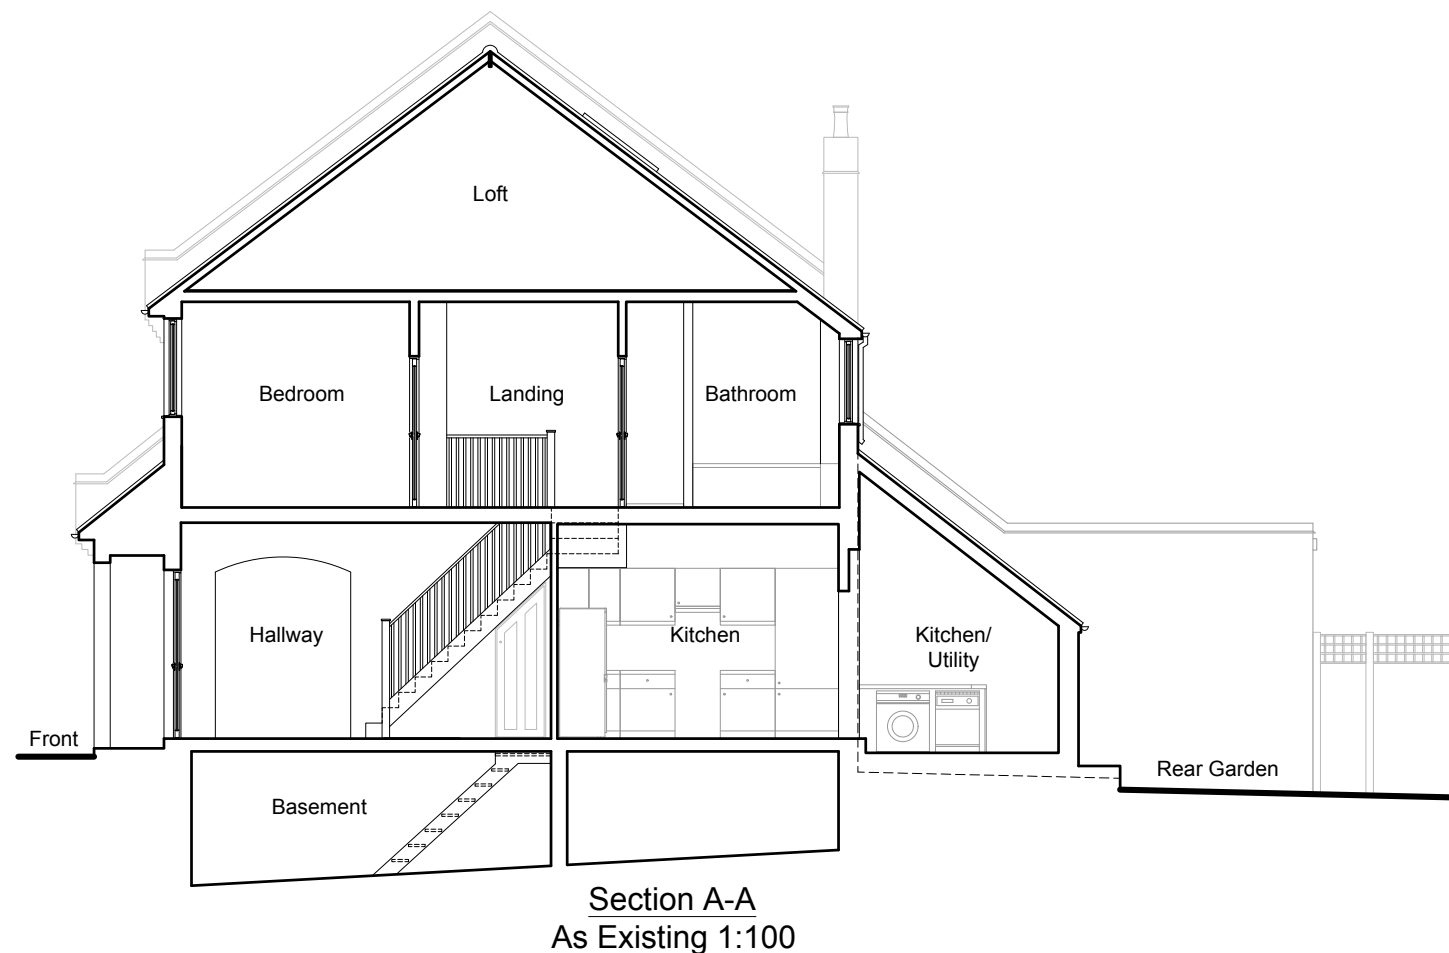

DETAILED PLANNING

GREENSIDE HOUSE
50 STATION ROAD
LONDON, N22 7DD

T 0208 1500 494
E INFO@DETAILED-PLANNING.CO.UK
WWW.DETAILED-PLANNING.CO.UK

SITE 68 Etheldene Avenue, Muswell Hill, N10 3QB

DRAWING TITLE *Sections*

DRAWING STATUS *Planning*

SCALE	DATE	DRAWN	CHECK
1:100 @ A3	Oct.2023	R.S.	P.C./E.B.

DWG NO. 2241YB_HH1: SH8 REVISION 0

© COPYRIGHT - DETAILED PLANNING LTD
Not for construction. All dimension should be checked on site prior to works commencing.