


PROPOSED

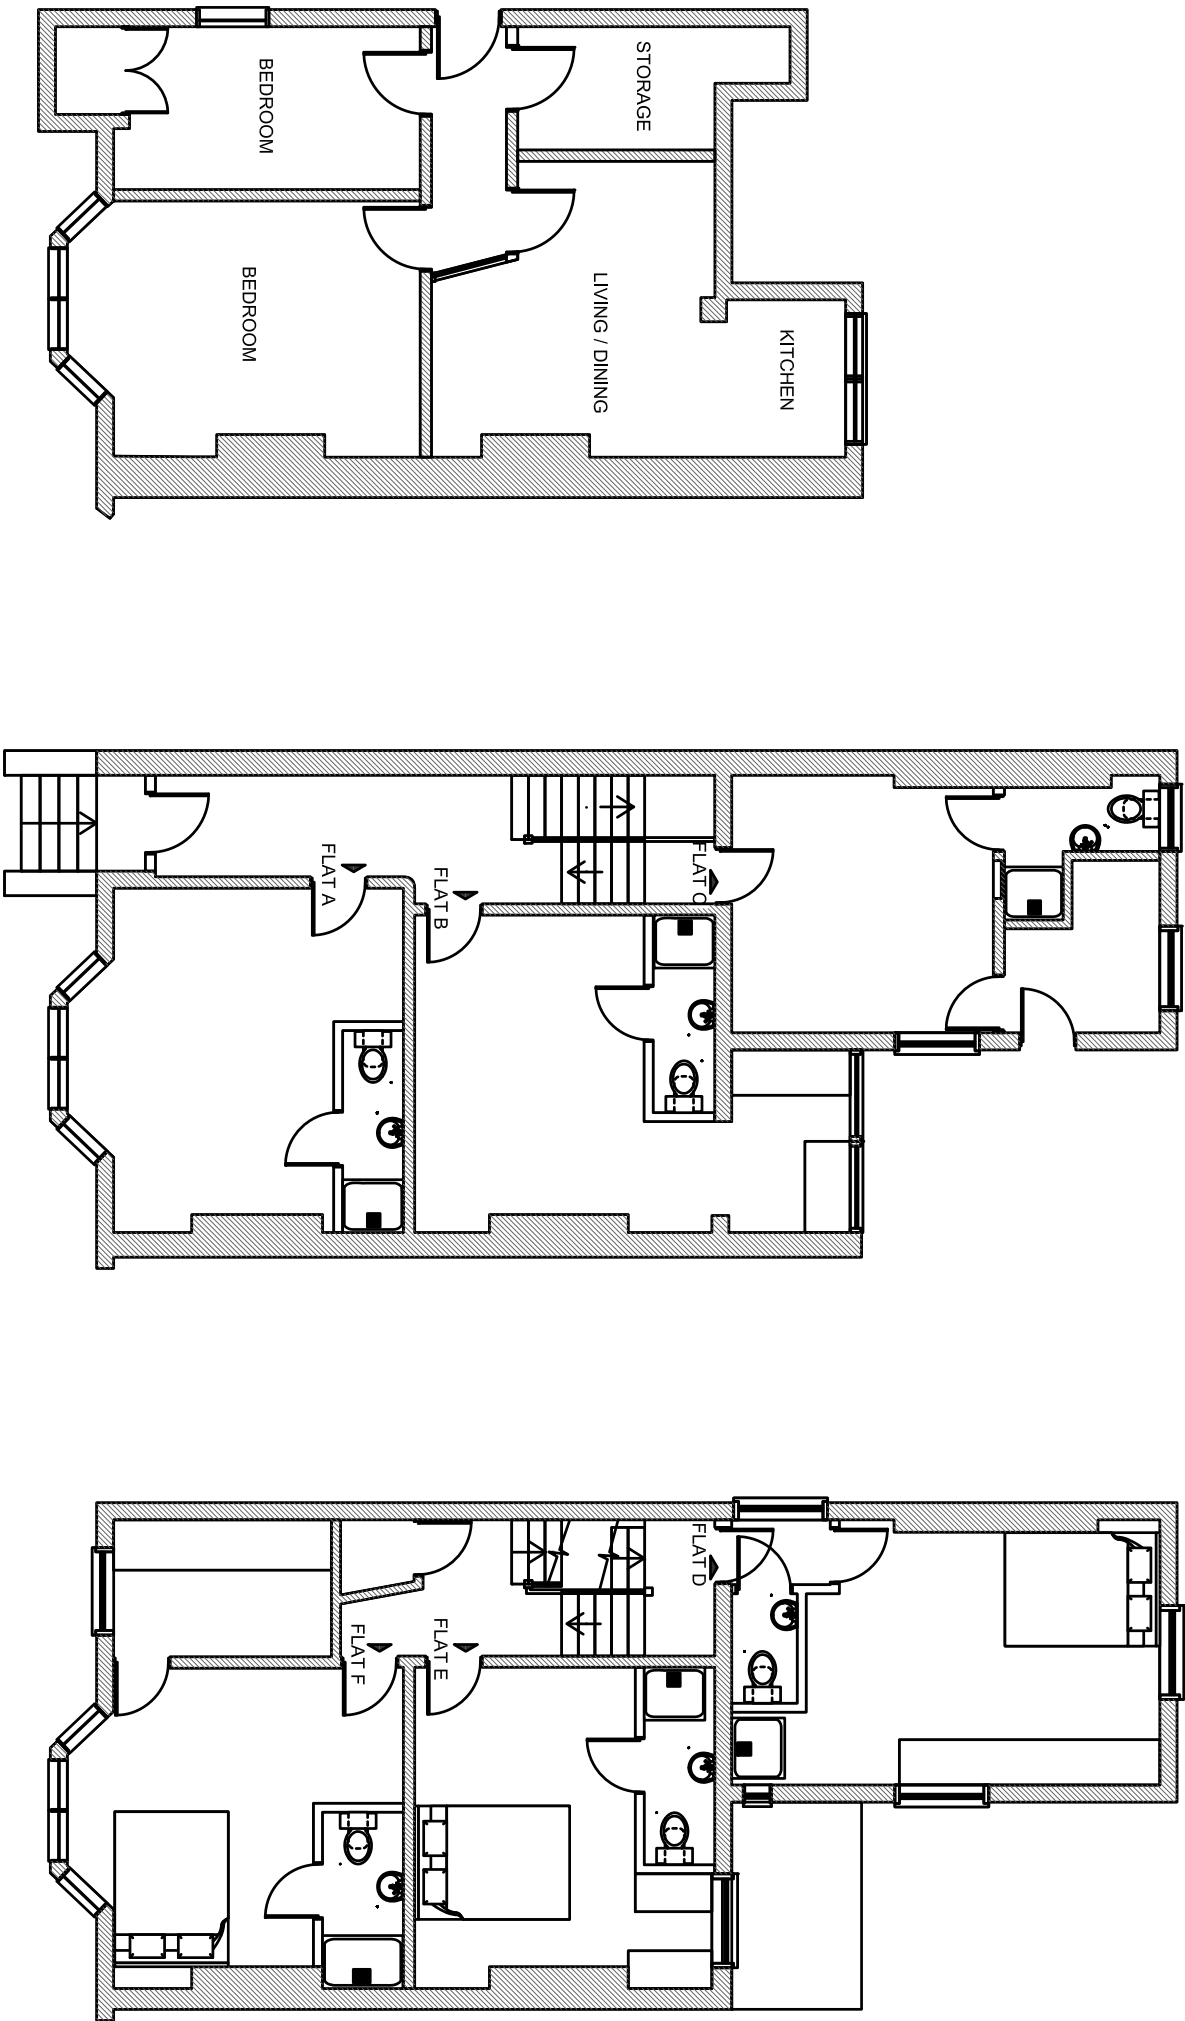

Proposed Lower Ground Floor
(No Changes)

Proposed Ground Floor
(No Changes)

Proposed First Floor
(No Changes)



METRES

SCALE



AJ PLANS
info@ajplans.co

NOTES
The contractors are to check all the dimensions, levels, drain runs and general condition of the site before works commence.

All works are to be carried out in accordance with current Building Regulations, British Standards, Code of Practice and Local Authority Requirements.

Project:
**115 Ferme Park Road,
London N8 9SG**

Title:
**PROPOSED
Floor Plans**

Date: 26.10.23 Scale: 1:100 @ A3

Dwg. No. FPR.113.PR.01

Rev: