




PROPOSED

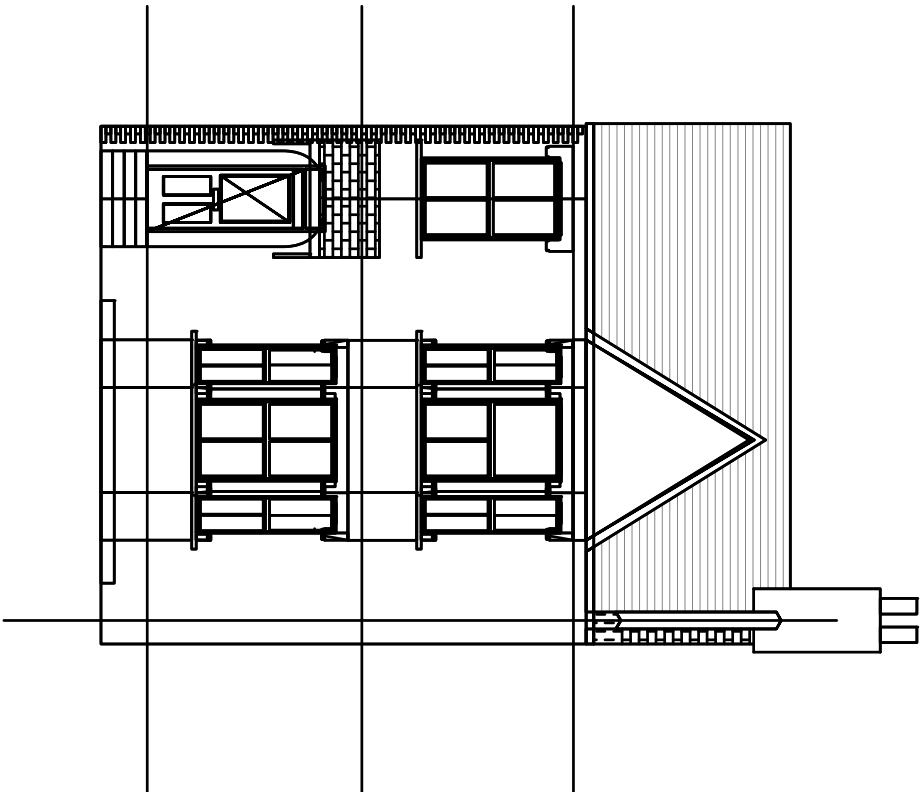

Proposed Front Elevation

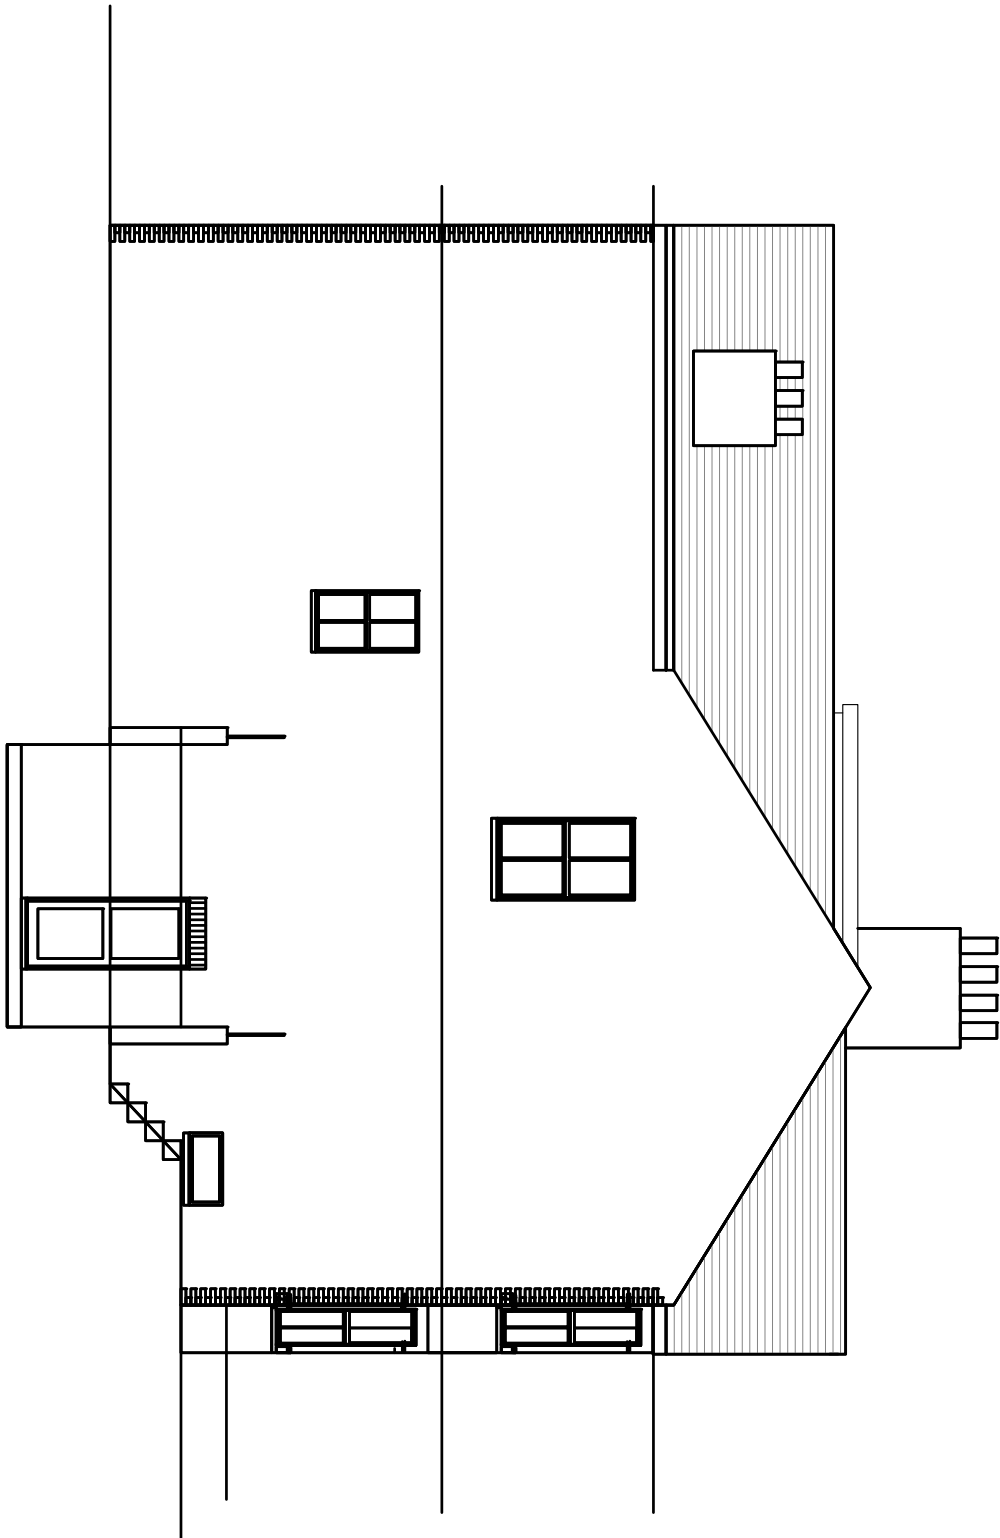

Proposed Left-Side Elevation

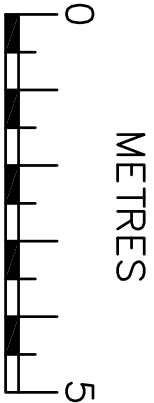

AJ PLANS
info@ajplans.co

NOTES
The contractors are to check all the dimensions, levels, drain runs and general condition of the site before works commence.

All works are to be carried out in accordance with current Building Regulations, British Standards, Code of Practice and Local Authority Requirements.

Project:

115 Ferme Park Road,
London N8 9SG

Title: **PROPOSED Elevations**

Date: 26.10.23 Scale: 1:100 @ A3

Dwg. No. FPR.113.PR.03

Rev: