




EXISTING

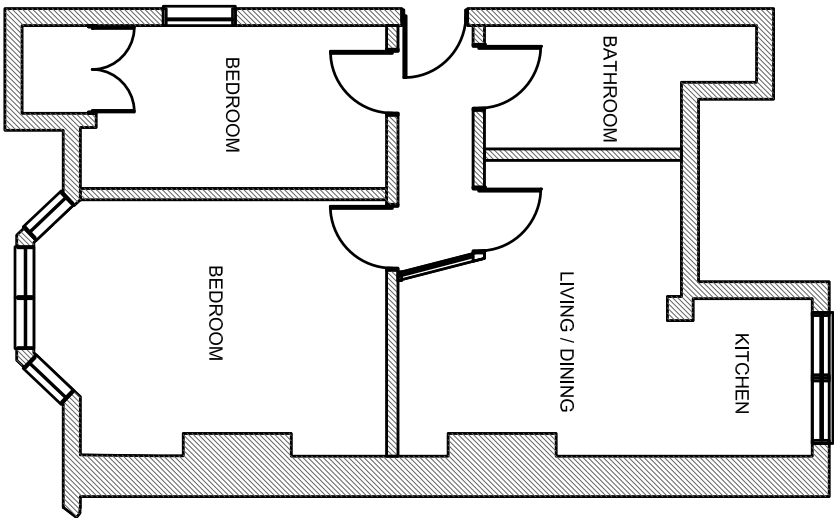

Existing Lower Ground Floor

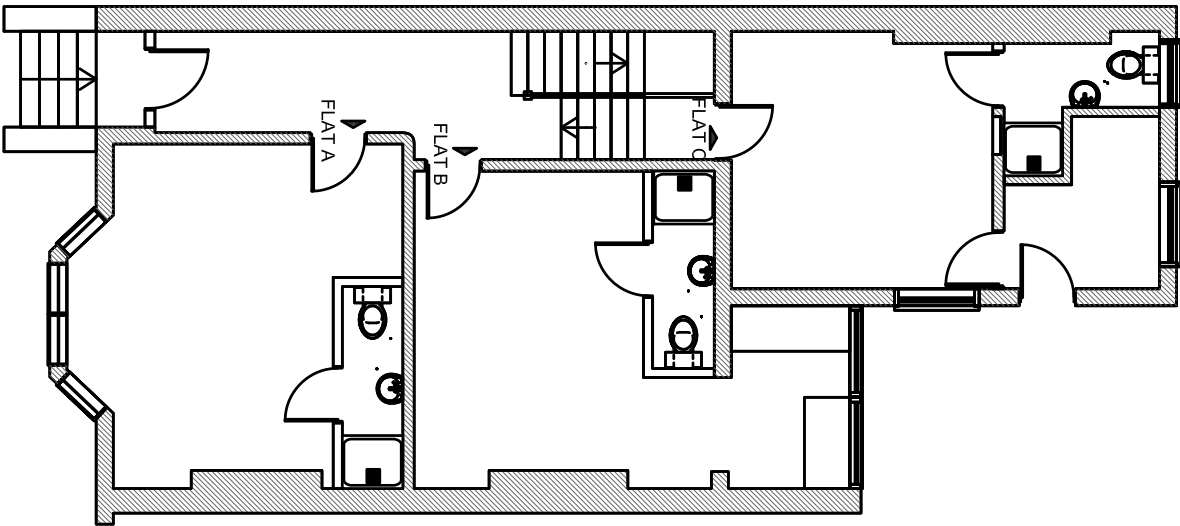

Existing Ground Floor

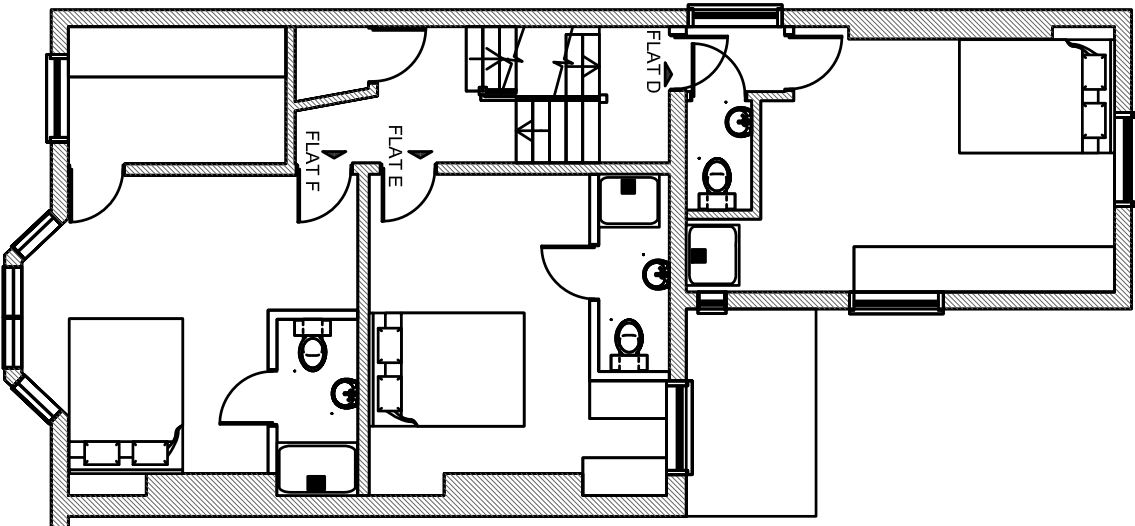

Existing First Floor



info@ajplans.co

NOTES
The contractors are to check all the dimensions, levels, drain runs and general condition of the site before works commence.

All works are to be carried out in accordance with current Building Regulations, British Standards, Code of Practice and Local Authority Requirements.

Project:

115 Ferme Park Road,
London N8 9SG

Title: EXISTING
Floor Plans

Date: 26.10.23 Scale: 1:100 @ A3

Dwg. No. FPR.113.EX.01

Rev: