


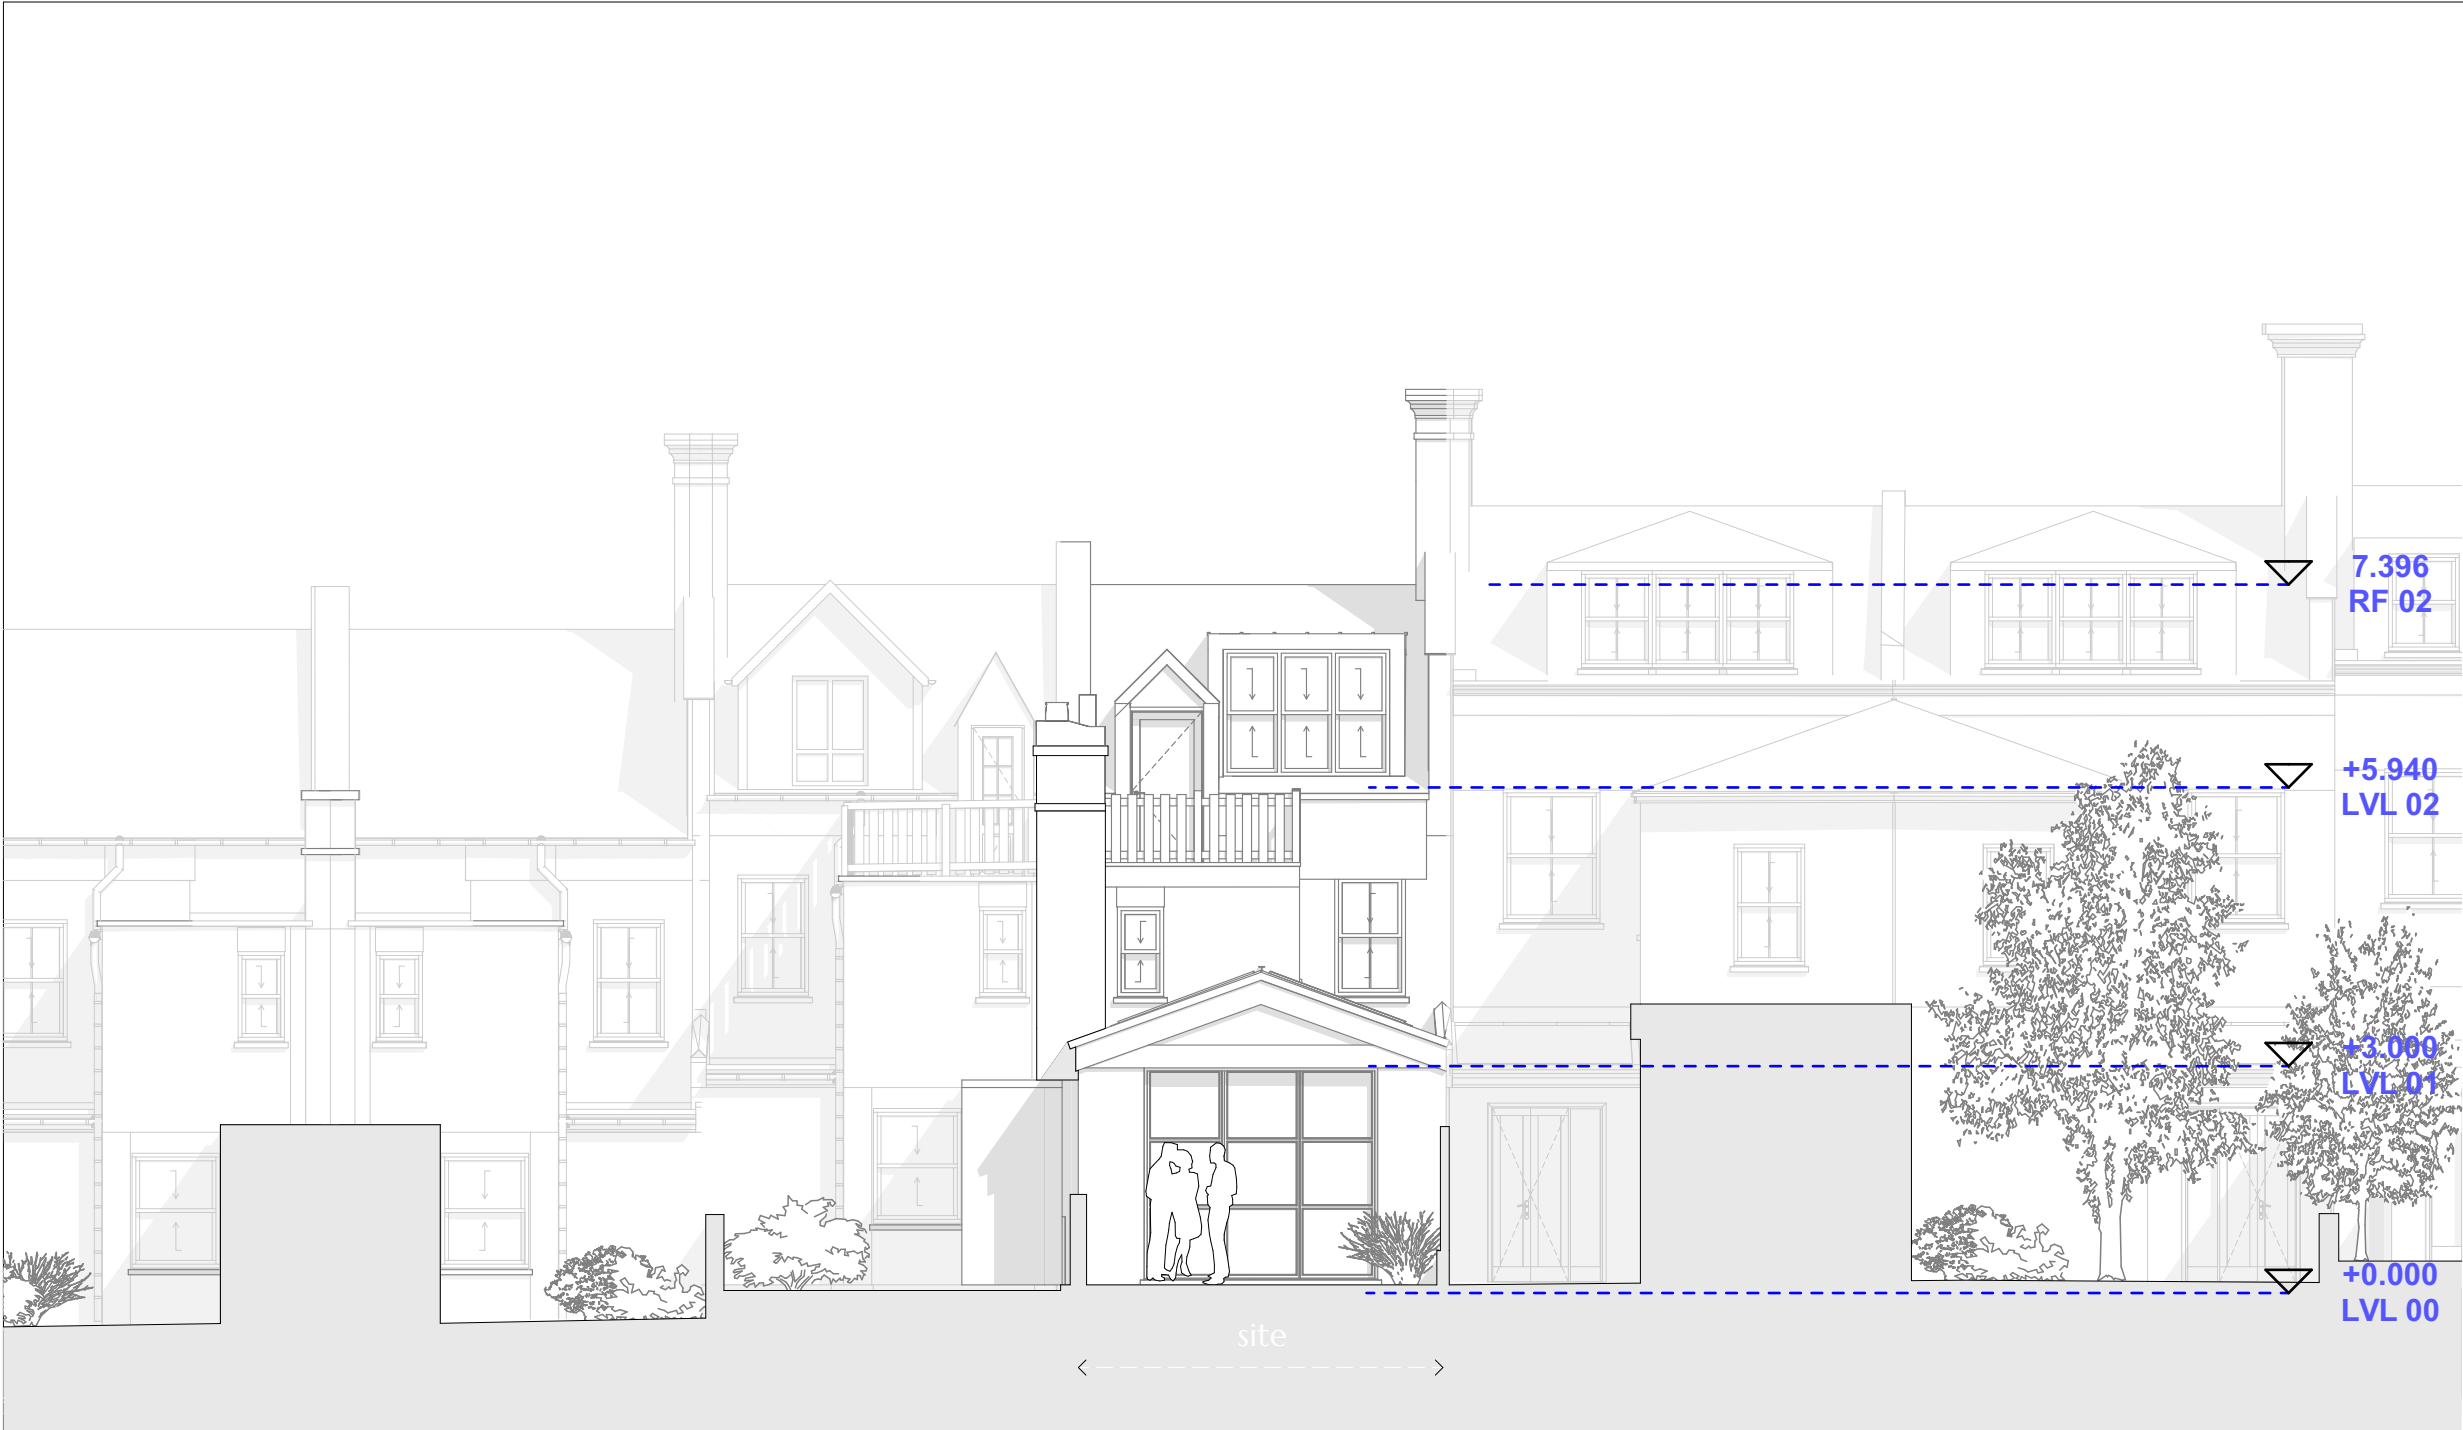

Revision History			
RevID	ChID	Change Name	Date



Brass Architecture
Brass Architecture London
46 Commercial Road
London
E1 1LP

5025 11 Drylands Road
11 Drylands Road
Crouch End
London
N8 9HN

Drawing Name
Proposed Rear Elevation

Drawing Status

Modified by
JPB

Date
14.08.23

Checked by
RS


Date
-

Drawing Scale
1:100@A3

Layout ID
A.04.3

Revision

Proposed Rear Elevation 1:100

 

Scale Bar 1:100