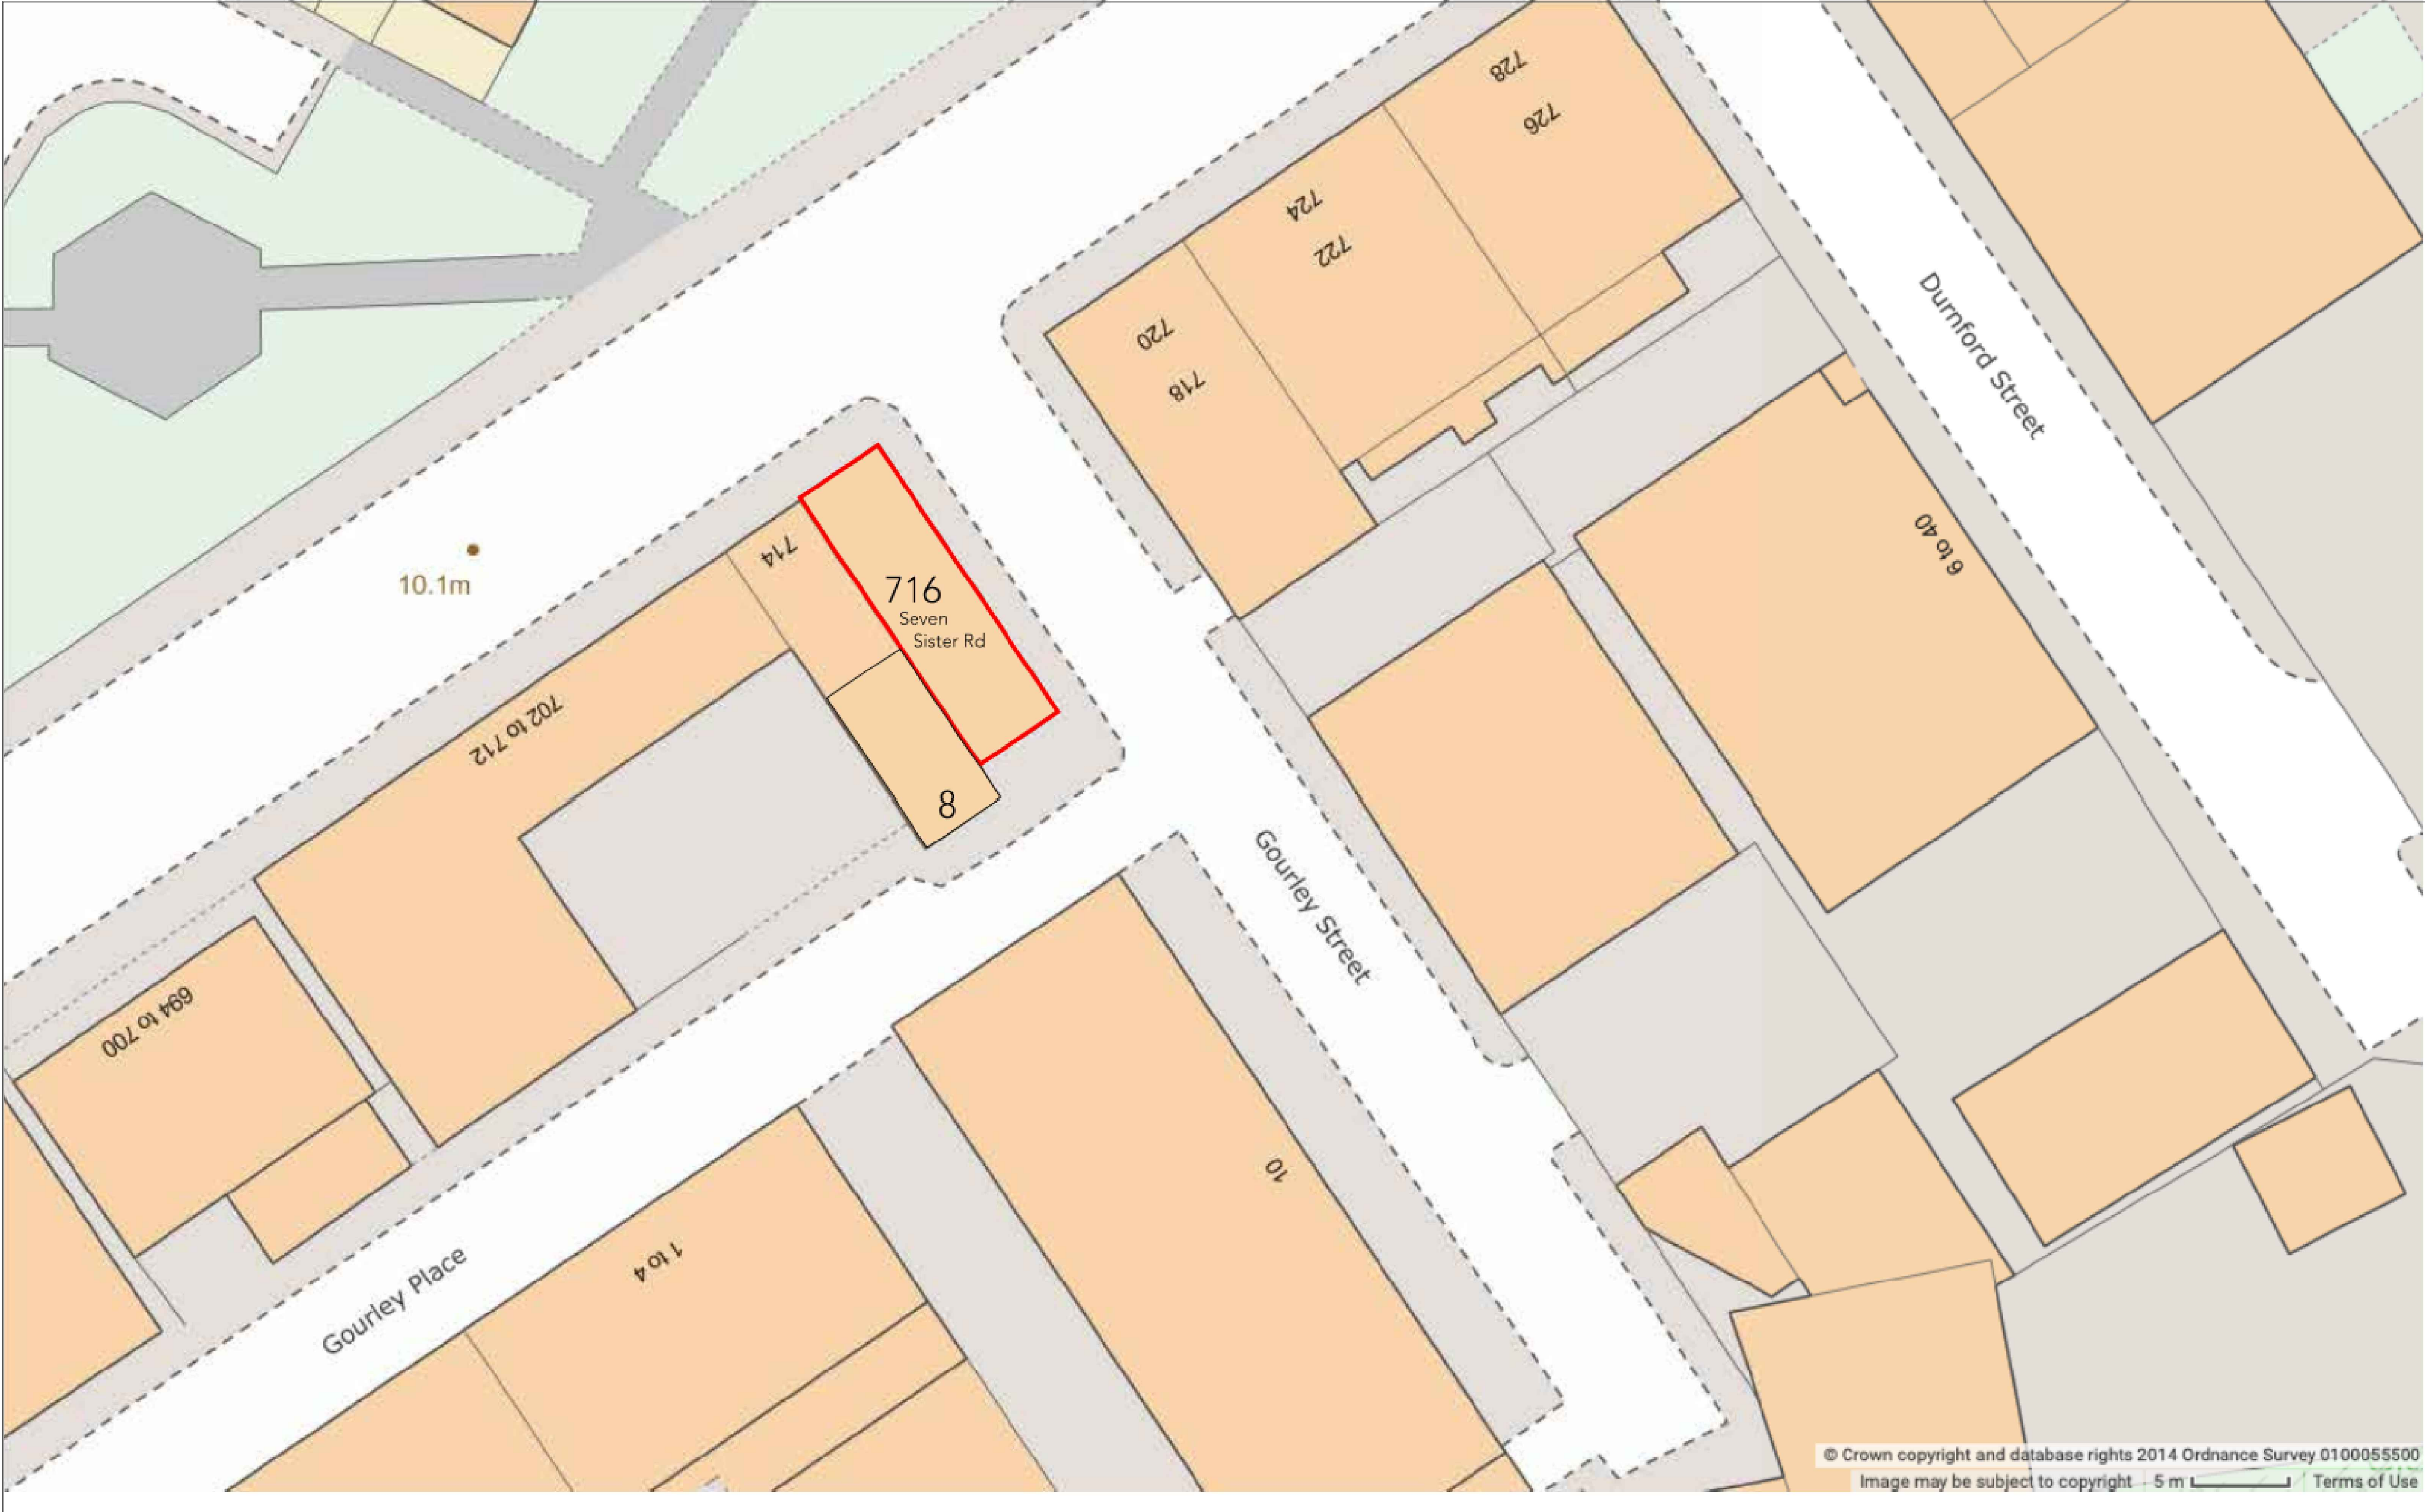


Drawing Title:		
Site Plan		
Scale @ A1:	Date:	Drawn: AT
1:50	30.11.23	
Client:		
JEB Capital investments Ltd		
Project Title:		
716 Seven Sisters Rd, South Tottenham, London N15 5NE		
Drawing No.:	Revision:	
P-001		