


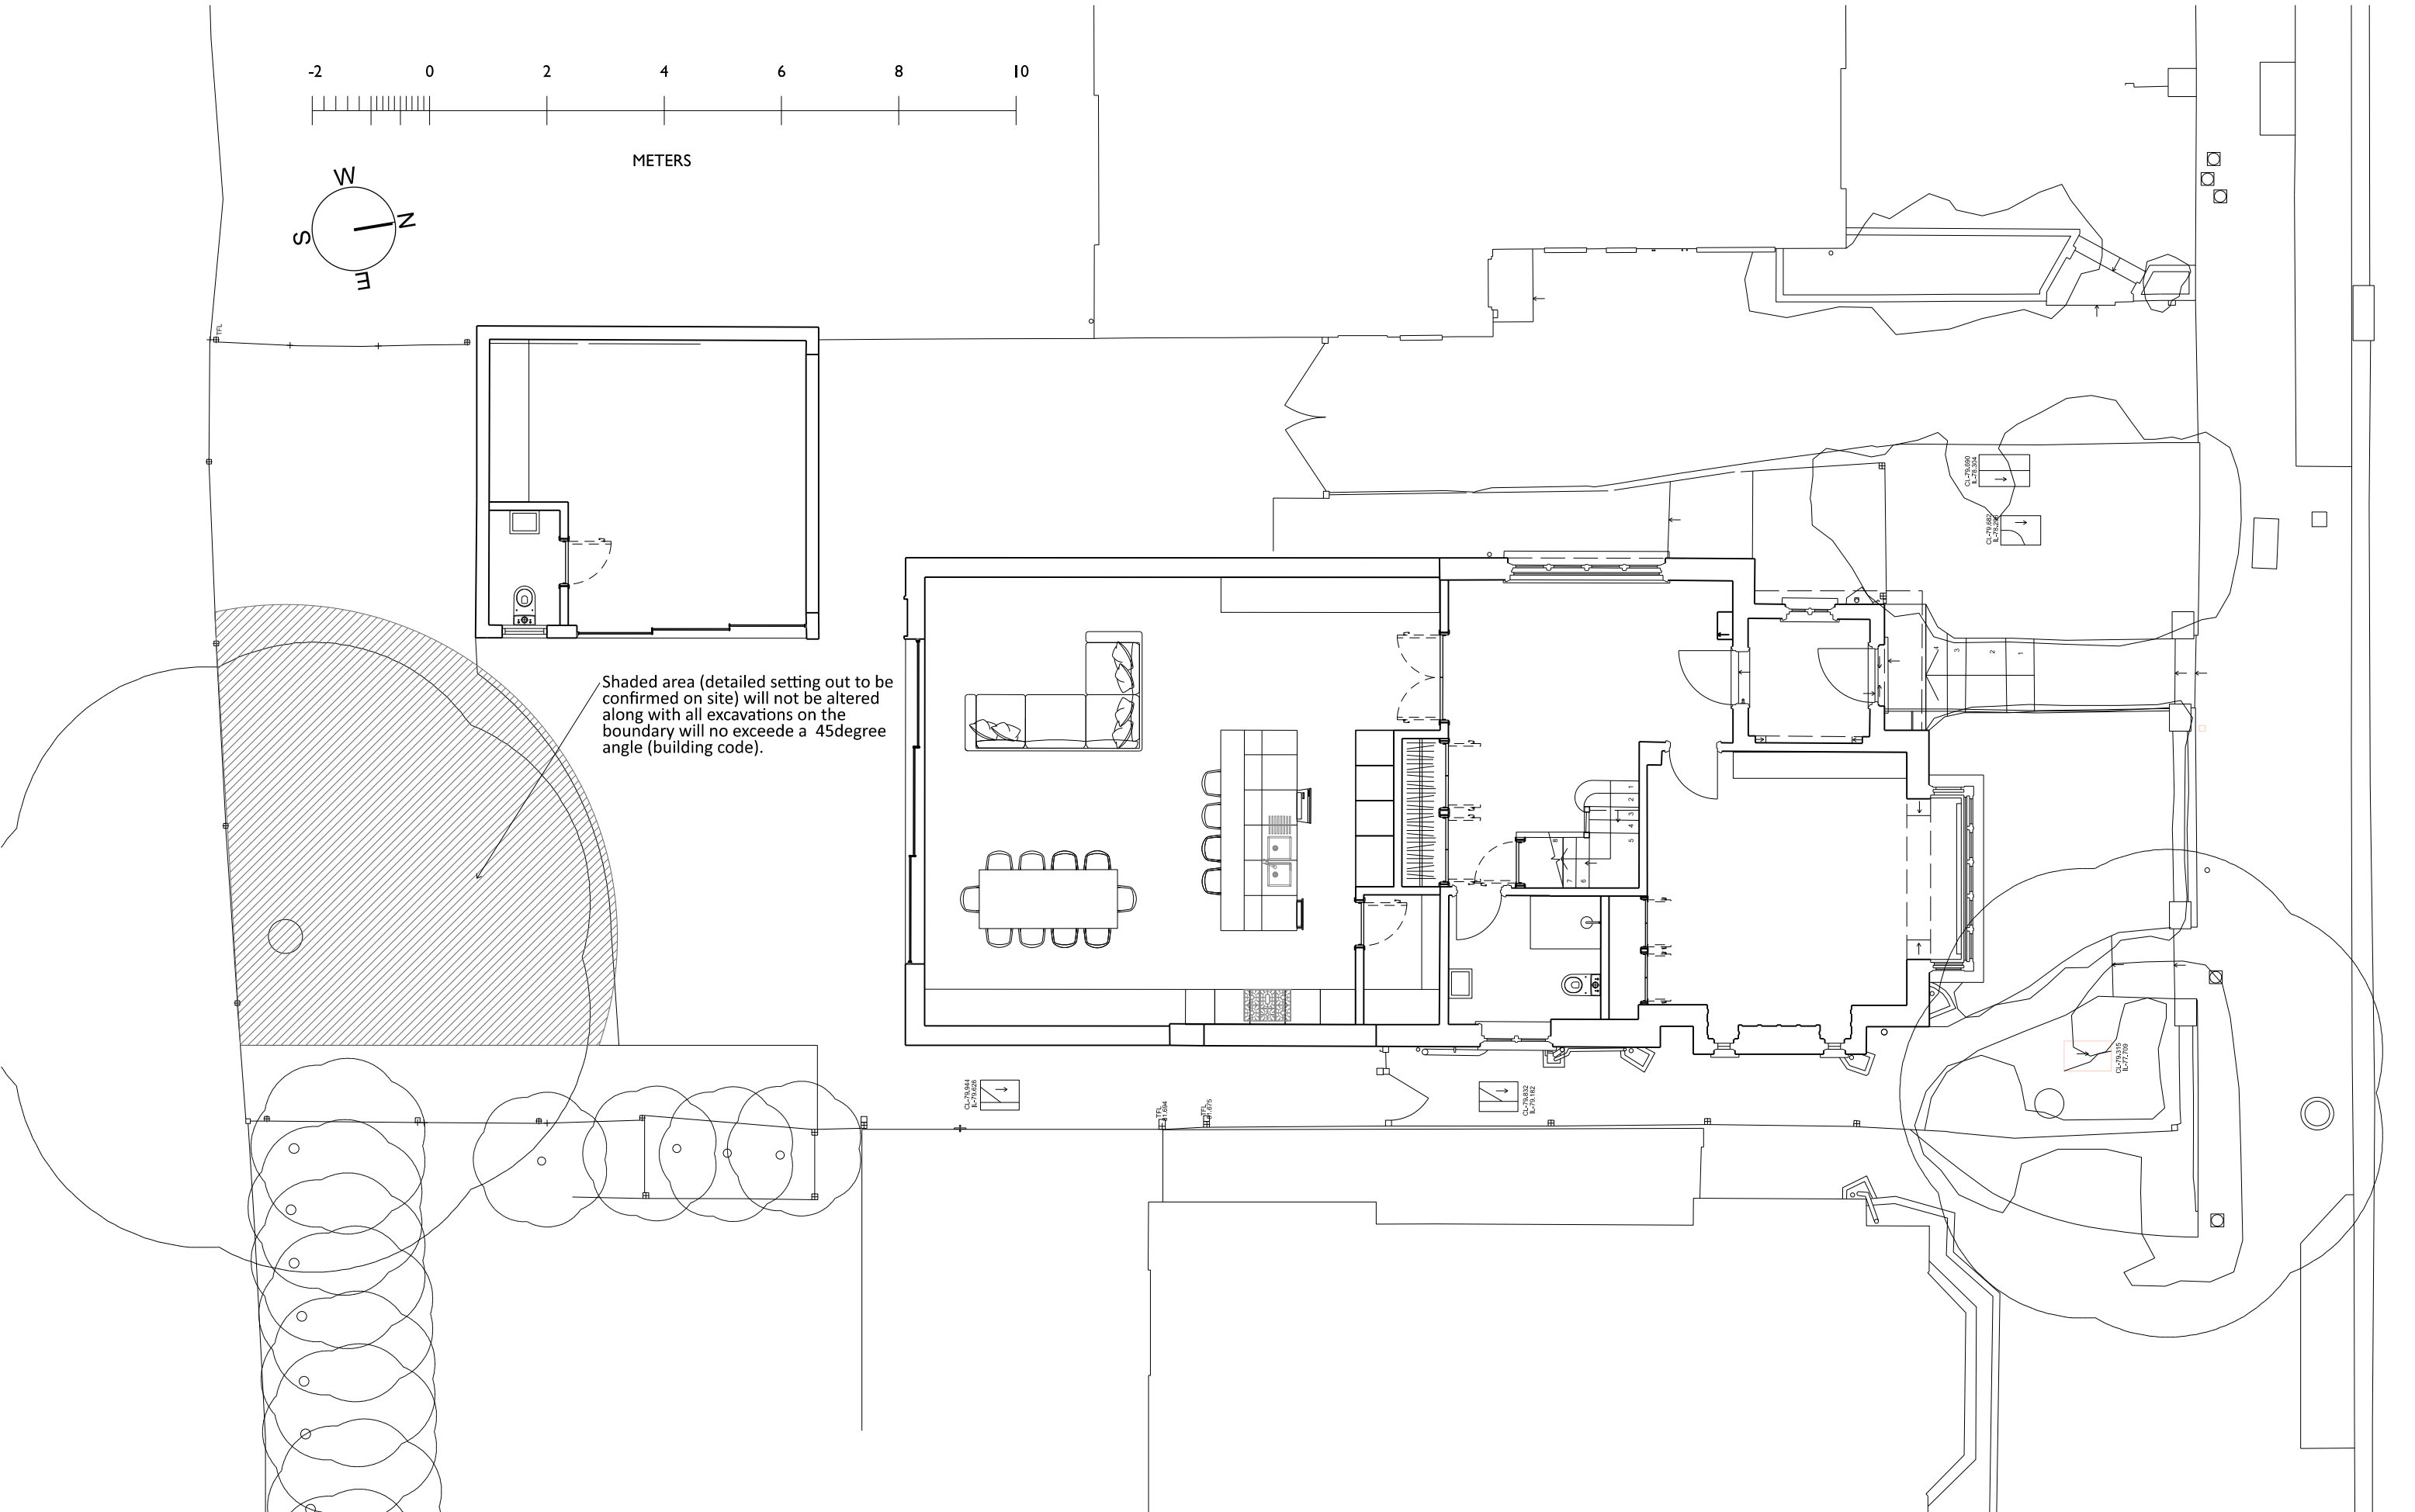



SIMON WHITEHEAD ARCHITECTS LIMITED

WWW.SIMONWHITEHEAD.COM
OFFICE@SIMONWHITEHEAD.COM

LONDON OFFICE
UNIT 8,
16-18 MARSHALSEA ROAD,
LONDON
SE1 1HL
TEL: +44 (0)207 183 1063
FAX: +44 (0)207 691 7242

TUNBRIDGE WELLS OFFICE
STUDIO ONE,
PANTILES CHAMBERS,
85 HIGH STREET,
TUNBRIDGE WELLS TN11 3XP
TEL: +44 (0)1892 800 456
FAX: +44 (0)207 691 7242

ALL DIMENSIONS & CONDITIONS ARE TO BE CHECKED ON SITE
PRIOR TO PREPARING DRAWINGS OR COMMENCING ANY WORK

Do not scale for building control or construction purposes.
Any variations or supplementary drawings are to be
approved by the Architect



© 2013, Simon Whitehead Architects Limited

Client
MR & MRS DASANI

Status
PLANNING

Local Authority
LONDON BOROUGH OF HARINGEY

CAD Drawn
MS

Checked
SW

Date	Revision

Project
**17 PRIORY GARDENS,
LONDON, N6 5QY**

Job Number
23-011

Scale
1:100@A3

1:100@A3


Drawing Number
PL-001

Date
AUGUST 2023



Drawing Description
**PROPOSED SITE PLAN
GROUND FLOOR PLAN
IN CONTEXT**

Revision


A	B	C	D						
---	---	---	---	--	--	--	--	--	--

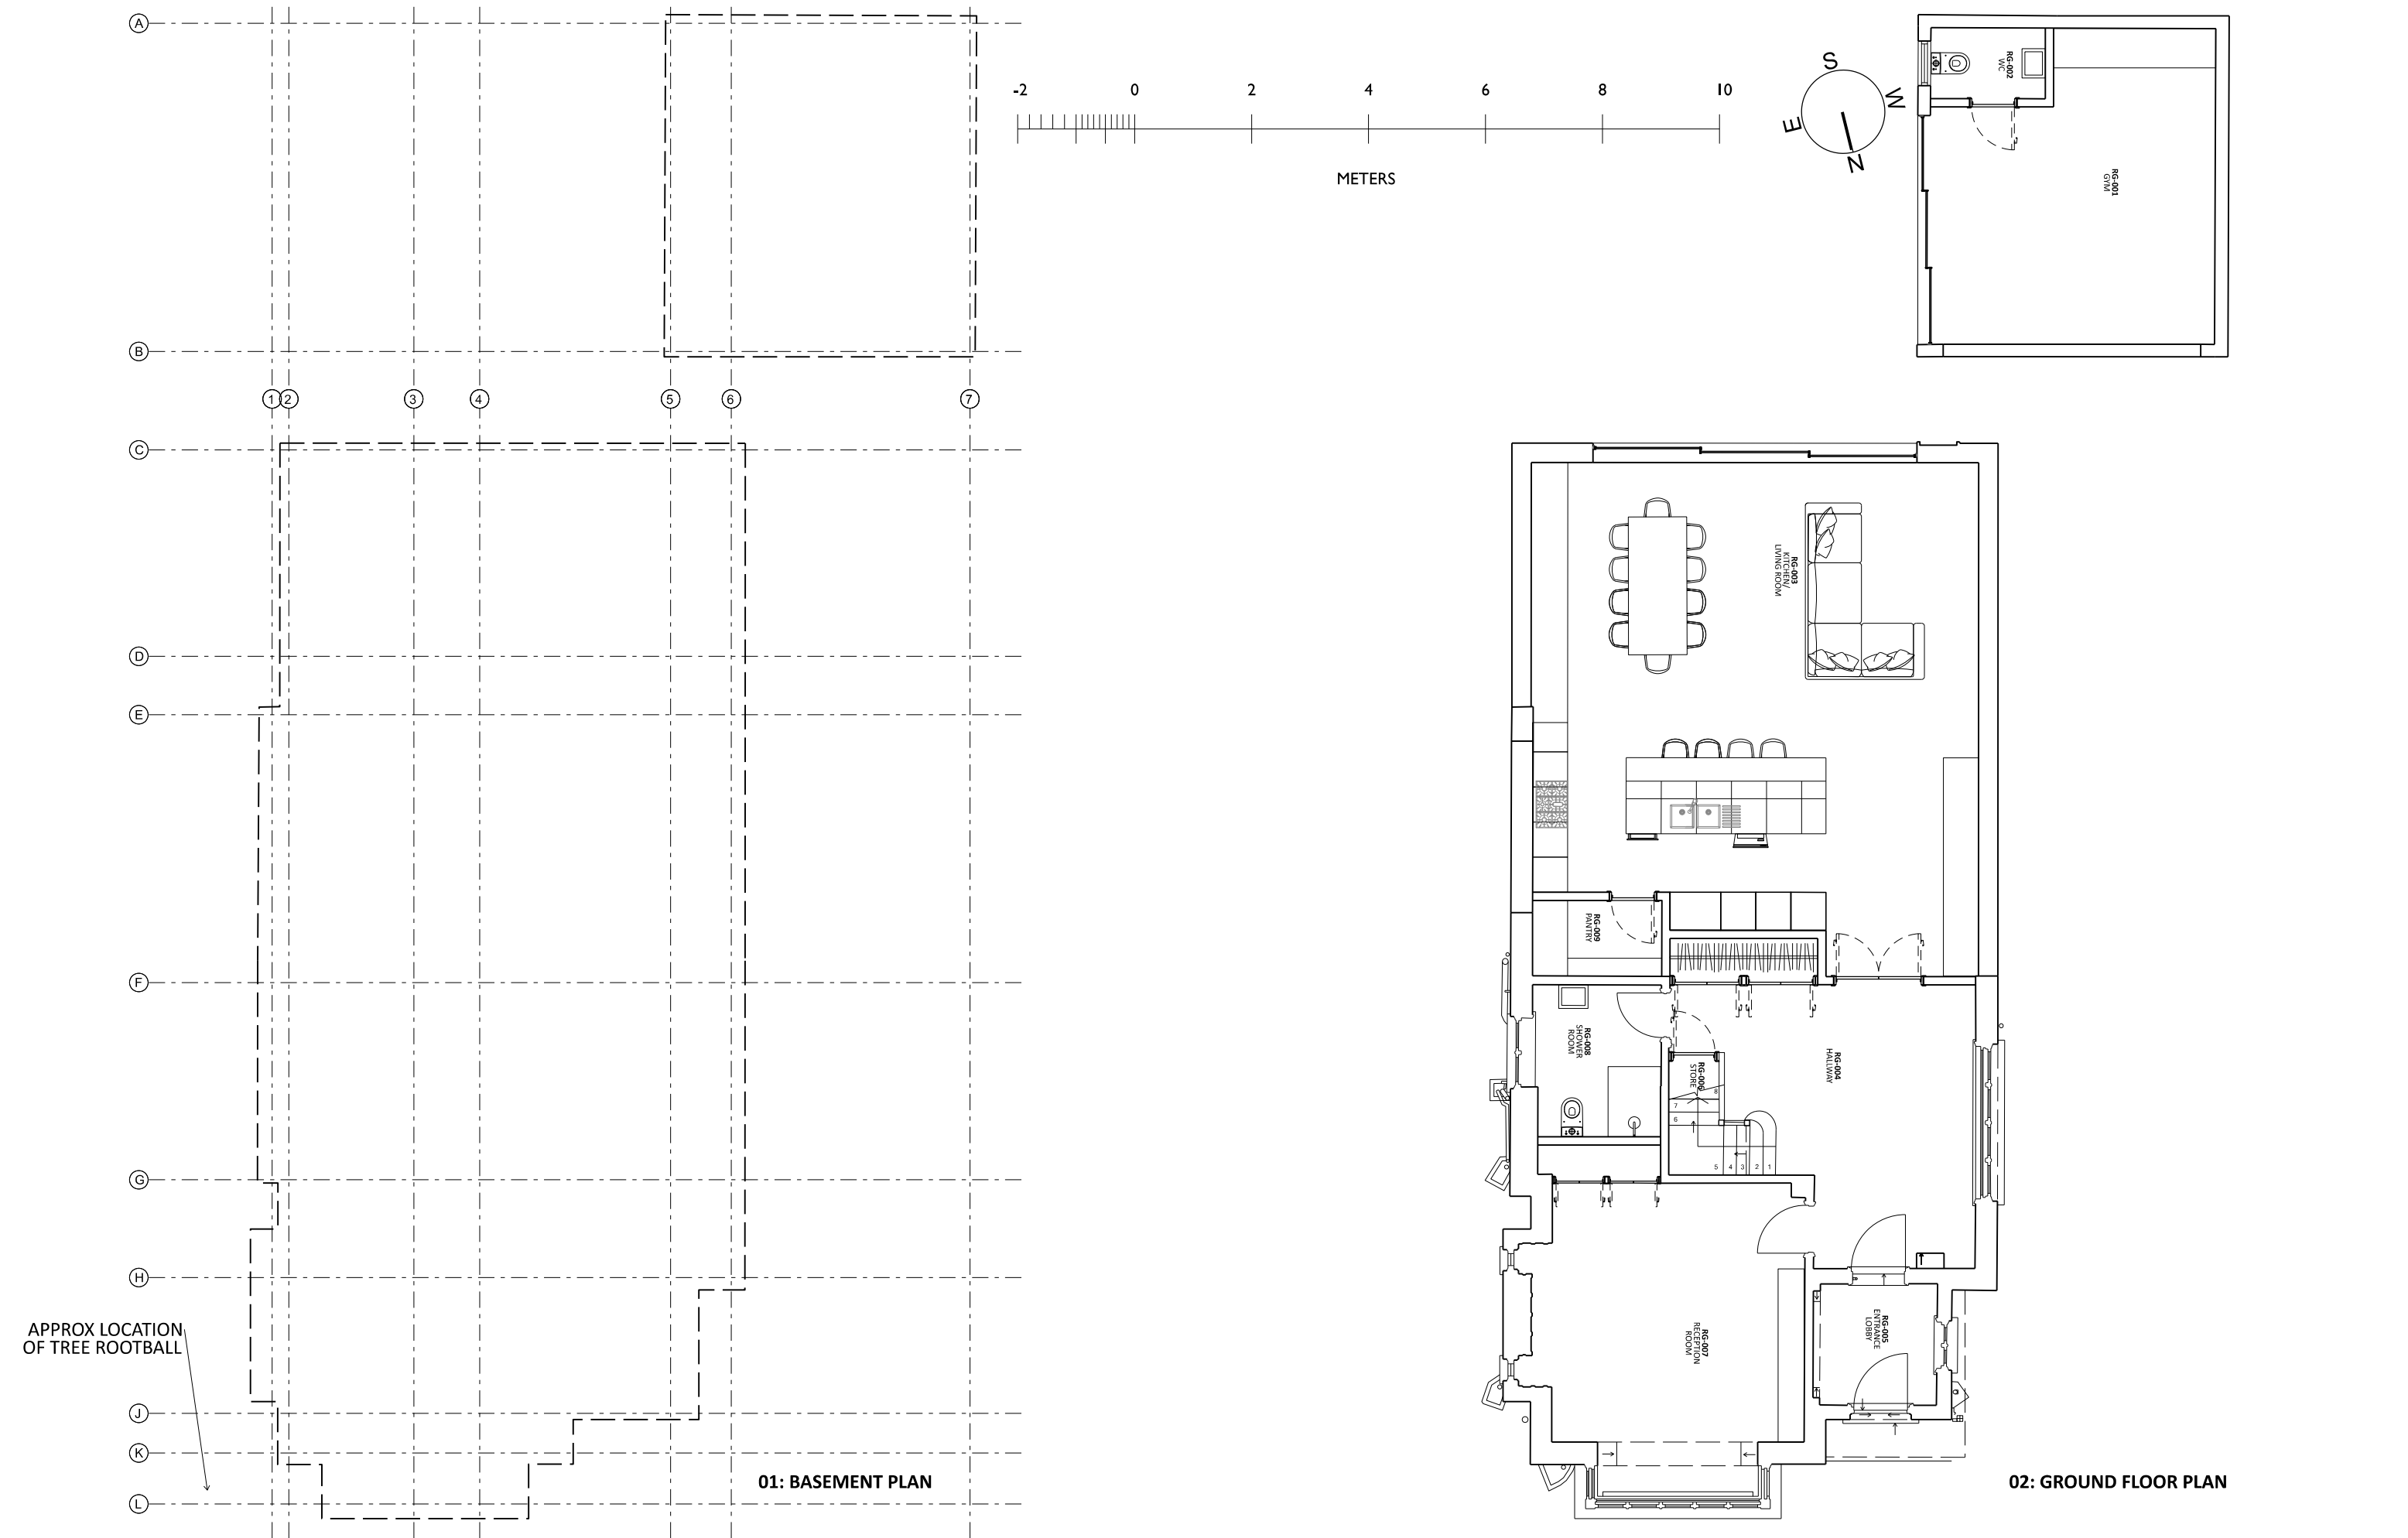

	SIMON WHITEHEAD ARCHITECTS LIMITED WWW.SIMONWHITEHEAD.COM OFFICE@SIMONWHITEHEAD.COM		ALL DIMENSIONS & CONDITIONS ARE TO BE CHECKED ON SITE PRIOR TO PREPARING DRAWINGS OR COMMENCING ANY WORK Do not scale for building control or construction purposes. May be scaled for planning purposes. All dimensions in millimetres unless otherwise stated. Any variations or supplementary drawings are to be approved by the Architect		Magnetic media does not constitute contract documentation and update of this data will occur. These files are current as of the date of issue. Your use of the content of these files is at your own risk. Reference should always be made to the hard copy which is superior to the digital format. Any documents produced by yourselves which contain part or all of this data remains your responsibility and is attributed to yourselves. Whilst every effort has been made to ensure that this file has been scanned for viruses, we cannot ensure that it does not contain any.		Client MR & MRS DASANI		DateRevision		Project 17 PRIORY GARDENS, LONDON, N6 5QY		Drawing Description PROPOSED PLANS BASEMENT AND GROUND FLOOR																	
	LONDON OFFICE UNIT 8, 16-18 MARSHALSEA ROAD, LONDON SE1 1HL TEL: +44 (0)207 183 1063 FAX: +44 (0)207 691 7242		TUNBRIDGE WELLS OFFICE STUDIO ONE, PANTILES CHAMBERS, 85 HIGH STREET, TUNBRIDGE WELLS TN1 1XP TEL: +44 (0)1892 800 456 FAX: +44 (0)207 691 7242		RIBA  Chartered Practice		 Architects Registration Board		Status PLANNING																					
					© 2013, Simon Whitehead Architects Limited		Local Authority LONDON BOROUGH OF HARINGEY				Job Number 23-011		Drawing Number PL-002																	
							CAD Drawn MS		Checked SW		Scale 1:100@A3		Date AUGUST 2023																	
														Revision <table border="1"><tr><td>A</td><td>B</td><td></td><td></td><td></td><td></td><td></td><td></td><td></td><td></td><td></td><td></td><td></td><td></td><td></td></tr></table>		A	B													
A	B																													

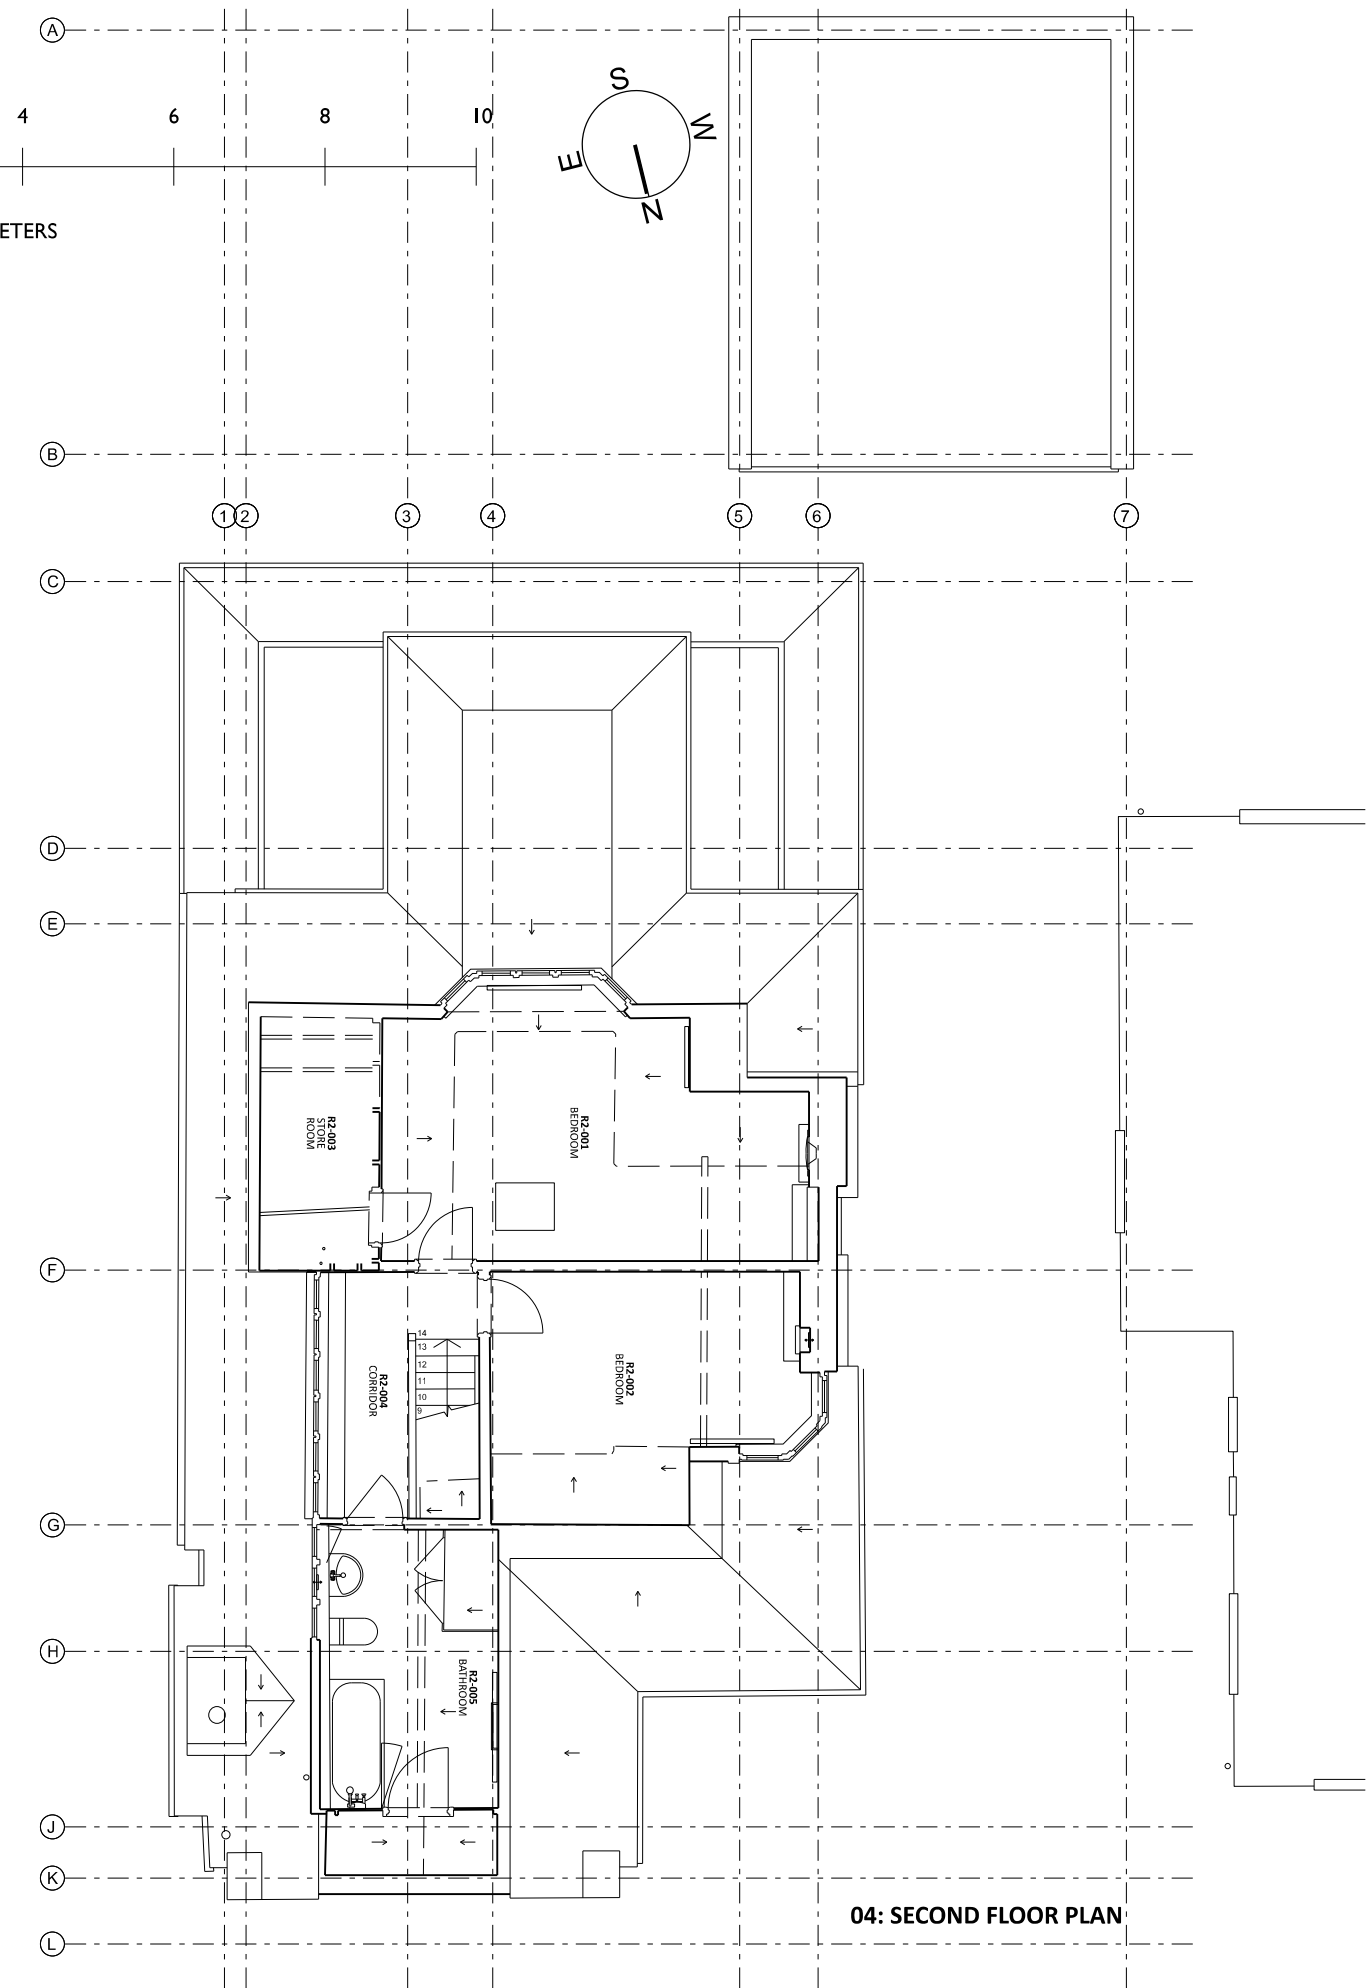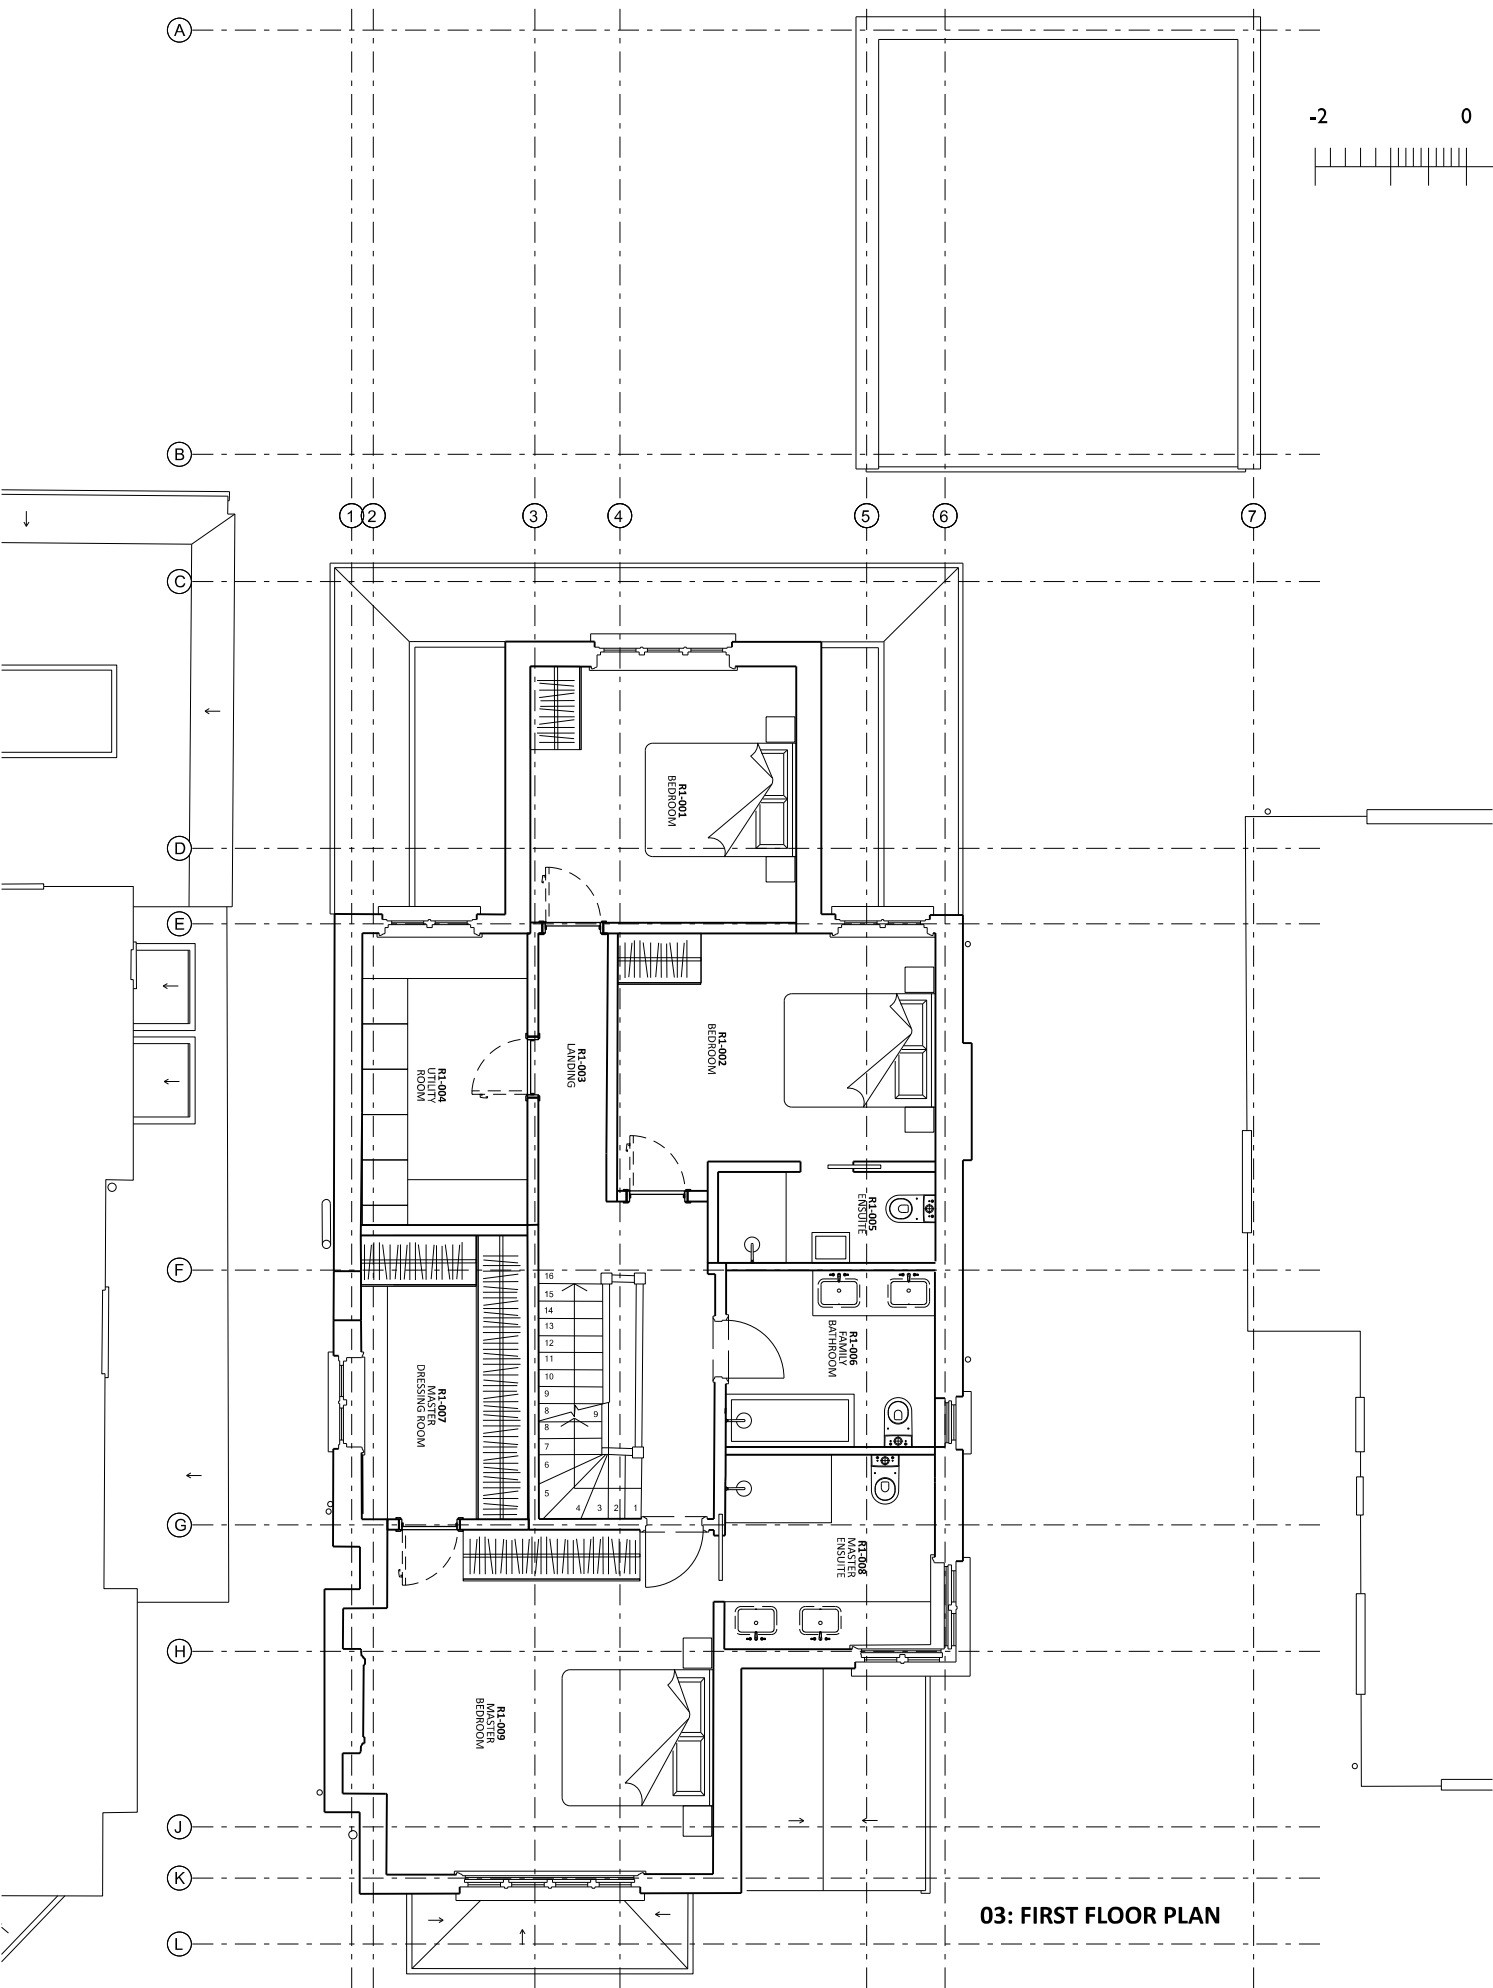

 SIMON WHITEHEAD ARCHITECTS LIMITED WWW.SIMONWHITEHEAD.COM OFFICE@SIMONWHITEHEAD.COM LONDON OFFICE UNIT 8, 16-18 MARSHALLSEA ROAD, LONDON SE1 1HL TEL: +44 (0)207 183 1063 FAX: +44 (0)207 691 7242 TUNBRIDGE WELLS OFFICE STUDIO ONE, PANTILES CHAMBERS, 85 HIGH STREET TUNBRIDGE WELLS TN11 3XP TEL: +44 (0)1892 800 456 FAX: +44 (0)207 691 7242	ALL DIMENSIONS & CONDITIONS ARE TO BE CHECKED ON SITE PRIOR TO PREPARING DRAWINGS OR COMMENCING ANY WORK Do not scale for building control or construction purposes. May be scaled for planning purposes. All dimensions in millimetres unless otherwise stated. Any variations or supplementary drawings are to be approved by the Architect RIBA  ARB  Chartered Practice Architects Registration Board © 2013, Simon Whitehead Architects Limited	Client MR & MRS DASANI		Date Revision		Project 17 PRIORY GARDENS, LONDON, N6 5QY		Drawing Description PROPOSED PLANS: FIRST AND SECOND FLOOR											
		Status PLANNING		Local Authority LONDON BOROUGH OF HARINGEY		Job Number 23-011		Drawing Number PL-003		Revision <table border="1"><tr><td> </td><td> </td><td> </td><td> </td><td> </td><td> </td><td> </td><td> </td><td> </td><td> </td></tr></table>									
CAD Drawn MS		Checked SW				Scale 1:100@A3		Date AUGUST 2023											

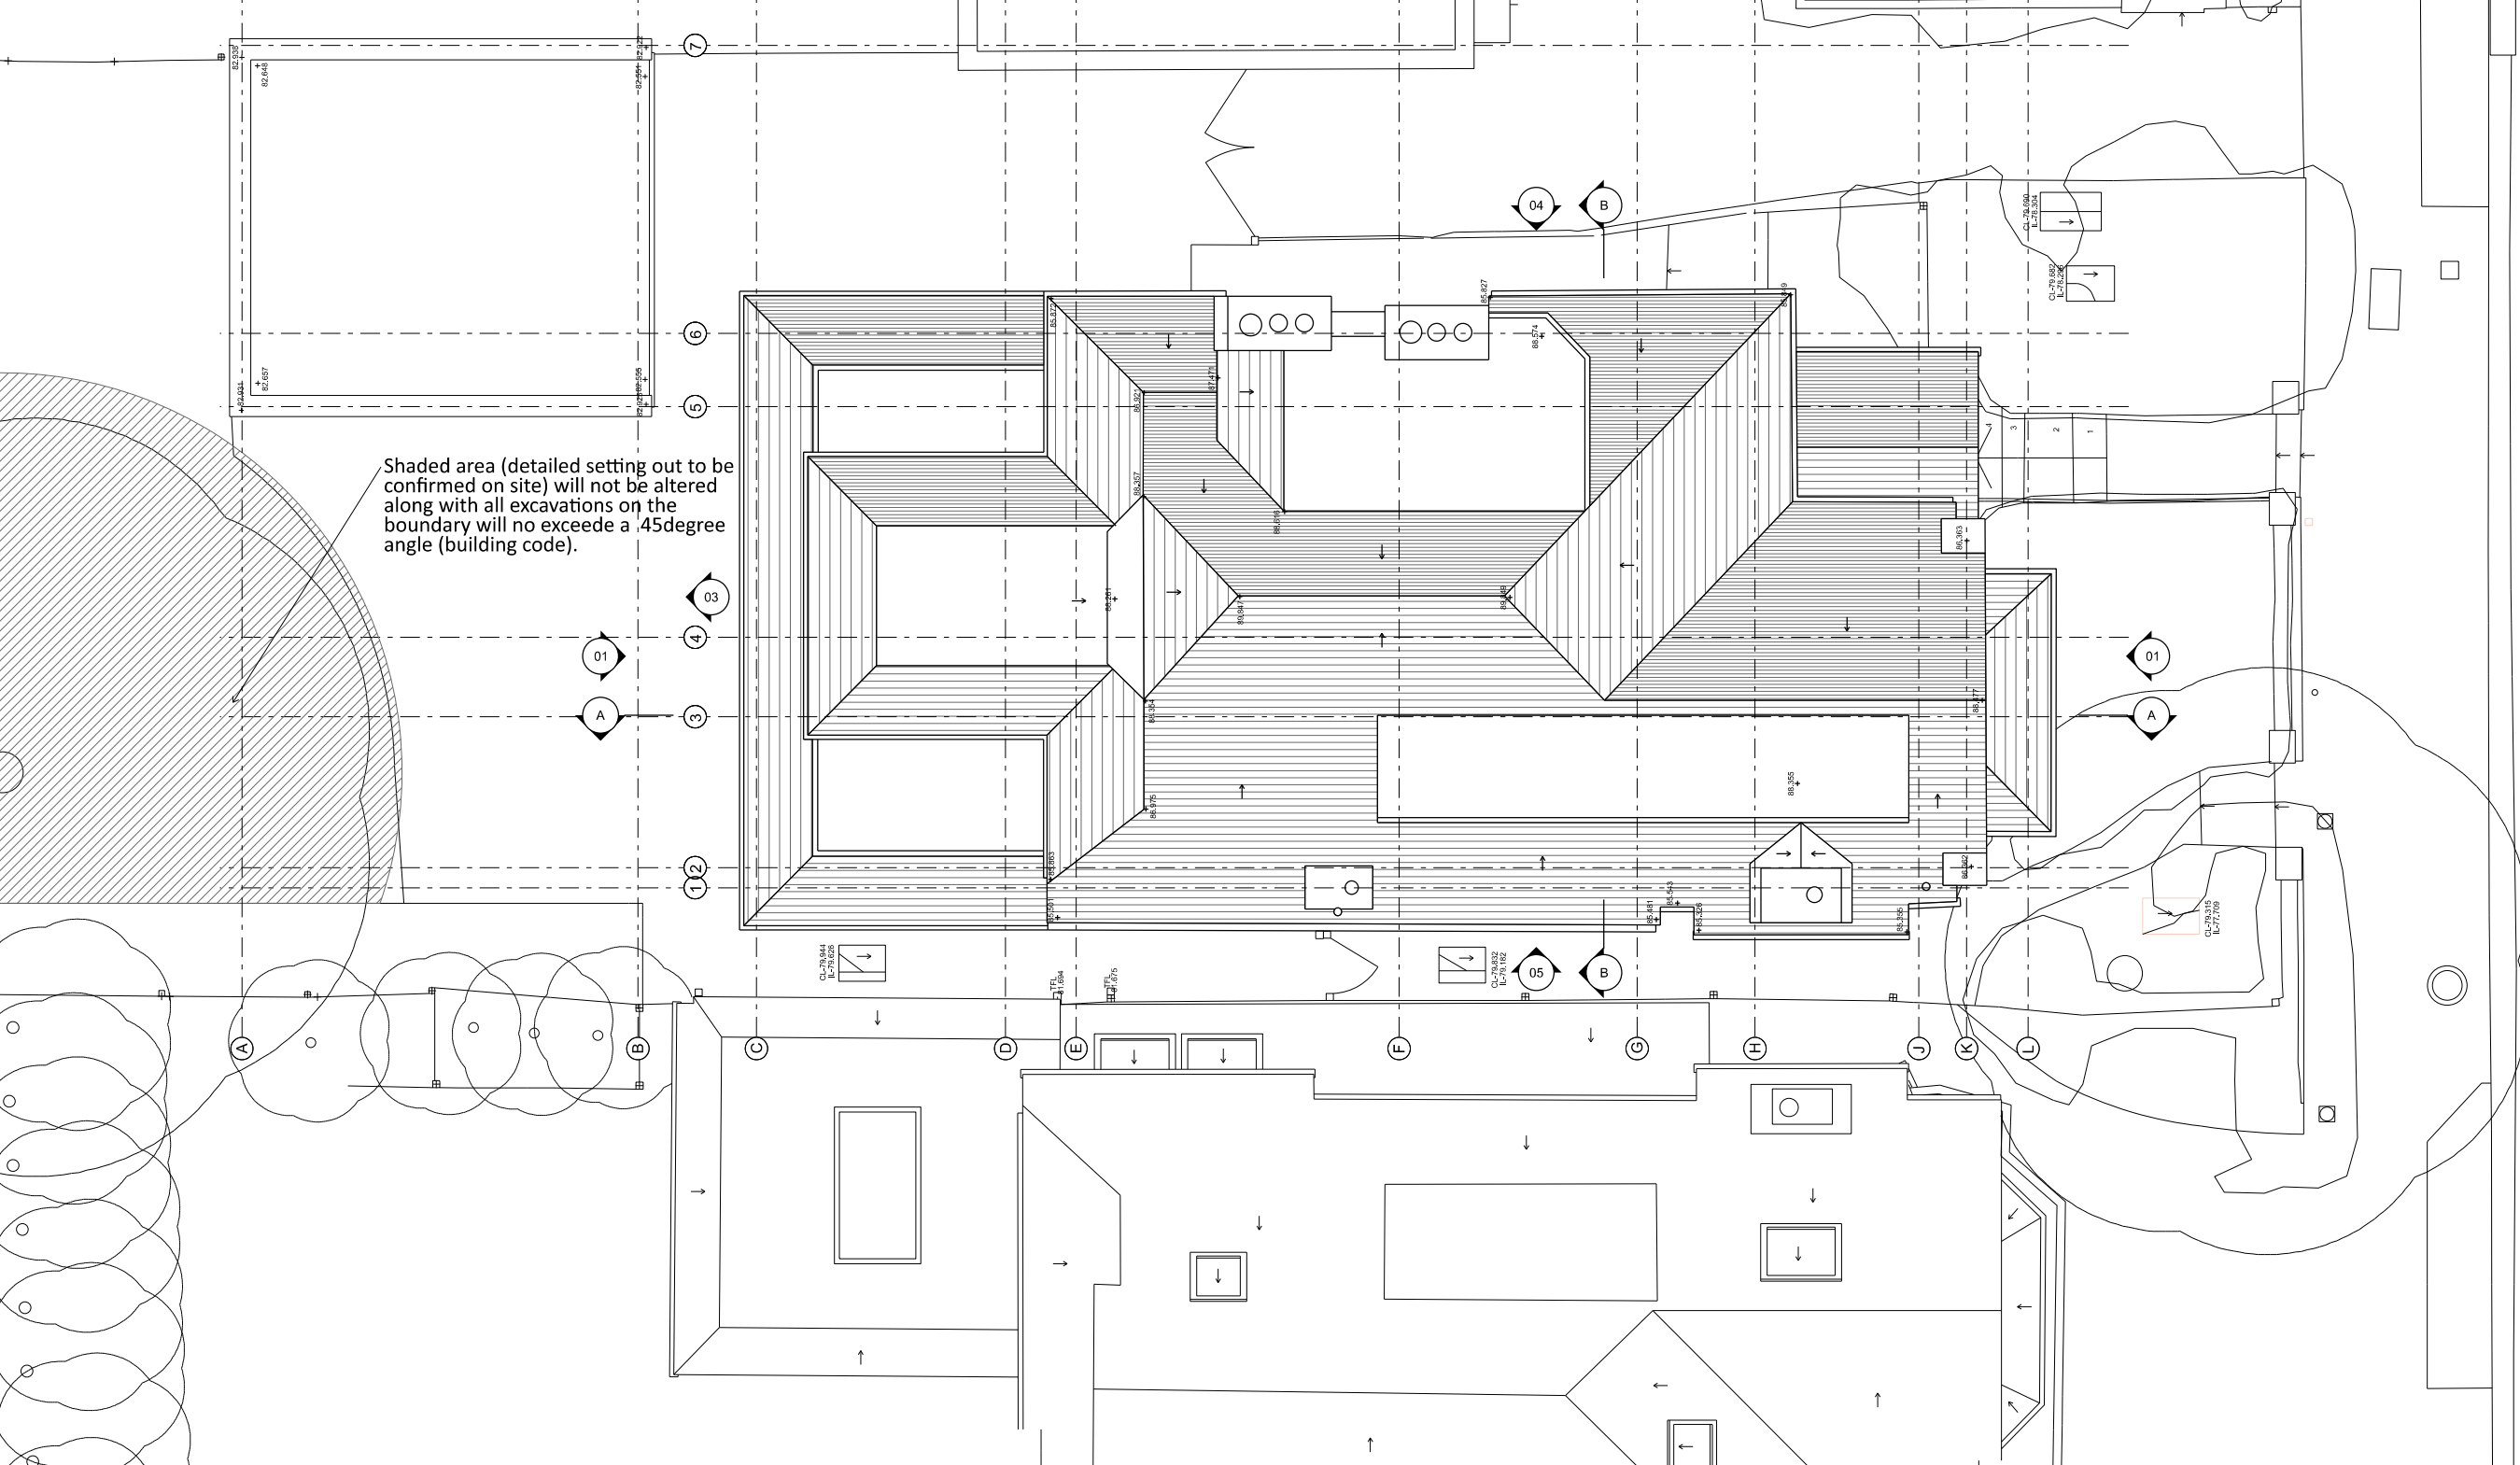

10
8
6
4
2
0
-2

METERS



01. FRONT ELEVATION



02. REAR ELEVATION

Simon Whitehead
ARCHITECTS

SIMON WHITEHEAD ARCHITECTS LIMITED
WWW.SIMONWHITEHEAD.COM
OFFICE@SIMONWHITEHEAD.COM

LONDON OFFICE
UNIT 8,
16-18 MARSHALSEA ROAD,
LONDON
SE1 1HL
TEL: +44 (0)207 183 1063
FAX: +44 (0)207 691 7242

TUNBRIDGE WELLS OFFICE
STUDIO ONE,
PANTILES CHAMBERS,
85 HIGH STREET
TUNBRIDGE WELLS TN11 3XP
TEL: +44 (0)1892 800 456
FAX: +44 (0)207 691 7242

ALL DIMENSIONS & CONDITIONS ARE TO BE CHECKED ON SITE
PRIOR TO PREPARING DRAWINGS OR COMMENCING ANY WORK

Do not scale for building control or construction purposes.
Any variations or supplementary drawings are to be
approved by the Architect

All dimensions in millimetres unless otherwise stated.

RIBA
Chartered Practice

arb
Architects Registration Board

Magnetic media does not constitute contract documentation and
update of this data will occur, These files are current as of the date
of issue. Your use of the content of these files is at your own risk.
Reference should always be made to the hard copy which is
superior to the digital format.
Any documents produced by yourselves which contain part or all of
this data remains your responsibility and is attributed to yourselves.
Whilst every effort has been made to ensure that this file has been
scanned for viruses, we cannot ensure that it does not contain any.

© 2013, Simon Whitehead Architects Limited

Client
MR & MRS DASANI

Status
PLANNING

Local Authority
LONDON BOROUGH OF HARINGEY

CAD Drawn
MS

Checked
SW

Date Revision

Project 1:100@A3
17 PRIORY GARDENS,
LONDON, N6 5QY

Job Number
23-011

Drawing Number
PL-005


Scale
1:100@A3

Date
AUGUST 2023

Drawing Description
PROPOSED FRONT AND
REAR ELEVATIONS

Revision


A

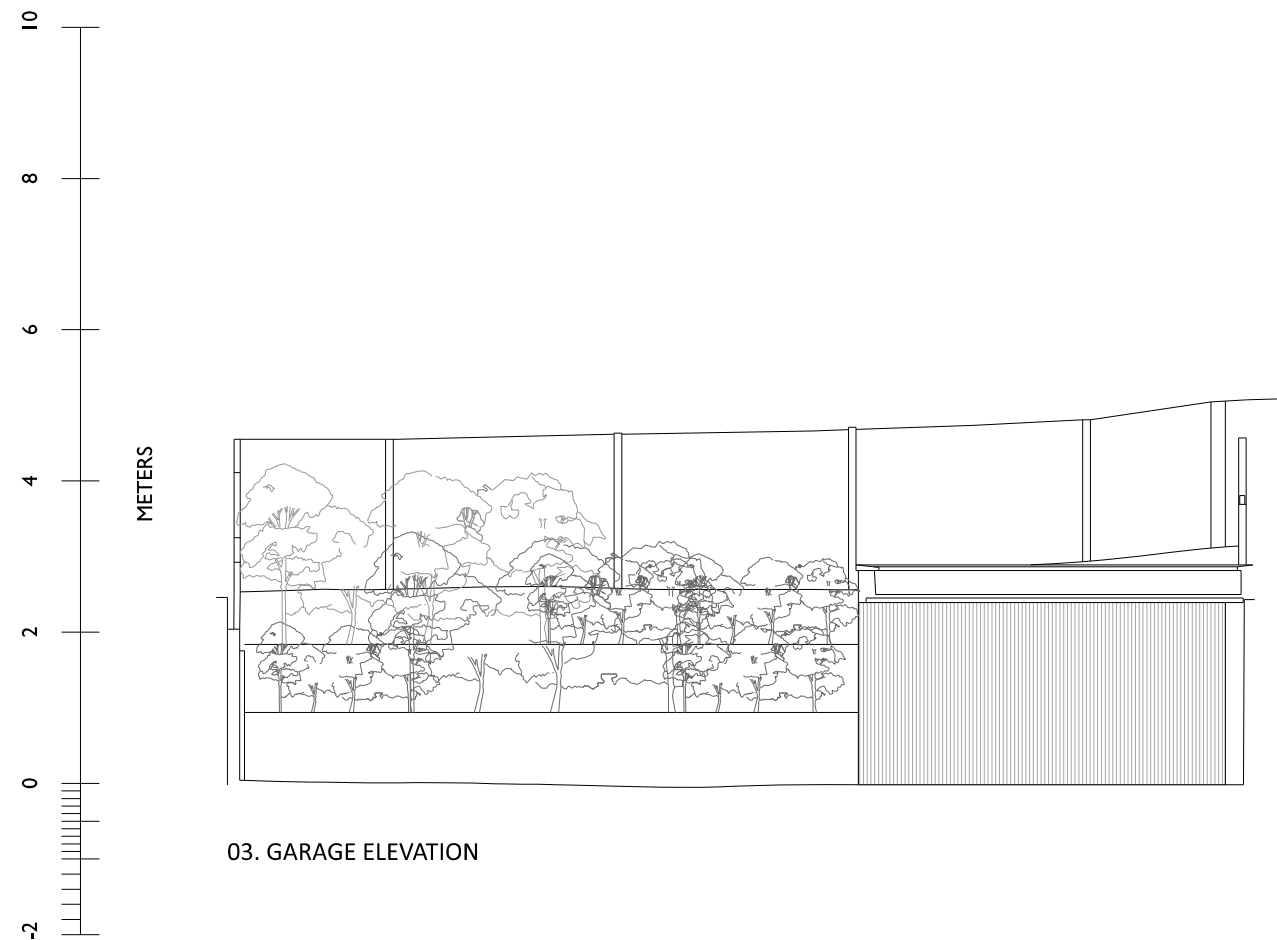

03. GARAGE ELEVATION



04. SIDE ELEVATION

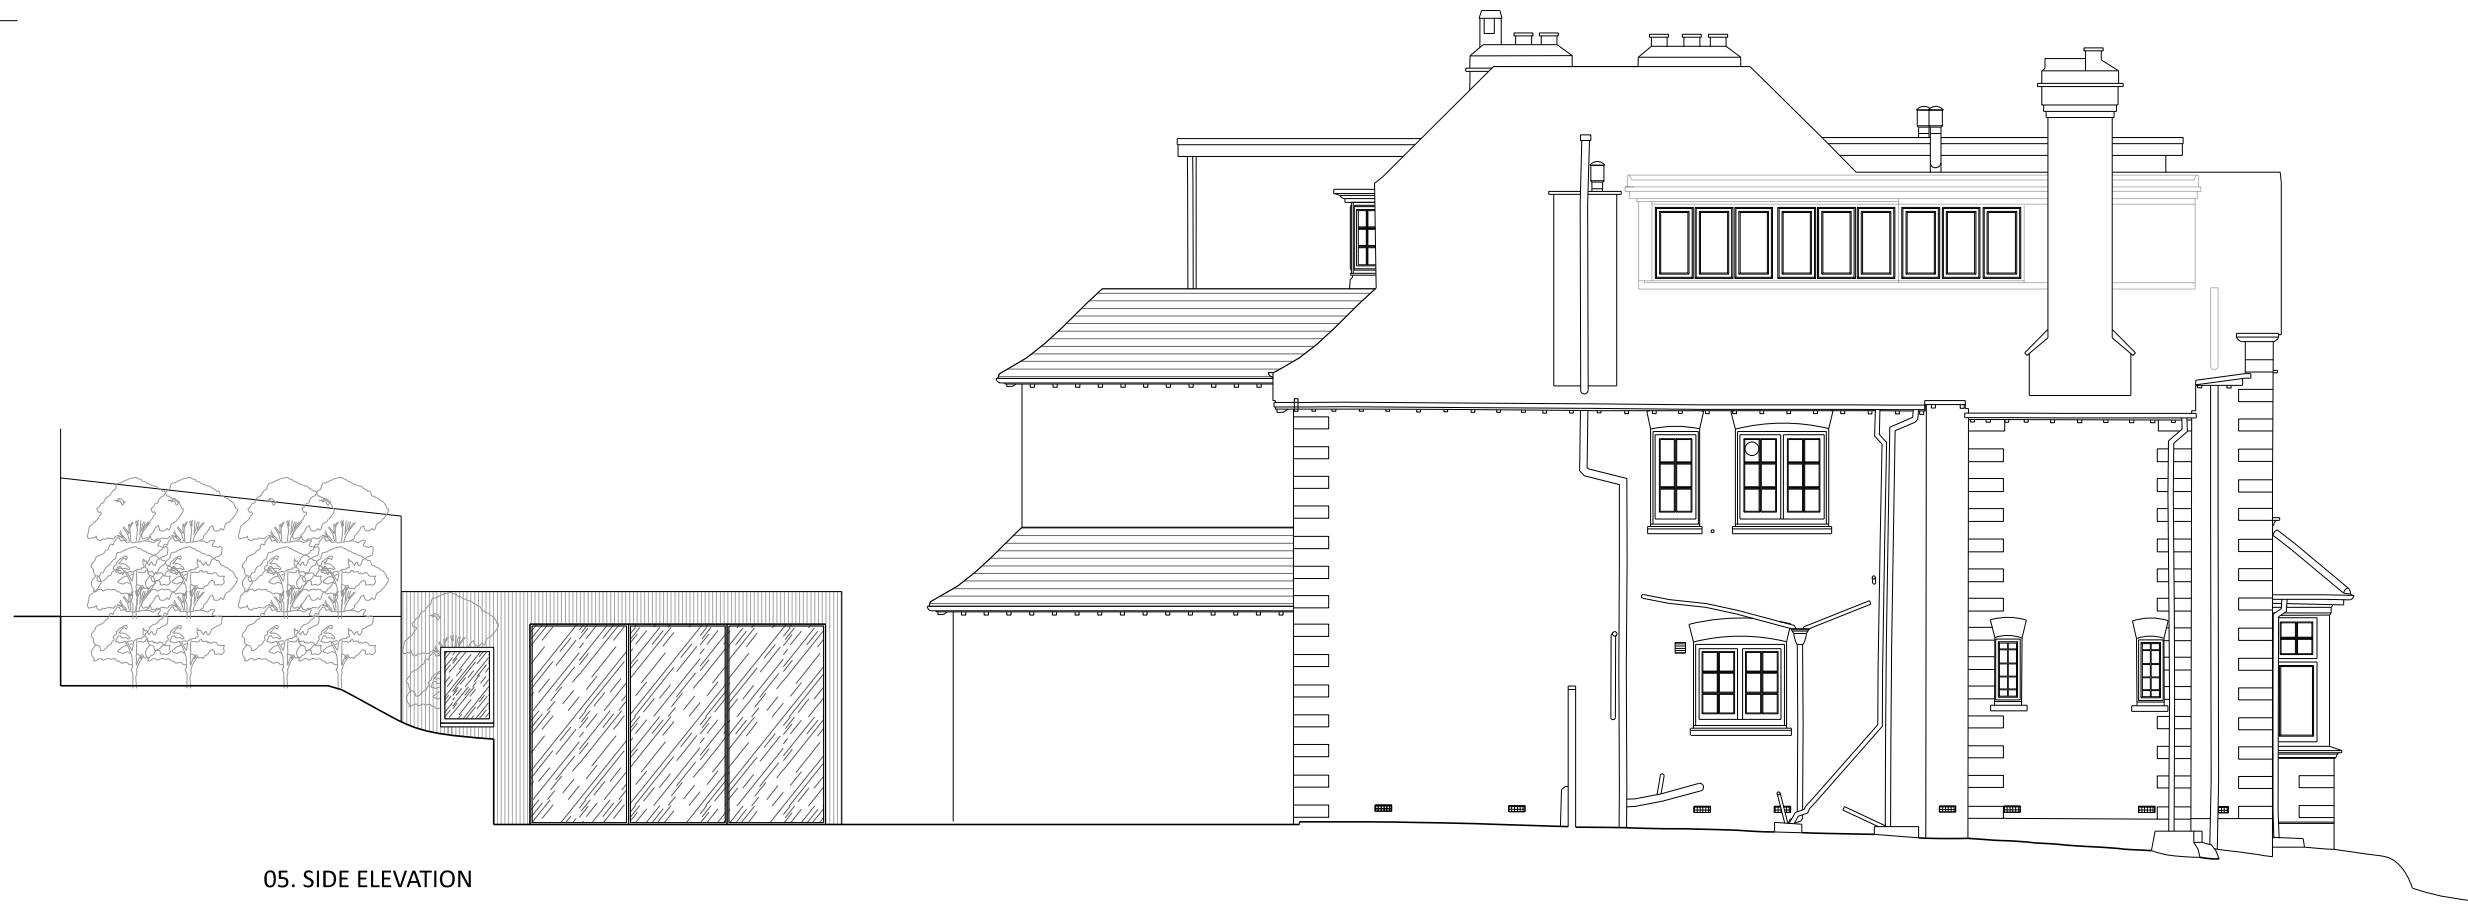

05. SIDE ELEVATION

