


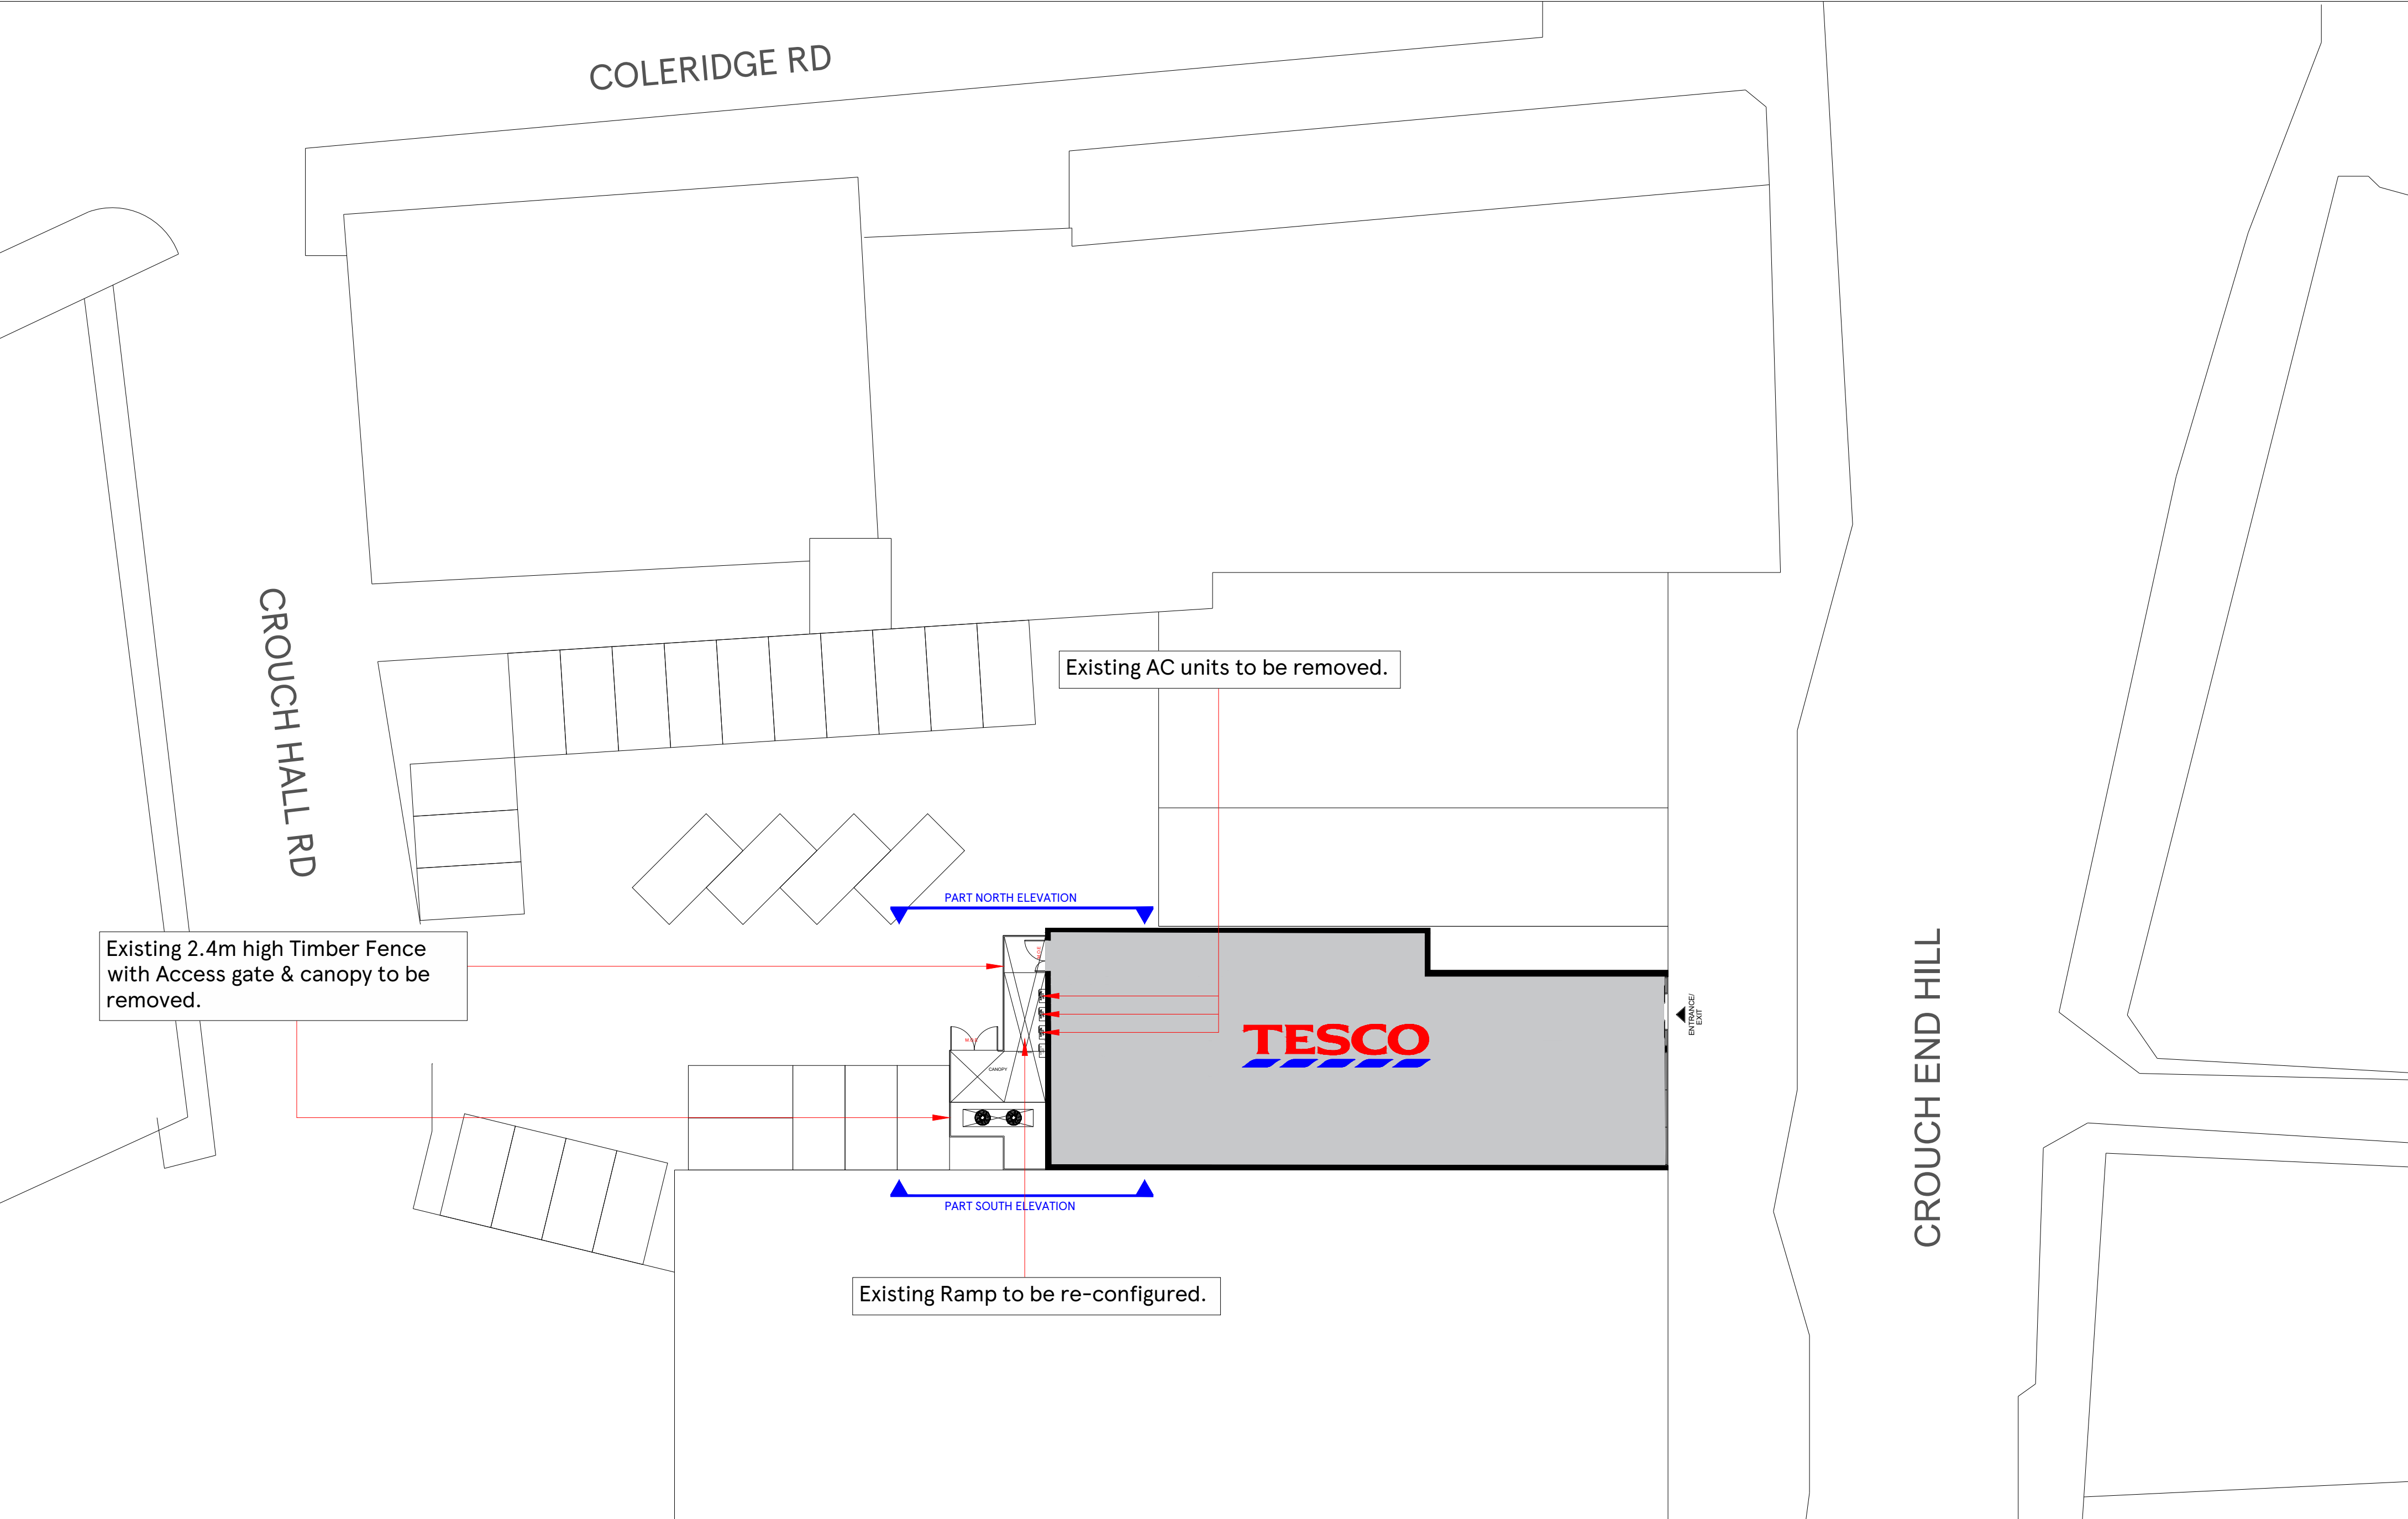

SCALE BAR 1:200 4m04m8m12m16m20m	N	DRAWING NO 02_2383_02A	STORE TYPE EXPRESS
		SCALE 1:200@A2	STORE NAME CROUCH END
		CHECKED BY DEEKSHA	CONTENT EXISTING SITE PLAN_ARCH
		DRAWN BY MOHAMMED AFLAH K H	

TESCO

FEASIBILITY PLANNING

STORE PLANNING DEPARTMENT

PROPERTY SERVICES

HIGHWOODS BUILDING, KESTREAL WAY

WELWYN GARDEN CITY, HERTFORDSHIRE, AL7 1GB UK

TELEPHONE : 01707 395150

THE COPYRIGHT AND ALL OTHER RIGHTS IN AND RELATING TO THIS PUBLICATION

BELONG TO AND ARE THE SOLE PROPERTY OF TESCO STORES LIMITED.

ALL RIGHTS ARE RESERVED. NEITHER THE WHOLE NOR ANY PART OF THIS

PUBLICATION MAY BE REPRODUCED OR TRANSMITTED IN ANY FORM OR BY ANY

ELECTRONIC OR MECHANICAL MEANS INCLUDING PHOTOCOPIING AND RECORDING

OR FROM ANY RETRIEVAL SYSTEM WITHOUT THE PRIOR WRITTEN LICENCE FROM THE

OWNER©1997 TESCO STORES LIMITED