


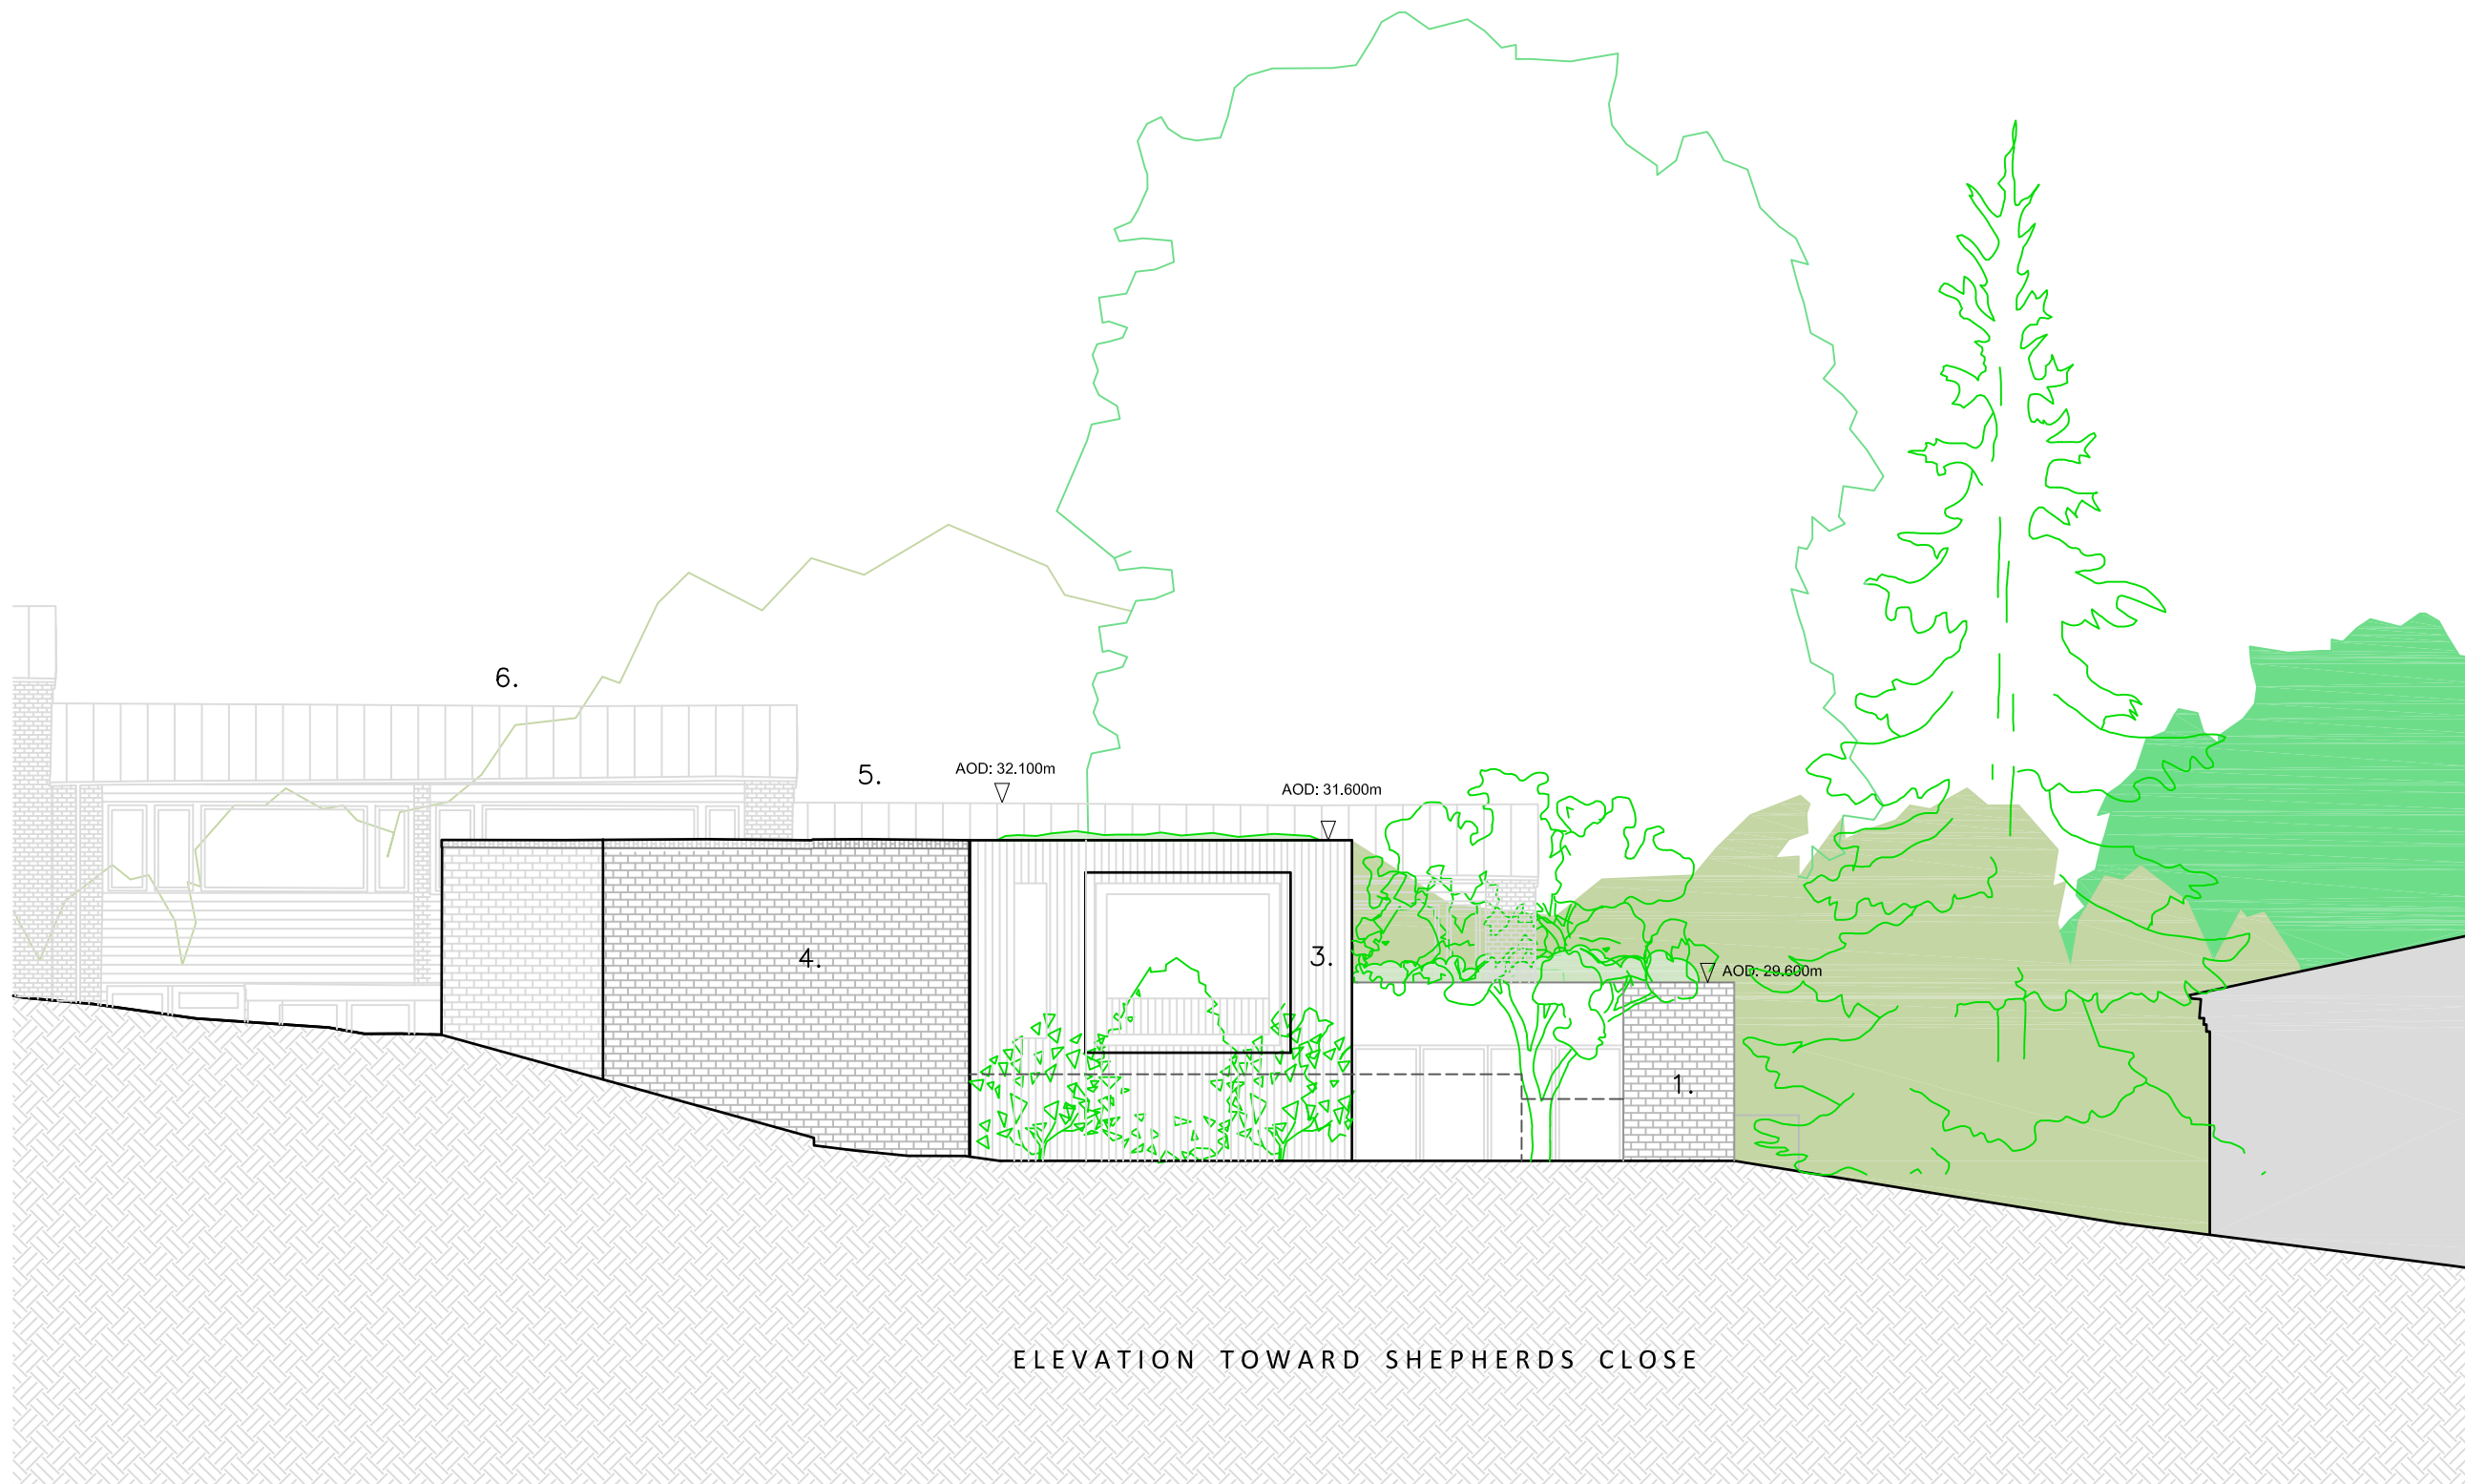


1. Matching brickwork
2. Matching infill wall
3. Wood cladding
4. Existing garage walls
5. Height of No. 10 & No. 11
Shepherds Close
6. Height of No. 8 & No. 9
Shepherds Close

ELEVATION TOWARD SHEPHERDS CLOSE

THIS DRAWING IS COPYRIGHT PROTECTED AND ITS USE OR REPRODUCTION IN ANY WAY WITHOUT WRITTEN APPROVAL OF UNDERCURRENT LIMITED IS PROHIBITED. NO DIMENSIONS SHOULD BE SCALED FROM THE DRAWING AND ANY DISCREPANCIES FOUND IN THE DRAWING SHOULD BE REFERRED TO UNDERCURRENT LIMITED.

Undercurrent Ltd.
www.undercurrent-architects.com

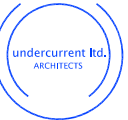

Client	Candice Lake
Project	Shepherd's Close Highgate N6
Title	Proposed West Elevation
Drawn	
Date	22/11/23
Scale	1:100 @A3
Drawing Number	UK 145-15
Rev	1

