


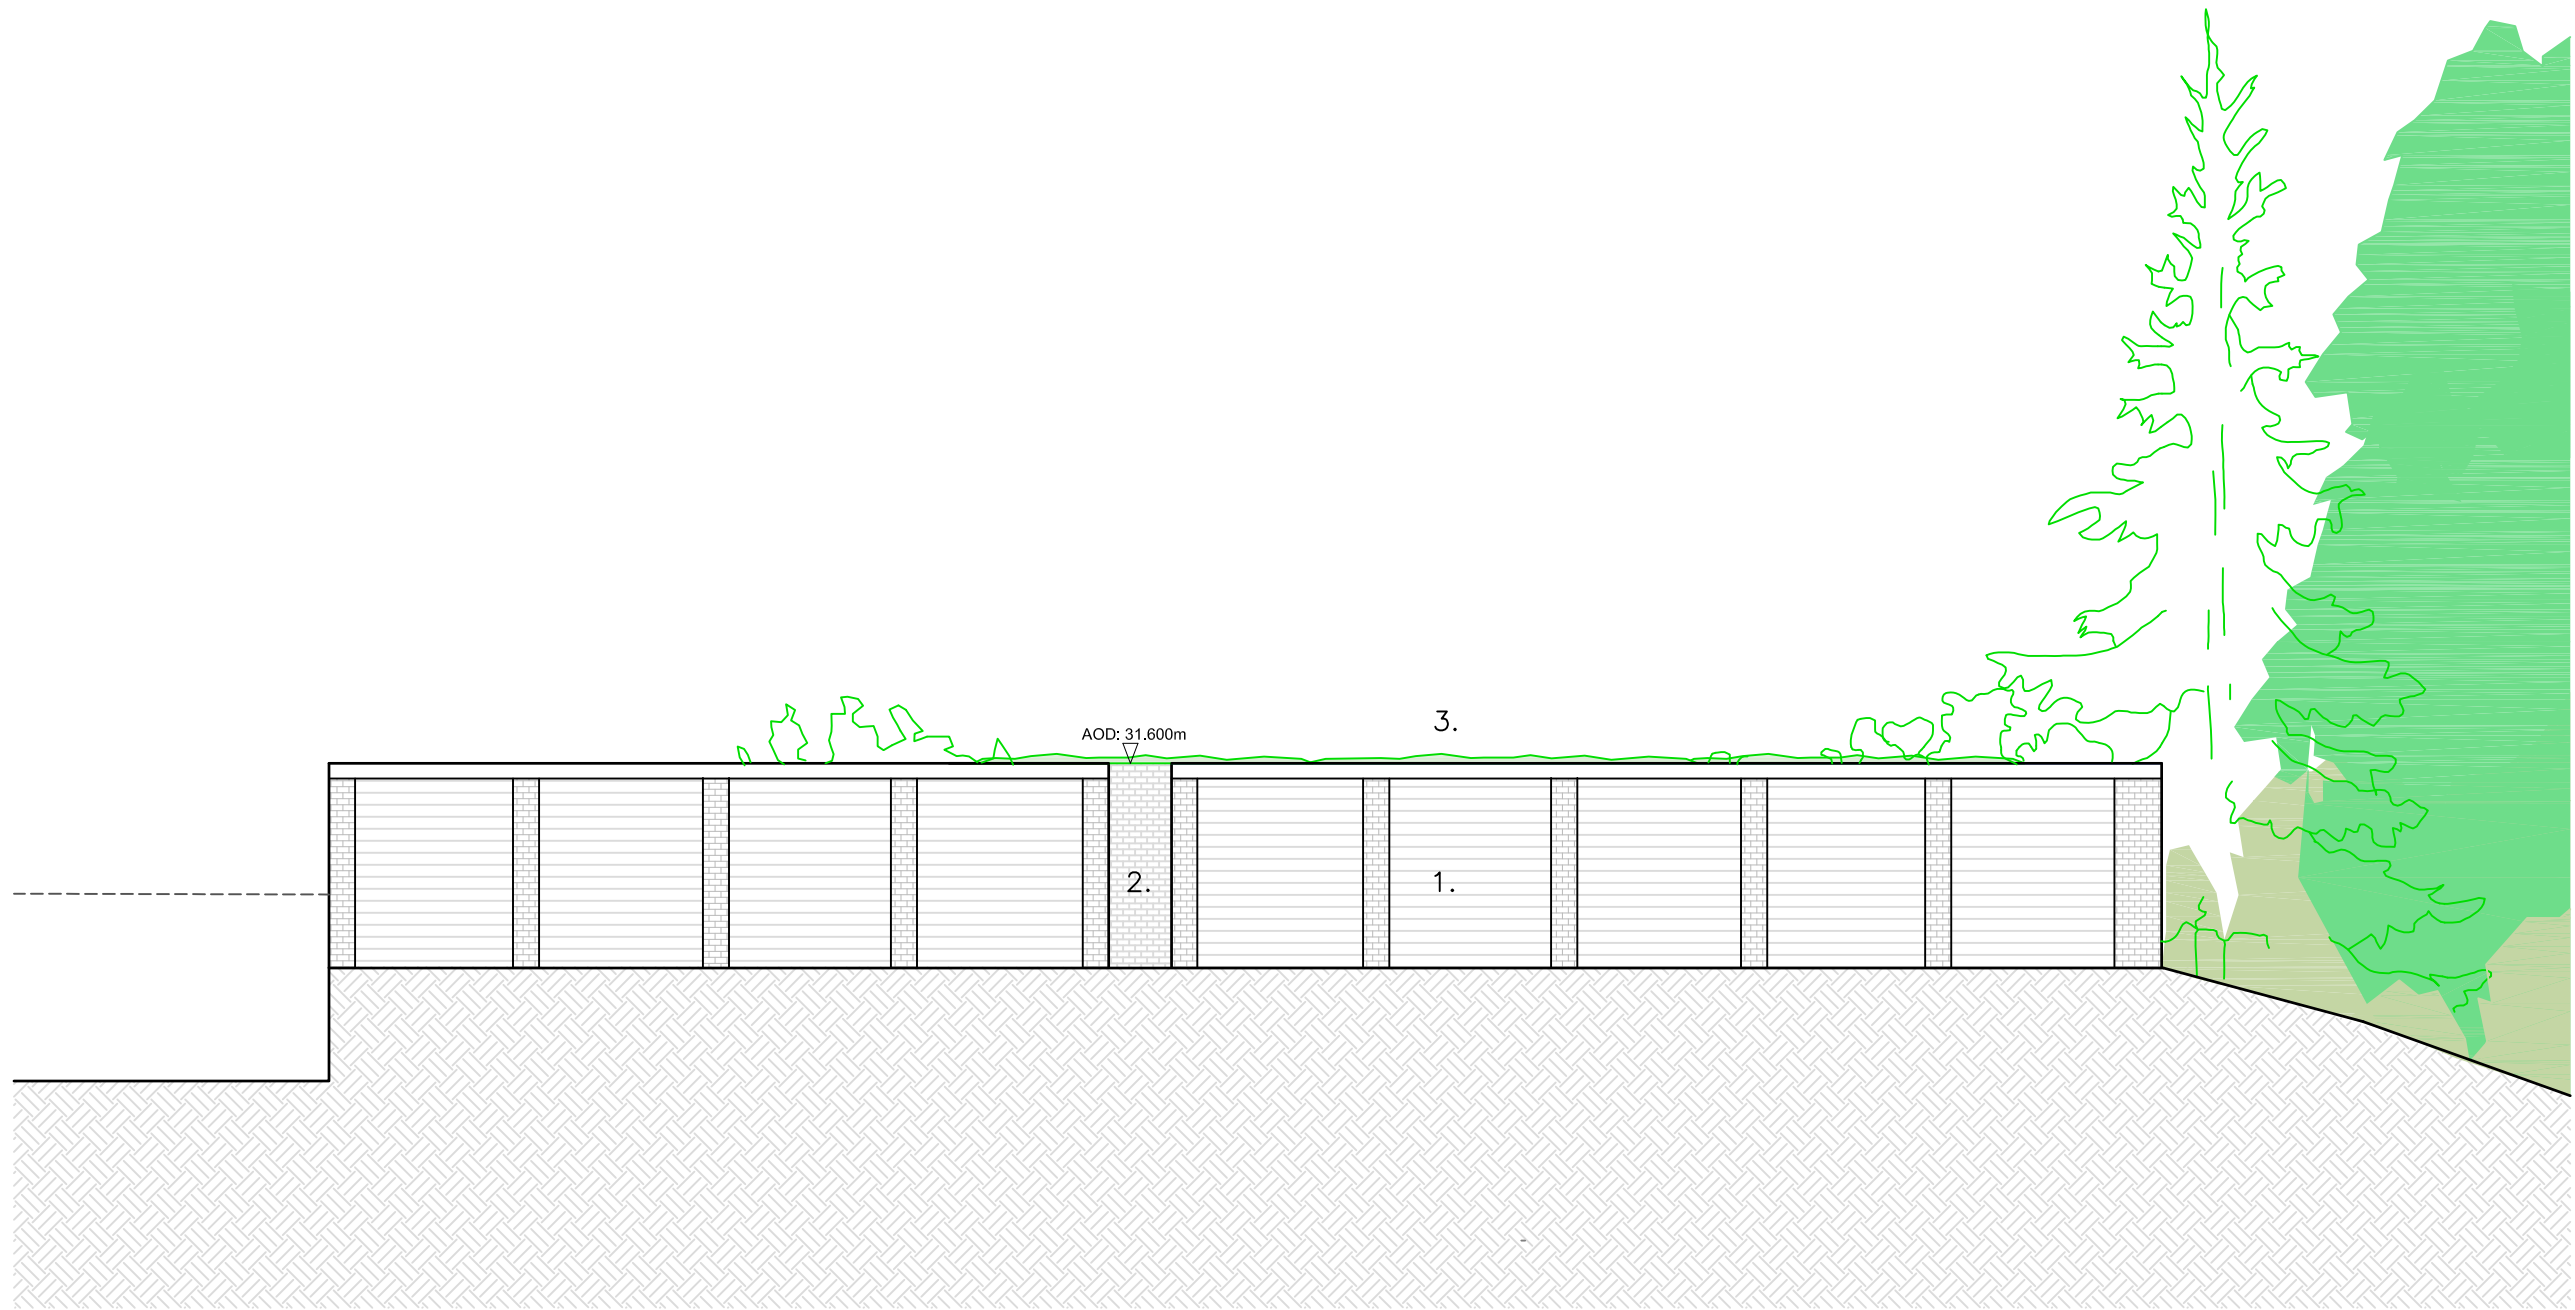

1. Existing garage walls
2. Matching brick
3. No change to existing height


ELEVATION FROM SHEPHERDS CLOSE GARAGES

The application site sits immediately behind/beyond these garages
and will not be capable of being appreciated from this elevation

0 1m 2m 5m

THIS DRAWING IS COPYRIGHT PROTECTED AND ITS USE OR REPRODUCTION IN ANY WAY WITHOUT WRITTEN APPROVAL OF UNDERCURRENT LIMITED IS PROHIBITED. NO DIMENSIONS SHOULD BE SCALED FROM THE DRAWING AND ANY DISCREPANCIES FOUND IN THE DRAWING SHOULD BE REFERRED TO UNDERCURRENT LIMITED.

Undercurrent Ltd.
www.undercurrent-architects.com

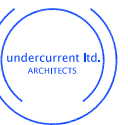

Client
Candice Lake

Project
**Shepherd's Close
Highgate N6**

Title
**Proposed
North Elevation**

Drawn
Date **27/11/23**
Scale **1:100 @A3**

Drawing Number **UK 145-18** Rev **0**