
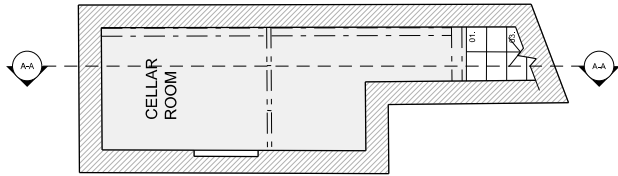


ALLISON ROAD

01

Existing Plan
Ground Floor

1:100

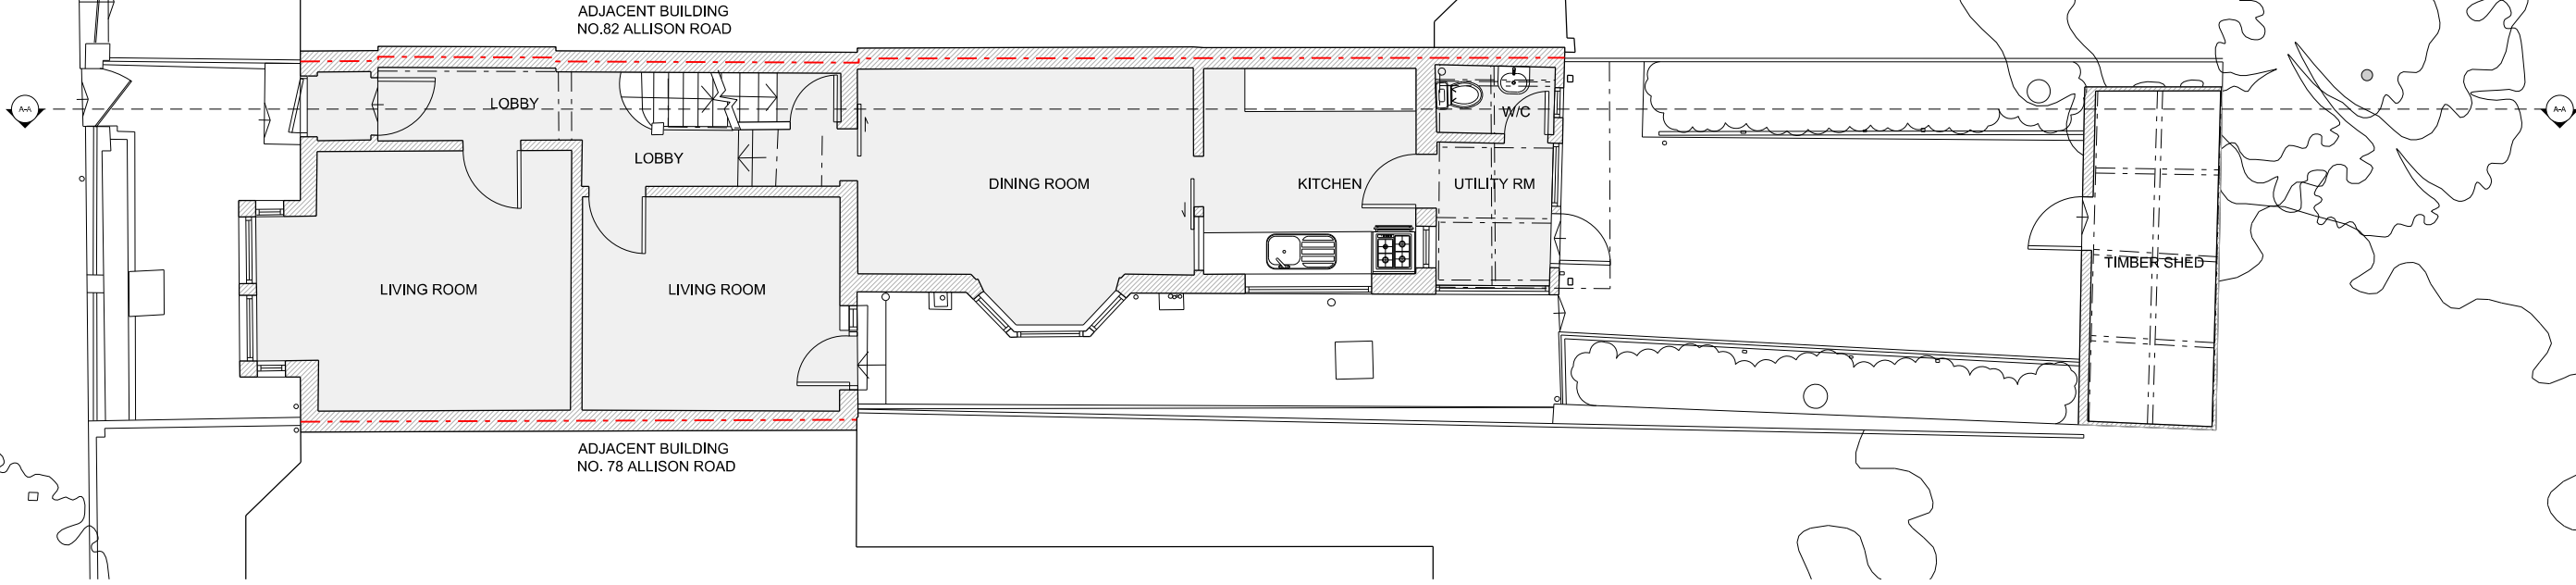


02

Existing Plan
Lower Ground Floor

1:100

Scale 1:100 @ A3

 

	Disclaimer The draftsperson takes no responsibility for any dimensions that are obtained by scaling this drawing. If no dimension is given, it is deemed to be the responsibility of the contractor to ascertain the dimension from site measurement before any fabrication takes place. All copyright for information included on this drawing remains with the draftsperson	Revision	Date	Description	Description	Project 80 Allison Road London N8 0AT			Drawing Title As Existing Lower Ground & Ground Floor Plans	
		P1	01/12/2023	PLANNING SUBMISSION						
					Drawing Purpose	Drawing Date 01/12/2023	Revision Date 01/12/2023	Revision P1	Drawing Number 0817-101-EP-LG+GF	Scale @ A3 1:100
					PLANNING					

01 Existing Plan
Second Floor

1:100


02 Existing Plan
First Floor

1:100

Scale 1:100 @ A3



Disclaimer The draftsperson takes no responsibility for any dimensions that are obtained by scaling this drawing. If no dimension is given, it is deemed to be the responsibility of the contractor to ascertain the dimension from site measurement before any fabrication takes place. All copyright for information included on this drawing remains with the draftsperson	Revision	Date	Description	Description	Project			Drawing Title		
	P1	01/12/2023	PLANNING SUBMISSION	Domestic residential extension and refurbishment.	80 Allison Road			As Existing		
					London N8 0AT			First and Second Floor Plans		
					Drawing Purpose	Drawing Date	Revision Date	Revision	Drawing Number	Scale @ A3
				PLANNING		01/12/2023	01/12/2023	P1	0817-102-EP-01+02	1:100

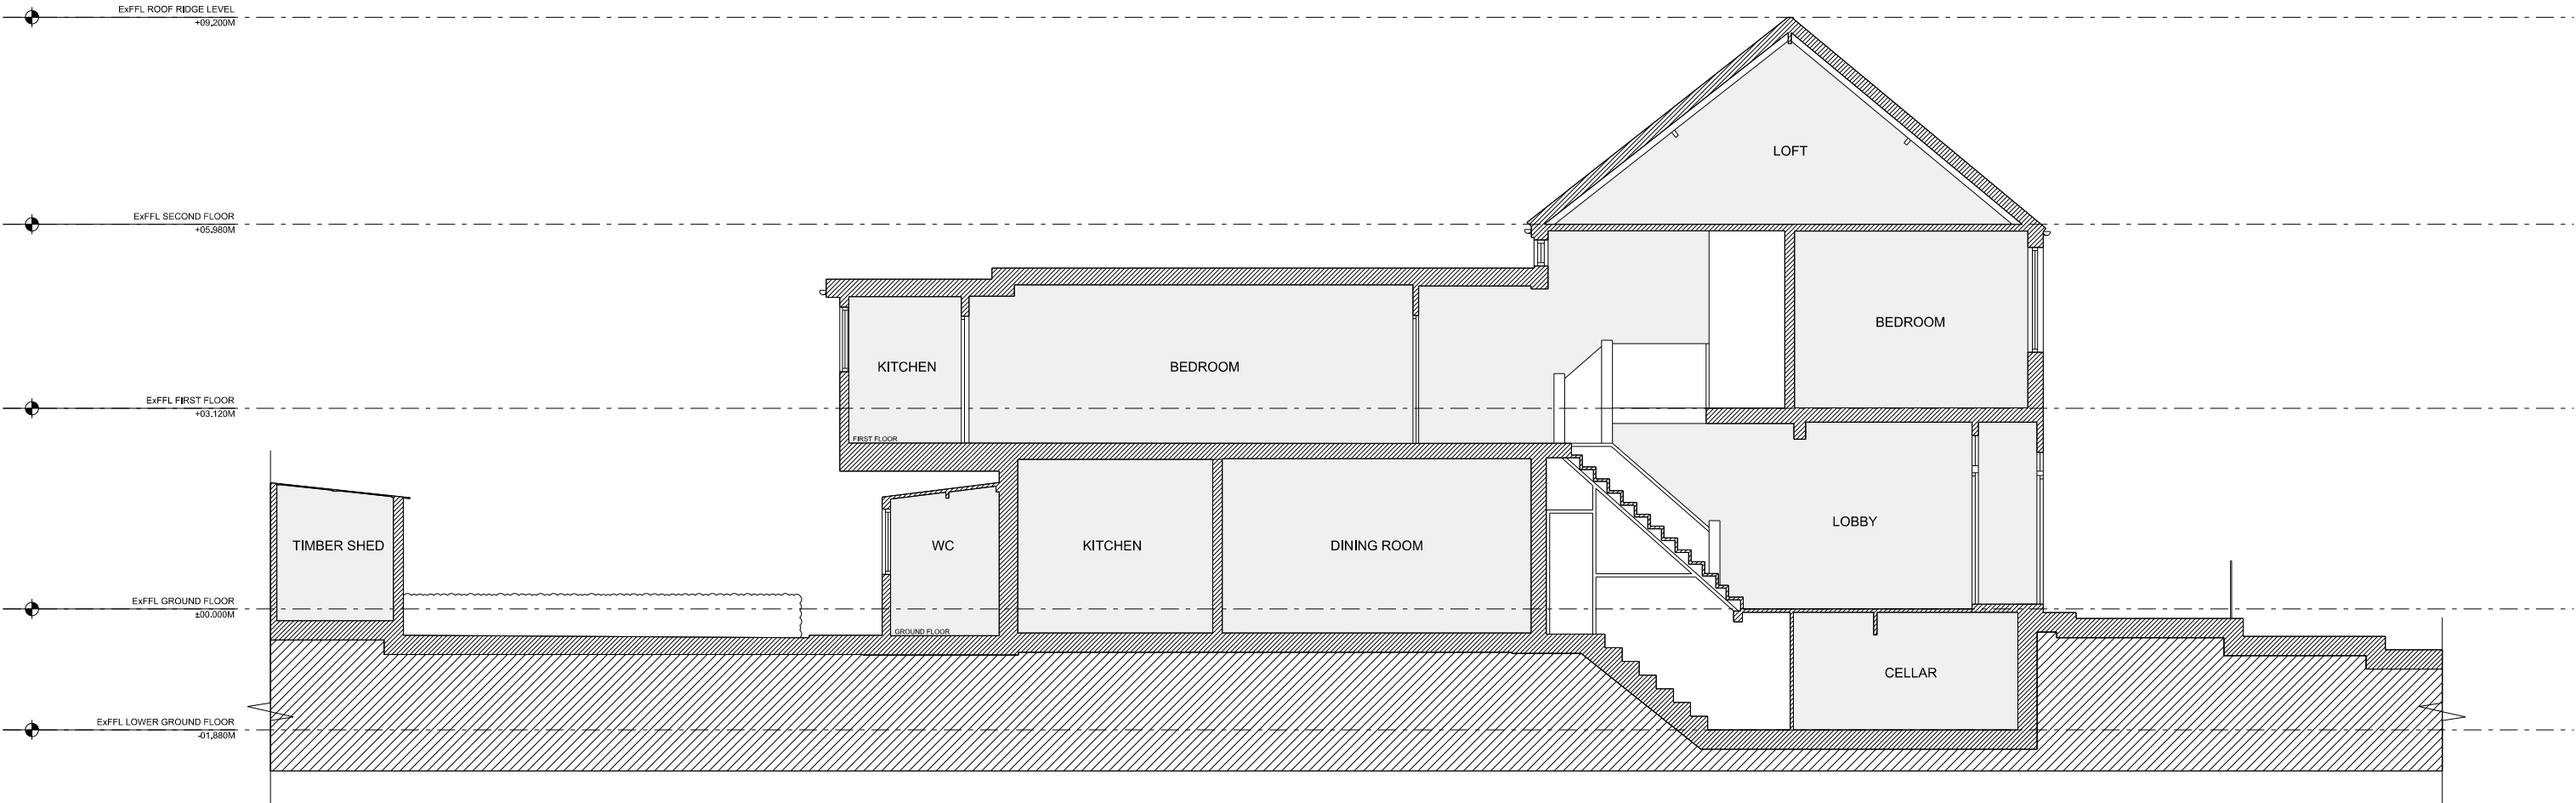

01 Existing Section 1:100 Section AA

Scale 1:100 @ A3



	Disclaimer The drafts person takes no responsibility for any dimensions that are obtained by scaling this drawing. If no dimension is given, it is deemed to be the responsibility of the contractor to ascertain the dimension from site measurement before any fabrication takes place. All copyright for information included on this drawing remains with the drafts person	Revision	Date	Description	Description Domestic residential extension and refurbishment.		Project 80 Allison Road London N8 0AT			Drawing Title As Existing Section AA	
		P1	01/12/2023	PLANNING SUBMISSION							
					Drawing Purpose		Drawing Date	Revision Date	Revision	Drawing Number	Scale @ A3
					PLANNING		01/12/2023	01/12/2023	P1	0817-111-ES-AA	1:100



01 Existing Elevation
Front 1:100

02 Existing Elevation
Rear 1:100

Scale 1:100 @ A3



	Disclaimer The drafts person takes no responsibility for any dimensions that are obtained by scaling this drawing. If no dimension is given, it is deemed to be the responsibility of the contractor to ascertain the dimension from site measurement before any fabrication takes place. All copyright for information included on this drawing remains with the drafts person	Revision	Date	Description	Description		Project			Drawing Title	
		P1	01/12/2023	PLANNING SUBMISSION	Domestic residential extension and refurbishment.		80 Allison Road London N8 0AT			As Existing Front and Rear Elevations	
					Drawing Purpose		Drawing Date	Revision Date	Revision	Drawing Number	Scale @ A3
					PLANNING		01/12/2023	01/12/2023	P1	0817-121-EE-FR+RE	1:100



01 Existing Elevation
Side Elevation

1:100

Scale 1:100 @ A3



	Disclaimer The draftsperson takes no responsibility for any dimensions that are obtained by scaling this drawing. If no dimension is given, it is deemed to be the responsibility of the contractor to ascertain the dimension from site measurement before any fabrication takes place. All copyright for information included on this drawing remains with the draftsperson	Revision	Date	Description	Description		Project			Drawing Title	
		P1	01/12/2023	PLANNING SUBMISSION	Domestic residential extension and refurbishment.		80 Allison Road London N8 0AT			As Existing Side Elevation	
					Drawing Purpose		Drawing Date	Revision Date	Revision	Drawing Number	Scale @ A3
					PLANNING		01/12/2023	01/12/2023	P1	0817-122-EE-SE	1:100