

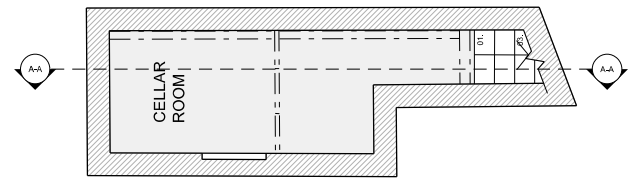


ALLISON ROAD

01 Proposed Plan
Ground Floor

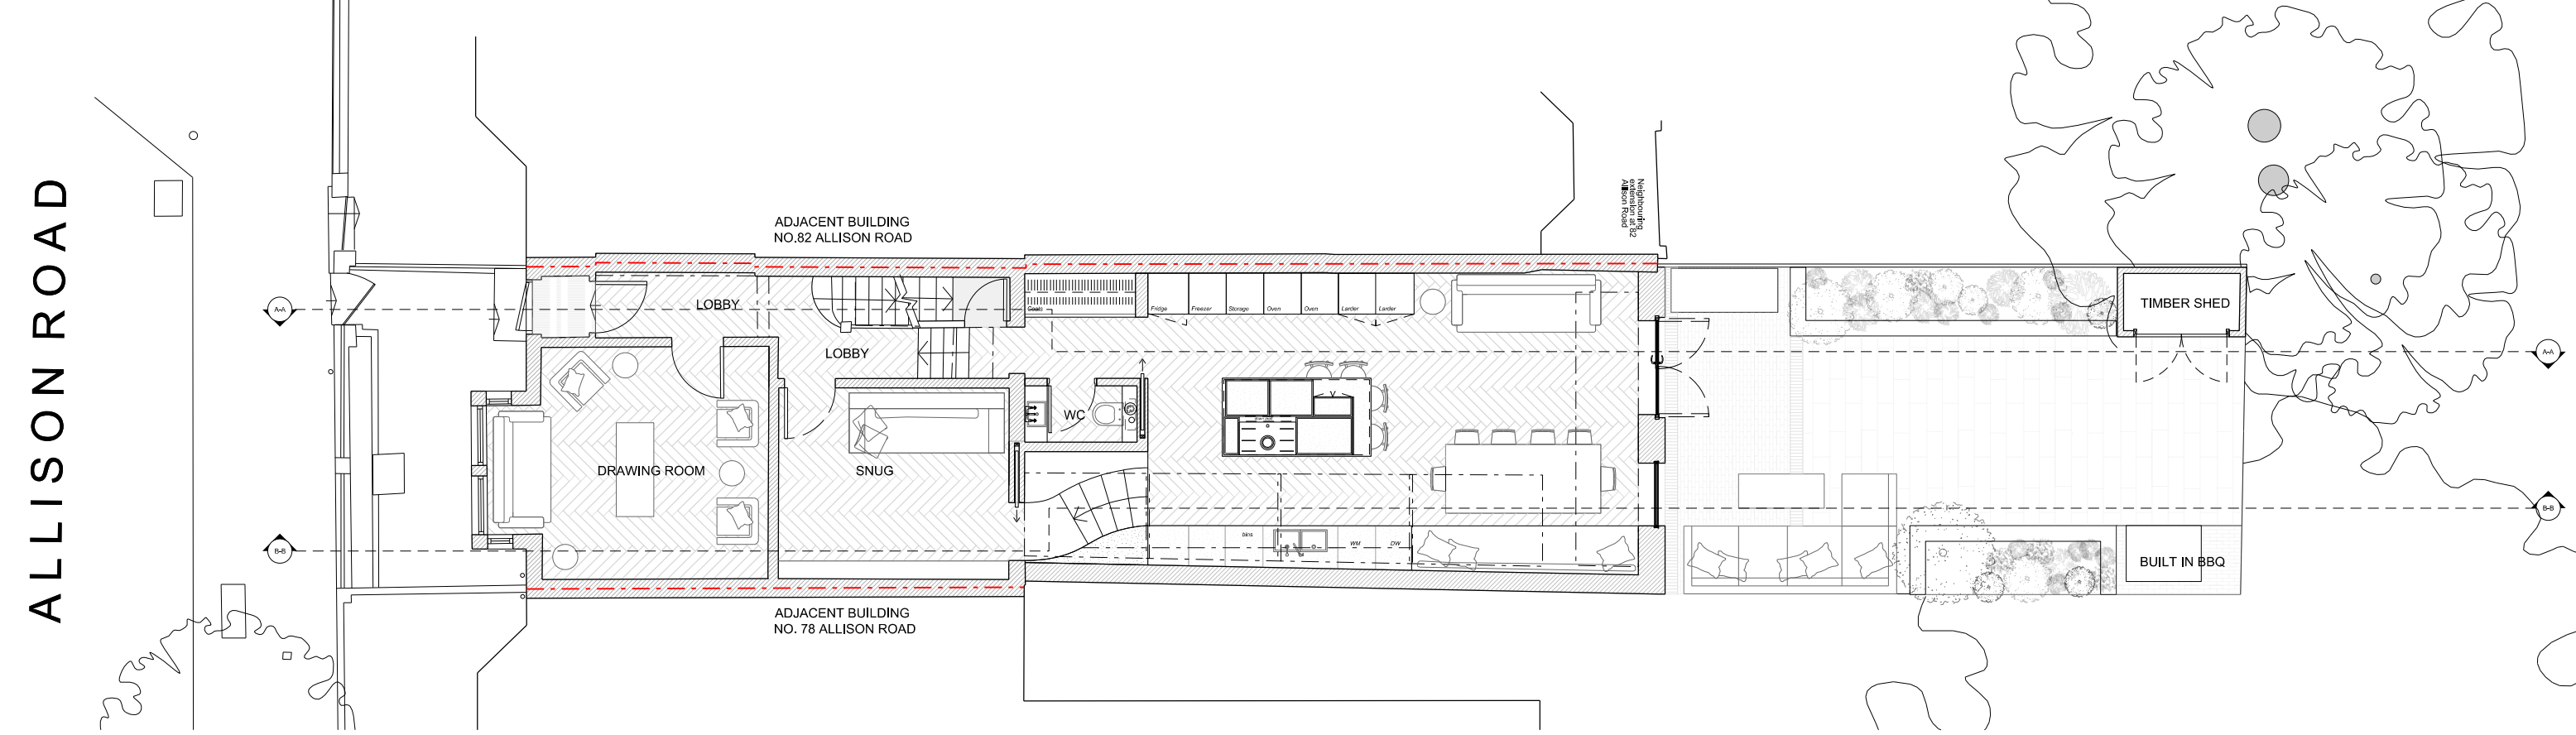

02 Proposed Plan
Lower Ground Floor

 

Disclaimer The draftsperson takes no responsibility for any dimensions that are obtained by scaling this drawing. If no dimension is given, it is deemed to be the responsibility of the contractor to ascertain the dimension from site measurement before any fabrication takes place. All copyright for information included on this drawing remains with the draftsperson	Revision	Date	Description	Description	Project 80 Allison Road London N8 0AT			Drawing Title As Proposed Lower Ground & Ground Floor Plans	
	P1	01/12/2023	PLANNING SUBMISSION	Domestic residential extension and refurbishment.					
					Drawing Purpose PLANNING			Drawing Date 01/12/2023 Revision Date 01/12/2023 Revision P1	
					Drawing Number 0817-201-PP-LG+GF			Scale @ A3 1:100	

01 Proposed Plan
Second Floor

1:100

02 Proposed Plan
First Floor

1:100


Scale 1:100 @ A3



Disclaimer The draftsperson takes no responsibility for any dimensions that are obtained by scaling this drawing. If no dimension is given, it is deemed to be the responsibility of the contractor to ascertain the dimension from site measurement before any fabrication takes place. All copyright for information included on this drawing remains with the draftsperson	Revision	Date	Description	Description	Project			Drawing Title		
	P1	01/12/2023	PLANNING SUBMISSION	Domestic residential extension and refurbishment.	80 Allison Road			As Proposed		
					London N8 0AT			First and Second Floor Plans		
					Drawing Purpose	Drawing Date	Revision Date	Revision	Drawing Number	Scale @ A3
				PLANNING		01/12/2023	01/12/2023	P1	0817-202-PP-01+02	1:100

01 Proposed Plan
Roof Plan


1:100

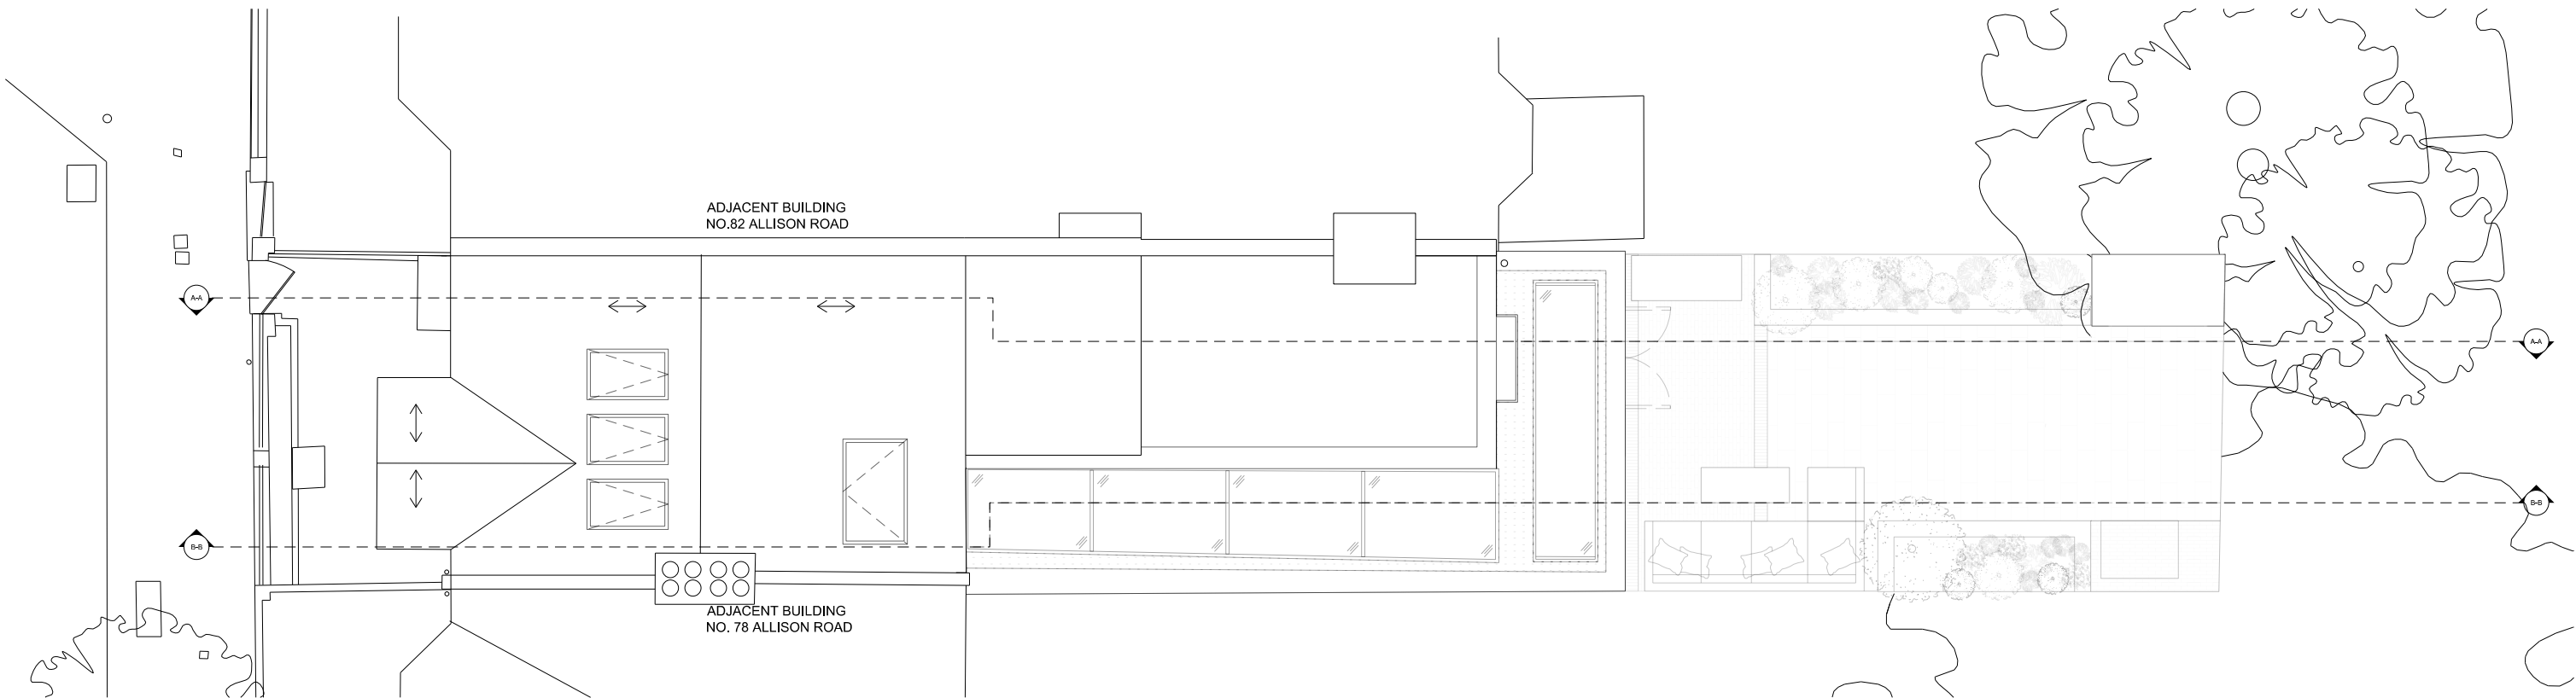


Scale 1:100 @ A3



	Disclaimer The drafts person takes no responsibility for any dimensions that are obtained by scaling this drawing. If no dimension is given, it is deemed to be the responsibility of the contractor to ascertain the dimension from site measurement before any fabrication takes place. All copyright for information included on this drawing remains with the drafts person	Revision	Date	Description	Description		Project			Drawing Title	
		P1	01/12/2023	PLANNING SUBMISSION	Domestic residential extension and refurbishment.		80 Allison Road London N8 0AT			As Proposed Roof Plan	
					Drawing Purpose		Drawing Date	Revision Date	Revision	Drawing Number	Scale @ A3
					PLANNING		01/12/2023	01/12/2023	P1	0817-203-PP-RP	1:100

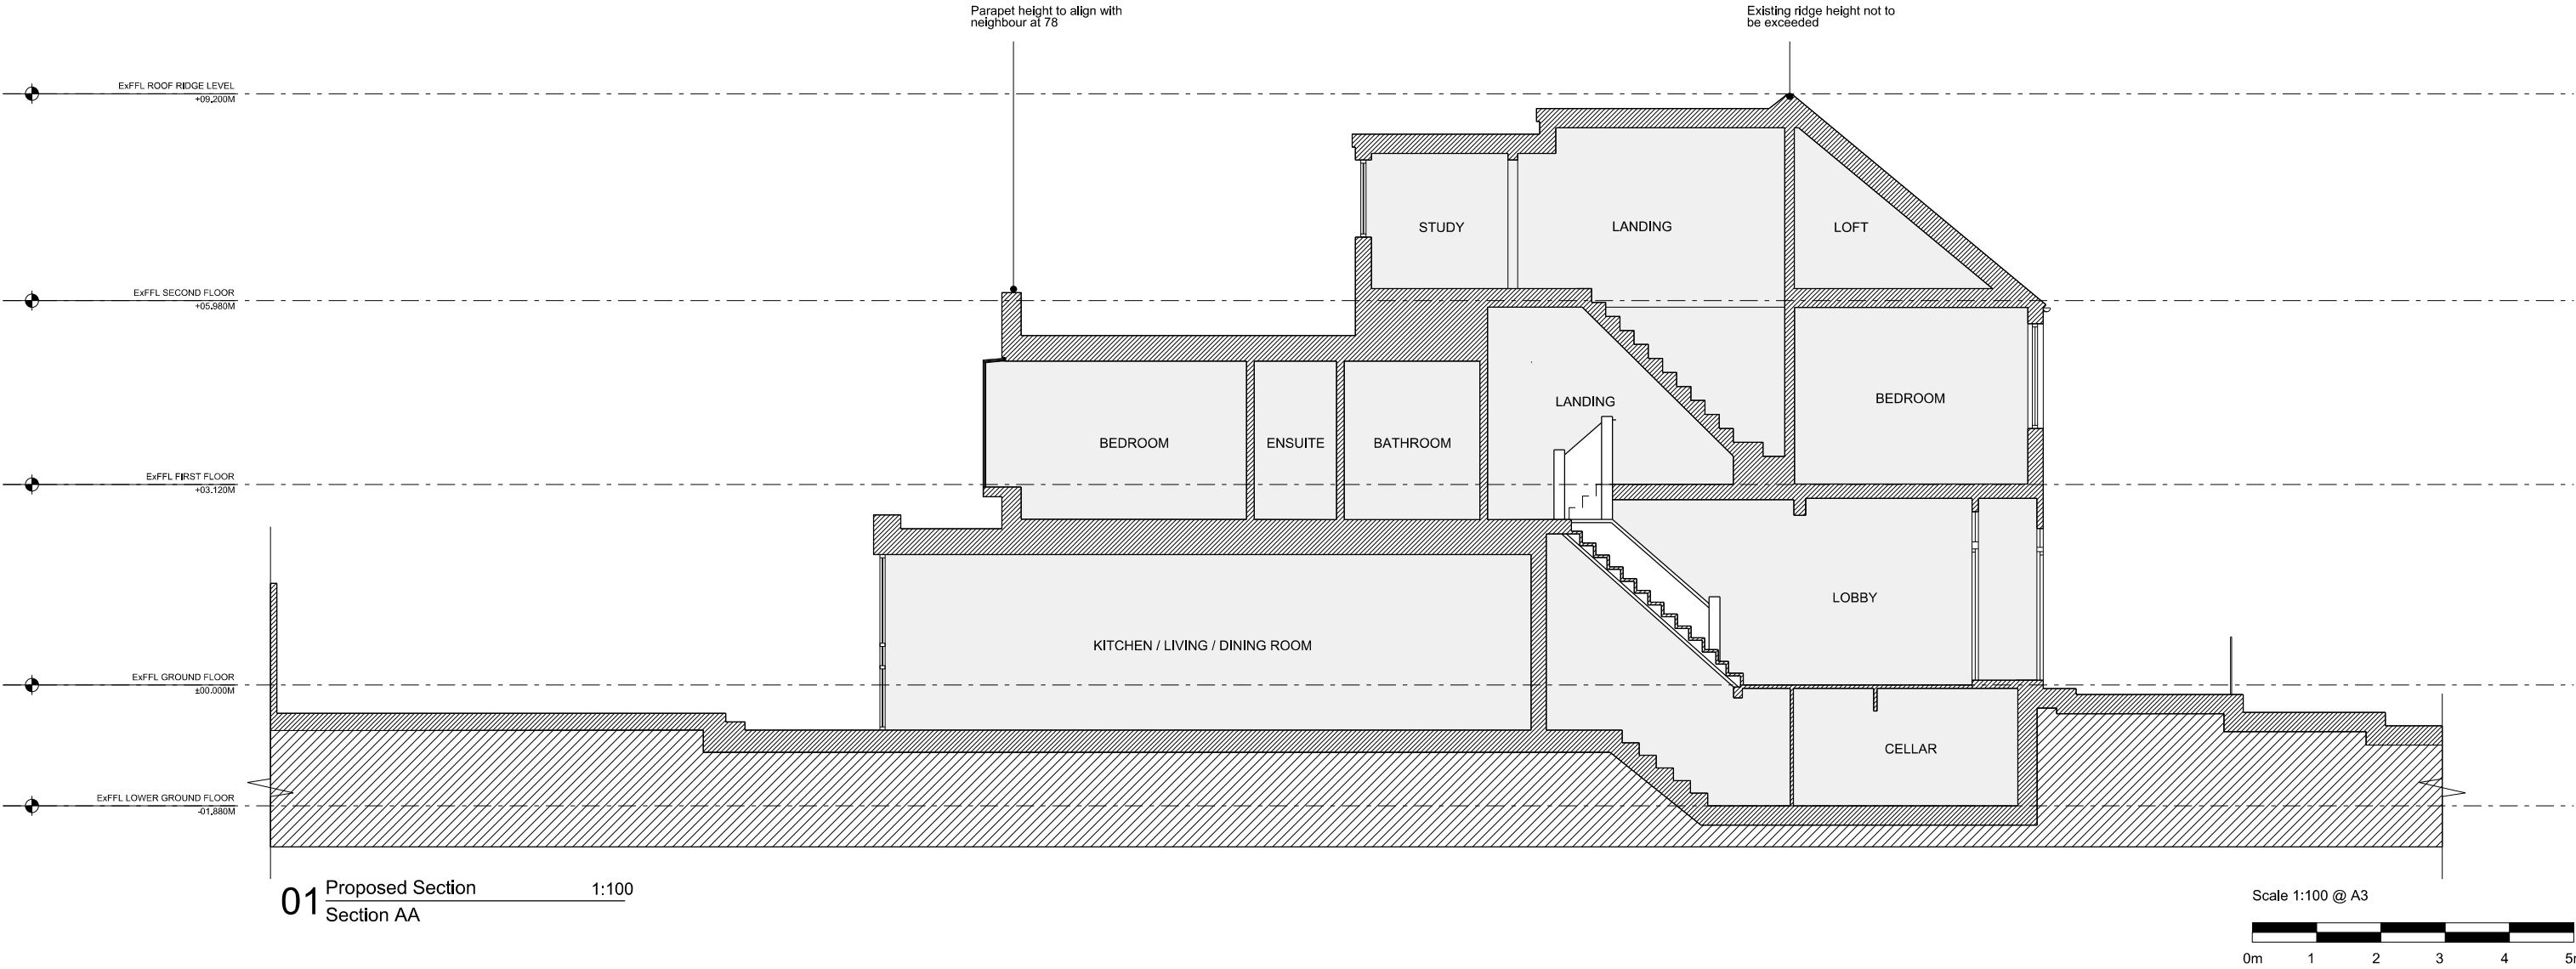


	Disclaimer The drafts person takes no responsibility for any dimensions that are obtained by scaling this drawing. If no dimension is given, it is deemed to be the responsibility of the contractor to ascertain the dimension from site measurement before any fabrication takes place. All copyright for information included on this drawing remains with the drafts person	Revision	Date	Description	Description Domestic residential extension and refurbishment.		Project 80 Allison Road London N8 0AT			Drawing Title As Proposed Section AA	
		P1	01/12/2023	PLANNING SUBMISSION							
					Drawing Purpose		Drawing Date	Revision Date	Revision	Drawing Number	Scale @ A3
					PLANNING		01/12/2023	01/12/2023	P1	0817-211-PS-AA	1:100

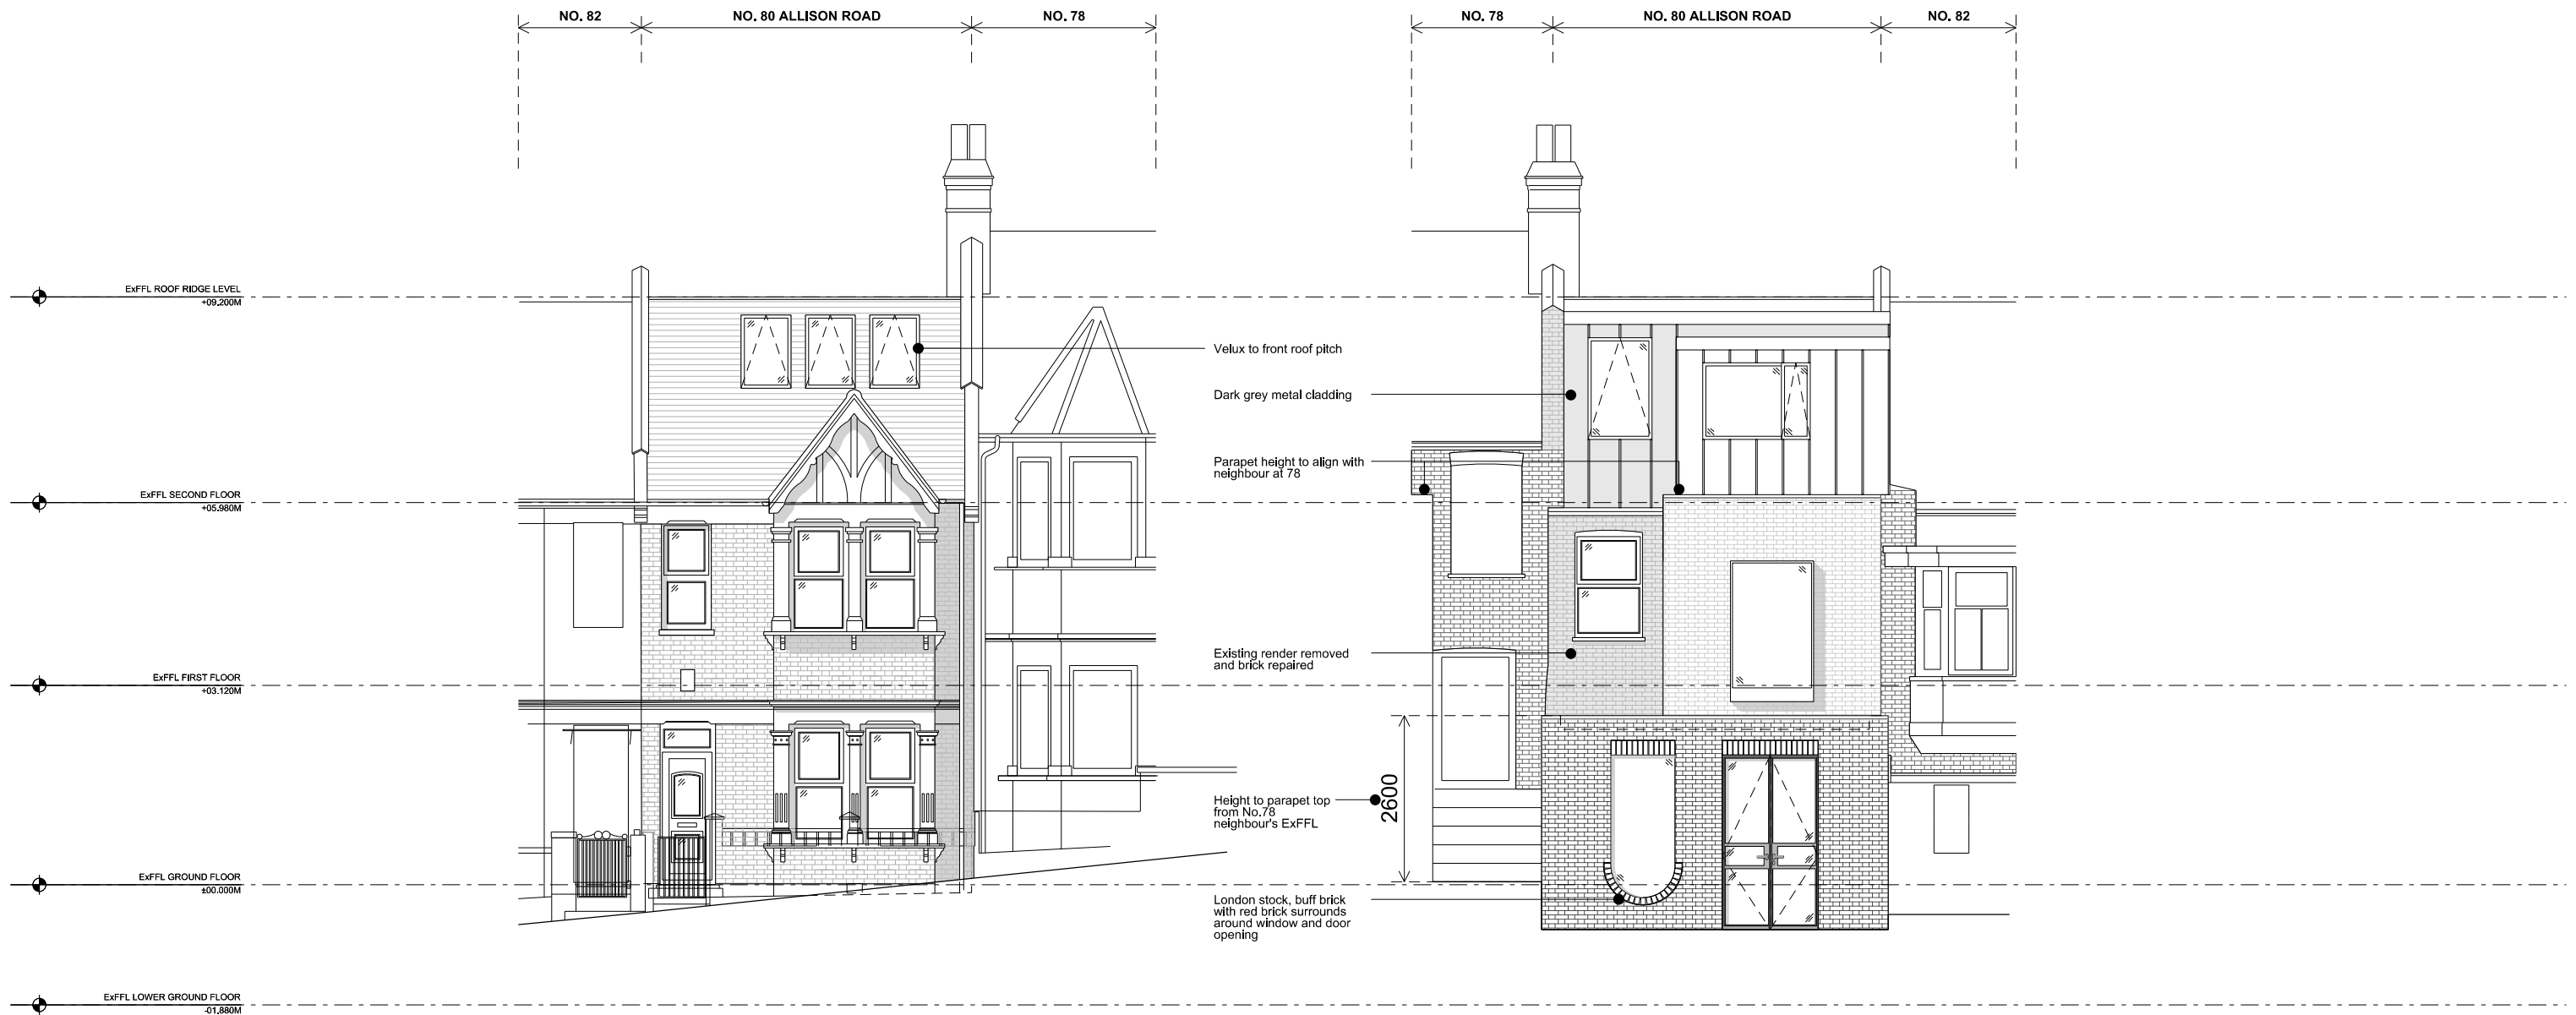

01 Proposed Elevation 1:100
Front

02 Proposed Elevation 1:100
Rear

Scale 1:100 @ A3

 

	Disclaimer The draftsman takes no responsibility for any dimensions that are obtained by scaling this drawing. If no dimension is given, it is deemed to be the responsibility of the contractor to ascertain the dimension from site measurement before any fabrication takes place. All copyright for information included on this drawing remains with the draftsman	Revision	Date	Description	Description	Project 80 Allison Road London N8 0AT			Drawing Title As Proposed Front and Rear Elevations	
		P1	01/12/2023	PLANNING SUBMISSION	Domestic residential extension and refurbishment.					
					Drawing Purpose PLANNING	Drawing Date 01/12/2023	Revision Date 01/12/2023	Revision P1	Drawing Number 0817-221-PE-FR+RE	Scale @ A3 1:100

