

VOLUME 1 Main Dormer

W= 4.617

H= 2.429

D= 3.605

$4.617 \times 2.429 \times 3.605 = 40.43/2 = 20.21\text{m}^3$

VOLUME 2 Outrigger Extension



W=2.917

H= 1.906

D= 3.2

$2.917 \times 1.906 \times 3.20 = 17.8\text{m}^3$

$20.21 + 17.8 = 38.01\text{m}^3$ less than 40m^3 therefore within Permitted development.

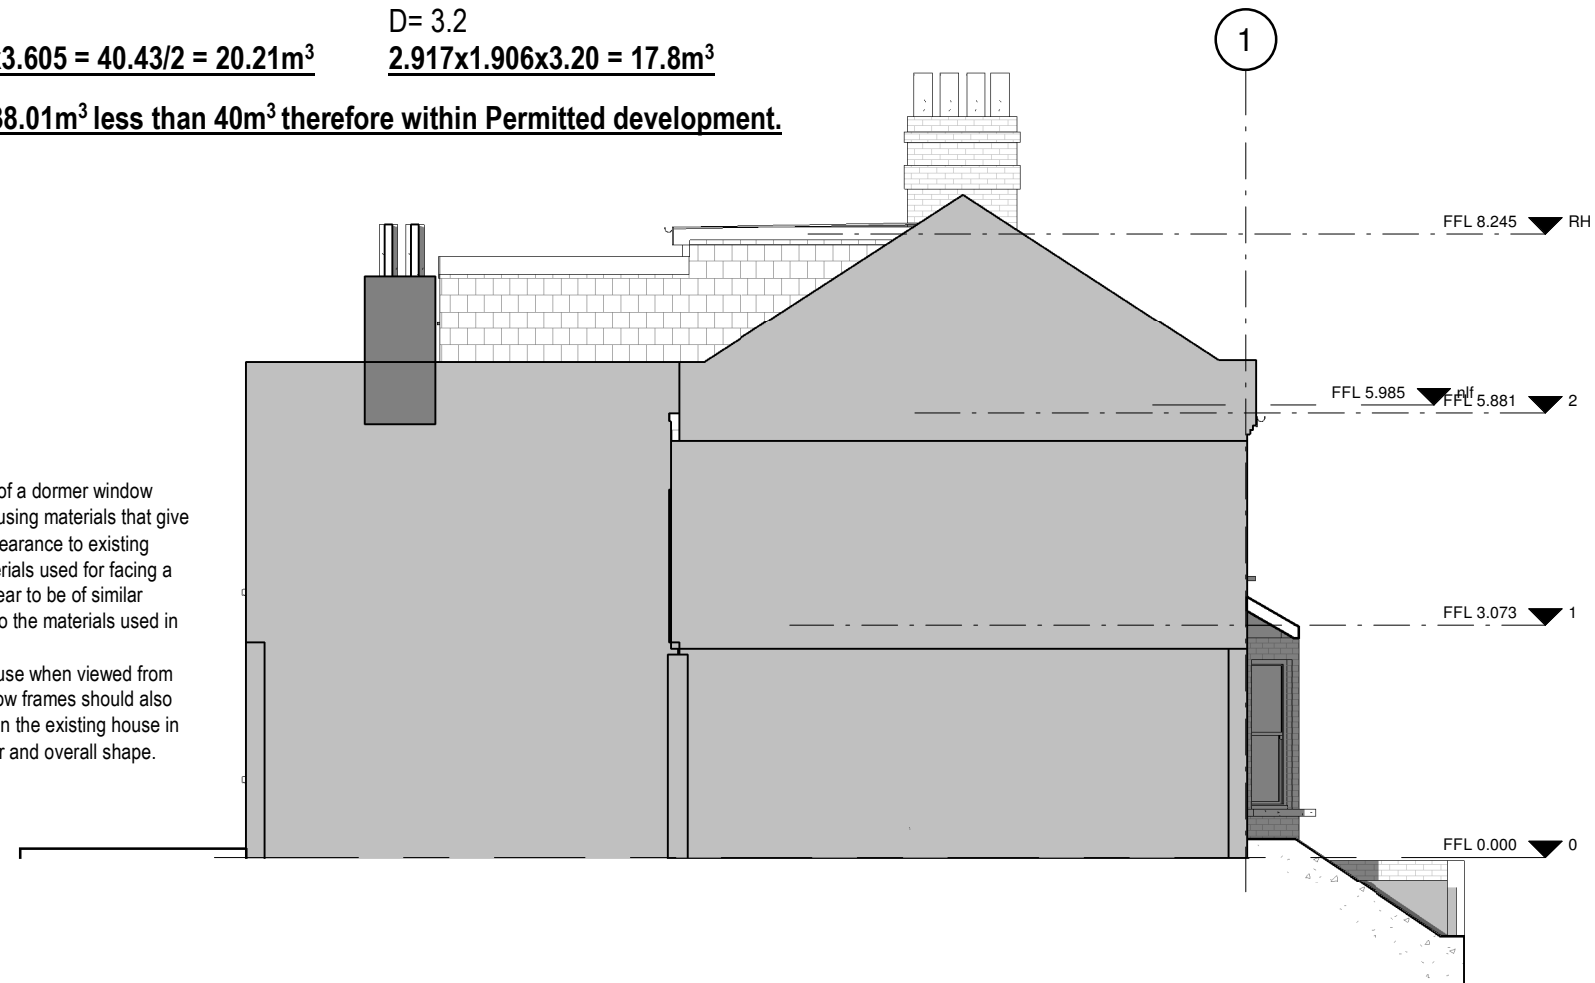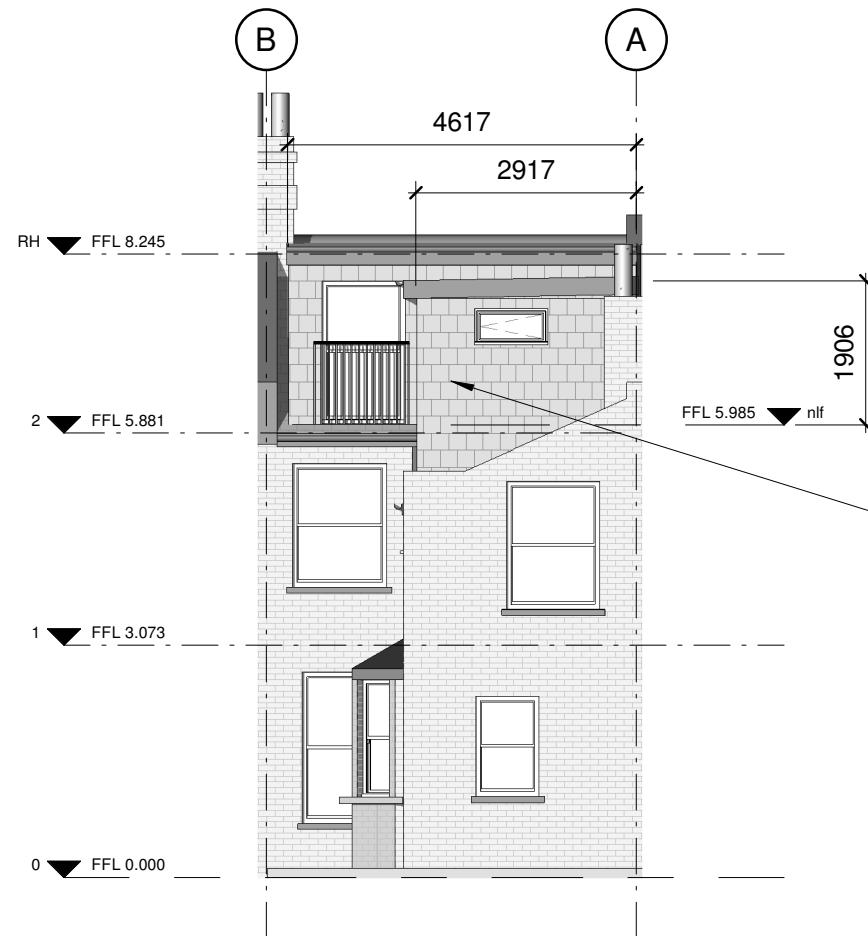

E Proposed East Elevation
1 : 100

N Proposed North Elevation
1 : 100



No.	Description	Date
A	ISSUED FOR A LAWFUL DEVELOPMENT CERTIFICATE	NOV 23

LK DESIGN SERVICES		7 HANWELL CLOSE CLACTON ON SEA ESSEX CO16 7HF TEL 01255 431 825 email - les.king52@outlook.com	SITE ADDRESS				
			36 FAIRFAX ROAD LONDON N8 0NG		Date Issue Date	Project number 1992	Scale (@ A3) 1 : 100
Project Name	PROPOSED LOFT CONVERSION WITH JULIET BALCONY, 2 VELUX WINDOWS TO THE FRONT ELEVATION. PLUS A ROOF EXTENSION TO THE REAR OUTRIGGER		Sheet Title		Drawn by LK	DRAWING NO. CL 15	REV
			PROPOSED ELEVATIONS		Checked by Checker		A