

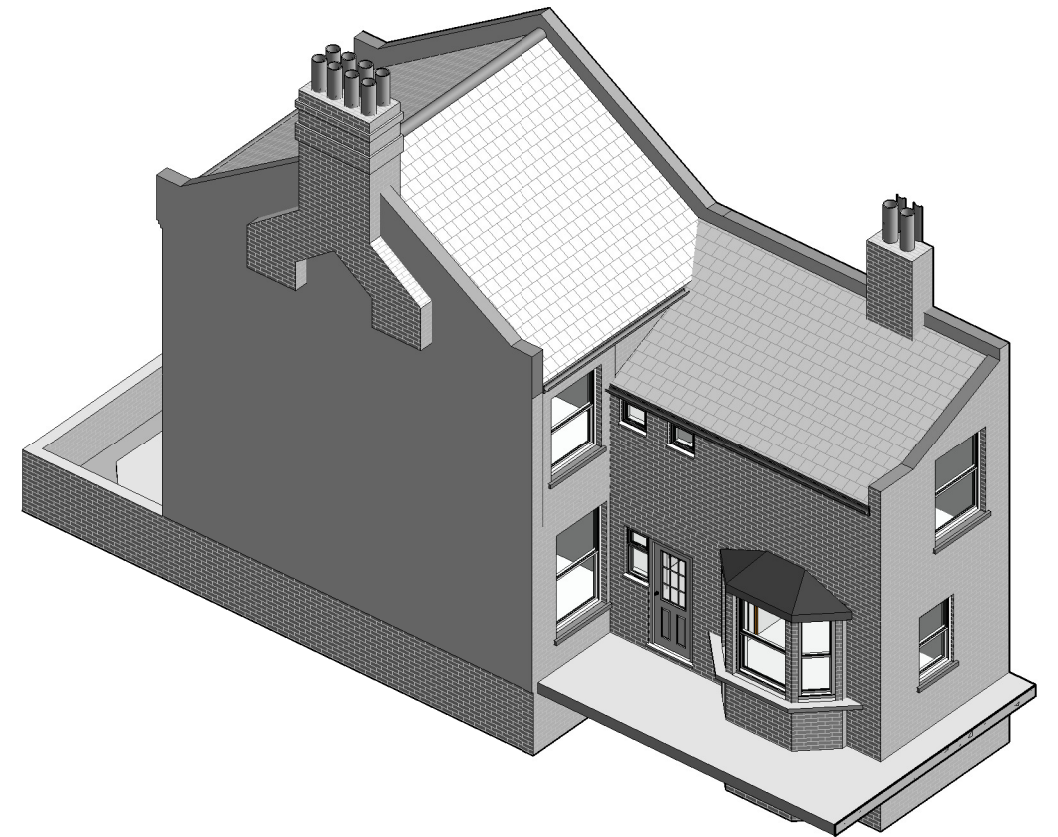
 


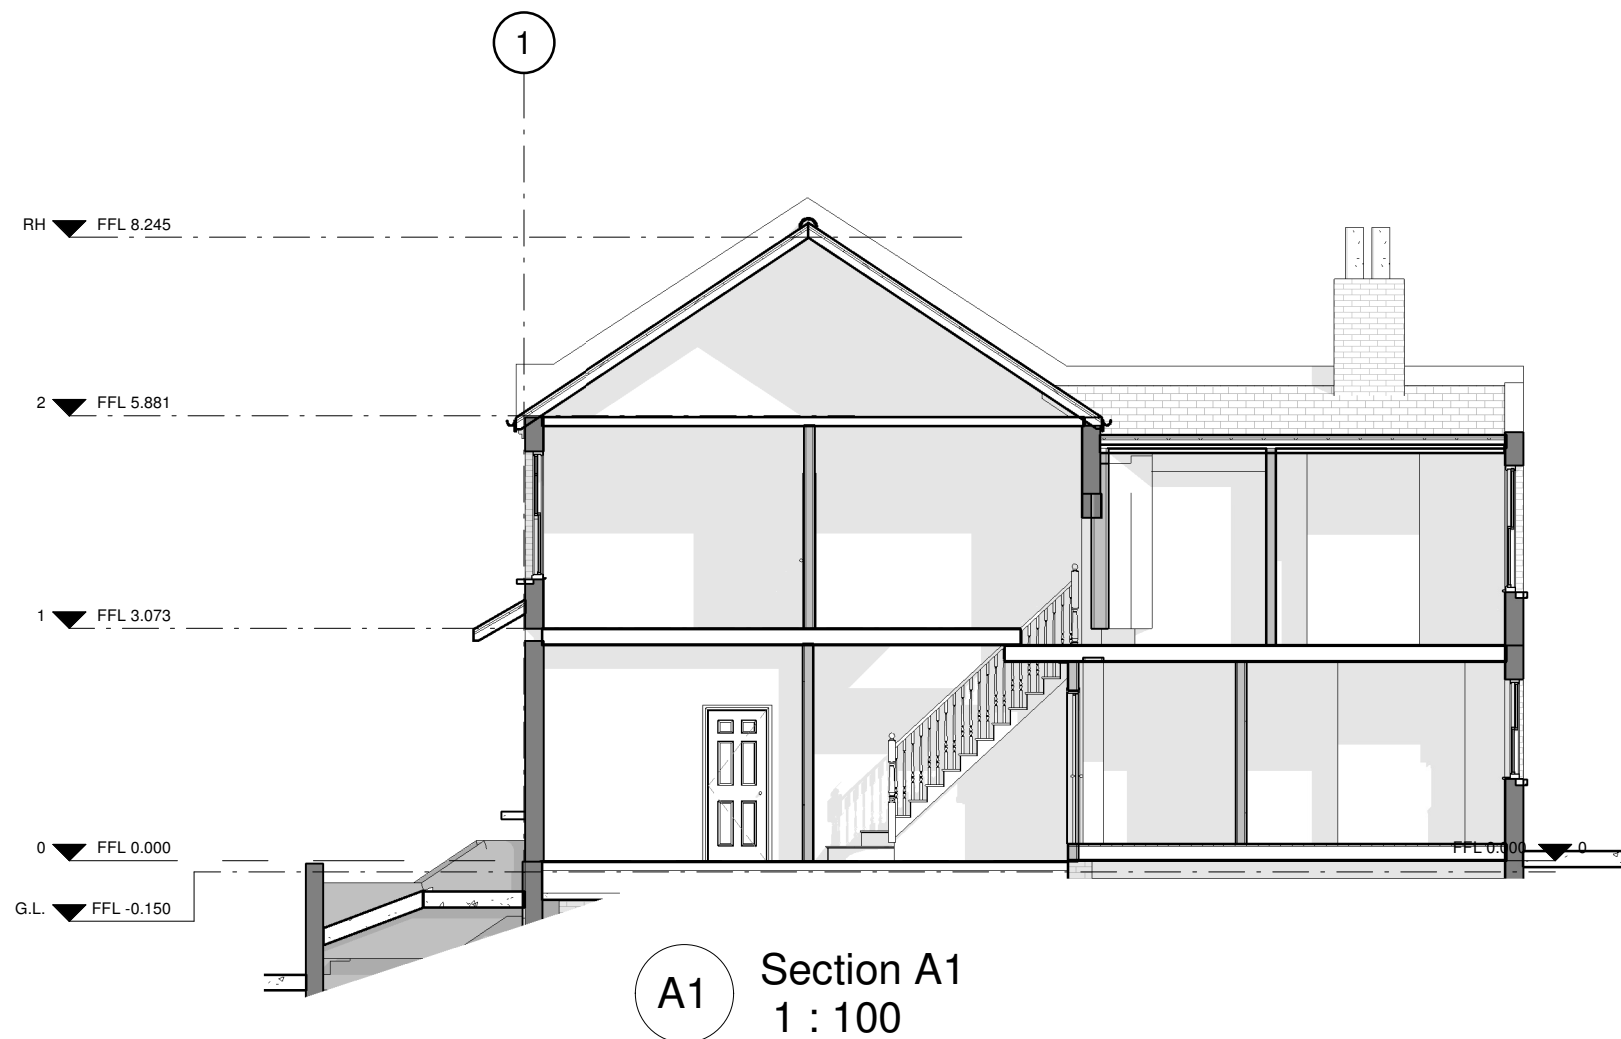

2 EXISTING REAR VIEW

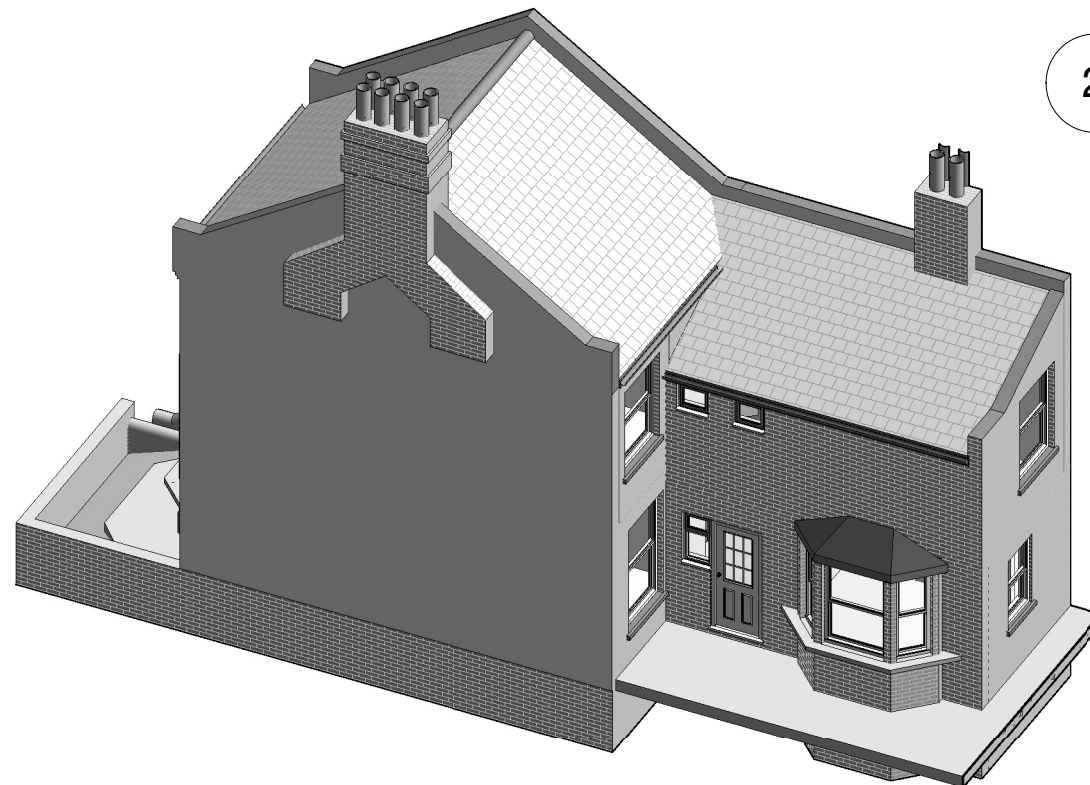

1 EXISTING FRONT VIEW

No.	Description	Date
A	ISSUED FOR A LAWFUL DEVELOPMENT CERTIFICATE	NOV 23

LK DESIGN SERVICES		7 HANWELL CLOSE CLACTON ON SEA ESSEX CO16 7HF TEL 01255 431 825 email - les.king52@outlook.com	SITE ADDRESS				
			36 FAIRFAX ROAD LONDON N8 0NG		Date Issue Date	Project number 1992	Scale (@ A3) 1 : 100
Project Name	PROPOSED LOFT CONVERSION WITH JULIET BALCONY, 2 VELUX WINDOWS TO THE FRONT ELEVATION. PLUS A ROOF EXTENSION TO THE REAR OUTRIGGER		Sheet Title		Drawn by LK	DRAWING NO. CL 13	REV
			SECTIONS		Checked by Checker		A