

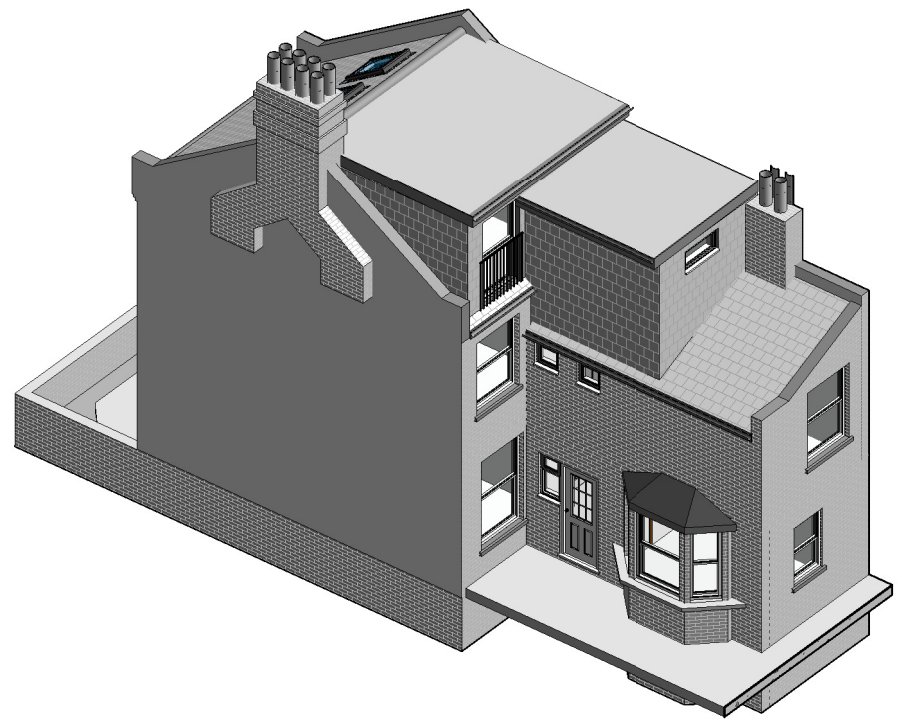
 
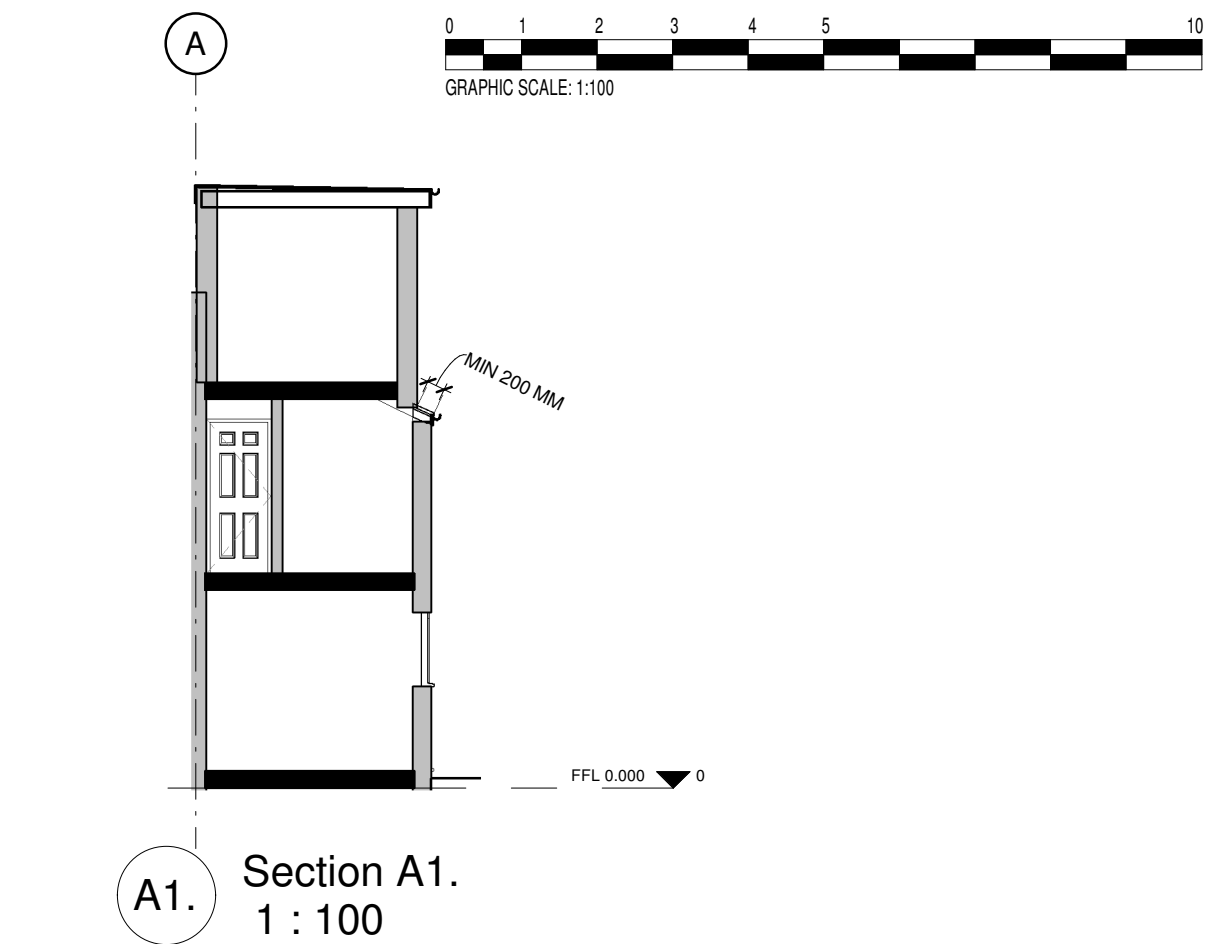
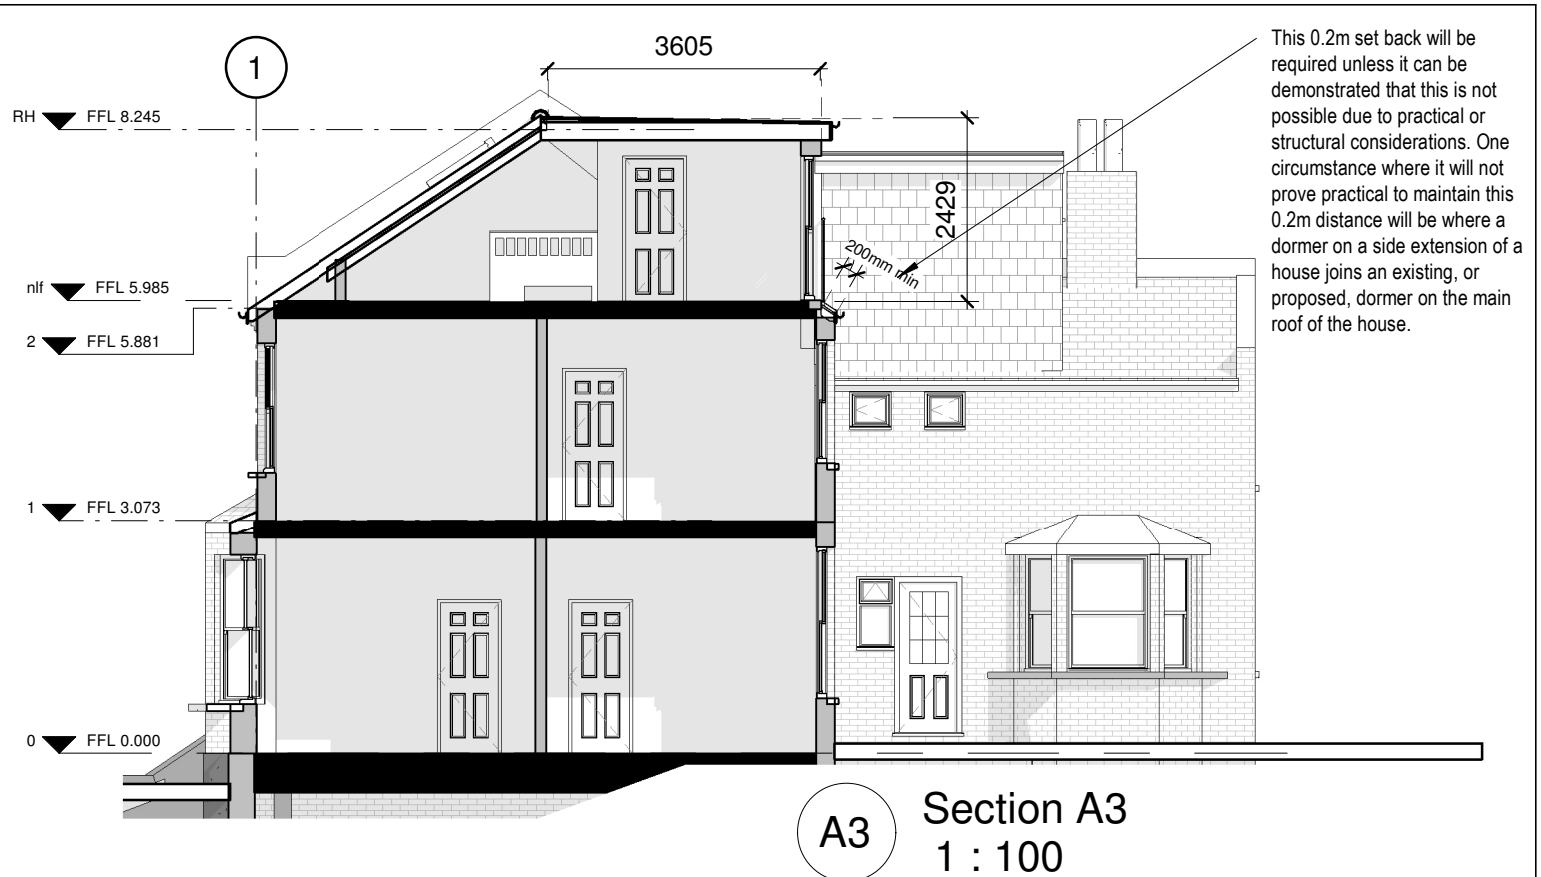


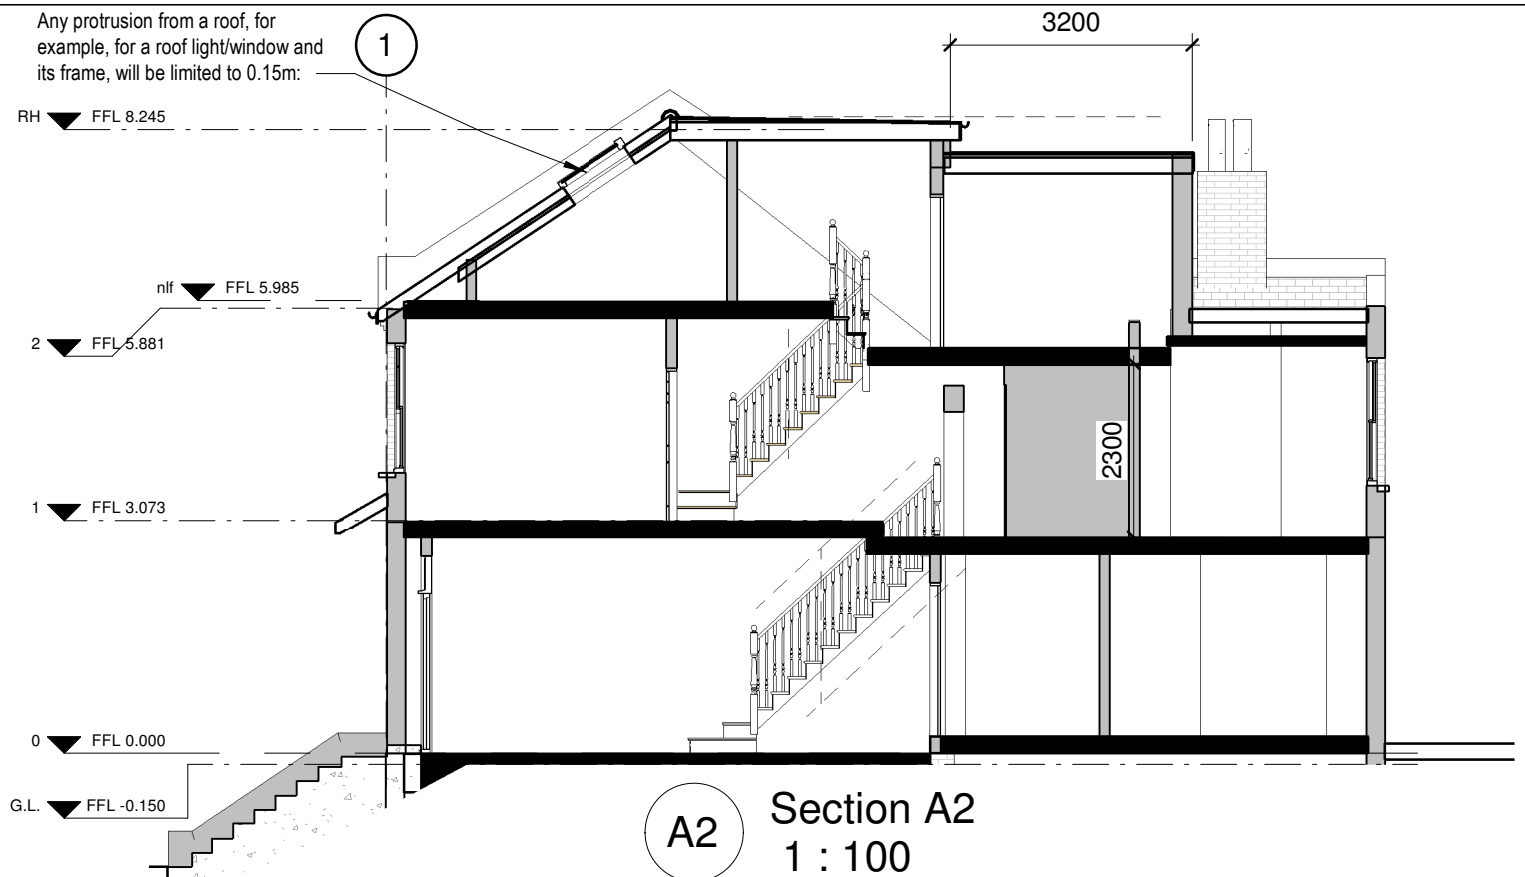

1 PROPOSED REAR VIEW

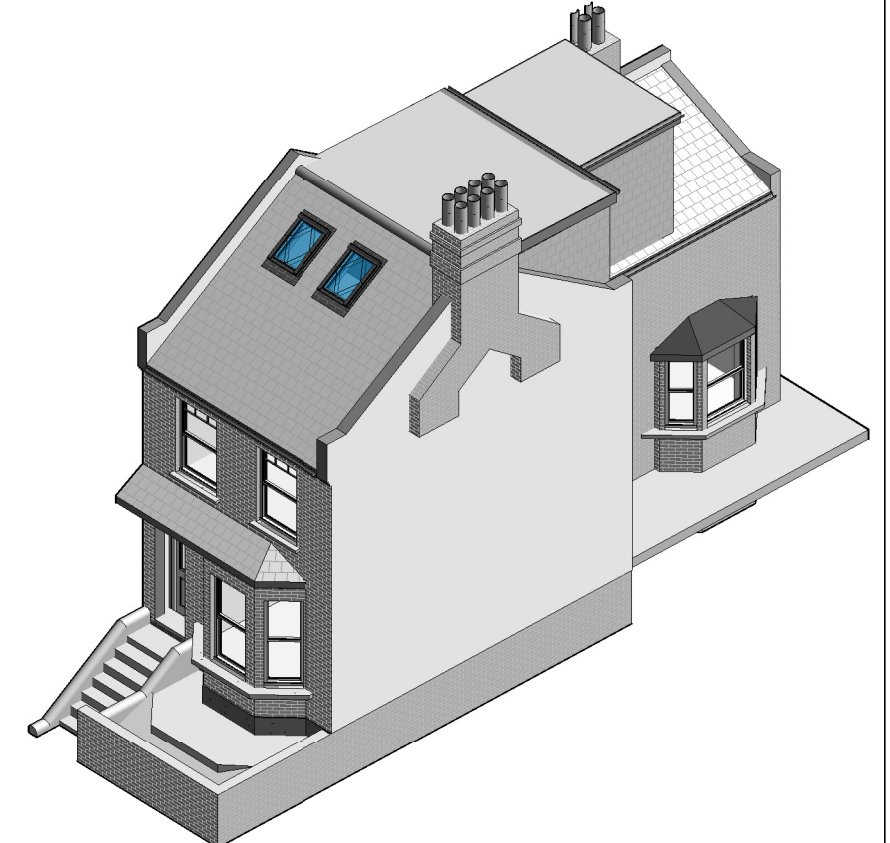

2 PROPOSED FRONT VIEW

No.	Description	Date
A	ISSUED FOR A LAWFUL DEVELOPMENT CERTIFICATE	NOV 23

LK DESIGN SERVICES		7 HANWELL CLOSE CLACTON ON SEA ESSEX CO16 7HF TEL 01255 431 825 email - les.king52@outlook.com		SITE ADDRESS 36 FAIRFAX ROAD LONDON N8 0NG		Date Issue Date		Project number 1992	Scale (@ A3) 1 : 100	
Project Name		PROPOSED LOFT CONVERSION WITH JULIET BALCONY, 2 VELUX WINDOWS TO THE FRONT ELEVATION. PLUS A ROOF EXTENSION TO THE REAR OUTRIGGER		Sheet Title		Drawn by LK		DRAWING NO. CL 17		REV A
				PROPOSED SECTIONS		Checked by Checker				