



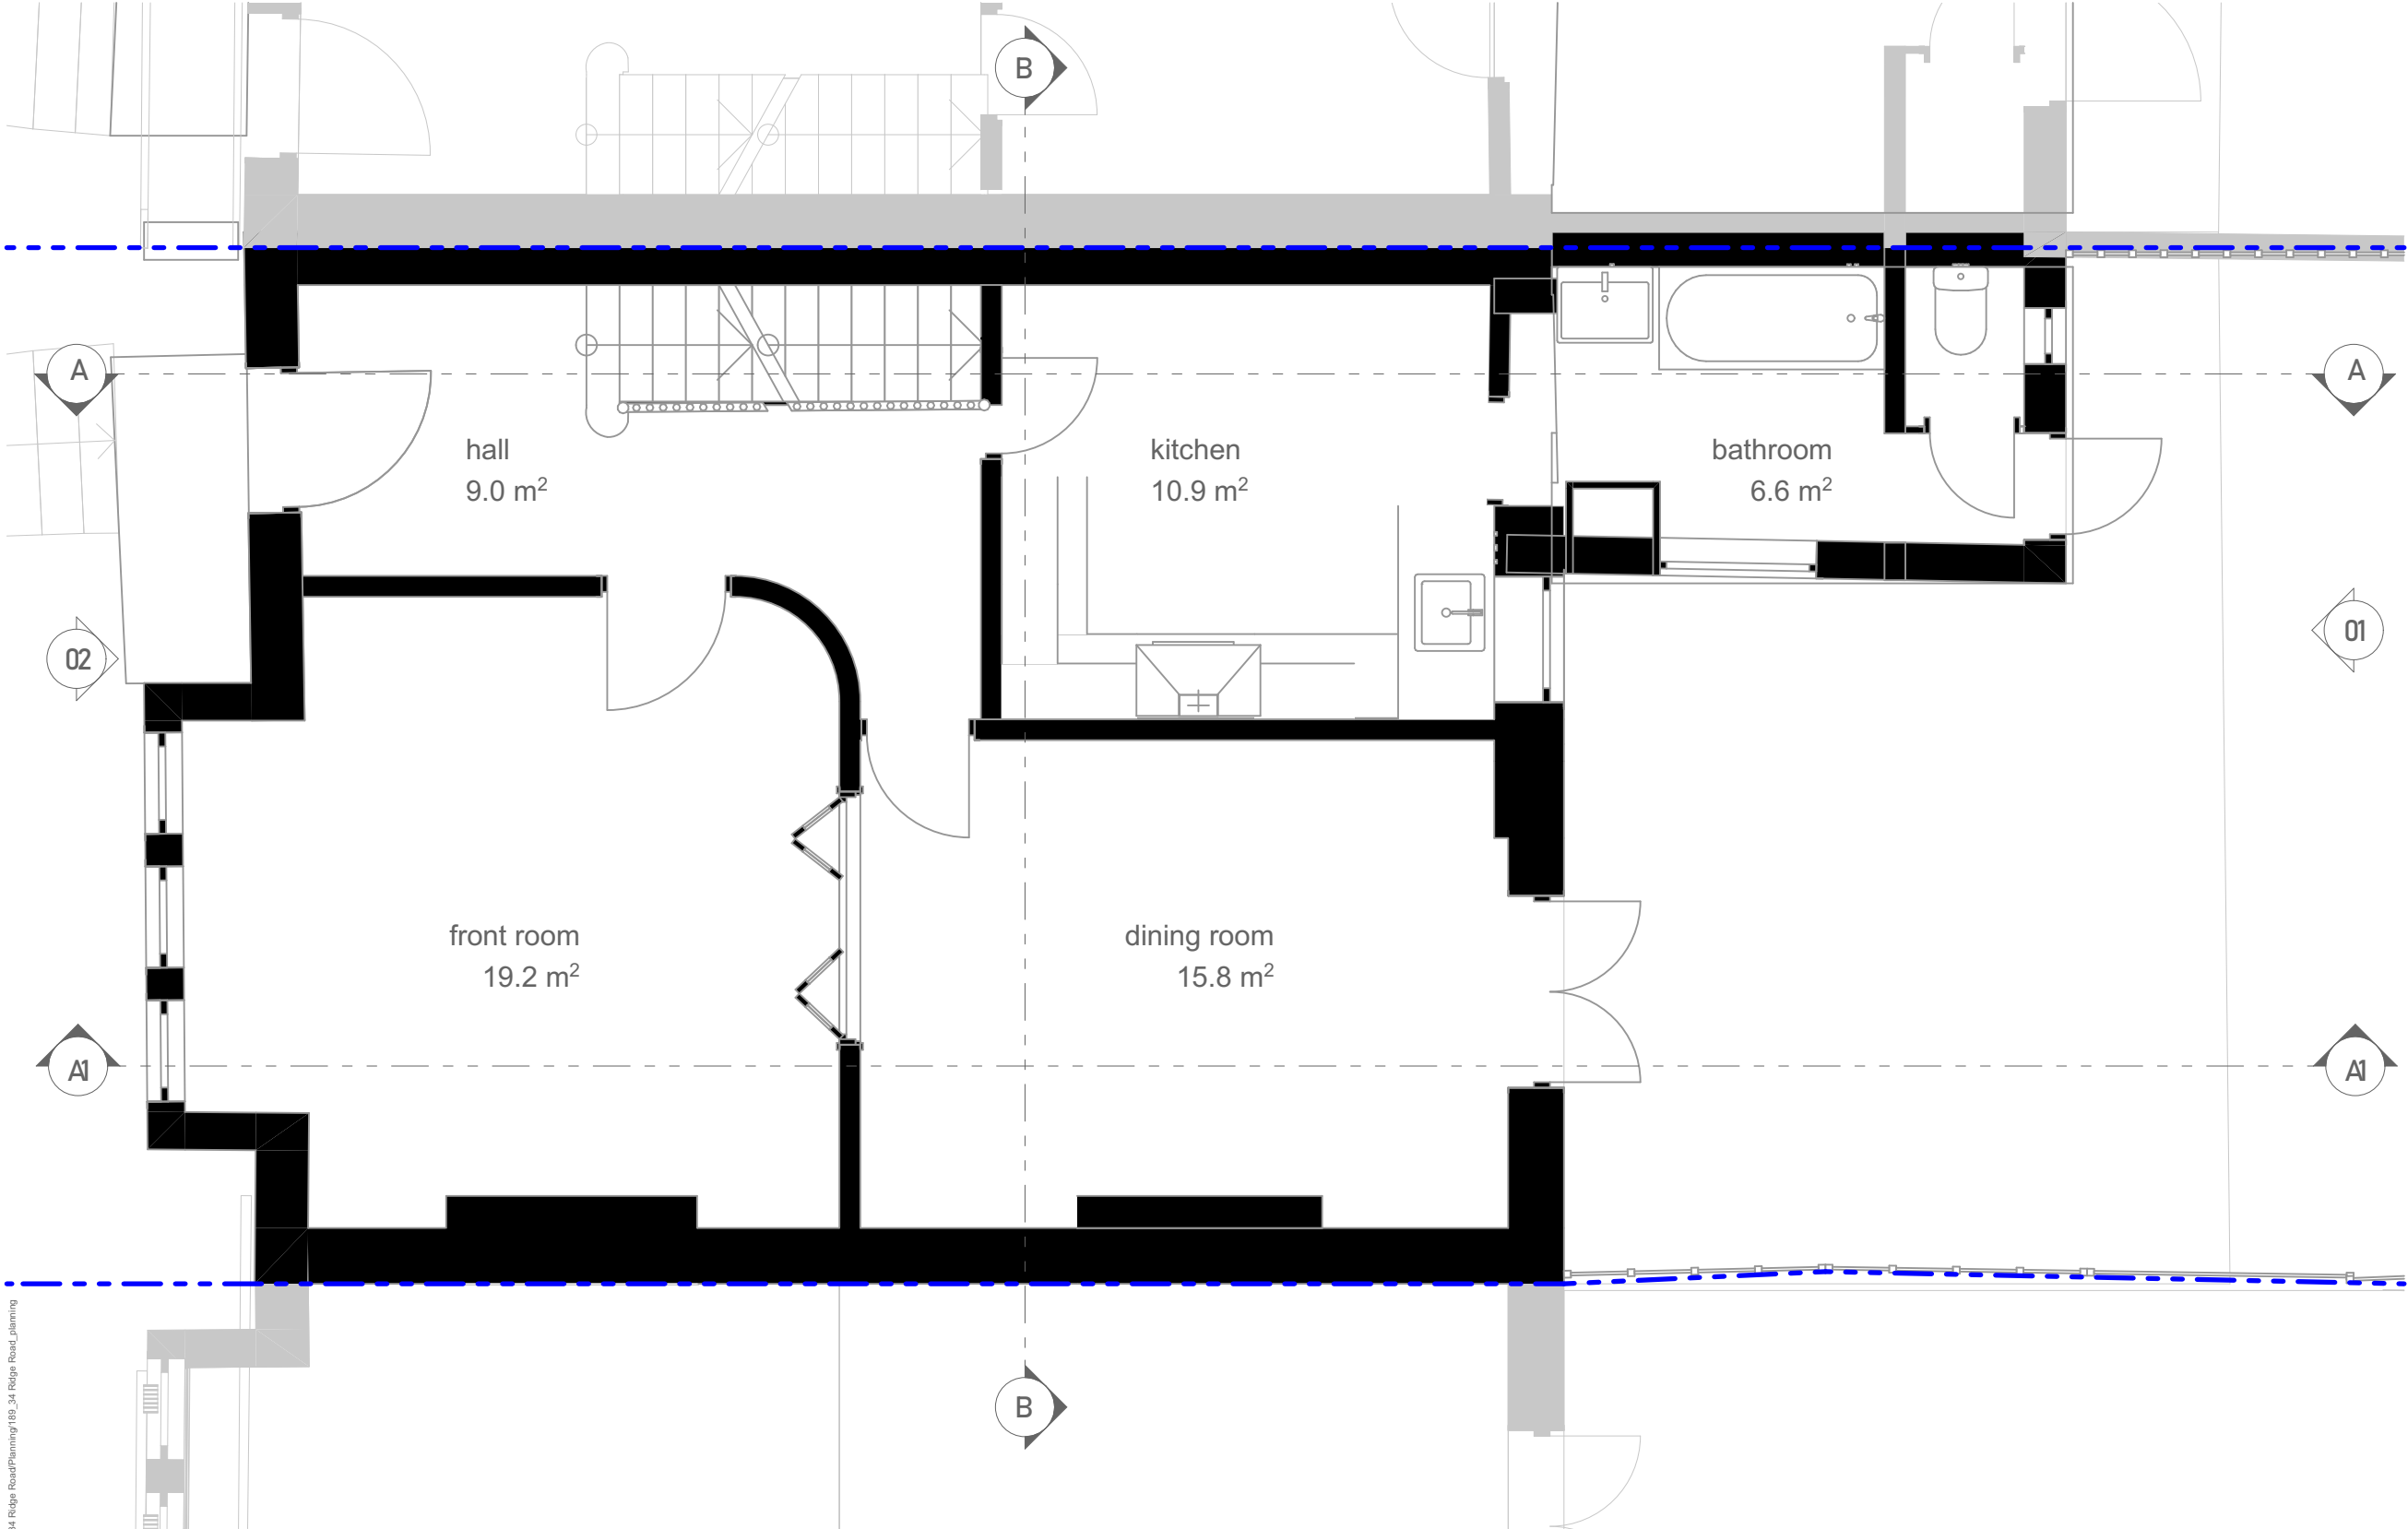

BlMcloud: scenarioarchitecture - BlMcloud Software as a Service/189_34 Ridge Road/Planning/189_34 Ridge Road_Planning

 

SCALE 1:50
0 1000 2000 3000 4000 5000mm


FOR PLANNING	
Rev	Date

10b Branch Place
London N1 5PH
p: 0207 686 3445
e: info@scenarioarchitecture.com
w: www.scenarioarchitecture.com

Project Name:
34 Ridge Road
Client:
Audrey Legrand and Sean James
Site Location:
34 Ridge Road London N8 9LJ UK

Drawing not to be used other than the purpose for which it was prepared. It's supplied without liability for errors or omissions. Do not scale from the drawing. All dimensions are to be checked on site. This drawing is to be read in conjunction with all other drawings. Notes on this drawing will apply to all other drawings where a similar position exists.

Scale @ A2	Project No.
1:50	189
Drawing Name	
Existing Ground Floor Plan	
Drawing Number	Rev
EX-A1.01	

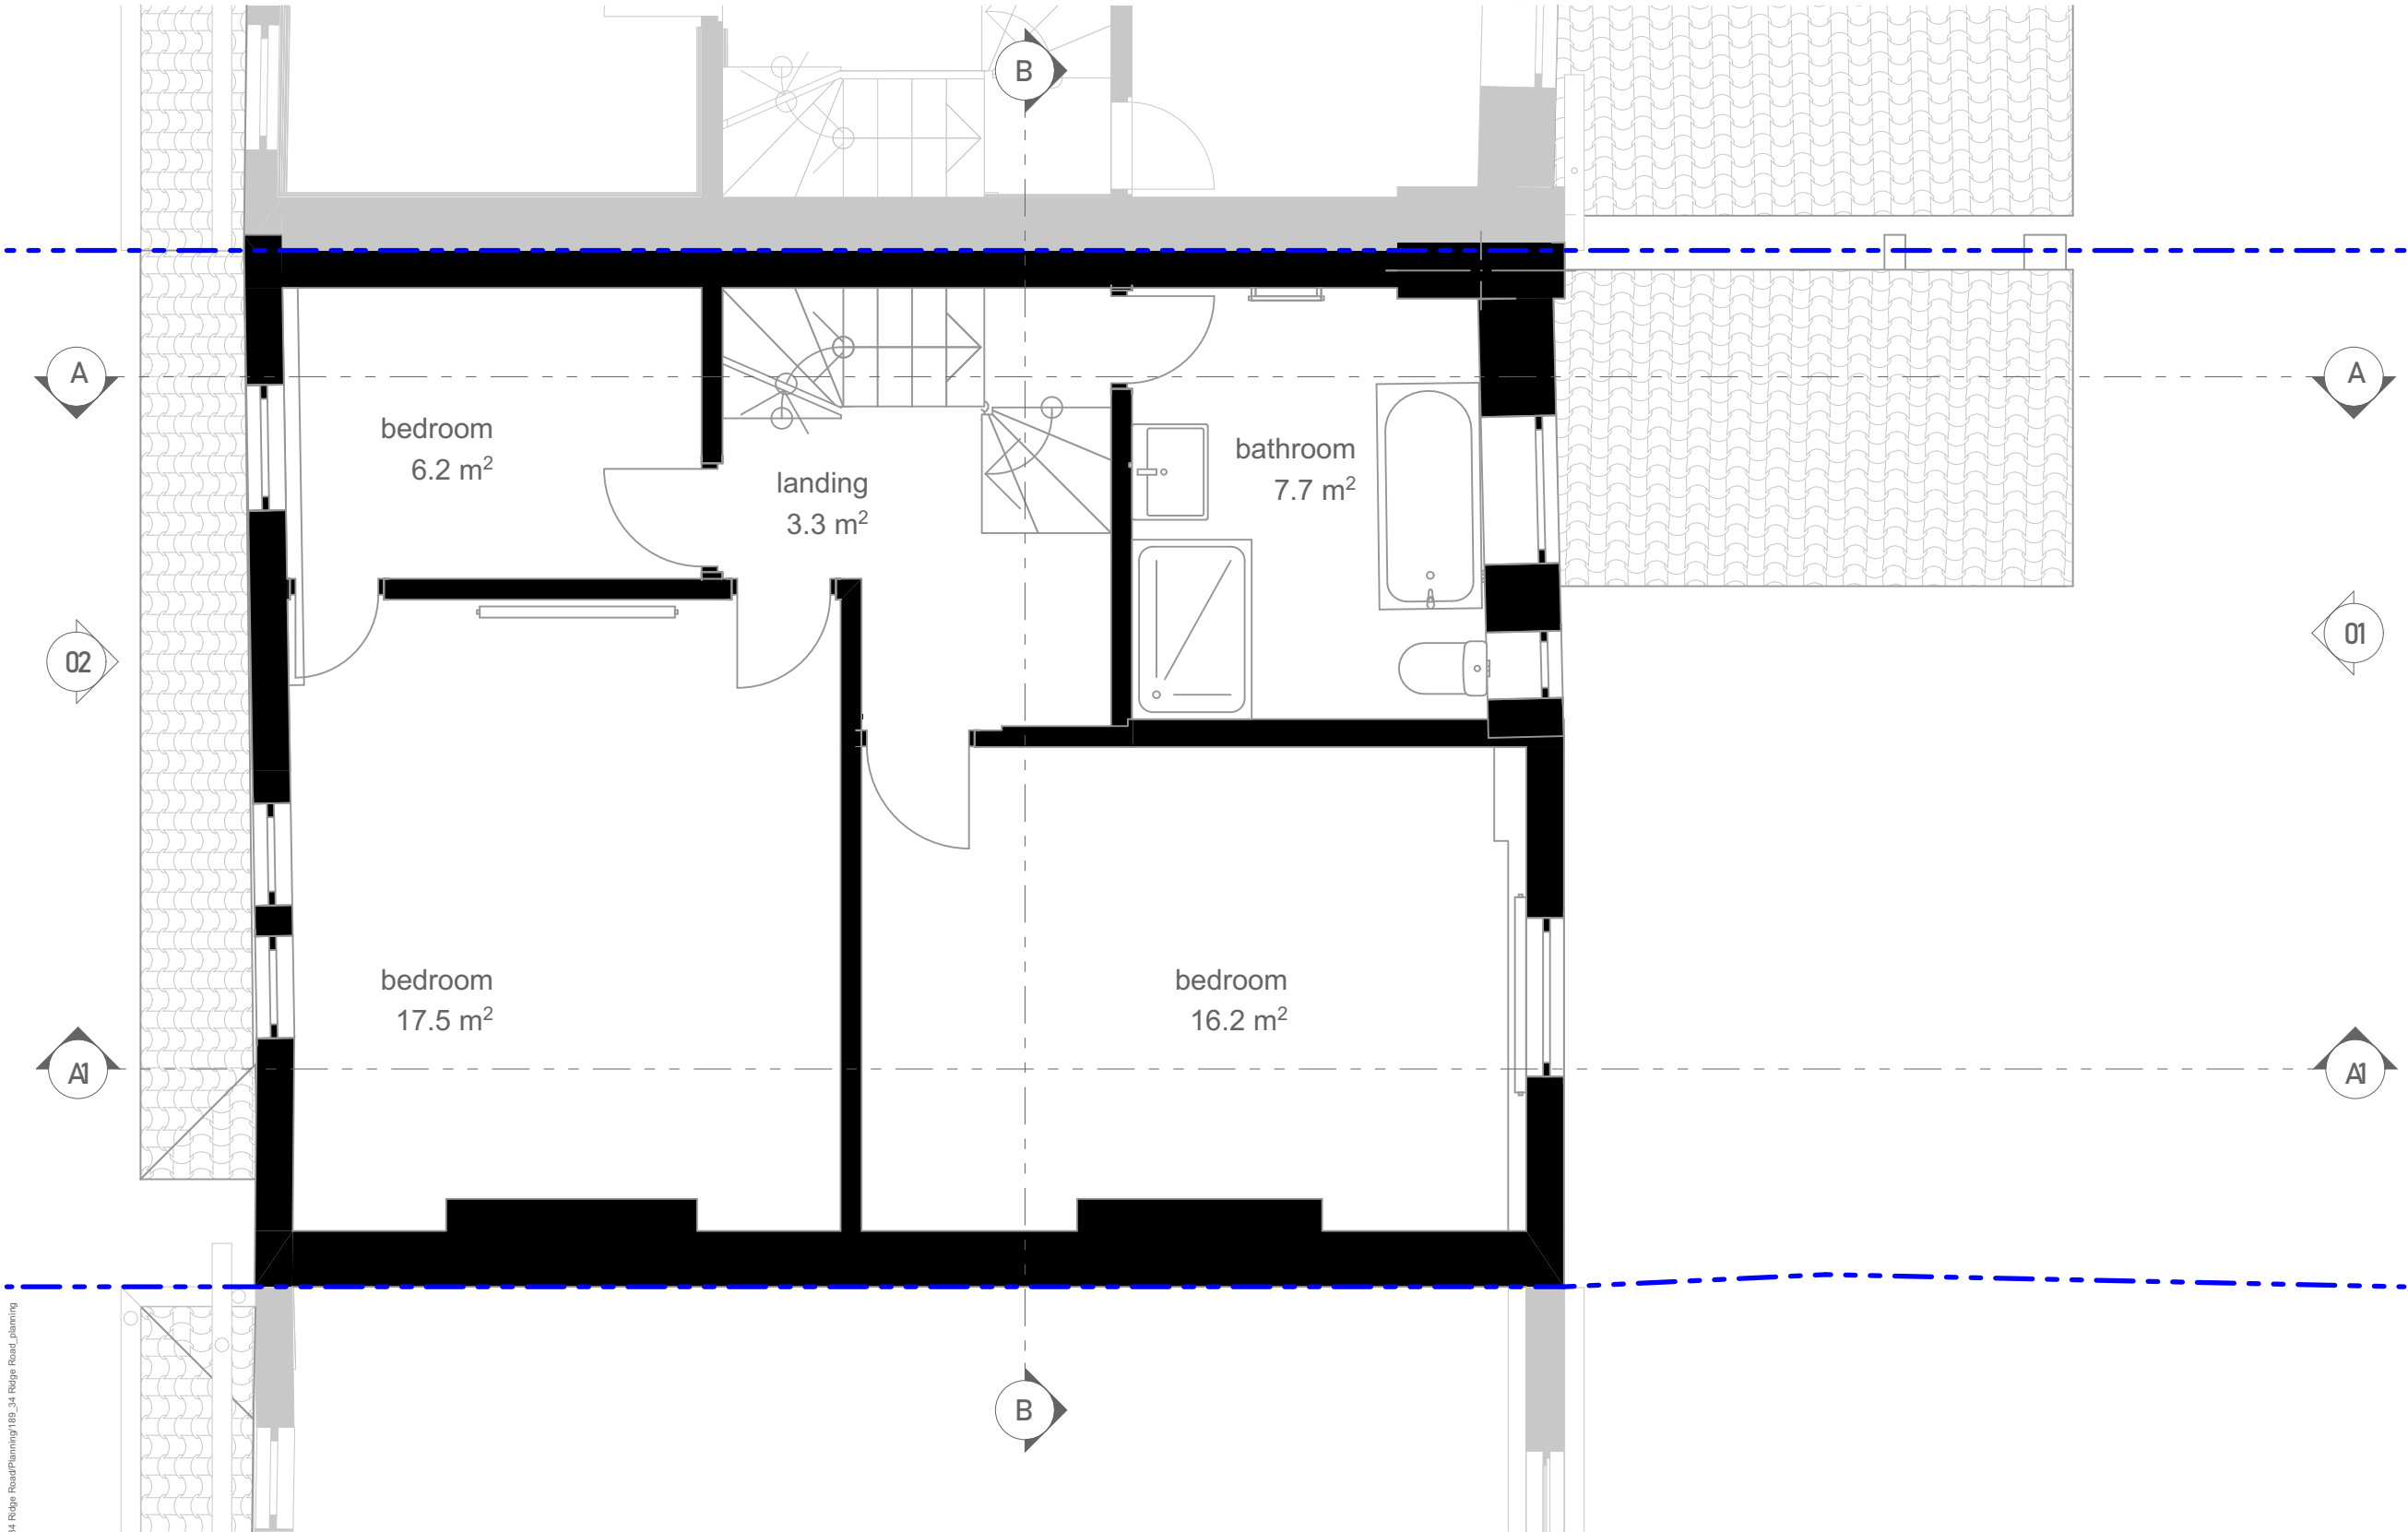

10b Branch Place
London N1 5PH
p: 0207 686 3445
e: info@scenarioarchitecture.com
w: www.scenarioarchitecture.com

Project Name:
34 Ridge Road

Client:
Audrey Legrand and Sean James

Site Location:
**34 Ridge Road
London N8 9LJ UK**

Drawing not to be used other than the purpose for which it was prepared. It's supplied without liability for errors or omissions. Do not scale from the drawing. All dimensions are to be checked on site. This drawing is to be read in conjunction with all other drawings. Notes on this drawing will apply to all other drawings where a similar position exists.


Scale @ A2
1:50

Project No.
189

Drawing Name
Existing First Floor Plan

Drawing Number
EX-A1.02

Rev

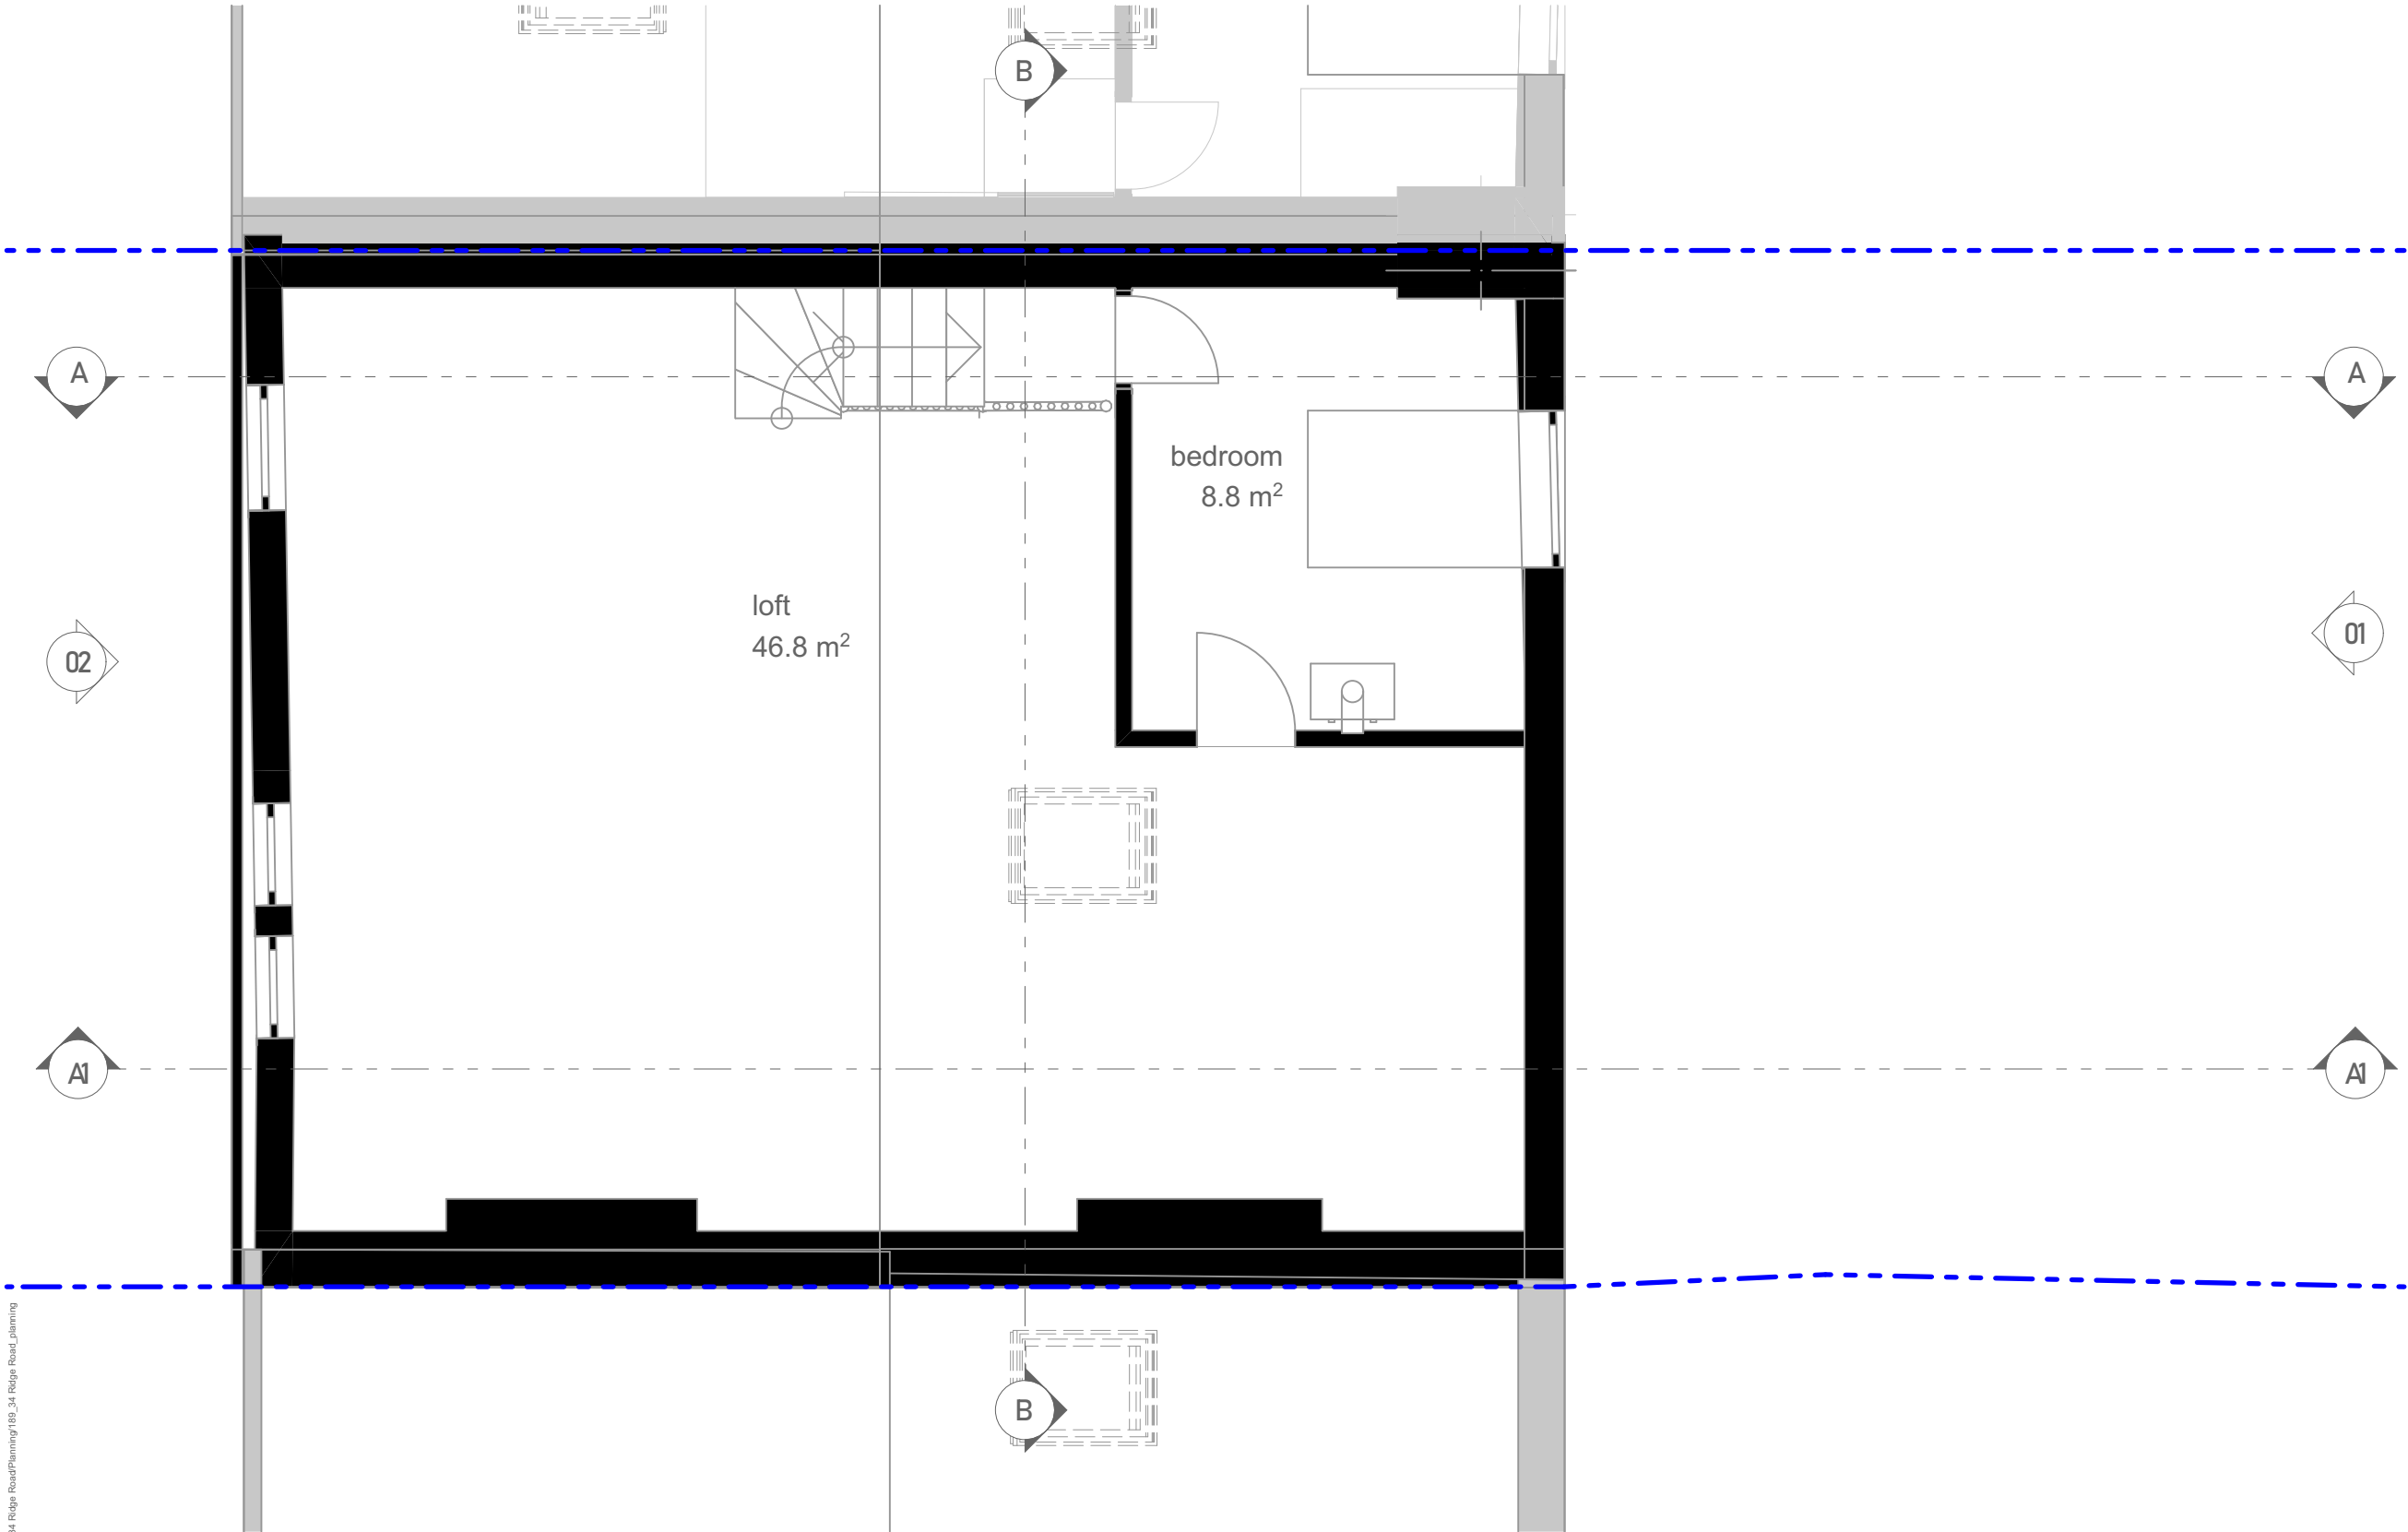

S/A

10b Branch Place
London N1 5PH
p: 0207 686 3445
e: info@scenarioarchitecture.com
w: www.scenarioarchitecture.com

Project Name:
34 Ridge Road

Client:
Audrey Legrand and Sean James

Site Location:
**34 Ridge Road
London N8 9LJ UK**

Drawing not to be used other than the purpose for which it was prepared. It's supplied without liability for errors or omissions. Do not scale from the drawing. All dimensions are to be checked on site. This drawing is to be read in conjunction with all other drawings. Notes on this drawing will apply to all other drawings where a similar position exists.

Scale @ A2
1:50

Project No.
189

Drawing Name
Existing Loft Floor Plan

Drawing Number
EX-A1.03

Rev





10b Branch Place
London N1 5PH
p: 0207 686 3445
e: info@scenarioarchitecture.com
w: www.scenarioarchitecture.com

Project Name:
34 Ridge Road

Client:
Audrey Legrand and Sean James

Site Location:
**34 Ridge Road
London N8 9LJ UK**

Drawing not to be used other than the purpose for which it was prepared. It's supplied without liability for errors or omissions. Do not scale from the drawing. All dimensions are to be checked on site. This drawing is to be read in conjunction with all other drawings. Notes on this drawing will apply to all other drawings where a similar position exists.

Scale @ A2
1:50

Project No.
189

Drawing Name
Existing Front Elevation

Drawing Number
EX-A2.01

Rev

SCALE 1:50
0 1000 2000 3000 4000 5000mm



Existing rear facade outline



10b Branch Place
London N1 5PH
p: 0207 686 3445
e: info@scenarioarchitecture.com
w: www.scenarioarchitecture.com

Project Name:
34 Ridge Road

Client:
Audrey Legrand and Sean James

Site Location:
**34 Ridge Road
London N8 9LJ UK**

Drawing not to be used other than the purpose for which it was prepared. It's supplied without liability for errors or omissions. Do not scale from the drawing. All dimensions are to be checked on site. This drawing is to be read in conjunction with all other drawings. Notes on this drawing will apply to all other drawings where a similar position exists.

Scale @ A2
1:50


Project No.
189

Drawing Name
Existing Rear Elevation

Drawing Number
EX-A2.02

Rev

SCALE 1:50
0 1000 2000 3000 4000 5000mm

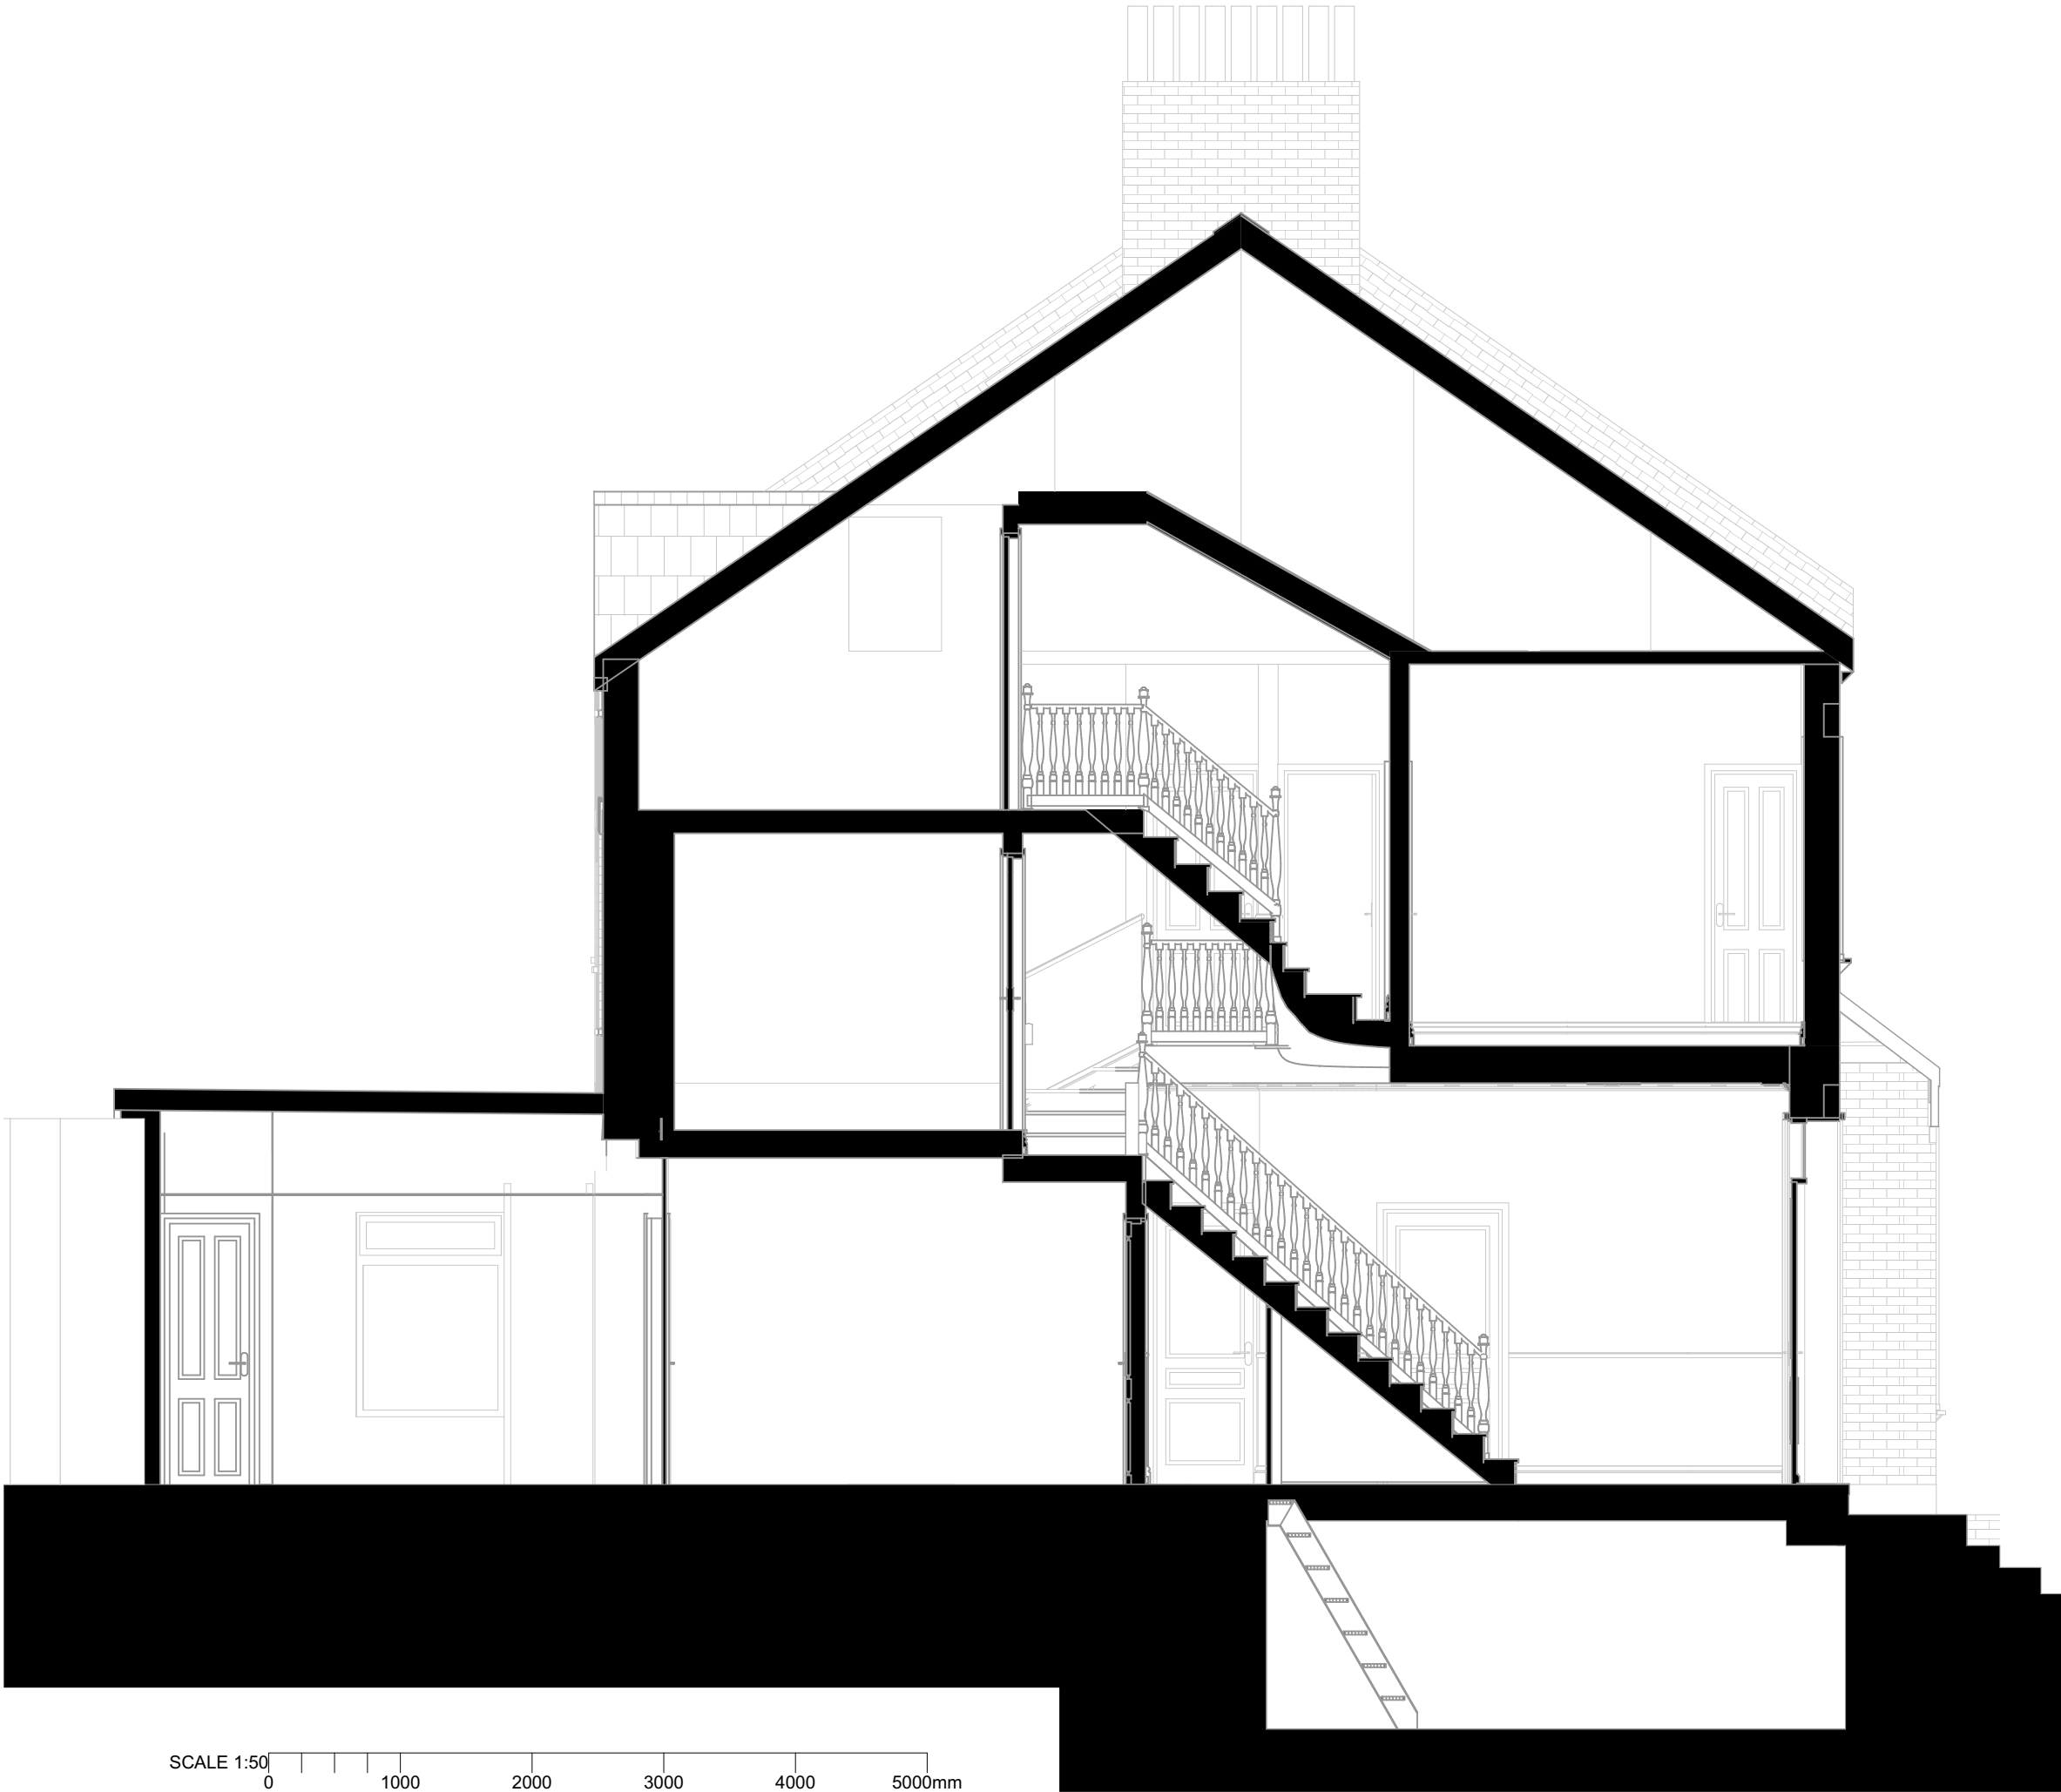

S/A

10b Branch Place
London N1 5PH
p: 0207 686 3445
e: info@scenarioarchitecture.com
w: www.scenarioarchitecture.com

Project Name:
34 Ridge Road

Client:
Audrey Legrand and Sean James

Site Location:
**34 Ridge Road
London N8 9LJ UK**

Drawing not to be used other than the purpose for which it was prepared. It's supplied without liability for errors or omissions. Do not scale from the drawing. All dimensions are to be checked on site. This drawing is to be read in conjunction with all other drawings. Notes on this drawing will apply to all other drawings where a similar position exists.

Scale @ A2
1:50

Project No.
189


Drawing Name
Existing Section A-A

Drawing Number
EX-A3.01

Rev

Blkcloud: scenarioarchitecture - Blkcloud Software as a Service/189_34_Ridge Road/Planning/189_34_Ridge Road_Planning

SCALE 1:50
0 1000 2000 3000 4000 5000mm

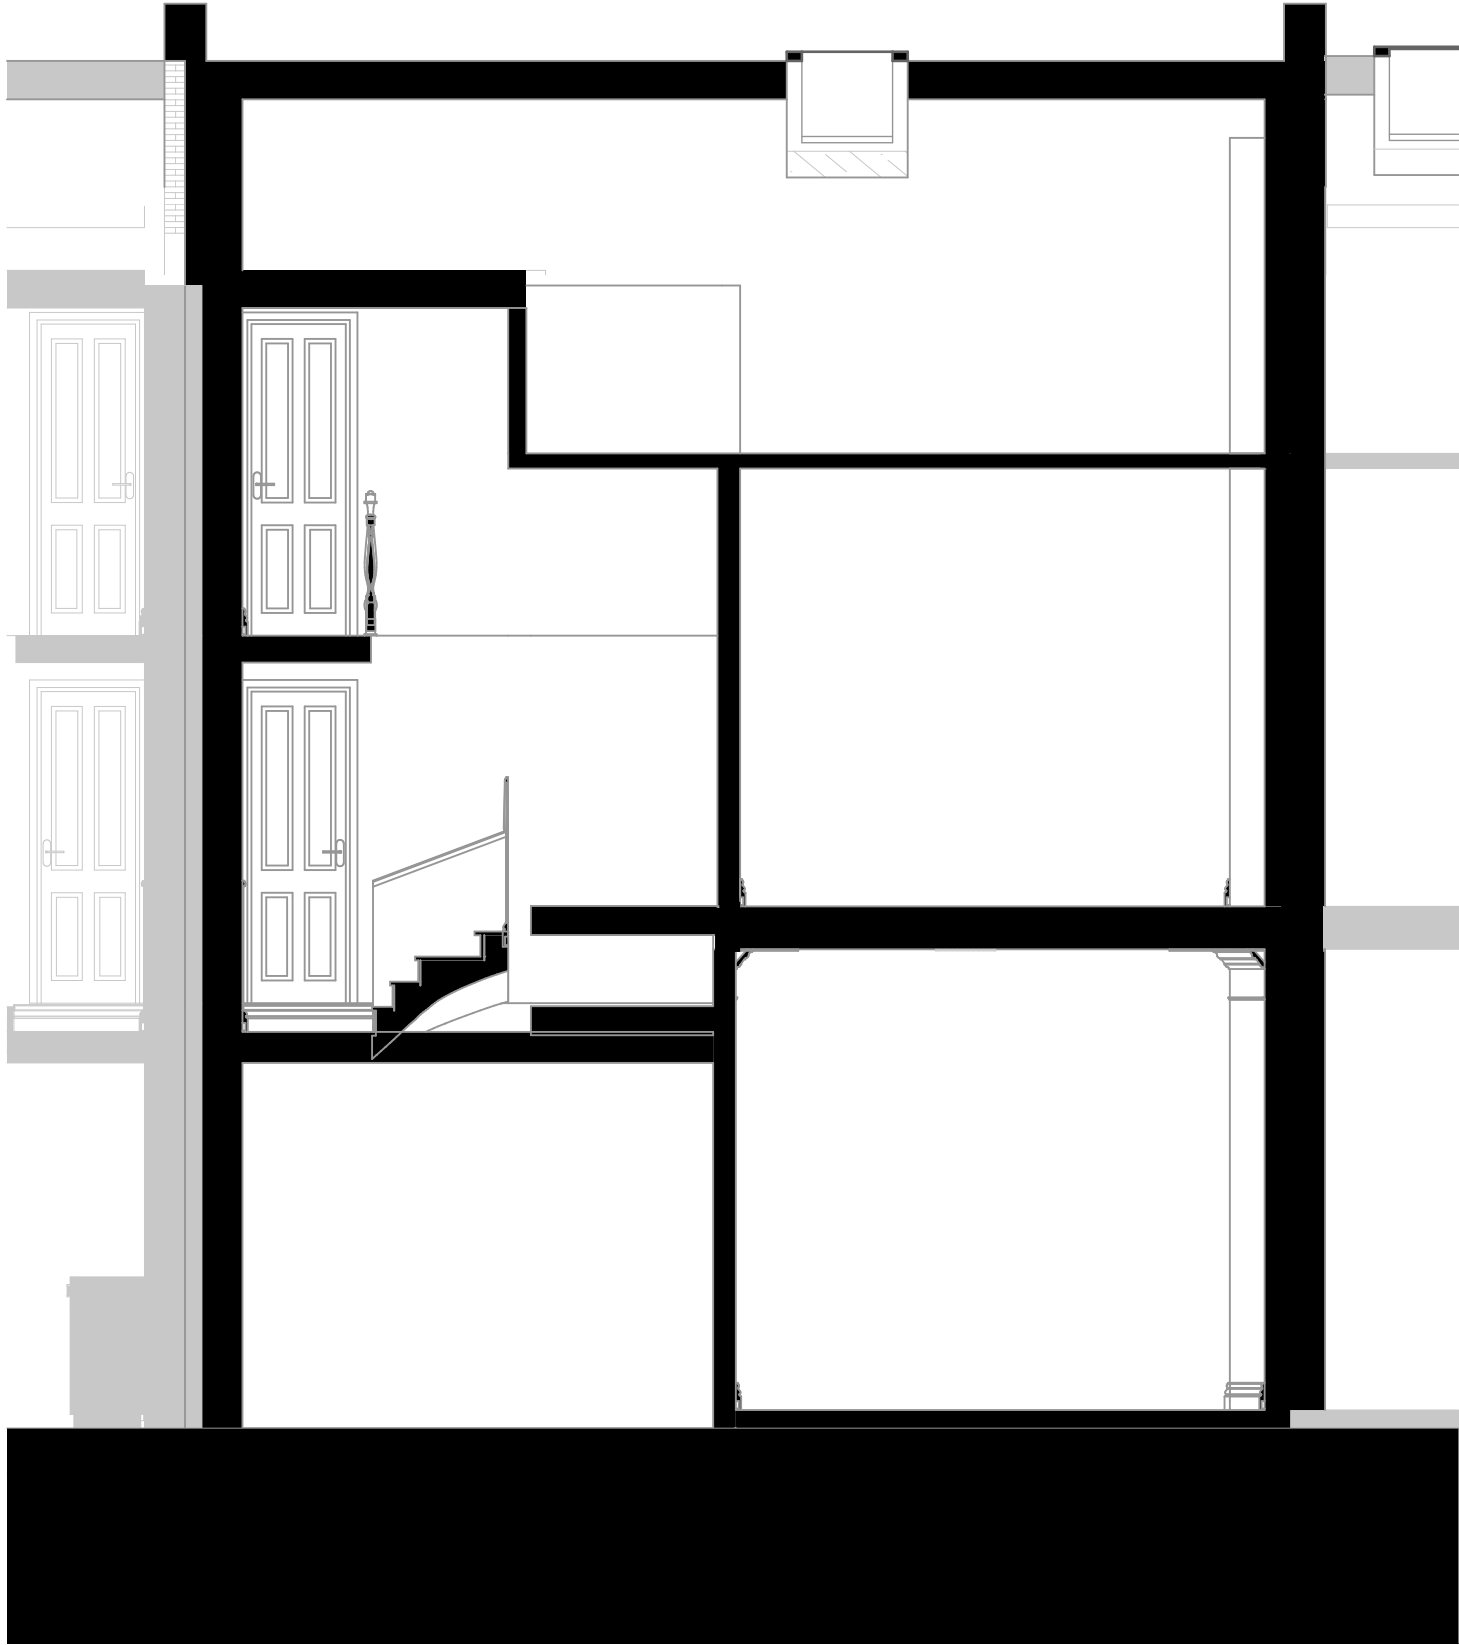

FOR PLANNING	
Rev	Date

S/A

10b Branch Place
London N1 5PH
p: 0207 686 3445
e: info@scenarioarchitecture.com
w: www.scenarioarchitecture.com

Project Name:
34 Ridge Road

Client:
Audrey Legrand and Sean James

Site Location:
**34 Ridge Road
London N8 9LJ UK**

Drawing not to be used other than the purpose for which it was prepared. It's supplied without liability for errors or omissions. Do not scale from the drawing. All dimensions are to be checked on site. This drawing is to be read in conjunction with all other drawings. Notes on this drawing will apply to all other drawings where a similar position exists.

Scale @ A2
1:50

Project No.
189

Drawing Name
Existing Section B-B

Drawing Number
EX-A3.02

Rev