


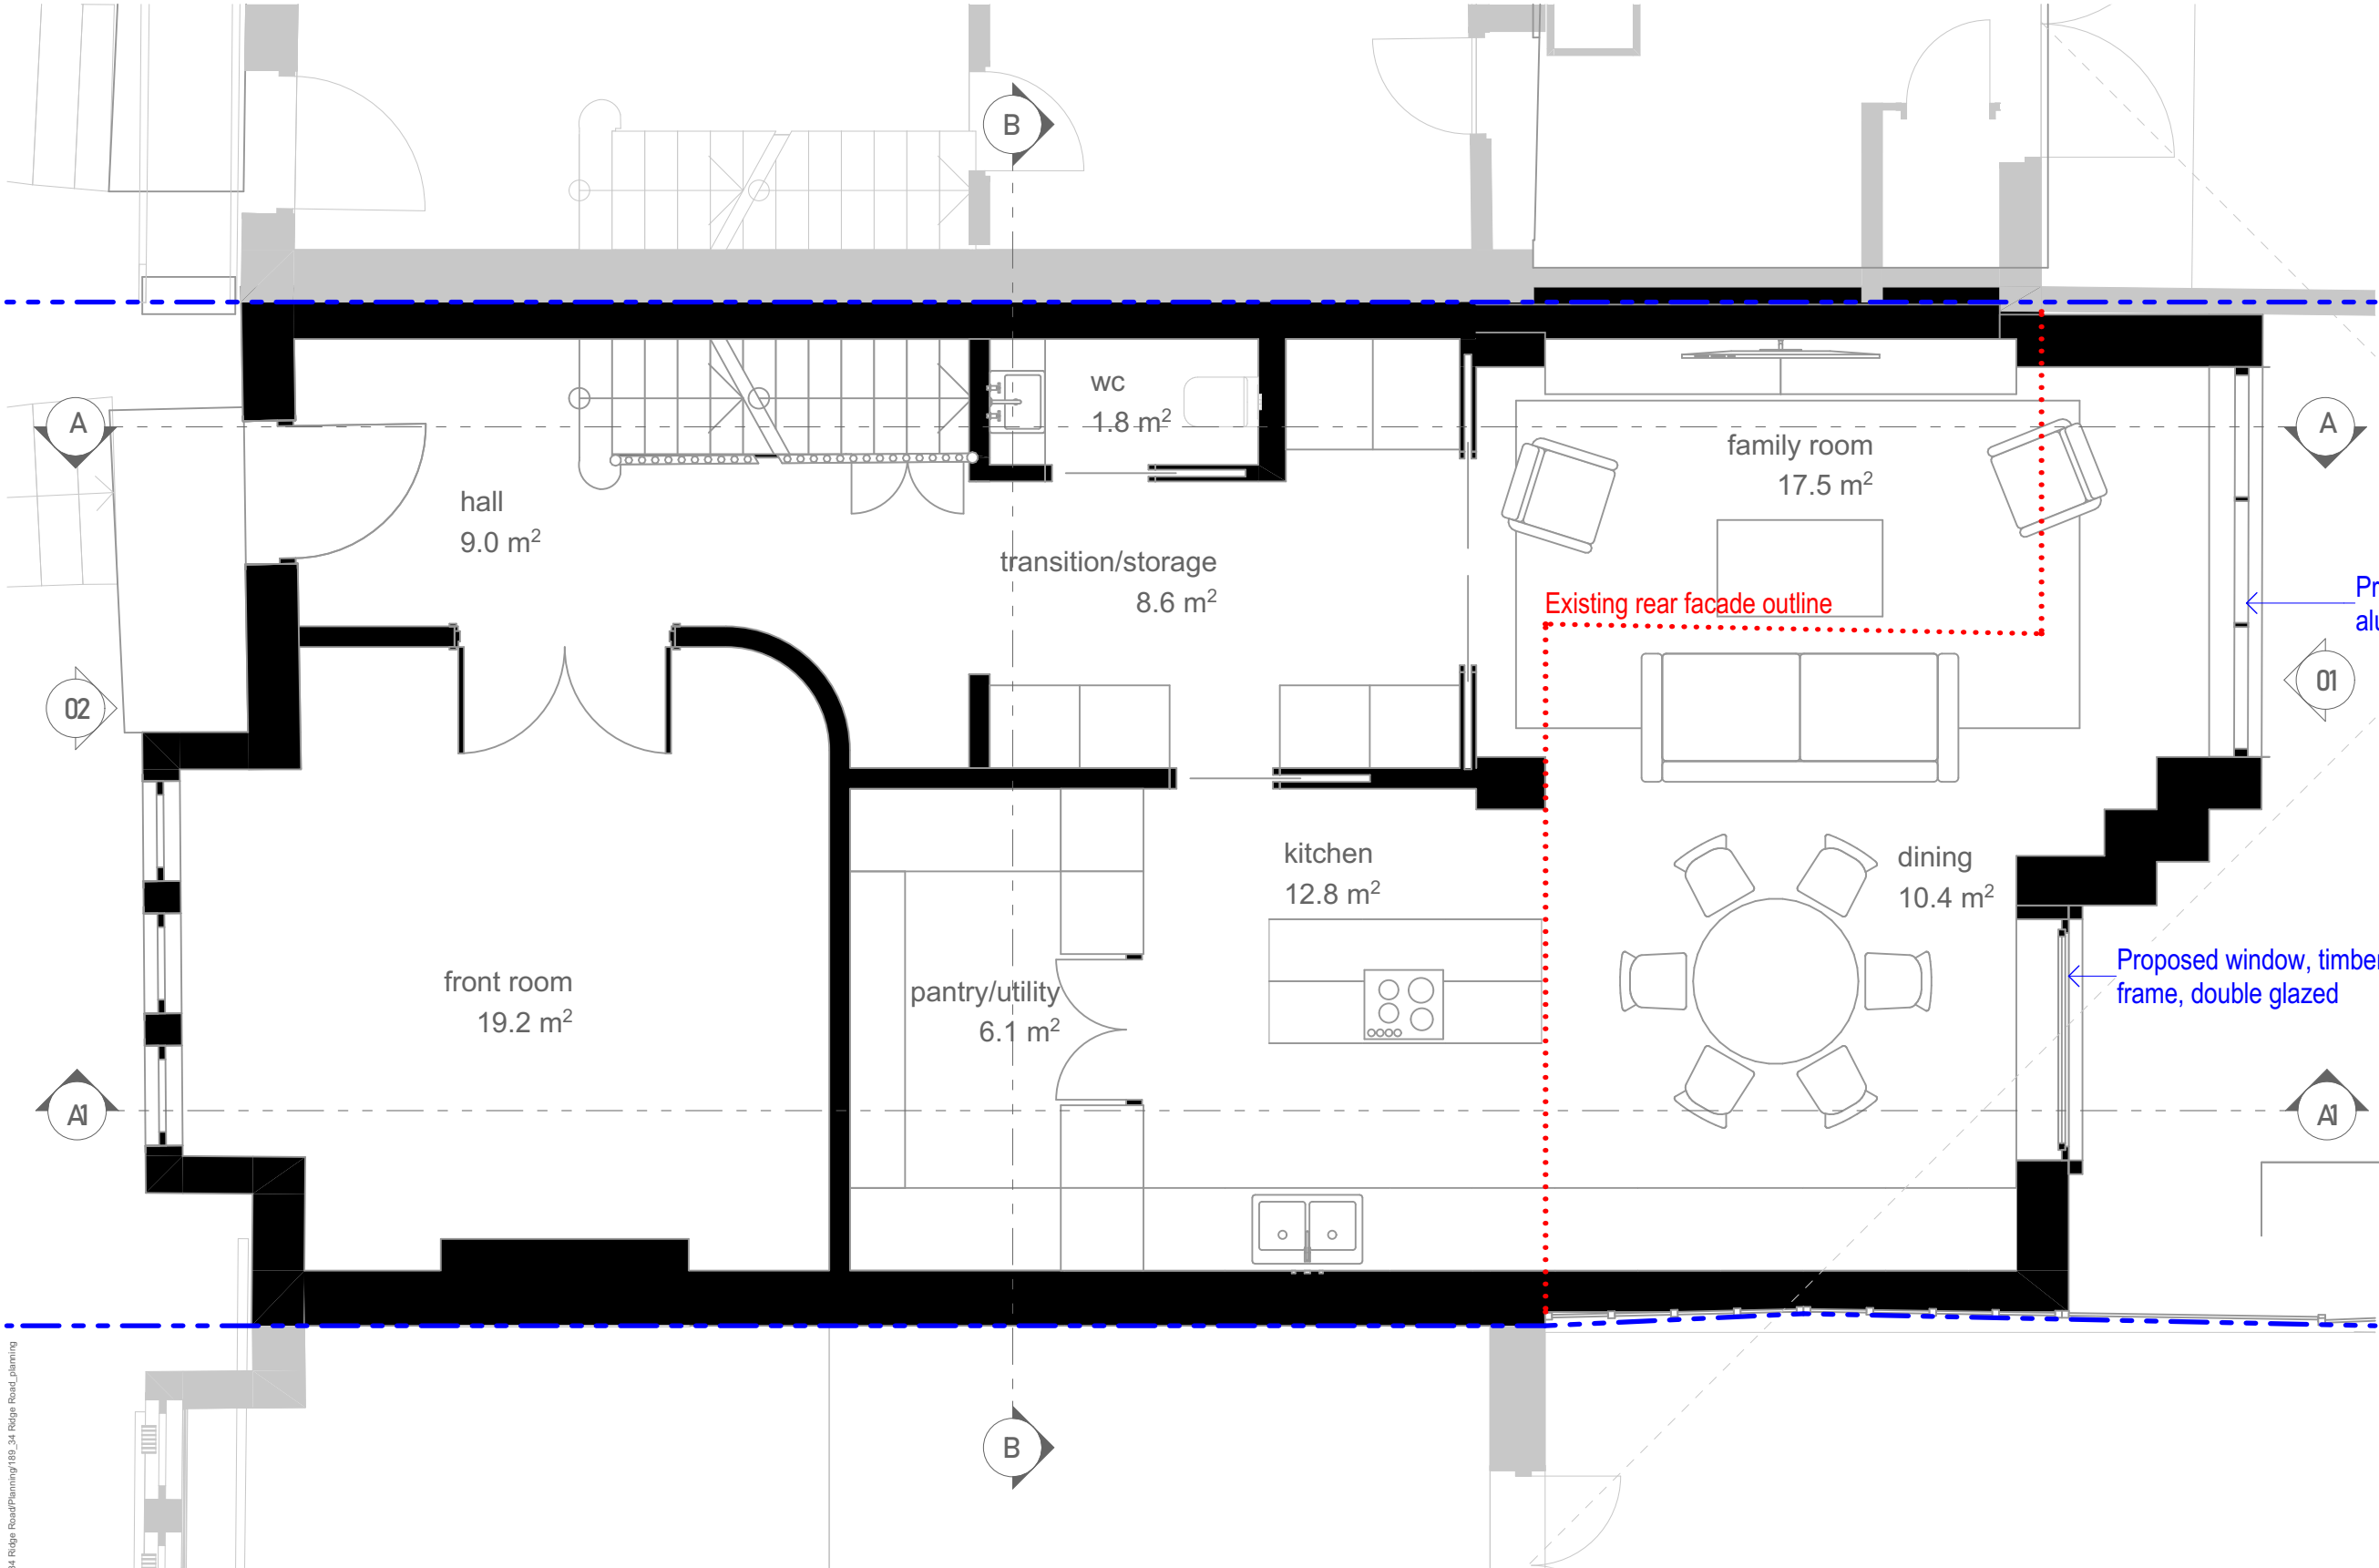

Proposed garden doors,
aluminium

Proposed window, timber
frame, double glazed

10b Branch Place
London N1 5PH
p: 0207 686 3445
e: info@scenarioarchitecture.com
w: www.scenarioarchitecture.com

Project Name:
34 Ridge Road

Client:
Audrey Legrand and Sean James

Site Location:
**34 Ridge Road
London N8 9LJ UK**

Drawing not to be used other than the purpose for which it was prepared. It's
supplied without liability for errors or omissions. Do not scale from the drawing. All
dimensions are to be checked on site. This drawing is to be read in conjunction
with all other drawings. Notes on this drawing will apply to all other drawings where
a similar position exists.


Scale @ A2
1:50

Project No.
189

Drawing Name
Proposed Ground Floor Plan

Drawing Number
PR-A1.01

Rev

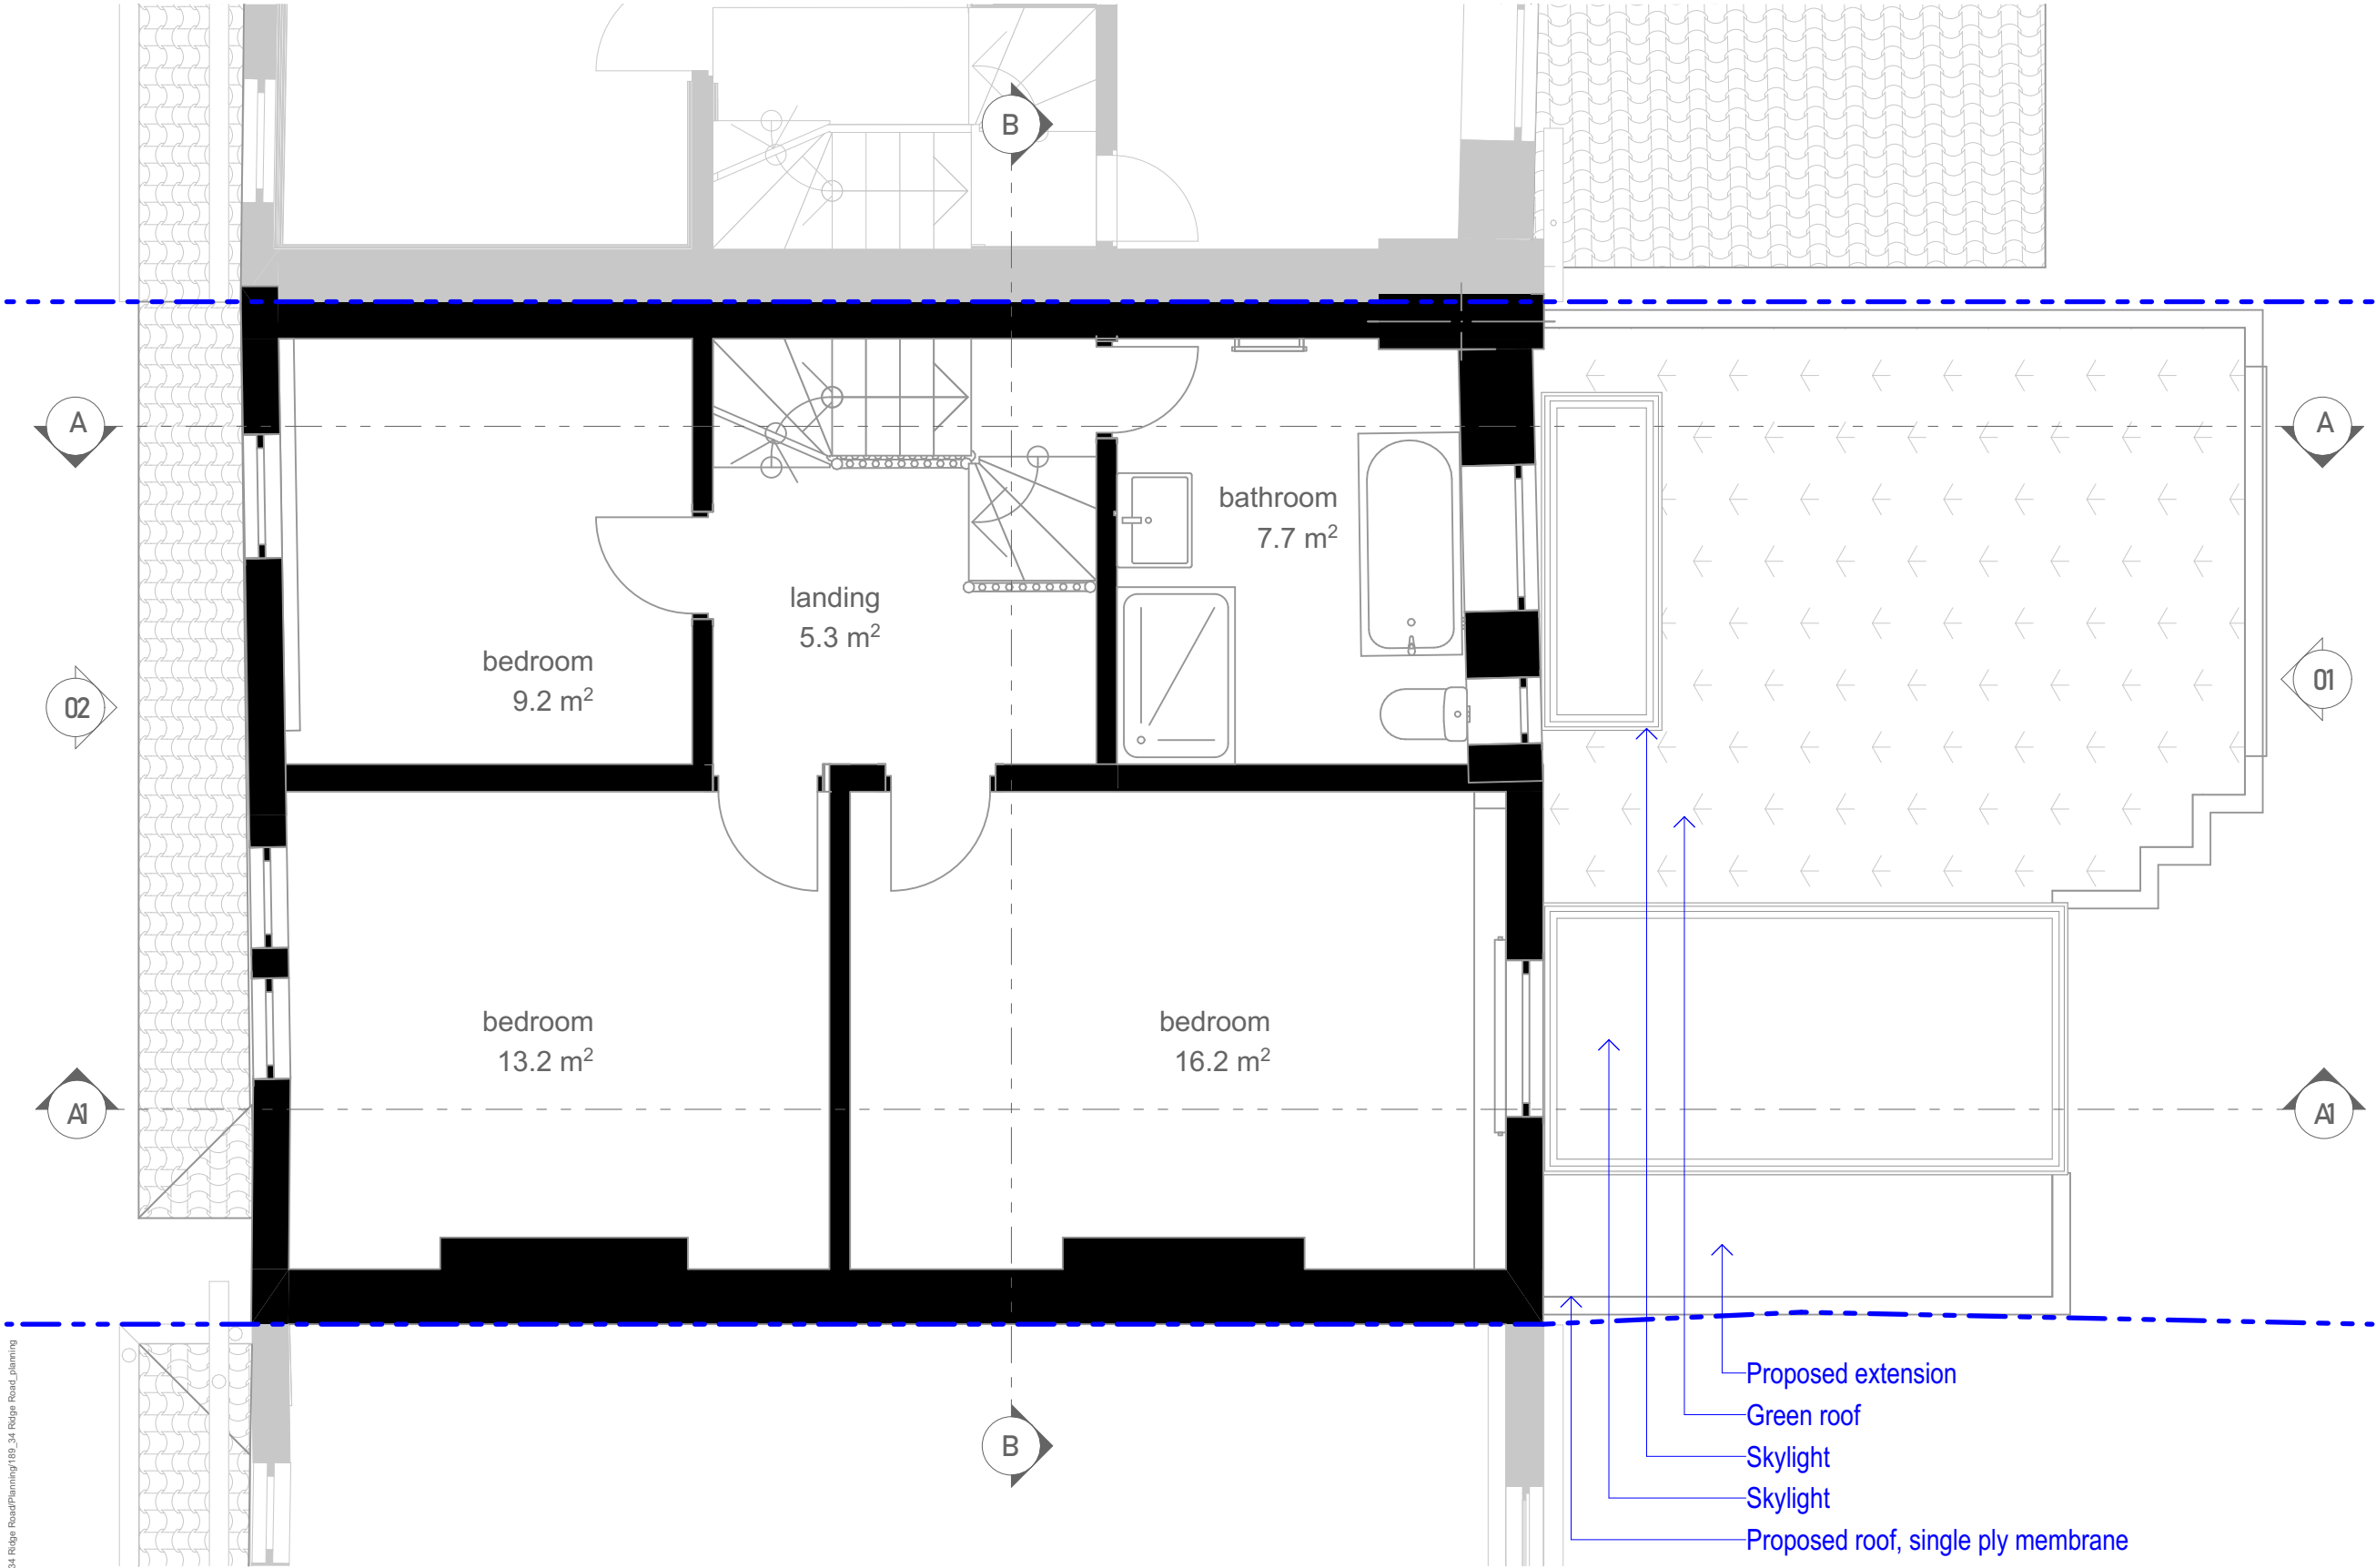

10b Branch Place
London N1 5PH
p: 0207 686 3445
e: info@scenarioarchitecture.com
w: www.scenarioarchitecture.com

Project Name:
34 Ridge Road

Client:
Audrey Legrand and Sean James

Site Location:
**34 Ridge Road
London N8 9LJ UK**

Drawing not to be used other than the purpose for which it was prepared. It's supplied without liability for errors or omissions. Do not scale from the drawing. All dimensions are to be checked on site. This drawing is to be read in conjunction with all other drawings. Notes on this drawing will apply to all other drawings where a similar position exists.


Scale @ A2
1:50

Project No.
189

Drawing Name
Proposed First Floor Plan

Drawing Number
PR-A1.02

Rev

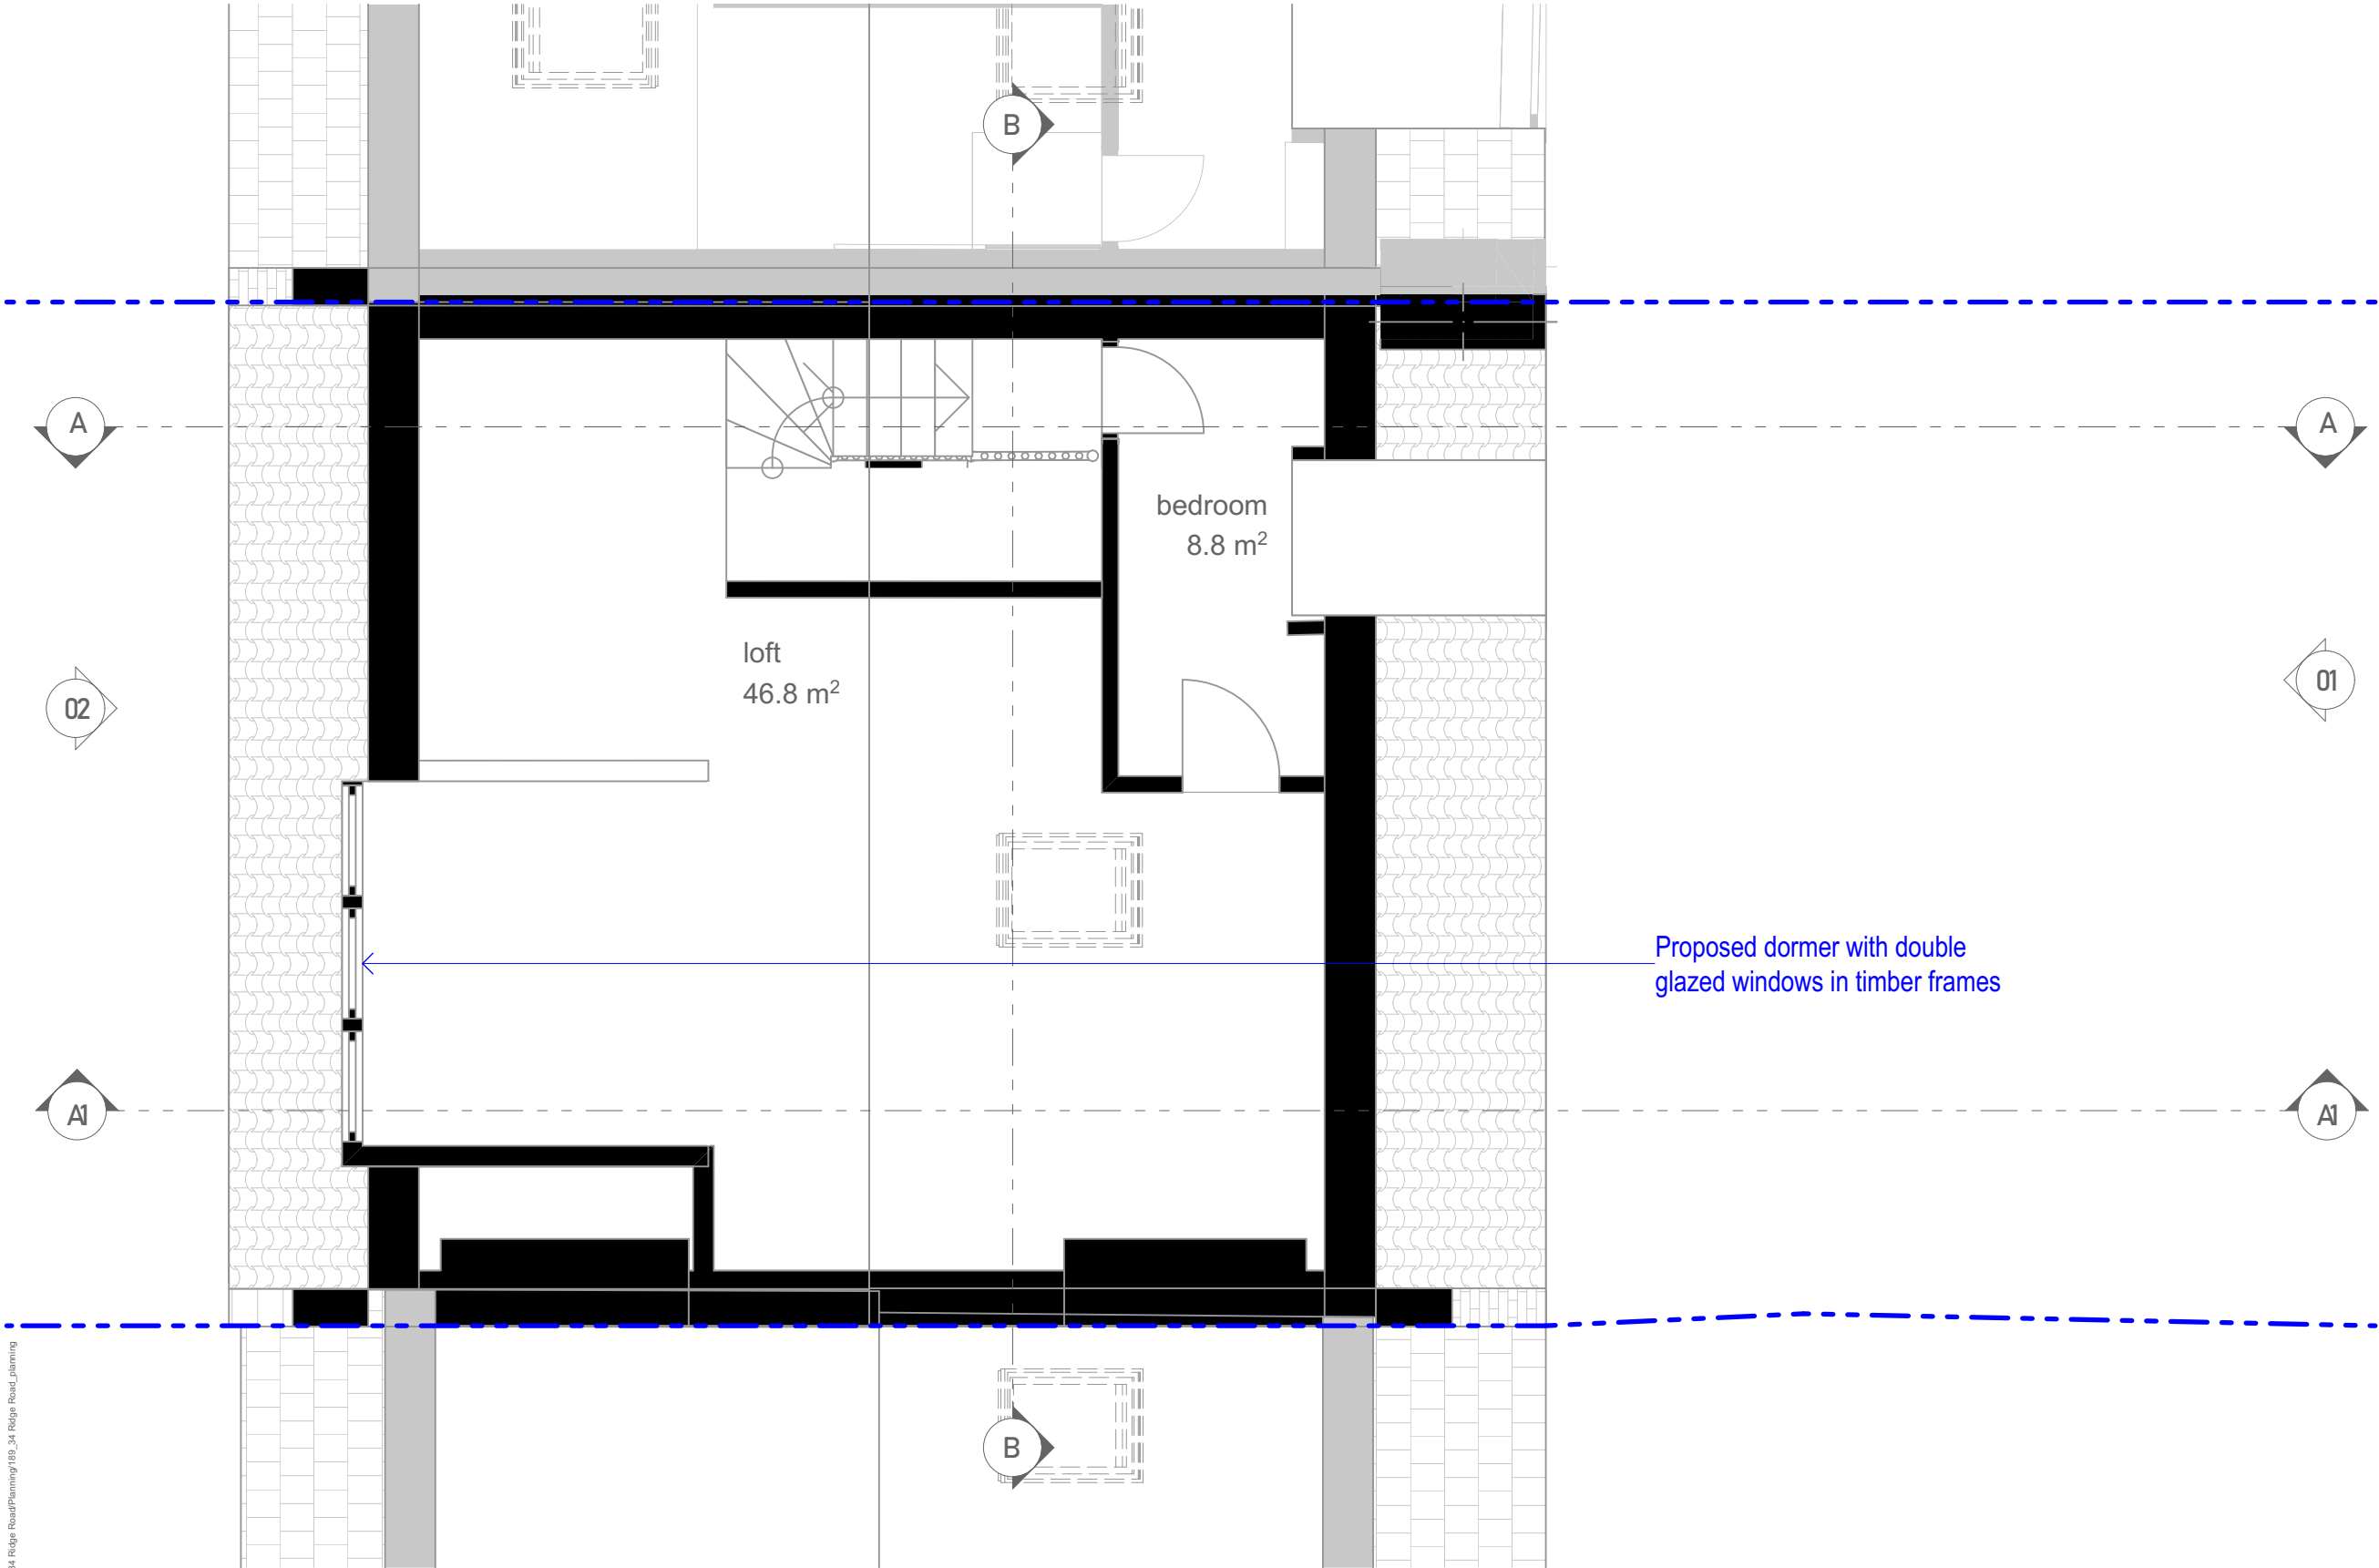

10b Branch Place
London N1 5PH
p: 0207 686 3445
e: info@scenarioarchitecture.com
w: www.scenarioarchitecture.com

Project Name:
34 Ridge Road

Client:
Audrey Legrand and Sean James

Site Location:
**34 Ridge Road
London N8 9LJ UK**

Drawing not to be used other than the purpose for which it was prepared. It's supplied without liability for errors or omissions. Do not scale from the drawing. All dimensions are to be checked on site. This drawing is to be read in conjunction with all other drawings. Notes on this drawing will apply to all other drawings where a similar position exists.


Scale @ A2
1:50

Project No.
189

Drawing Name
Proposed Loft Floor Plan

Drawing Number
PR-A1.03

Rev

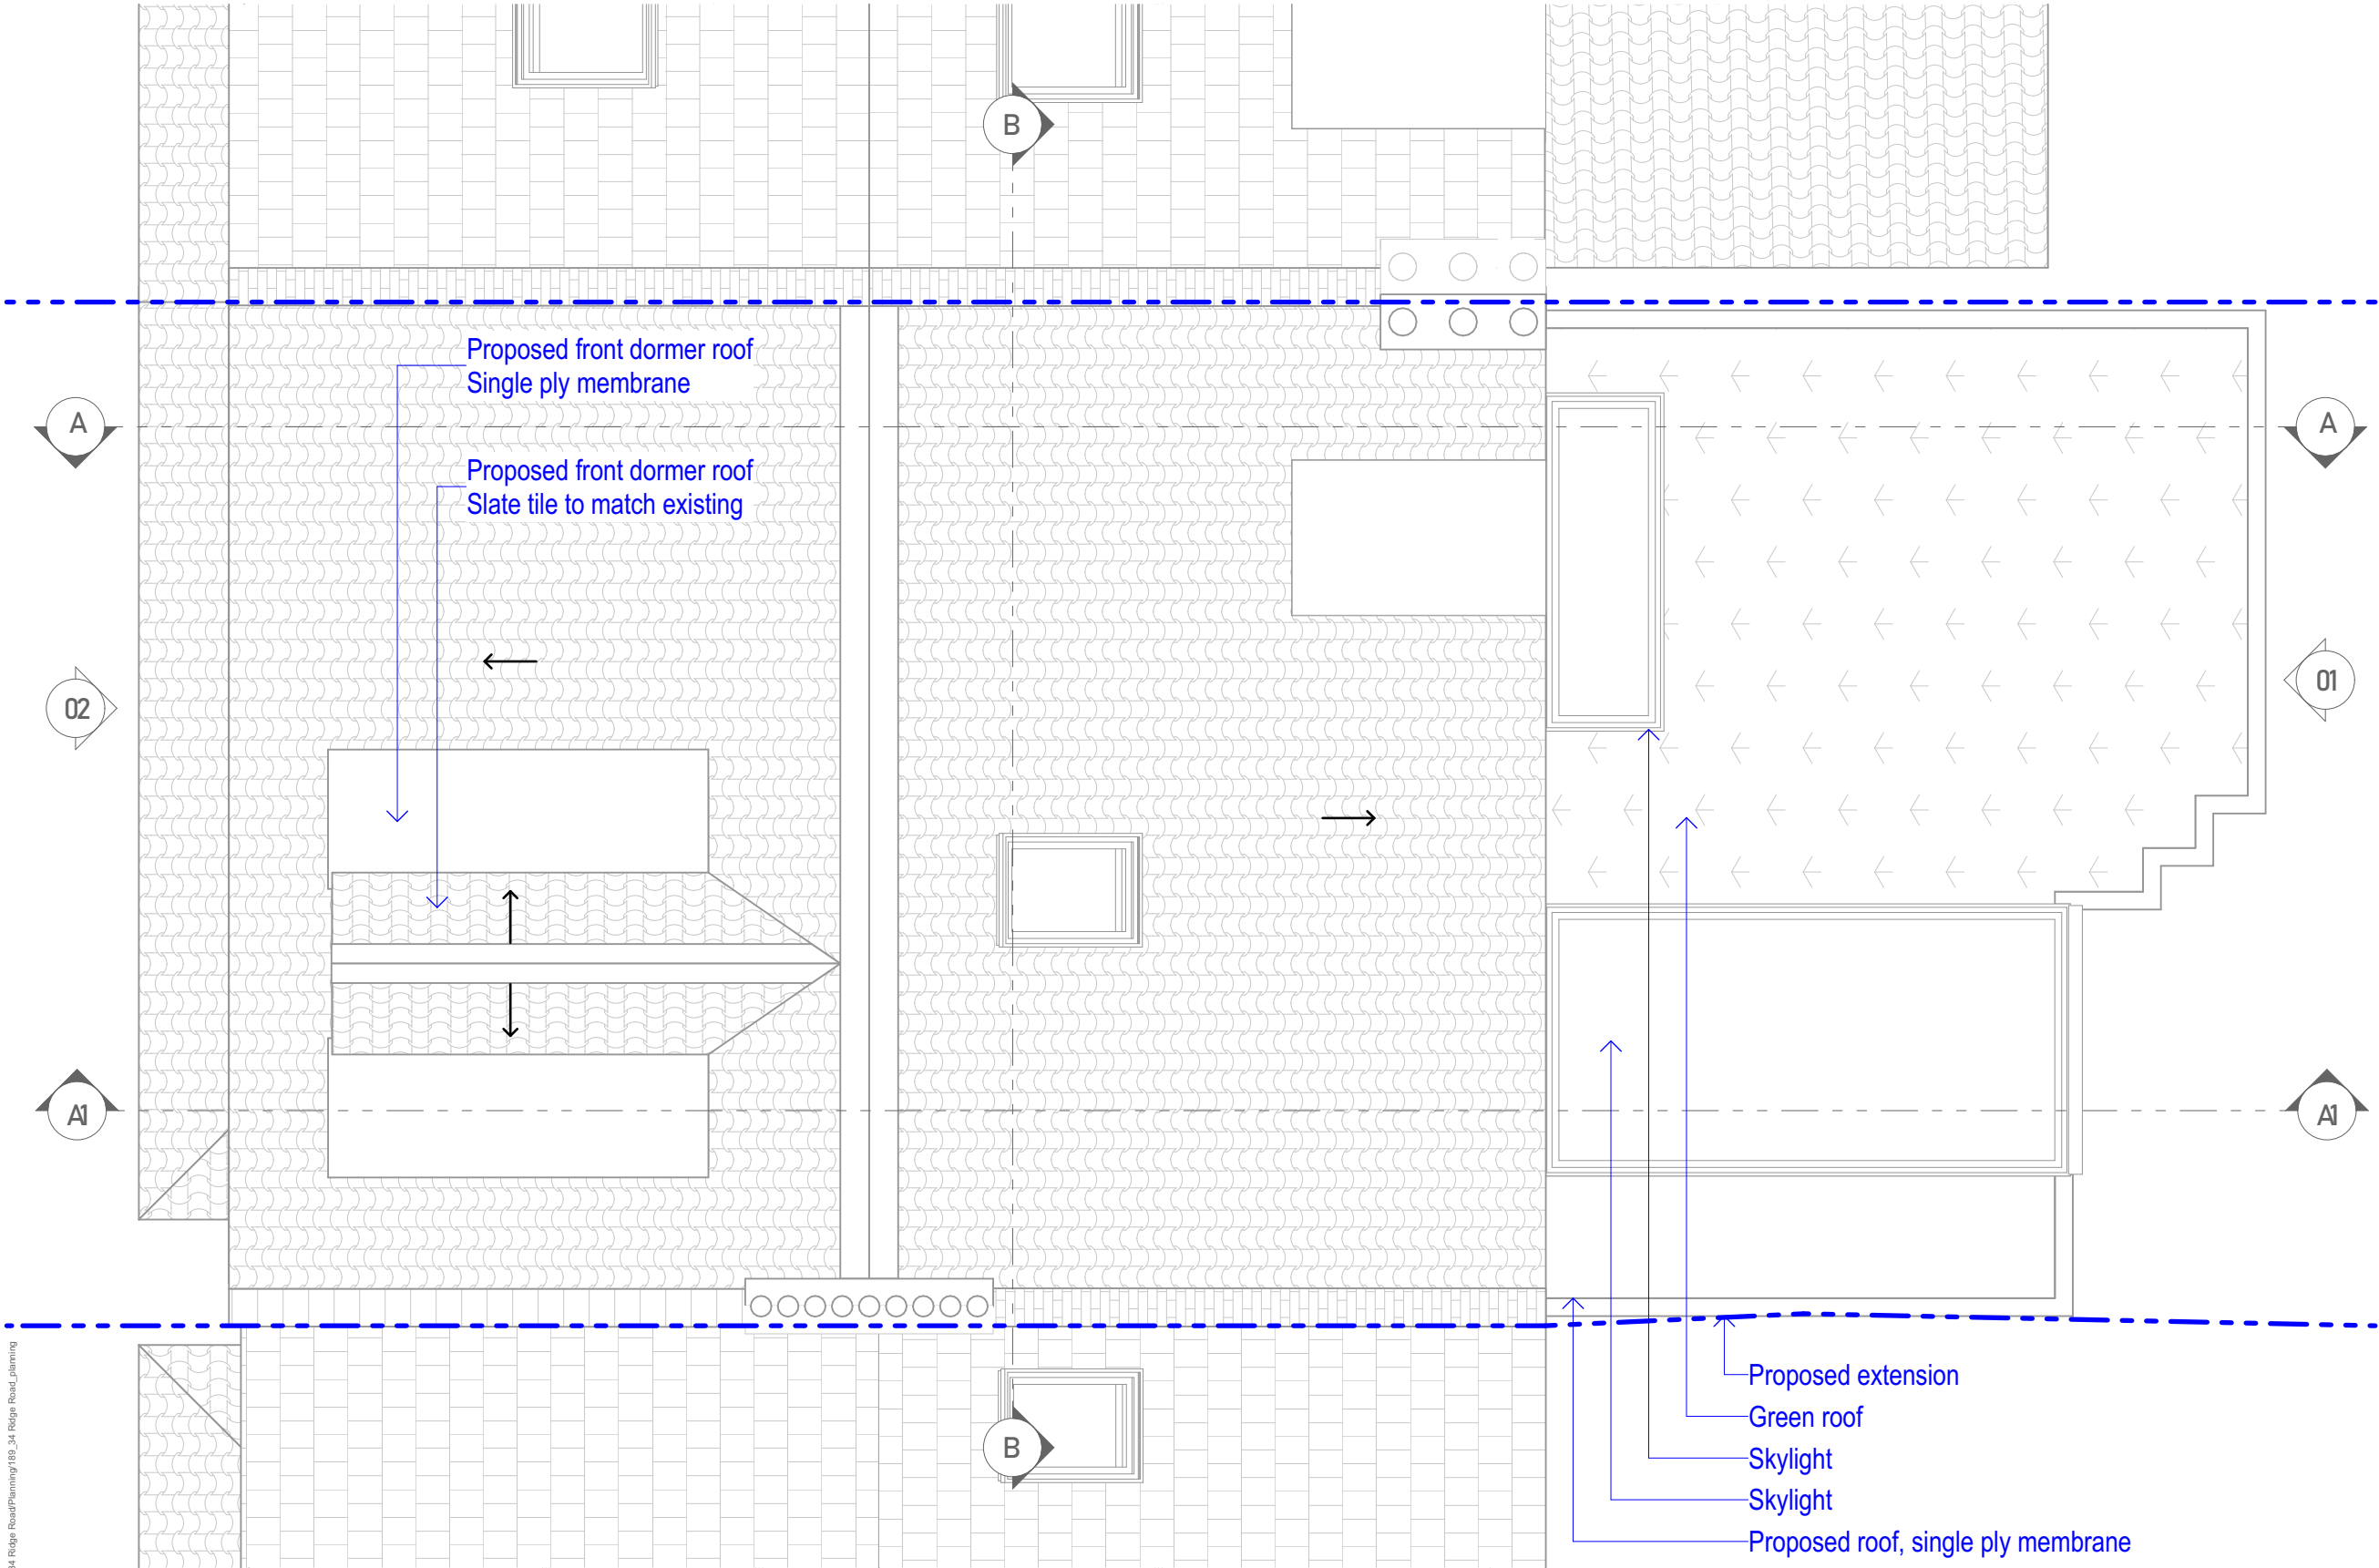

10b Branch Place
London N1 5PH
p: 0207 686 3445
e: info@scenarioarchitecture.com
w: www.scenarioarchitecture.com

Project Name:
34 Ridge Road

Client:
Audrey Legrand and Sean James

Site Location:
**34 Ridge Road
London N8 9LJ UK**

Drawing not to be used other than the purpose for which it was prepared. It's supplied without liability for errors or omissions. Do not scale from the drawing. All dimensions are to be checked on site. This drawing is to be read in conjunction with all other drawings. Notes on this drawing will apply to all other drawings where a similar position exists.

Scale @ A2
1:50

Project No.
189

Drawing Name
Proposed Roof Plan

Drawing Number
PR-A1.04

Rev



S/A

10b Branch Place
London N1 5PH
p: 0207 686 3445
e: info@scenarioarchitecture.com
w: www.scenarioarchitecture.com

Project Name:

34 Ridge Road

Client:

Audrey Legrand and Sean James

Site Location:

**34 Ridge Road
London N8 9LJ UK**

Drawing not to be used other than the purpose for which it was prepared. It's supplied without liability for errors or omissions. Do not scale from the drawing. All dimensions are to be checked on site. This drawing is to be read in conjunction with all other drawings. Notes on this drawing will apply to all other drawings where a similar position exists.

Scale @ A2

1:50

Project No.

189

Drawing Name

Proposed Front Elevation

Drawing Number

PR-A2.01

Rev

SCALE 1:50
0 1000 2000 3000 4000 5000mm



10b Branch Place
London N1 5PH
p: 0207 686 3445
e: info@scenarioarchitecture.com
w: www.scenarioarchitecture.com

Project Name:
34 Ridge Road

Client:
Audrey Legrand and Sean James

Site Location:
**34 Ridge Road
London N8 9LJ UK**

Drawing not to be used other than the purpose for which it was prepared. It's supplied without liability for errors or omissions. Do not scale from the drawing. All dimensions are to be checked on site. This drawing is to be read in conjunction with all other drawings. Notes on this drawing will apply to all other drawings where a similar position exists.


Scale @ A2
1:50

Project No.
189

Drawing Name
Proposed Rear Elevation

Drawing Number
PR-A2.02

Rev

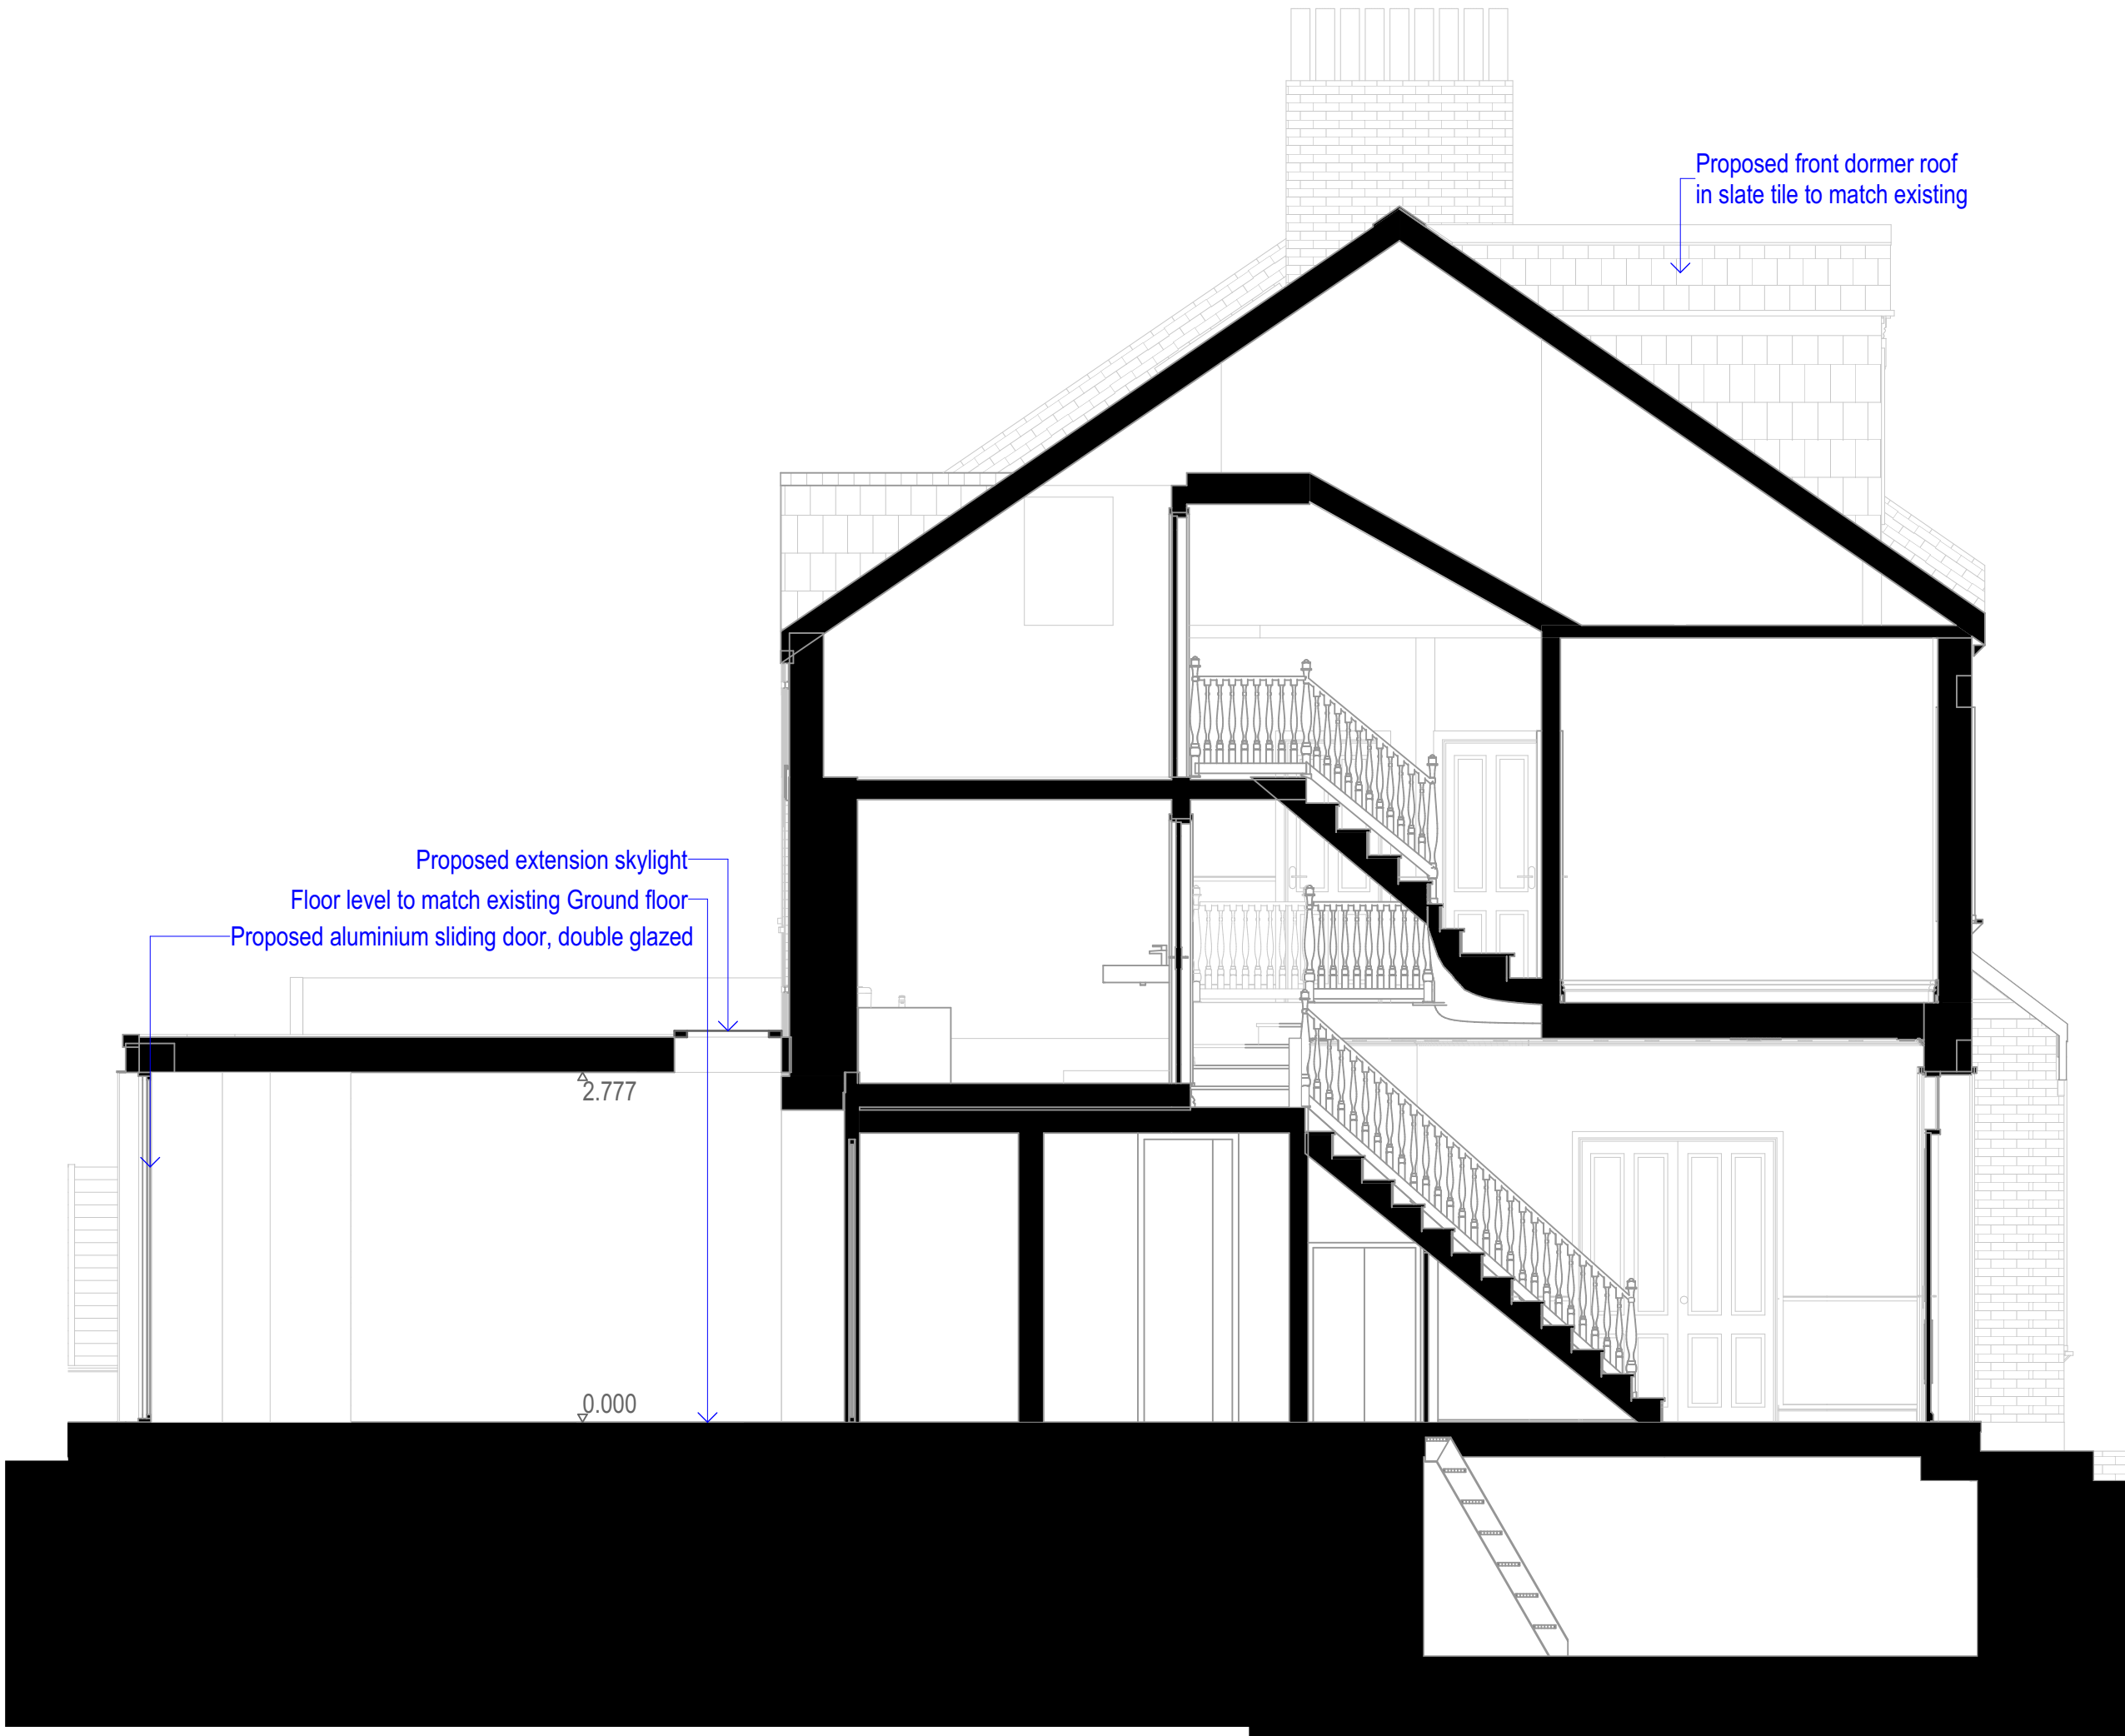

S / A

10b Branch Place
London N1 5PH
p: 0207 686 3445
e: info@scenarioarchitecture.com
w: www.scenarioarchitecture.com

Project Name:
34 Ridge Road

Client:
Audrey Legrand and Sean James

Site Location:
**34 Ridge Road
London N8 9LJ UK**

Drawing not to be used other than the purpose for which it was prepared. It's supplied without liability for errors or omissions. Do not scale from the drawing. All dimensions are to be checked on site. This drawing is to be read in conjunction with all other drawings. Notes on this drawing will apply to all other drawings where a similar position exists.

Scale @ A2
1:50

Project No.
189

Drawing Name
Proposed Section A-A

Drawing Number
PR-A3.01

Rev

Proposed dormer roof
pitch in slate tile to match existing

8.625

6.325

Proposed rear extension skylight

S/A

10b Branch Place
London N1 5PH
p: 0207 686 3445
e: info@scenarioarchitecture.com
w: www.scenarioarchitecture.com

Project Name:
34 Ridge Road

Client:
Audrey Legrand and Sean James

Site Location:
**34 Ridge Road
London N8 9LJ UK**

Drawing not to be used other than the purpose for which it was prepared. It's supplied without liability for errors or omissions. Do not scale from the drawing. All dimensions are to be checked on site. This drawing is to be read in conjunction with all other drawings. Notes on this drawing will apply to all other drawings where a similar position exists.

Scale @ A2
1:50

Project No.
189


Drawing Name
Proposed Section A1-A1

Drawing Number
PR-A3.02

Rev

SCALE 1:50
0 1000 2000 3000 4000 5000 6000mm

Blkcloud: scenarioarchitecture - Blkcloud Software as a Service/189_34_Ridge Road/Planning/189_34_Ridge Road_Planning

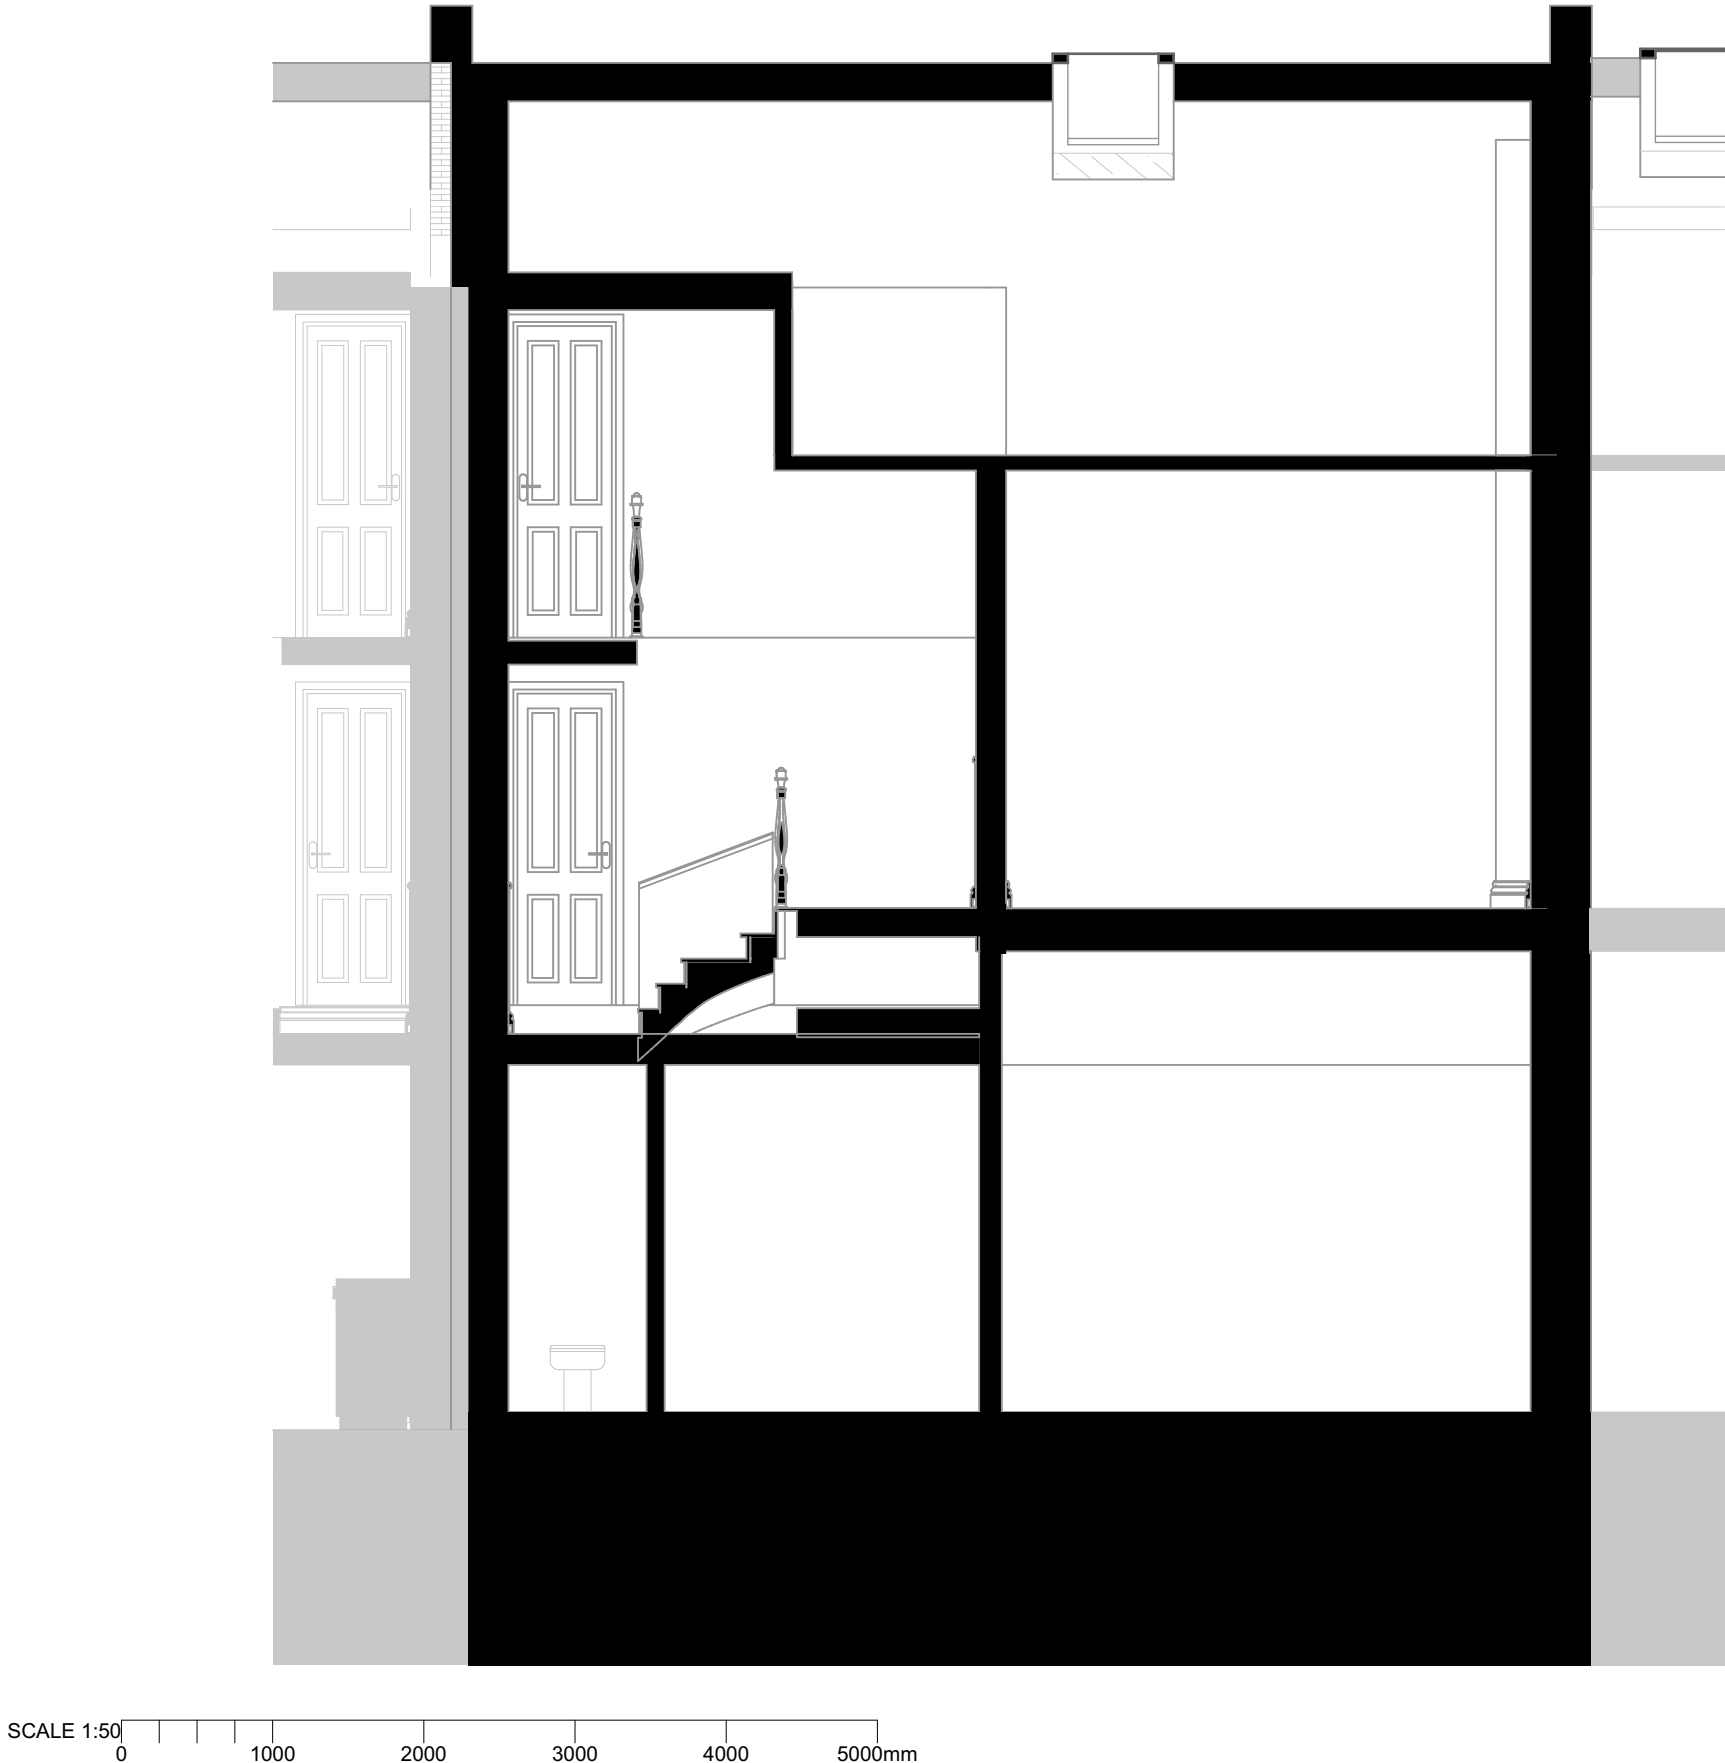

FOR PLANNING

Rev

Date

S/A

10b Branch Place
London N1 5PH
p: 0207 686 3445
e: info@scenarioarchitecture.com
w: www.scenarioarchitecture.com

Project Name:
34 Ridge Road

Client:
Audrey Legrand and Sean James

Site Location:
**34 Ridge Road
London N8 9LJ UK**

Drawing not to be used other than the purpose for which it was prepared. It's supplied without liability for errors or omissions. Do not scale from the drawing. All dimensions are to be checked on site. This drawing is to be read in conjunction with all other drawings. Notes on this drawing will apply to all other drawings where a similar position exists.

Scale @ A2
1:50

Project No.
189

Drawing Name
Proposed Section B-B

Drawing Number

Rev

PR-A3.03