



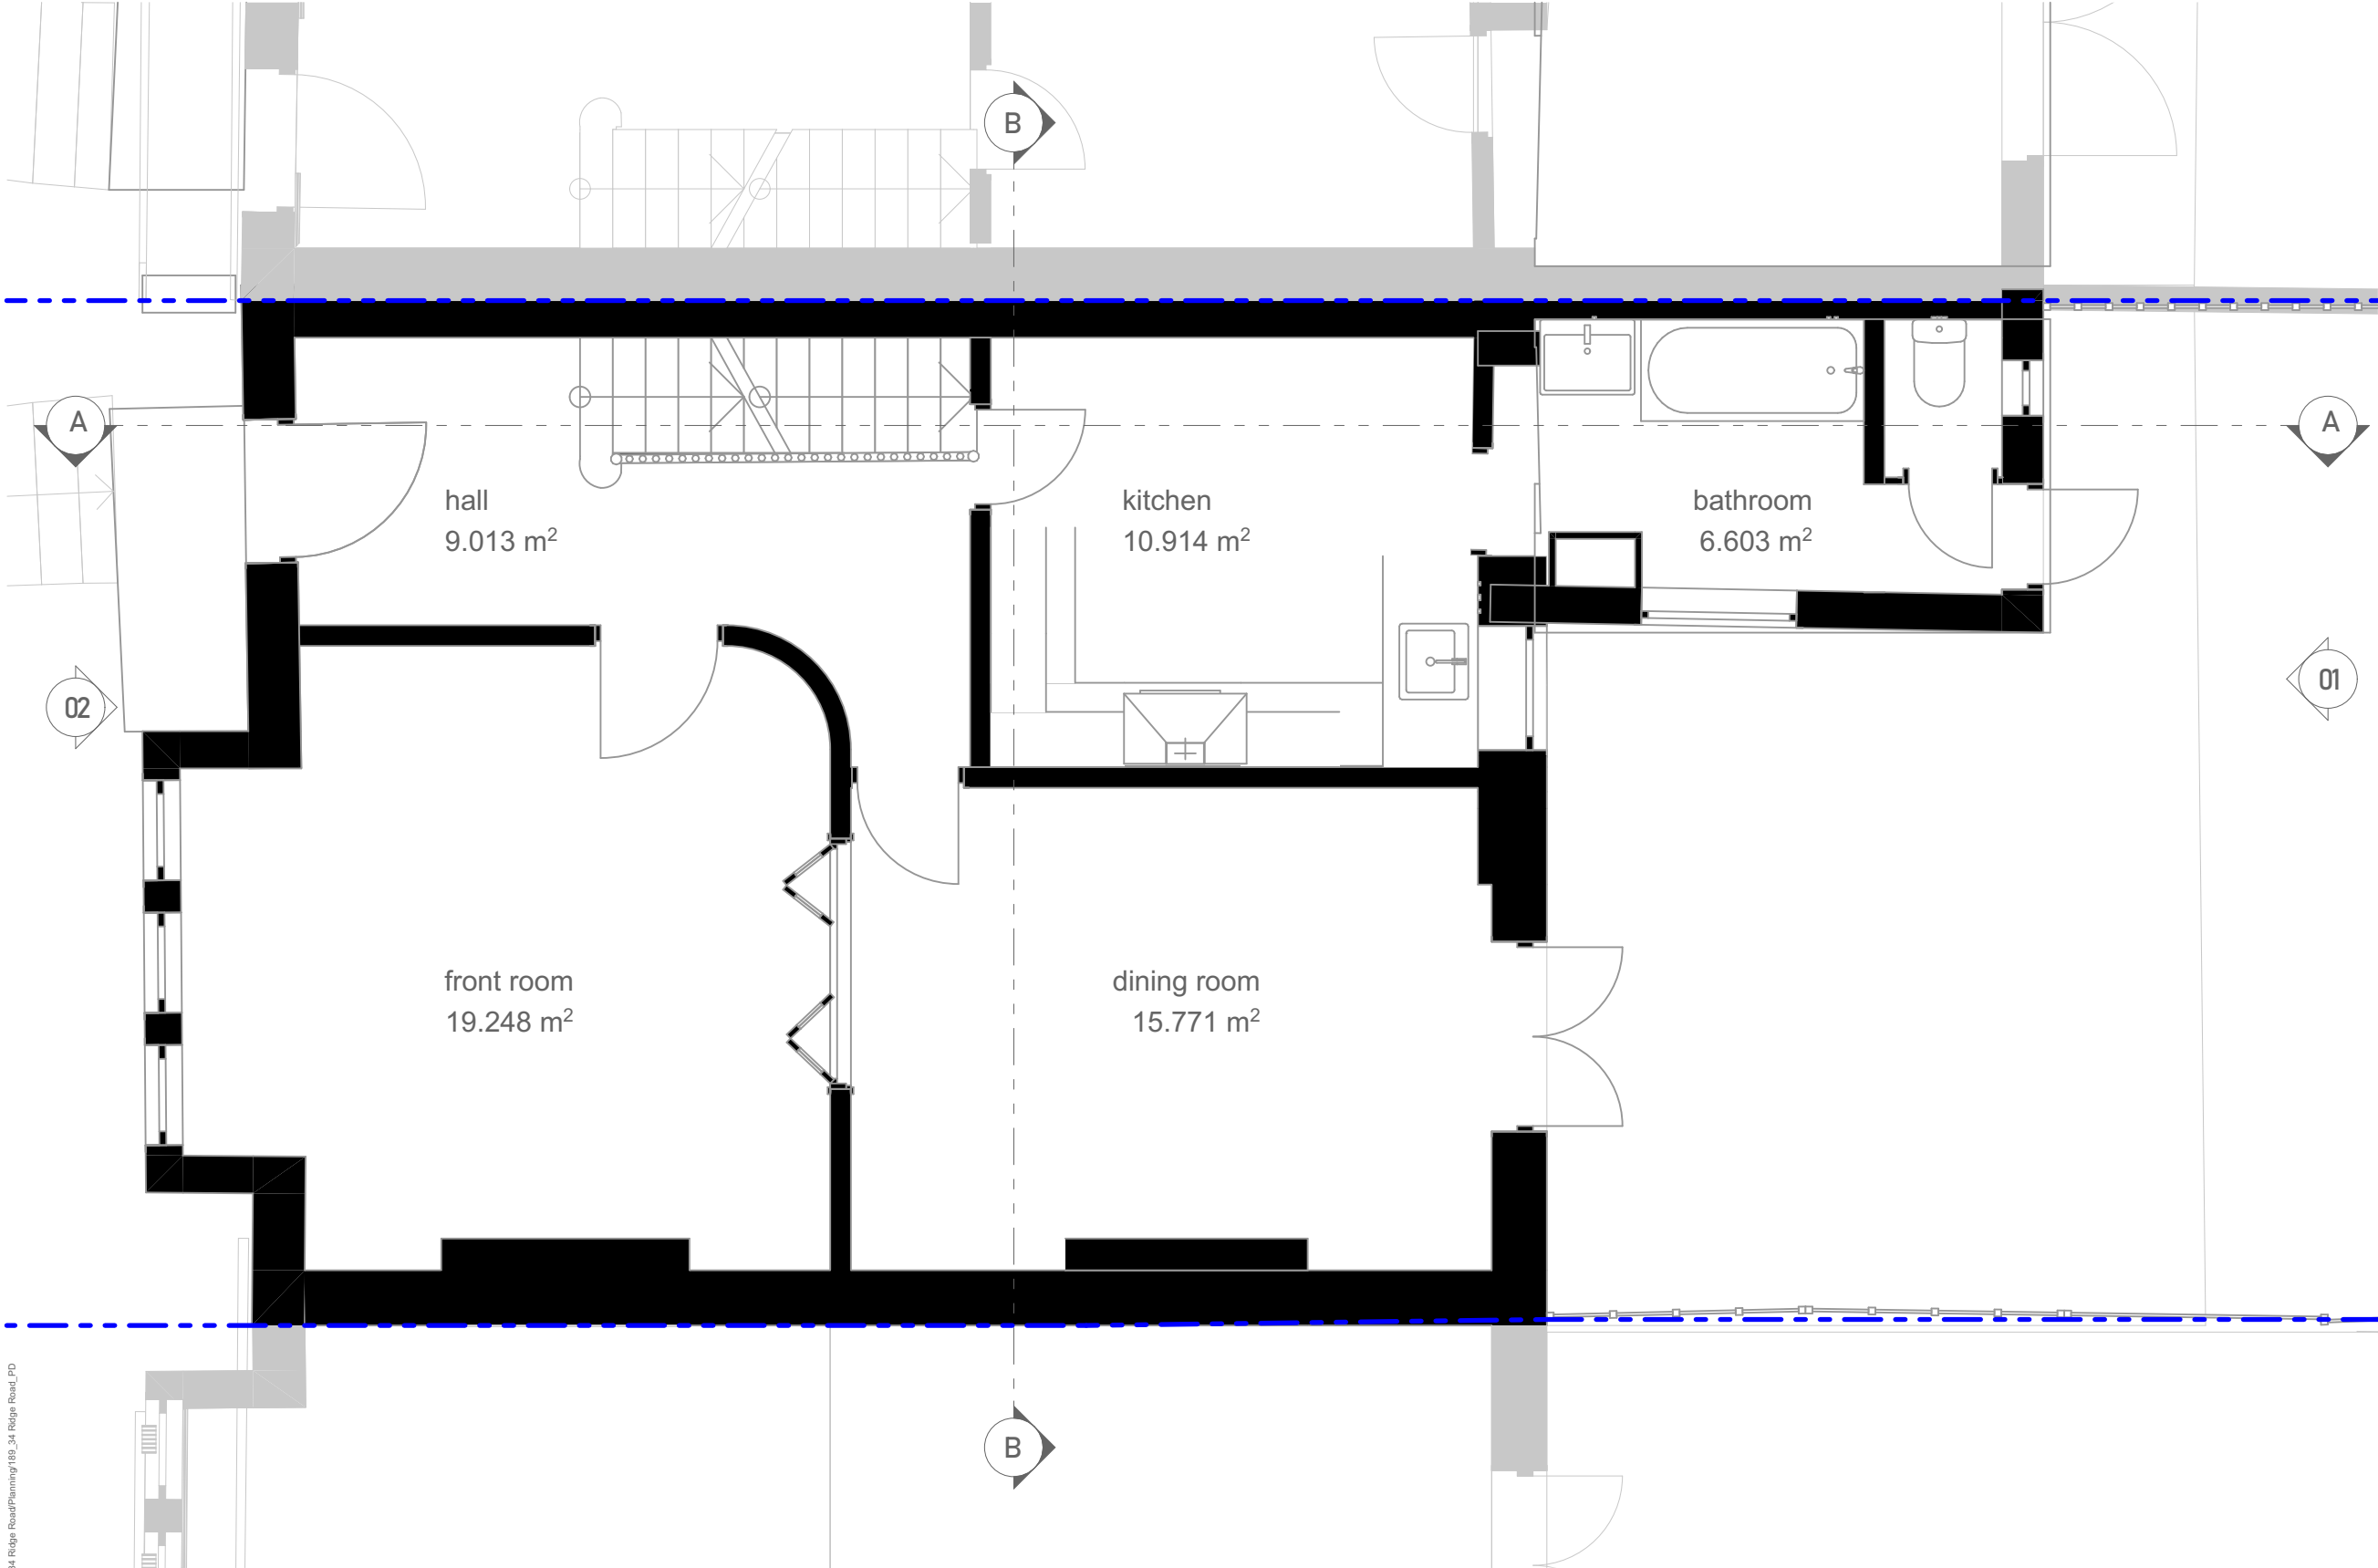

Blkcloud: scenarioarchitecture - Blkcloud Software as a Service/189_34 Ridge Road/Planning/189_34 Ridge Road_PD

 

SCALE 1:50
0 1000 2000 3000 4000 5000mm

FOR PLANNING

Rev

Date

S/A

10b Branch Place
London N1 5PH
p: 0207 686 3445
e: info@scenarioarchitecture.com
w: www.scenarioarchitecture.com

Project Name:
34 Ridge Road

Client:
Audrey Legrand and Sean James

Site Location:
**34 Ridge Road
London N8 9LJ UK**

Drawing not to be used other than the purpose for which it was prepared. It's supplied without liability for errors or omissions. Do not scale from the drawing. All dimensions are to be checked on site. This drawing is to be read in conjunction with all other drawings. Notes on this drawing will apply to all other drawings where a similar position exists.


Scale @ A2
1:50

Project No.
189

Drawing Name
Proposed Ground Floor Plan

Drawing Number
PR-A1.01

Rev

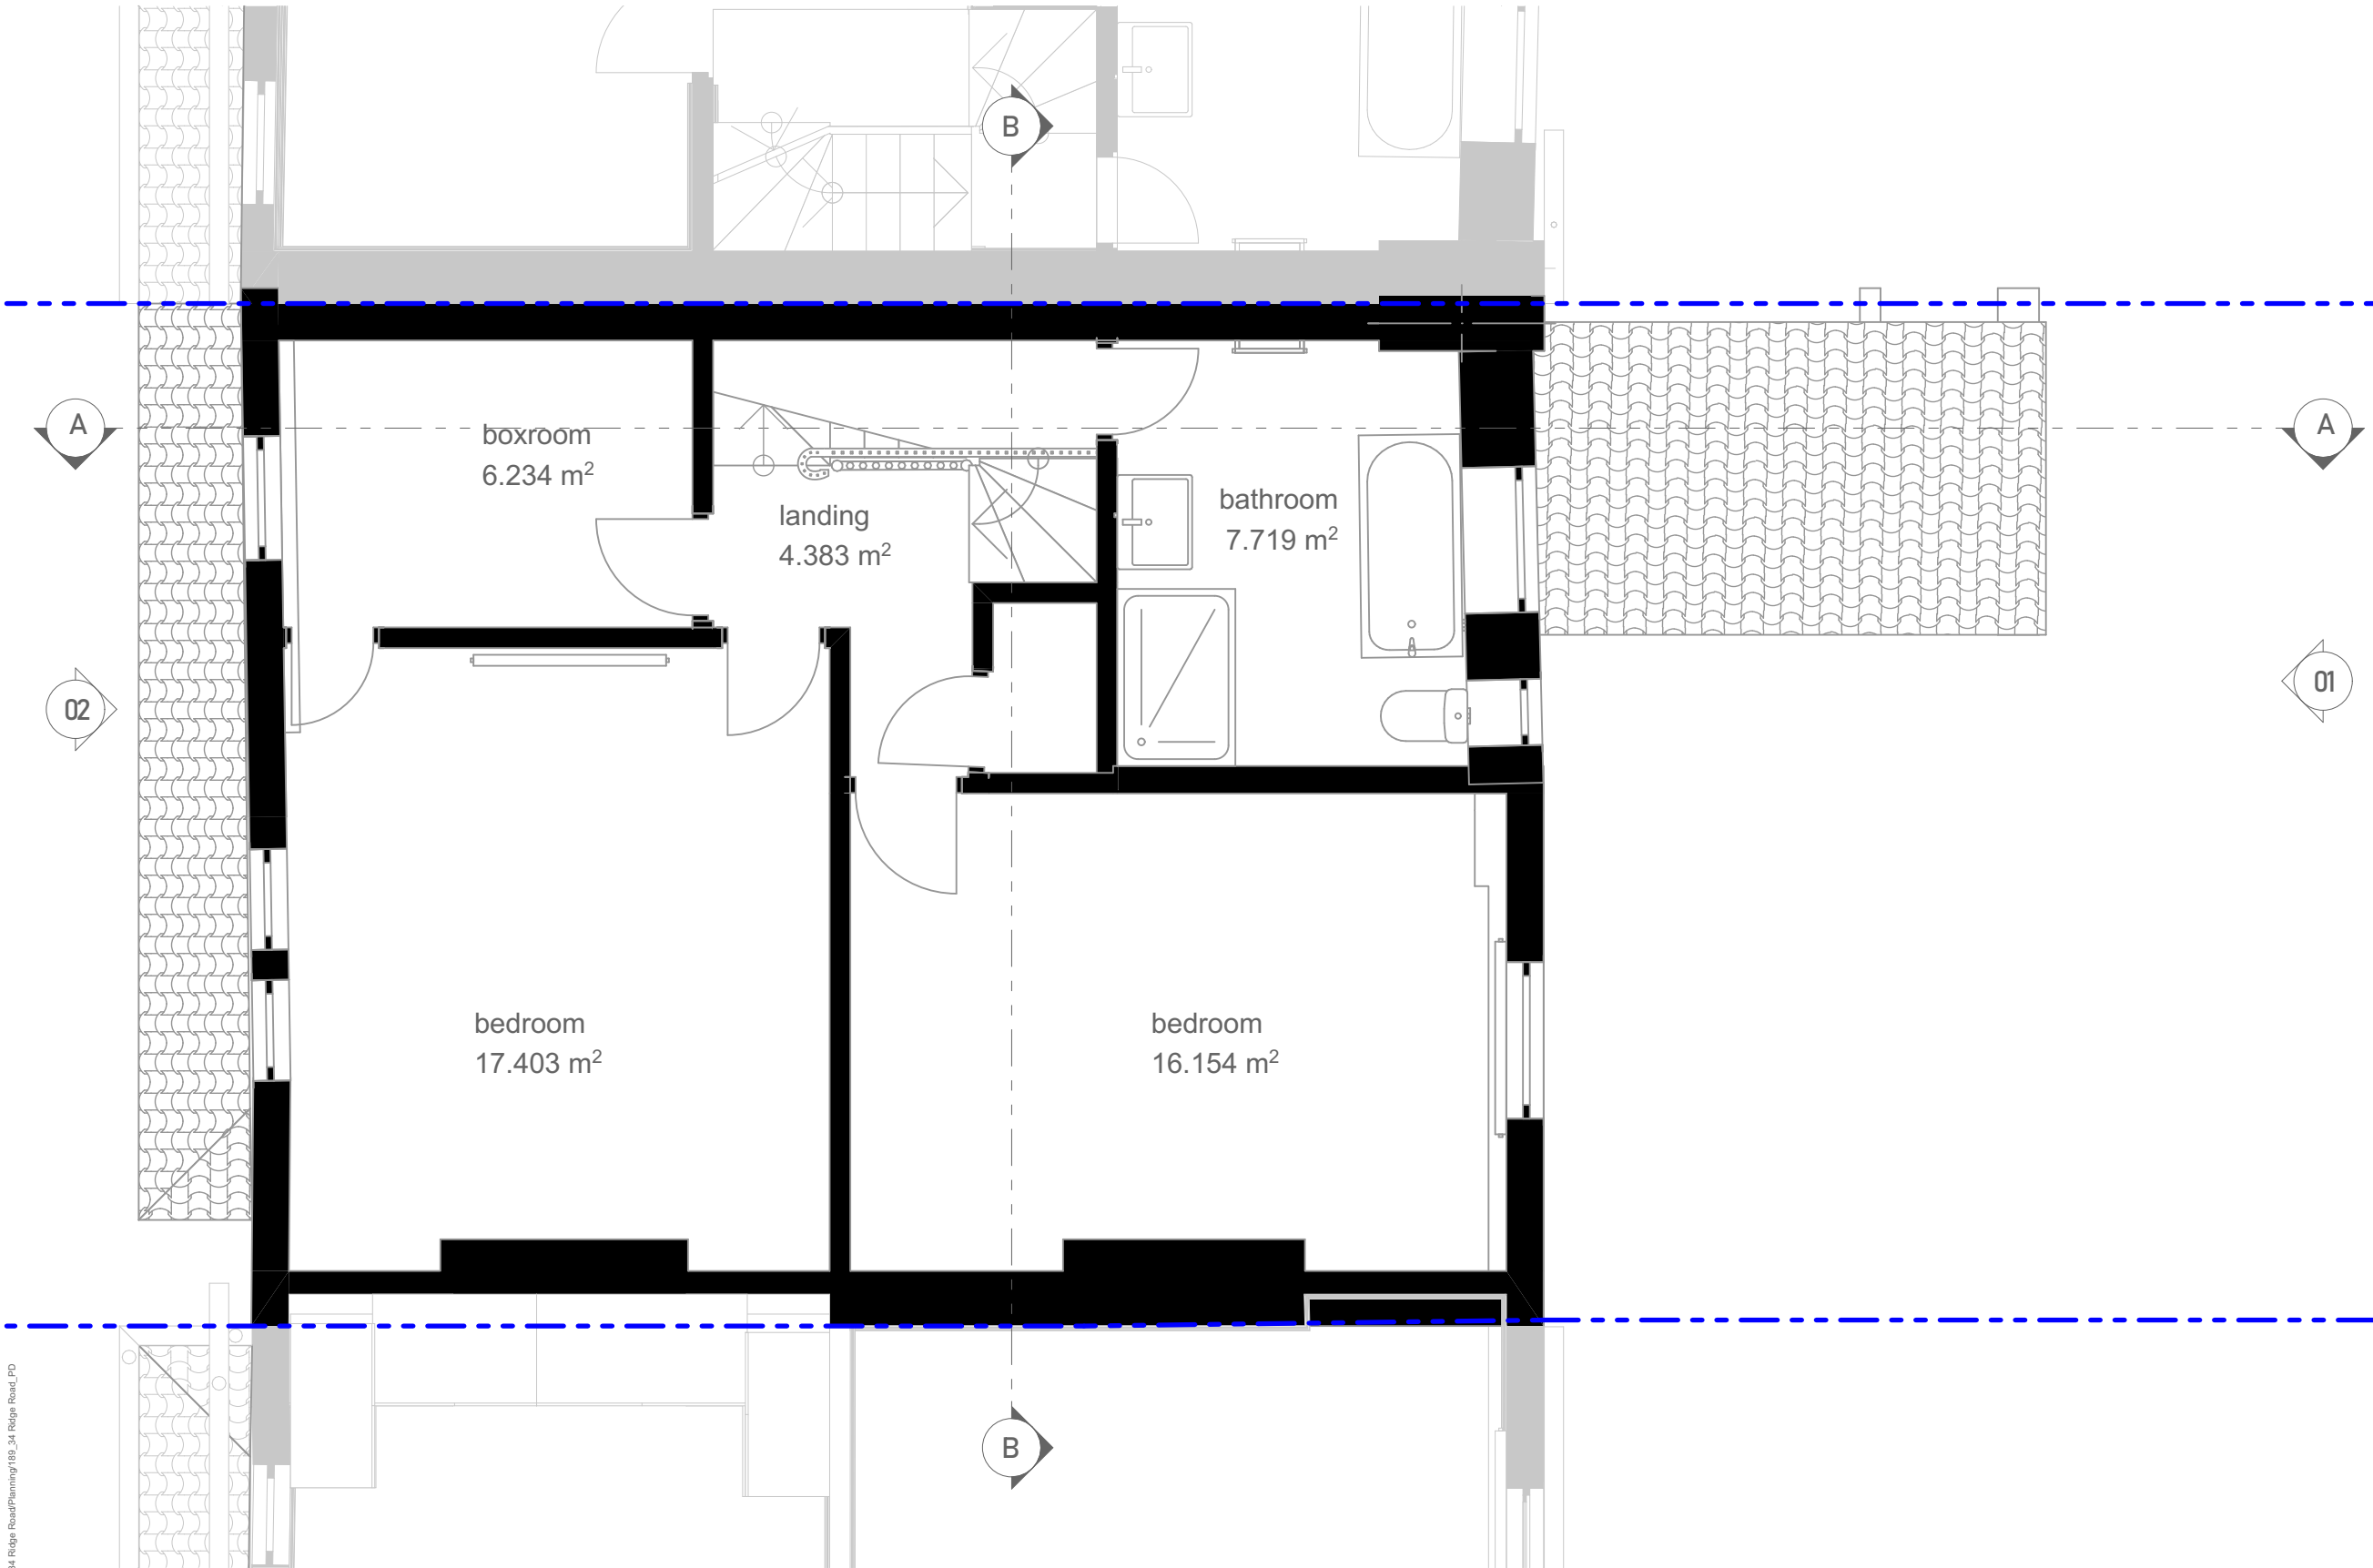

S/A

10b Branch Place
London N1 5PH
p: 0207 686 3445
e: info@scenarioarchitecture.com
w: www.scenarioarchitecture.com

Project Name:
34 Ridge Road

Client:
Audrey Legrand and Sean James

Site Location:
**34 Ridge Road
London N8 9LJ UK**

Drawing not to be used other than the purpose for which it was prepared. It's supplied without liability for errors or omissions. Do not scale from the drawing. All dimensions are to be checked on site. This drawing is to be read in conjunction with all other drawings. Notes on this drawing will apply to all other drawings where a similar position exists.


Scale @ A2
1:50

Project No.
189

Drawing Name
Proposed First Floor Plan

Drawing Number
PR-A1.02

Rev

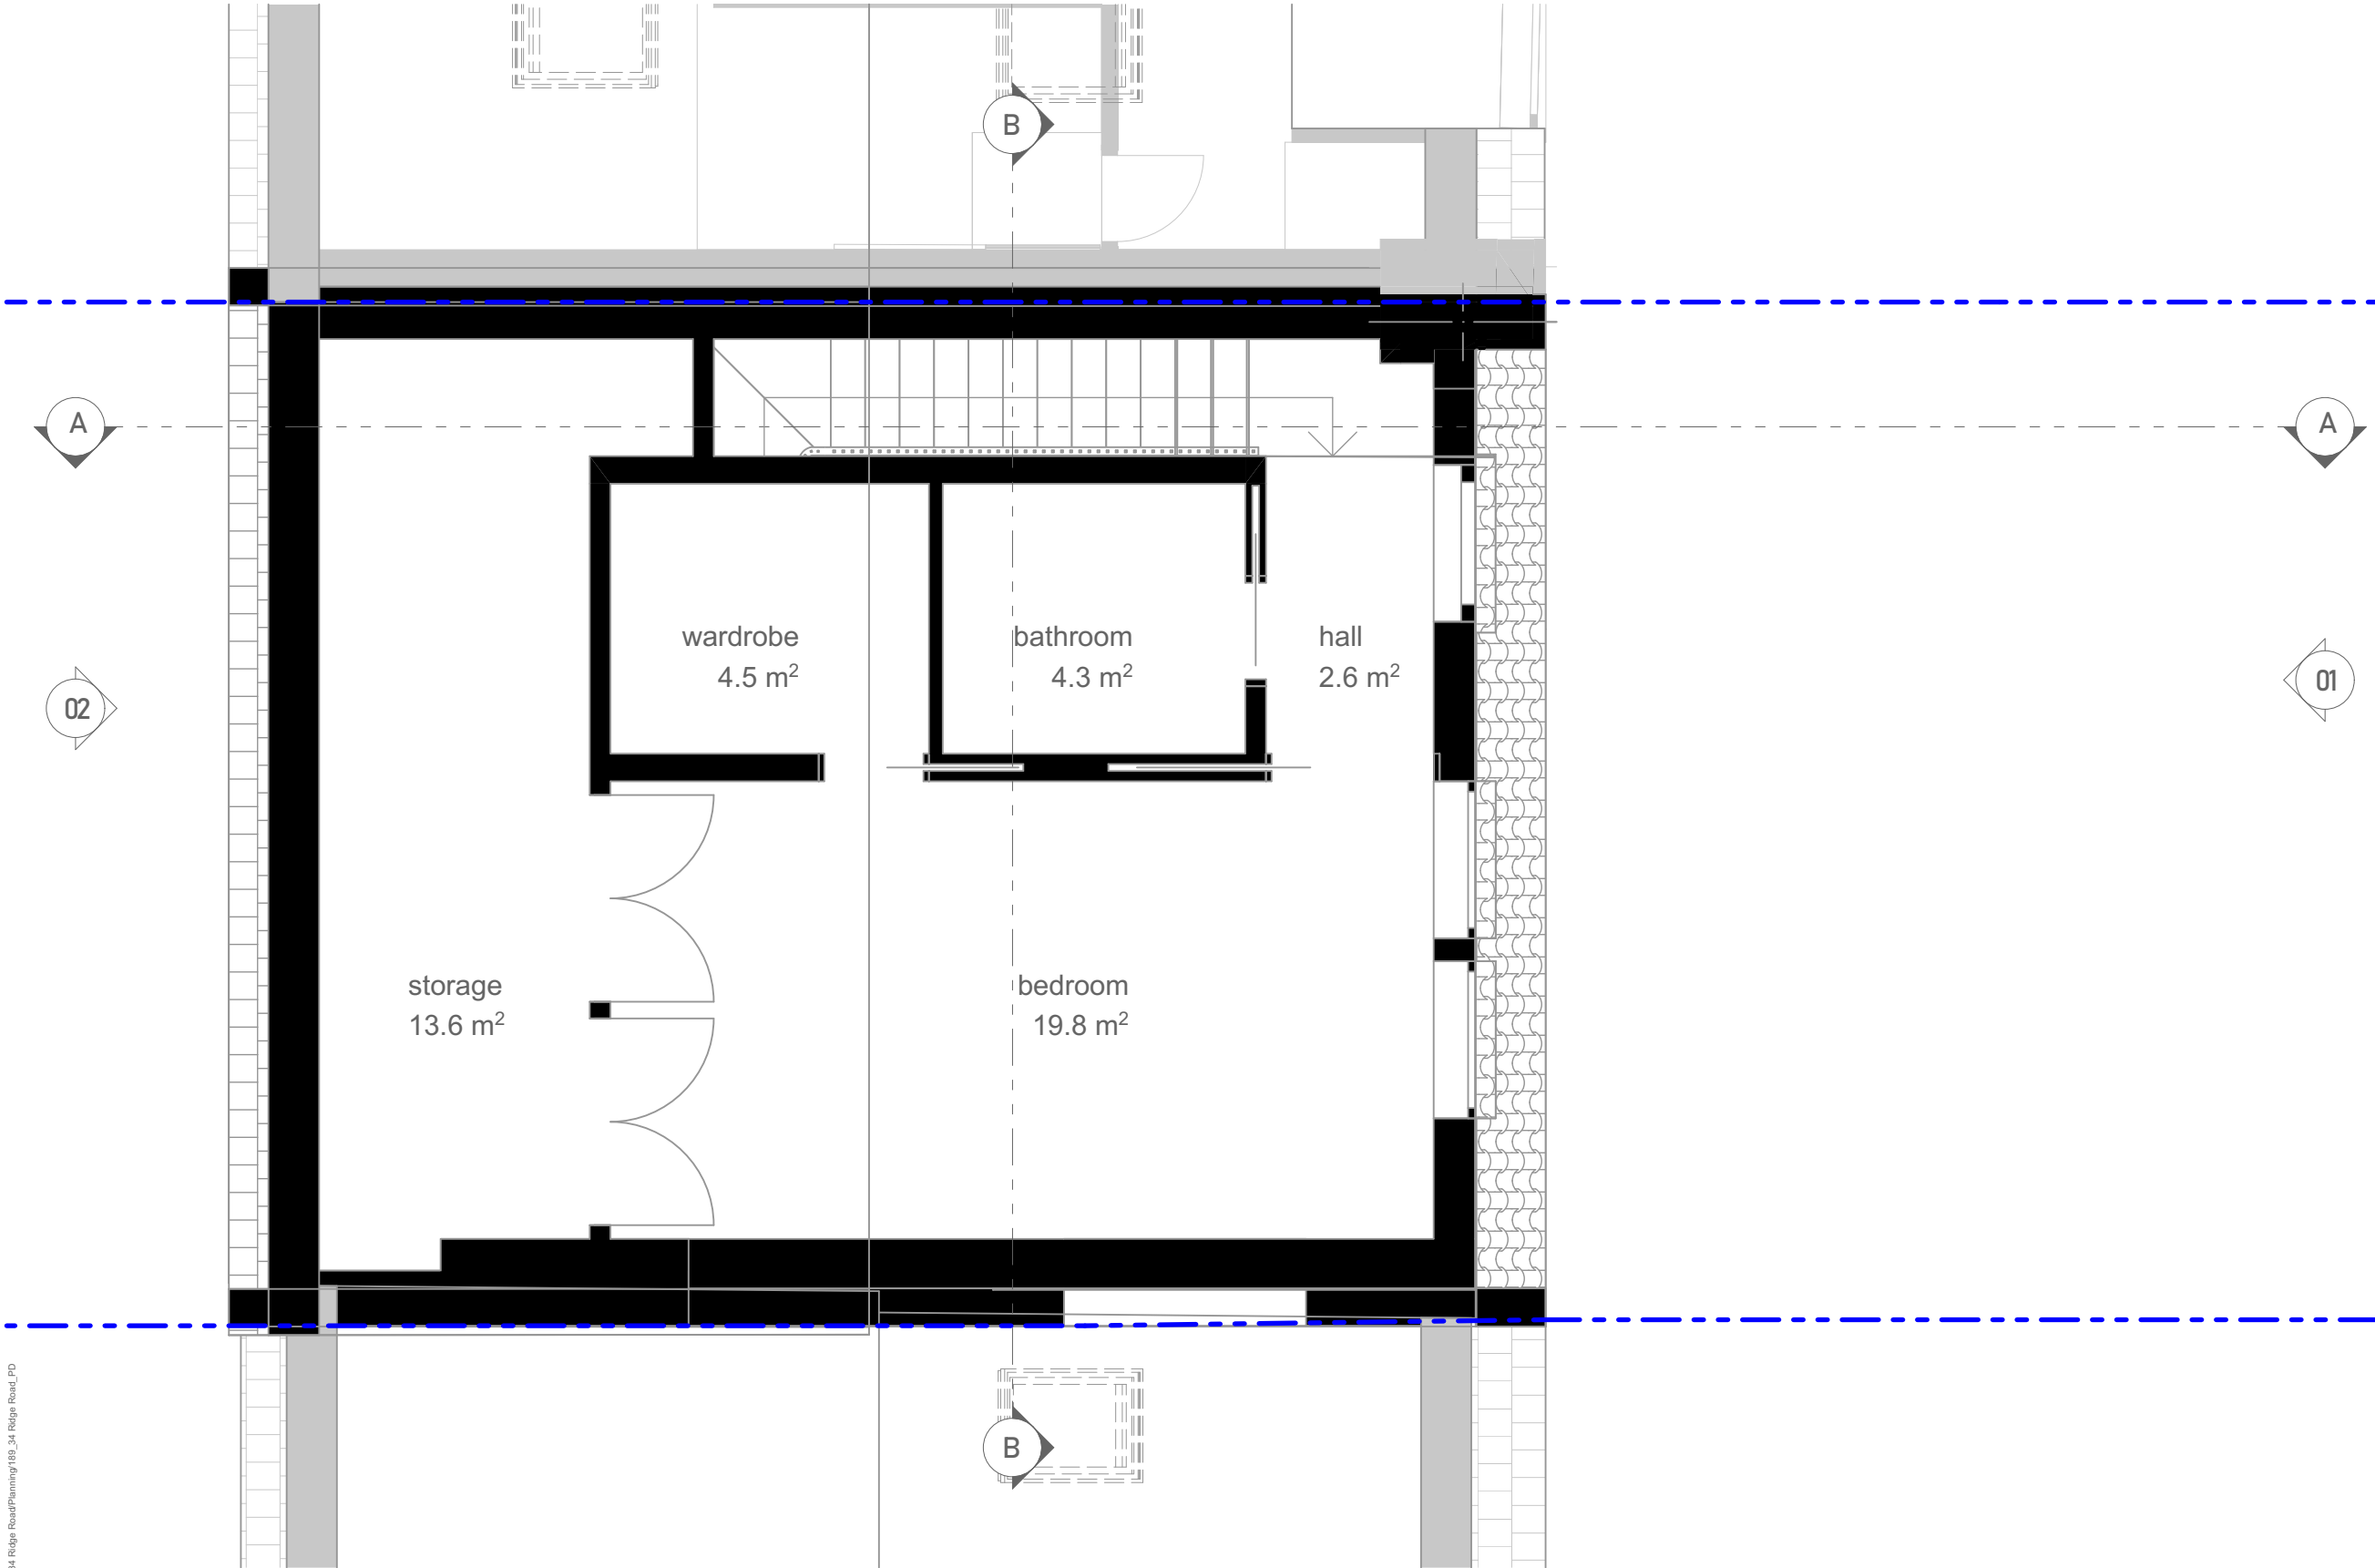

10b Branch Place
London N1 5PH
p: 0207 686 3445
e: info@scenarioarchitecture.com
w: www.scenarioarchitecture.com

Project Name:
34 Ridge Road

Client:
Audrey Legrand and Sean James

Site Location:
**34 Ridge Road
London N8 9LJ UK**

Drawing not to be used other than the purpose for which it was prepared. It's supplied without liability for errors or omissions. Do not scale from the drawing. All dimensions are to be checked on site. This drawing is to be read in conjunction with all other drawings. Notes on this drawing will apply to all other drawings where a similar position exists.


Scale @ A2
1:50

Project No.
189

Drawing Name
Proposed Loft Floor Plan

Drawing Number
PR-A1.03

Rev

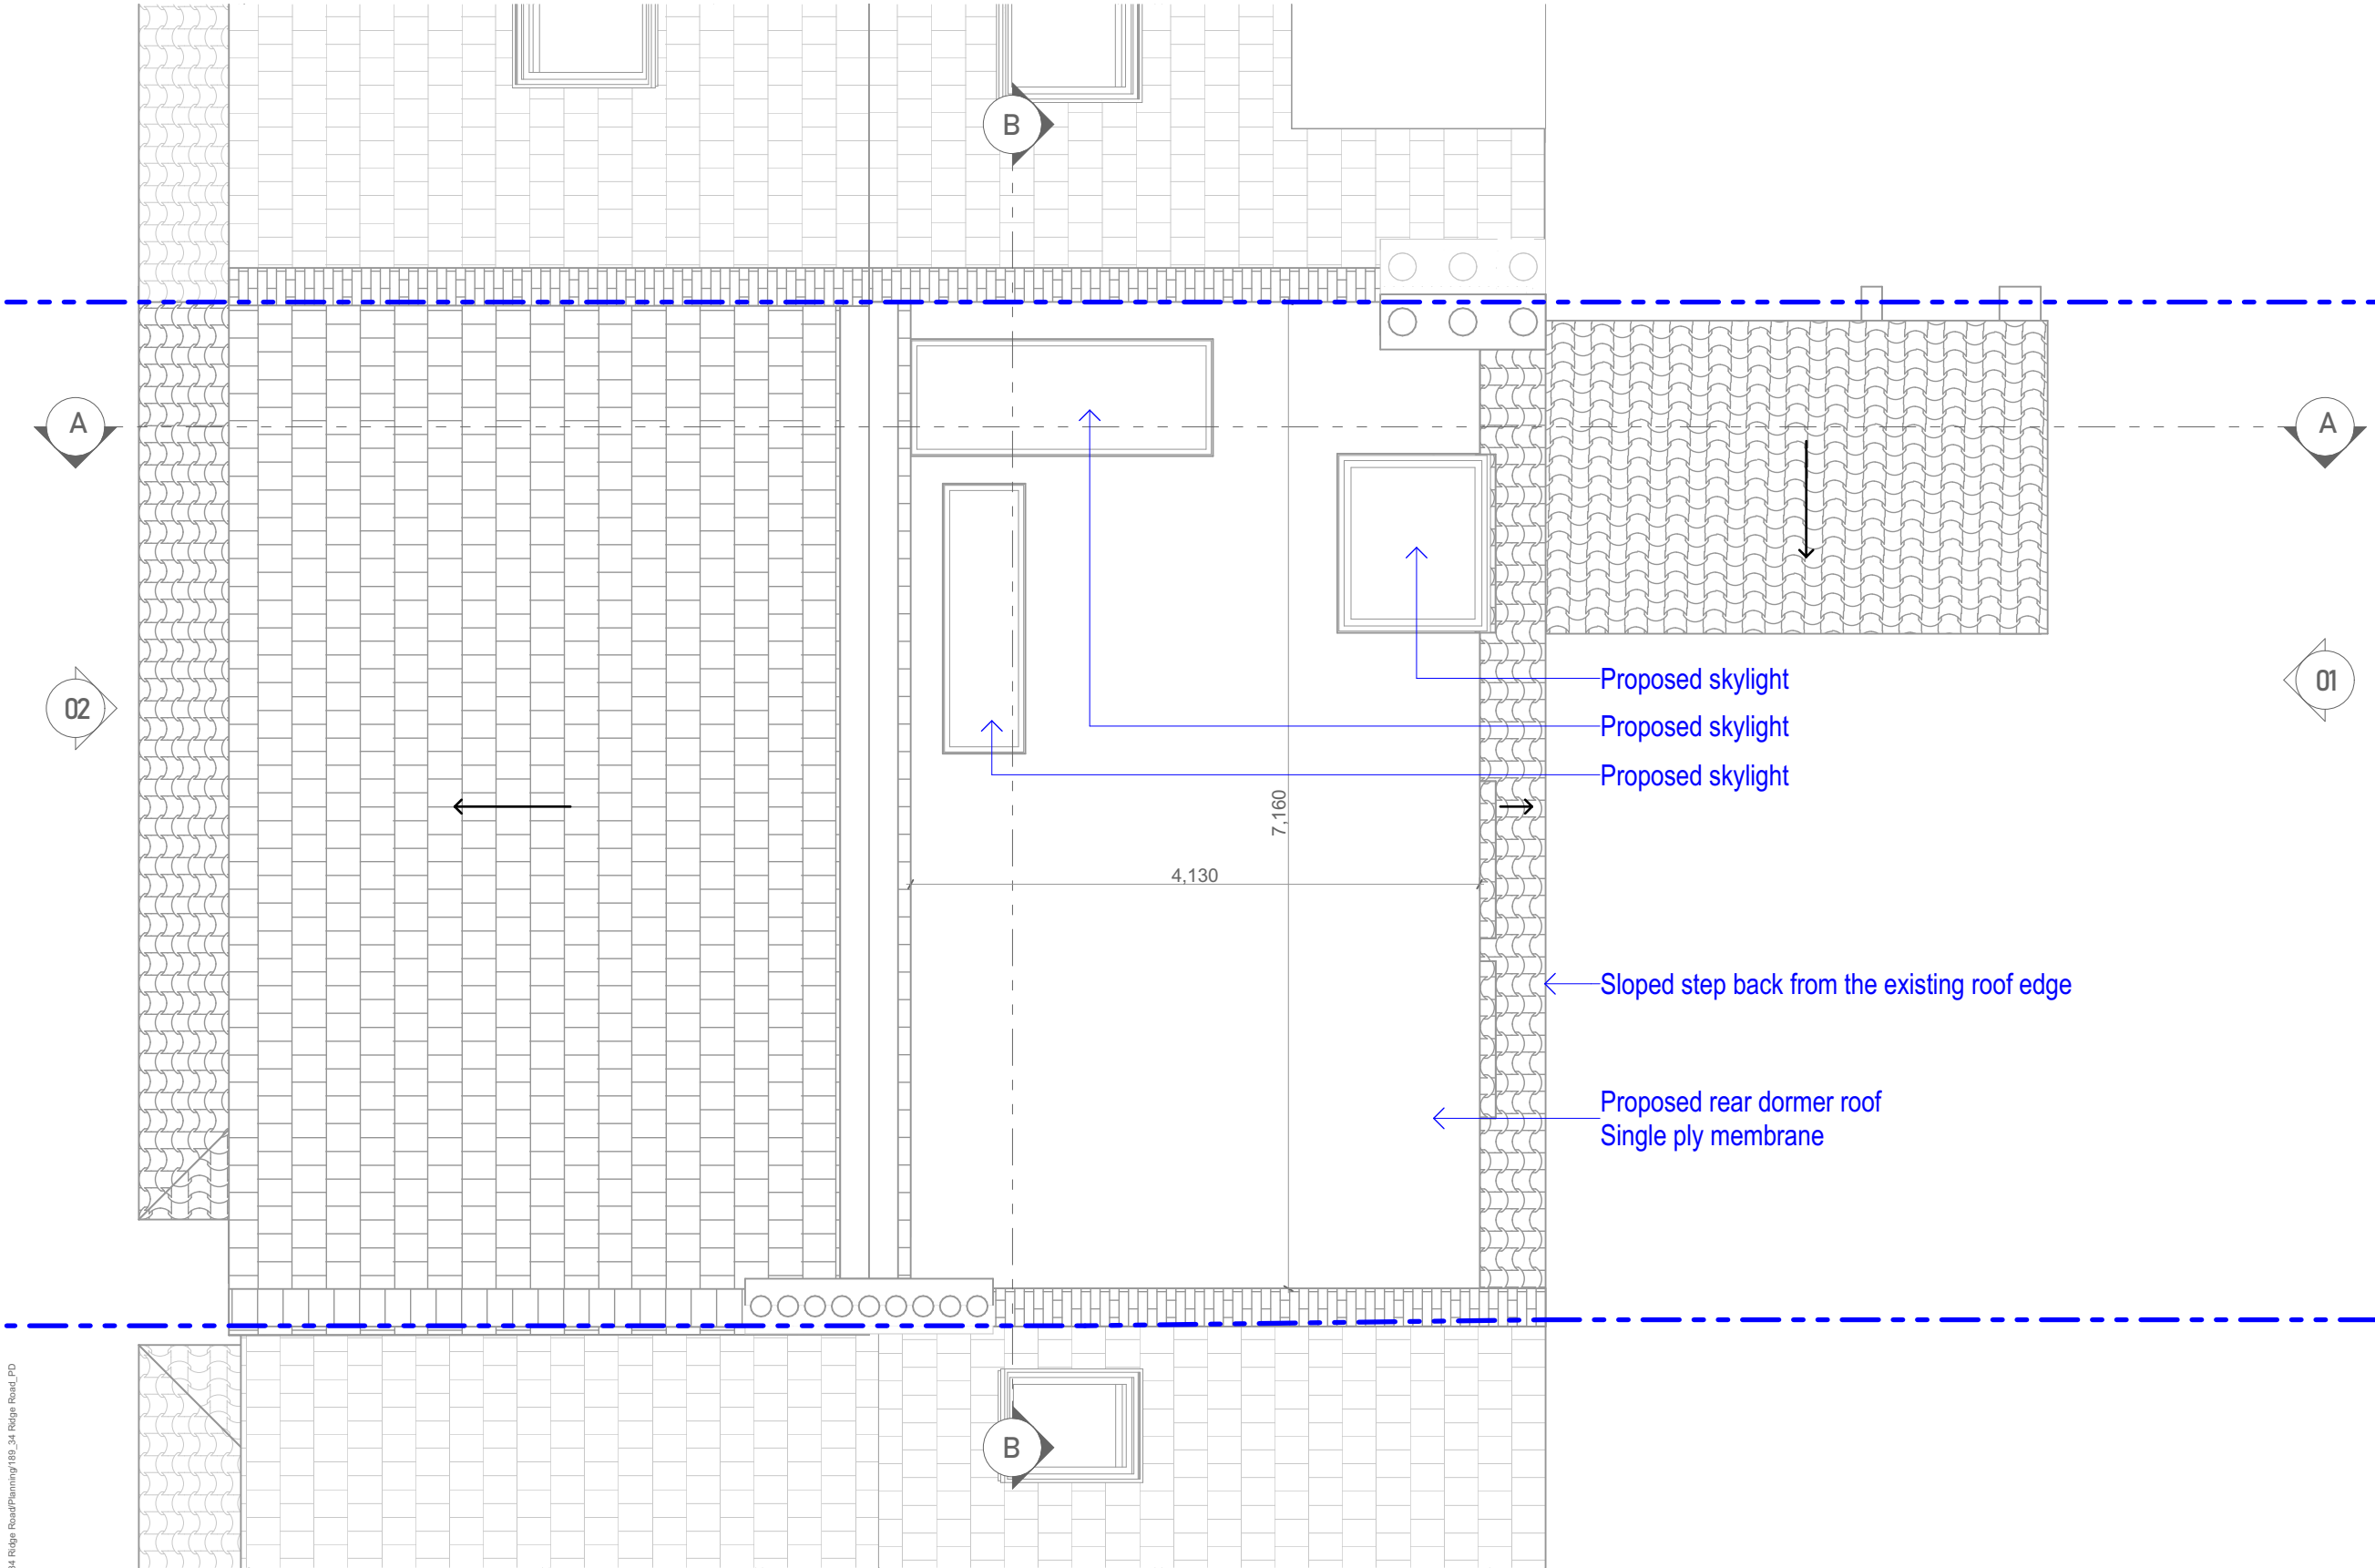

10b Branch Place
London N1 5PH
p: 0207 686 3445
e: info@scenarioarchitecture.com
w: www.scenarioarchitecture.com

Project Name:
34 Ridge Road

Client:
Audrey Legrand and Sean James

Site Location:
**34 Ridge Road
London N8 9LJ UK**

Drawing not to be used other than the purpose for which it was prepared. It's supplied without liability for errors or omissions. Do not scale from the drawing. All dimensions are to be checked on site. This drawing is to be read in conjunction with all other drawings. Notes on this drawing will apply to all other drawings where a similar position exists.

Scale @ A2
1:50

Project No.
189

Drawing Name
Proposed Roof Plan

Drawing Number
PR-A1.04

Rev



S/A

10b Branch Place
London N1 5PH
p: 0207 686 3445
e: info@scenarioarchitecture.com
w: www.scenarioarchitecture.com

Project Name:
34 Ridge Road

Client:
Audrey Legrand and Sean James

Site Location:
**34 Ridge Road
London N8 9LJ UK**

Drawing not to be used other than the purpose for which it was prepared. It's supplied without liability for errors or omissions. Do not scale from the drawing. All dimensions are to be checked on site. This drawing is to be read in conjunction with all other drawings. Notes on this drawing will apply to all other drawings where a similar position exists.

Scale @ A2
1:50


Project No.
189

Drawing Name
Proposed Front Elevation

Drawing Number
PR-A2.01

Rev

SCALE 1:50
0 1000 2000 3000 4000 5000mm

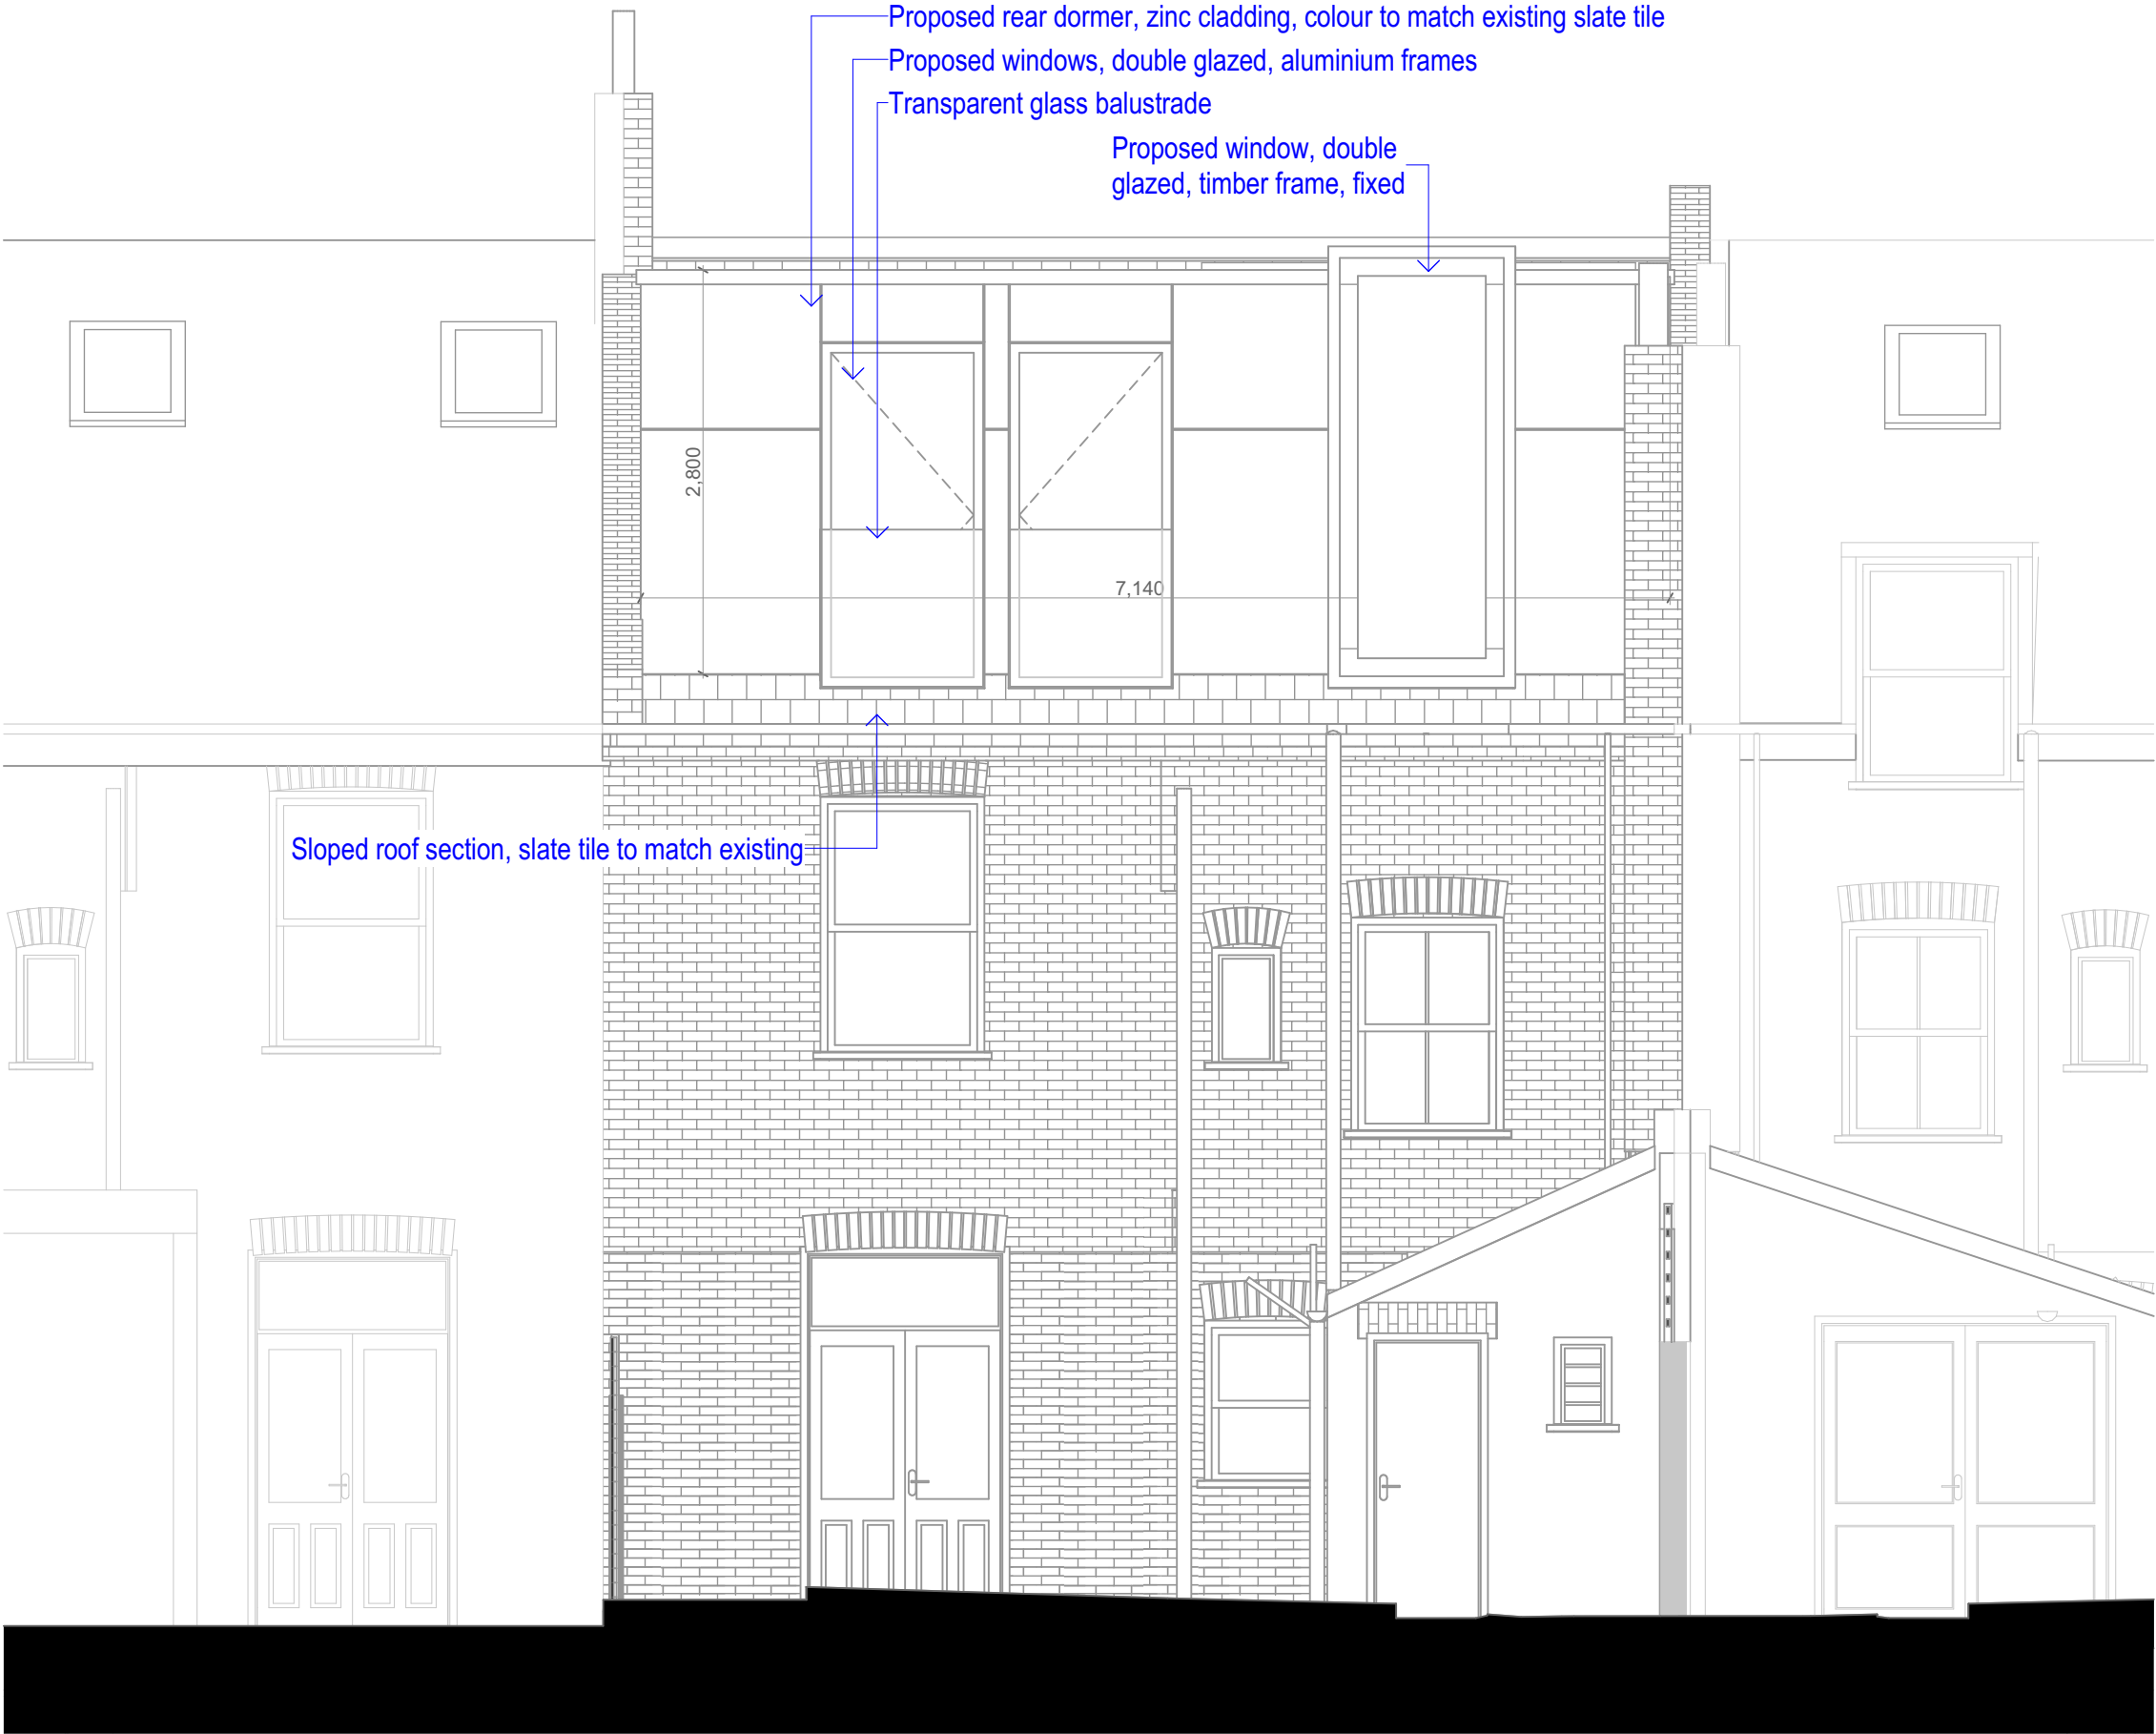

S/A

10b Branch Place
London N1 5PH
p: 0207 686 3445
e: info@scenarioarchitecture.com
w: www.scenarioarchitecture.com

Project Name:
34 Ridge Road

Client:
Audrey Legrand and Sean James

Site Location:
**34 Ridge Road
London N8 9LJ UK**

Drawing not to be used other than the purpose for which it was prepared. It's supplied without liability for errors or omissions. Do not scale from the drawing. All dimensions are to be checked on site. This drawing is to be read in conjunction with all other drawings. Notes on this drawing will apply to all other drawings where a similar position exists.

Scale @ A2
1:50

Project No.
189

Drawing Name
Proposed Rare Elevation

Drawing Number
PR-A2.02


Rev

SCALE 1:50
0 1000 2000 3000 4000 5000mm

The proposal combines the existing loft space and the Second floor bedroom, located within a split level, into a new one level dormer.

Existing loft volume — 70,7 m³
Second floor bedroom — 18,3 m³
Overall volume — 89 m³

Proposed dormer volume (added) — 36,0 m³
Proposed loft volume — 116 m³

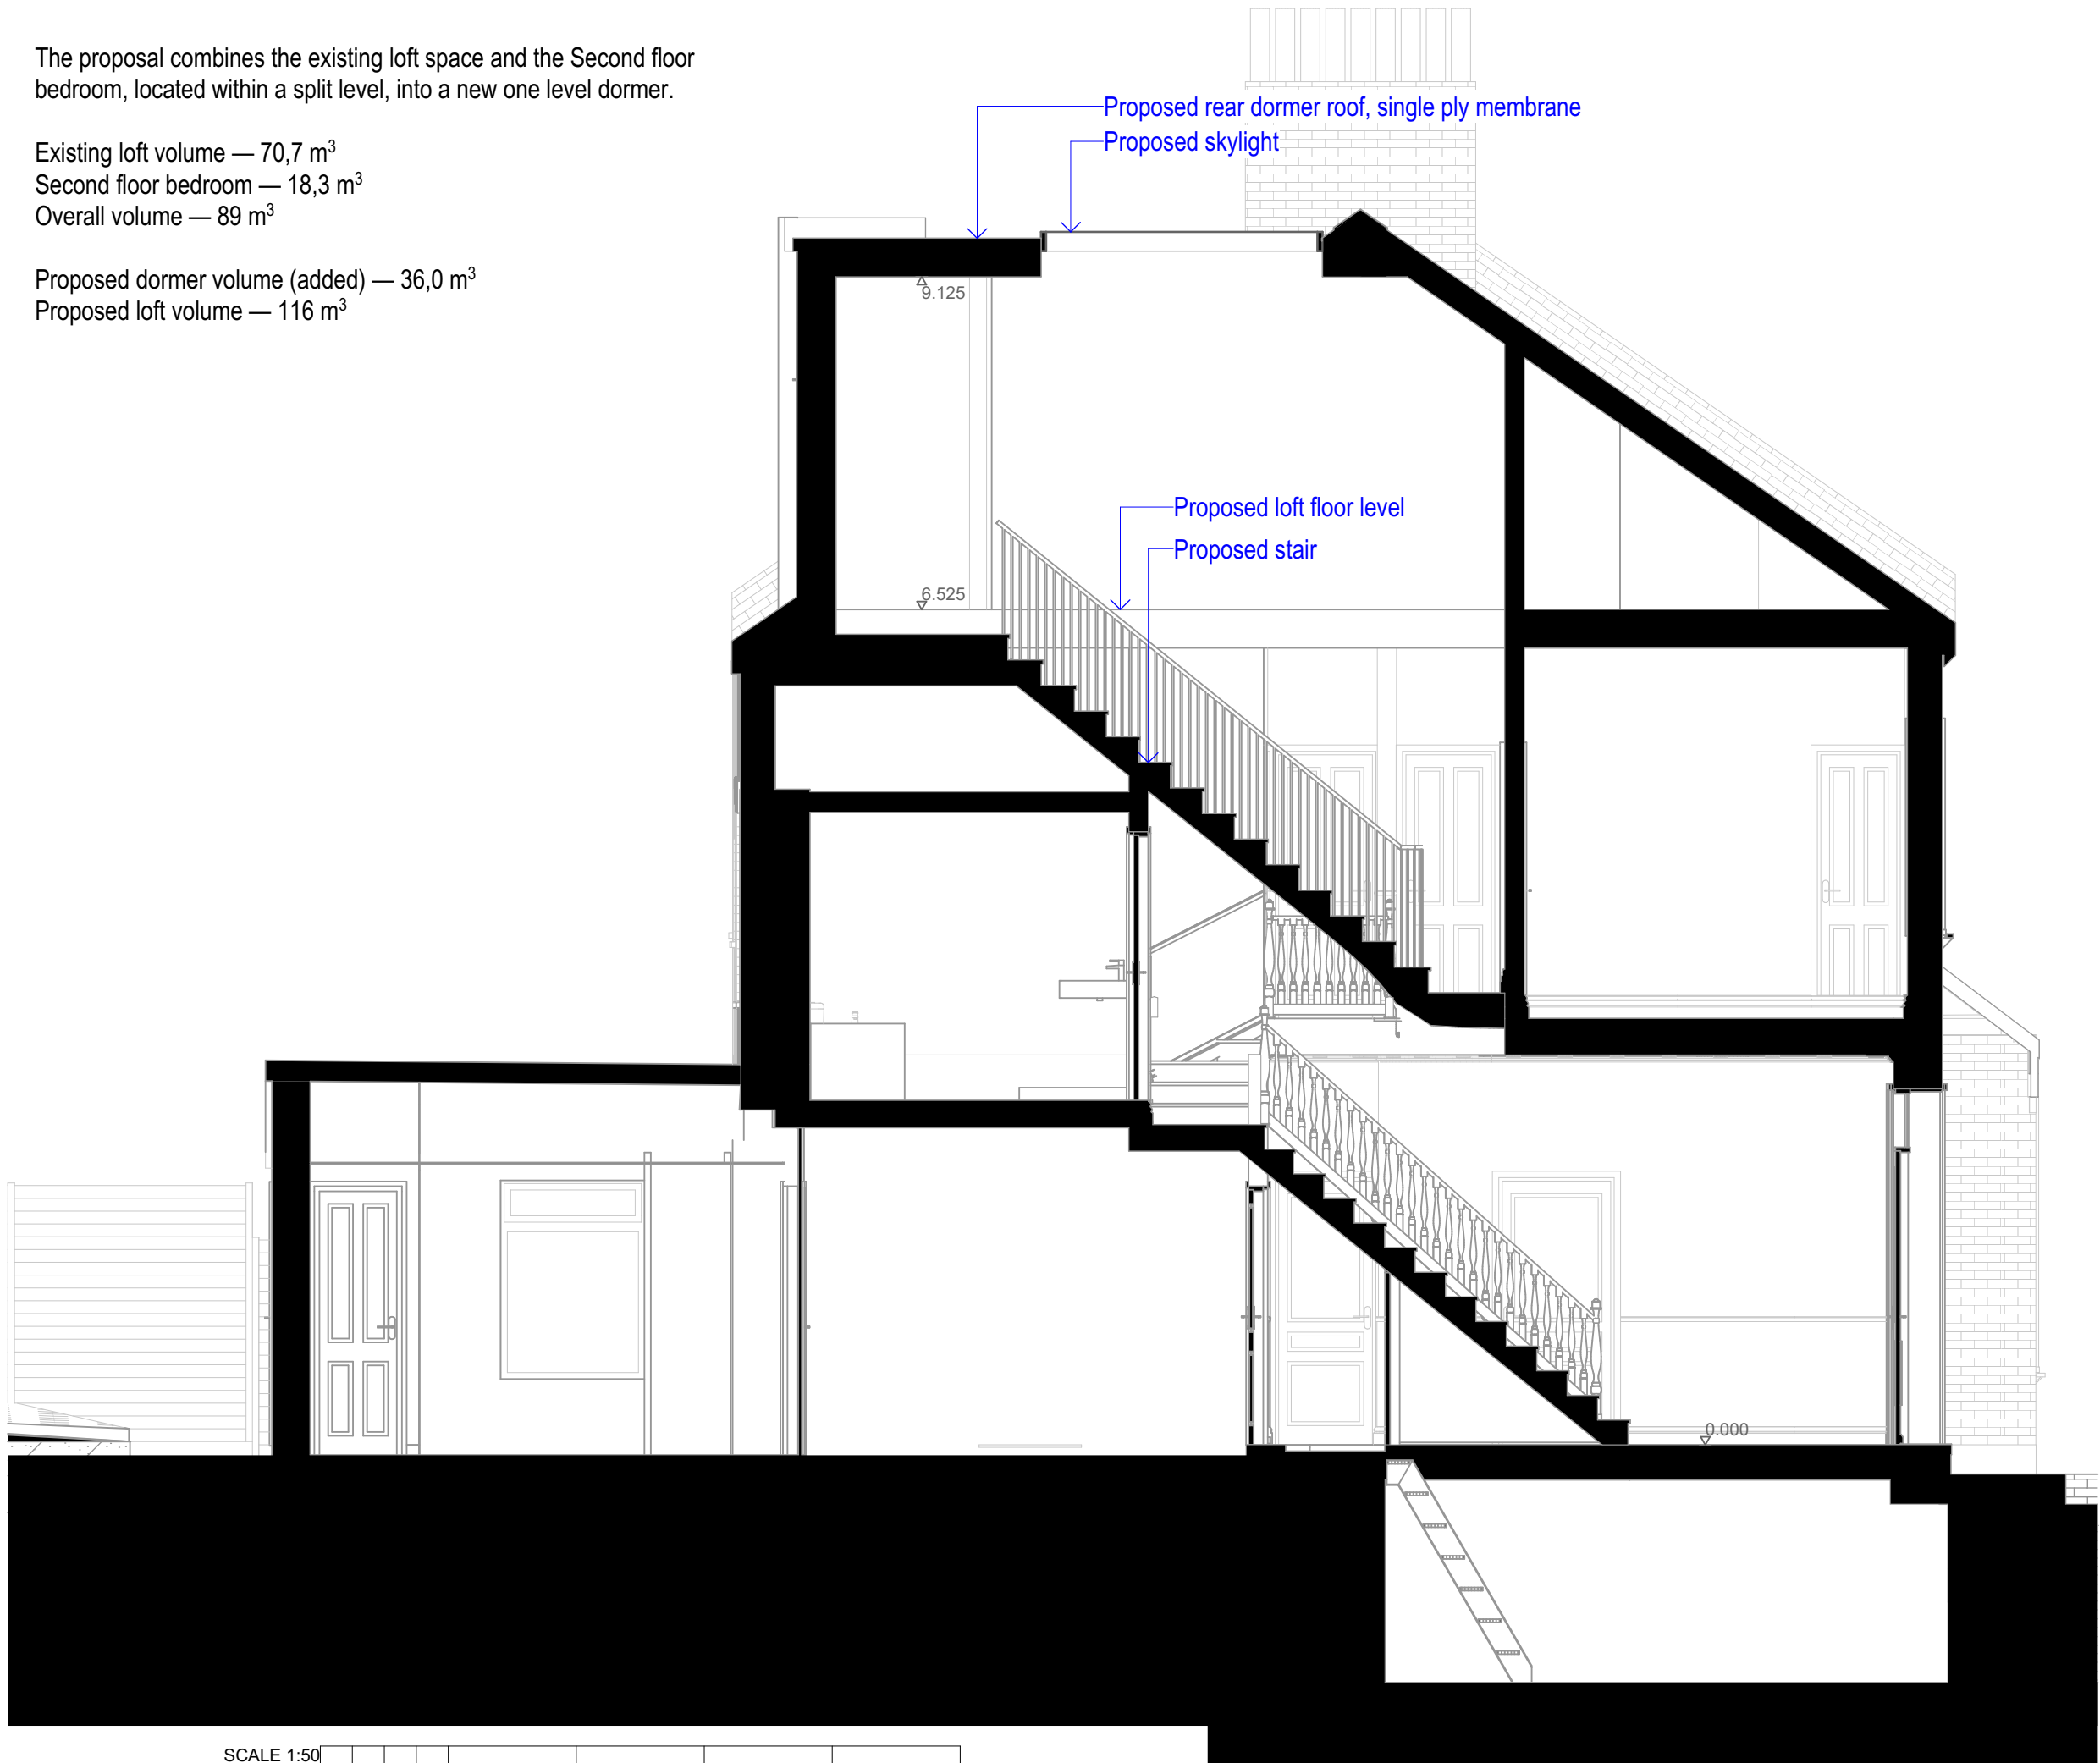

FOR PLANNING

Rev

Date

S/A

10b Branch Place
London N1 5PH
p: 0207 686 3445
e: info@scenarioarchitecture.com
w: www.scenarioarchitecture.com

Project Name:
34 Ridge Road

Client:
Audrey Legrand and Sean James

Site Location:
**34 Ridge Road
London N8 9LJ UK**

Drawing not to be used other than the purpose for which it was prepared. It's supplied without liability for errors or omissions. Do not scale from the drawing. All dimensions are to be checked on site. This drawing is to be read in conjunction with all other drawings. Notes on this drawing will apply to all other drawings where a similar position exists.

Scale @ A2
1:50


Project No.
189

Drawing Name
Proposed Section A-A

Drawing Number

Rev

PR-A3.01

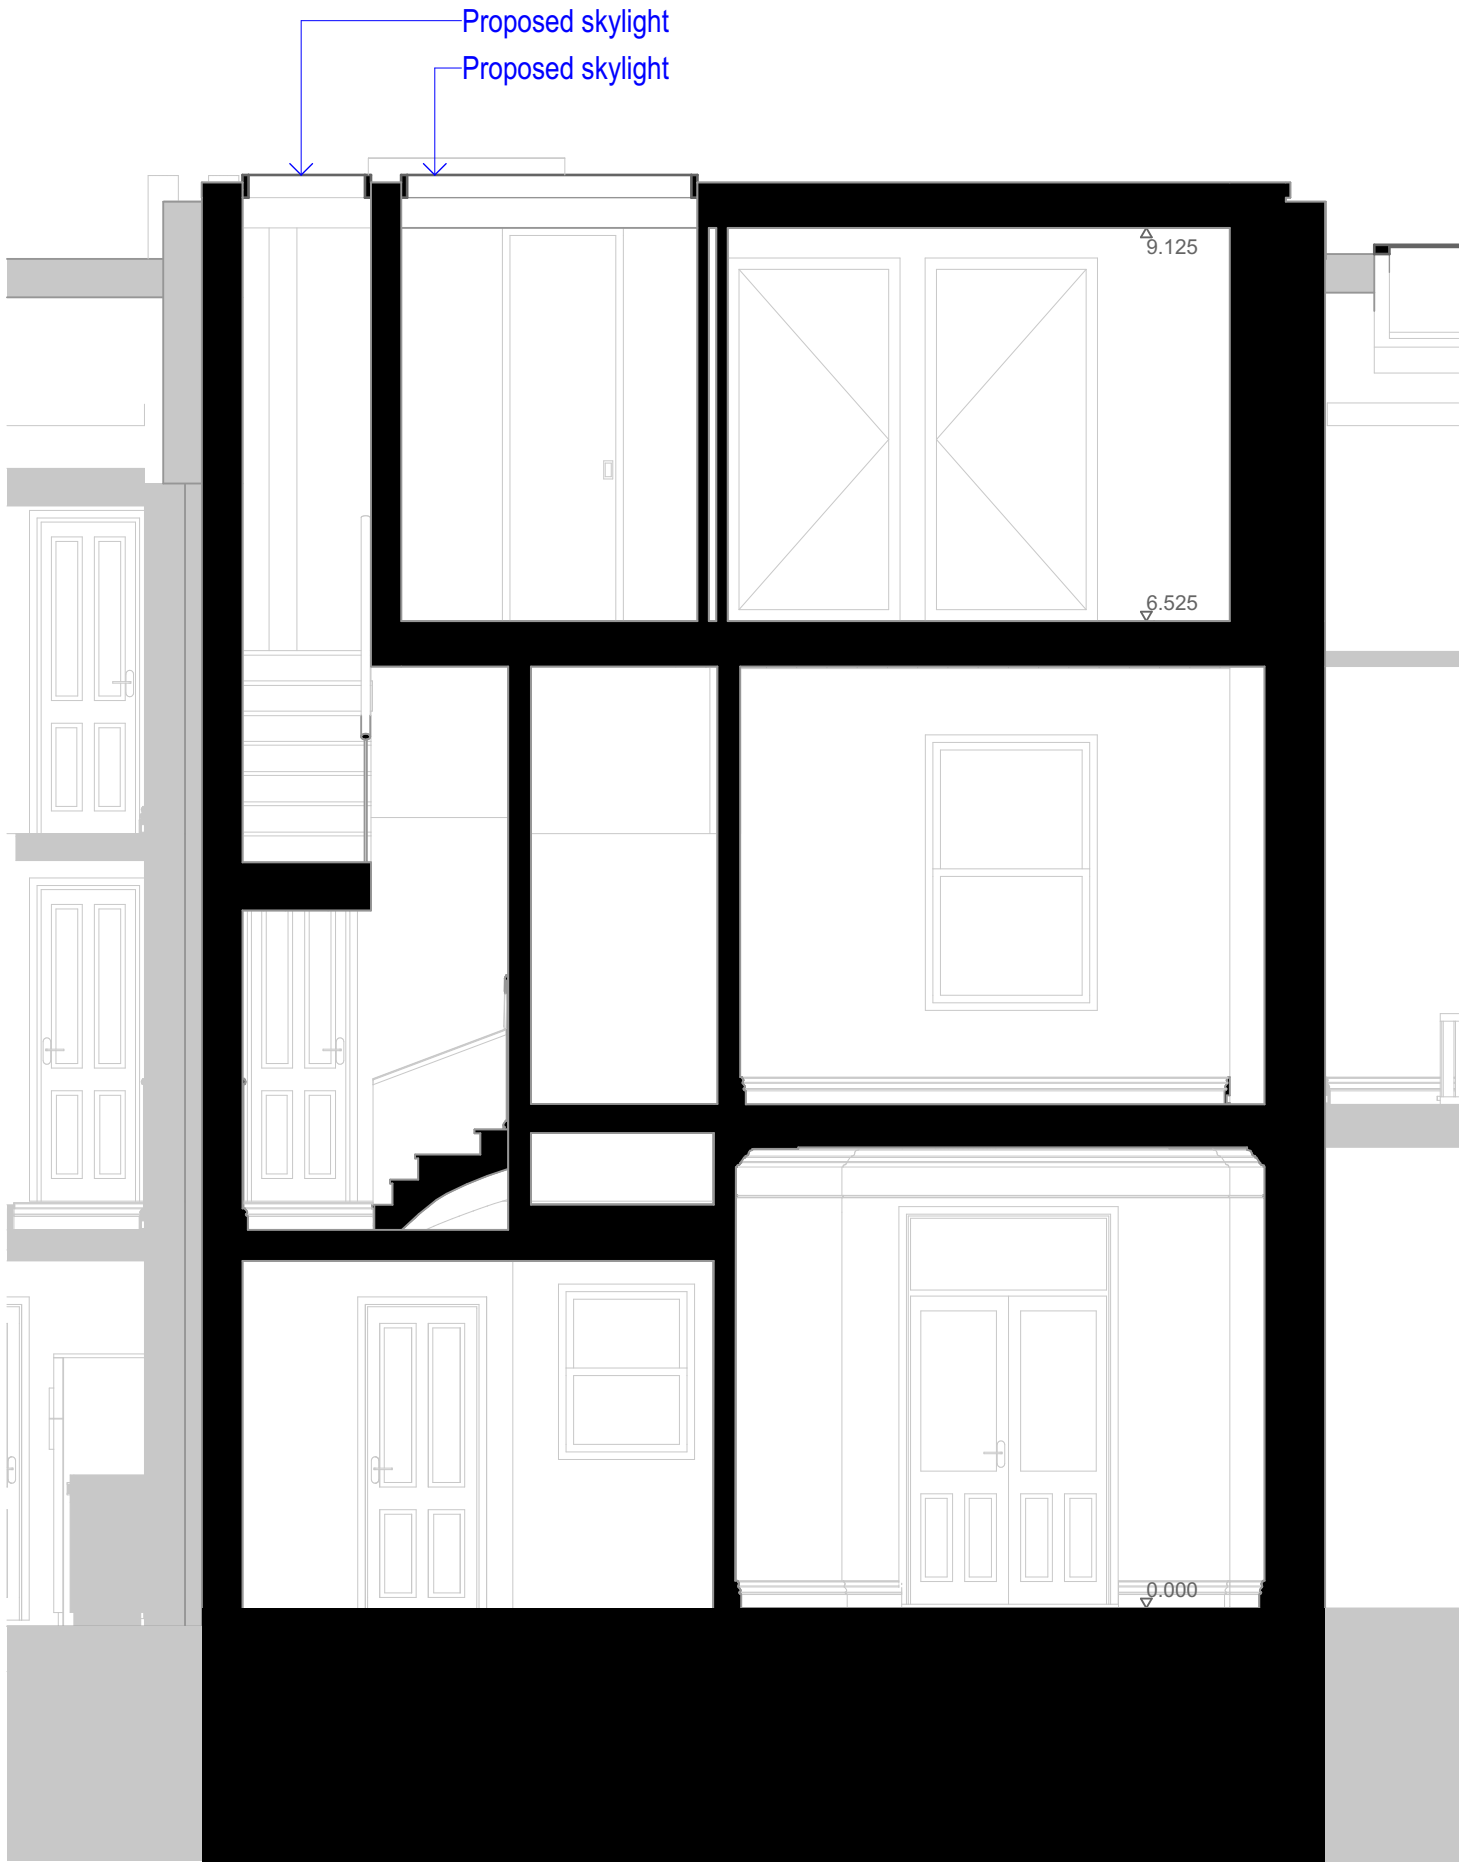

S/A

10b Branch Place
London N1 5PH
p: 0207 686 3445
e: info@scenarioarchitecture.com
w: www.scenarioarchitecture.com

Project Name:
34 Ridge Road

Client:
Audrey Legrand and Sean James

Site Location:
**34 Ridge Road
London N8 9LJ UK**

Drawing not to be used other than the purpose for which it was prepared. It's supplied without liability for errors or omissions. Do not scale from the drawing. All dimensions are to be checked on site. This drawing is to be read in conjunction with all other drawings. Notes on this drawing will apply to all other drawings where a similar position exists.

Scale @ A2
1:50

Project No.
189

Drawing Name
Proposed Section B-B

Drawing Number
PR-A3.02

Rev

SCALE 1:50
0 1000 2000 3000 4000 5000mm