





LOCATION PLAN
1:1250 @ A4

 

BLOCK PLAN
1:500 @ A4

 

Address - Unit 4, Grosvenor Way, London E5 9ND
Phone - 020 3781 8008
E-mail - office@redwoodsprojects.co.uk
Web - www.redwoodsprojects.co.uk

Any errors on Dimensions to be reported to the Architect prior to commencement of Works.
Dimensions and areas are based on survey information.
This drawing is copyright © Redwoods Projects.
All dimensions to be checked on site Prior work.

REFERENCE: 41 WINCHELSEA ROAD, LONDON N17 6XJ, UK

TITLE: LOCATION & BLOCK PLAN


PROJECT No: 2098 DATE: 23-11-2023

SHEET No: **E 00**


NOTES:

DRAWN BY: **MA**


EDITED BY:

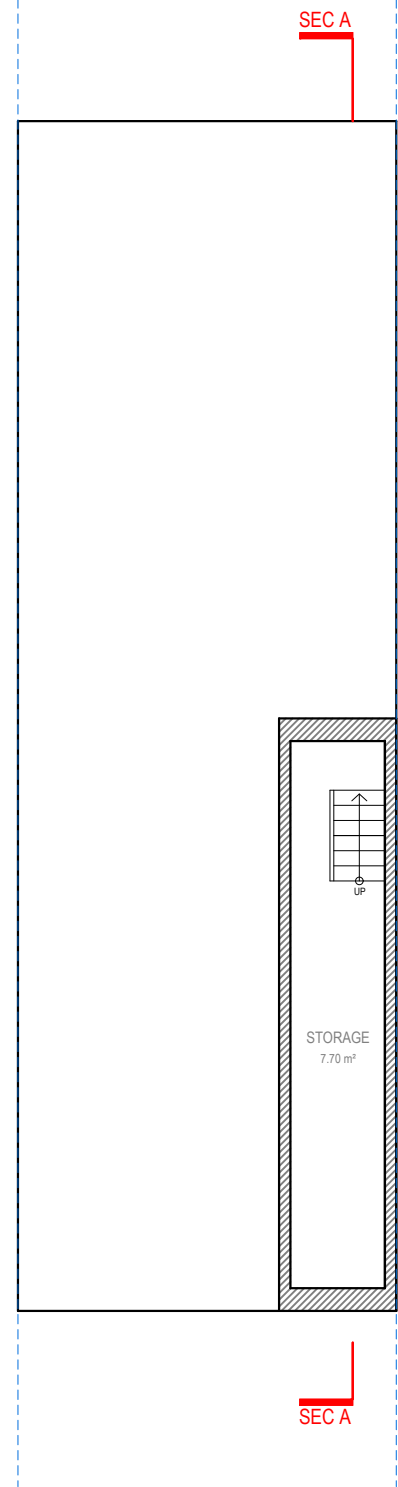


**BASEMENT
FLOOR**

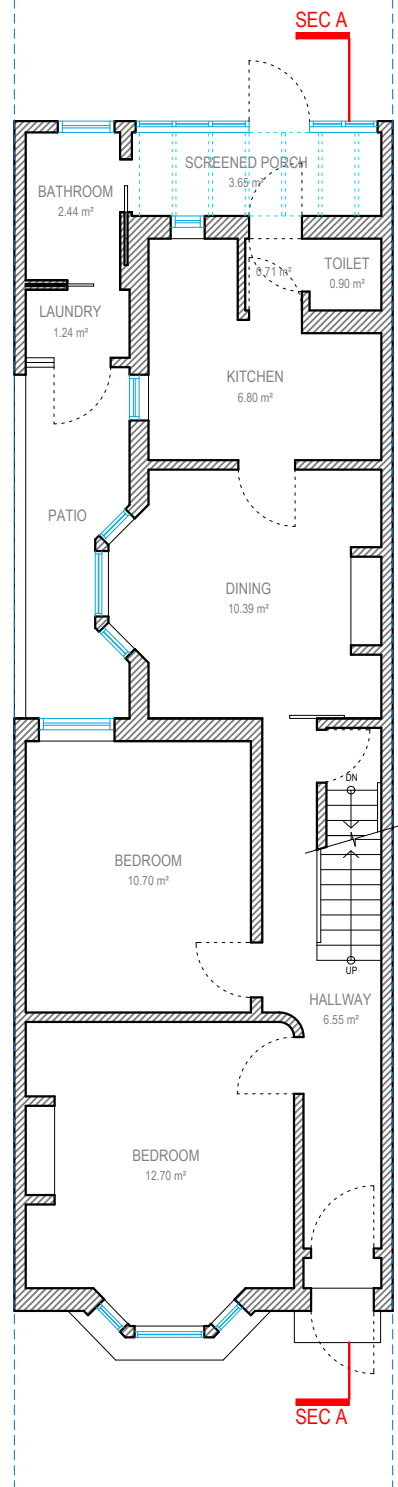


**GROUND
FLOOR**

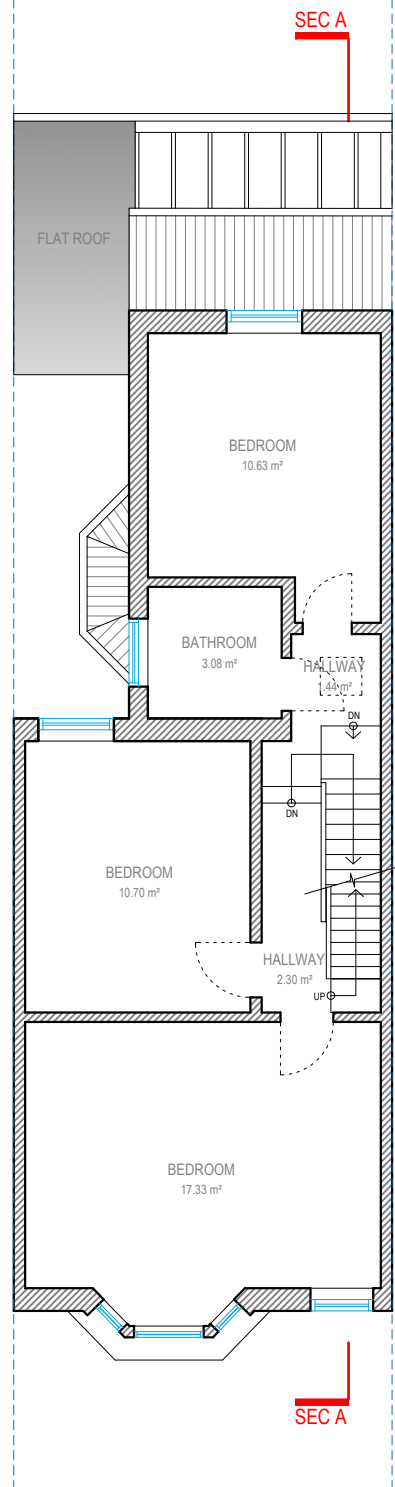

**FIRST
FLOOR**

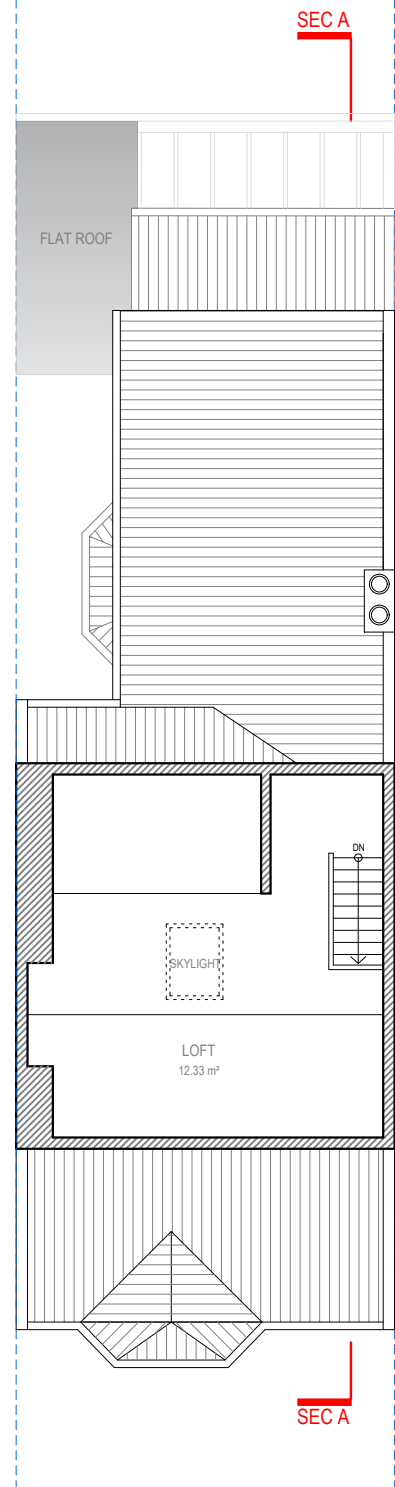

**LOFT
FLOOR**

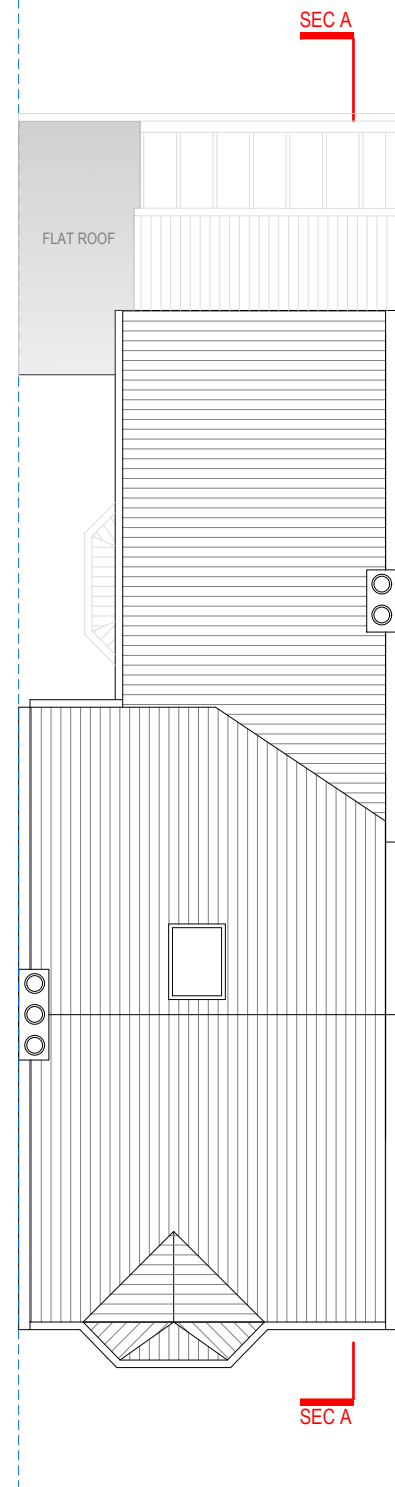

**ROOF
FLOOR**



Address - Unit 4, Grosvenor Way, London E5 9ND
Phone - 020 3781 8008
E-mail - office@redwoodsprojects.co.uk
Web - www.redwoodsprojects.co.uk


Any errors on Dimensions to be reported to the
Architect prior to commencement of Works.
Dimensions and areas are based on survey information.
This drawing is copyright © Redwoods Projects.
All dimensions to be checked on site Prior work.

REFERENCE: 41 WINCHELSEA ROAD, LONDON N17 6XJ, UK

TITLE: EXISTING DRAWINGS
FLOOR PLANS

PROJECT No 2098 DATE: 16-11-2023

SHEET No **E 01**

 


0 1 2 5m scale 1:100 @A3


NOTES:

DRAWN BY **MH.KT**

EDITED BY

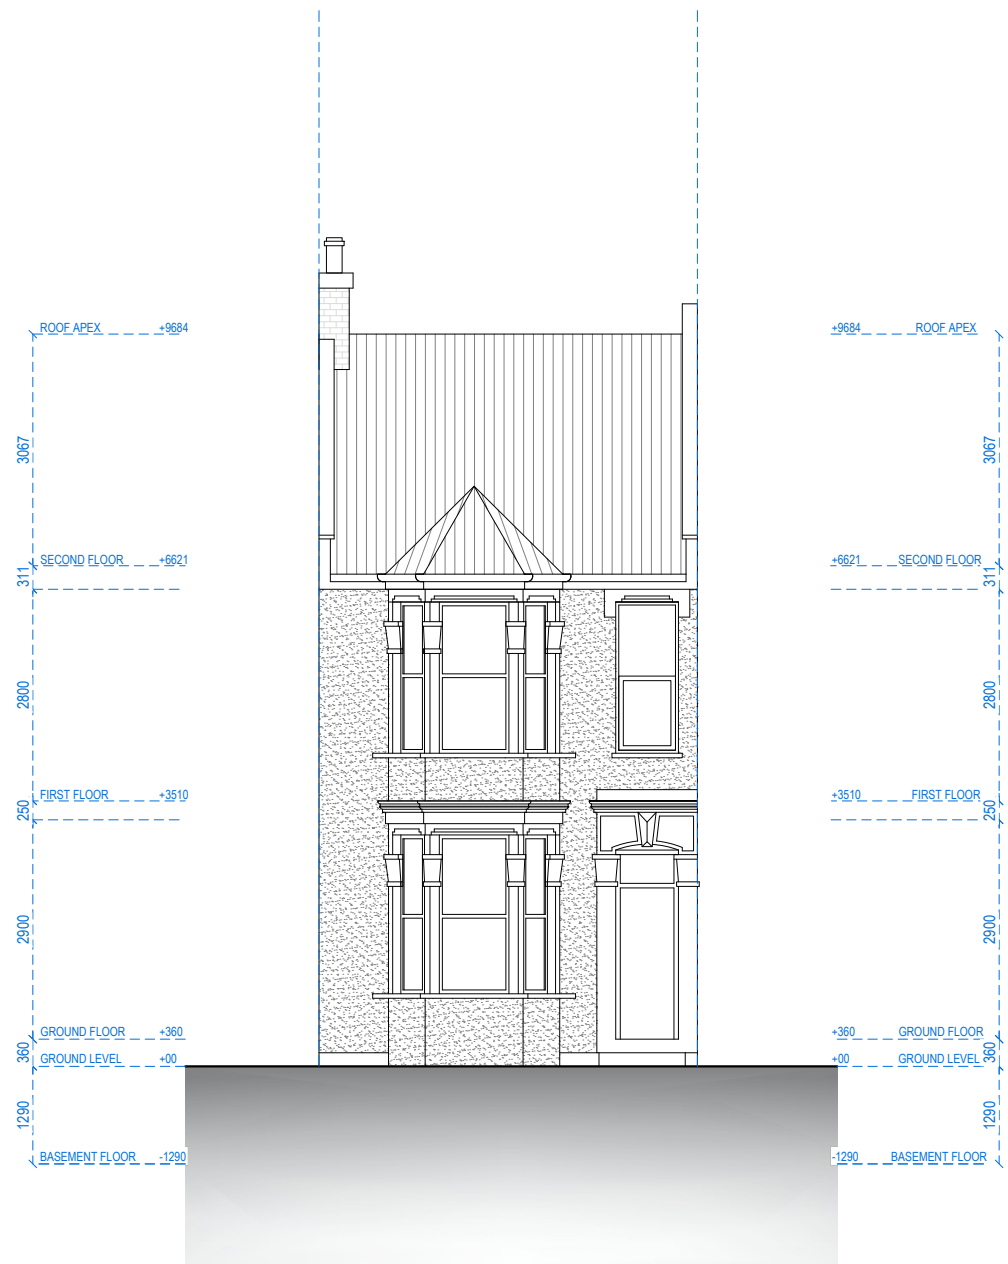

FRONT ELEVATION

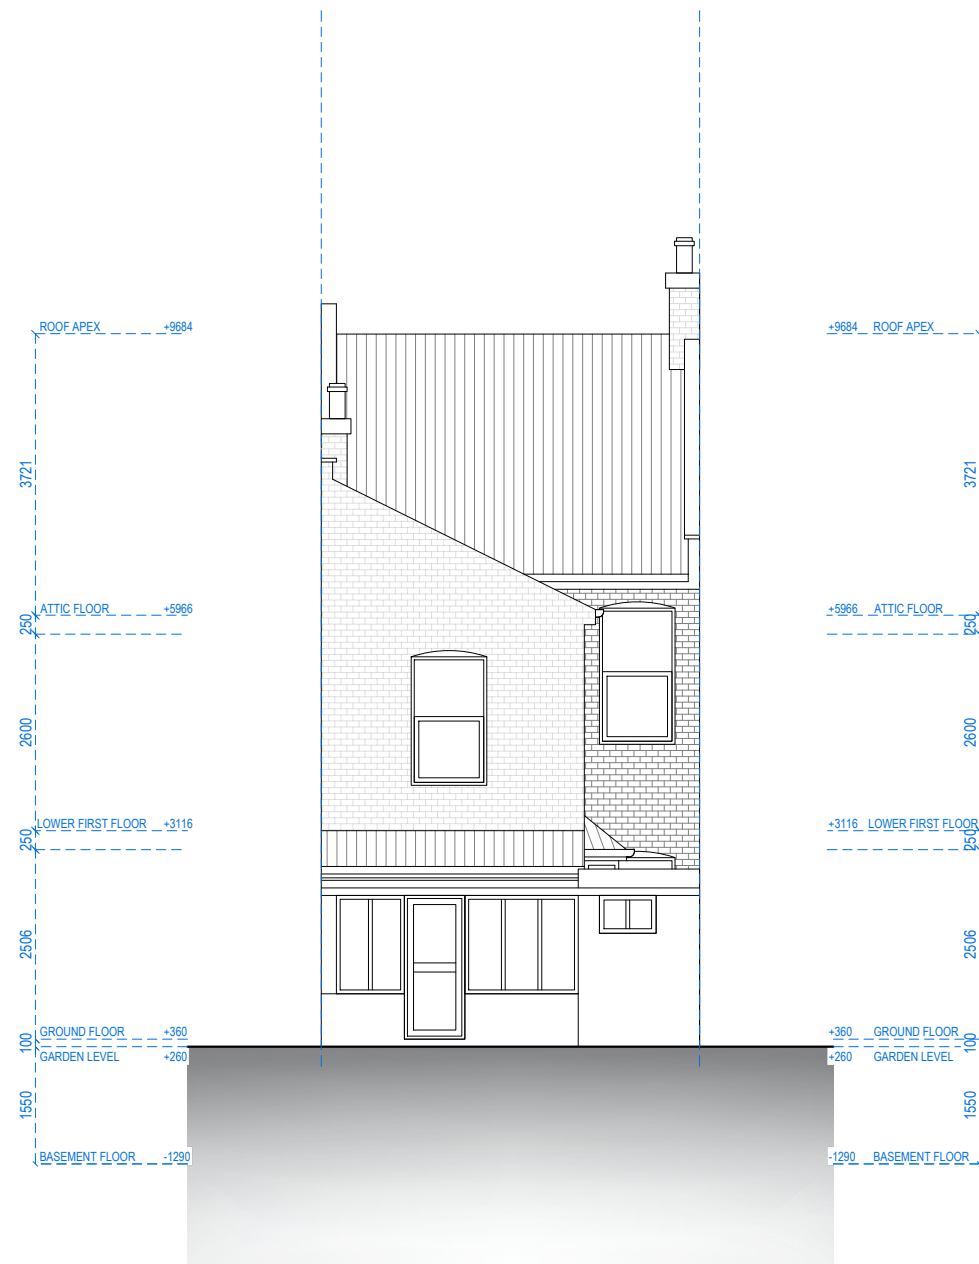

REAR ELEVATION



Address - Unit 4, Grosvenor Way, London E5 9ND
Phone - 020 3781 8008
E-mail - office@redwoodsprojects.co.uk
Web - www.redwoodsprojects.co.uk

Any errors on Dimensions to be reported to the Architect prior to commencement of Works.
Dimensions and areas are based on survey information.
This drawing is copyright © Redwoods Projects.
All dimensions to be checked on site Prior work.

REFERENCE: 41 WINCHELSEA ROAD, LONDON N17 6XJ, UK

TITLE: EXISTING DRAWINGS
ELEVATIONS

PROJECT No 2098 DATE: 16-11-2023


SHEET No E 02

0 1 2 5m scale 1:100 @A3

NOTES:

DRAWN BY MH.KT

EDITED BY

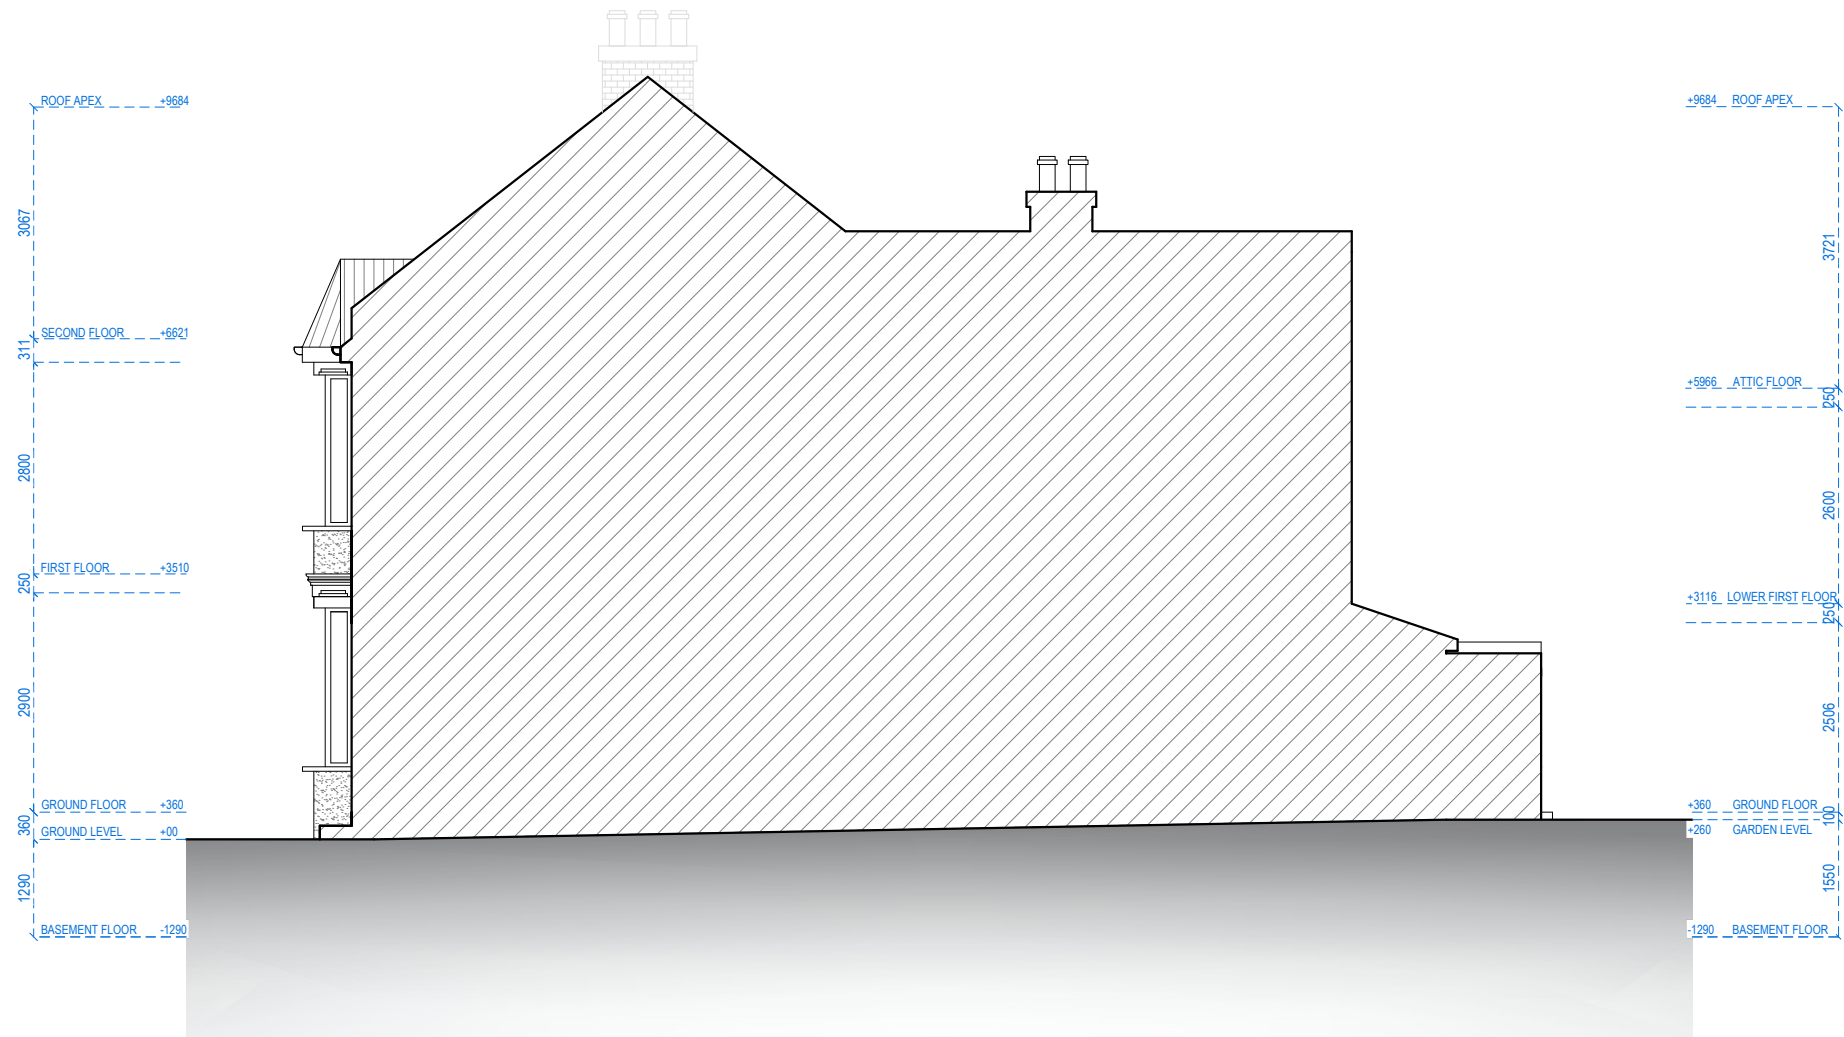

RIGHT ELEVATION



Address - Unit 4, Grosvenor Way, London E5 9ND
Phone - 020 3781 8008
E-mail - office@redwoodsprojects.co.uk
Web - www.redwoodsprojects.co.uk

Any errors on Dimensions to be reported to the Architect prior to commencement of Works.
Dimensions and areas are based on survey information.
This drawing is copyright © Redwoods Projects.
All dimensions to be checked on site Prior work.

REFERENCE: 41 WINCHELSEA ROAD, LONDON N17 6XJ, UK

TITLE: EXISTING DRAWINGS
ELEVATIONS

PROJECT No 2098 DATE: 16-11-2023

SHEET No E 03

0 1 2 5m scale 1:100 @A3

NOTES:

DRAWN BY MH.KT

EDITED BY



LEFT ELEVATION



Address - Unit 4, Grosvenor Way, London E5 9ND
Phone - 020 3781 8008
E-mail - office@redwoodsprojects.co.uk
Web - www.redwoodsprojects.co.uk

Any errors on Dimensions to be reported to the Architect prior to commencement of Works.
Dimensions and areas are based on survey information.
This drawing is copyright © Redwoods Projects.
All dimensions to be checked on site Prior work.

REFERENCE: 41 WINCHELSEA ROAD, LONDON N17 6XJ, UK

TITLE: EXISTING DRAWINGS
ELEVATIONS

PROJECT No 2098 DATE: 16-11-2023


SHEET No E 04

0 1 2 5m scale 1:100 @A3

NOTES:

DRAWN BY MH.KT

EDITED BY

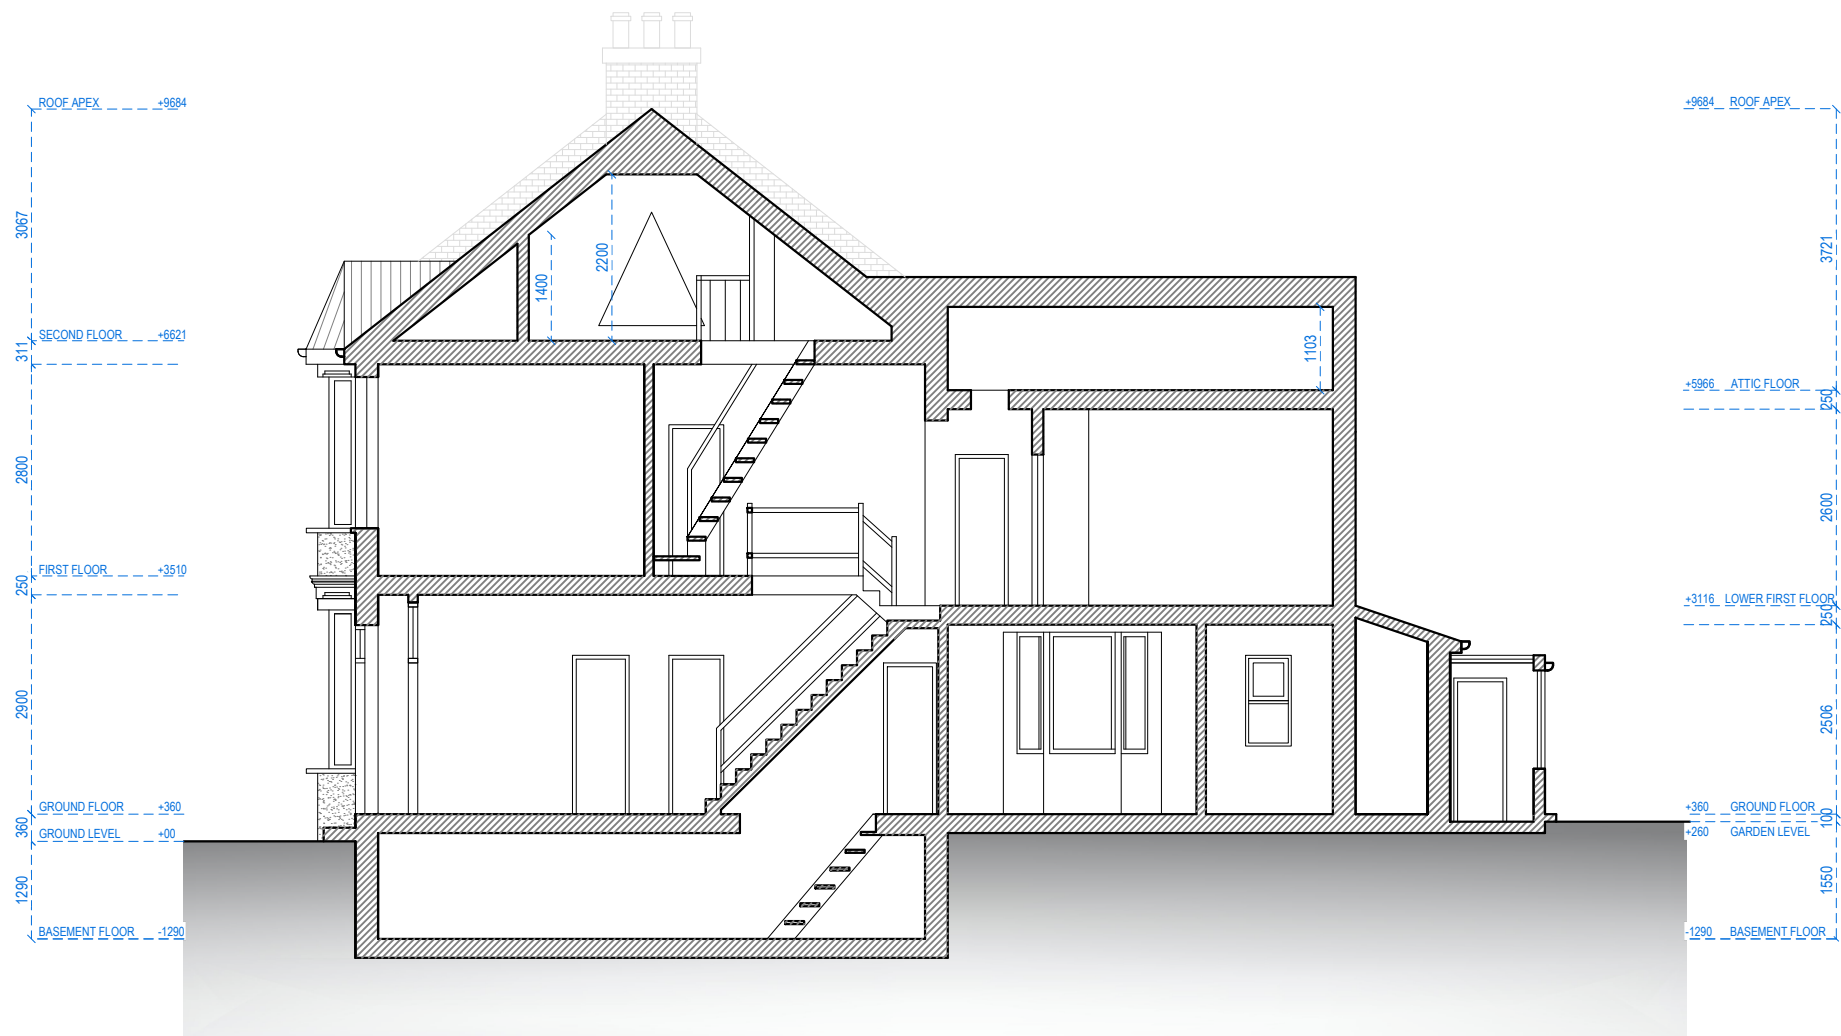

SECTION A.A



Address - Unit 4, Grosvenor Way, London E5 9ND
Phone - 020 3781 8008
E-mail - office@redwoodsprojects.co.uk
Web - www.redwoodsprojects.co.uk
Any errors on Dimensions to be reported to the Architect prior to commencement of Works.
Dimensions and areas are based on survey information.
This drawing is copyright © Redwoods Projects.
All dimensions to be checked on site Prior work.

REFERENCE: 41 WINCHELSEA ROAD, LONDON N17 6XJ, UK

TITLE: EXISTING DRAWINGS
SECTIONS

PROJECT No 2098 DATE: 16-11-2023


SHEET No E 05

0 1 2 5m scale 1:100 @A3


NOTES:

DRAWN BY MH.KT


EDITED BY

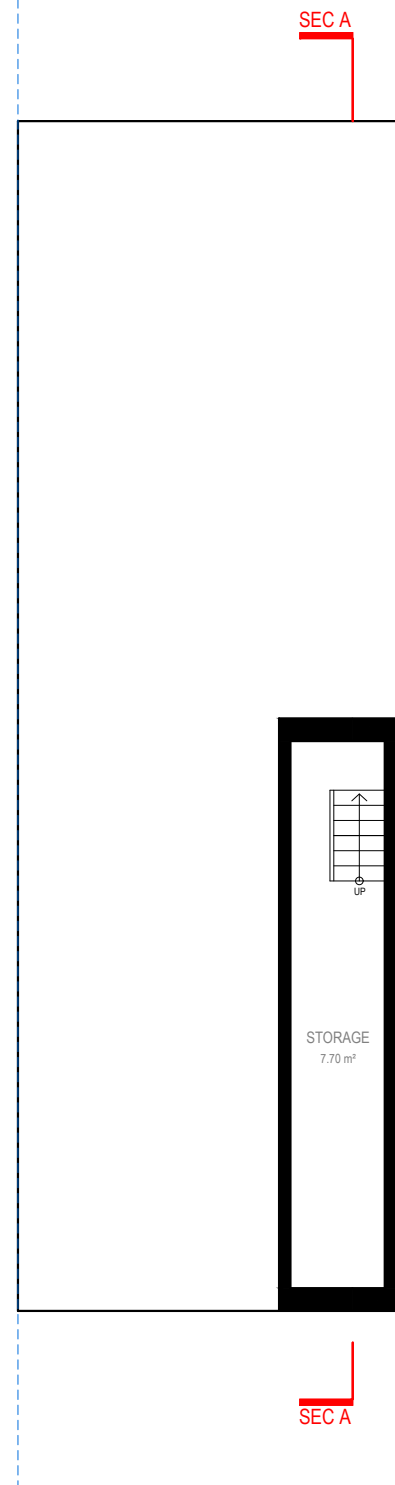


**BASEMENT
FLOOR**

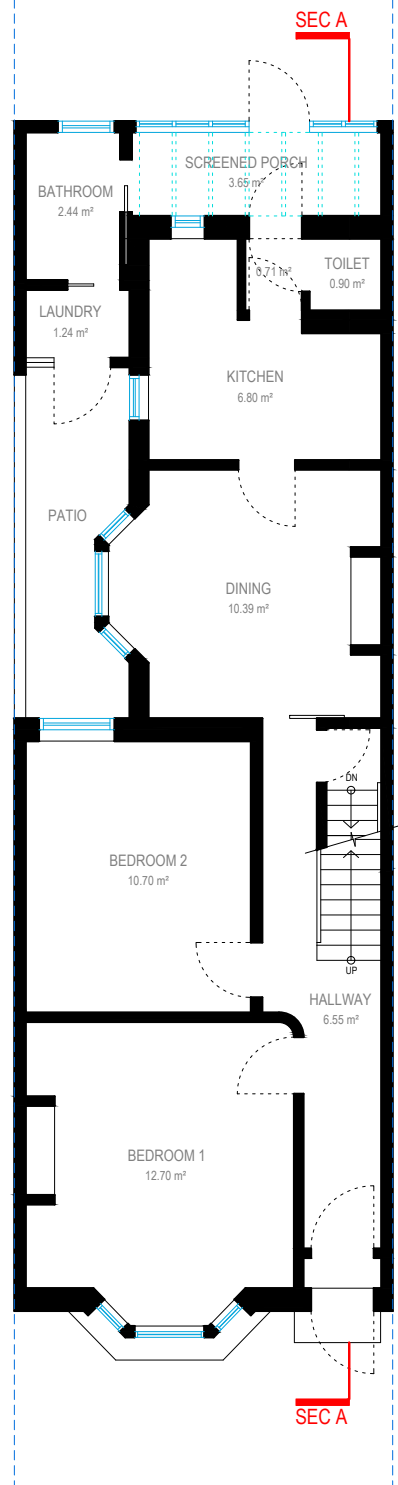


**GROUND
FLOOR**

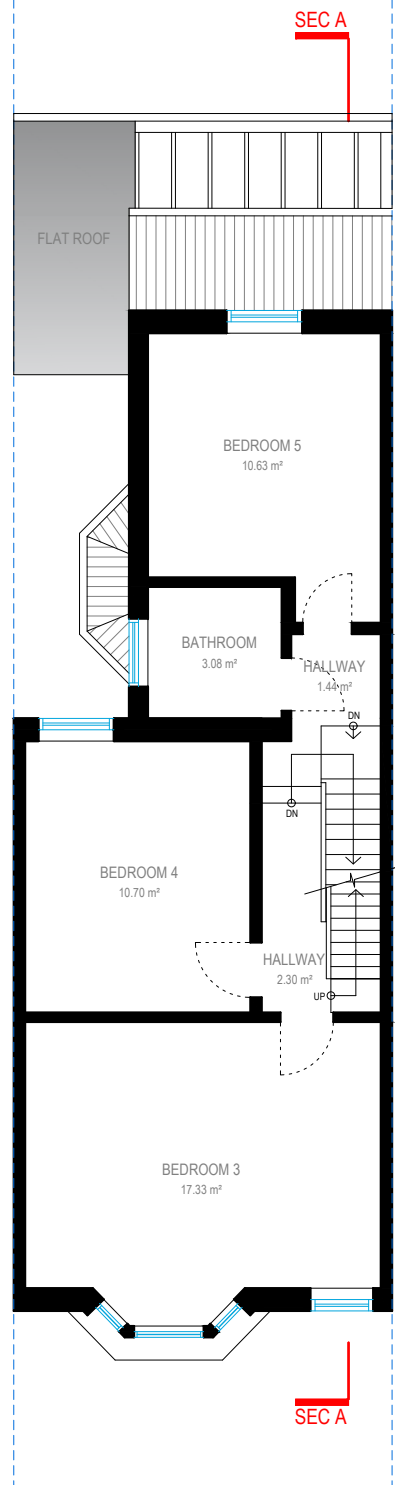

**FIRST
FLOOR**

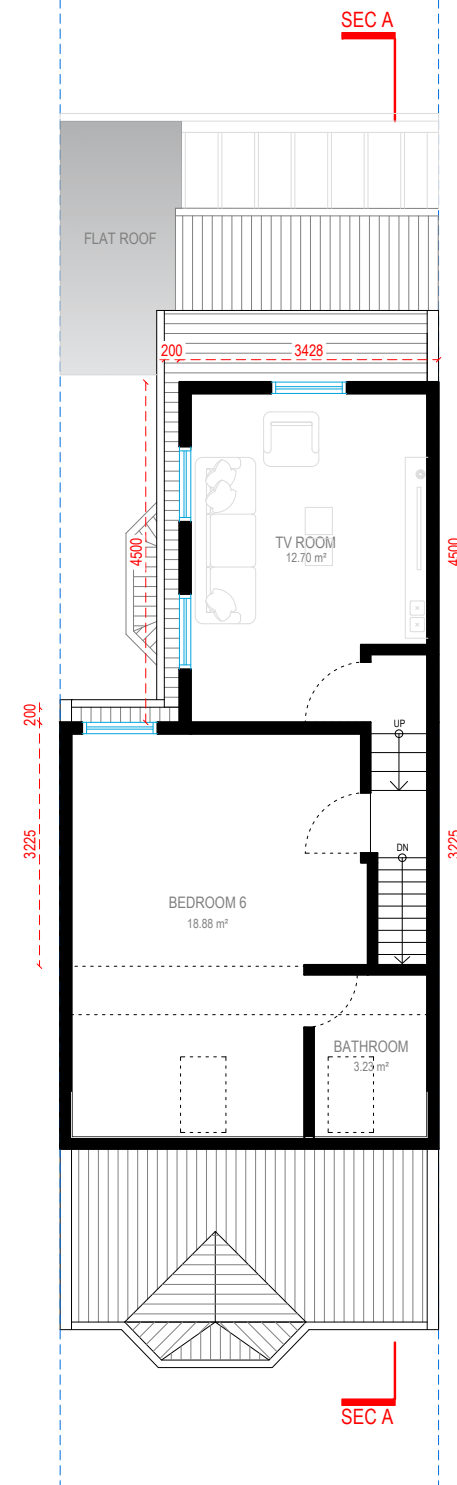

**LOFT
FLOOR**

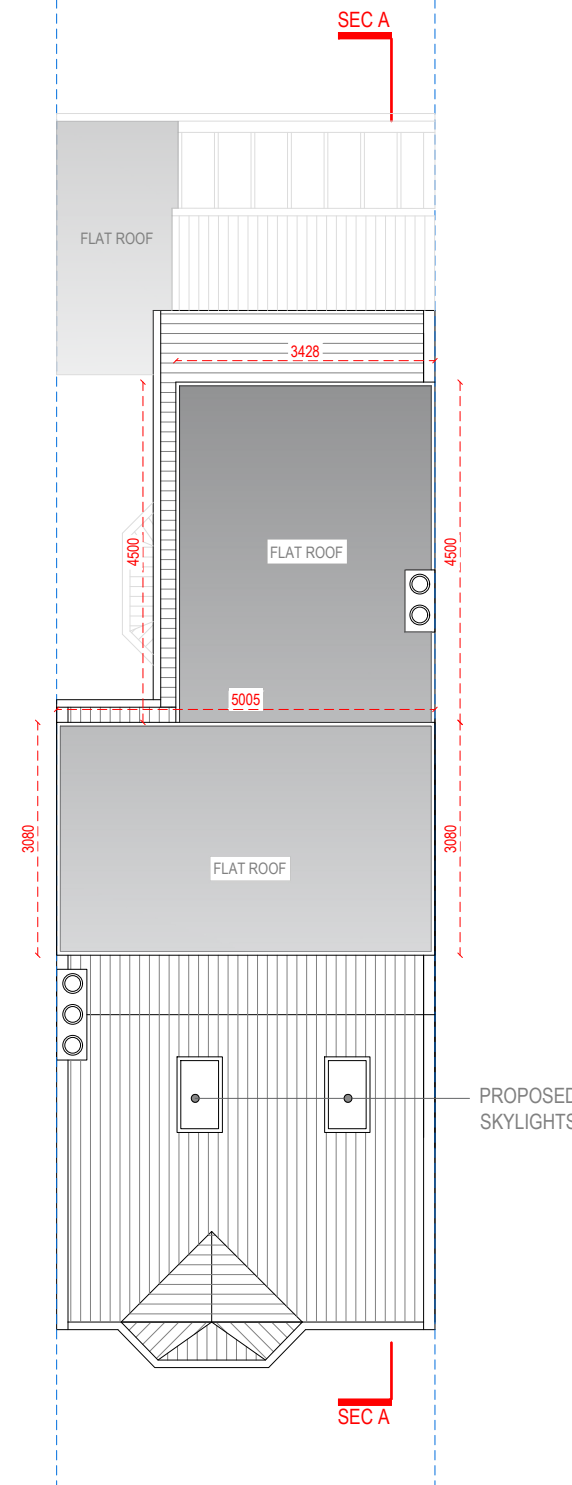

**ROOF
FLOOR**



Address - Unit 4, Grosvenor Way, London E5 9ND
Phone - 020 3781 8008
E-mail - office@redwoodsprojects.co.uk
Web - www.redwoodsprojects.co.uk


Any errors on Dimensions to be reported to the Architect prior to commencement of Works.
Dimensions and areas are based on survey information.
This drawing is copyright © Redwoods Projects.
All dimensions to be checked on site Prior work.

REFERENCE: 41 WINCHELSEA ROAD, LONDON N17 6XJ, UK

TITLE: PROPOSED DRAWINGS
FLOOR PLANS

PROJECT No: 2098 DATE: 29-11-2023

SHEET No: **P 01**

 


0 1 2 5m scale 1:100 @A3


NOTES:

DRAWN BY: **MA**

EDITED BY:

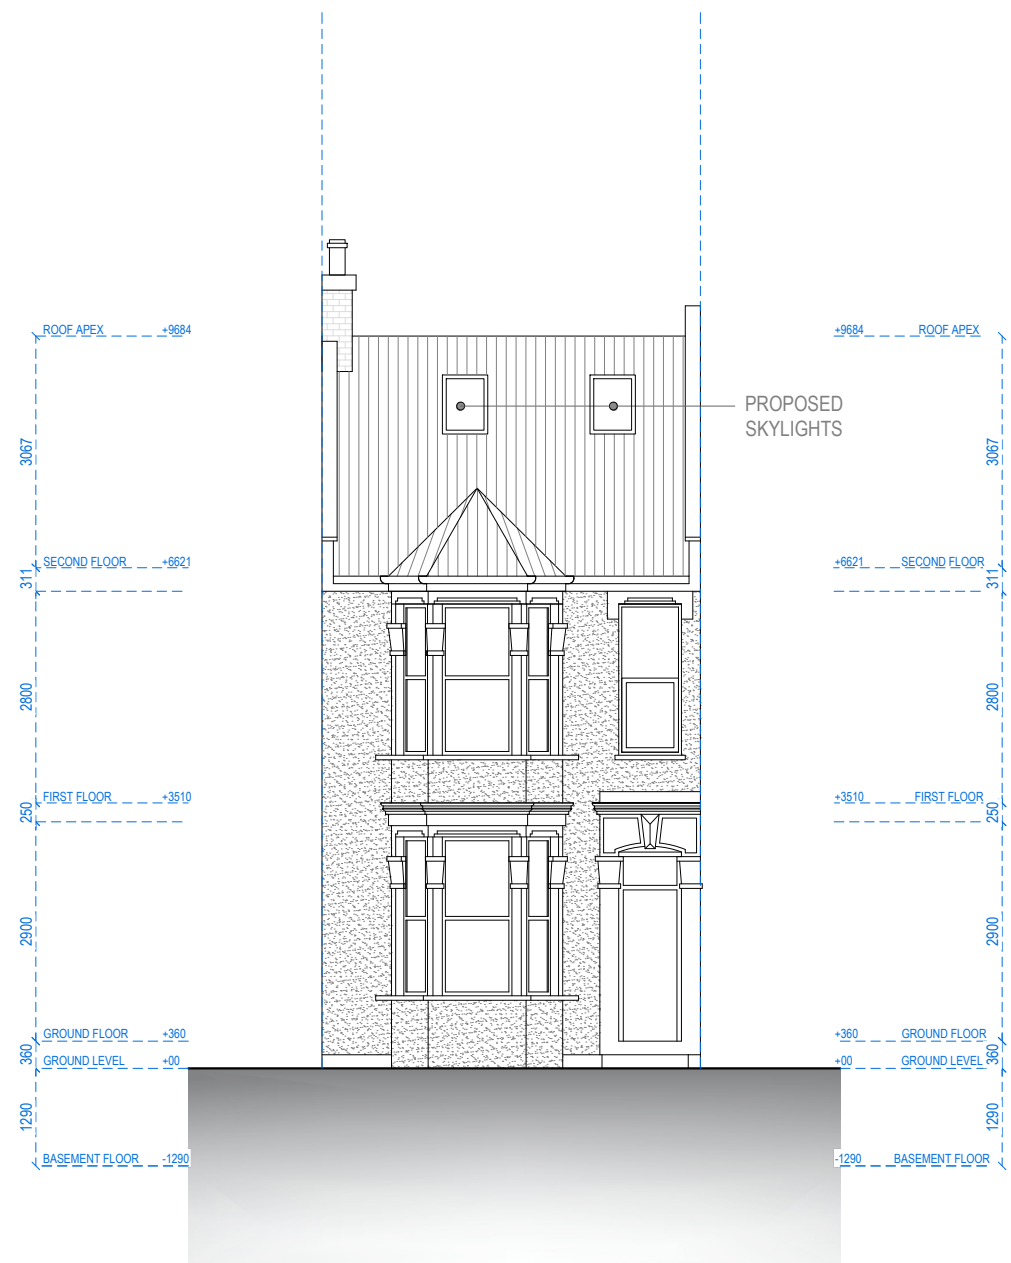

FRONT ELEVATION

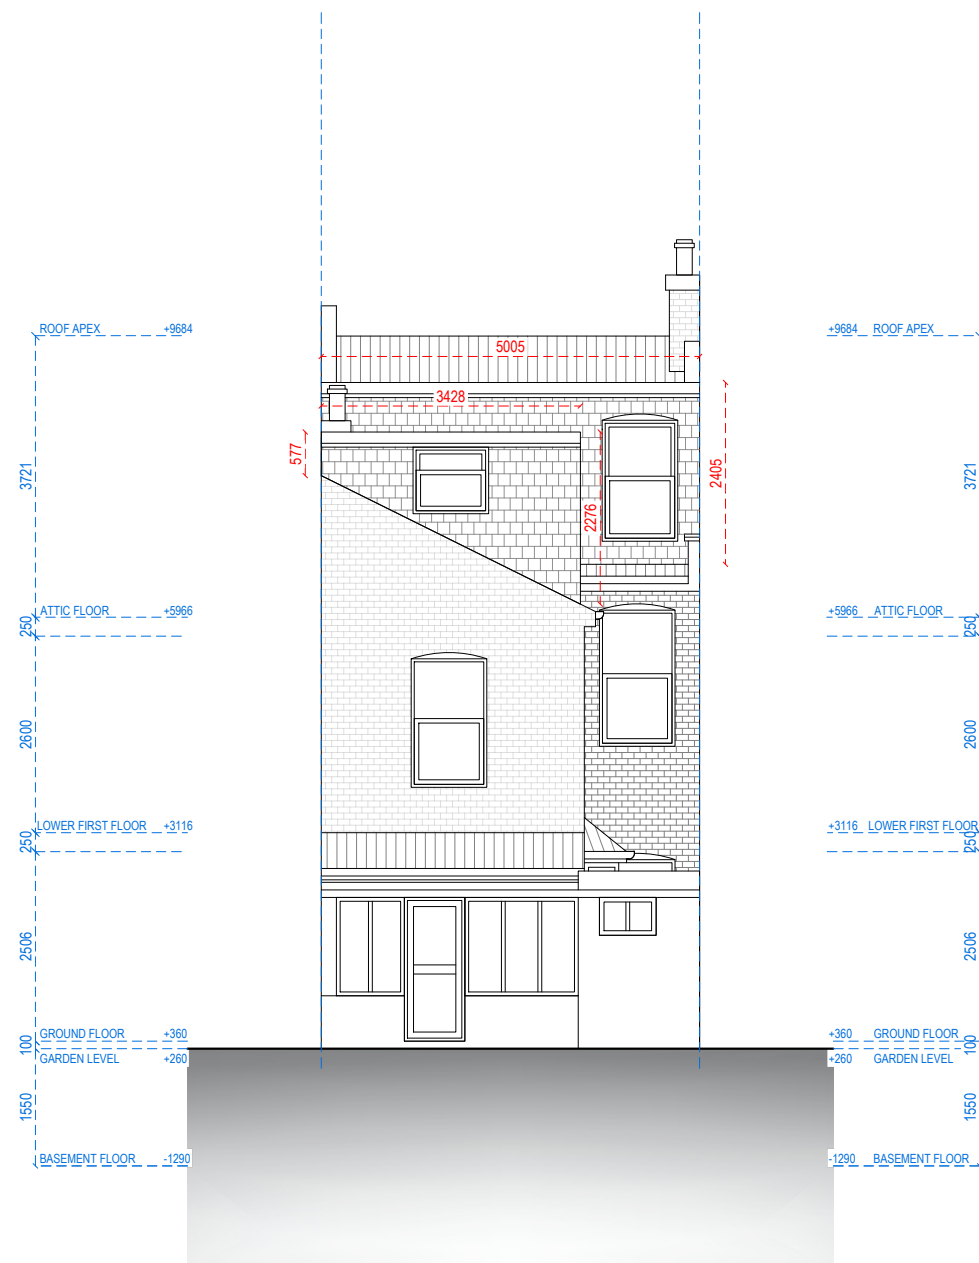

REAR ELEVATION



Address - Unit 4, Grosvenor Way, London E5 9ND
Phone - 020 3781 8008
E-mail - office@redwoodsprojects.co.uk
Web - www.redwoodsprojects.co.uk

Any errors on Dimensions to be reported to the Architect prior to commencement of Works.
Dimensions and areas are based on survey information.
This drawing is copyright © Redwoods Projects.
All dimensions to be checked on site Prior work.

REFERENCE: 41 WINCHELSEA ROAD, LONDON N17 6XJ, UK

TITLE: PROPOSED DRAWINGS
ELEVATIONS

PROJECT No 2098 DATE: 29-11-2023


SHEET No P 02

0 1 2 5m scale 1:100 @A3

NOTES:

DRAWN BY M A

EDITED BY

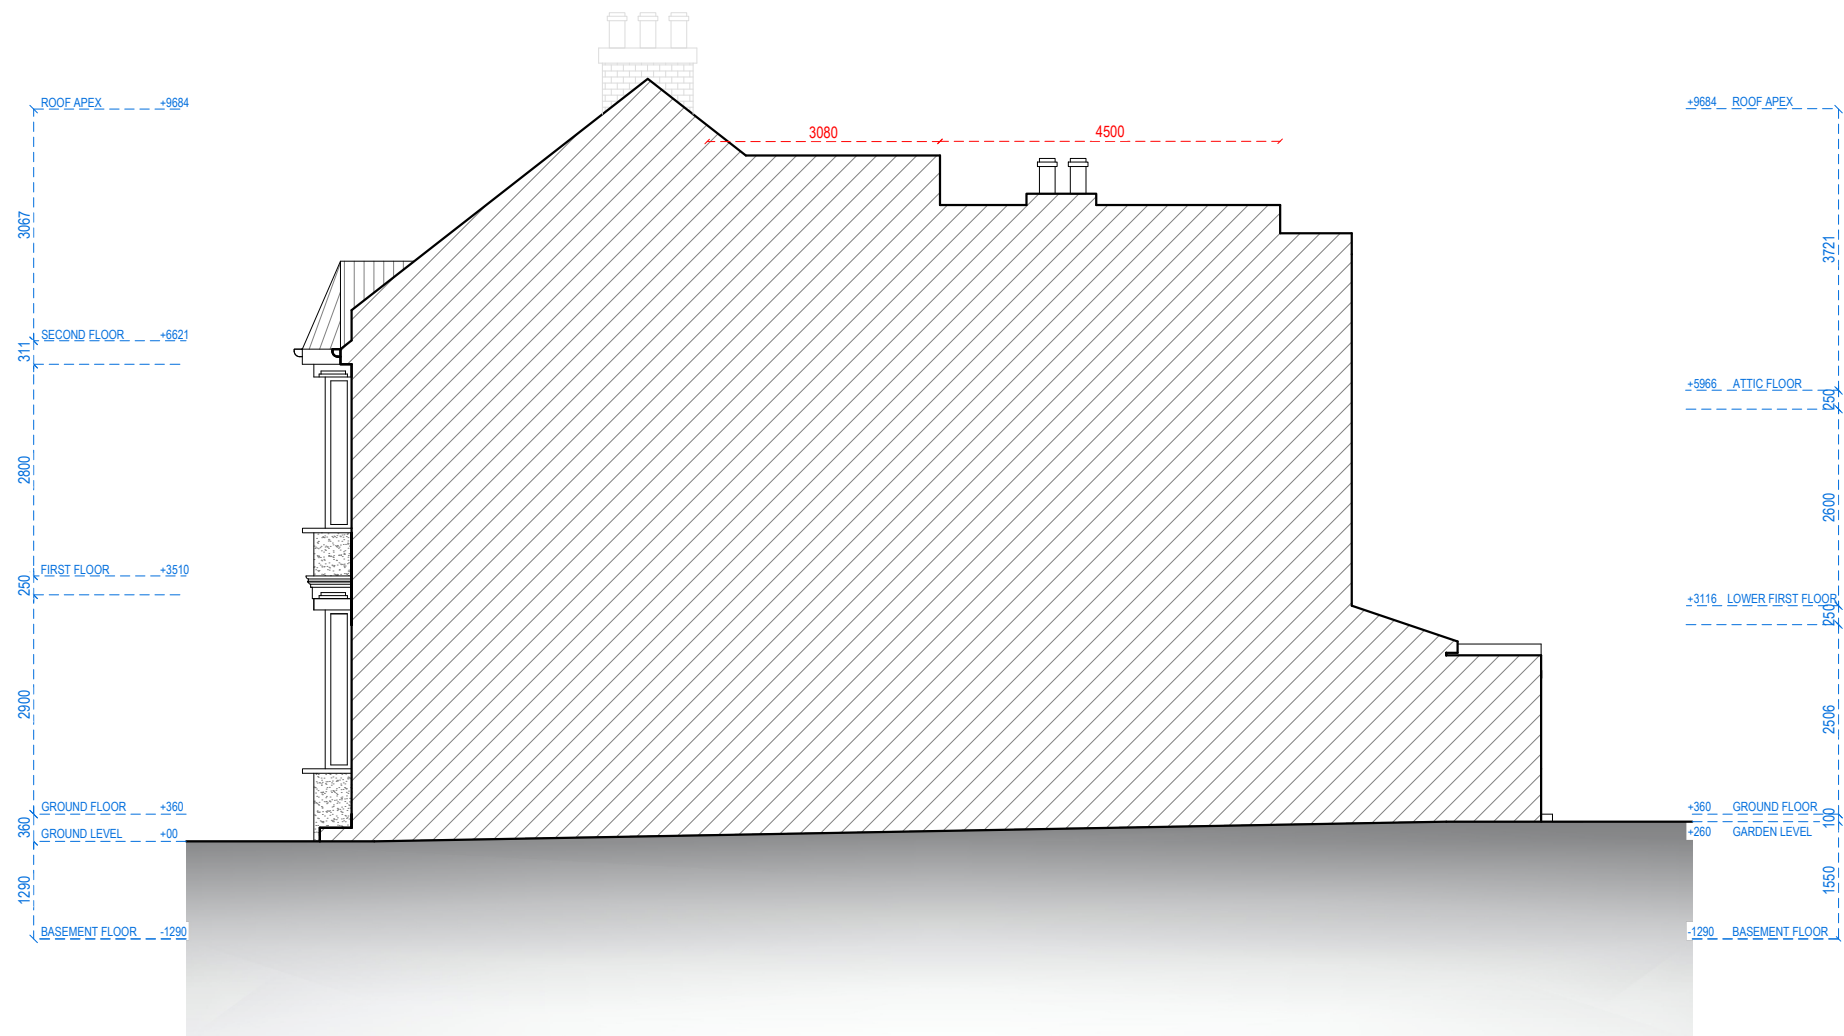

RIGHT ELEVATION



Address - Unit 4, Grosvenor Way, London E5 9ND
Phone - 020 3781 8008
E-mail - office@redwoodsprojects.co.uk
Web - www.redwoodsprojects.co.uk
Any errors on Dimensions to be reported to the Architect prior to commencement of Works.
Dimensions and areas are based on survey information.
This drawing is copyright © Redwoods Projects.
All dimensions to be checked on site Prior work.

REFERENCE: 41 WINCHELSEA ROAD, LONDON N17 6XJ, UK

TITLE: PROPOSED DRAWINGS
ELEVATIONS

PROJECT No 2098 DATE: 29-11-2023


SHEET No P 03

0 1 2 5m scale 1:100 @A3

NOTES:

DRAWN BY M A

EDITED BY

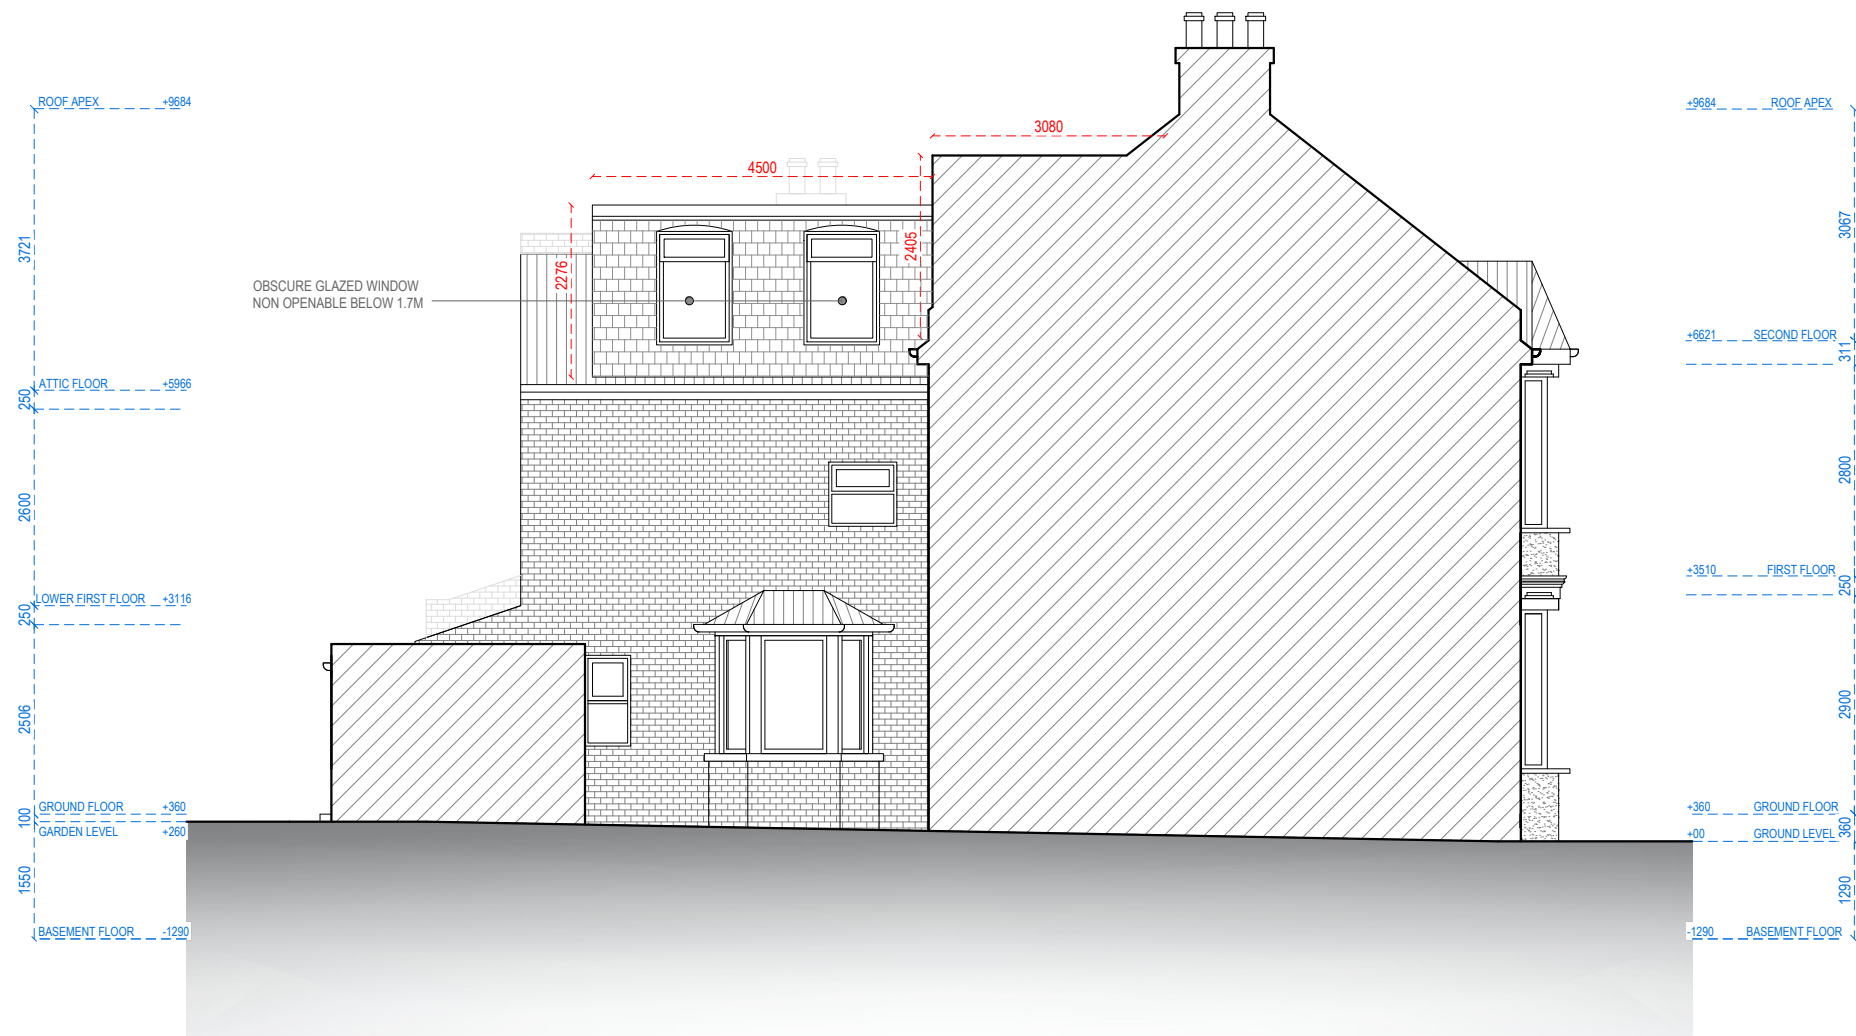

LEFT ELEVATION



Address - Unit 4, Grosvenor Way, London E5 9ND
Phone - 020 3781 8008
E-mail - office@redwoodsprojects.co.uk
Web - www.redwoodsprojects.co.uk

Any errors on Dimensions to be reported to the Architect prior to commencement of Works.
Dimensions and areas are based on survey information.
This drawing is copyright © Redwoods Projects.
All dimensions to be checked on site Prior work.

REFERENCE: 41 WINCHELSEA ROAD, LONDON N17 6XJ, UK

TITLE: PROPOSED DRAWINGS
ELEVATIONS

PROJECT No 2098 DATE: 29-11-2023


SHEET No P 04

0 1 2 5m scale 1:100 @A3


NOTES:

DRAWN BY M A

EDITED BY

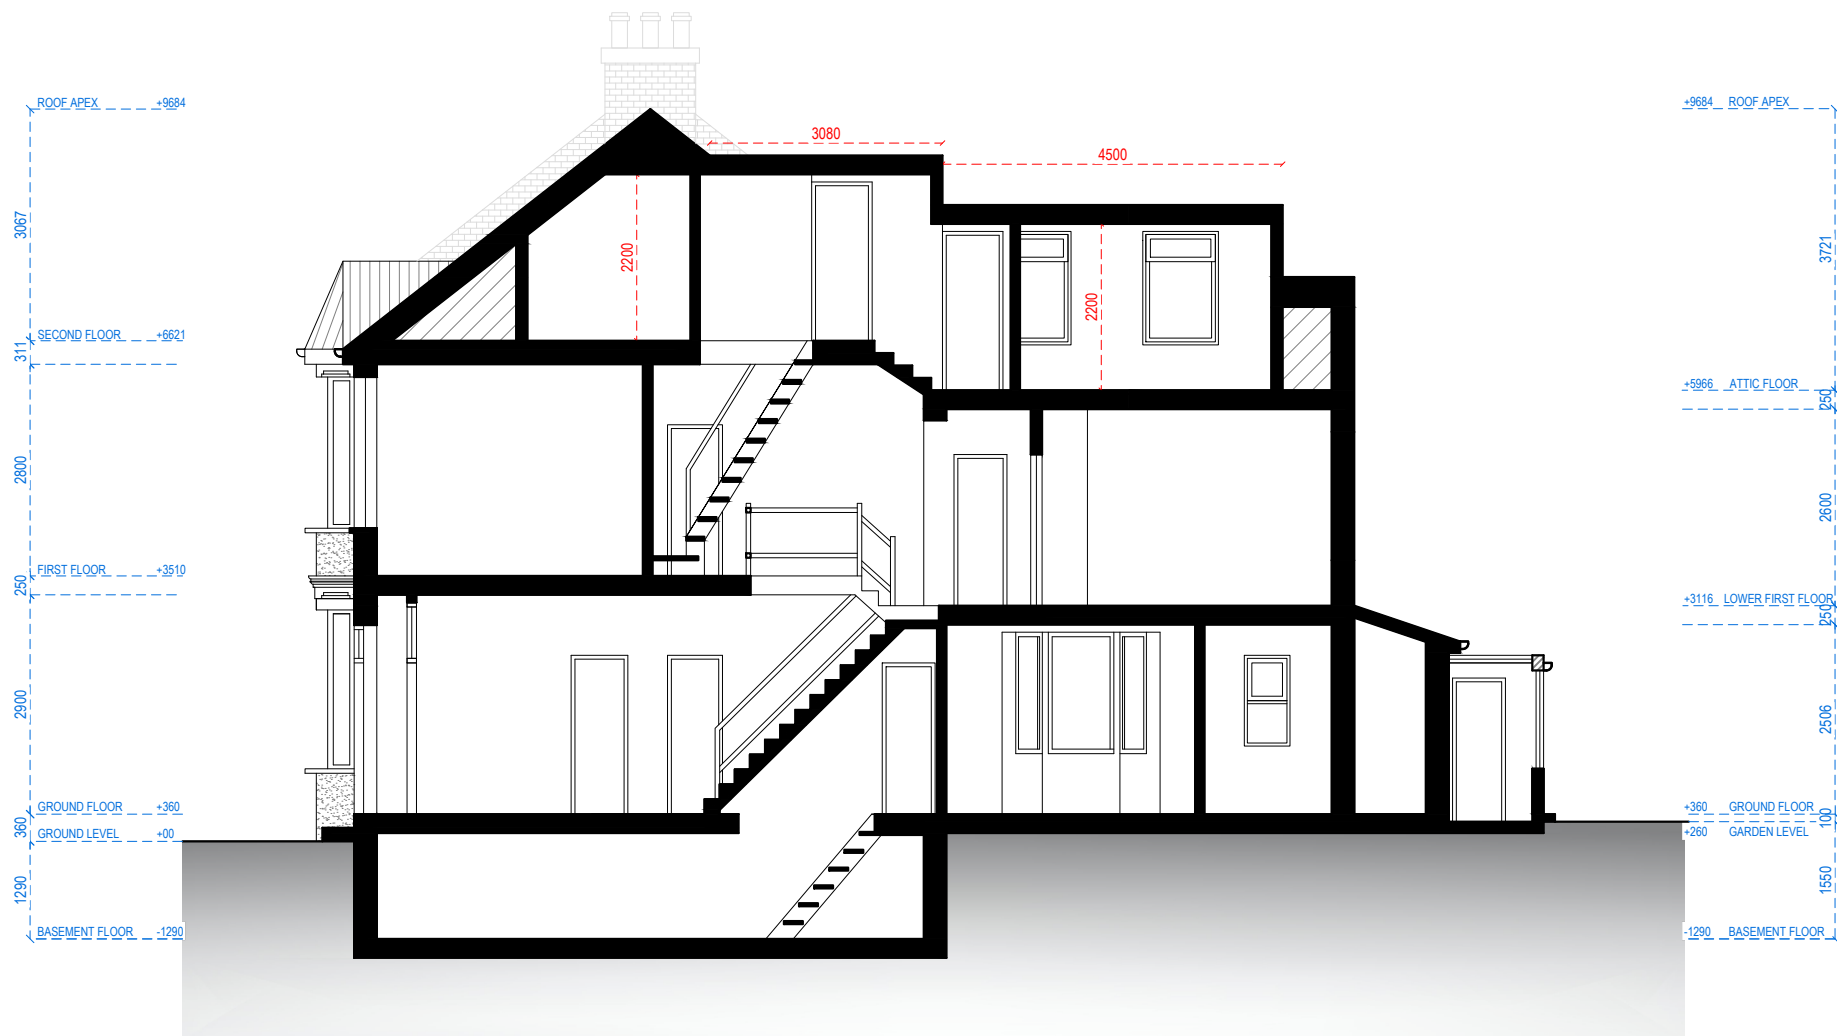


SECTION A.A

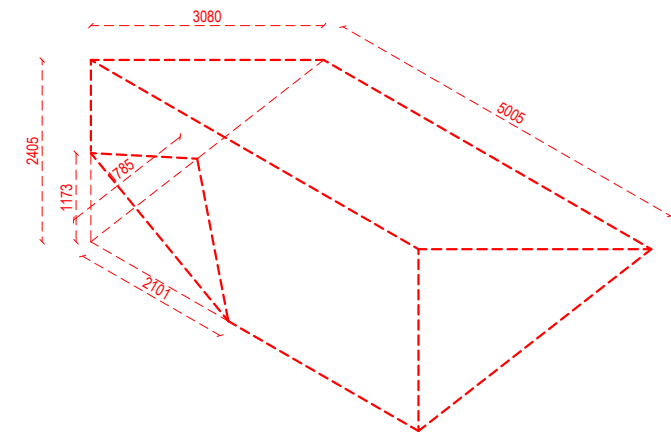

REAR DORMER EXTENSION

VOLUME CALCULATIONS
 $[(5.005 \times 3.080) / 2 \times 2.405] - [(2.101 \times 1.173 \times 1.785) / 6]$

TOTAL VOLUME = 17.80 m³

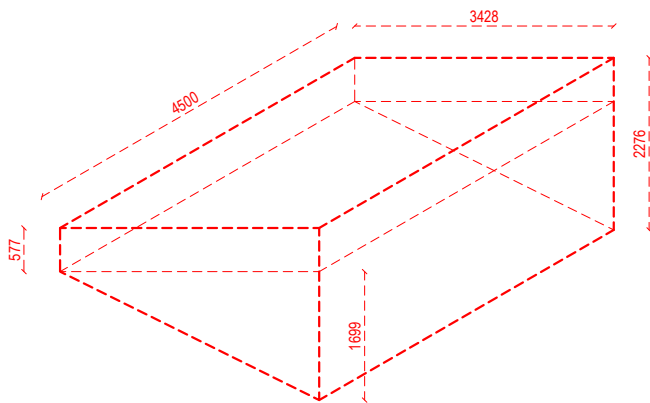

OUTRIGGER DORMER EXTENSION

VOLUME CALCULATIONS
 $[(3.428 \times 1.699) / 2 \times 4.500] + (3.428 \times 0.577 \times 4.500)$

TOTAL VOLUME = 22.01 m³


TOTAL EXTENSION VOLUME = 39.81m³



Address - Unit 4, Grosvenor Way, London E5 9ND
Phone - 020 3781 8008
E-mail - office@redwoodsprojects.co.uk
Web - www.redwoodsprojects.co.uk

Any errors on Dimensions to be reported to the Architect prior to commencement of Works.
Dimensions and areas are based on survey information.
This drawing is copyright © Redwoods Projects.
All dimensions to be checked on site Prior work.

REFERENCE: 41 WINCHELSEA ROAD, LONDON N17 6XJ, UK	
TITLE: PROPOSED DRAWINGS SECTIONS	
PROJECT No 2098	DATE: 29-11-2023
SHEET No P 05	

 

NOTES:	
DRAWN BY MA	EDITED BY