




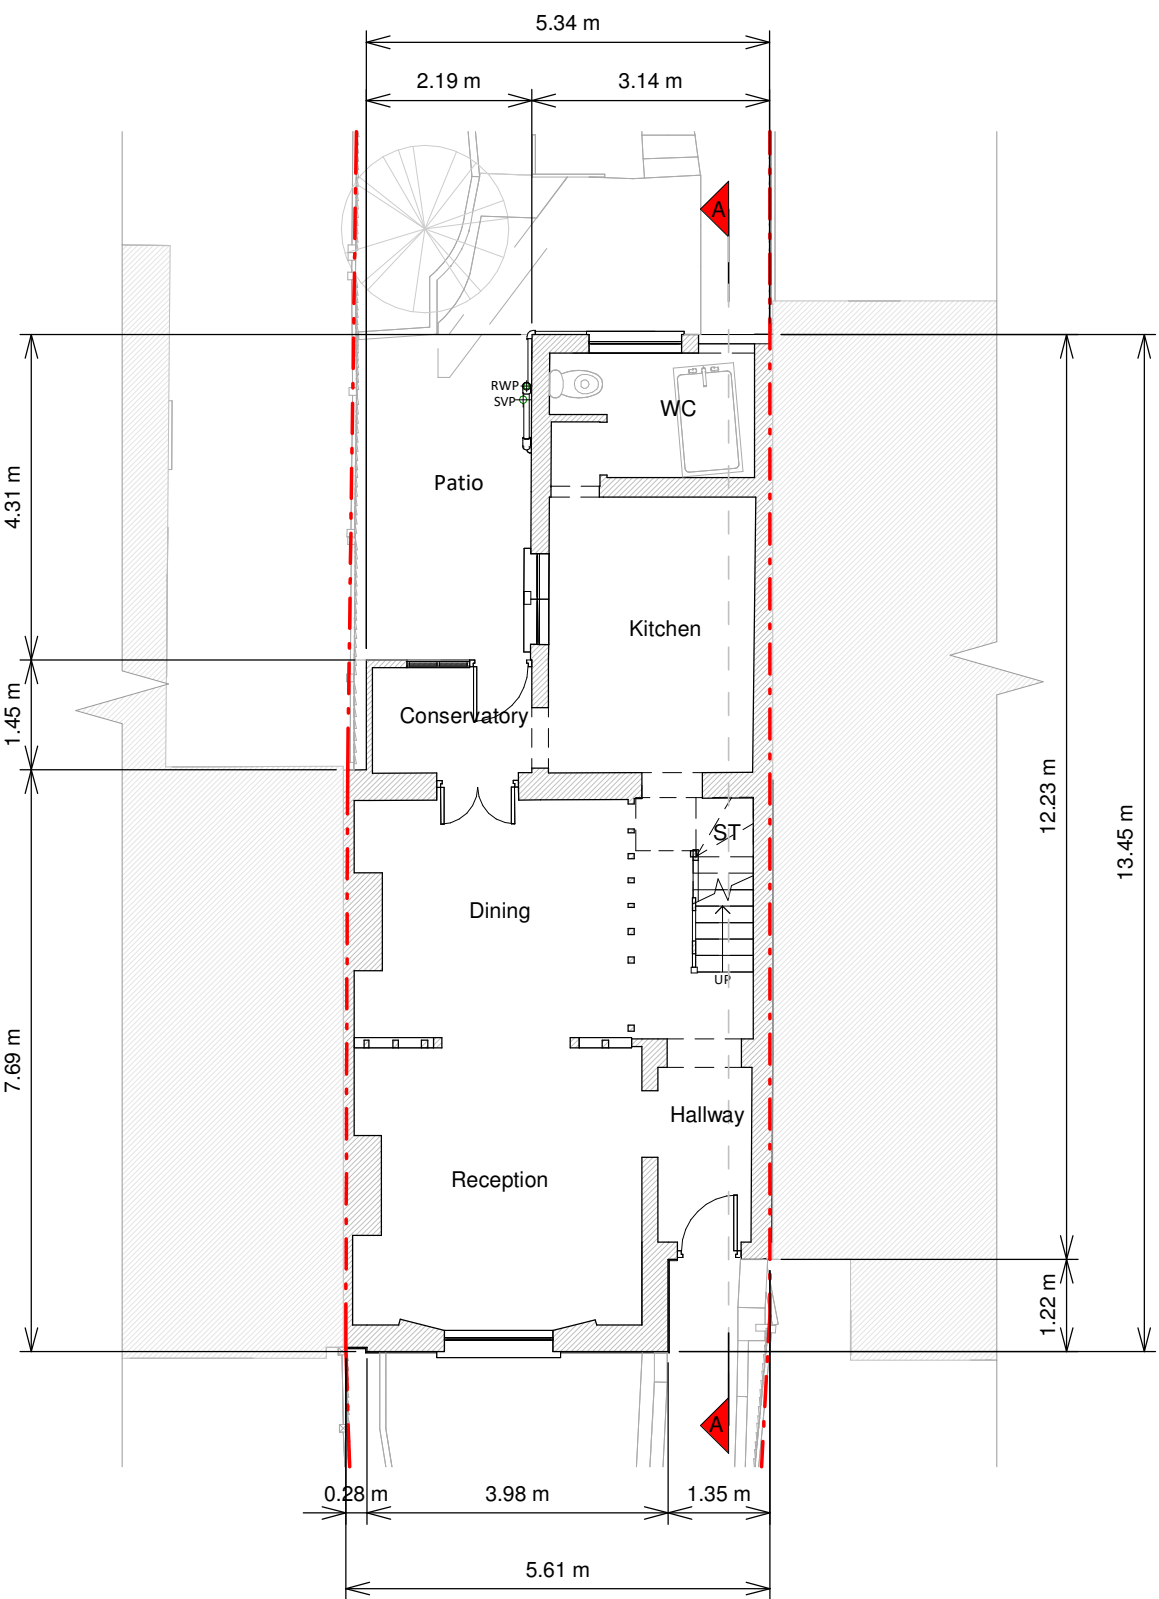


Ground Floor Plan

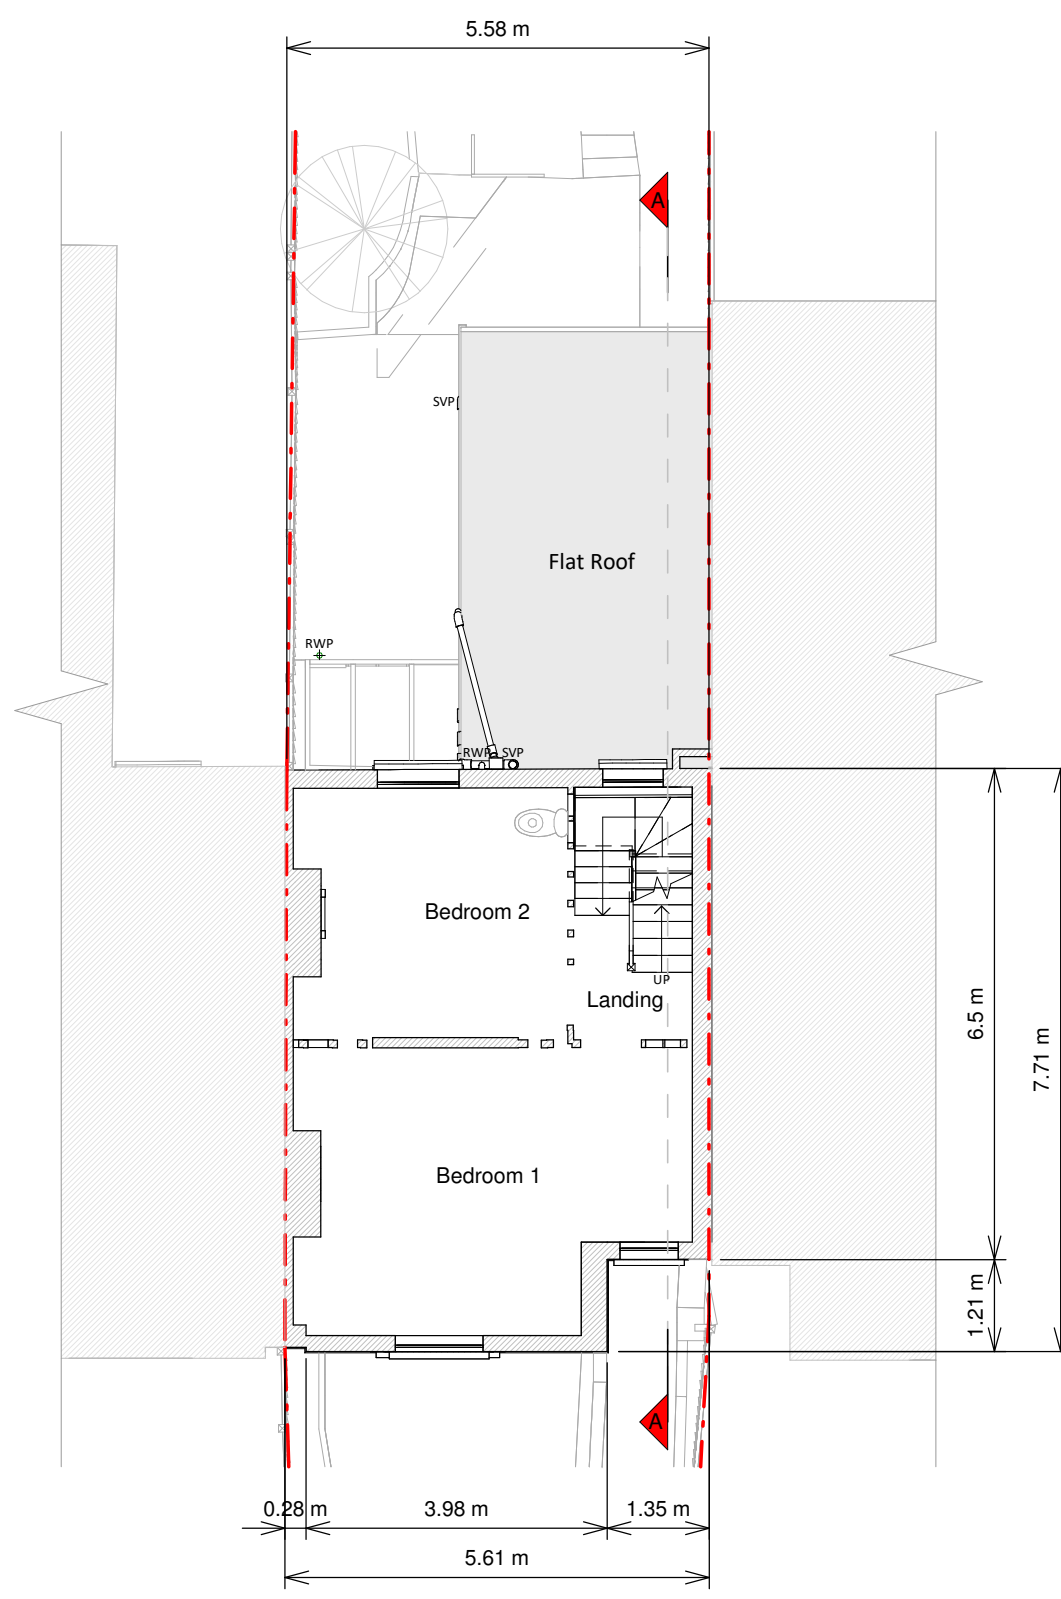


First Floor Plan

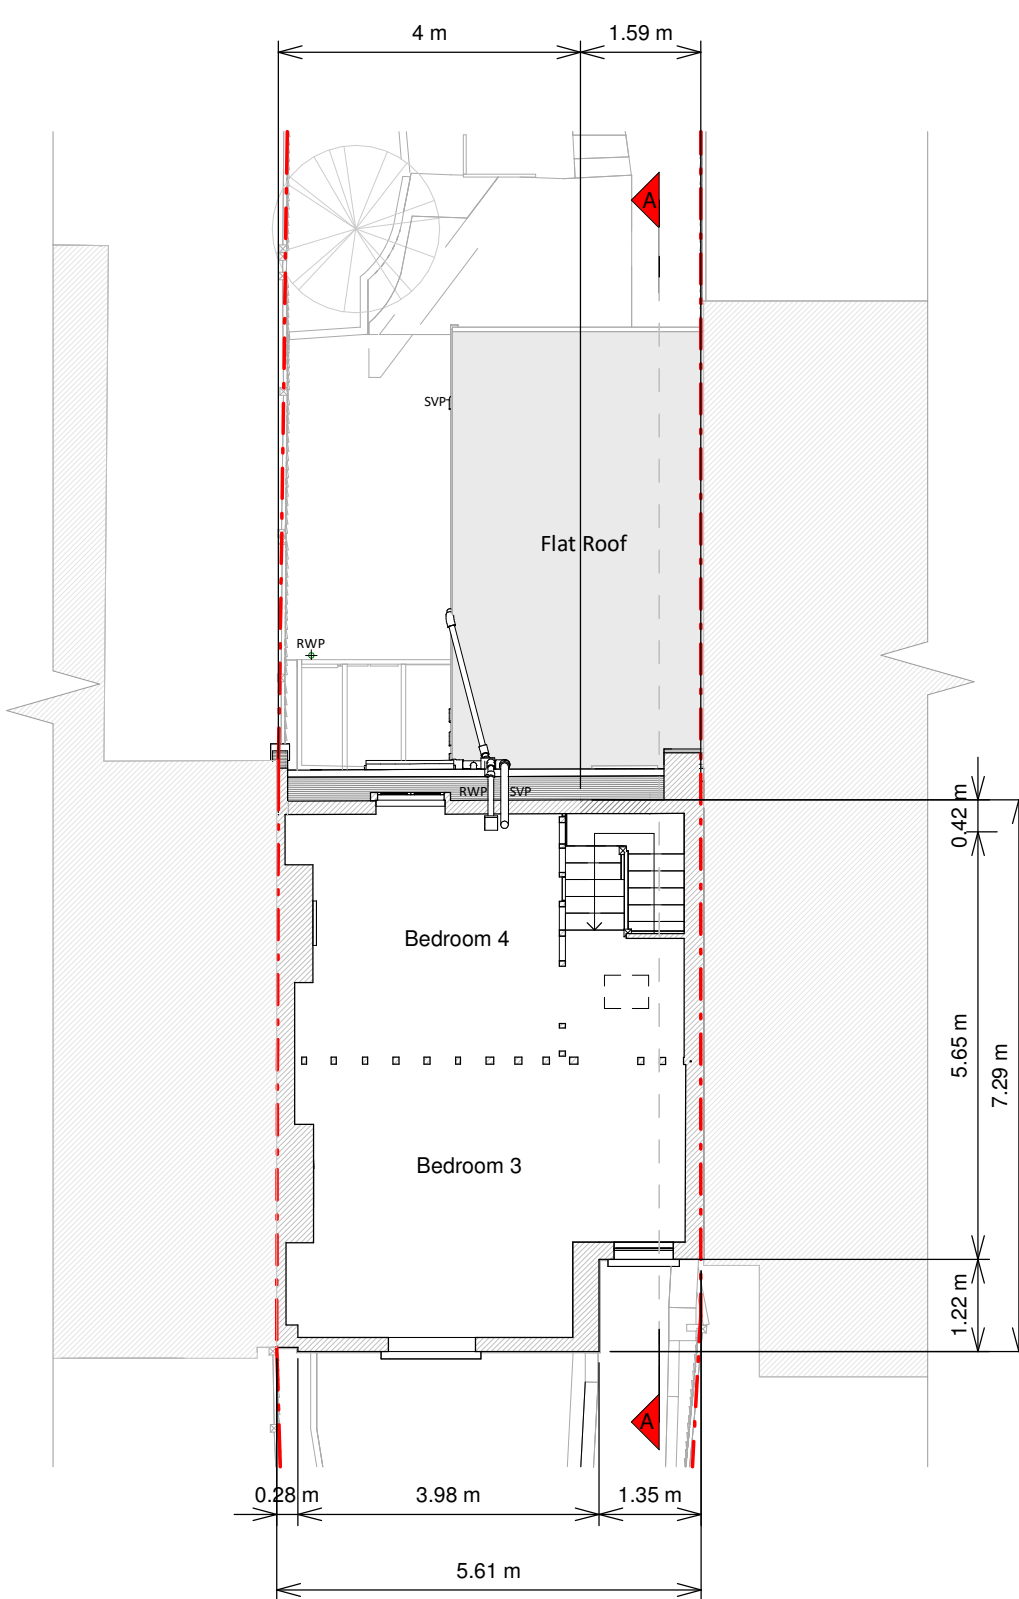


Second Floor Plan

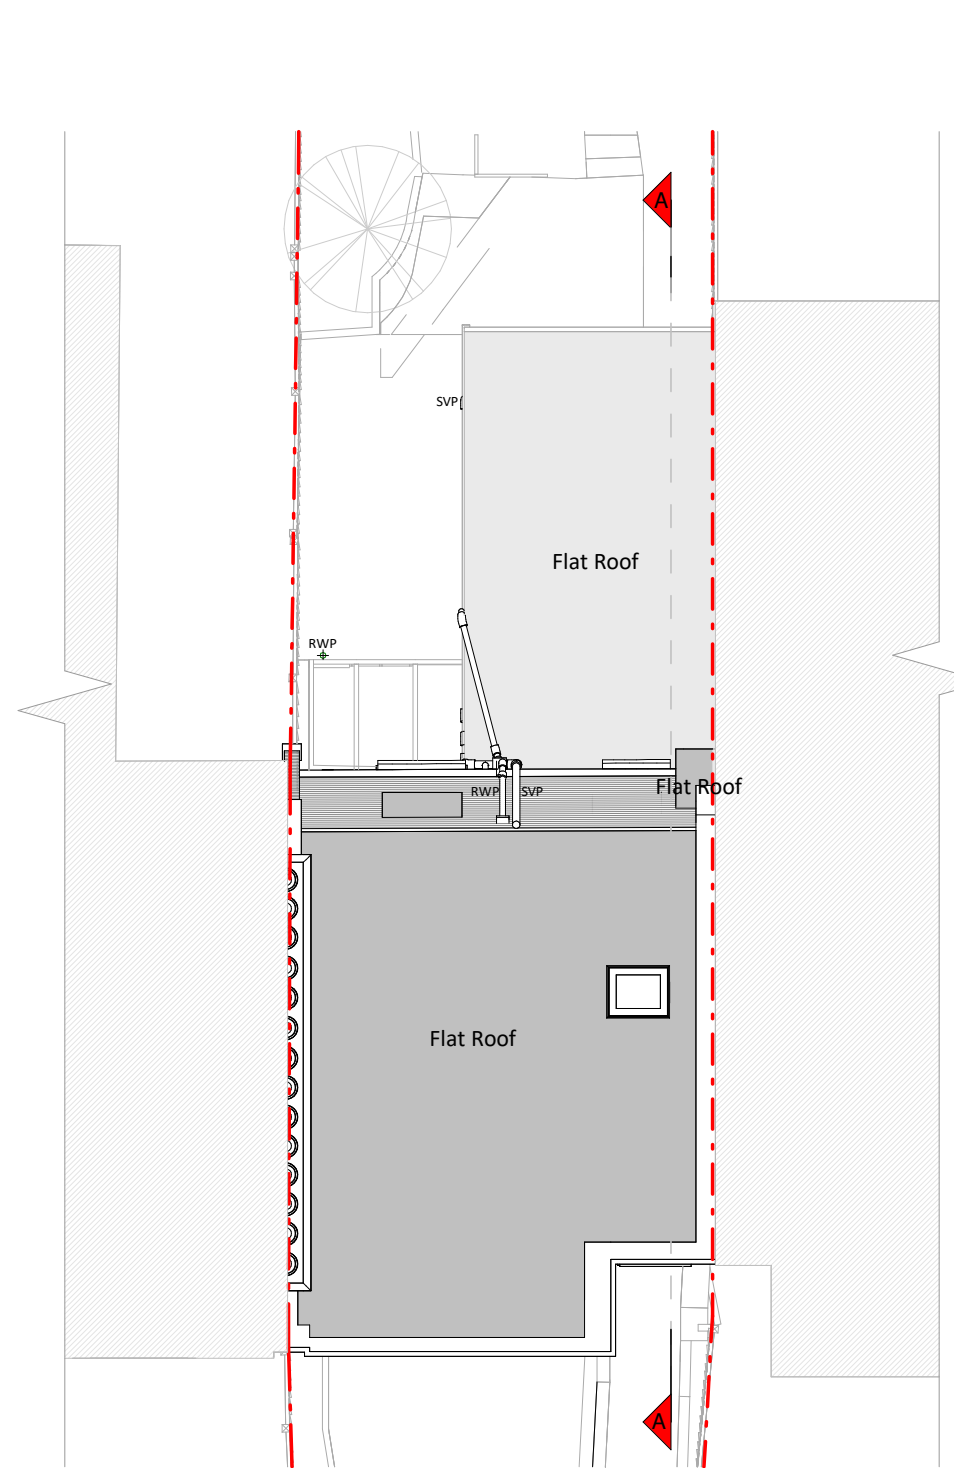


Roof Plan

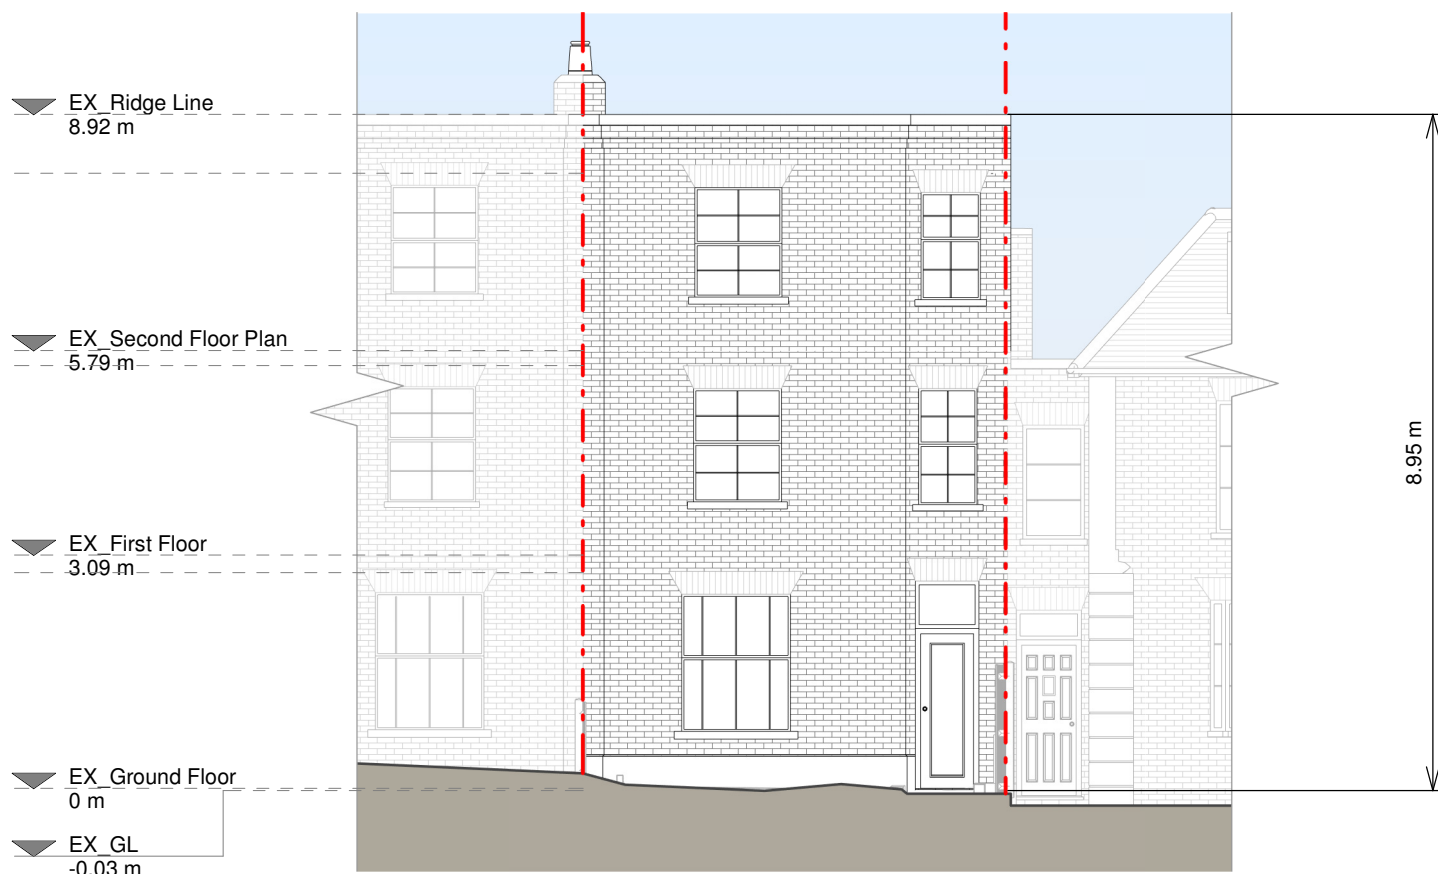


Front Elevation

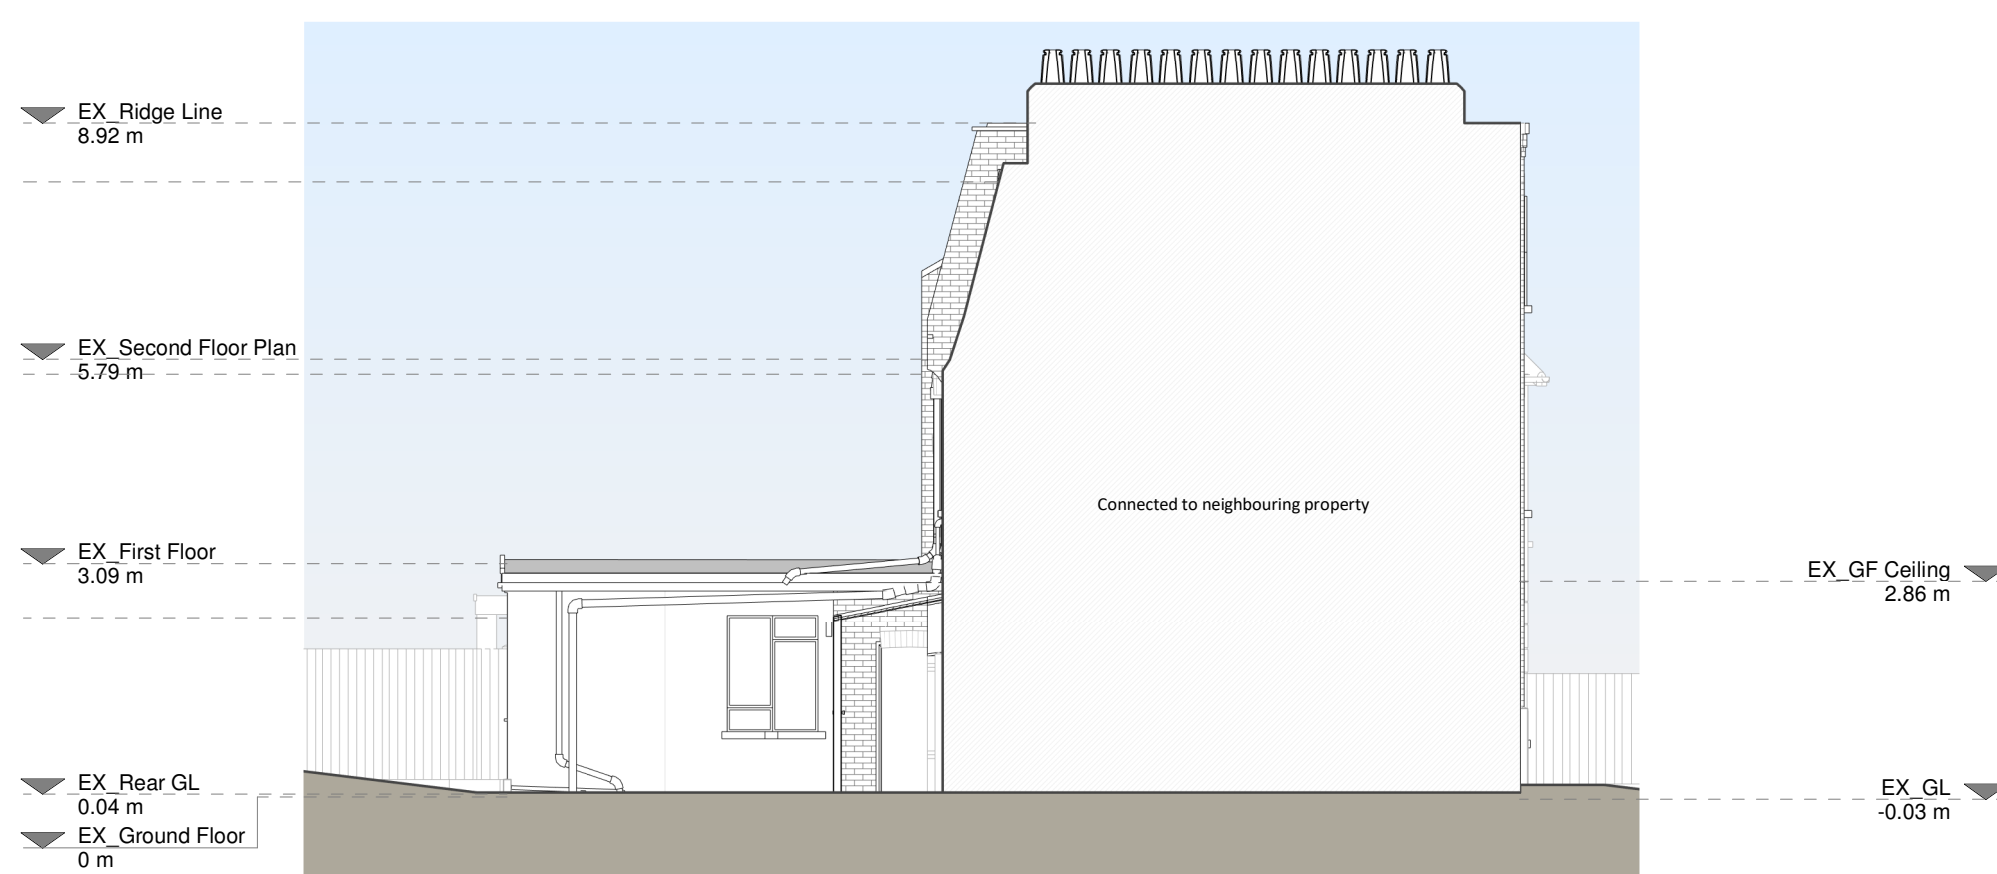


Left Side Elevation

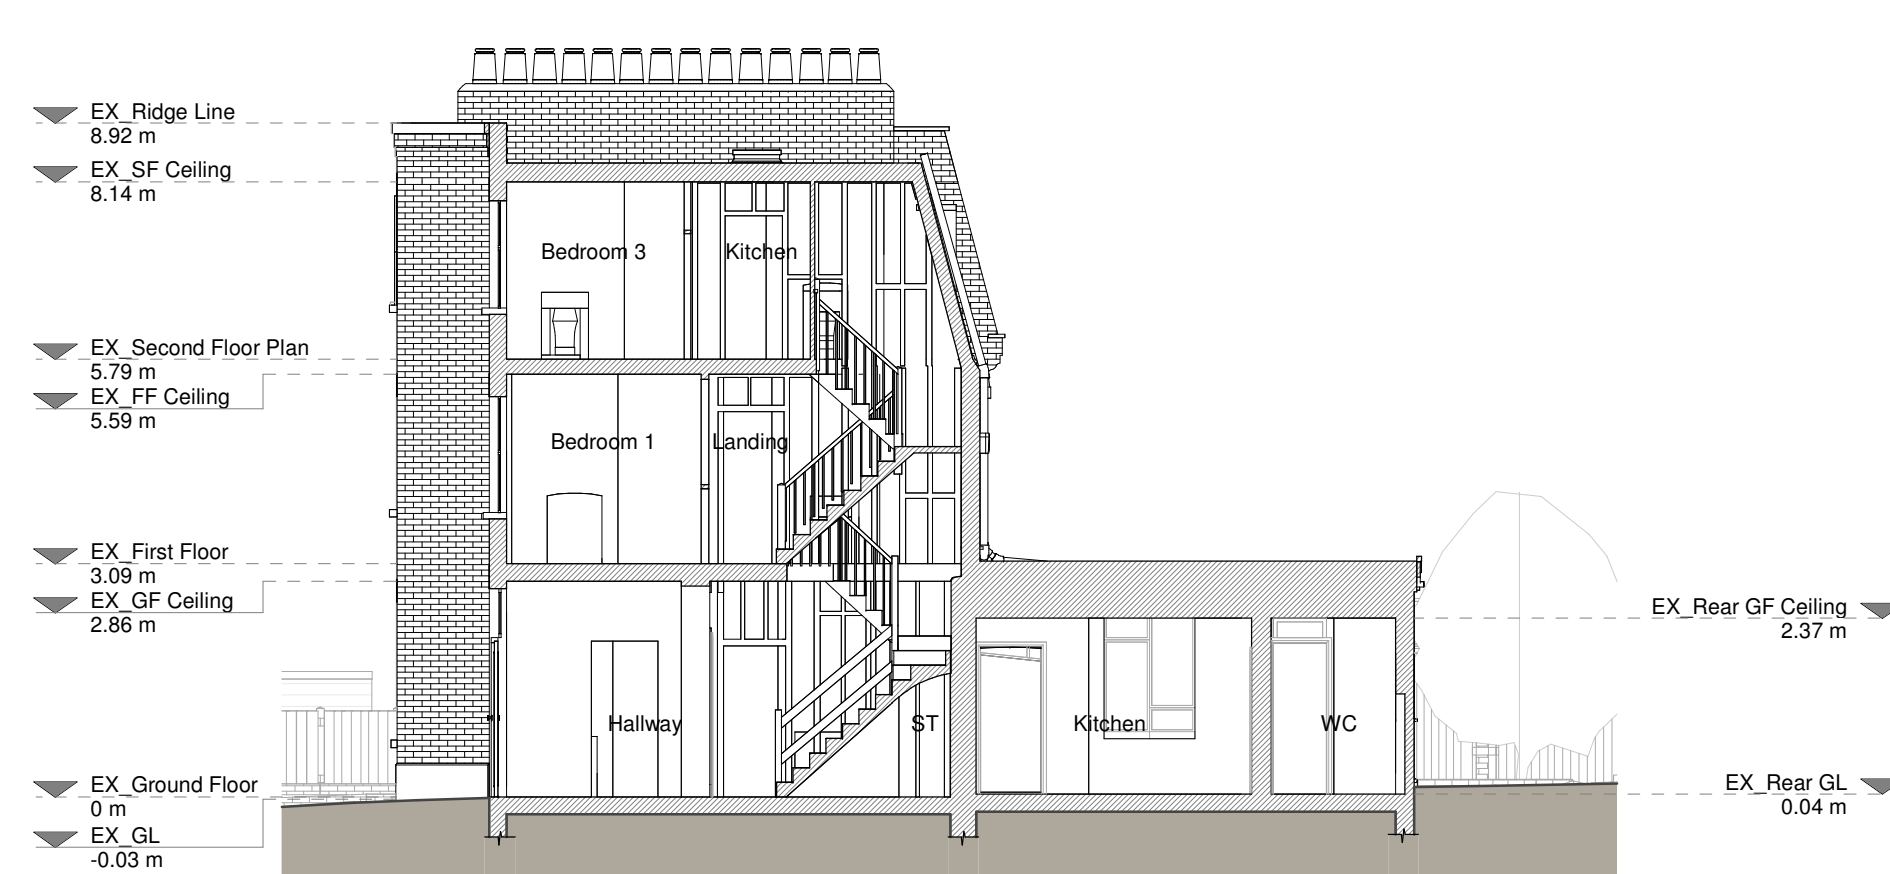


Section A - A

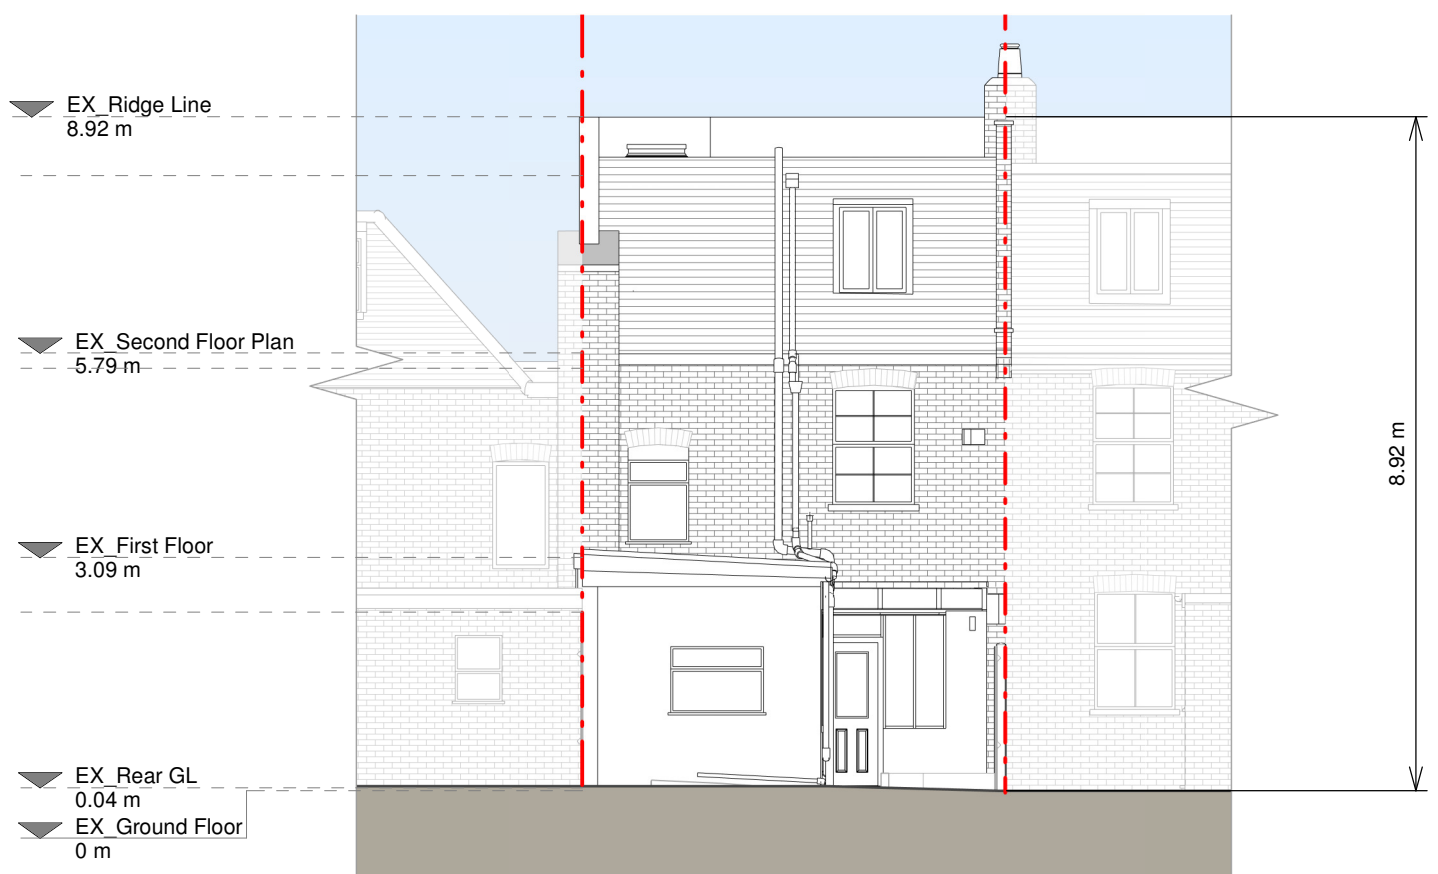

Rear Elevation

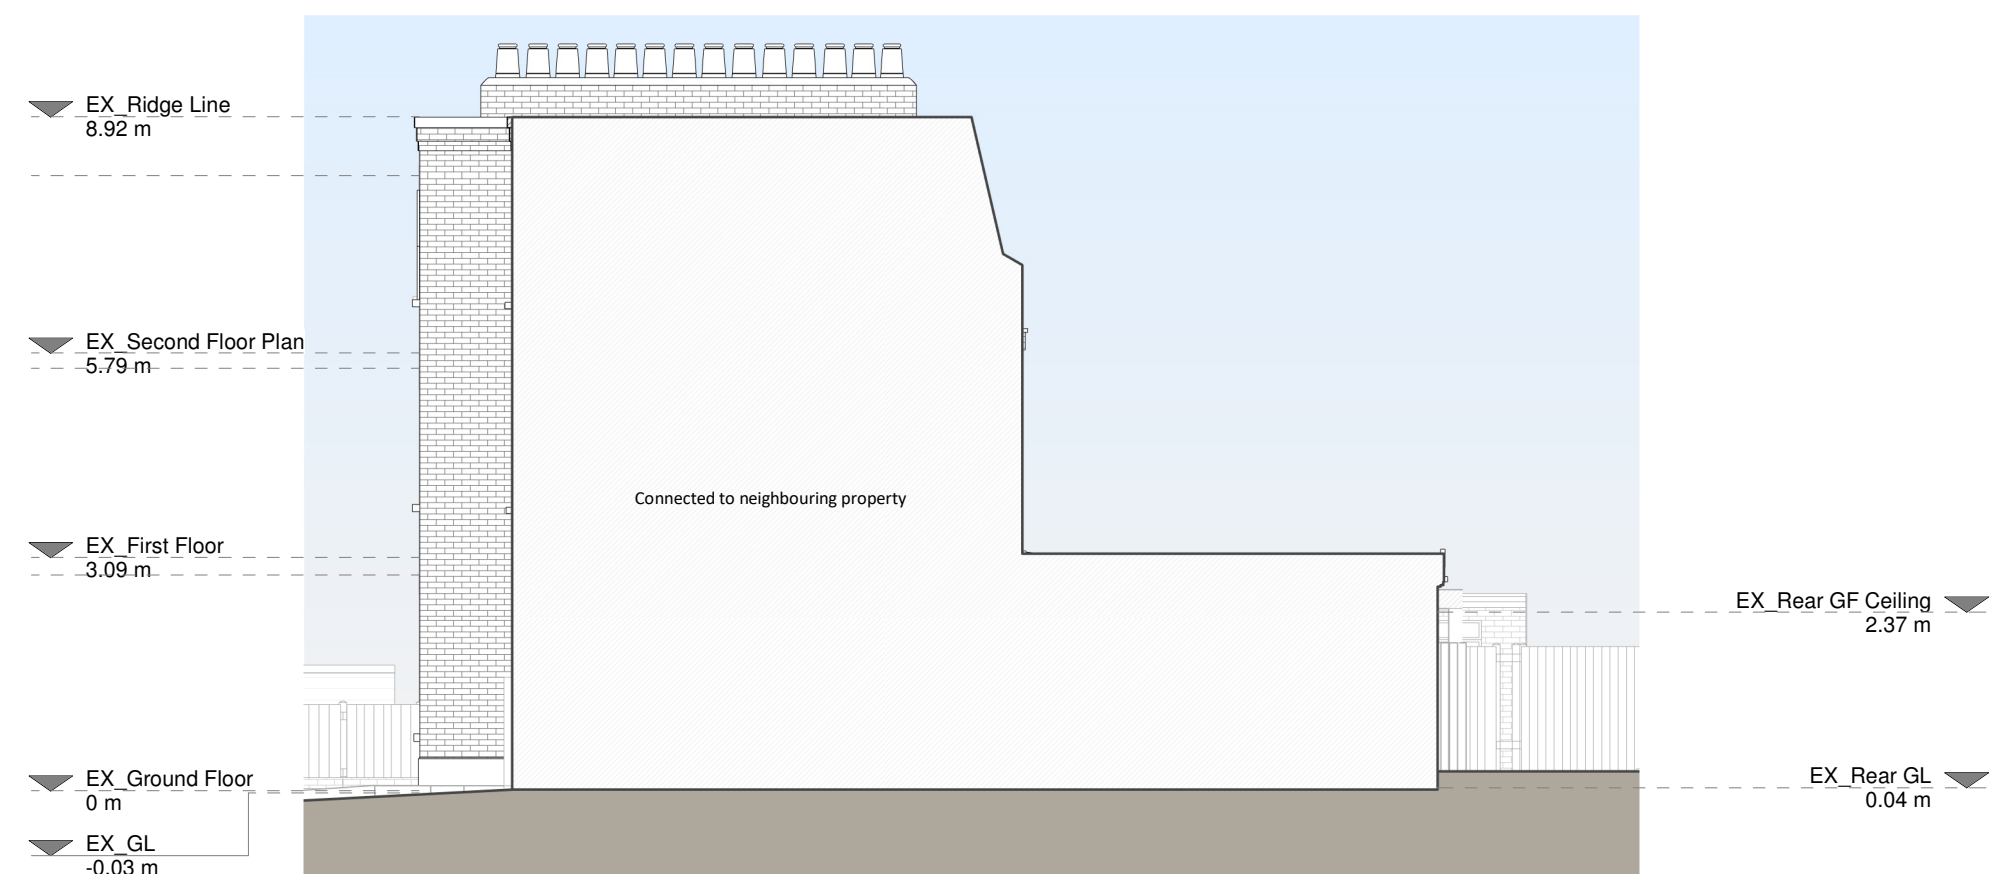

Right Side Elevation

 

Copyright in the design and this drawing is the property of RESI. Permission is granted to use the drawing for the purpose of construction only. The drawing must be read in conjunction with all other relevant documentation and drawings.

RESI accepts no liability for any expense, loss or damage of whatsoever nature and however arising from any variation which has not been referred to them and their approval obtained.

Read do not advise using planning drawings for the construction stage. All references to the construction stage are for information only and construction. Any discrepancies to be reported to RESI immediately.

Existing Materials:

Brickwork / Walls - London stock/tile brick, white painted render, slate tiled dormer walls and lead dormer cheeks

Flat roof - felt or similar

Windows - white painted timber framed windows and aluminium framed windows

Doors - Timber framed glazed doors

RWPs / Gutters / Fascia's - Black/grey uPVC downpipes, guttering, hoppers and timber fascia

KEY

Existing walls - - - Boundary line

Existing furniture - - - Level line

1.5m head height - - - 1.5m head height

1.8m head height - - - 1.8m head height



Revision		
Rev	Notes	Date
A	Planning Issue	04/12/2023

RESI
Grow your home

Job Title
Proposed ground floor rear extension, installation of a rear dormer window, internal alterations and all associated works at 15 Middle Lane

Drawing Status
Planning

Client
Fuchsia Curry


Drawing Title
Existing Drawings

Scale 1:100 @ A1	Drawn AR
Date Dec 2023	Checked TM
Drawing No. 8185242-1100	Rev A


Copyright in the design and this drawing is the property of RSI. Permission to print or copy is granted on the condition that the copyright owner's name and address shall be stated in any such print or copy. No part of this drawing may be reproduced in any form or by any means without the prior written permission of RSI. This drawing must be read in conjunction with all other relevant documentation and drawings.

RSI accepts no liability for any expense, loss or damage of whatever nature and however arising from any variation which has not been referred to them and their approval obtained.


Read do not advise using planning drawings for the construction stage. All dimensions to be given in the construction stage must be given in millimetres and construction. Any discrepancies to be reported to RSI immediately.

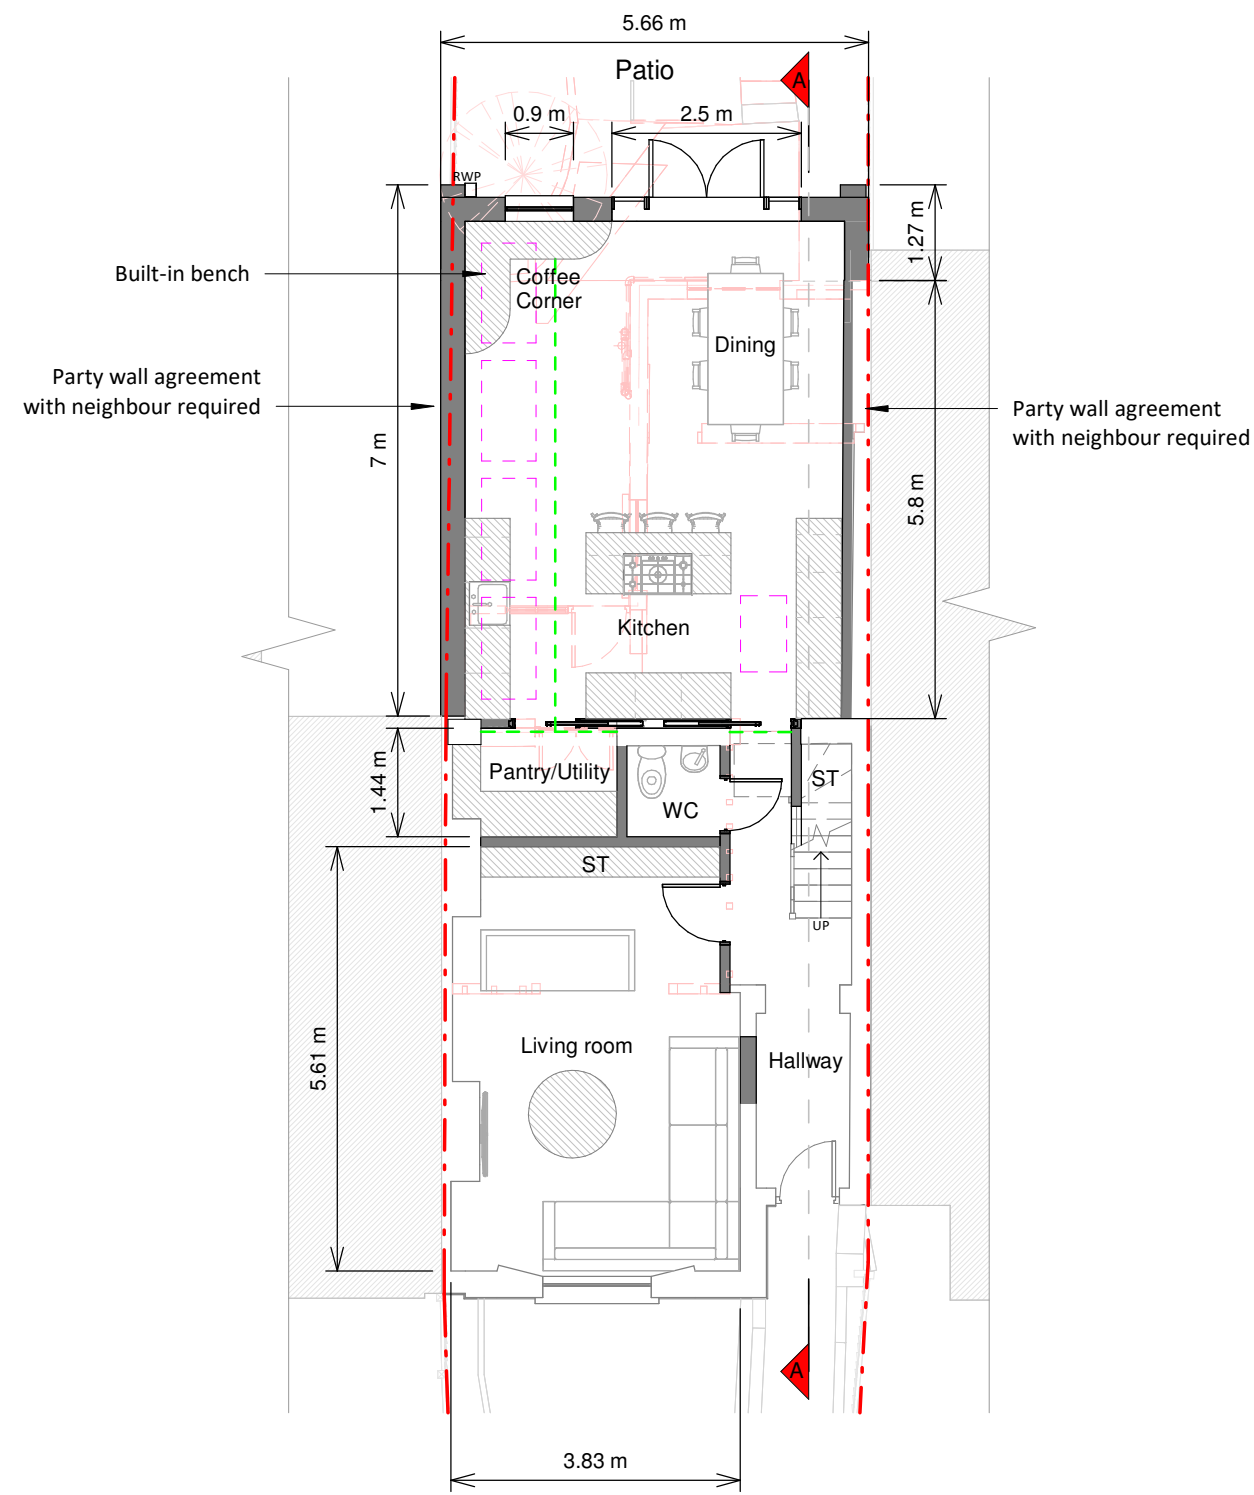


Ground Floor Plan

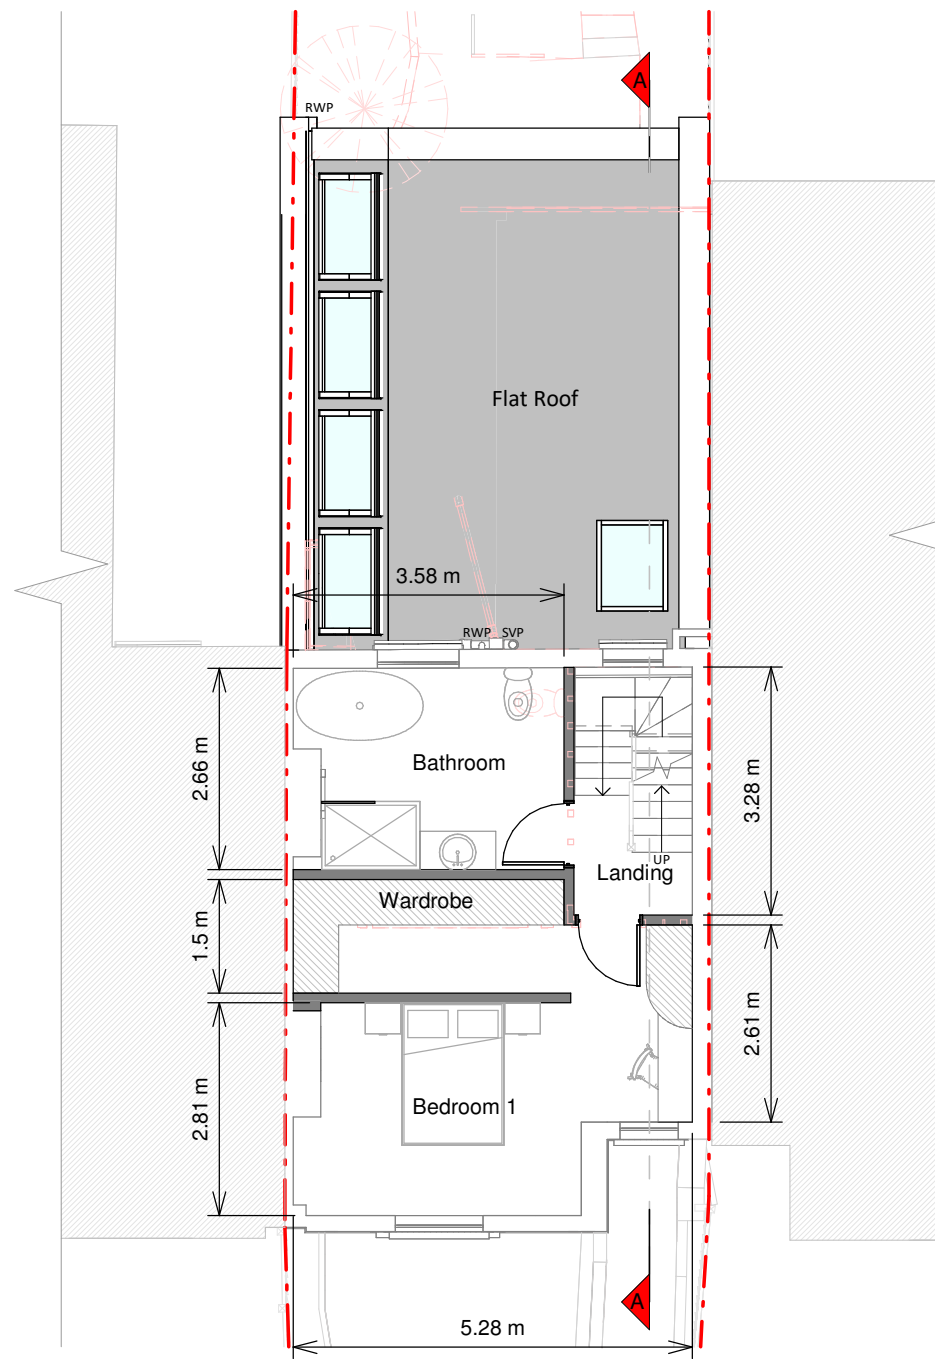


First Floor Plan

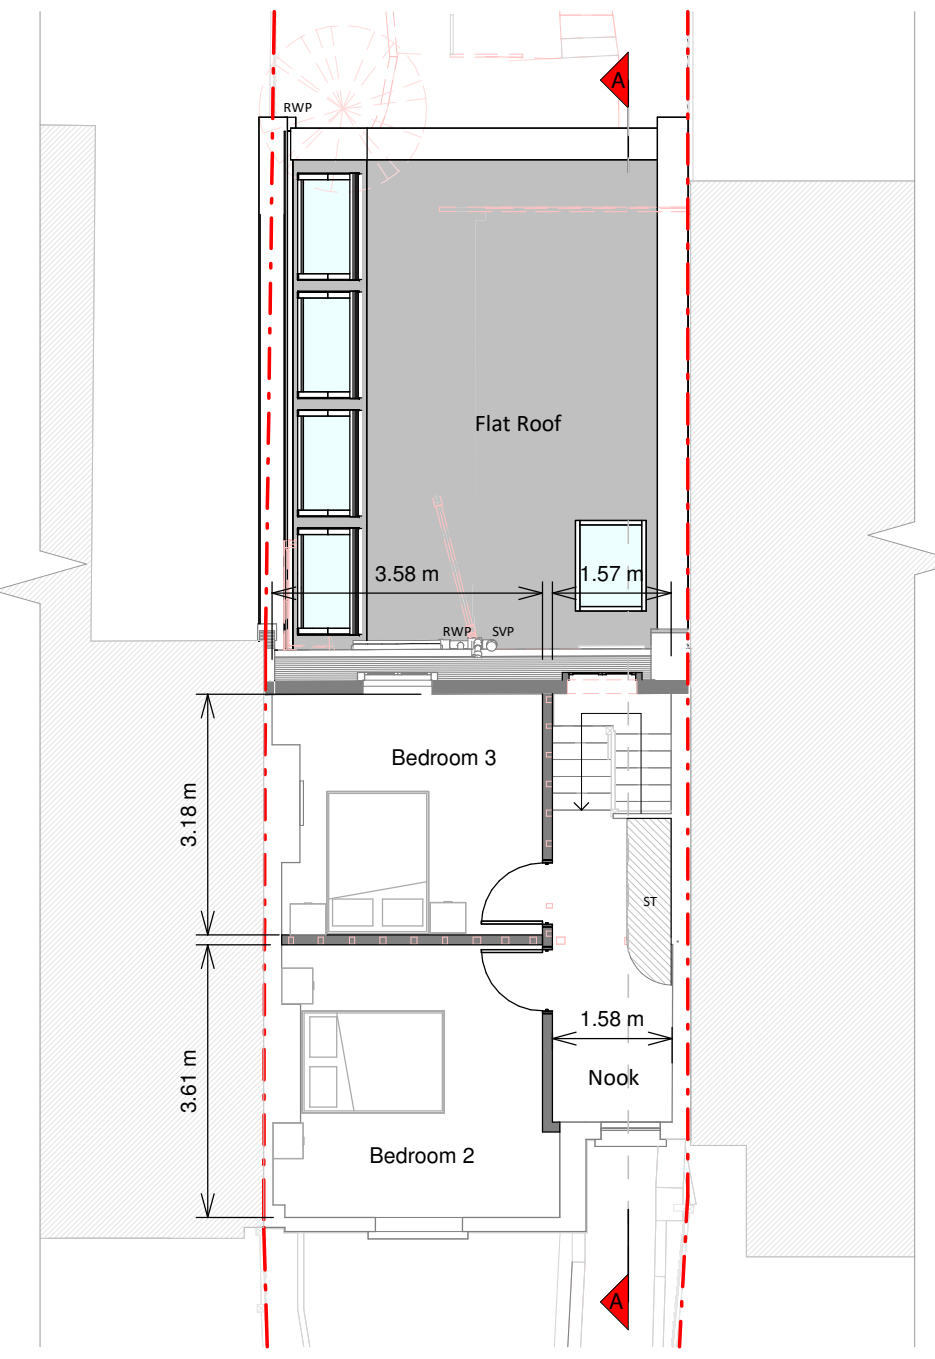


Second Floor Plan

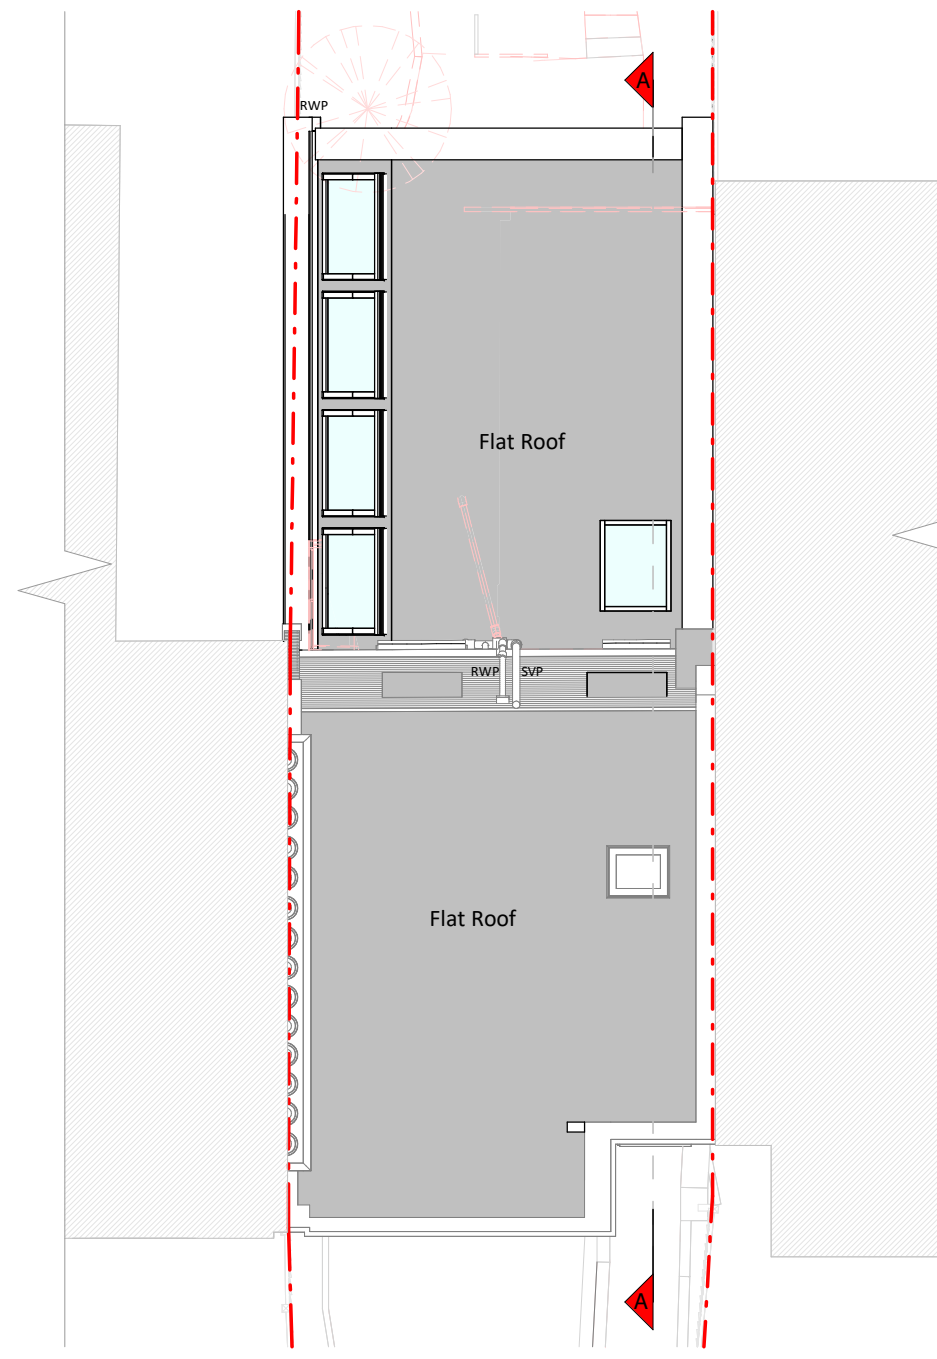


Roof Plan

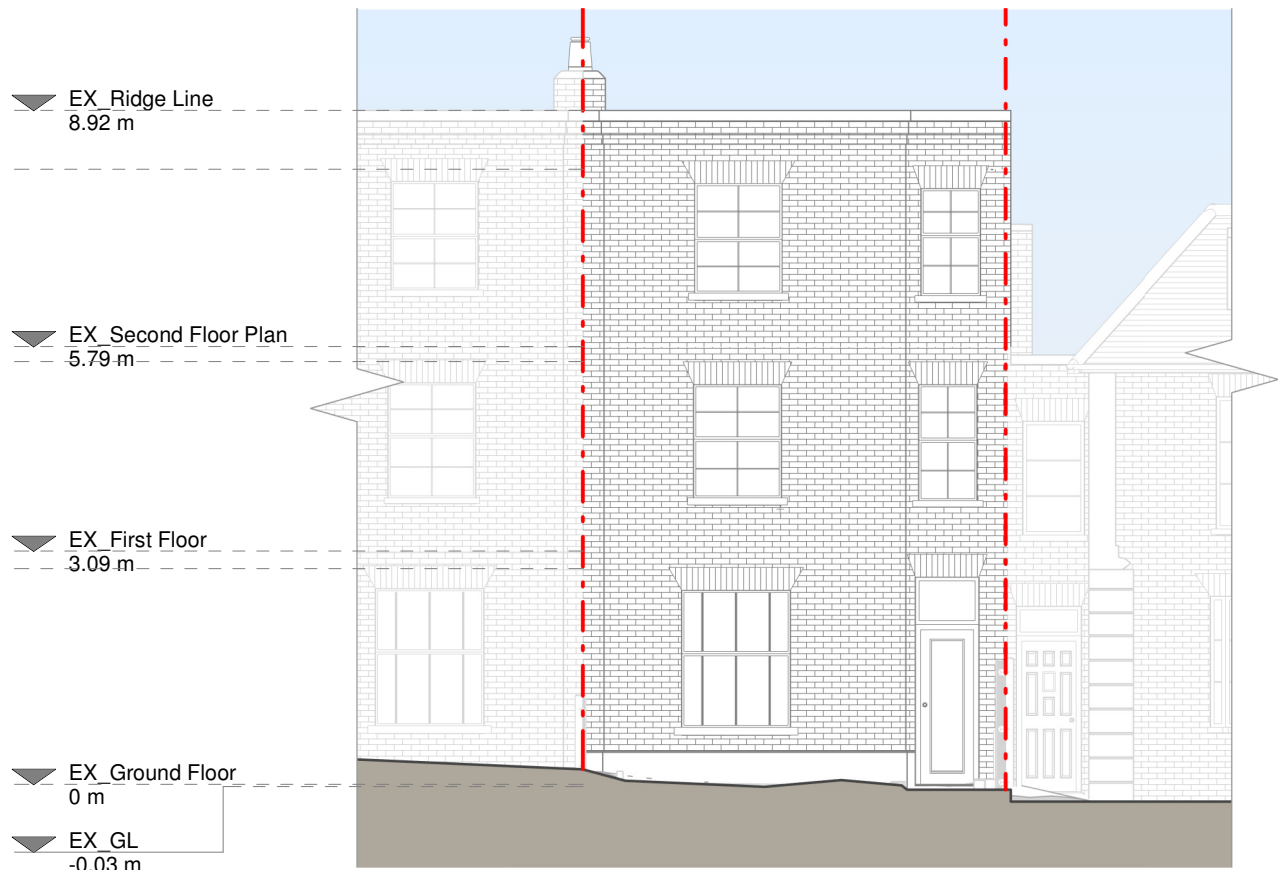


Front Elevation

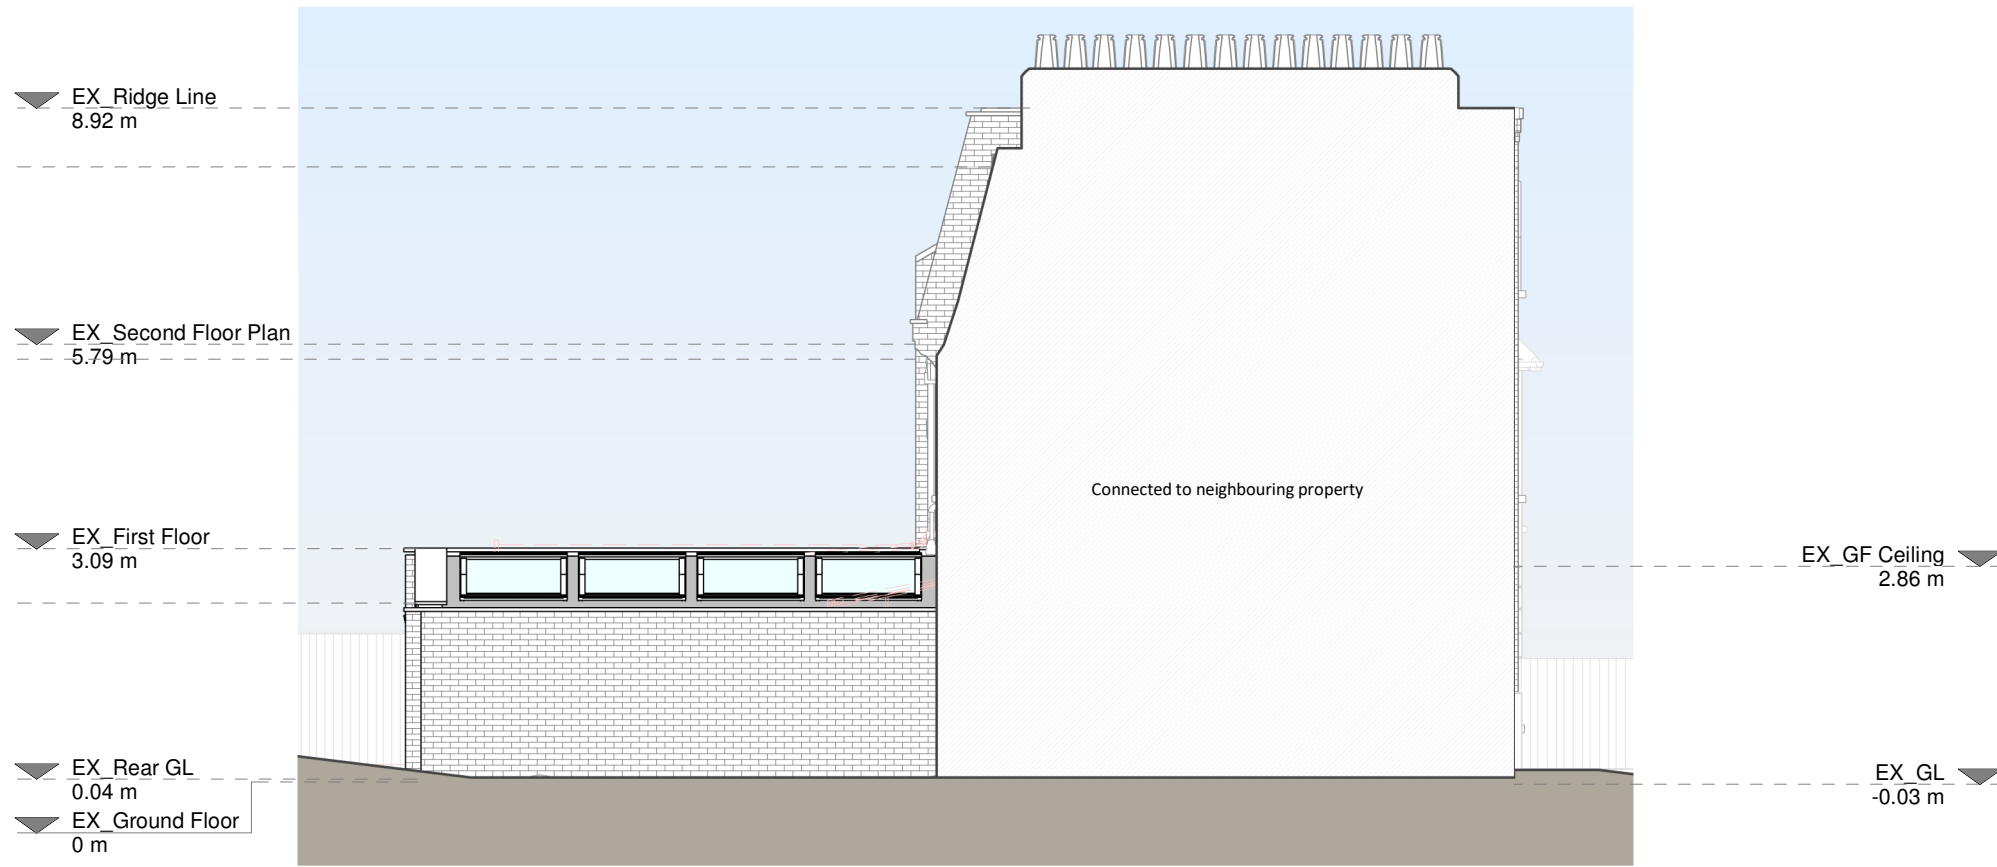


Left Side Elevation

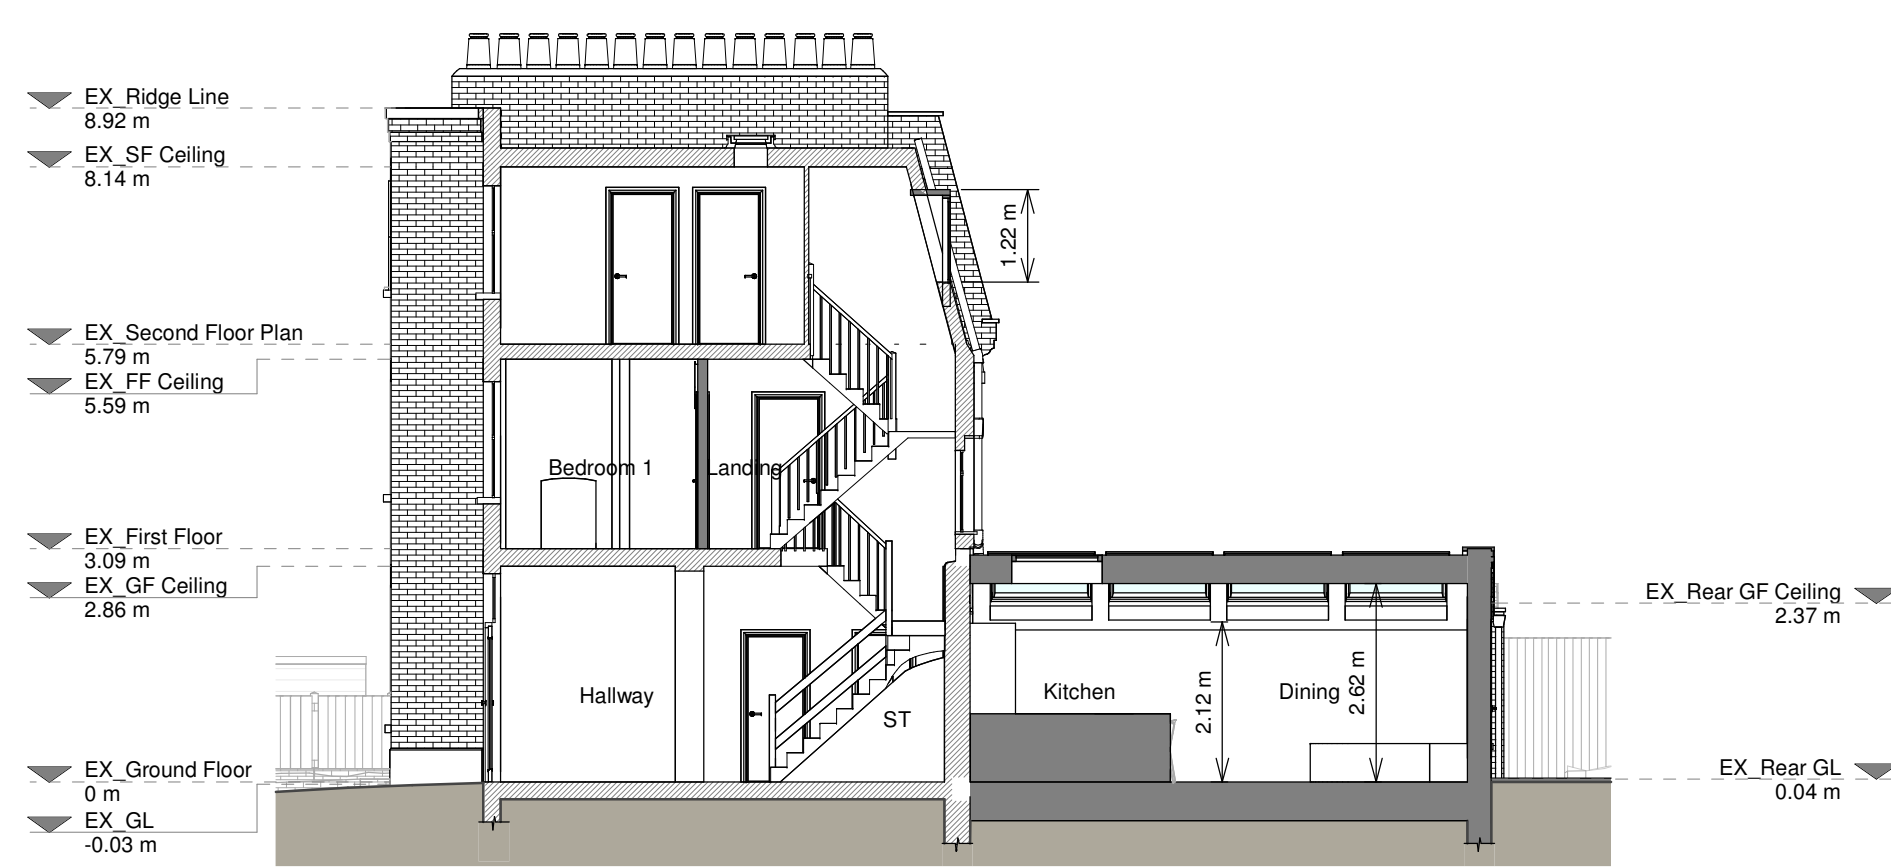

Section A - A

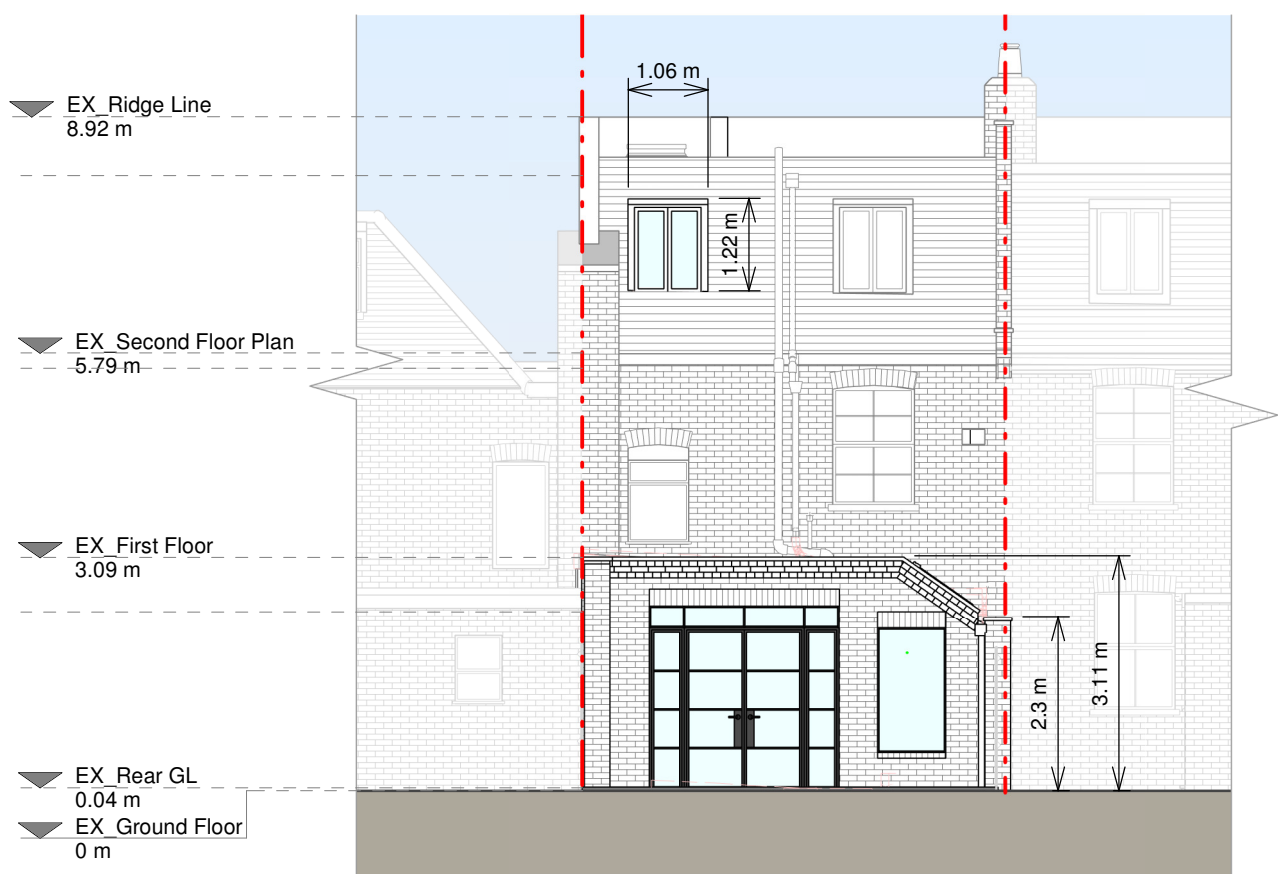

Rear Elevation

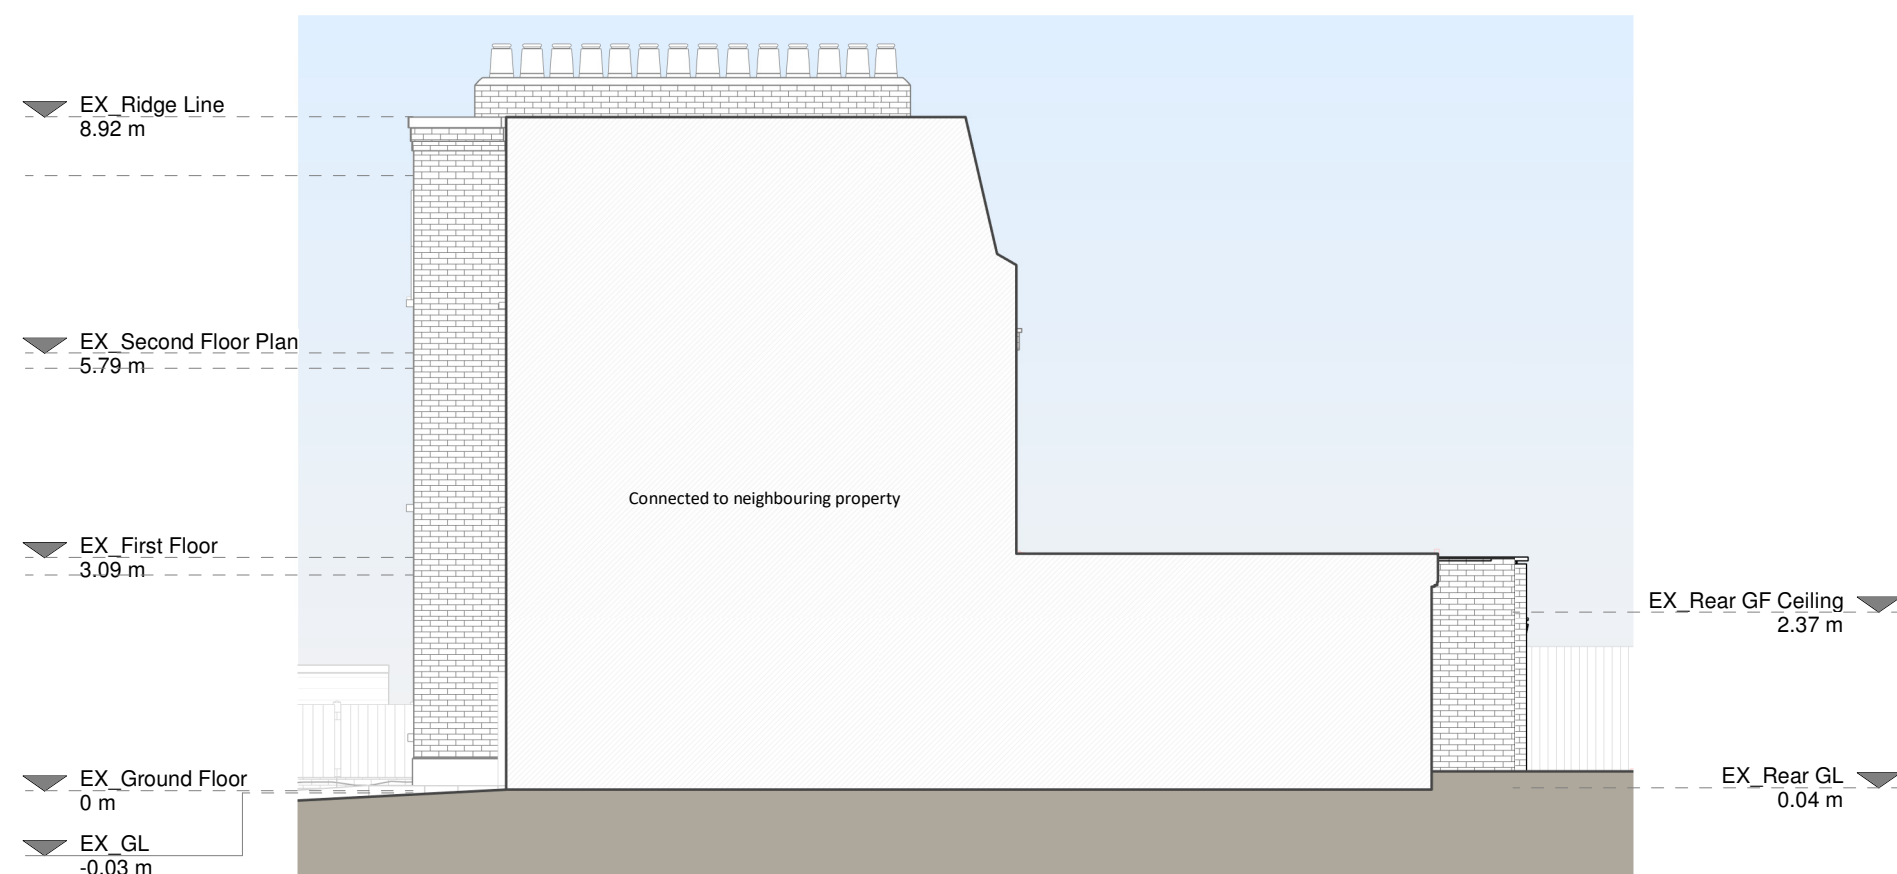

Right Side Elevation

Proposed Materials

Brickwork / Walls - London stock / red brick to match existing

Pitched roof - Slate tiles to match existing

Flat roof - Fibreglass

Windows - Aluminium, Crittall style framed windows, white painted timber framed window and rooflights

Doors - Crittall style framed double doors

RWPs / Gutter's / Fascia's - Aluminium box gutter and hanger

KEY

Existing walls - Boundary line


Proposed walls - Proposed beam

Proposed furniture - Proposed drainage

Proposed staircase - Existing removed

Proposed windows - 1.5m head height

Proposed rooflight - 1.8m head height

 

Revision		
Rev	Notes	Date
A	Planning Issue	04/12/2023

RSI
Grow your home

Job Title

Proposed ground floor rear extension, installation of a rear dormer window, internal alterations and all associated works at 15 Middle Lane

Drawing Status

Planning

Client

Fuchsia Curry

Drawing Title

Proposed Drawings

Scale

1:100 @ A1

Drawn

AR

Checked

TM

Date

Dec 2023

Drawing No.

8185242-3100

Rev

A

