


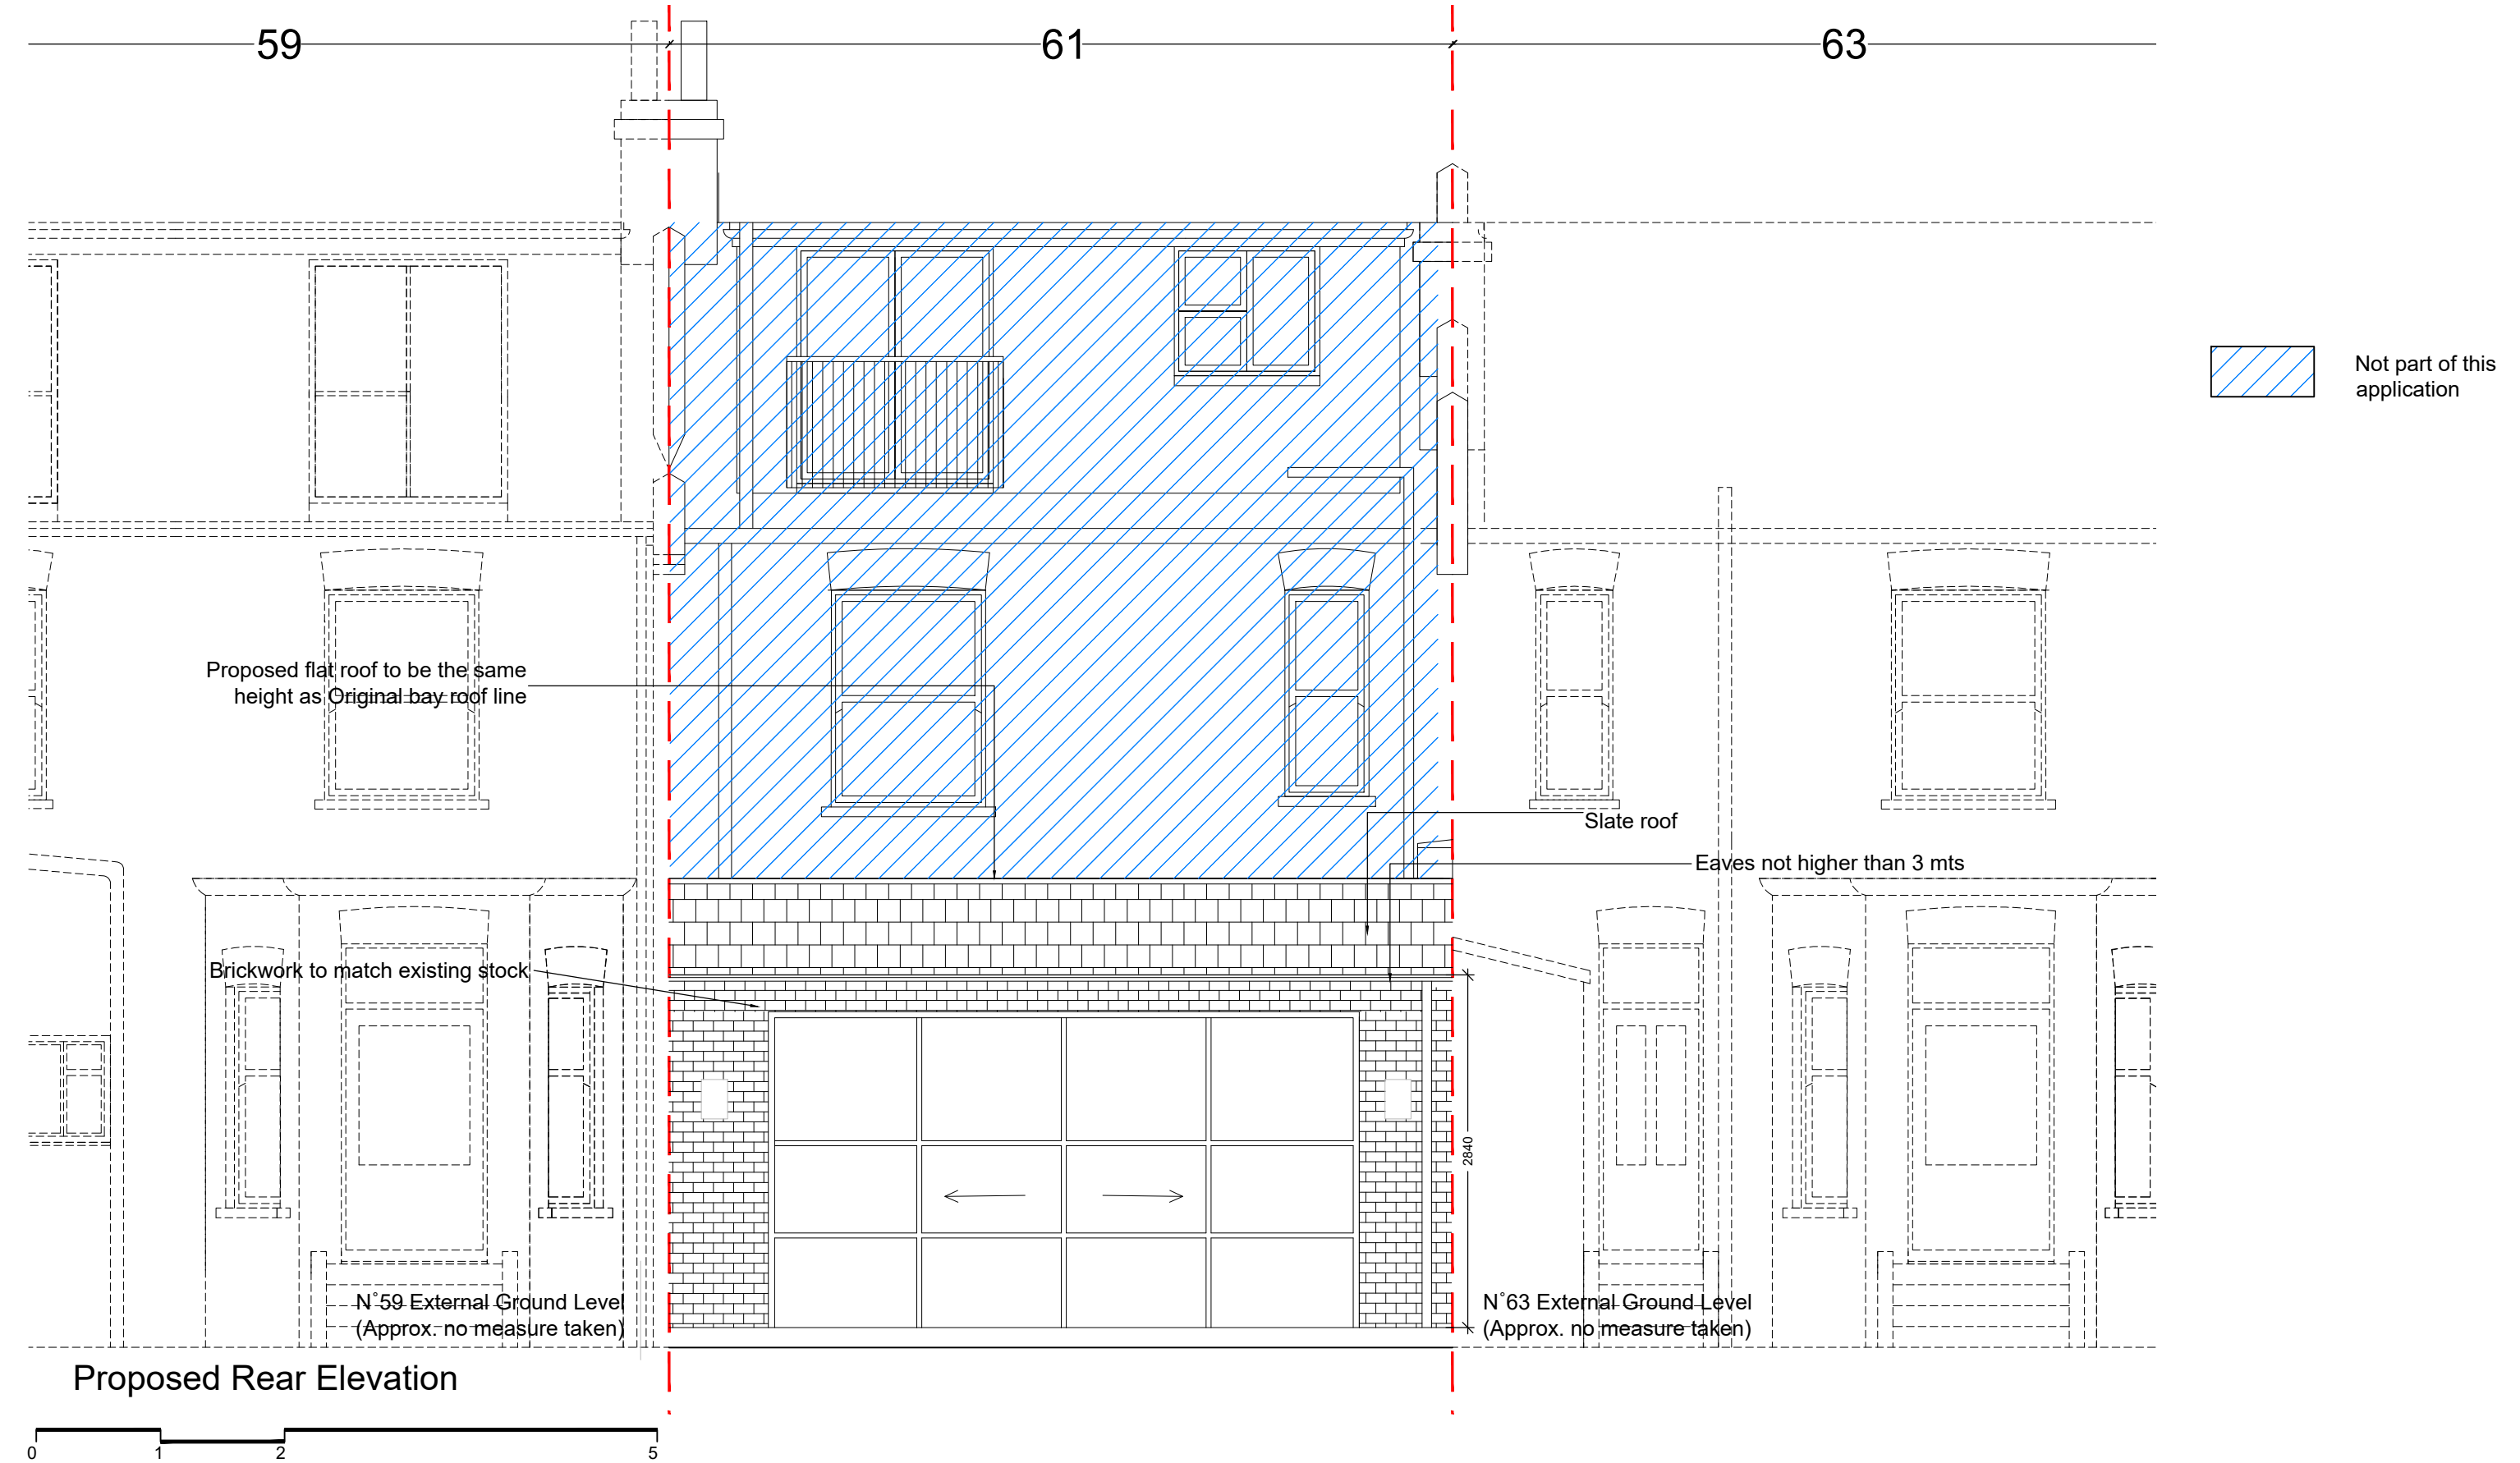

Angela Franco.
Design Professional

59 Outram Road
London N22 7AB
Phone: 07462010102
angelafrancoaltez@gmail.com

project	drawing title	scale	date	drawn by	checked by
61 Outram Road N22 7AB	Proposed Rear Elevation	1:50 @ A3	10.11.2023	AF	-
	drawing status	job no.	drawing no.	revision	
	PLANNING	0228	T-100-111	P0	

rev	amendments	date	by
-----	------------	------	----