


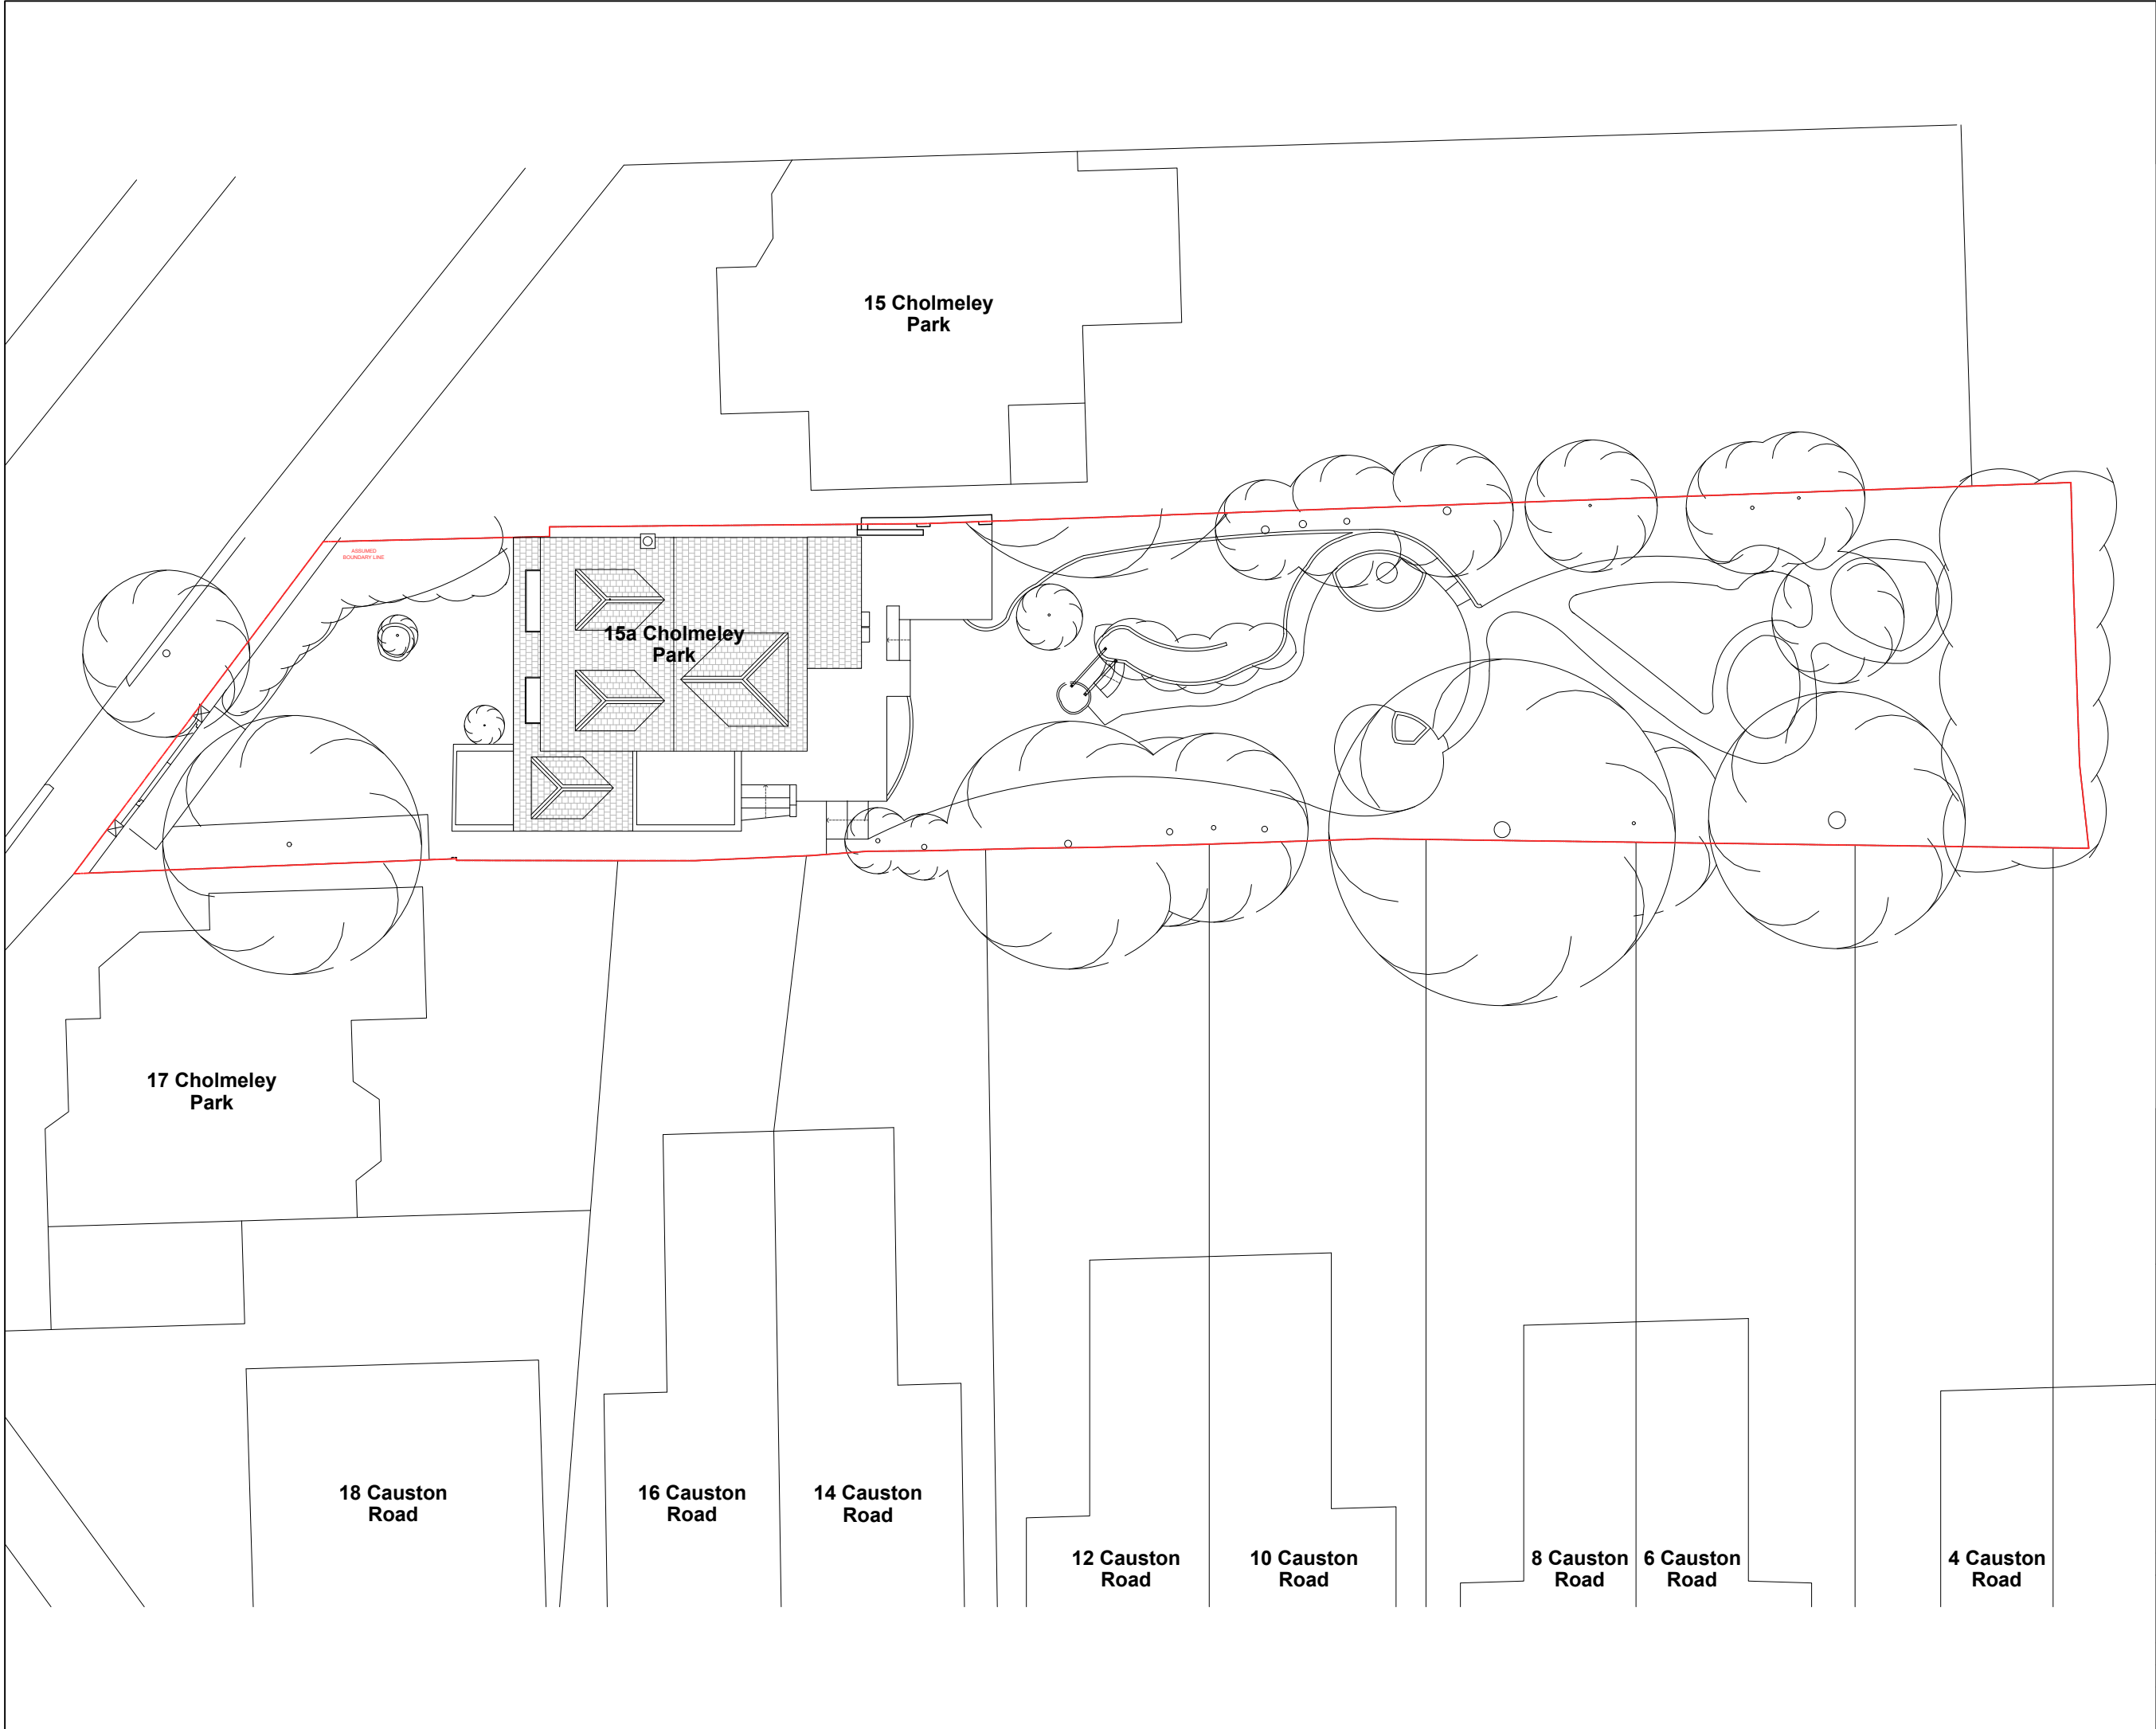

NOTES

Do not scale from drawing

All measurements given are indicative, on site dimensions must be determined prior to the purchase or manufacture of any components

All discrepancies between indicative dimensions given and those measured on site to be brought to architects attention

Revision:

Scale Bar:

STUDIO 30 ARCHITECTS
38 St Donatt's Road
London SE 14 6NR
m: 07701061109
e: info@studio30architects.co.uk


Client: Yuliana Mahler
Project: 15a Cholmeley Park, N6 5ET

Title:
Existing Site Plan


Date: **October 2023** | Scale: **1:200 @ A3**

Status: **PLANNING**

15aCP-PL-EX-001 | Rev: **-**

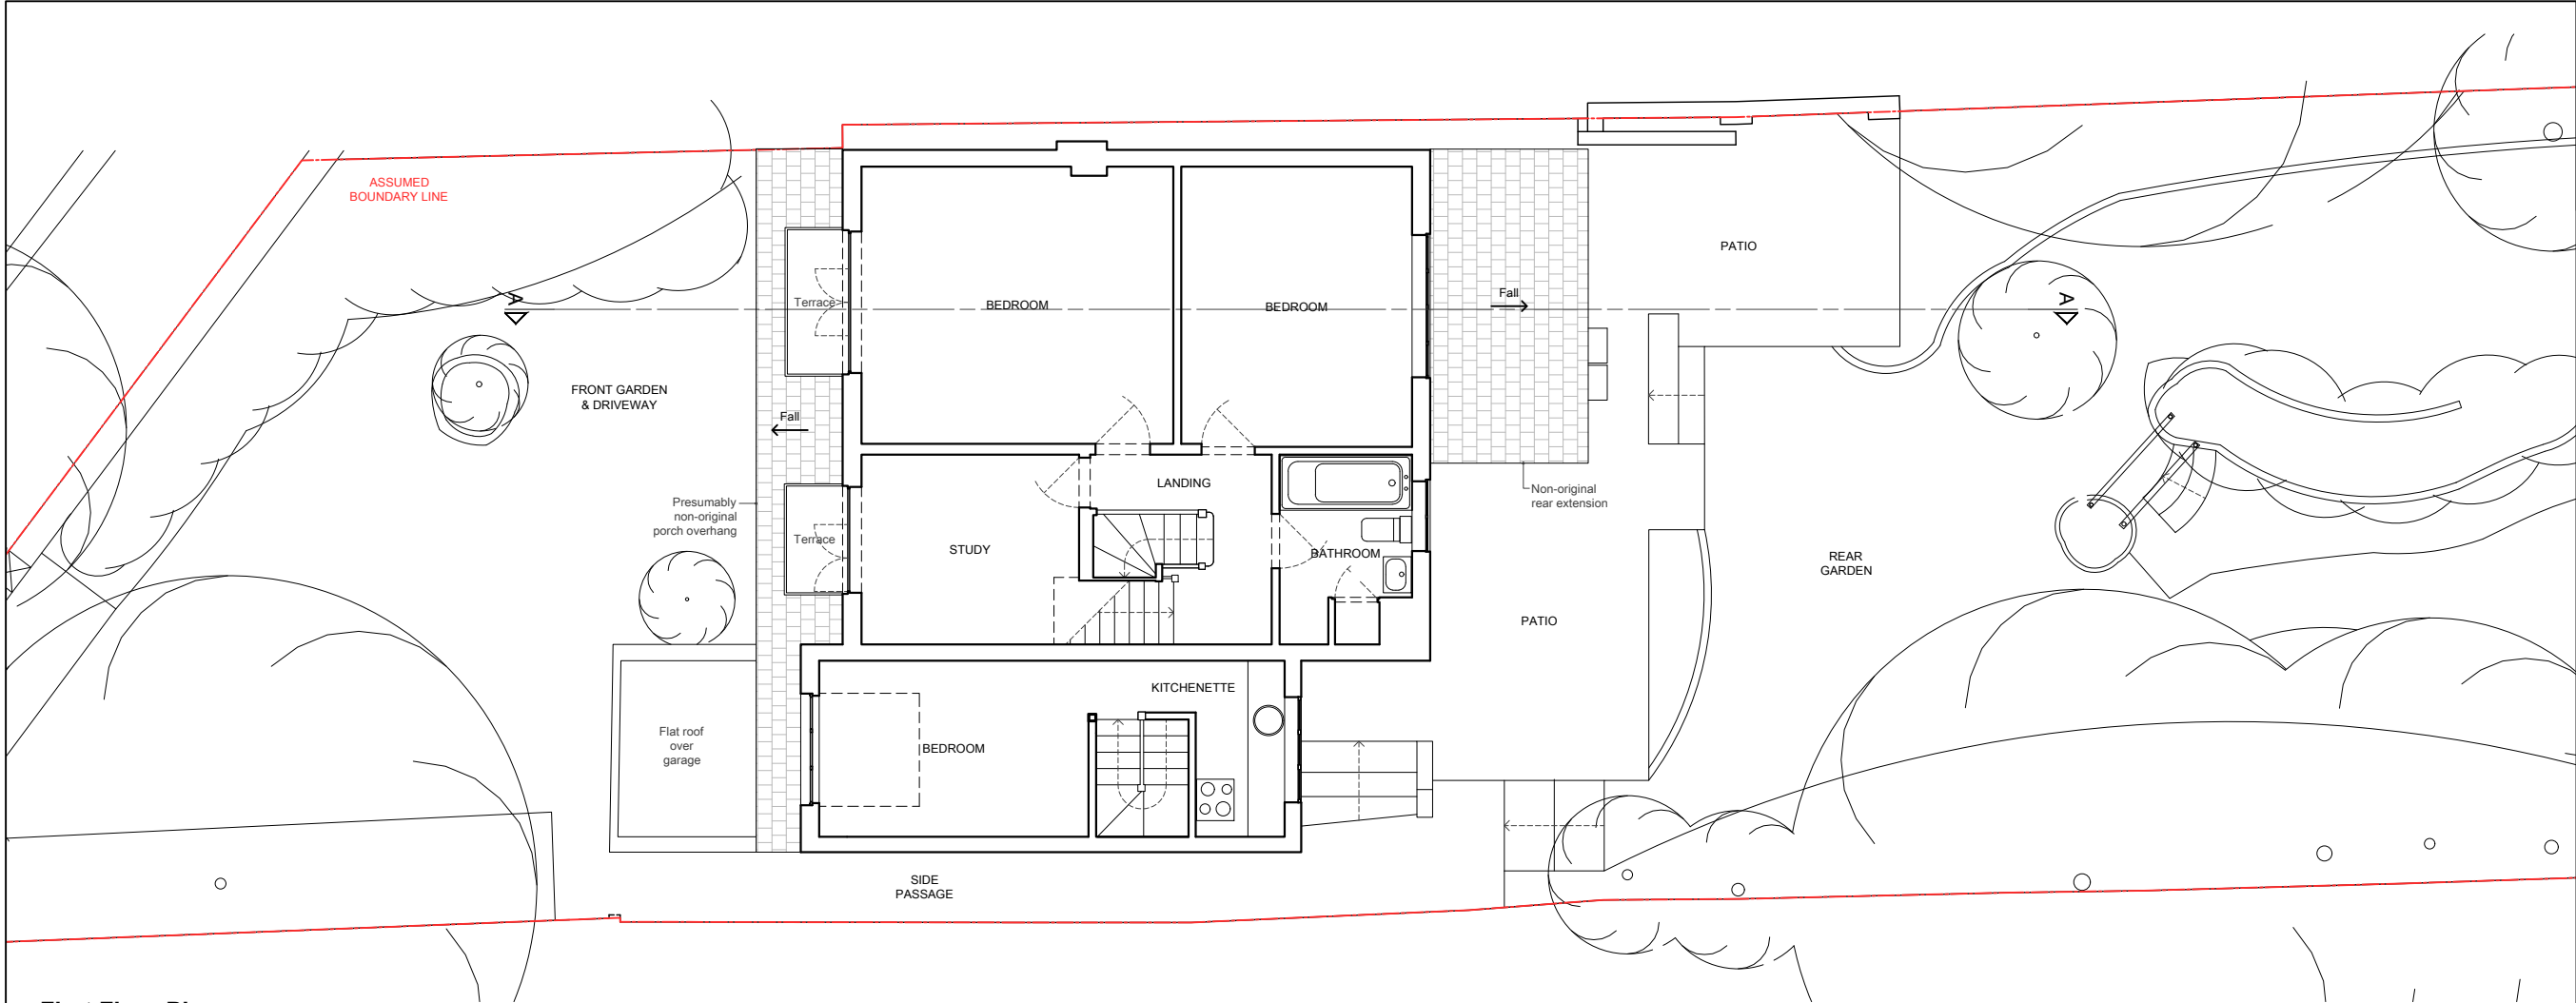

First Floor Plan

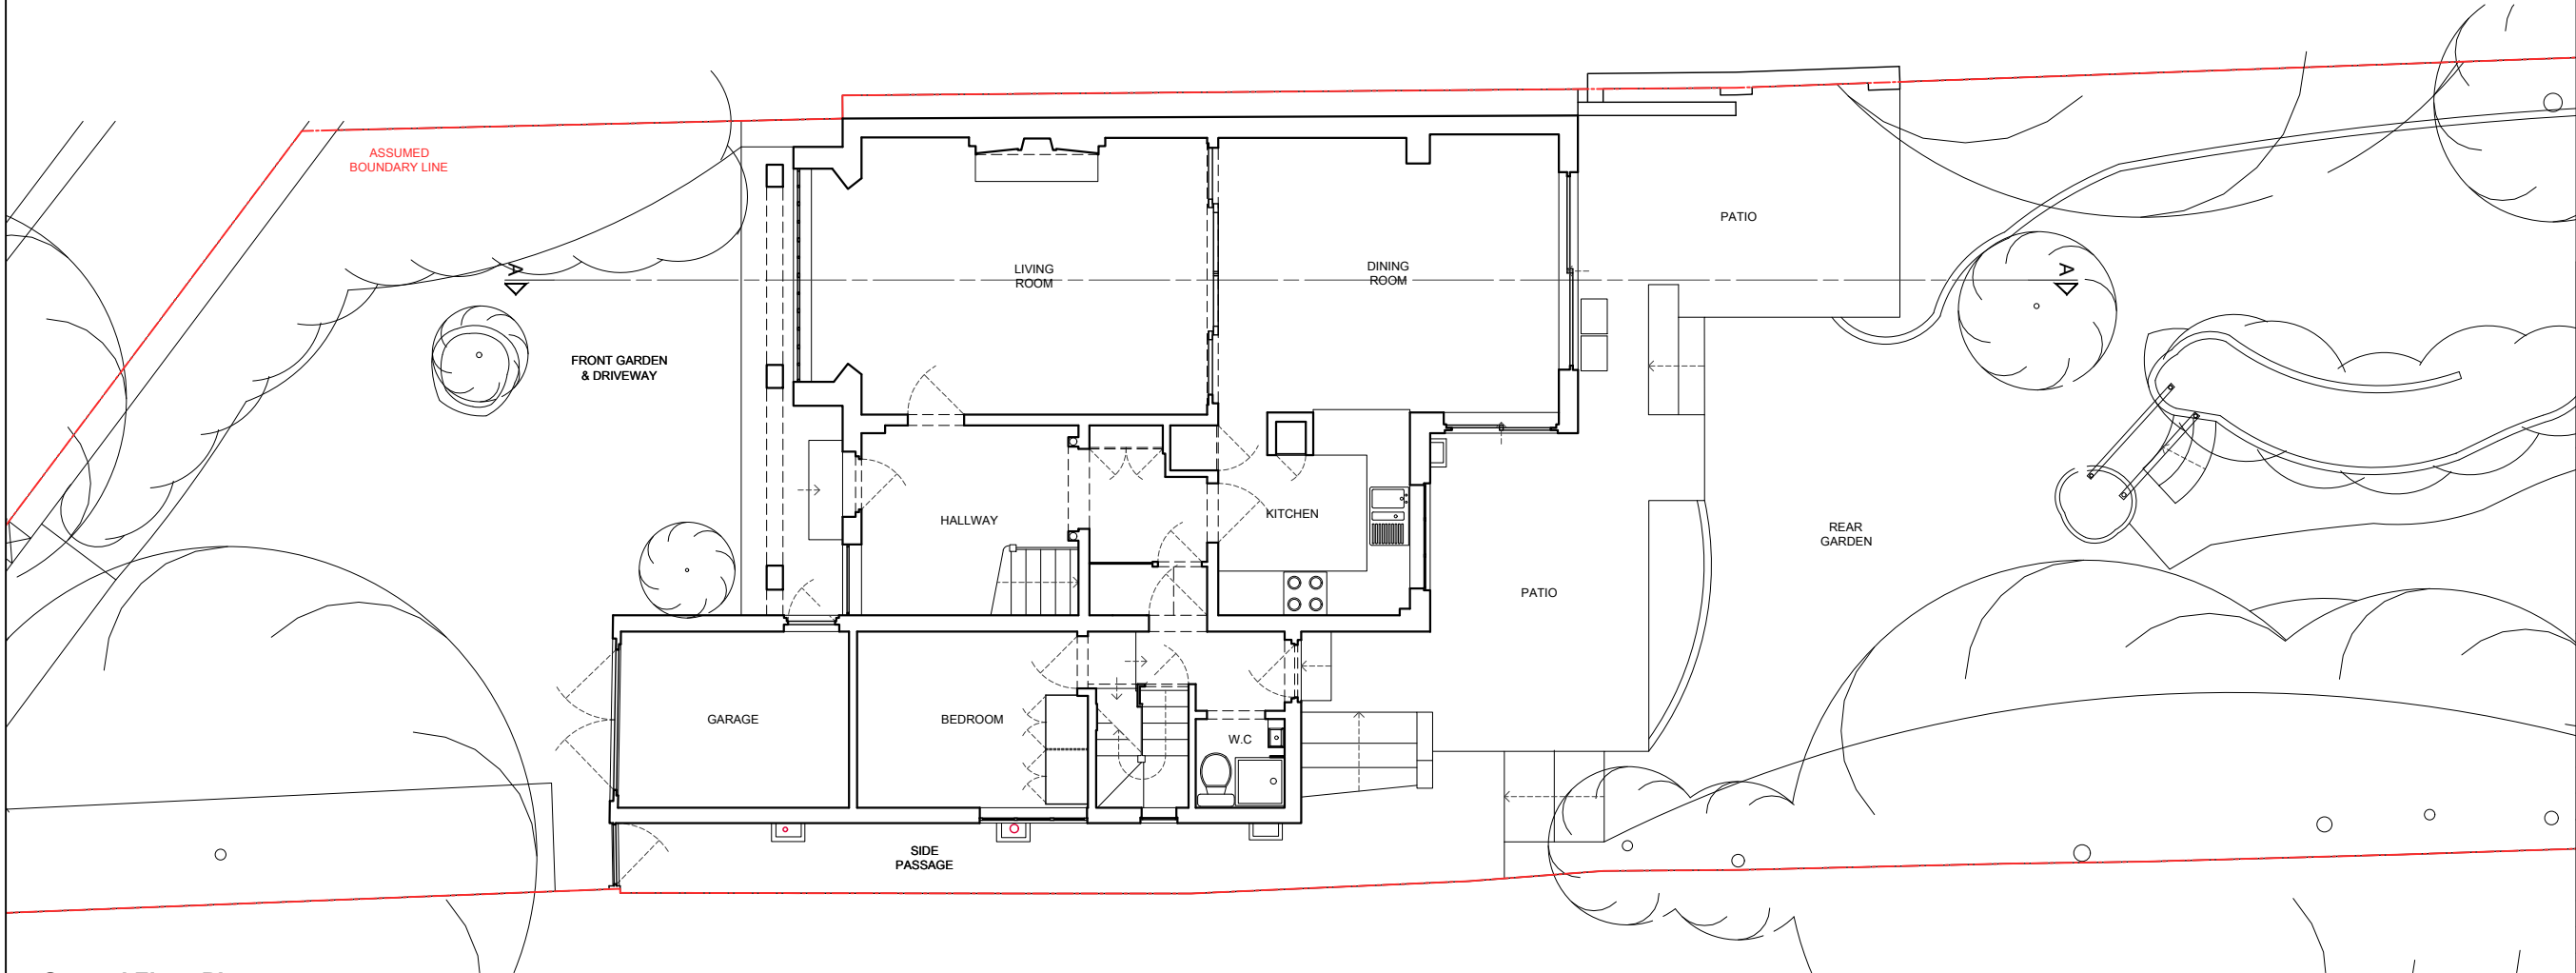

Ground Floor Plan

NOTES

Do not scale from drawing

All measurements given are indicative, on site dimensions must be determined prior to the purchase or manufacture of any components

All discrepancies between indicative dimensions given and those measured on site to be brought to architects attention

Levels taken from survey measured and supplied by others.

Revision:

Scale Bar:

STUDIO 30 ARCHITECTS
38 St Donatt's Road
London SE 14 6NR
m: 07701061109
e: info@studio30architects.co.uk

Client: **Yuliana Mahler**


Project: **15a Cholmeley Park, N6 5ET**

Title:
Existing Drawings 01


Date: **October 2023** Scale: **1:100 @ A3**

Status: **PLANNING**

15aCP-PL-EX-101 Rev: **-**

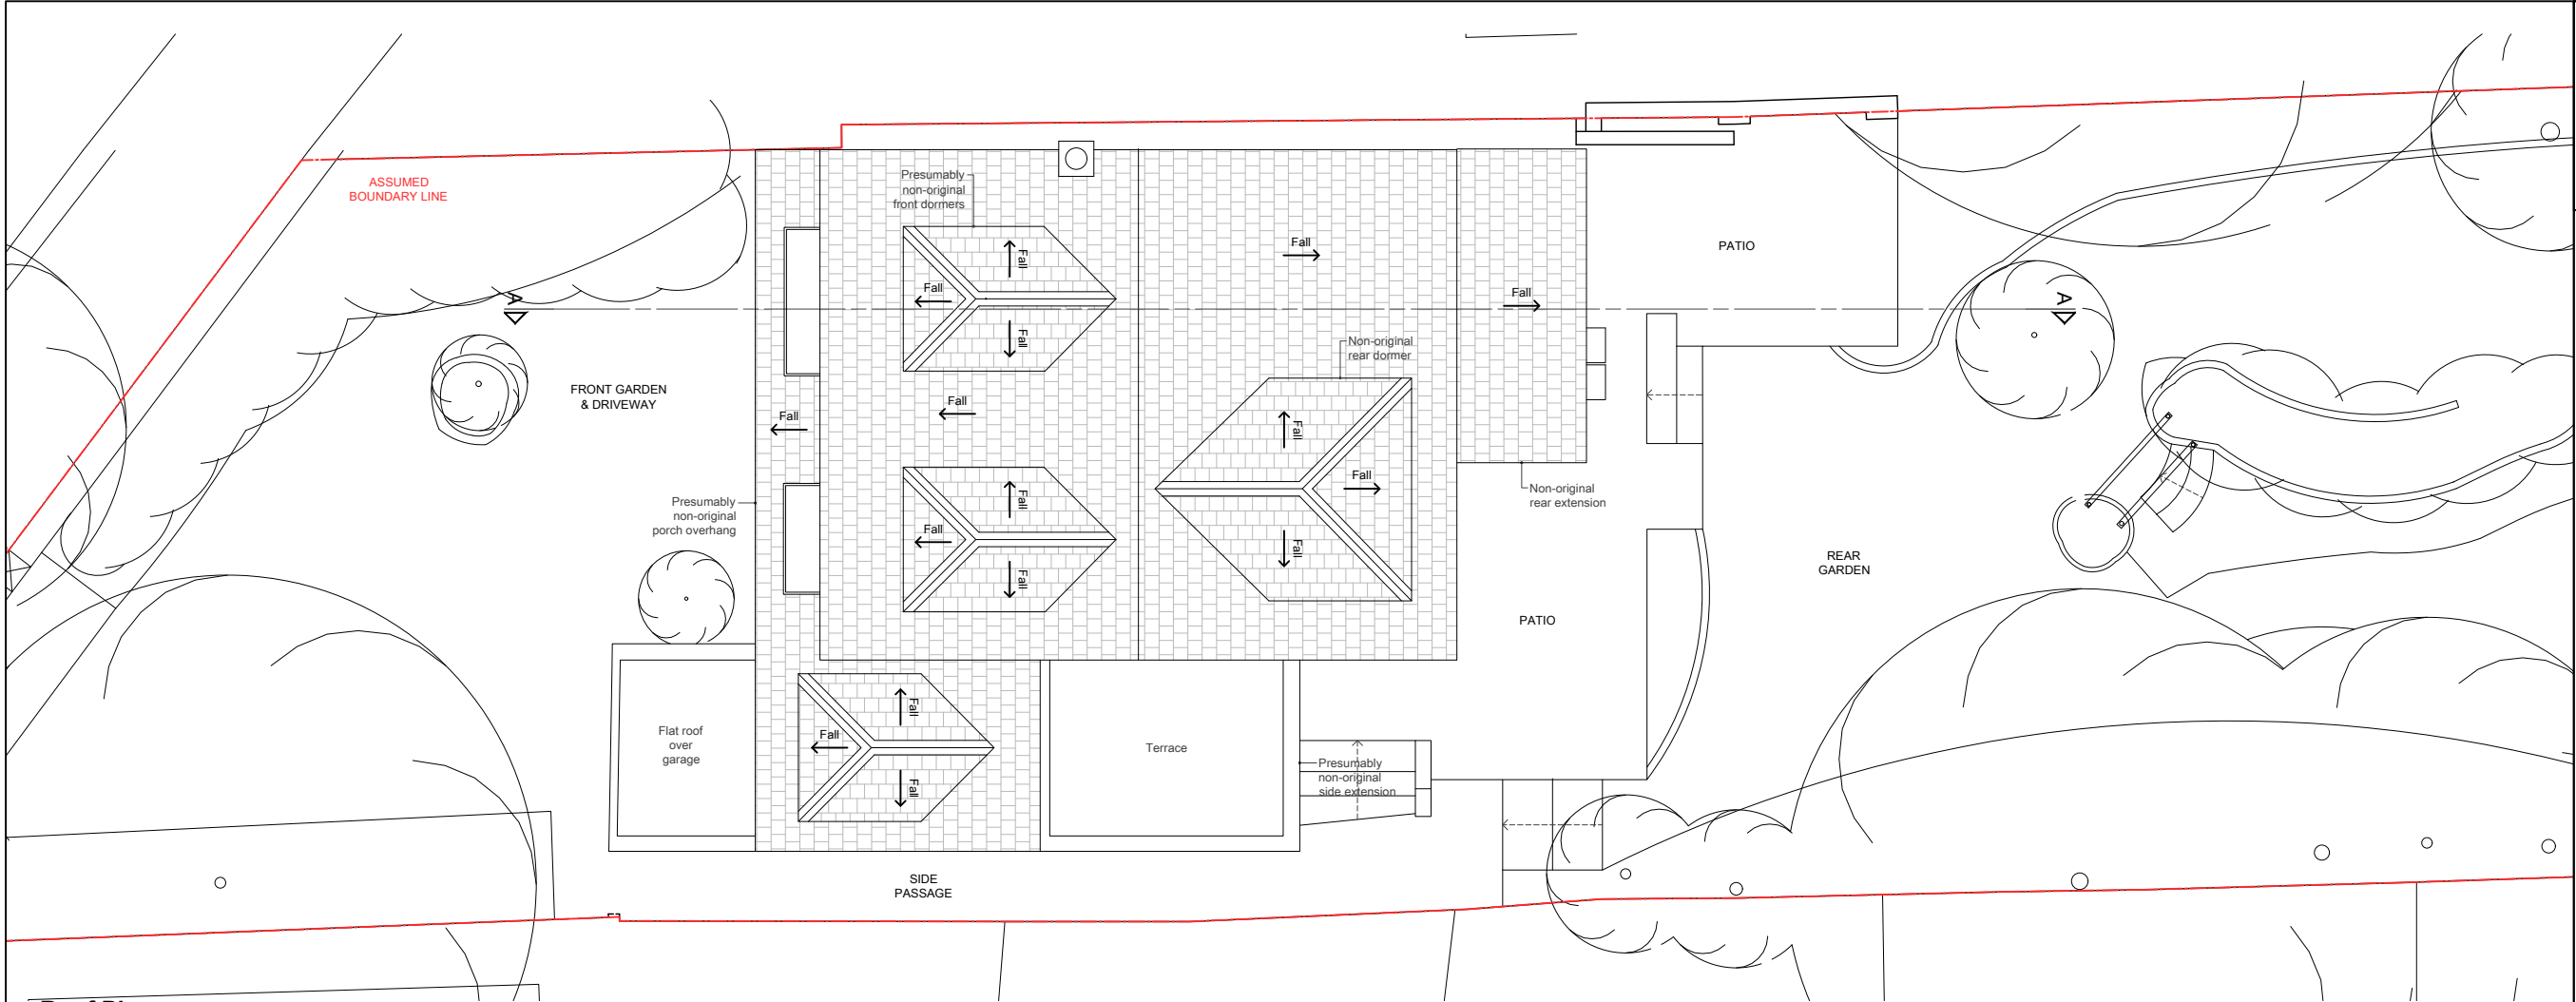

Roof Plan

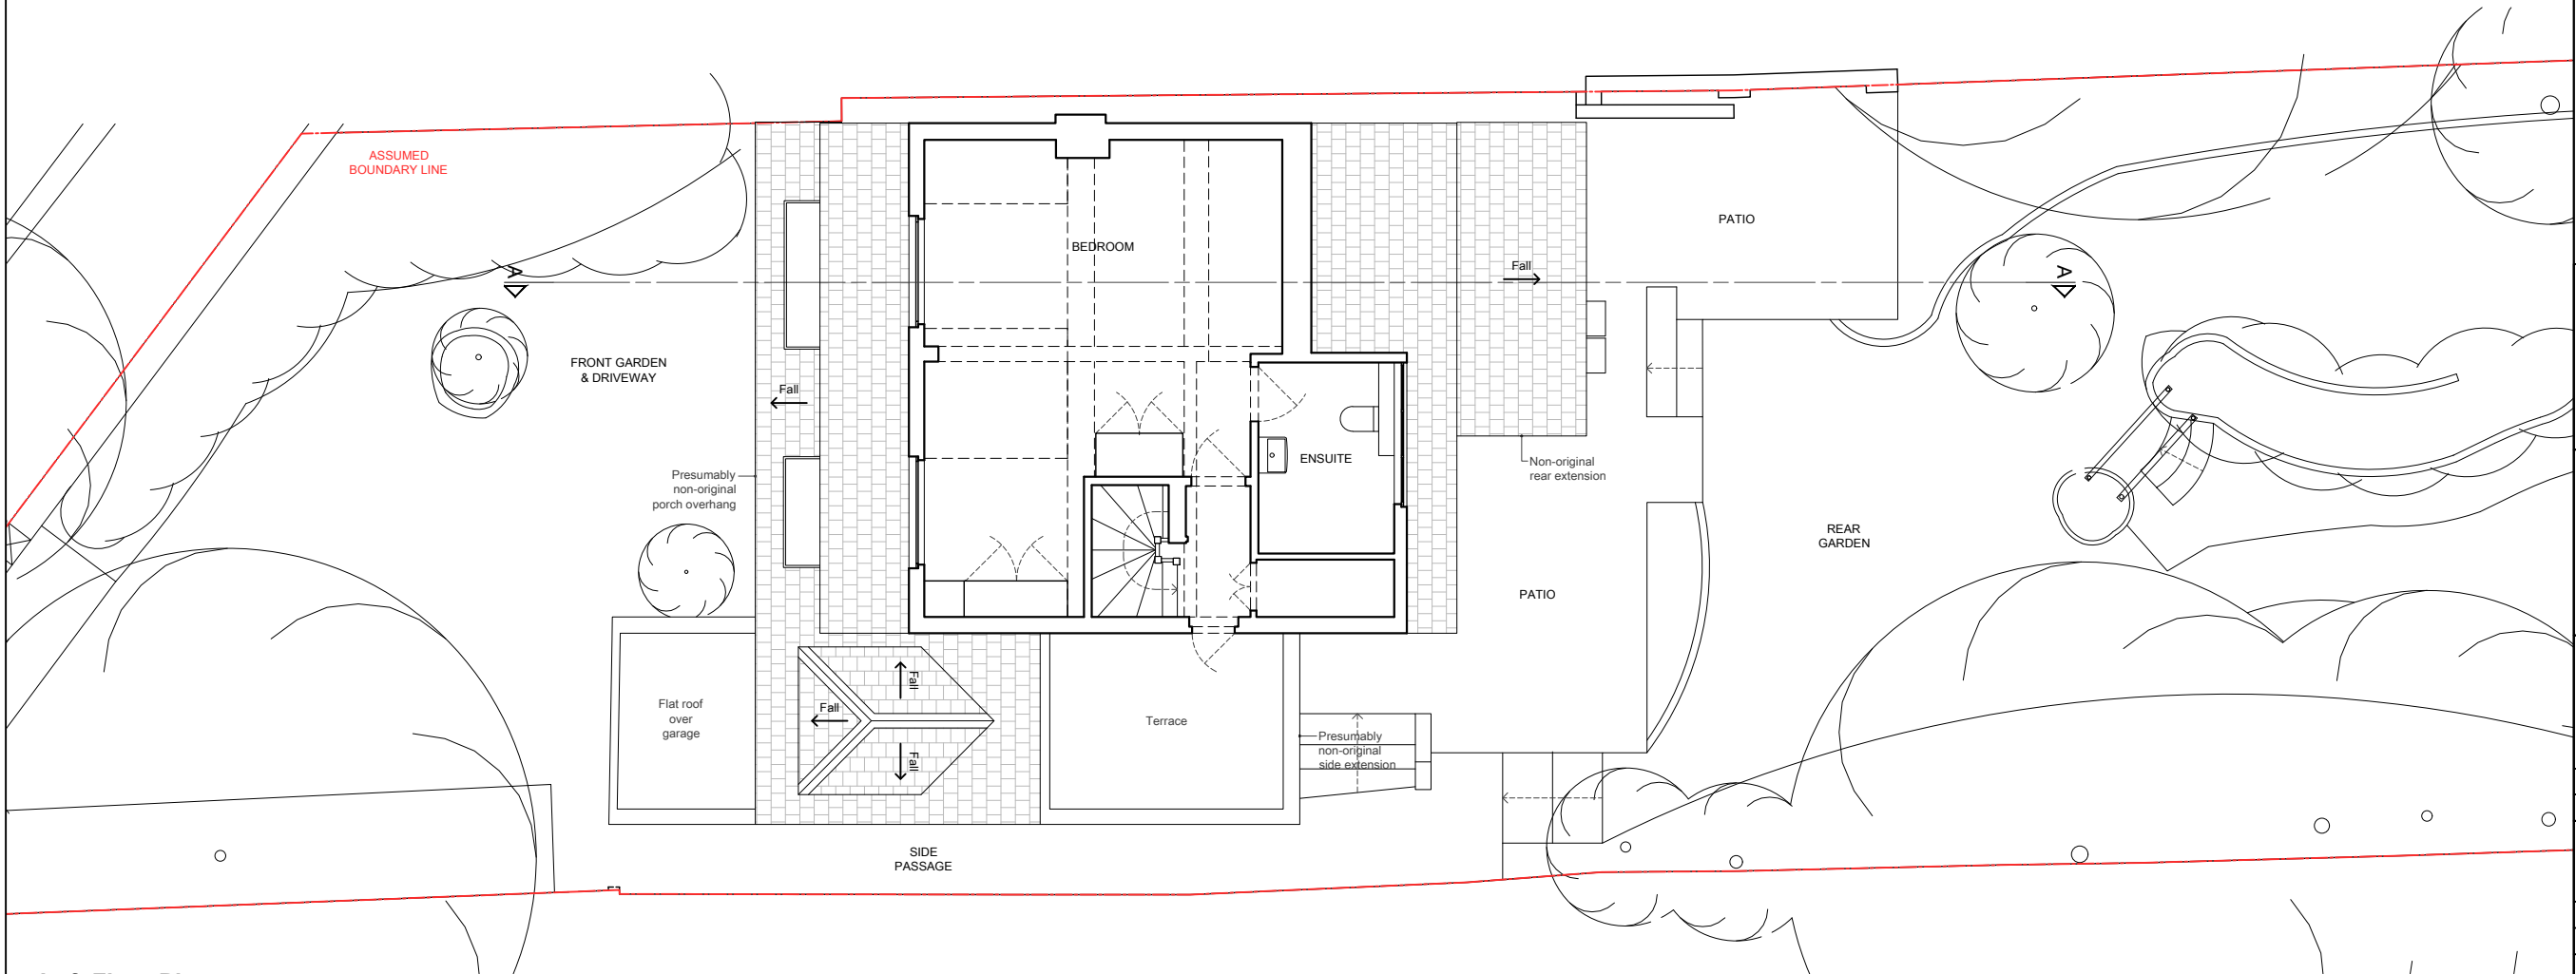

Loft Floor Plan


NOTES

Do not scale from drawing


All measurements given are indicative, on site dimensions must be determined prior to the purchase or manufacture of any components

All discrepancies between indicative dimensions given and those measured on site to be brought to architects attention

Levels taken from survey measured and supplied by others.

 

Revision:

 


STUDIO 30 ARCHITECTS
38 St Donatt's Road
London SE 14 6NR
m: 07701061109
e: info@studio30architects.co.uk

Client: **Yuliana Mahler**
Project: **15a Cholmeley Park, N6 5ET**

Title:
Existing Drawings 02

Date: **October 2023** Scale: **1:100 @ A3**
Status: **PLANNING**

15aCP-PL-EX-102 Rev: **-**

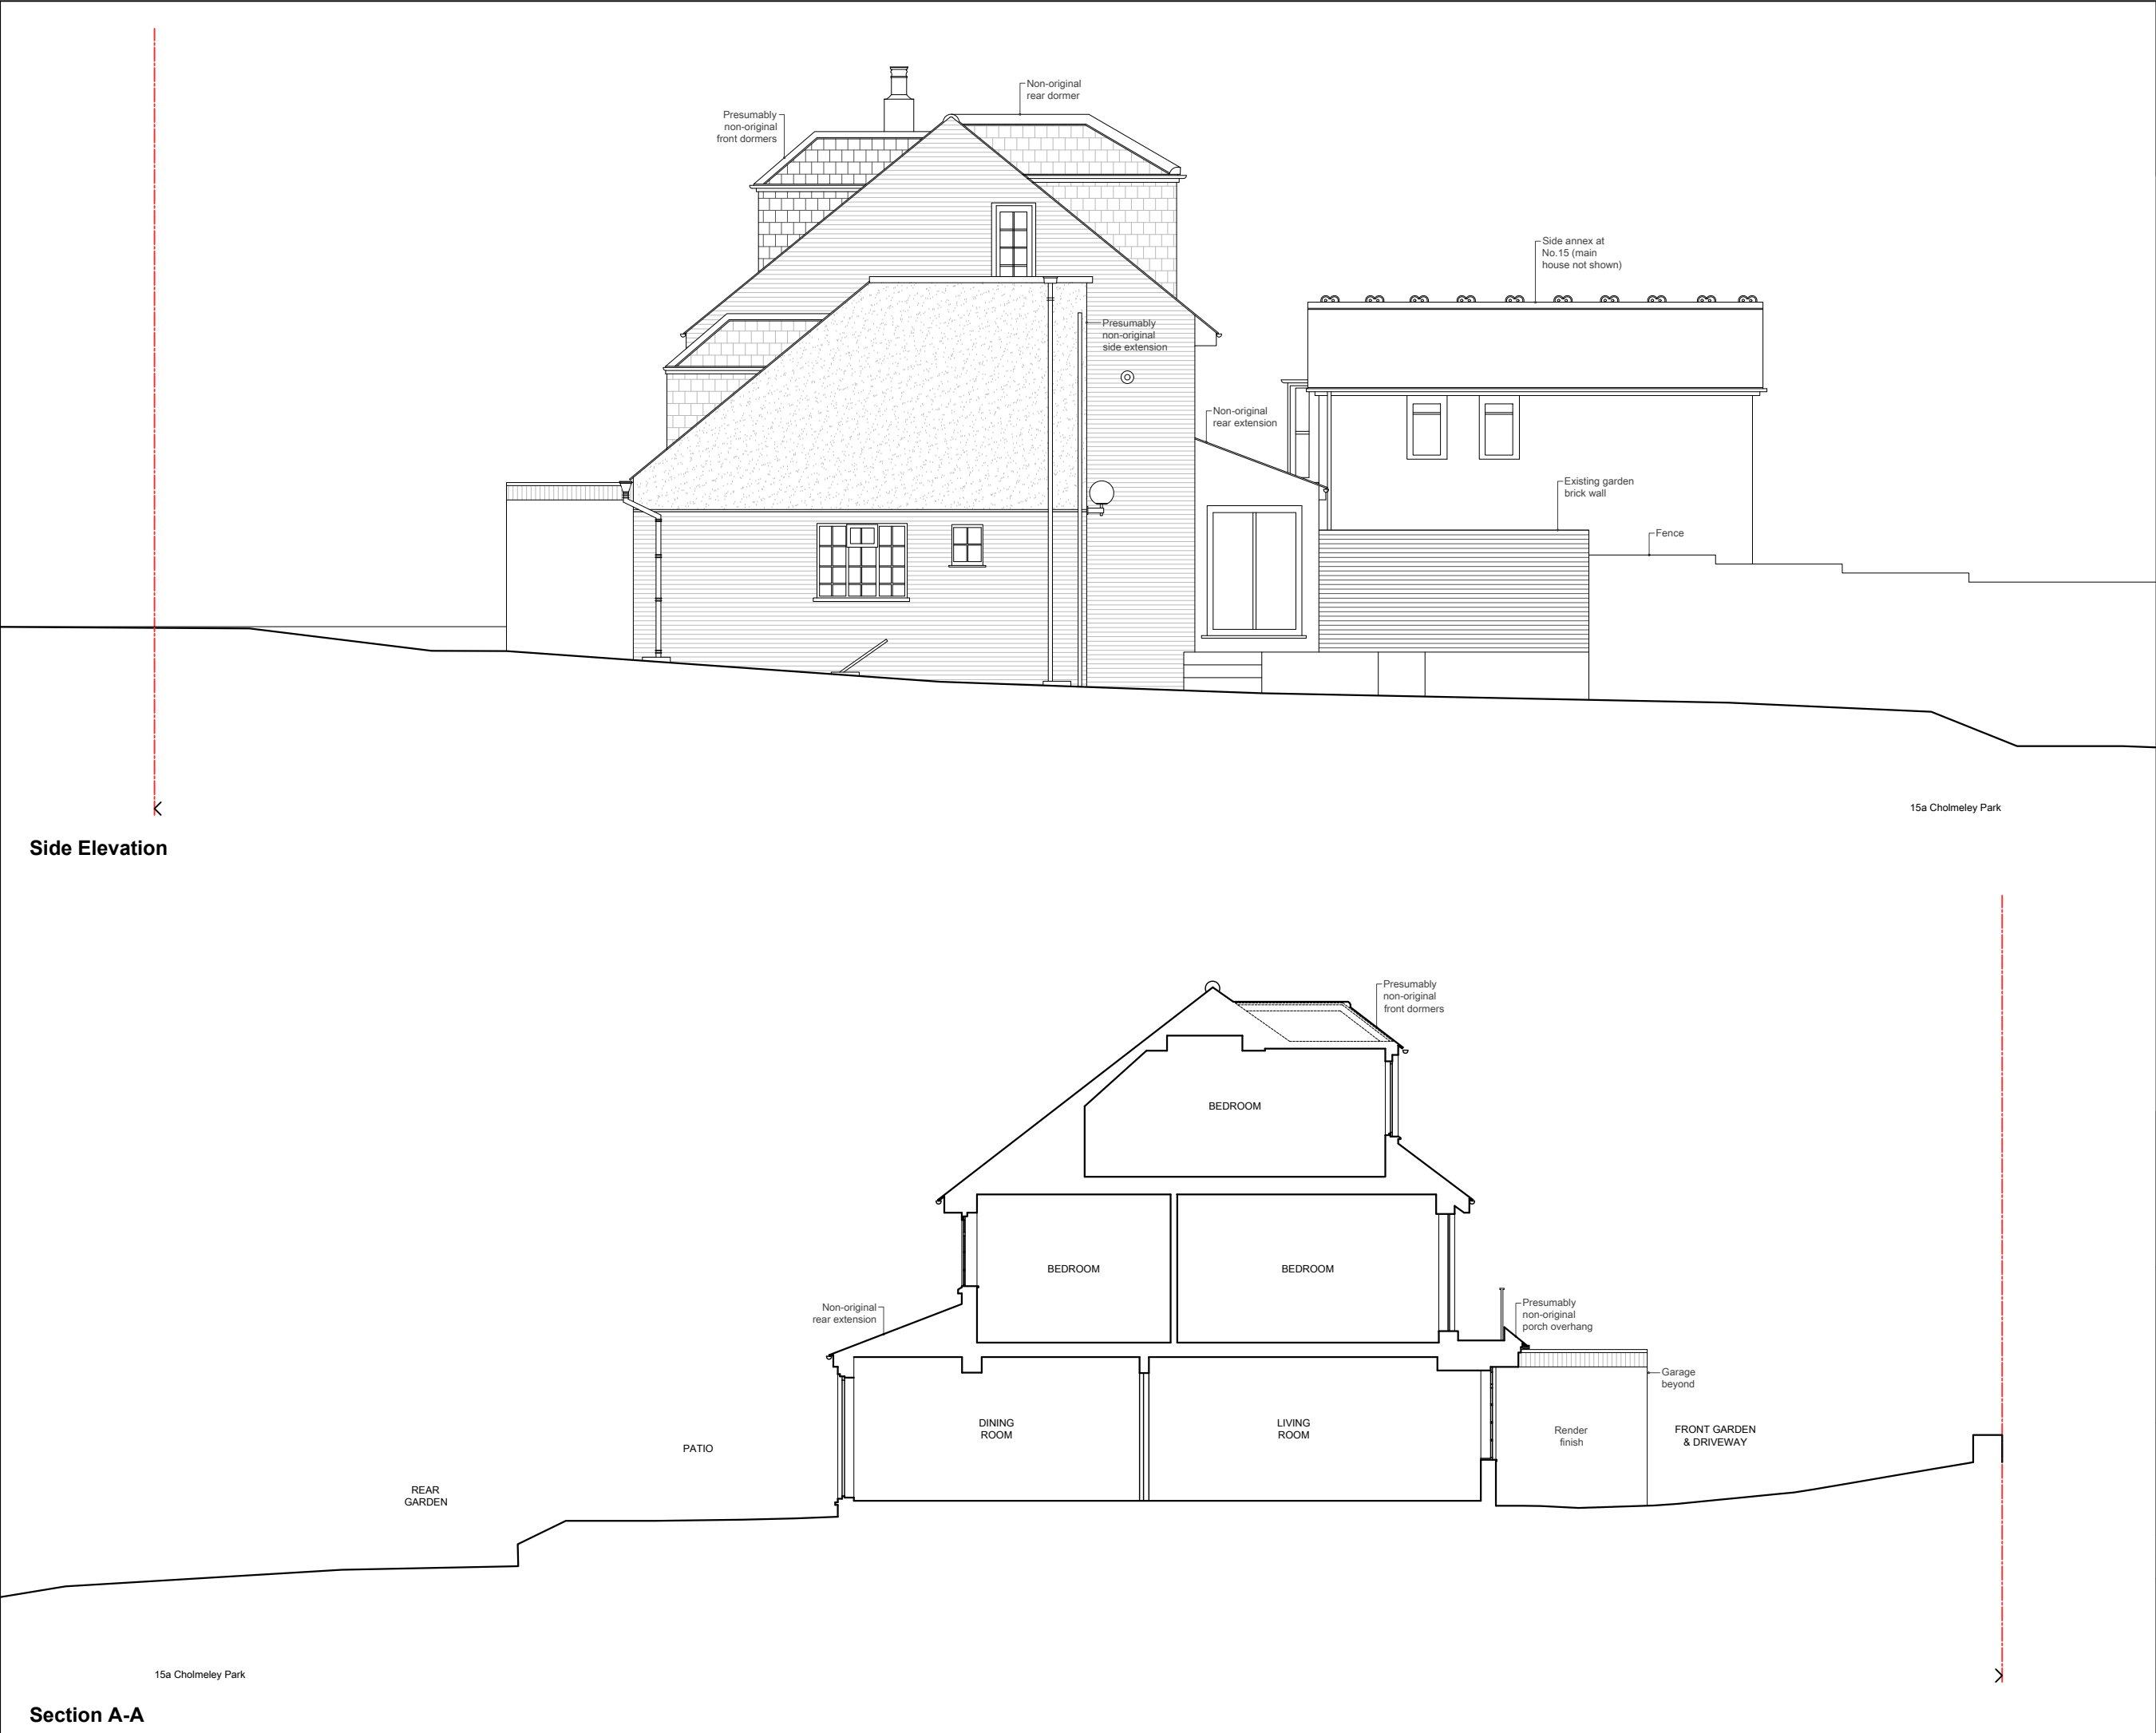

NOTES Do not scale from drawing All measurements given are indicative, on site dimensions must be determined prior to the purchase or manufacture of any components All discrepancies between indicative dimensions given and those measured on site to be brought to architects attention Levels taken from survey measured and supplied by others.	
Revision:	
Scale Bar: 0 1 2 3 4m	
STUDIO 30 ARCHITECTS 38 St Donatt's Road London SE 14 6NR m: 07701061109 e: info@studio30architects.co.uk	
Client: Yuliana Mahler	
Project: 15a Cholmeley Park, N6 5ET	
Title: Existing Drawings 03	
Date: October 2023	Scale: 1:100 @ A3
Status: PLANNING	
15aCP-PL-EX-103	Rev: -



Front Elevation

15 Cholmeley Park
(Drawn indicatively)



15a Cholmeley Park



17 Cholmeley Park
(Drawn indicatively)

NOTES

Do not scale from drawing


All measurements given are indicative, on site dimensions must be determined prior to the purchase or manufacture of any components

All discrepancies between indicative dimensions given and those measured on site to be brought to architects attention

Levels taken from survey measured and supplied by others.

Revision:

Scale Bar:

 


STUDIO 30 ARCHITECTS
38 St Donatt's Road
London SE 14 6NR
m: 07701061109
e: info@studio30architects.co.uk

Client: **Yuliana Mahler**
Project: **15a Cholmeley Park, N6 5ET**

Title:
Existing Drawings 04

Date: **October 2023** Scale: **1:100 @ A3**
Status: **PLANNING**

15aCP-PL-EX-104 Rev: **-**

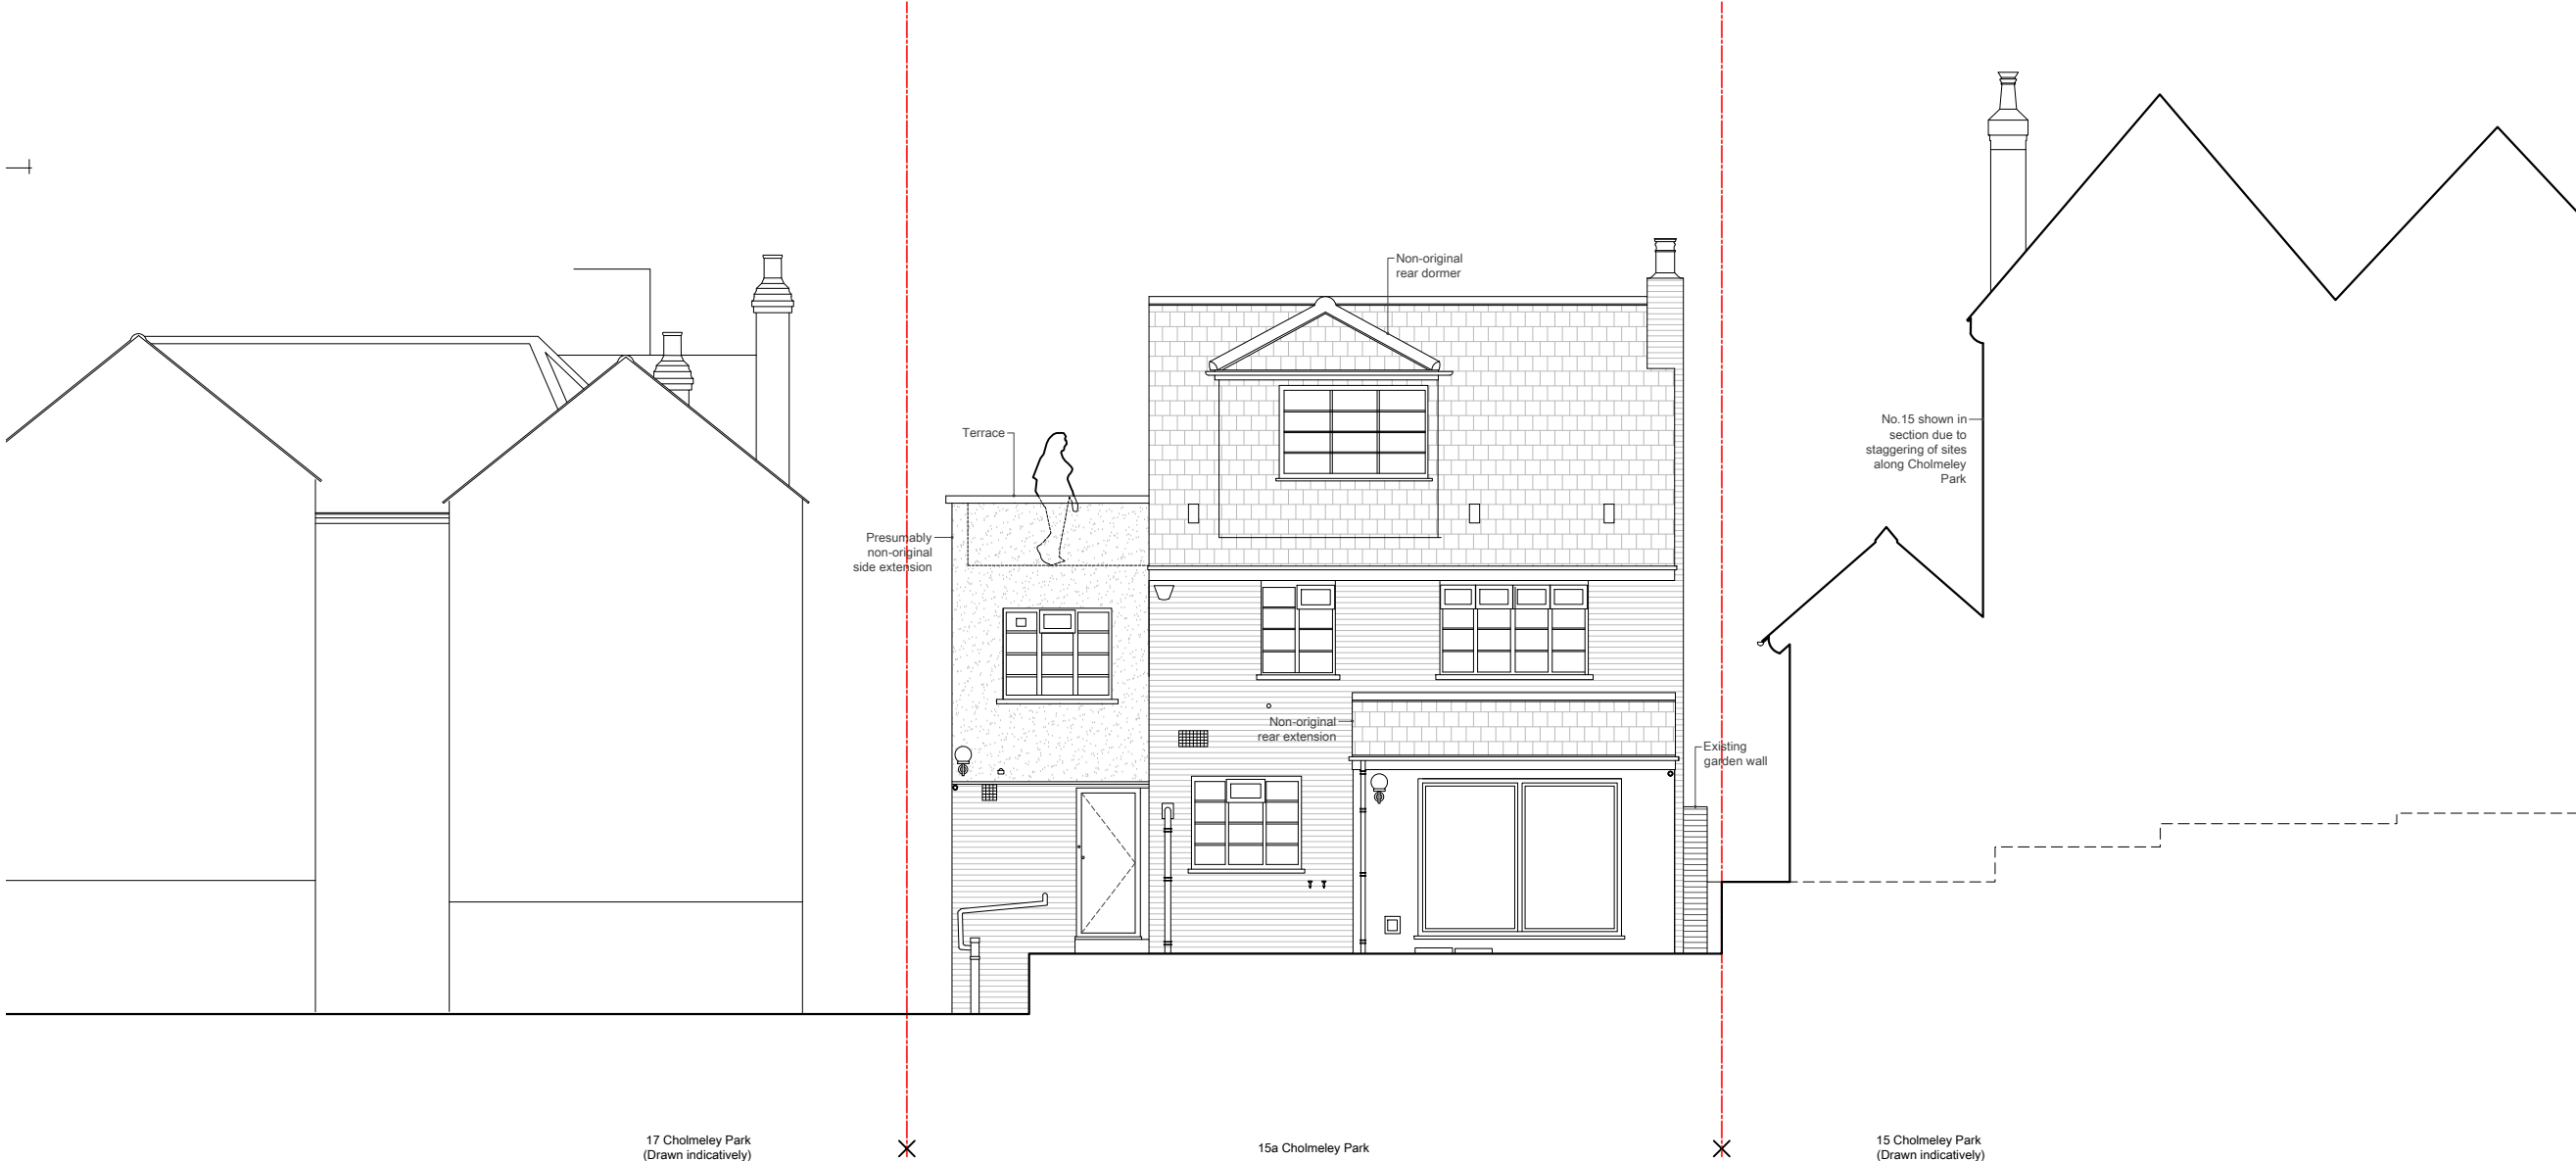

Rear Elevation

NOTES

Do not scale from drawing


All measurements given are indicative, on site dimensions must be determined prior to the purchase or manufacture of any components

All discrepancies between indicative dimensions given and those measured on site to be brought to architects attention

Levels taken from survey measured and supplied by others.

Revision:

Scale Bar:

 

STUDIO 30 ARCHITECTS
38 St Donatt's Road
London SE 14 6NR
m: 07701061109
e: info@studio30architects.co.uk

Client: **Yuliana Mahler**

Project: **15a Cholmeley Park, N6 5ET**

Title:
Existing Drawings 05

Date: **October 2023** Scale: **1:100 @ A3**

Status: **PLANNING**

15aCP-PL-EX-105 Rev: **-**