



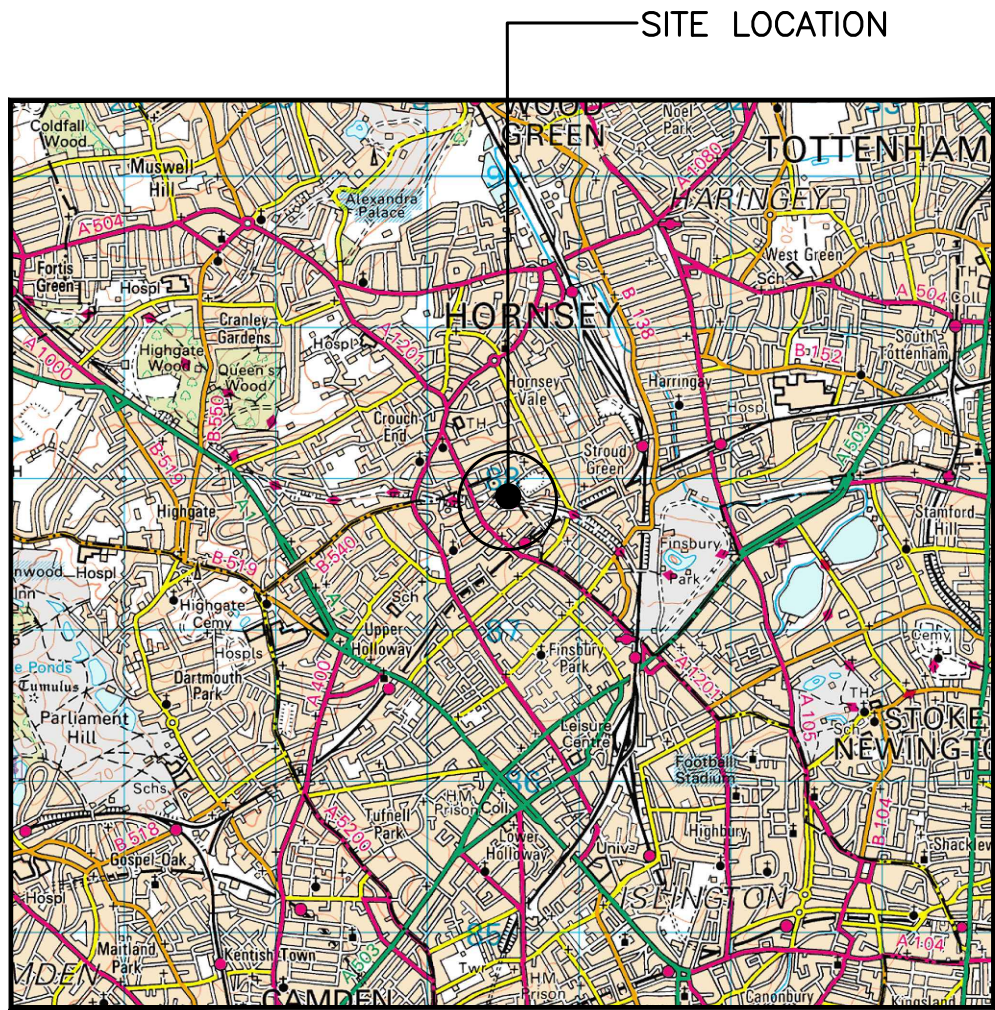

SITE LOCATION
(Scale 1:50000)

Ordnance Survey map extract Based upon Landranger map series with the permission of the Controller of Her Majesty's Stationery Office. Licence no. 0100023487 Crown copyright.

 

SITE PHOTOGRAPH

The drawings comply with VF Standard ICNIRP guidelines, under configuration VM7F
Designed in accordance with Cornerstone documents: SDN0009v6.0


1879 00

1878 00



DETAILED SITE LOCATION
(Scale 1:1250)

Based upon Ordnance Survey map extract with the permission of the Controller of Her Majesty's Stationery Office. Crown copyright. Licence No. 100020449

 


ALL DIMENSIONS ARE IN mm UNLESS NOTED OTHERWISE

N.G.R | E: 530483 N: 187865

DIRECTIONS TO SITE:
HEAD SOUTHEAST ON M1, AT JUNCTION 2, EXIT ONTO BARNET BY-PASS/GREAT N WY./A1 TOWARD C. LONDON (THE CITY)/HOLLOWAY/A406 EAST (N CIRCULAR), CONTINUE TO FOLLOW BARNET BY-PASS/GREAT N WY., CONTINUE ONTO N CIRCULAR RD./A406, KEEP RIGHT TO CONTINUE ON FALLODEN WY/A1, CONTINUE TO FOLLOW FALLODEN WY, CONTINUE ONTO LYTTILTON RD, CONTINUE ONTO AYLMER RD/A1, CONTINUE TO FOLLOW A1, TURN LEFT ONTO SHEPHERDS HL, AT THE ROUNDABOUT, TAKE THE 2ND EXIT ONTO STANHOPE RD, TURN LEFT ONTO AVENUE RD, CONTINUE ONTO CRESCENT RD, TURN RIGHT ONTO CROUCH END HILL/A103, TURN LEFT ONTO CHRISTCHURCH RD, TURN RIGHT ONTO CROUCH HILL/A1201, TURN LEFT ONTO MOUNT VIEW RD, DESTINATION WILL BE ON THE RIGHT.

NOTES:

A	Issued for Approval	AFS	CVS	19.10.2023
REV	MODIFICATION	BY	CH	DATE

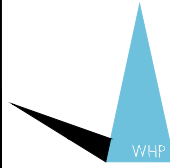

WHP Telecoms Ltd
Faraday Court
401 Faraday Street
Birchwood Park
Warrington WA3 6GA
Tel: 01925 424100 Fax: 01925 424101
e-mail: info@whptelecoms.com




cornerstone

Cell Name		Opt.
VIDEO COURT		—
Cell ID No		
CORNERSTONE	VMO2	VF
13776127	43444	7914_43

Site Address / Contact Details		
MOUNT VIEW ROAD LONDON GREATER LONDON ROAD N4 4SJ		

Drawing Title: SITE LOCATION MAPS				
Purpose of issue: PLANNING				Dwg Rev:
Drawing Number: 100				A
Surveyed By: WHP		Original Sheet Size: A3		Pack Issue:
Drawn: AFS	Date: 19.10.2023	Checked: CVS	Date: 19.10.2023	C




SITE LOCATION

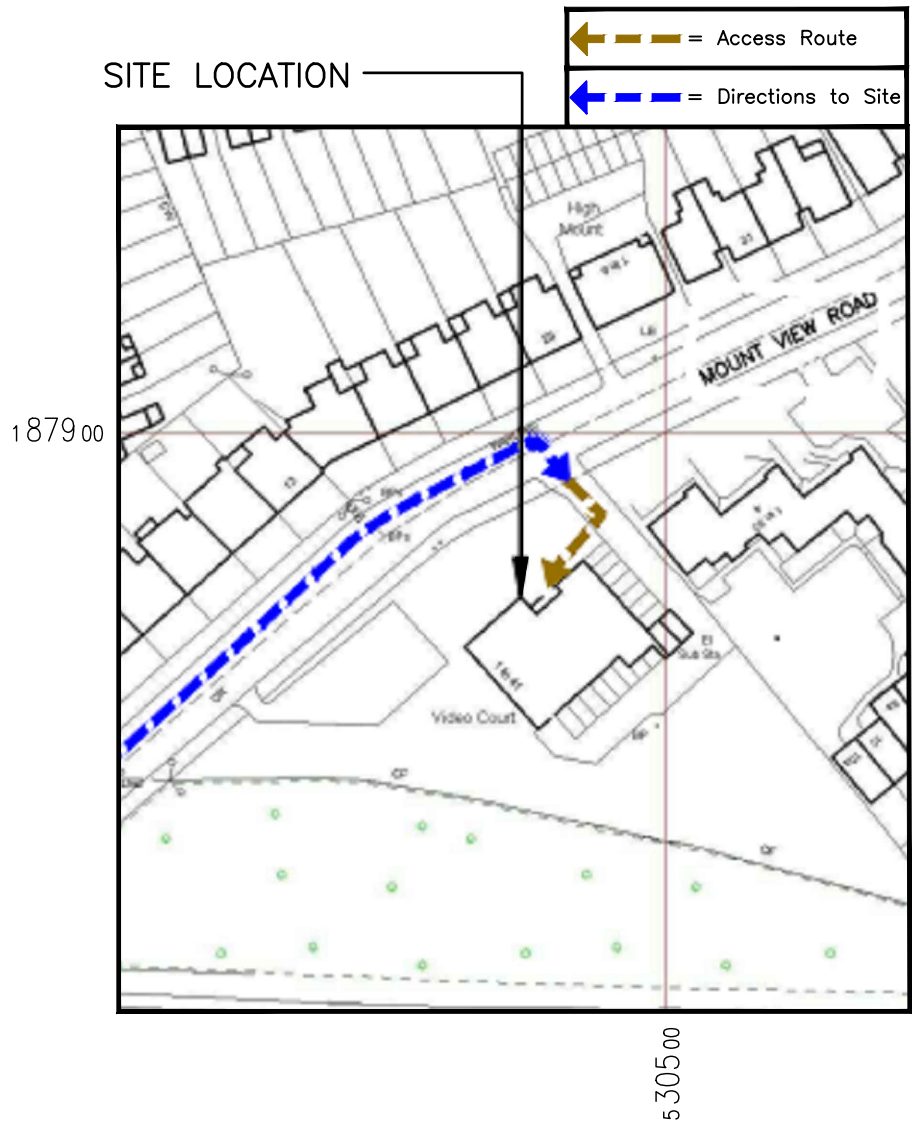

DETAILED SITE LOCATION

(Scale 1:1250)

Based upon Ordnance Survey map extract
with the permission of the Controller of
Her Majesty's Stationery Office.
Crown copyright.
Licence No. 100020449

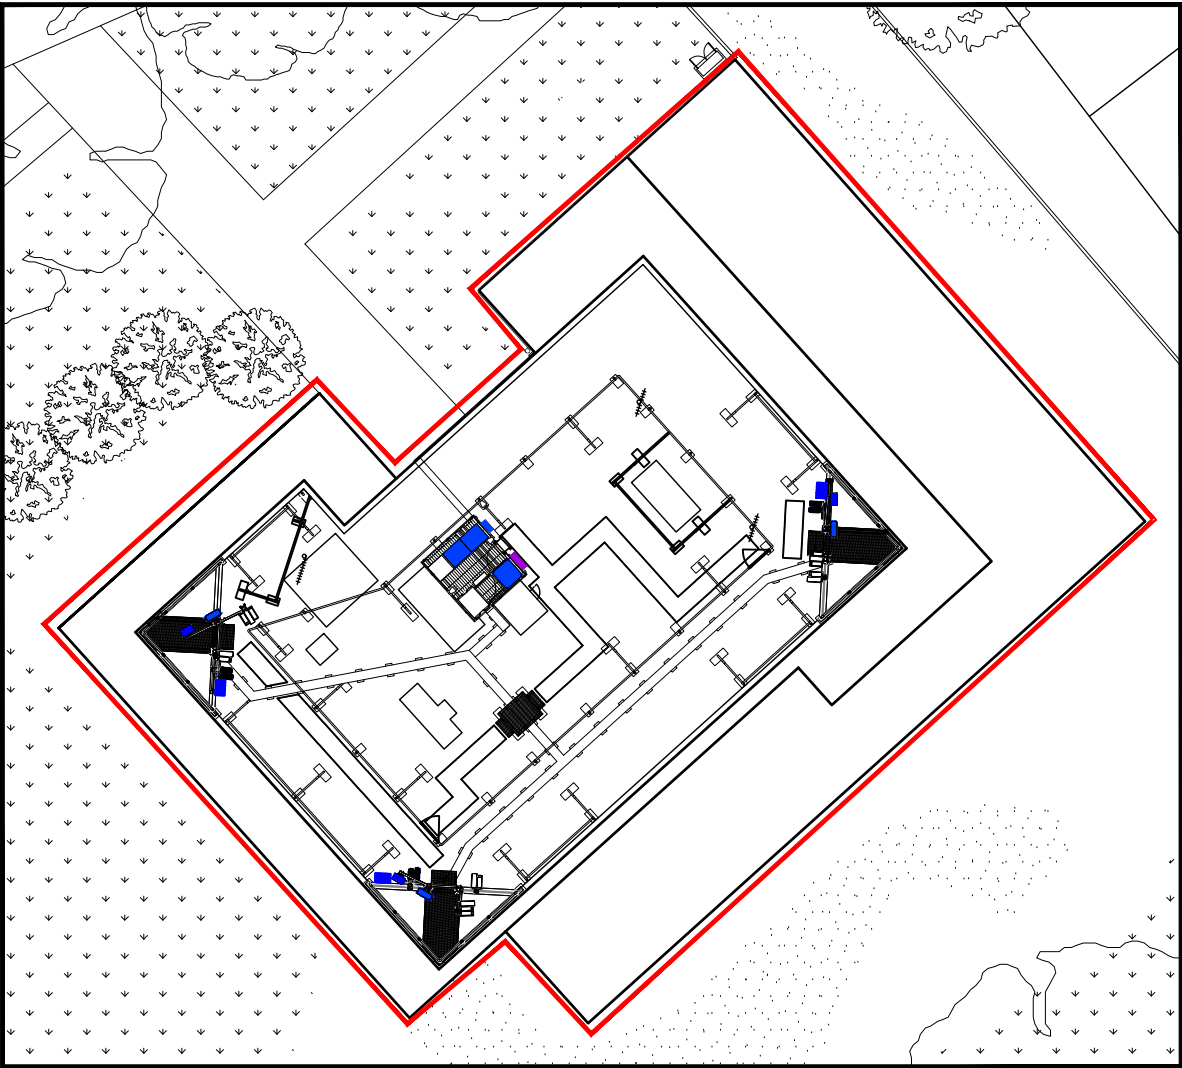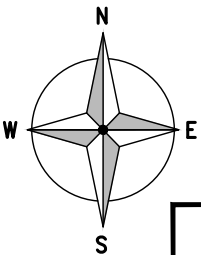 

DEMISE PLAN

(1:250)



ALL DIMENSIONS ARE IN mm UNLESS NOTED OTHERWISE

N.G.R E: 530483 N: 187865

DIRECTIONS TO SITE:
FROM M4 WESTBOUND, TAKE THE SOUTH
CIRCULAR (A205) TOWARDS SOUTH LONDON.
FOLLOW THE A205 ROUND PAST DULWICH
TOWARDS LUWISHAM. TAKE BURN ASH HILL
(A2212) NORTHBOUND TOWARDS LEE. PASS
LEE, RAILWAY STATION. IMMEDIATELY AFTER
STATION TAKE THE FIRST RIGHT INTO
LEYLAND ROAD AND THEN SECOND LEFT
INTO LEYLAND ROAD. SITE IS ON THE LEFT
HAND SIDE

NOTES:

REV	MODIFICATION	BY	CH	DATE
A	Issued for Approval	AFS	CVS	19.10.2023



WHP Telecoms Ltd
Faraday Court
401 Faraday Street
Birchwood Park
Warrington WA3 6GA
Tel: 01925 424100 Fax: 01925 424101
e-mail: info@whptelecoms.com



Cell Name		Opt.
VIDEO COURT		—
Cell ID No		
CORNERSTONE	VMO2	VF
13776127	43444	7914_43

Site Address / Contact Details

MOUNT VIEW ROAD
LONDON
GREATER LONDON ROAD
N4 4SJ

Drawing Title:
LEASE DRAWING

Purpose of issue:
PLANNING

Drawing Number:
101

Surveyed By:
WHP

Original Sheet Size:
A3

Drawn:
AFS



Date:
19.10.2023

Checked:
CVS

Date:
19.10.2023

Pack Issue:
C

The drawings comply with VF Standard ICNIRP guidelines, under configuration VM7F
Designed in accordance with Cornerstone documents: SDN0009v6.0

 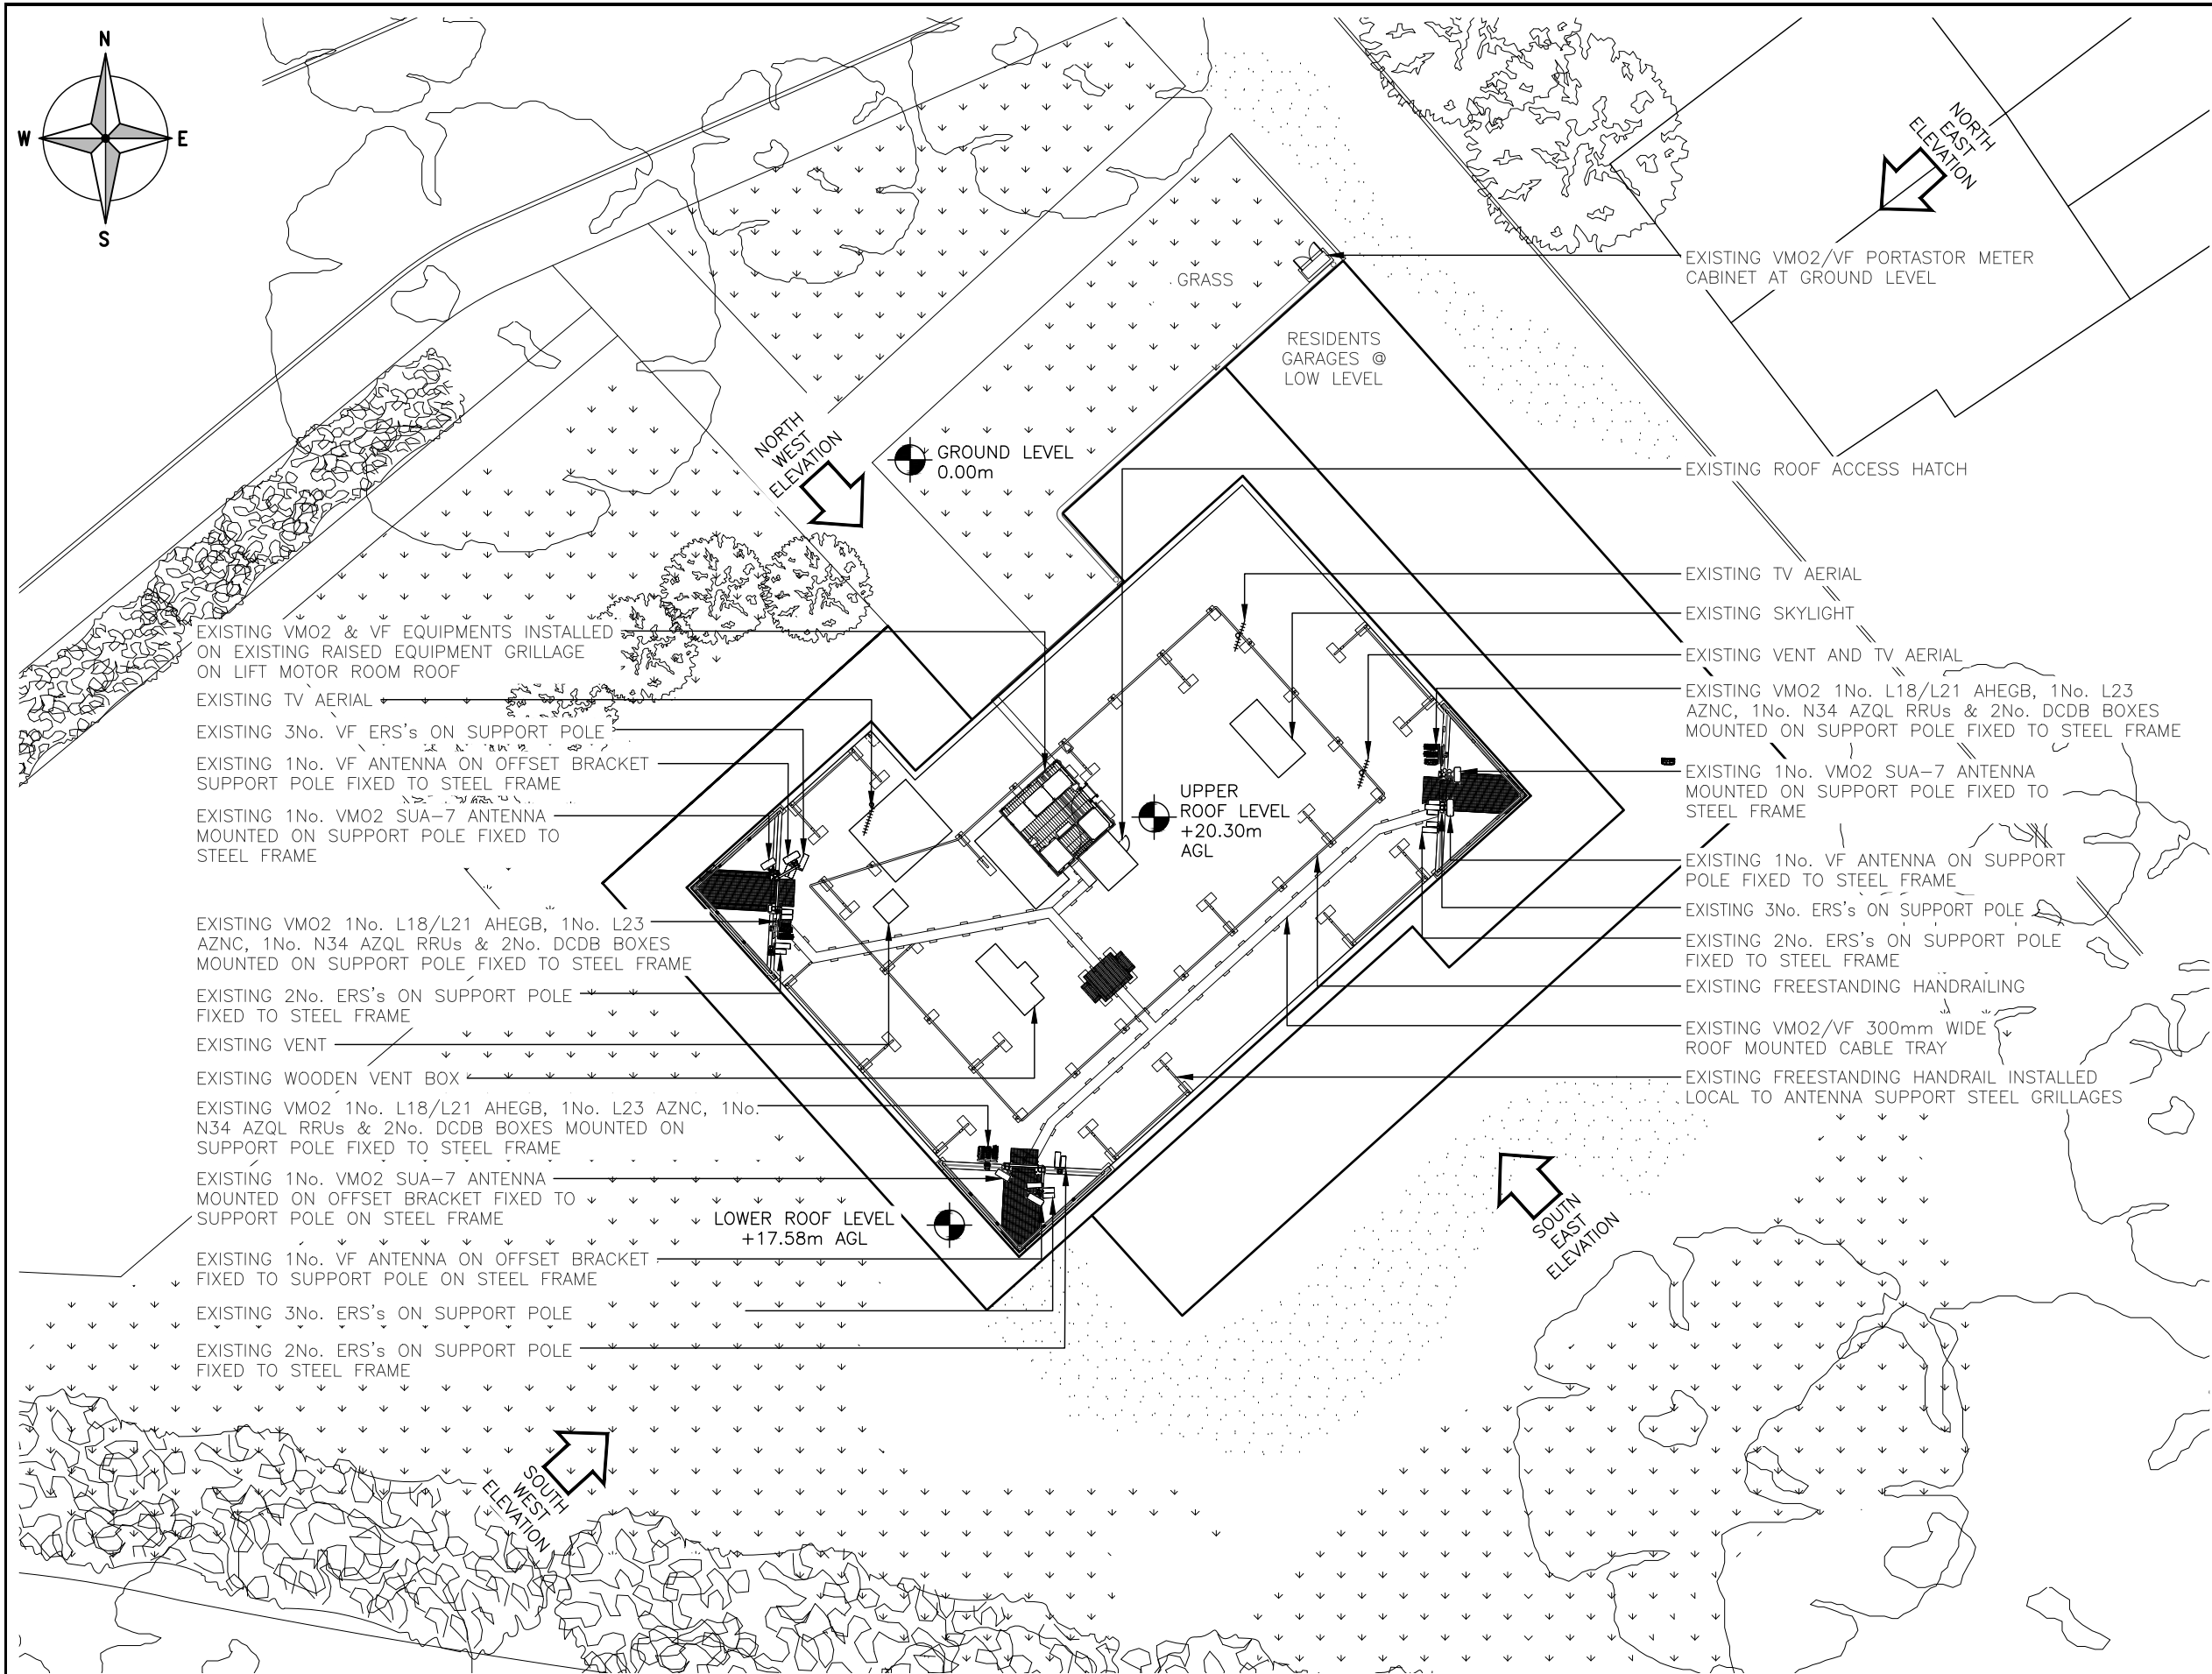

EXISTING SITE PLAN
(1:200)

ALL DIMENSIONS ARE IN mm UNLESS NOTED OTHERWISE

N.G.R

E: 530483

N: 187865

NOTES:

B	TEF Upgrade	VM	AP	31.10.2023
A	Issued for Approval	AFS	CVS	19.10.2023
REV	MODIFICATION	BY	CH	DATE



WHP Telecoms Ltd

Faraday Court
401 Faraday Street
Birchwood Park
Warrington WA3 6GA
Tel: 01925 424100 Fax: 01925 424101
e-mail: info@whptelecoms.com



Cell Name		Opt.
VIDEO COURT		—
Cell ID No		
CORNERSTONE	VMO2	VF
13776127	43444	7914_43

Site Address / Contact Details


MOUNT VIEW ROAD
LONDON
GREATER LONDON ROAD

N4 4SJ

Drawing Title:
EXISTING SITE PLAN

Purpose of issue:		Dwg Rev:
PLANNING		
Drawing Number:		
200		B
Surveyed By:	Original Sheet Size:	Pack Issue:
WHP	A3	
Drawn:	Date:	Checked:
AFS	19.10.2023	CVS
		Date:
		19.10.2023
		C

SDNT0005 Version 1.3

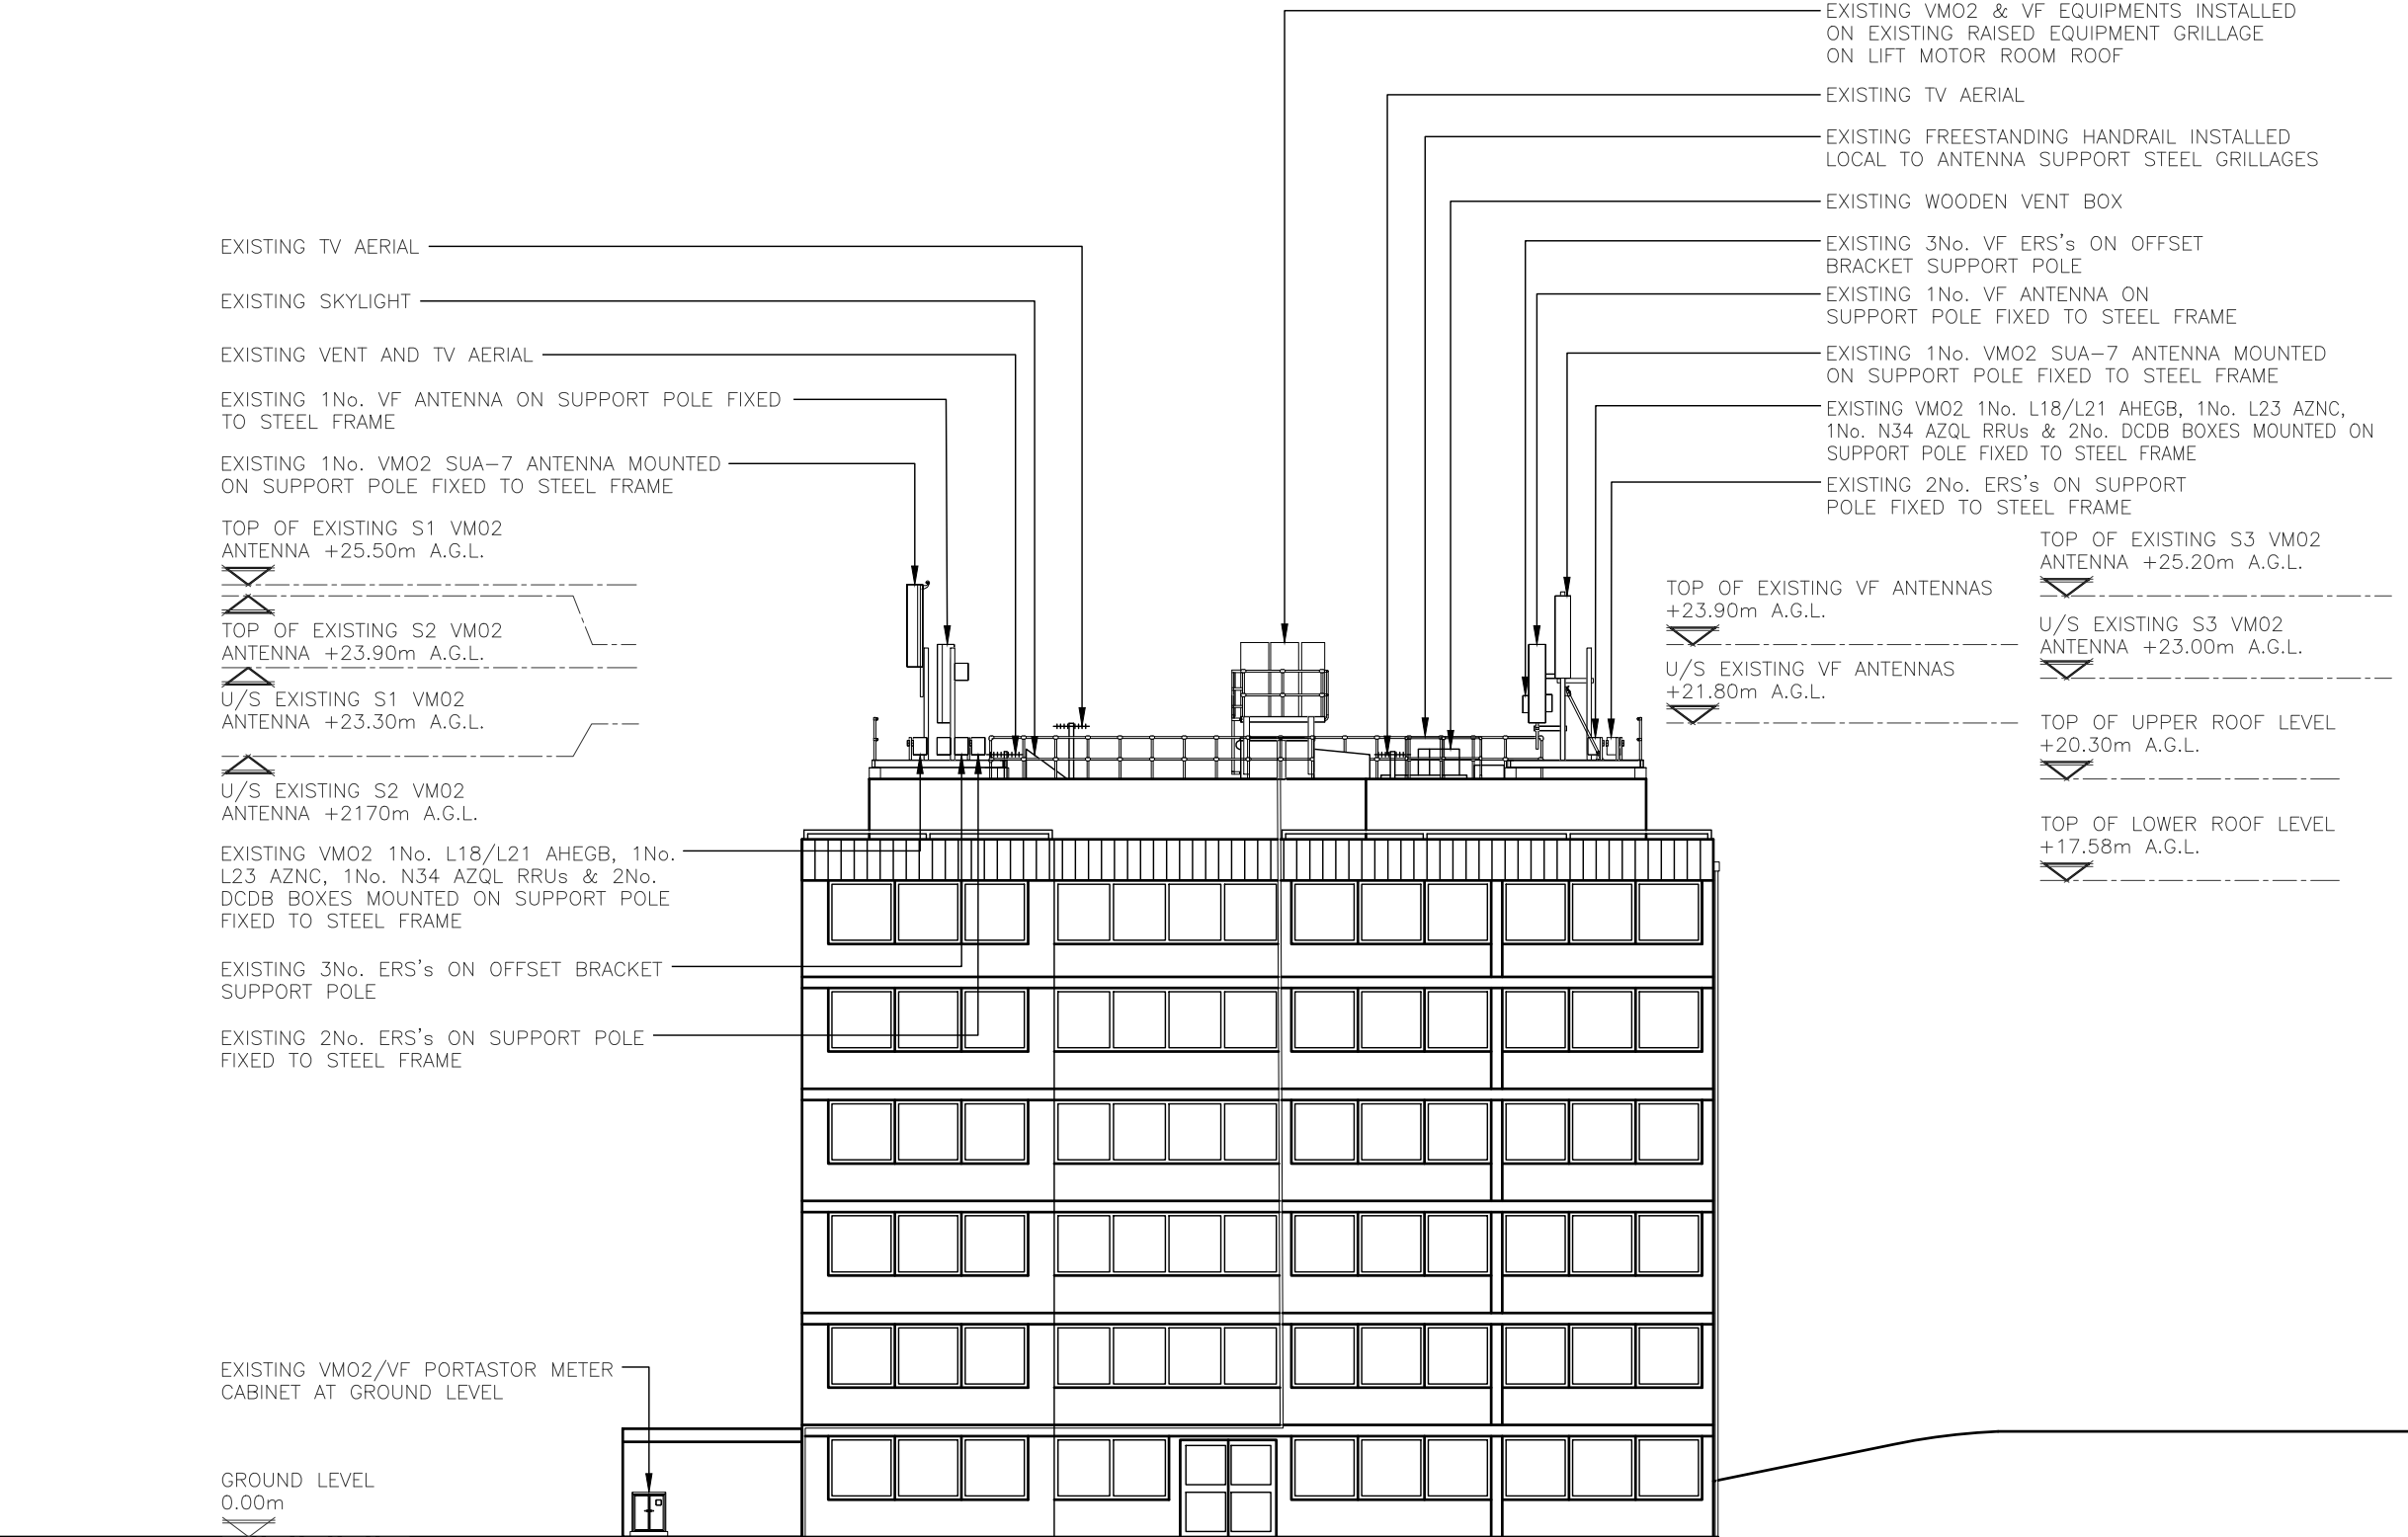

EXISTING NORTH WEST ELEVATION
(1:200)



ALL DIMENSIONS ARE IN mm UNLESS NOTED OTHERWISE


N.G.R | E: 530483 N: 187865

NOTES:

REV	MODIFICATION	BY	CH	DATE
B	TEF Upgrade	VM	AP	31.10.2023
A	Issued for Approval	AFS	CVS	19.10.2023



WHP Telecoms Ltd
Faraday Court
401 Faraday Street
Birchwood Park
Warrington WA3 6GA
Tel: 01925 424100 Fax: 01925 424101
e-mail: info@whptelecoms.com

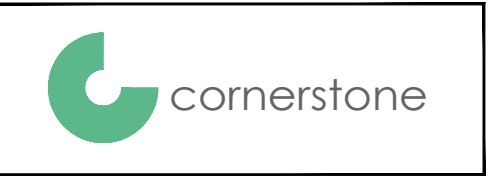


Cell Name	Opt.
VIDEO COURT	—

Cell ID No		
CORNERSTONE	VMO2	VF
13776127	43444	7914_43

Site Address / Contact Details	
MOUNT VIEW ROAD LONDON GREATER LONDON ROAD N4 4SJ	

Drawing Title: EXISTING NORTH WEST ELEVATION				
Purpose of issue: PLANNING				Dwg Rev: B
Drawing Number: 300				Pack Issue: C
Surveyed By: WHP	Original Sheet Size: A3		Date: 19.10.2023	
Drawn: AFS	Date: 19.10.2023	Checked: CVS	Date: 19.10.2023	

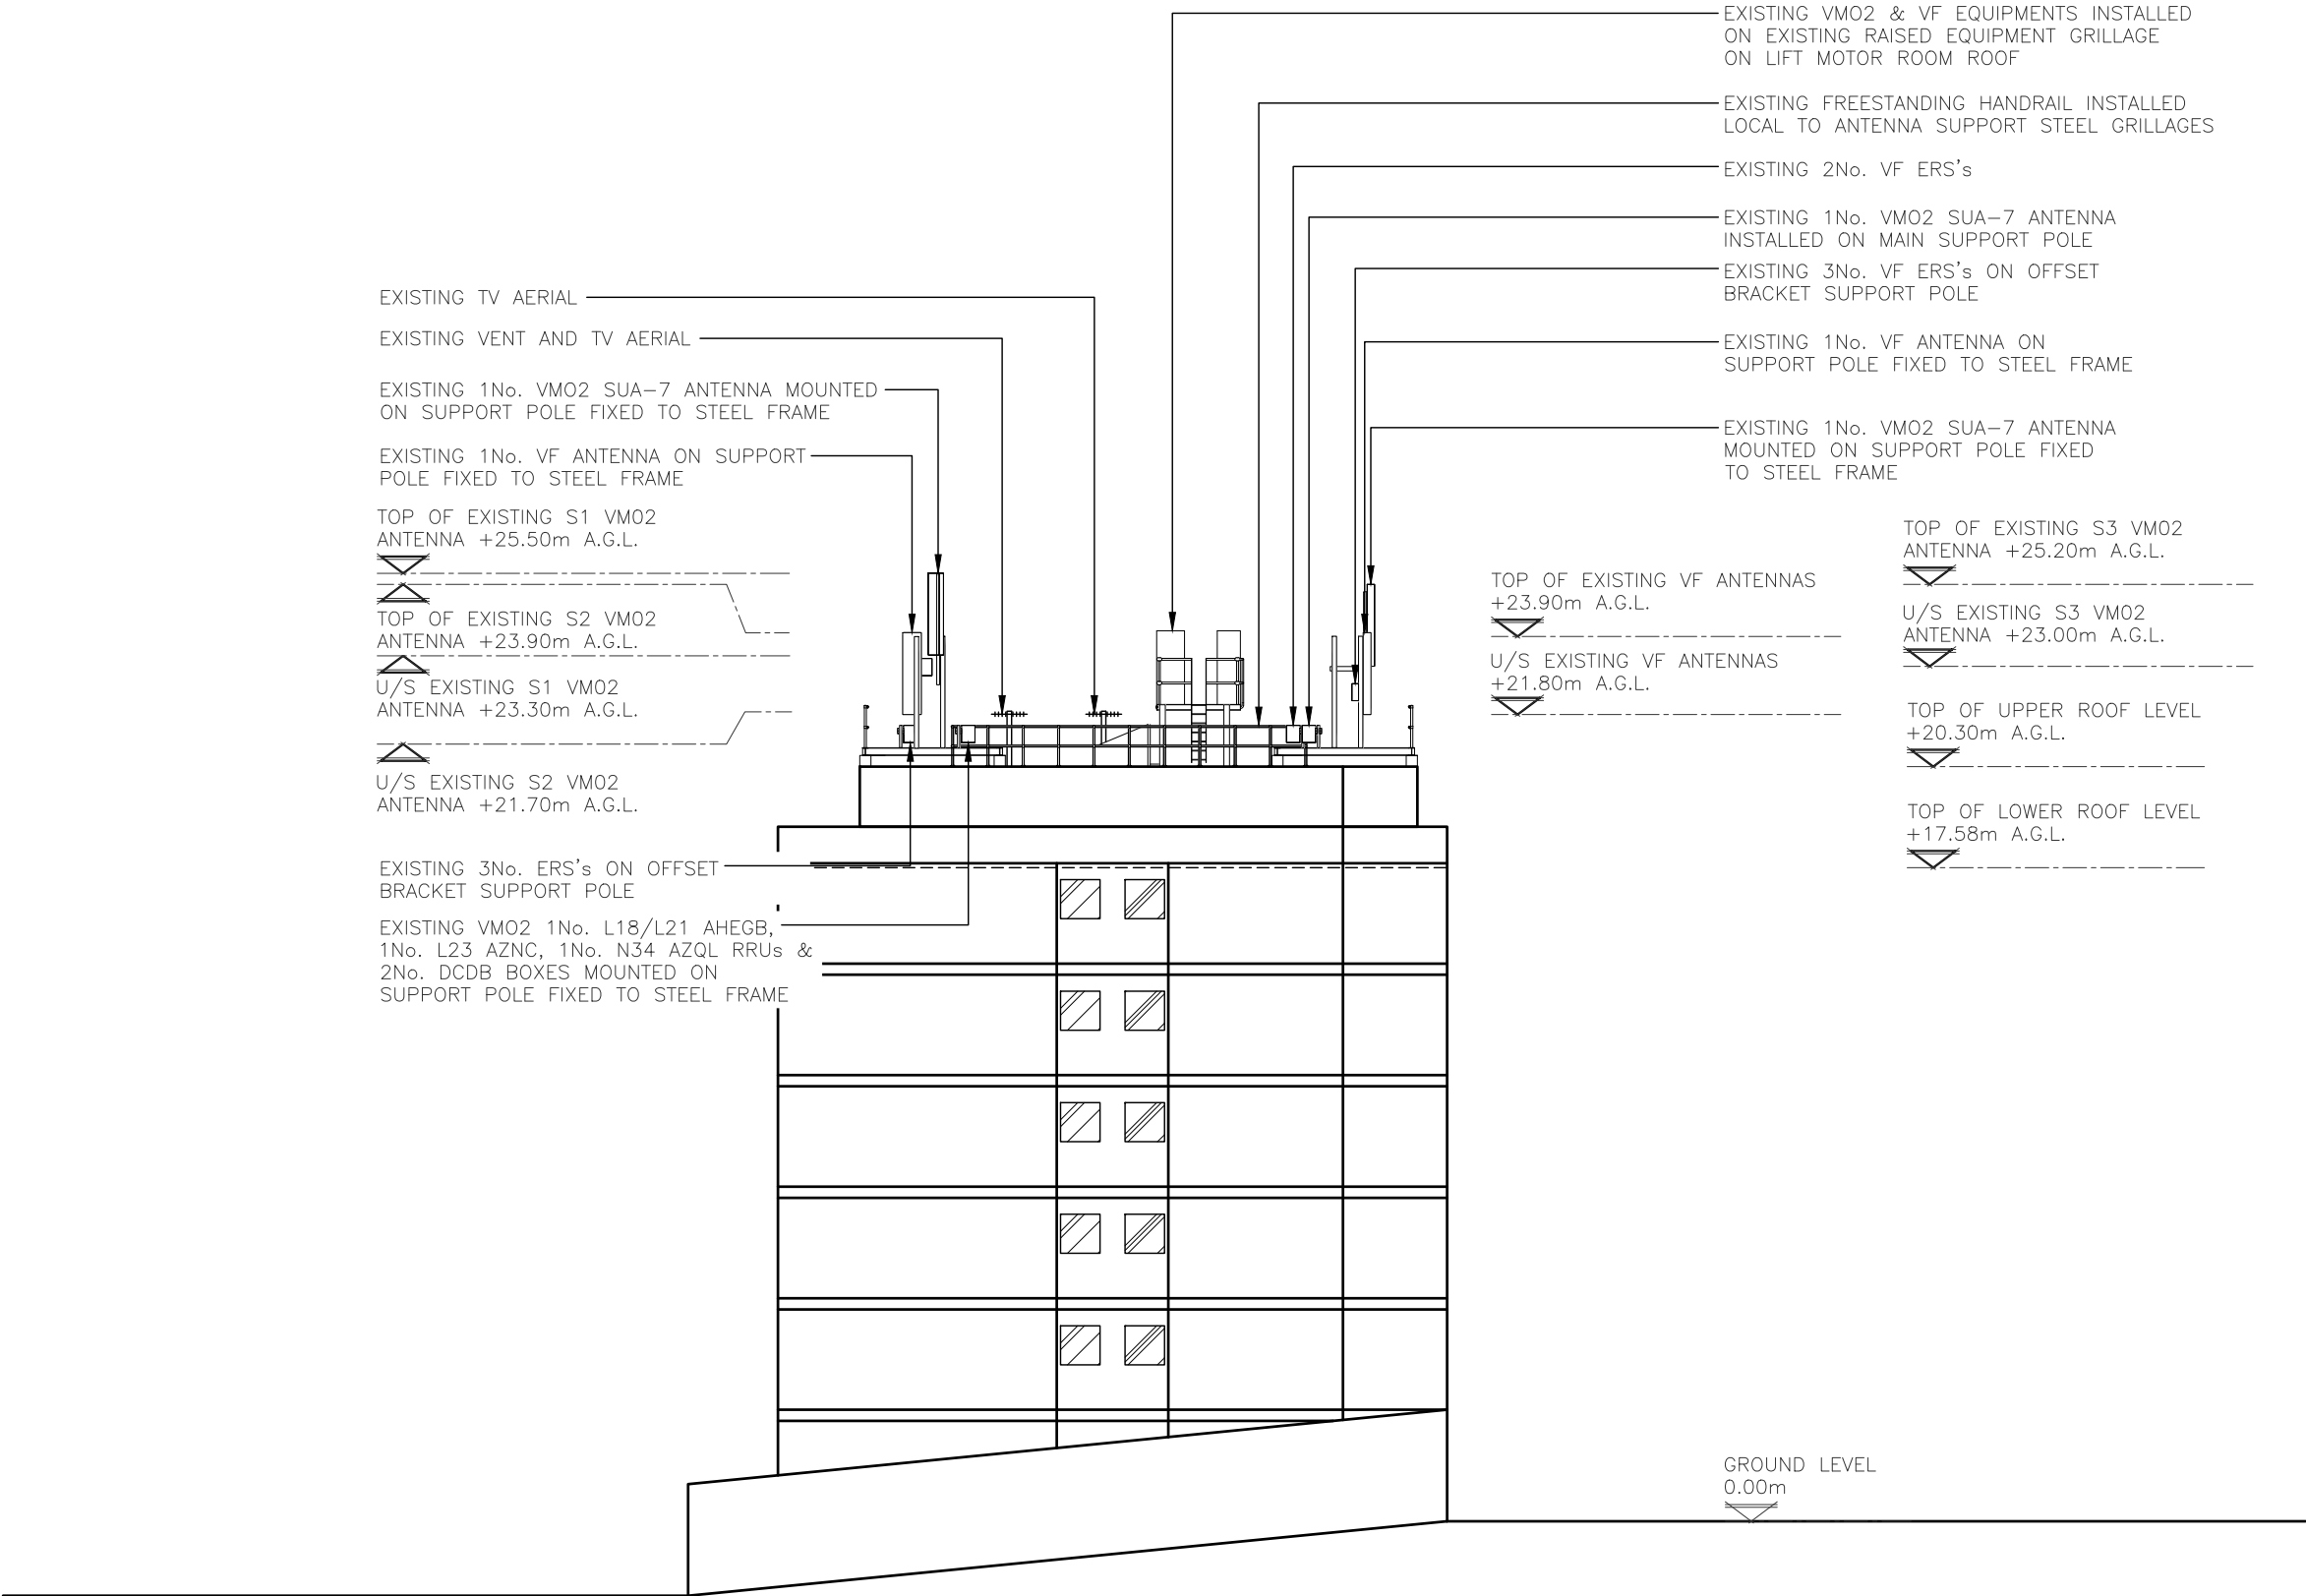

EXISTING NORTH EAST ELEVATION
(1:200)



ALL DIMENSIONS ARE IN mm UNLESS NOTED OTHERWISE

N.G.R | E: 530483 | N: 187865

REV	MODIFICATION	BY	CH	DATE
B	TEF Upgrade	VM	AP	31.10.2023
A	Issued for Approval	AFS	CVS	19.10.2023



WHP Telecoms Ltd
Faraday Court
401 Faraday Street
Birchwood Park
Warrington WA3 6GA
Tel: 01925 424100 Fax: 01925 424101
e-mail: info@whptelecoms.com



Cell Name	Opt.
VIDEO COURT	—


Cell ID No		
CORNERSTONE	VM02	VF
13776127	43444	7914_43

Site Address / Contact Details

MOUNT VIEW ROAD
LONDON
GREATER LONDON ROAD

N4 4SJ

Drawing Title: EXISTING NORTH EAST ELEVATION				
Purpose of issue: PLANNING				Dwg Rev: B
Drawing Number: 301				Pack Issue: C
Surveyed By: WHP	Original Sheet Size: A3		Date: 19.10.2023	
Drawn: AFS	Date: 19.10.2023	Checked: CVS	Date: 19.10.2023	

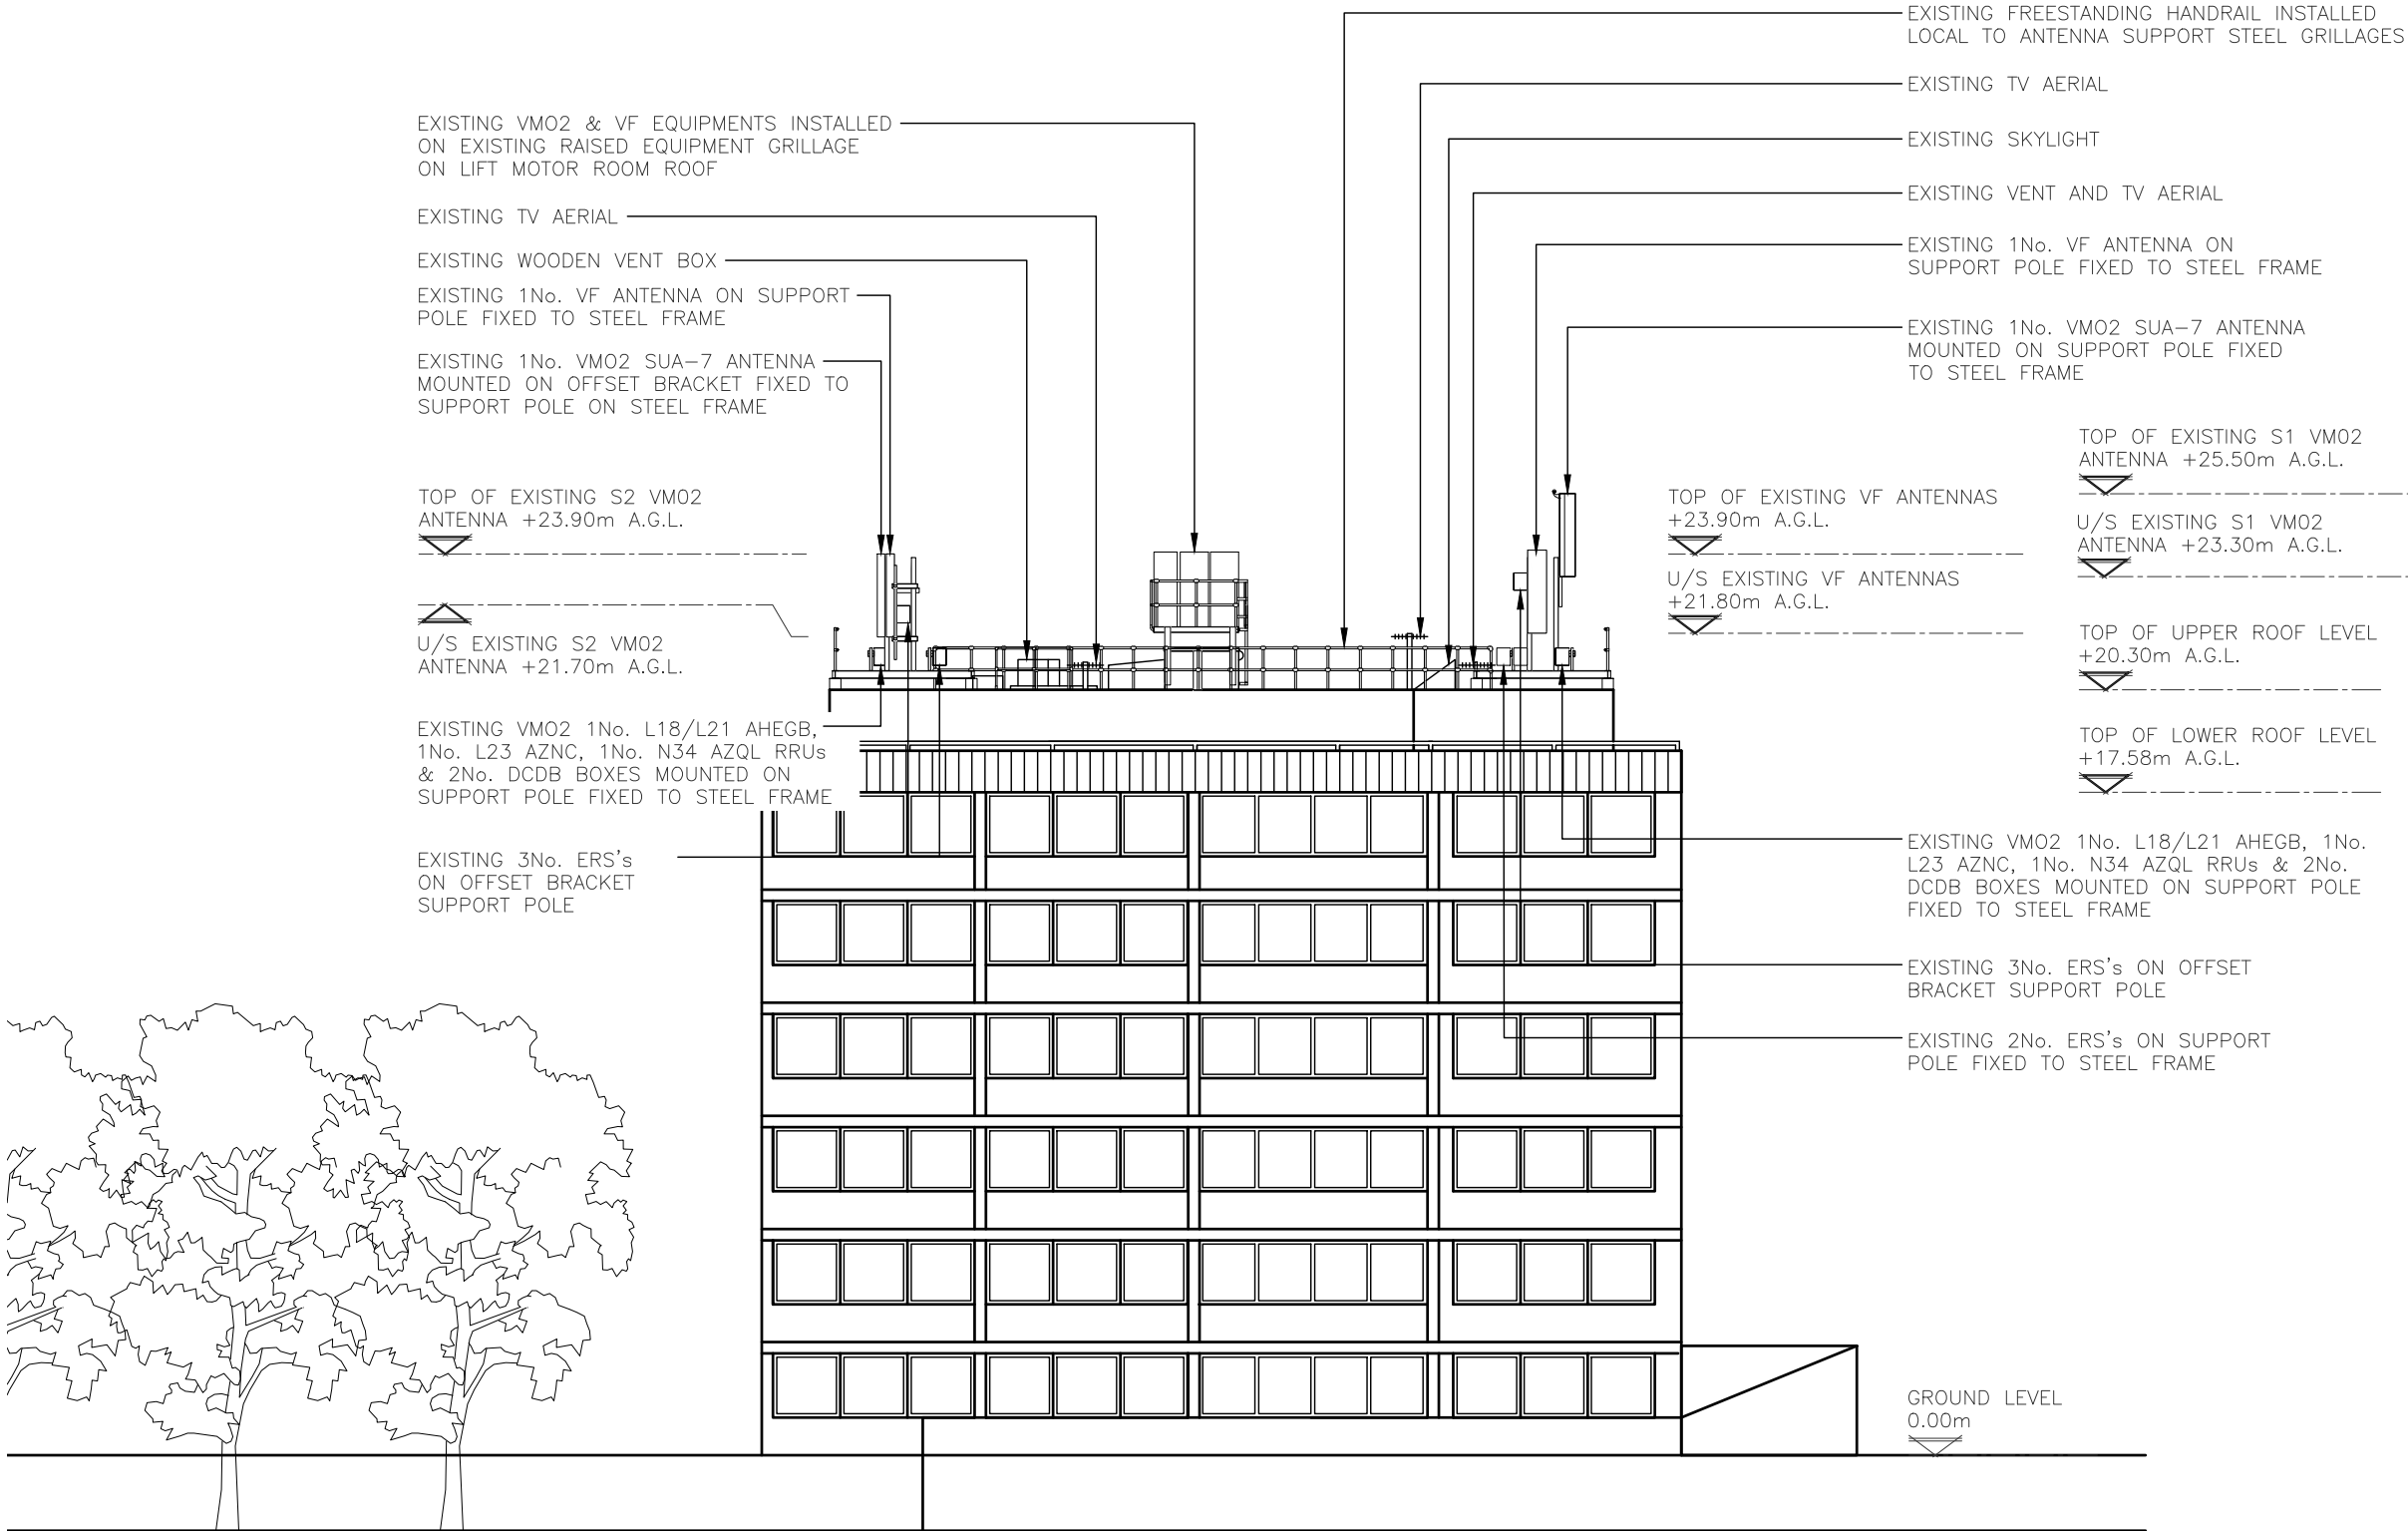

EXISTING SOUTH EAST ELEVATION
(1:200)



ALL DIMENSIONS ARE IN mm UNLESS NOTED OTHERWISE

N.G.R | E: 530483 N: 187865

B	TEF Upgrade	VM	AP	31.10.2023
A	Issued for Approval	AFS	CVS	19.10.2023
REV	MODIFICATION	BY	CH	DATE



WHP Telecoms Ltd
Faraday Court
401 Faraday Street
Birchwood Park
Warrington WA3 6GA
Tel: 01925 424100 Fax: 01925 424101
e-mail: info@whptelecoms.com



Cell Name	Opt.
VIDEO COURT	—


Cell ID No		
CORNERSTONE	VM02	VF
13776127	43444	7914_43

Site Address / Contact Details	
MOUNT VIEW ROAD LONDON GREATER LONDON ROAD N4 4SJ	

Drawing Title:
EXISTING SOUTH EAST ELEVATION

Purpose of issue:	PLANNING	Dwg Rev:
Drawing Number:	302	B

Surveyed By:	Original Sheet Size:	Pack Issue:
WHP	A3	
Drawn:	Date:	Checked:
AFS	19.10.2023	CVS
		Date:
		19.10.2023
		C

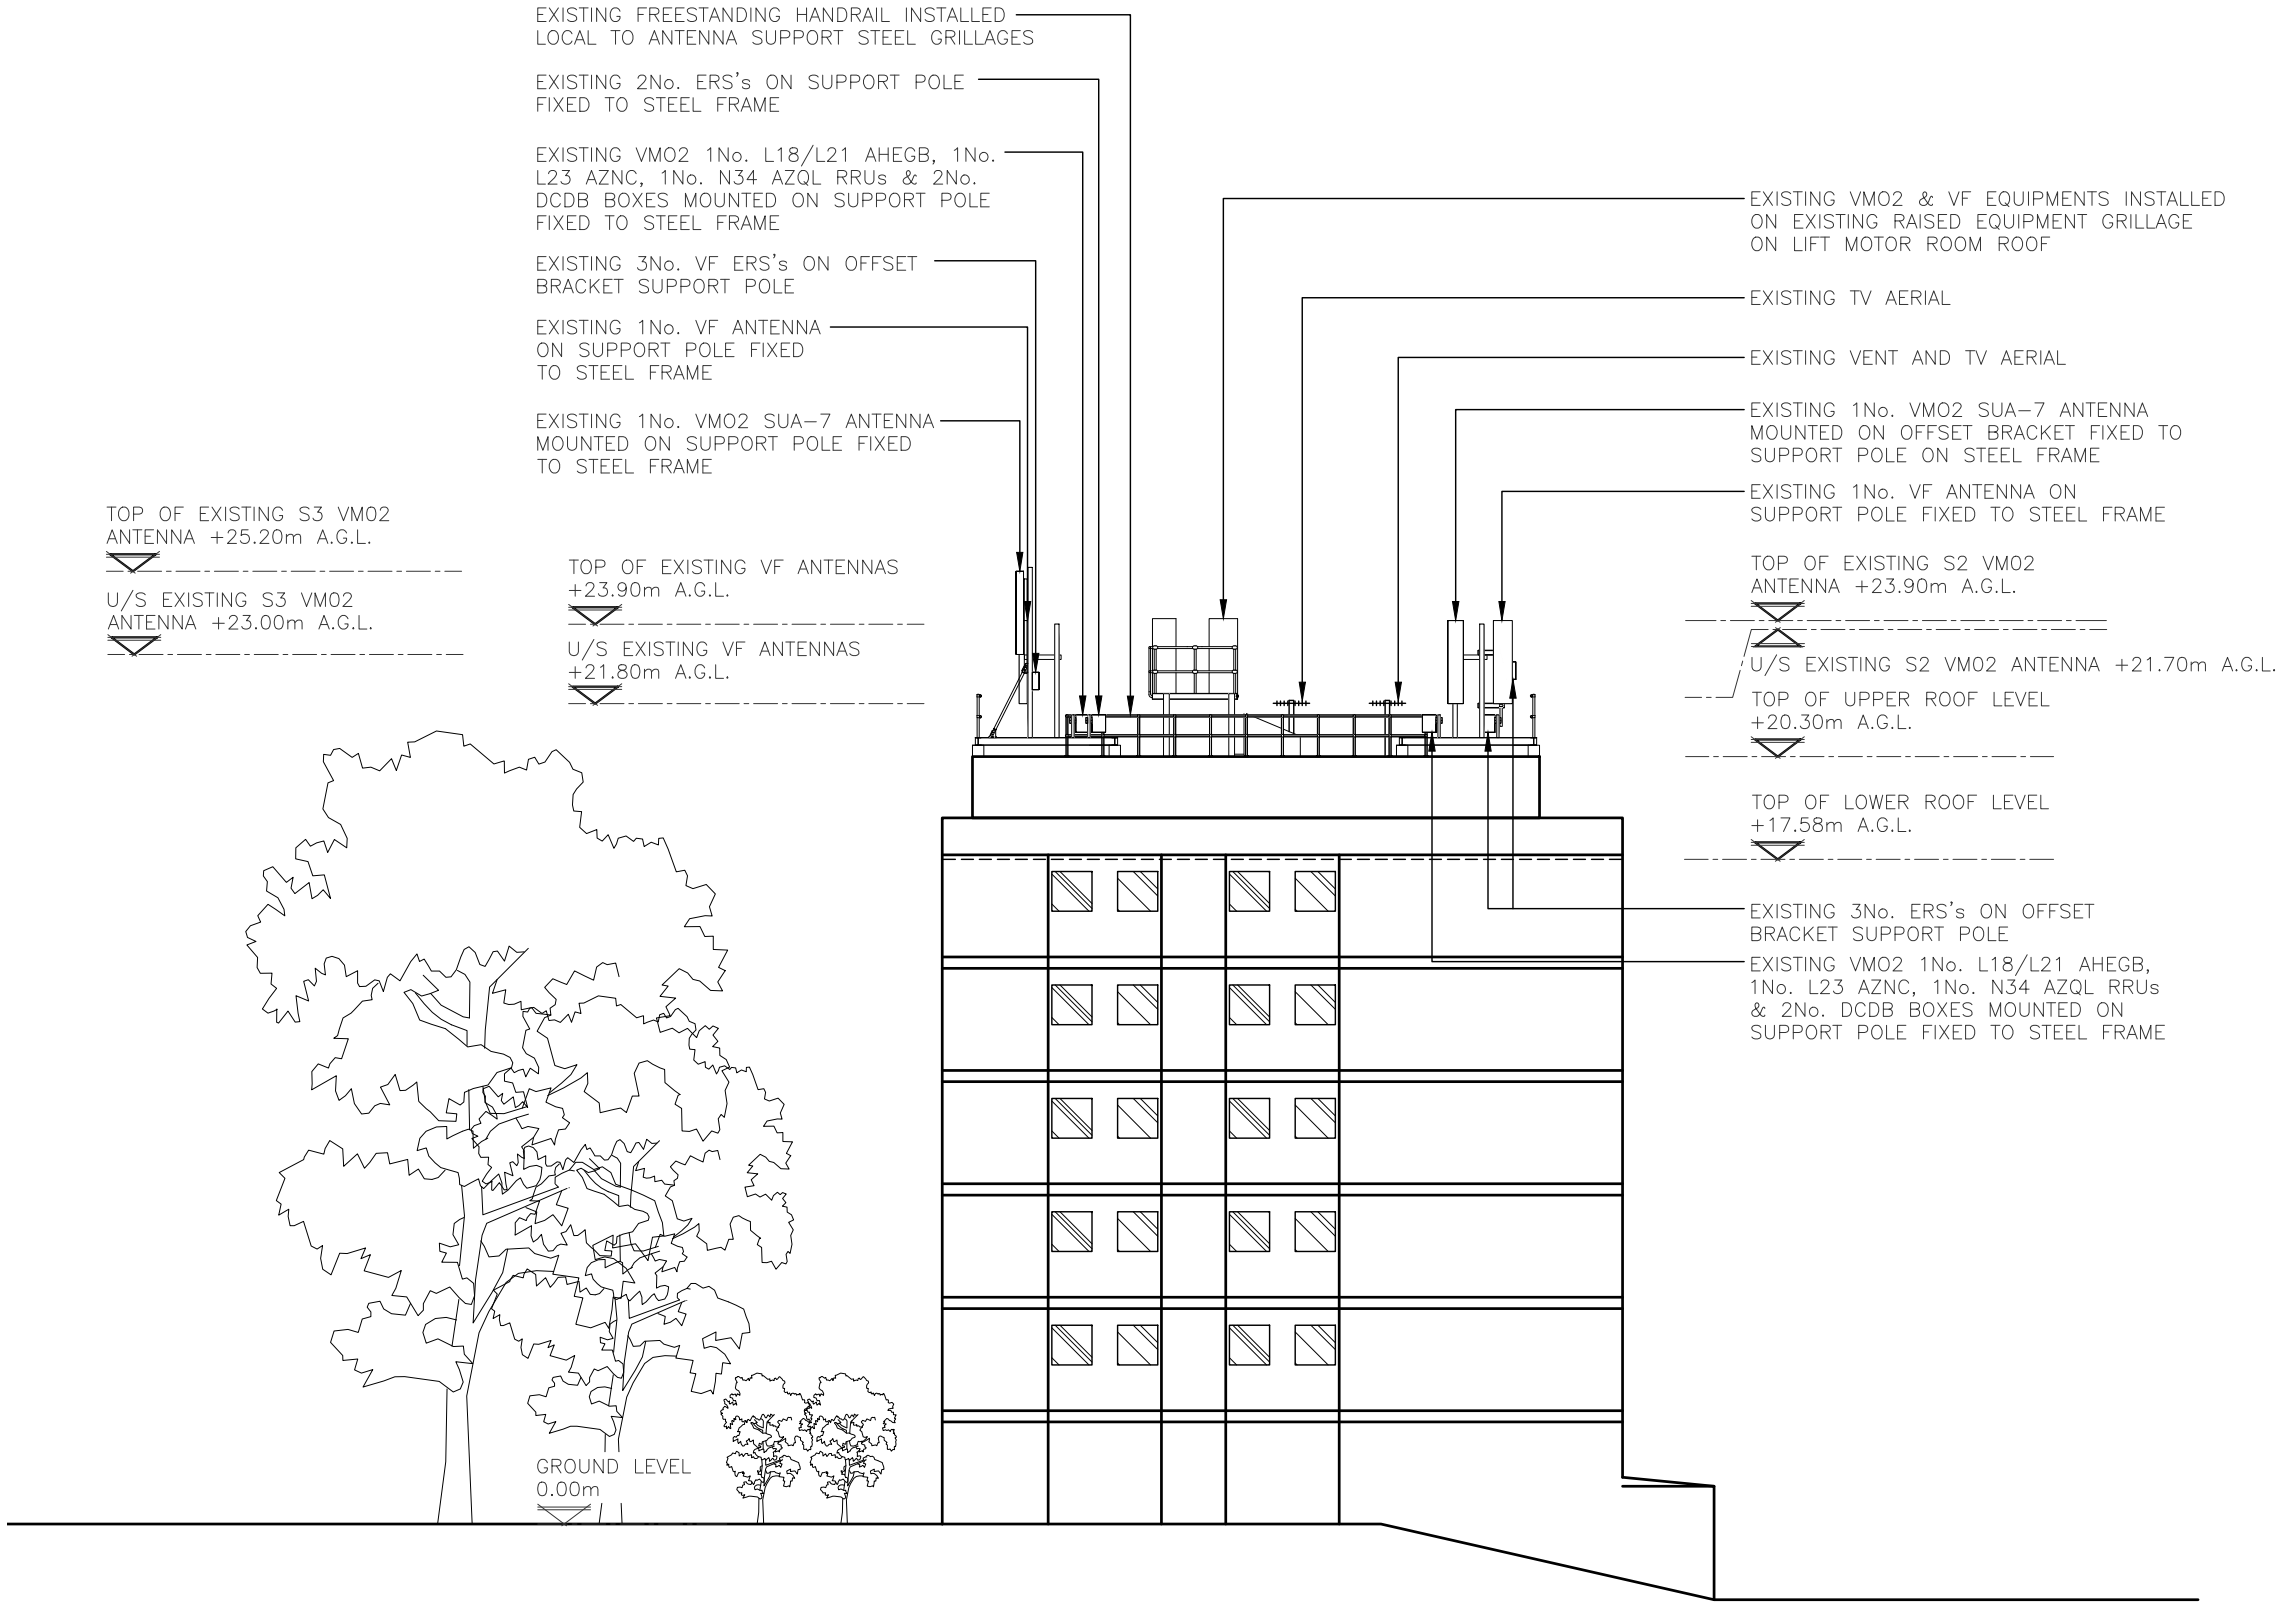

EXISTING SOUTH WEST ELEVATION
(1:200)




ALL DIMENSIONS ARE IN mm UNLESS NOTED OTHERWISE

N.G.R | E: 530483 N: 187865

B	TEF Upgrade	VIM	AP	31.10.2023
A	Issued for Approval	AFS	CVS	19.10.2023
REV	MODIFICATION	BY	CH	DATE



WHP Telecoms Ltd
Faraday Court
401 Faraday Street
Birchwood Park
Warrington WA3 6GA
Tel: 01925 424100 Fax: 01925 424101
e-mail: info@whptelecoms.com

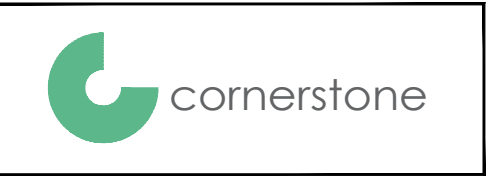


Cell Name	Opt.
VIDEO COURT	—

Cell ID No		
CORNERSTONE	VMO2	VF
13776127	43444	7914_43


Site Address / Contact Details		
MOUNT VIEW ROAD LONDON GREATER LONDON ROAD N4 4SJ		

Drawing Title: EXISTING SOUTH WEST ELEVATION				
Purpose of issue: PLANNING				Dwg Rev: B
Drawing Number: 303				Pack Issue: C
Surveyed By: WHP	Original Sheet Size: A3		Date: 19.10.2023	
Drawn: AFS	Date: 19.10.2023	Checked: CVS	Date: 19.10.2023	

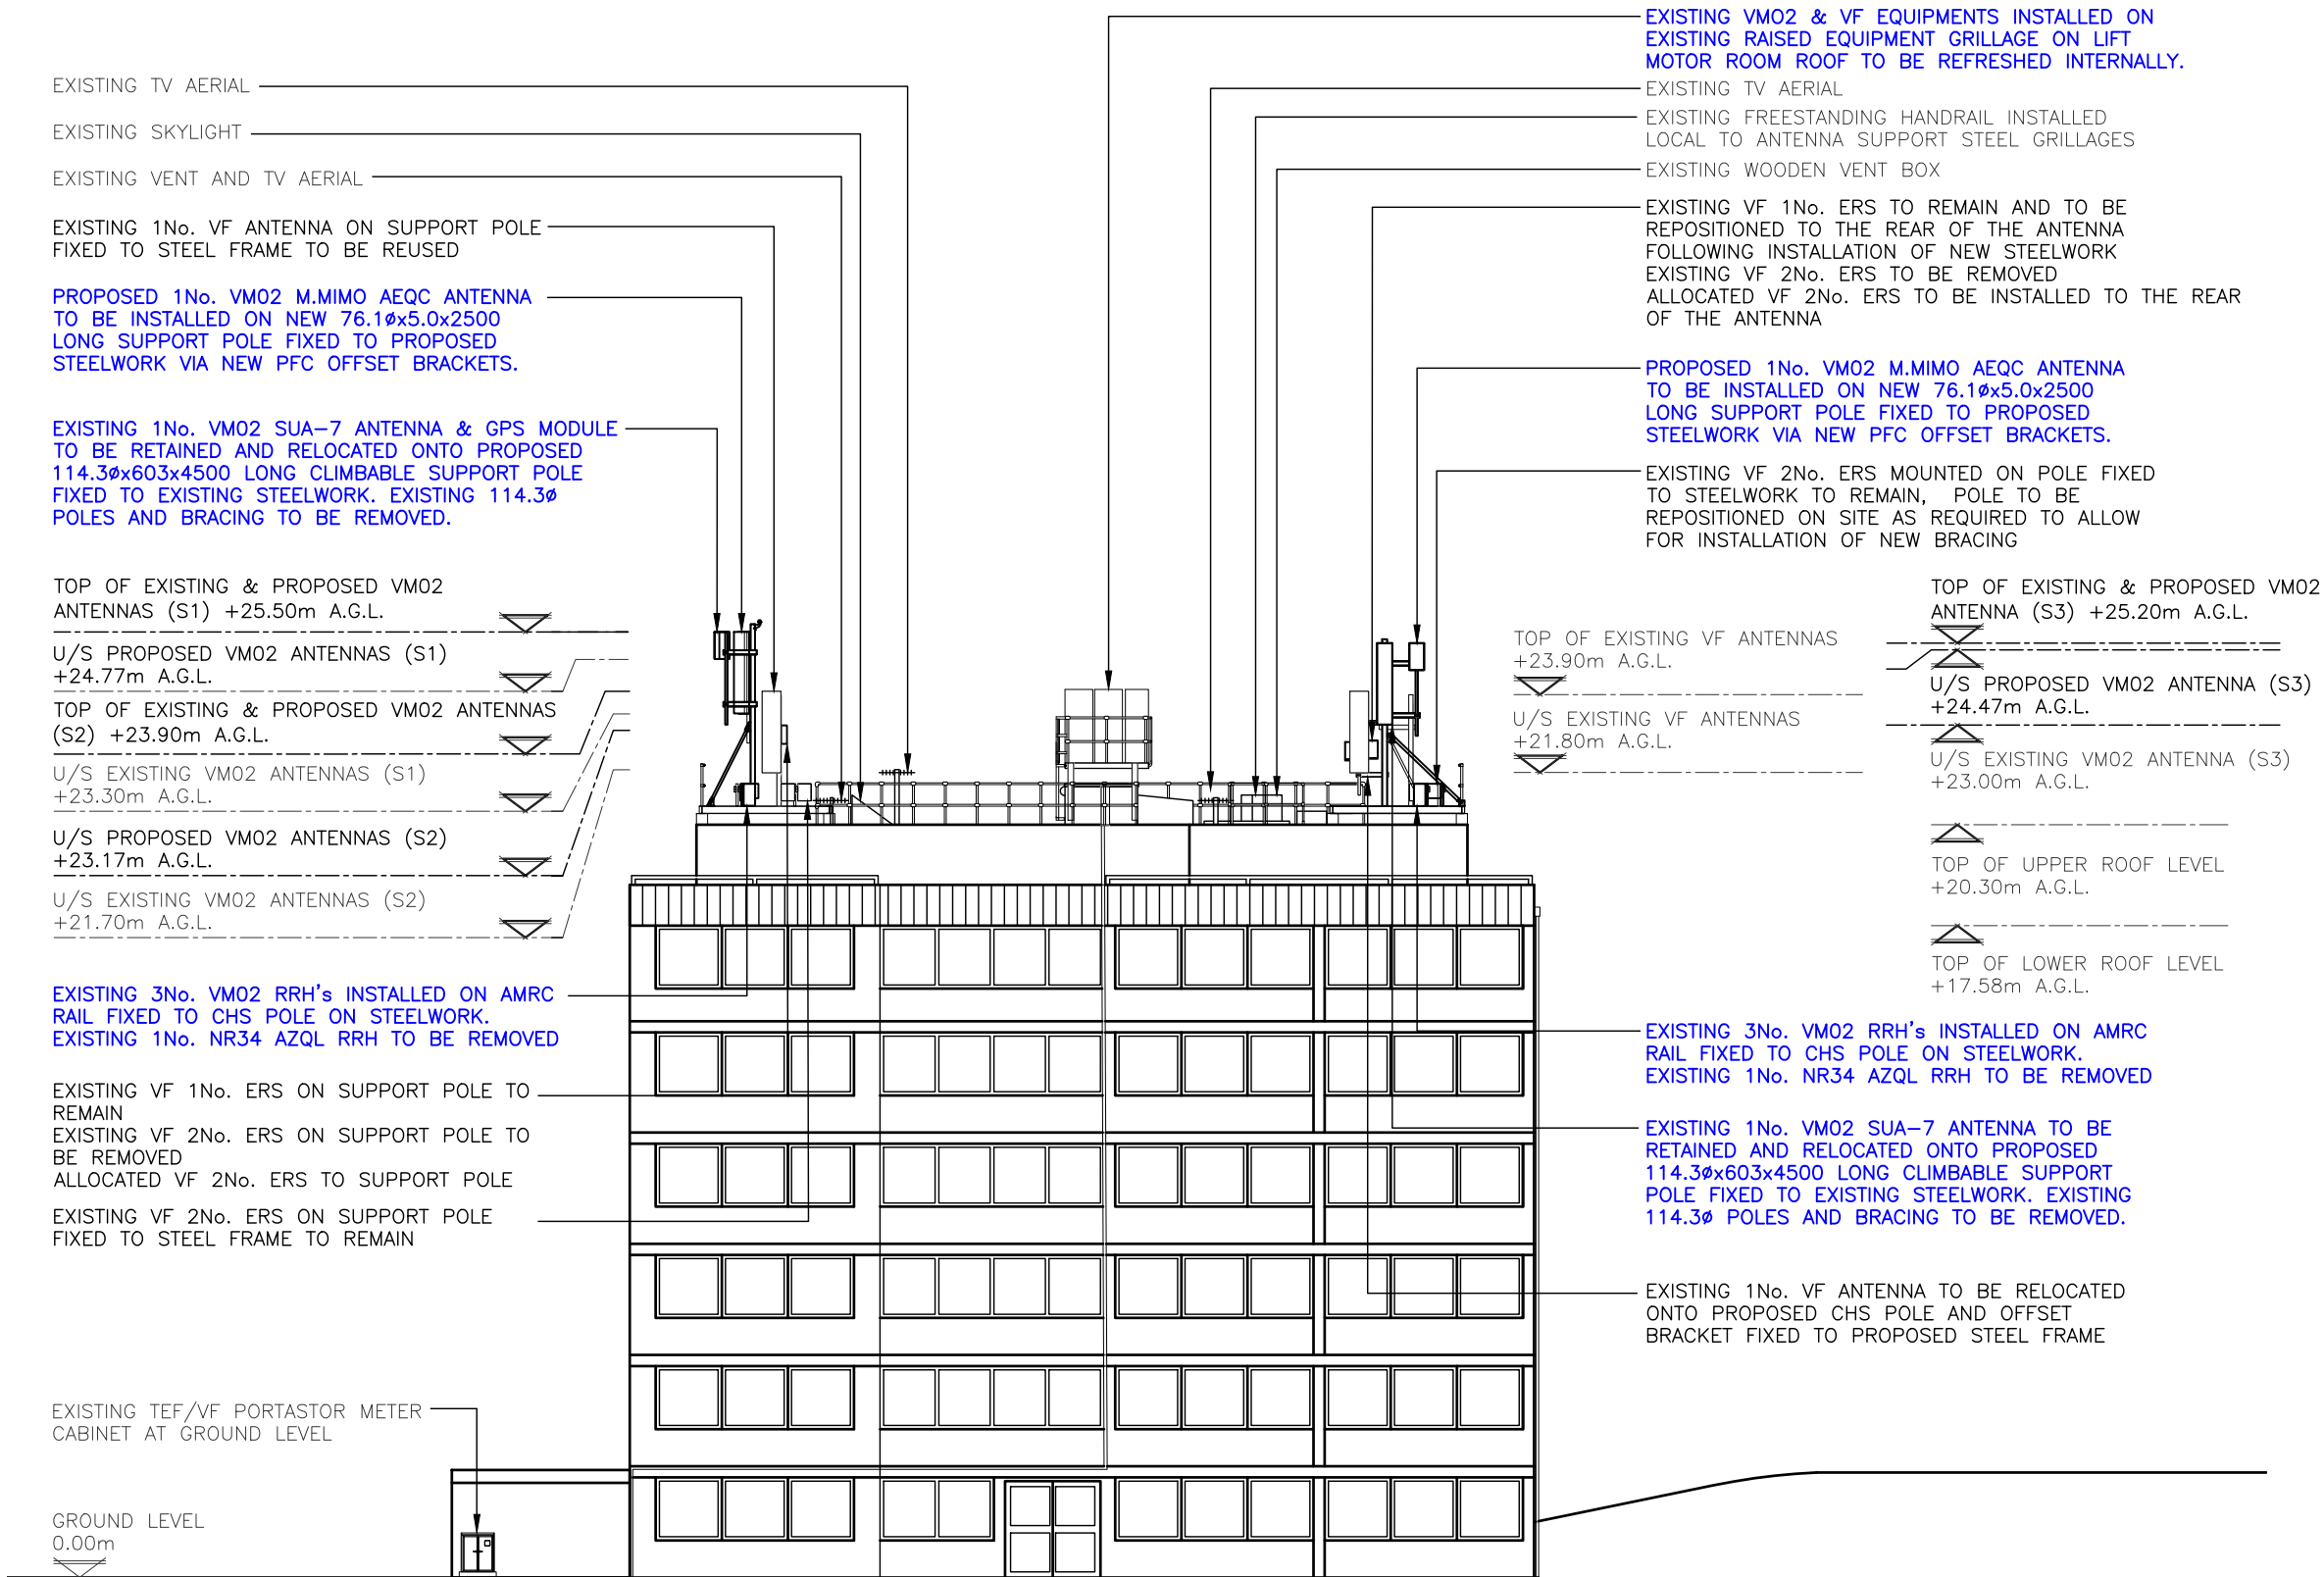

PROPOSED NORTH WEST ELEVATION
(1:200)

The drawings comply with VF Standard ICNIRP guidelines, under configuration VM7F
Designed in accordance with Cornerstone documents: SDN0009v6.0

 

ALL DIMENSIONS ARE IN mm UNLESS NOTED OTHERWISE

N.G.R | E: 530483 N: 187865

NOTES:
THE NOTES IN BLUE ARE WORKS BEING COMPLETED BY OTHERS AND CAN BE FOUND IN DRAWING
"E323808_CS20763026_TEF043444_VF07914_DD_REV A".

VM02 UPGRADE HAS EXISTING PLANNING APPROVAL.

THE WORKS FOLLOW/ARE DEPENDENT ON VM02 UPGRADE GOING AHEAD.

REV	MODIFICATION	BY	CH	DATE
C	DAF Amendments	AP	WHP	15.11.2023
B	TEF Upgrade	VM	AP	31.10.2023
A	Issued for Approval	AFS	CVS	19.10.2023



WHP Telecoms Ltd
Faraday Court
401 Faraday Street
Birchwood Park
Warrington WA3 6GA
Tel: 01925 424100 Fax: 01925 424101
e-mail: info@whptelecoms.com



Cell Name	Opt.
VIDEO COURT	—

Cell ID No		
CORNERSTONE	VM02	VF
13776127	43444	7914_43


Site Address / Contact Details
MOUNT VIEW ROAD
LONDON
GREATER LONDON ROAD
N4 4SJ

Drawing Title:
PROPOSED NORTH WEST ELEVATION

Purpose of issue:	Dwg Rev:
PLANNING	C


Drawing Number:	
304	

Surveyed By:	Original Sheet Size:	Pack Issue:
WHP	A3	
Drawn: AFS	Date: 19.10.2023	Checked: CVS
		Date: 19.10.2023
		C

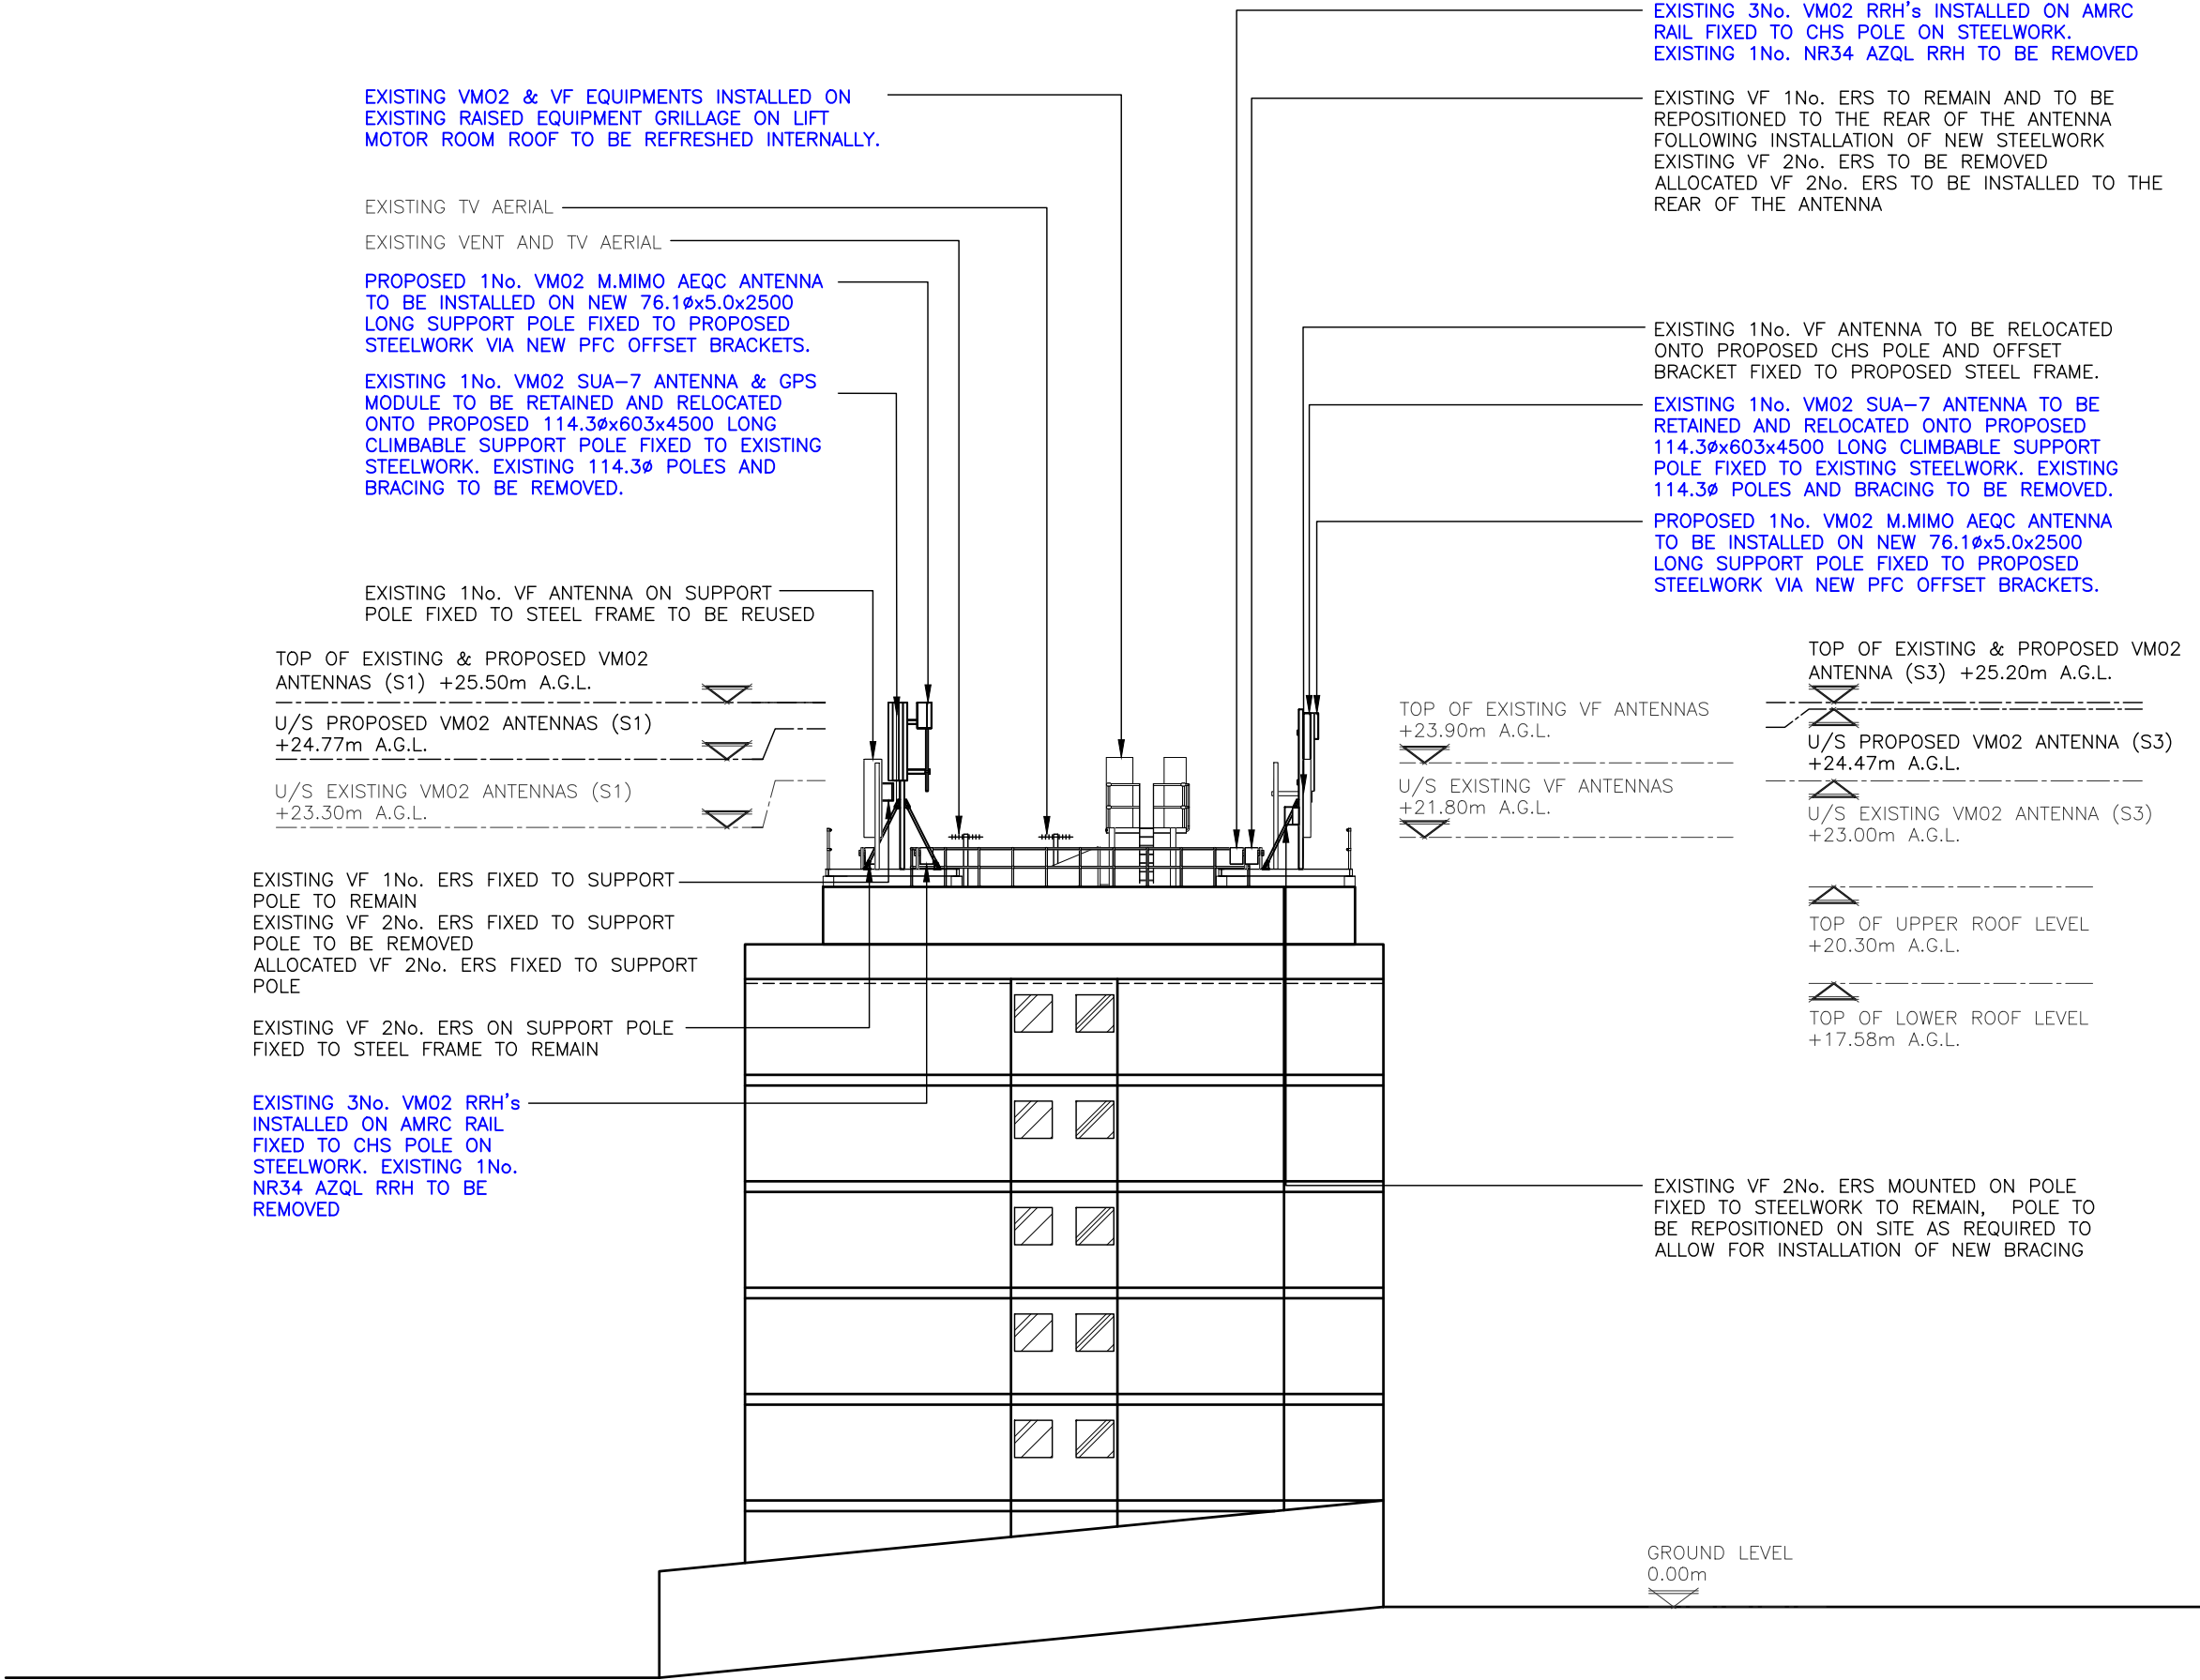

PROPOSED NORTH EAST ELEVATION
(1:200)

The drawings comply with VF Standard ICNIRP guidelines, under configuration VM7F
Designed in accordance with Cornerstone documents: SDN0009v6.0

 


ALL DIMENSIONS ARE IN mm UNLESS NOTED OTHERWISE

N.G.R | E: 530483 N: 187865

NOTES:
THE NOTES IN BLUE ARE WORKS BEING COMPLETED BY OTHERS AND CAN BE FOUND IN DRAWING "E323808_CS20763026_TEF043444_VF07914_DD_REV A".
VM02 UPGRADE HAS EXISTING PLANNING APPROVAL.

THE WORKS FOLLOW/ARE DEPENDENT ON VM02 UPGRADE GOING AHEAD.

REV	MODIFICATION	BY	CH	DATE
C	DAF Amendments	AP	WHP	15.11.2023
B	TEF Upgrade	VM	AP	31.10.2023
A	Issued for Approval	AFS	CVS	19.10.2023

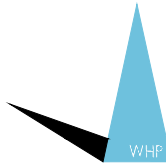

WHP Telecoms Ltd
Faraday Court
401 Faraday Street
Birchwood Park
Warrington WA3 6GA
Tel: 01925 424100 Fax: 01925 424101
e-mail: info@whptelecoms.com



Cell Name	Opt.
VIDEO COURT	-

Cell ID No		
CORNERSTONE	VM02	VF
13776127	43444	7914_43


Site Address / Contact Details	
MOUNT VIEW ROAD LONDON GREATER LONDON ROAD N4 4SJ	

Drawing Title:
PROPOSED NORTH EAST ELEVATION

Purpose of issue:	PLANNING	Dwg Rev:
Drawing Number:	305	C

Surveyed By:	Original Sheet Size:	Pack Issue:
WHP	A3	

Drawn:	Date:	Checked:	Date:	C
AFS	19.10.2023	CVS	19.10.2023	

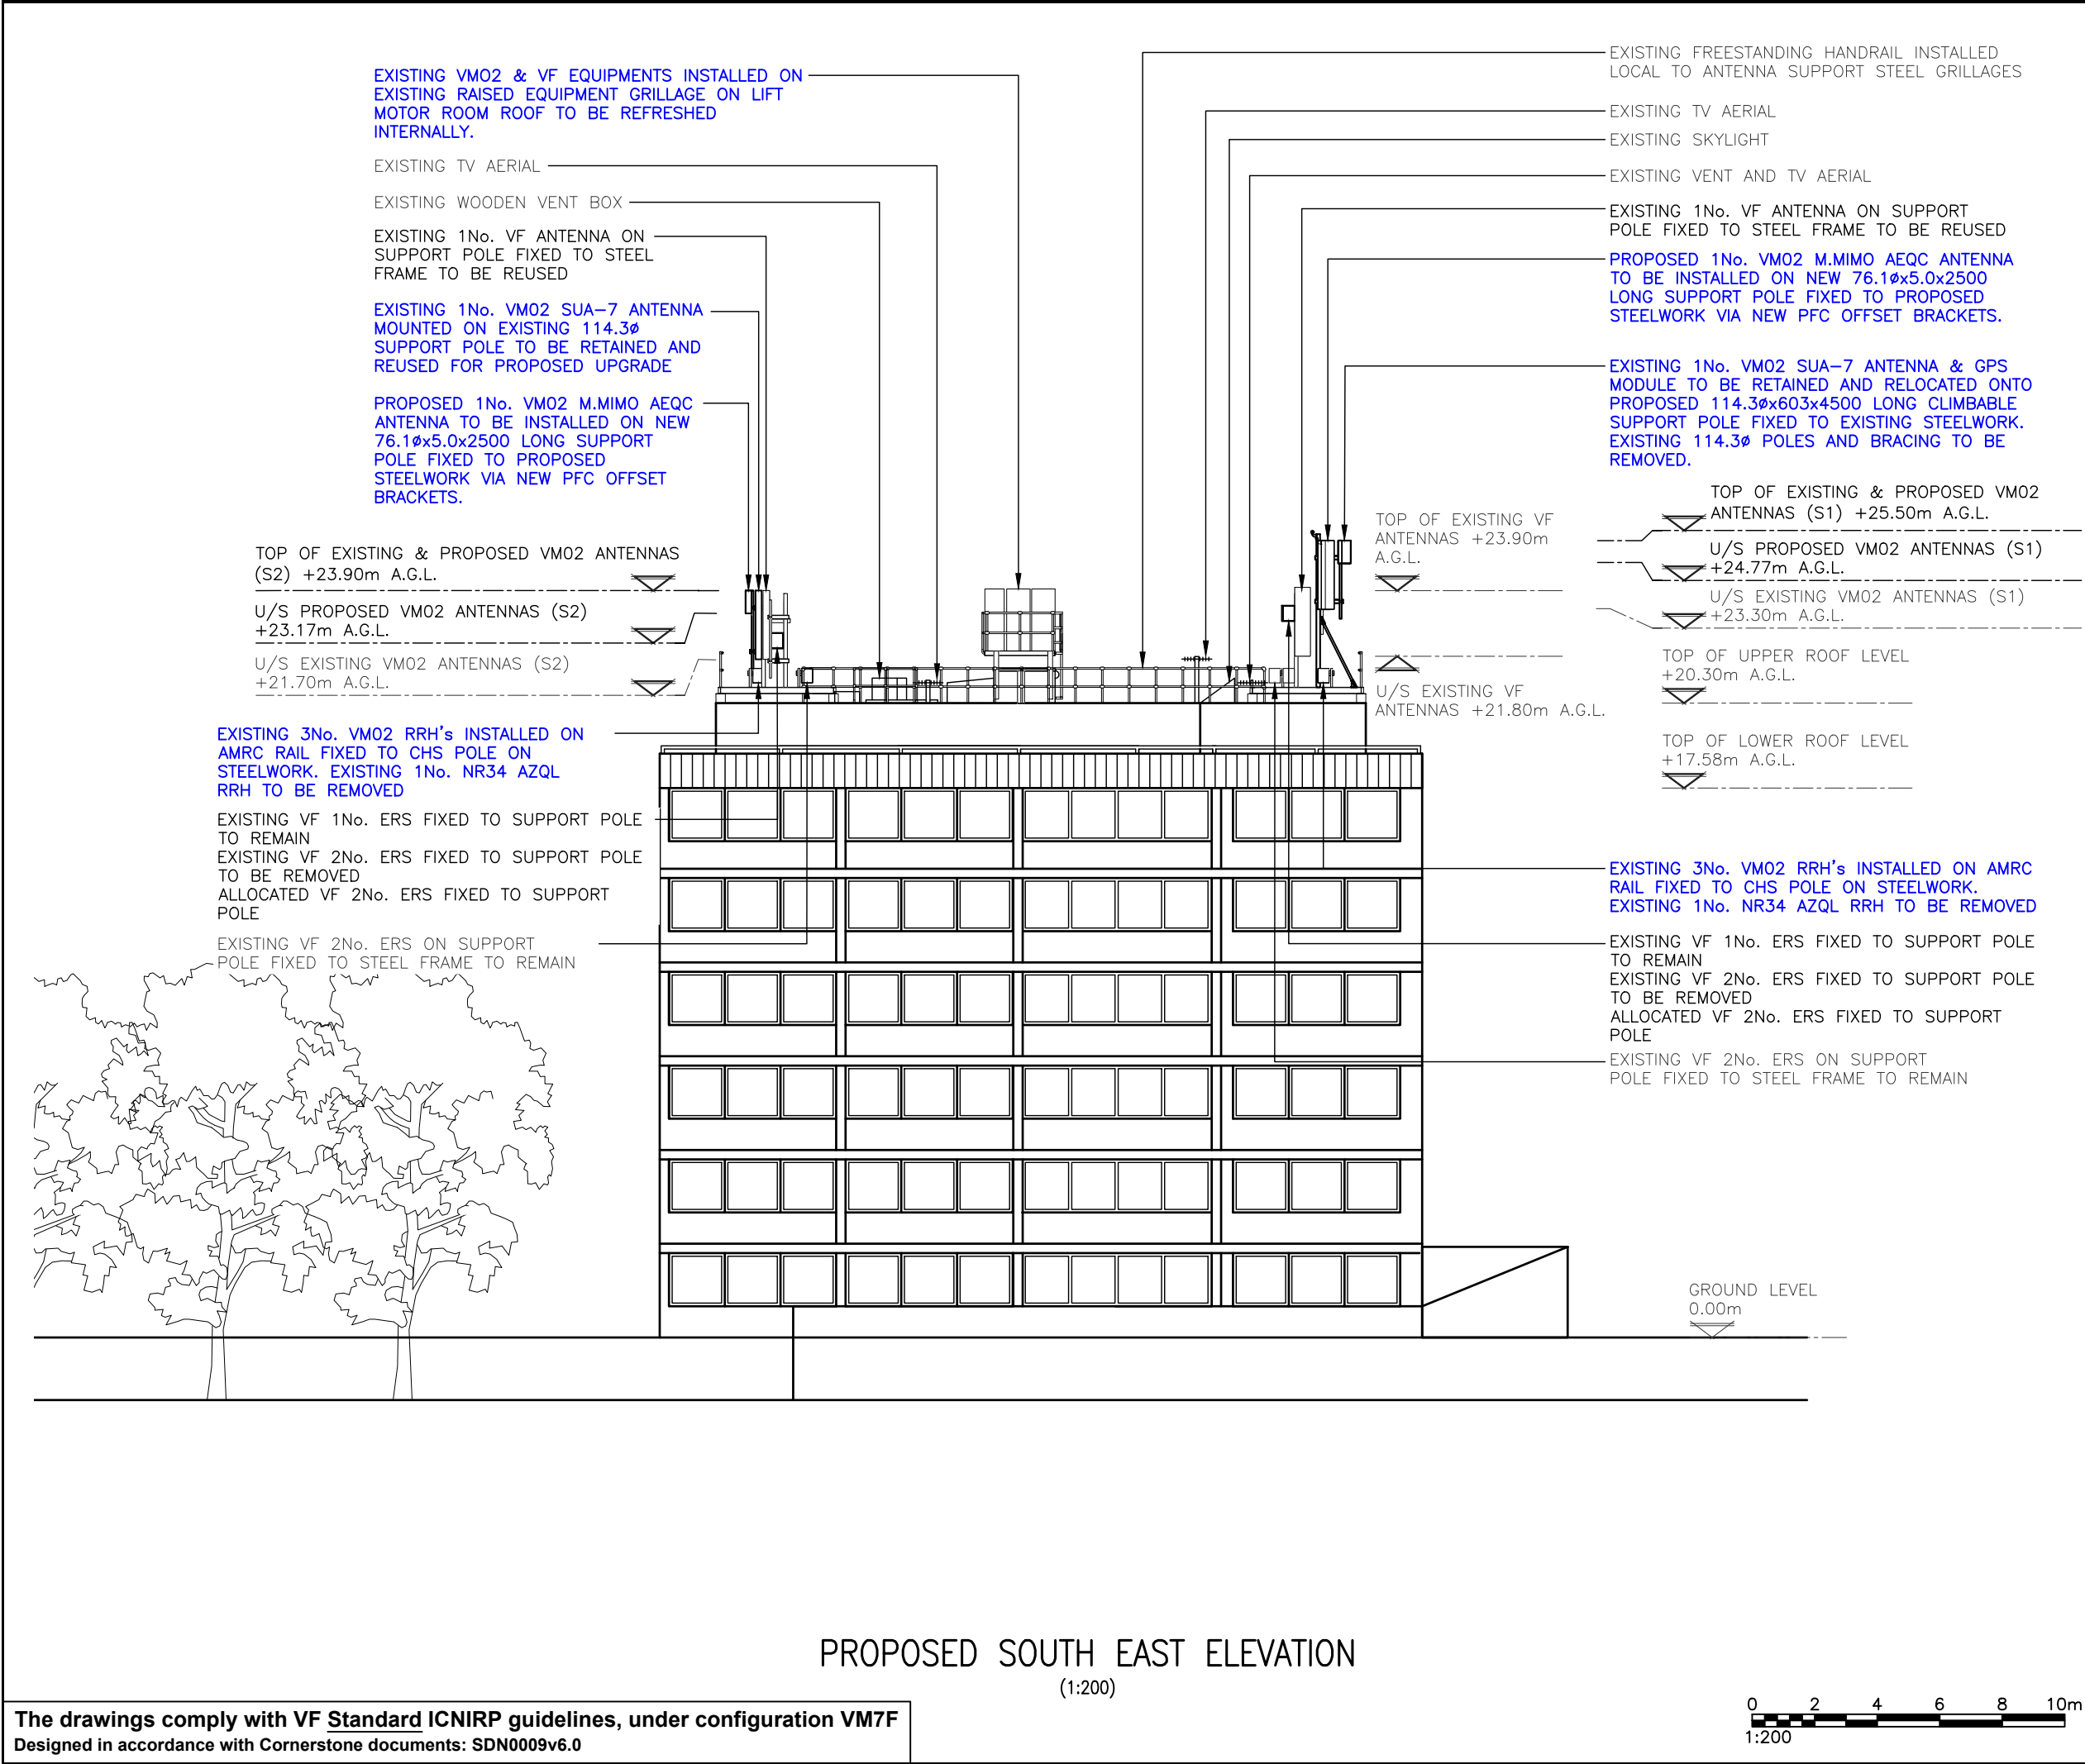

PROPOSED SOUTH EAST ELEVATION
(1:200)

The drawings comply with VF Standard ICNIRP guidelines, under configuration VM7F
Designed in accordance with Cornerstone documents: SDN0009v6.0

ALL DIMENSIONS ARE IN mm UNLESS NOTED OTHERWISE

N.G.R

E: 530483

N: 187865

NOTES:

THE NOTES IN BLUE ARE WORKS BEING COMPLETED BY OTHERS AND CAN BE FOUND IN DRAWING "E323808_CS20763026_TEF043444_VF07914_DD_REV A".

VMO2 UPGRADE HAS EXISTING PLANNING APPROVAL.

THE WORKS FOLLOW/ARE DEPENDENT ON VMO2 UPGRADE GOING AHEAD.

C	DAF Amendments	AP	WHP	15.11.2023
B	TEF Upgrade	VIM	AP	31.10.2023
A	Issued for Approval	AFS	CVS	19.10.2023
REV	MODIFICATION	BY	CH	DATE




WHP Telecoms Ltd

Faraday Court
401 Faraday Street
Birchwood Park
Warrington WA3 6GA
Tel: 01925 424100 Fax: 01925 424101
e-mail: info@whptelecoms.com




Cell Name		Opt.
VIDEO COURT		—
Cell ID No		
CORNERSTONE	VMO2	VF
13776127	43444	7914_43
Site Address / Contact Details		
MOUNT VIEW ROAD LONDON GREATER LONDON ROAD N4 4SJ		
Drawing Title: PROPOSED SOUTH EAST ELEVATION		
Purpose of issue: PLANNING		Dwg Rev: C
Drawing Number: 306		C
Surveyed By: WHP	Original Sheet Size: A3	Pack Issue:
Drawn: AFS	Date: 19.10.2023	Checked: CVS
Date: 19.10.2023	Date: 19.10.2023	C

SDNT0005 Version 1.3

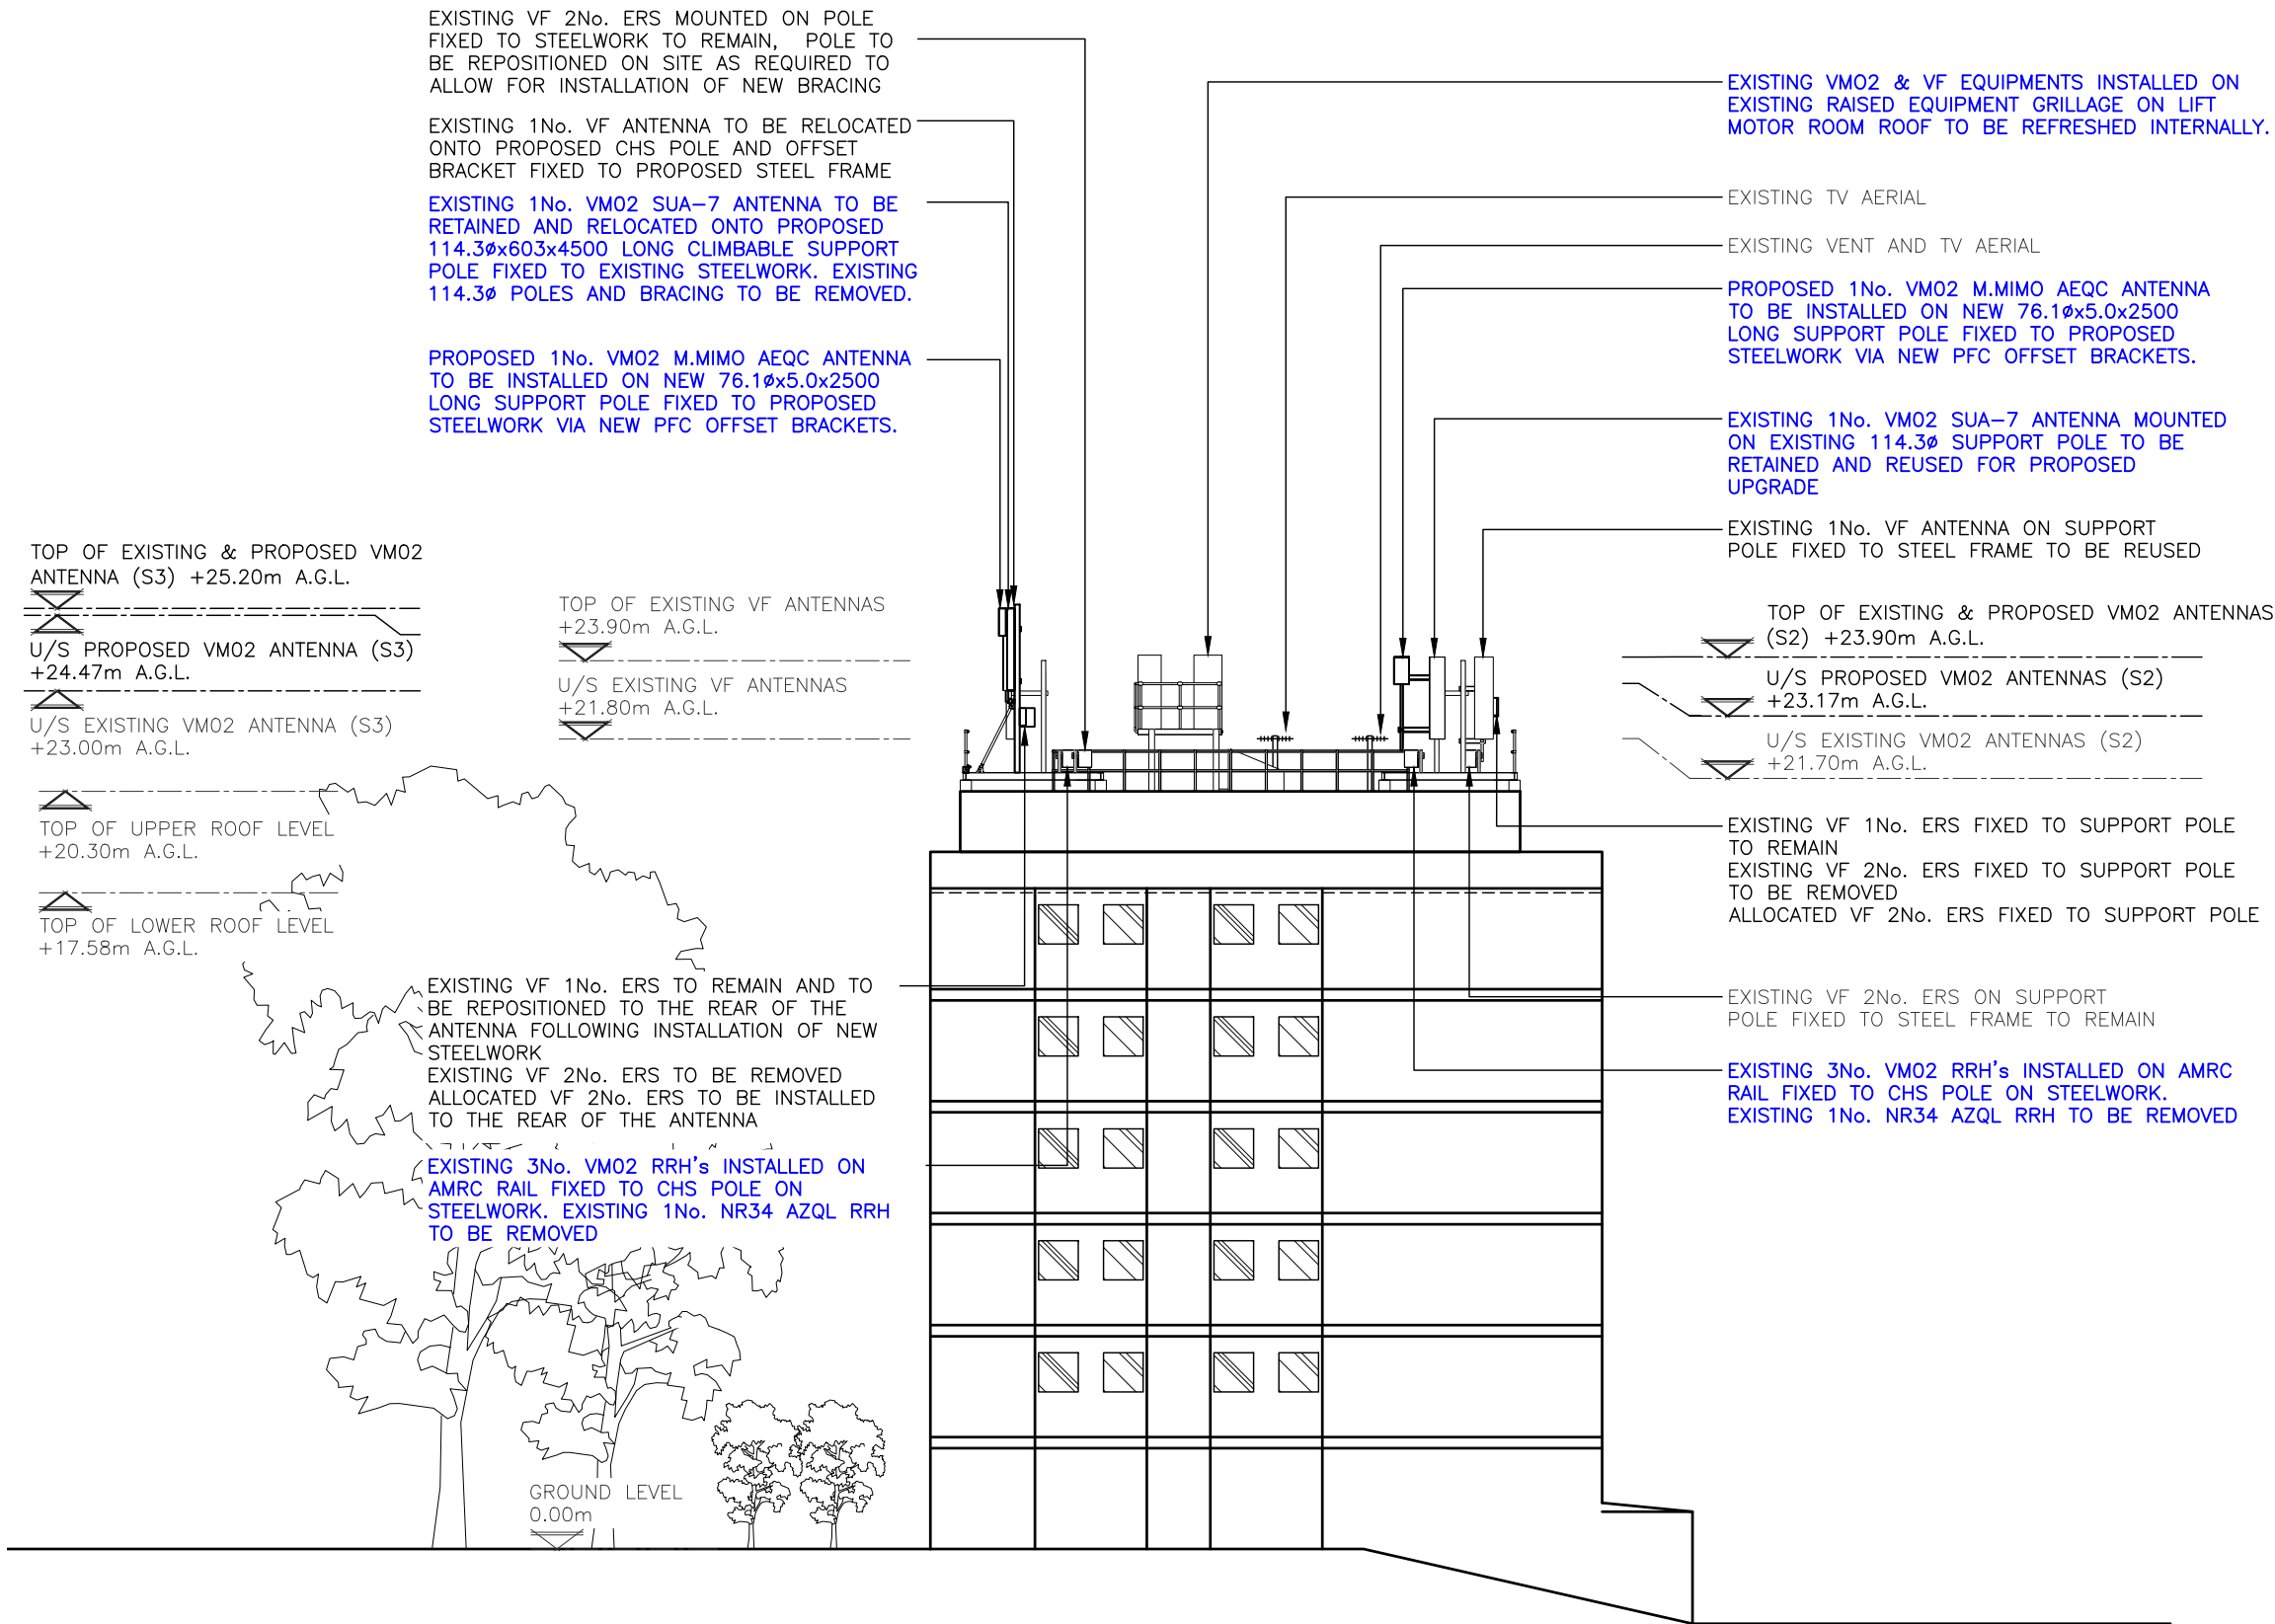

PROPOSED SOUTH WEST ELEVATION
(1:200)

The drawings comply with VF Standard ICNIRP guidelines, under configuration VM7F
Designed in accordance with Cornerstone documents: SDN0009v6.0

 

ALL DIMENSIONS ARE IN mm UNLESS NOTED OTHERWISE

N.G.R | E: 530483 N: 187865

NOTES:
THE NOTES IN BLUE ARE WORKS BEING COMPLETED BY OTHERS AND CAN BE FOUND IN DRAWING "E323808_CS20763026_TEF043444_VF07914_DD_REV A".

VM02 UPGRADE HAS EXISTING PLANNING APPROVAL.

THE WORKS FOLLOW/ARE DEPENDENT ON VM02 UPGRADE GOING AHEAD.

REV	MODIFICATION	BY	CH	DATE
C	DAF Amendments	AP	WHP	15.11.2023
B	TEF Upgrade	VIM	AP	31.10.2023
A	Issued for Approval	AFS	CVS	19.10.2023



WHP Telecoms Ltd
Faraday Court
401 Faraday Street
Birchwood Park
Warrington WA3 6GA
Tel: 01925 424100 Fax: 01925 424101
e-mail: info@whptelecoms.com



Cell Name	Opt.
VIDEO COURT	—

Cell ID No		
CORNERSTONE	VM02	VF
13776127	43444	7914_43

Site Address / Contact Details

MOUNT VIEW ROAD
LONDON
GREATER LONDON ROAD

N4 4SJ

Drawing Title:
PROPOSED SOUTH WEST ELEVATION

Purpose of issue:	Dwg Rev:
PLANNING	C

Drawing Number:	
307	

Surveyed By:	Original Sheet Size:	Pack Issue:
WHP	A3	

Drawn:	Date:	Checked:	Date:	
AFS	19.10.2023	CVS	19.10.2023	C