




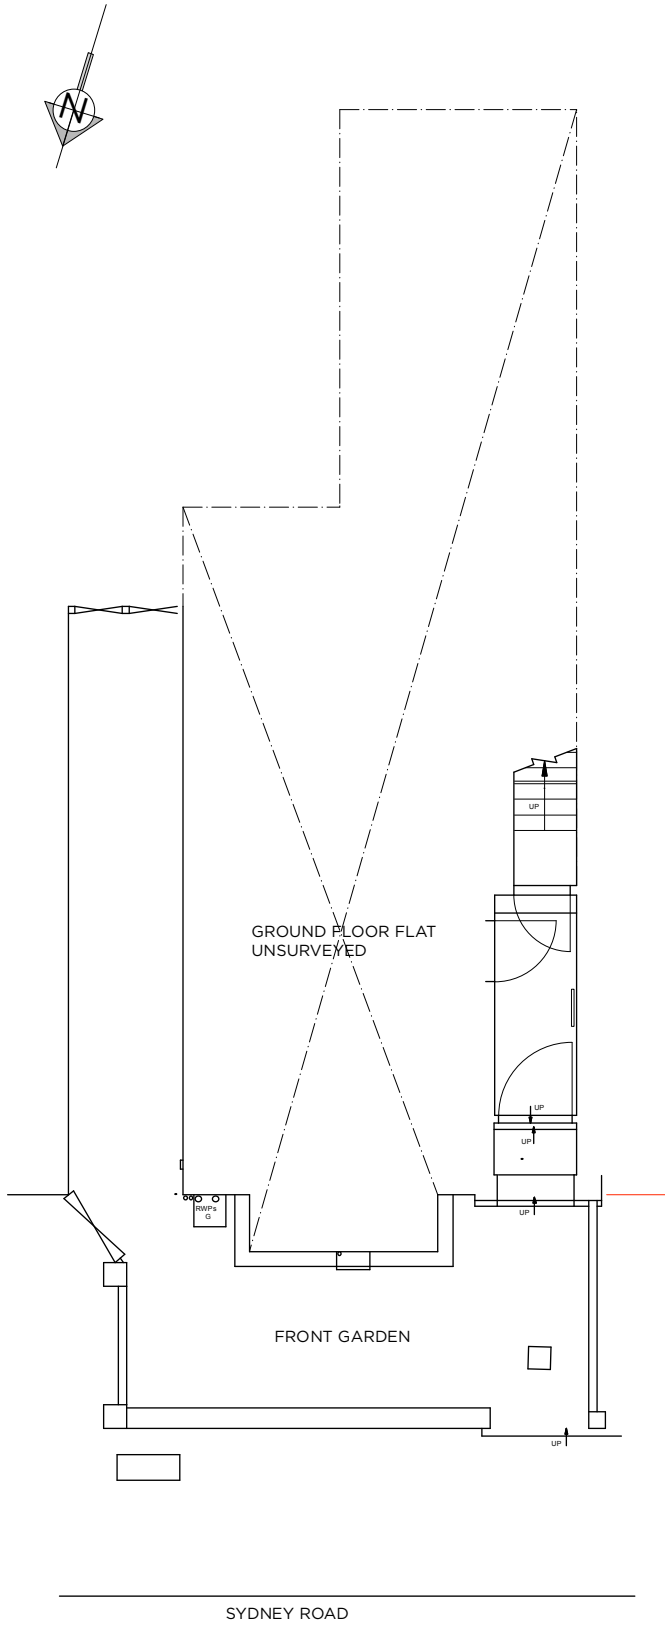


EXISTING GROUND FLOOR PLAN

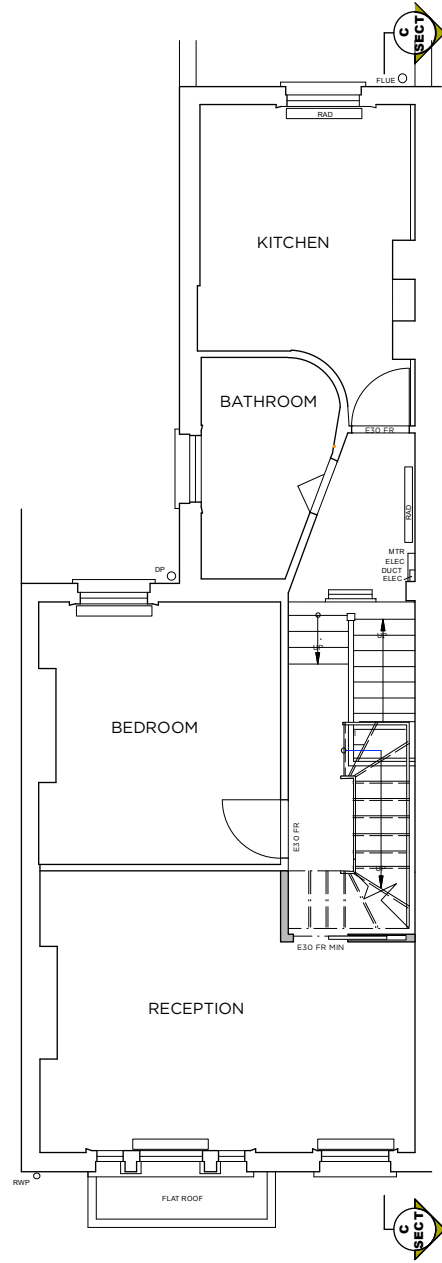


PROPOSED 1ST FLOOR PLAN

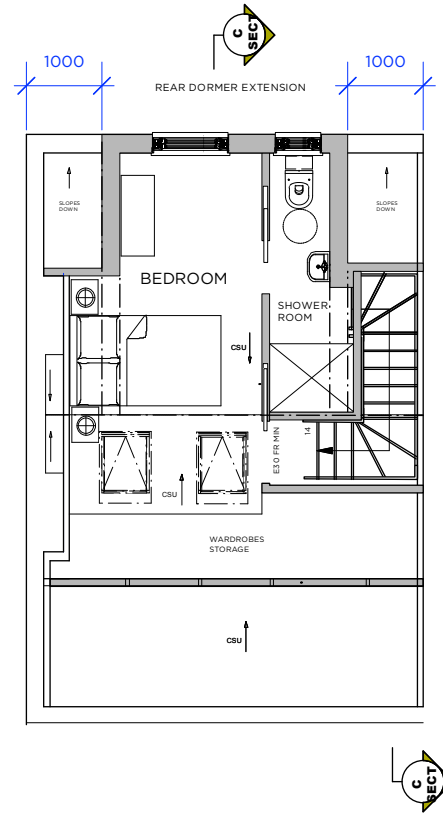

PROPOSED ATTIC FLOOR PLAN

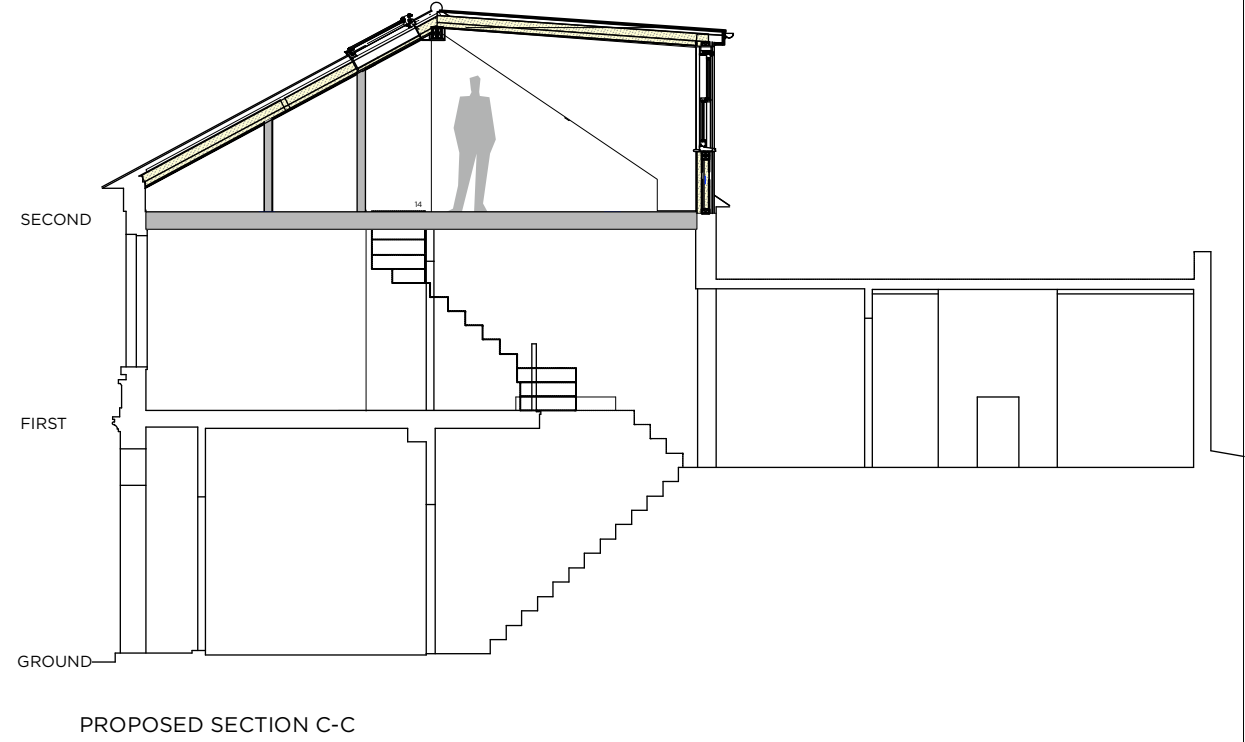

FOR PLANNING APPLICATION ONLY

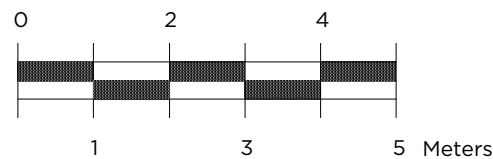

COPYRIGHT OF THIS DRAWING REMAINS WITH DESIGNER

04.12.23 FOR PLANNING CONSENT APPLICATION
01.12.23 FOR CLIENT APPROVAL
REV DATE DETAIL

BOONHOLT DESIGN CONSULTANTS LTD HILL HOUSE 28 LYNN ROAD WIMBOTSHAM KINGS LYNN PE34 3QL	STUDIO +44 (0)1366 386555 MOBILE +44 (0)7714 235750 +44 (0)7515 667430 www.boonholt.com
CLIENT	O CHULKOV
PROJECT	98B SYDNEY ROAD, LONDON
DRAWING	PROPOSED PLANS
DRAWING NO	P567-03
DATE	20.11.23
SCALE	1:100 AT A3



BOONHOLT