


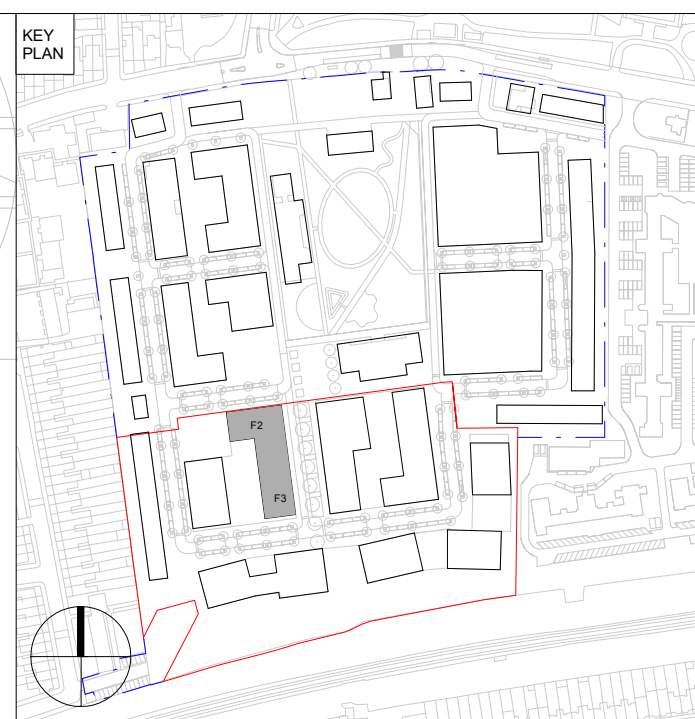

Hill
Created for Living

Please note that this drawing is suitable for planning application purposes only and should not be used for undertaking or planning construction works or activities.

Please read in conjunction with landscape architects drawings and information.

— SITE BOUNDARY OF RMA 1 (PHASE 1B & 2)

— SITE BOUNDARY OF APPROVED HYBRID PLANNING APPLICATION (REF HGY/2022/1833)

Karakusevic Carson Architects

Studio 501
37 Cremer St
Hackney
London E2 8HD

mail@karakusevic-carson.com | 0207 566 6300

PROJECT

St. Ann's New Neighbourhood
RMA 1 - Phase 1B & 2

TITLE

Building F2 / F3, Fourth Floor Plan,
Proposed

DRAWING NUMBER							REVISION
N15302-KCA-FX-04-DR-A-11104							C01
Project N°	Originator	Zone	Level	Type	Role	Drawing Number	
STATUS							

REVISION DATE 27/11/23	DRAWN BY YK / JG	SCALE 1 : 100 @ A1
FIRST ISSUED 27/11/23	CHECKED BY MB / SP	KCA PROJECT NUMBER 633

