


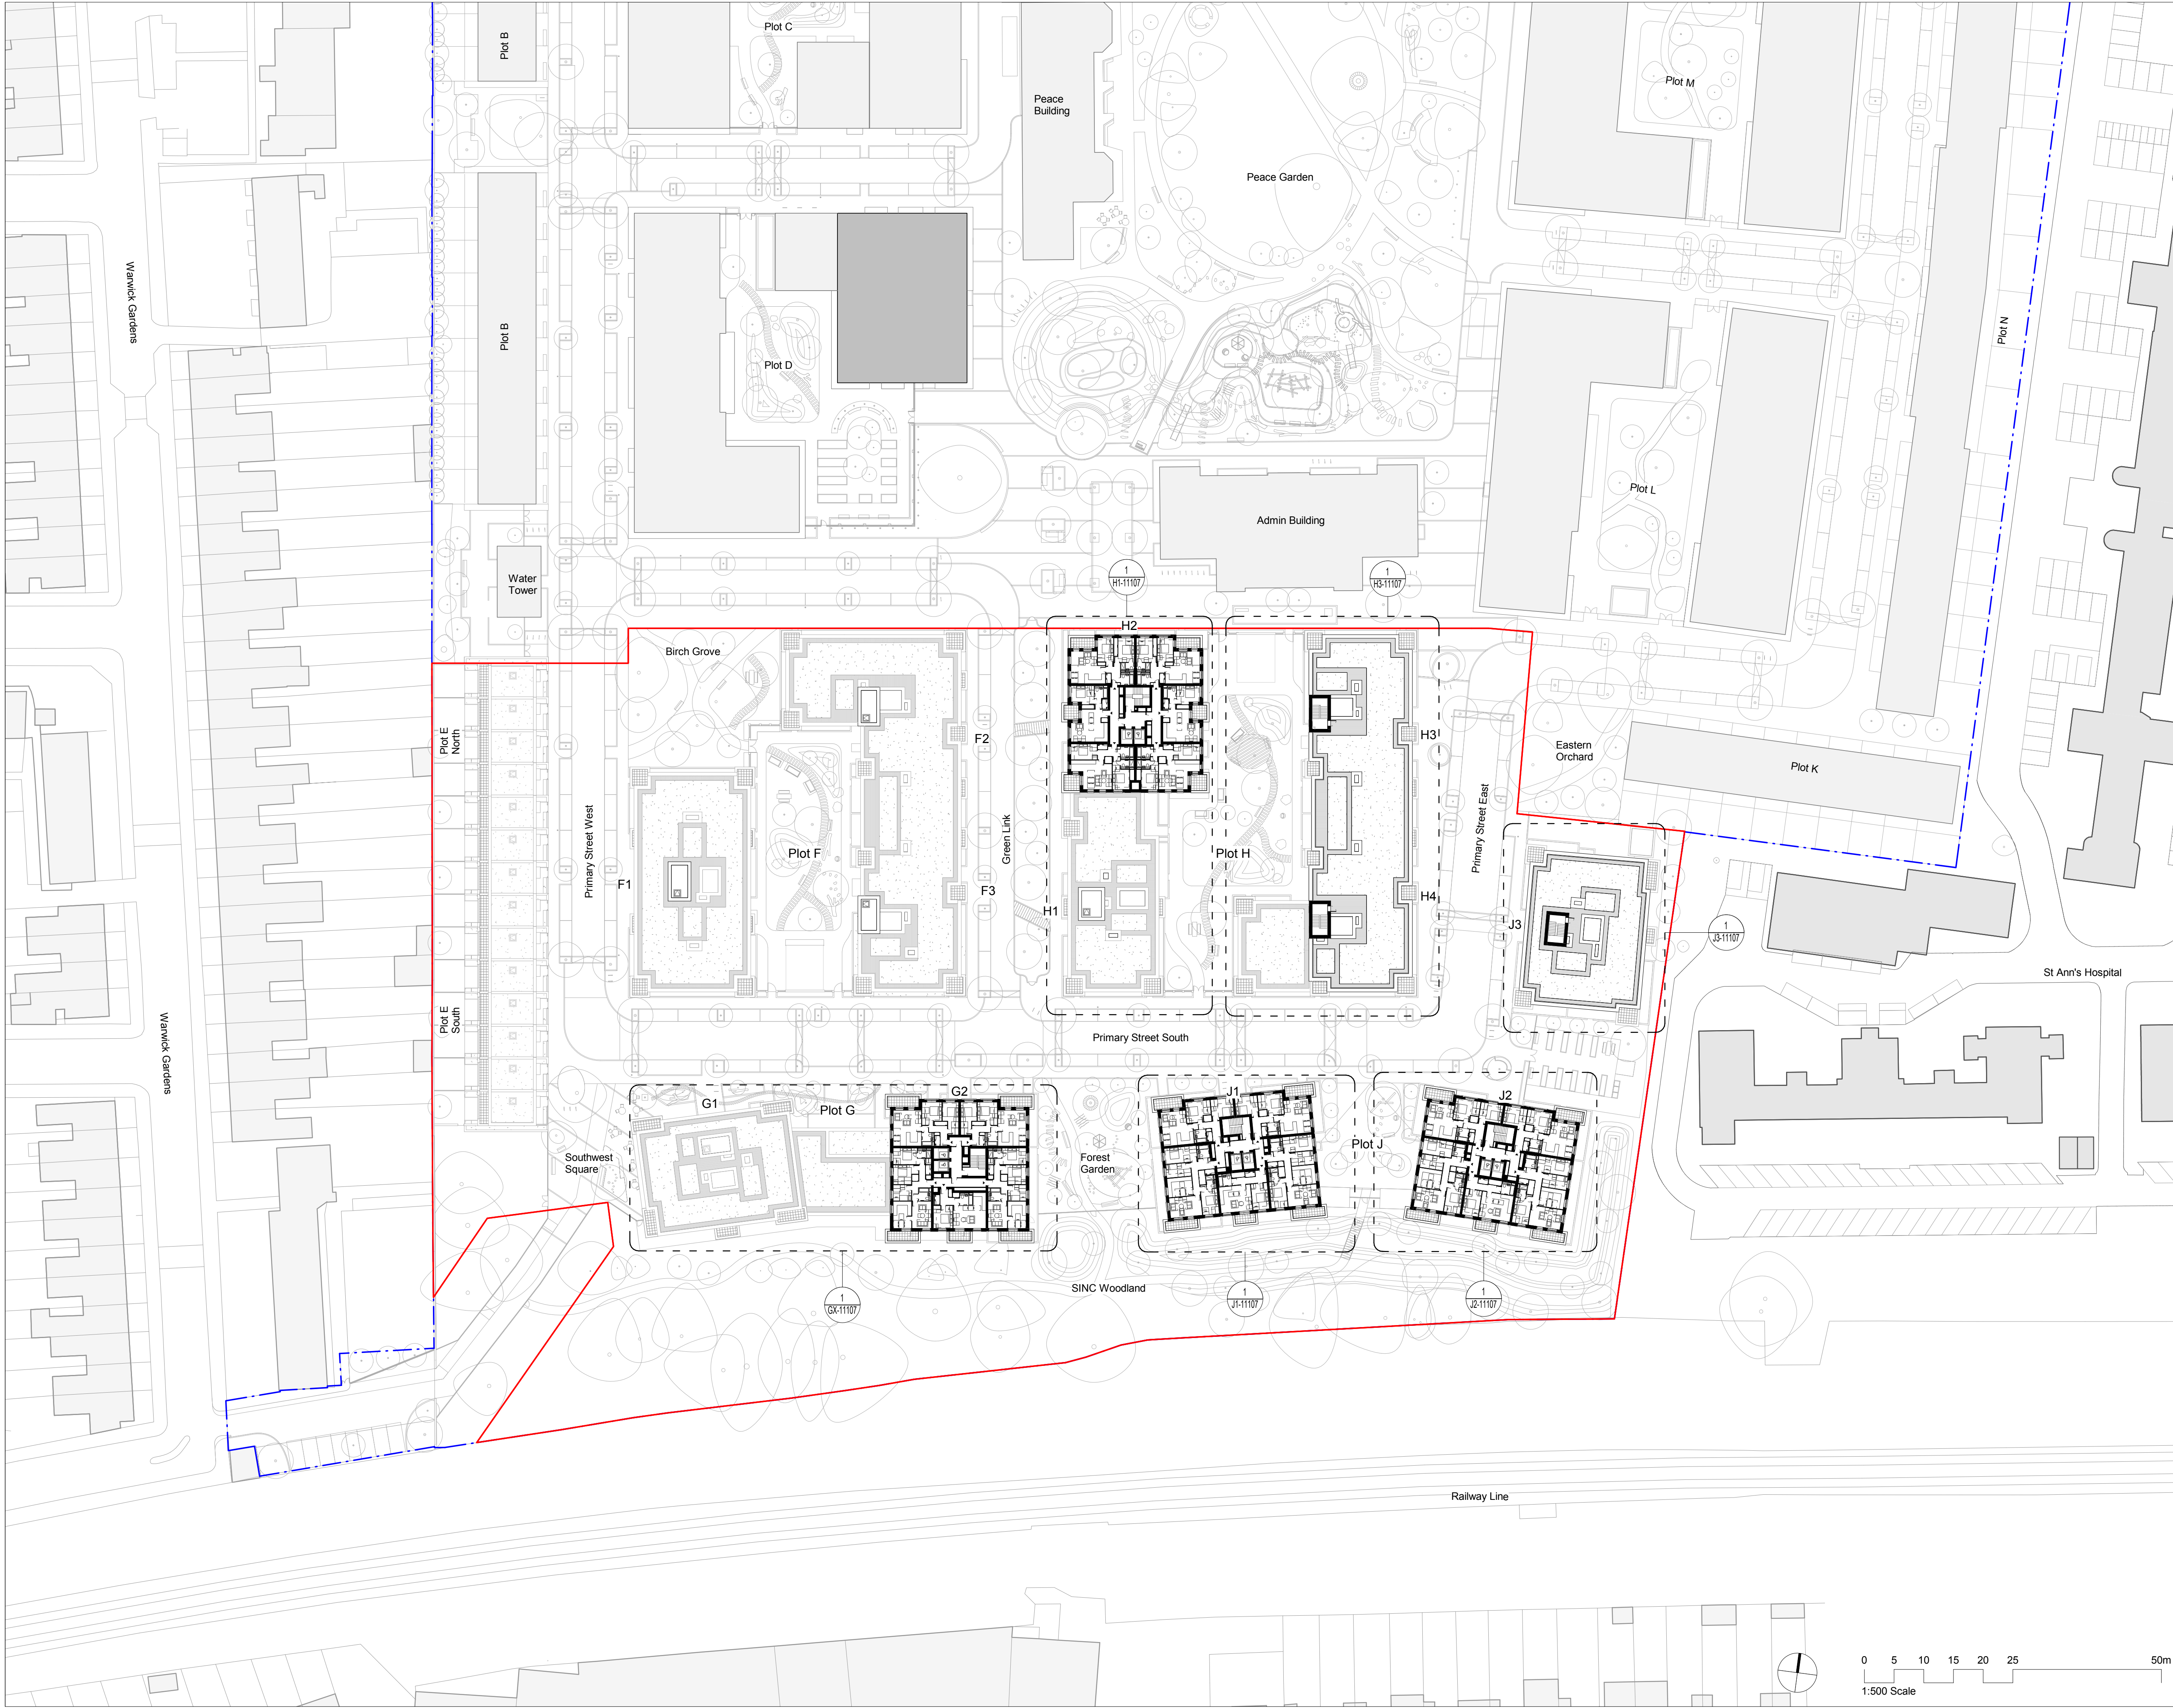

KEY PLAN

CLIENT

Peabody

Hill  
Created for Living

DO NOT SCALE FROM THIS DRAWING.

THIS DRAWING IS BASED ON DIMENSIONAL SURVEY INFORMATION PROVIDED BY OTHERS. THE ARCHITECT CANNOT ACCEPT RESPONSIBILITY FOR THE ACCURACY OF THIS SURVEY INFORMATION.

ALL DIMENSIONS ARE SHOWN IN METRIC.

THIS DRAWING REMAINS THE COPYRIGHT OF KARAKUSEVIC CARSON ARCHITECTS.

NOTES

Please note that this drawing is suitable for planning application purposes only and should not be used for undertaking or planning construction works or activities.

Please read in conjunction with landscape architects drawings and information.

— SITE BOUNDARY OF RMA 1 (PHASE 1B & 2)

- - - SITE BOUNDARY OF APPROVED HYBRID PLANNING APPLICATION (REF HSY2022/1833)

C01 | A3 | Planning Submission

27/11/23

Rev

Status

Reason for Issue

Date

Karakusevic Carson Architects

Studio 501  
37 Greiner St  
Hackney  
London E2 8HD  
mail@karakusevic-carson.com | 0207 566 6300

PROJECT

St. Ann's New Neighbourhood  
RMA 1 - Phase 1B & 2

TITLE

Seventh Floor Plan, Proposed

DRAWING NUMBER

N15302-KCA-ZZ-07-DR-A-10007

REVISION

C01

STATUS

A3 - Authorized and accepted, Planning

REVISION DATE

27/11/23

DRAWN BY

NK

SCALE

1 : 500 @ A1

FIRST ISSUED BY

27/11/23

CHECKED BY

MB / SP

KCA PROJECT NUMBER

633

