





Proposed Front Elevation A-A
1:100

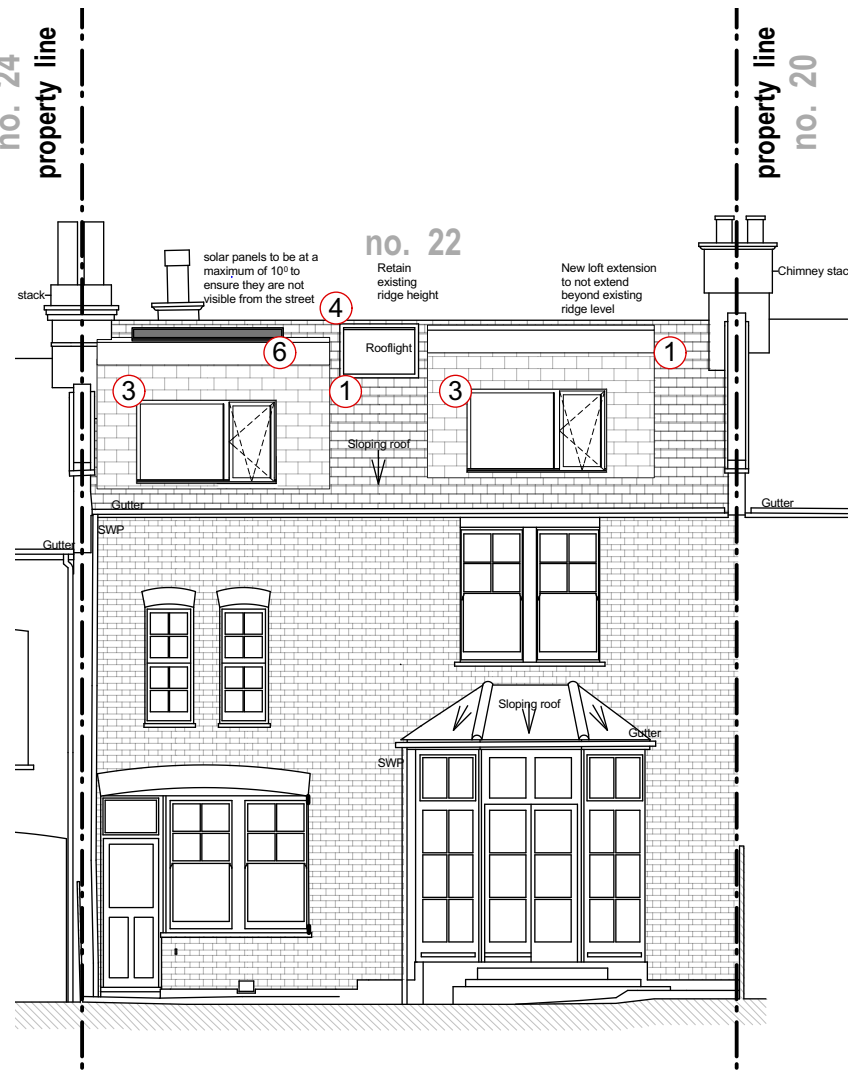

Proposed Rear Elevation B-B
1:100

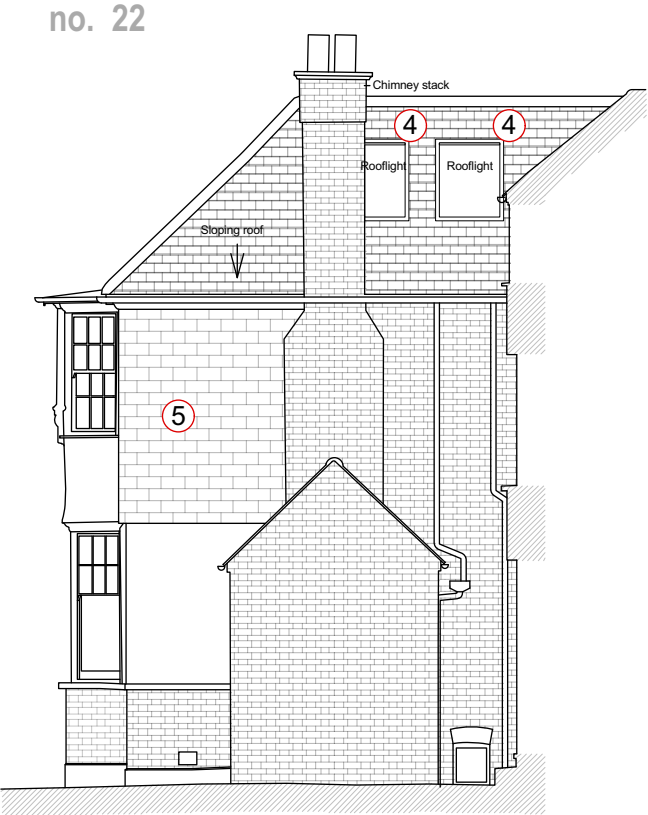

Proposed Side Elevation C-C
1:100

Key

- 1 Loft Extension to be clad in roof tiles to match existing roof and flat roof to be single ply dark grey colour.
- 2 Chimney breast to be removed
- 3 Dark metal framed windows.
- 4 New conservation rooflights.
- 5 Retain existing front elevation wall tiles and only carry out localised repairs with tiles to match existing.
- 6 Solar PV panels in flat roof (not visible from the street)
- 7 Re-render existing rendered surfaces and paint to match existing



Rev: Date: Description: 00 20.10.2023 Issue for planning 01 02.11.2023 Issue for planning 02 30.11.2023 Revised for planning 03 05.12.2023 Revised for planning			Project: 22 Fortismere Avenue N10 3BL			better PAD love your home				
			Dwg no: 2306 / PL.07							
			Drawing: Proposed Elevations							
NOTES: Do not scale from this drawing. All dimensions in millimeters. All dimensions to be checked on site. All omissions and discrepancies to be reported to the architect immediately. This drawing is © betterPAD.						Date: November 2023 Scale: 1:100 @ A3	C bP	D bP	Rev: 03	W www.betterpad.co.uk E hello@betterpad.co.uk

Planning